


WBS PROJECT:BP11.R013

CONTRACT: DK00427

See Sheet 1A For Index of Sheets
See Sheet 1B For Conventional Symbols

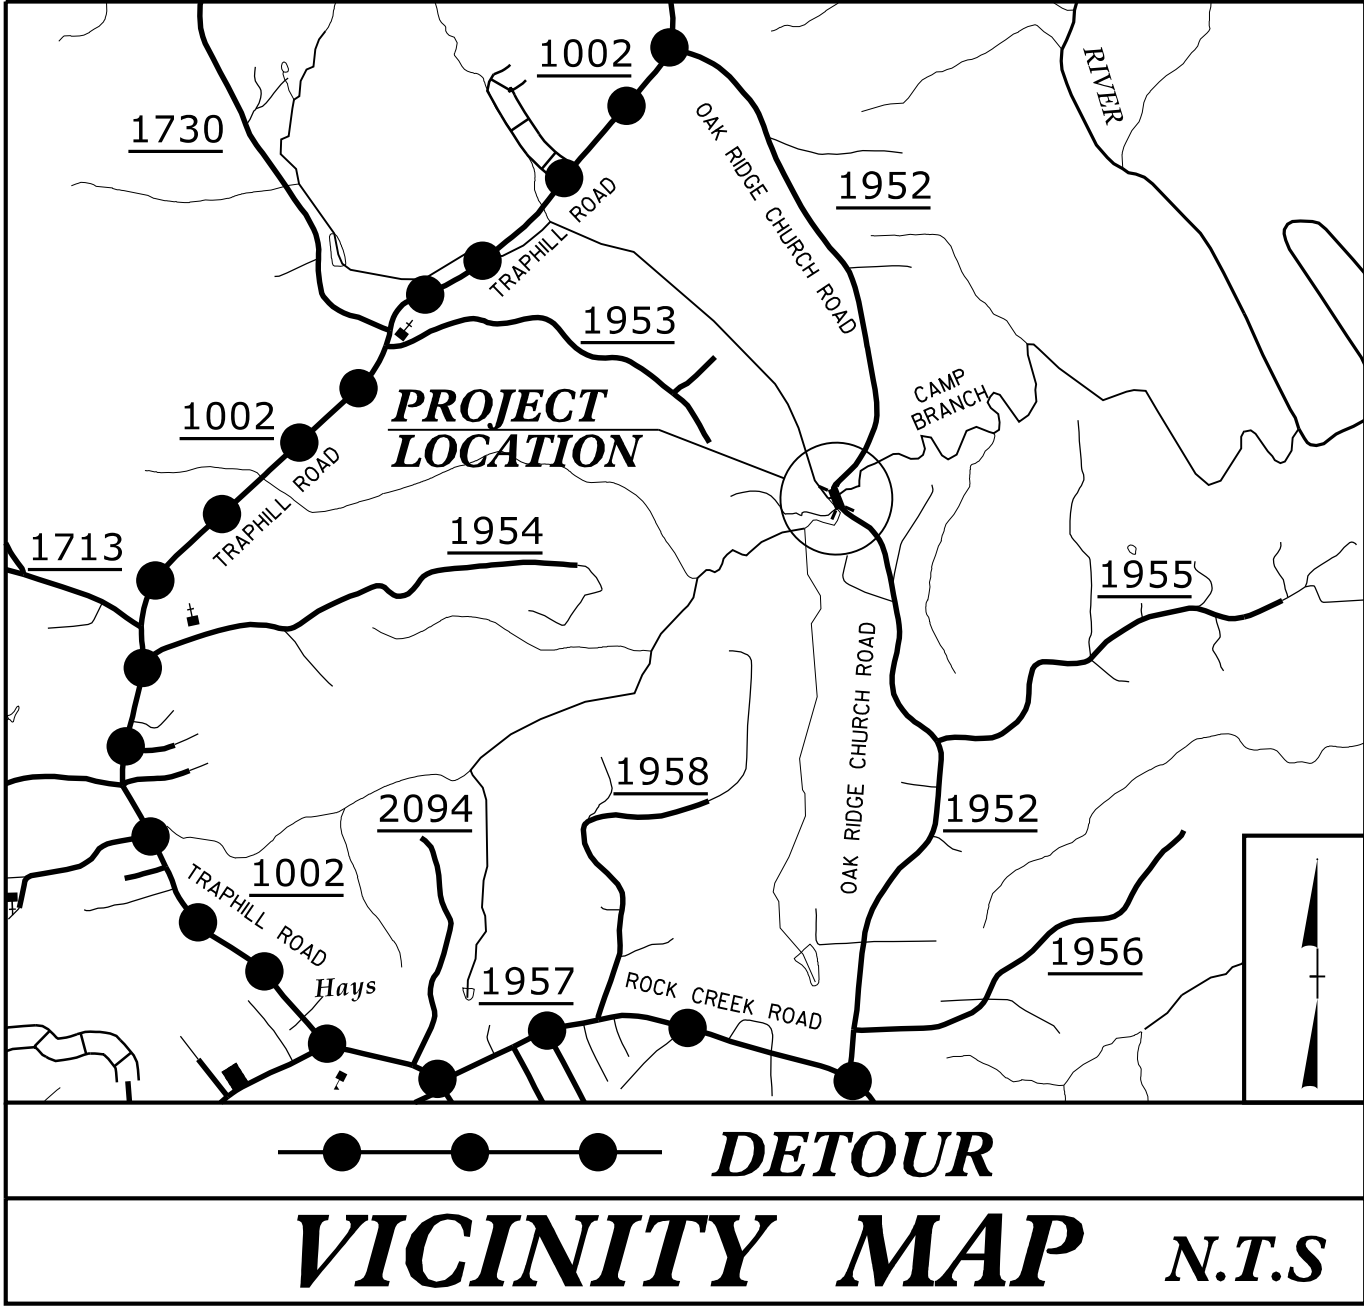


100% PLANS

STATE OF NORTH CAROLINA
DIVISION OF HIGHWAYS
WILKES COUNTY

LOCATION: REPLACEMENT OF BRIDGE 960280 OVER CAMP BRANCH
ON SR 1952 (OAK RIDGE CHURCH ROAD)


TYPE OF WORK: GRADING, PAVING, DRAINAGE & STRUCTURE (BRIDGE)

STATE	STATE PROJECT REFERENCE NO.	SHEET NO.	TOTAL SHEETS
N.C.	BP11.R013	1	
STATE PROJ. NO.	F.A. PROJ. NO.	DESCRIPTION	
BP11.R013.1	N/A	PE	
BP11.R013.2	N/A	RW, UTIL.	
BP11.R013.3	N/A	CONST.	

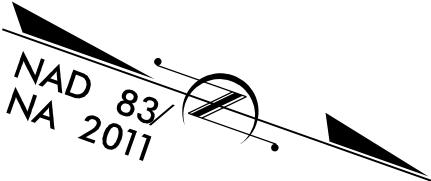


BEGIN APPROACH SLAB
-L- STA. 13 + 16.01

BEGIN PROJECT WBS BP11.R013
-L- STA. 10 + 00.00

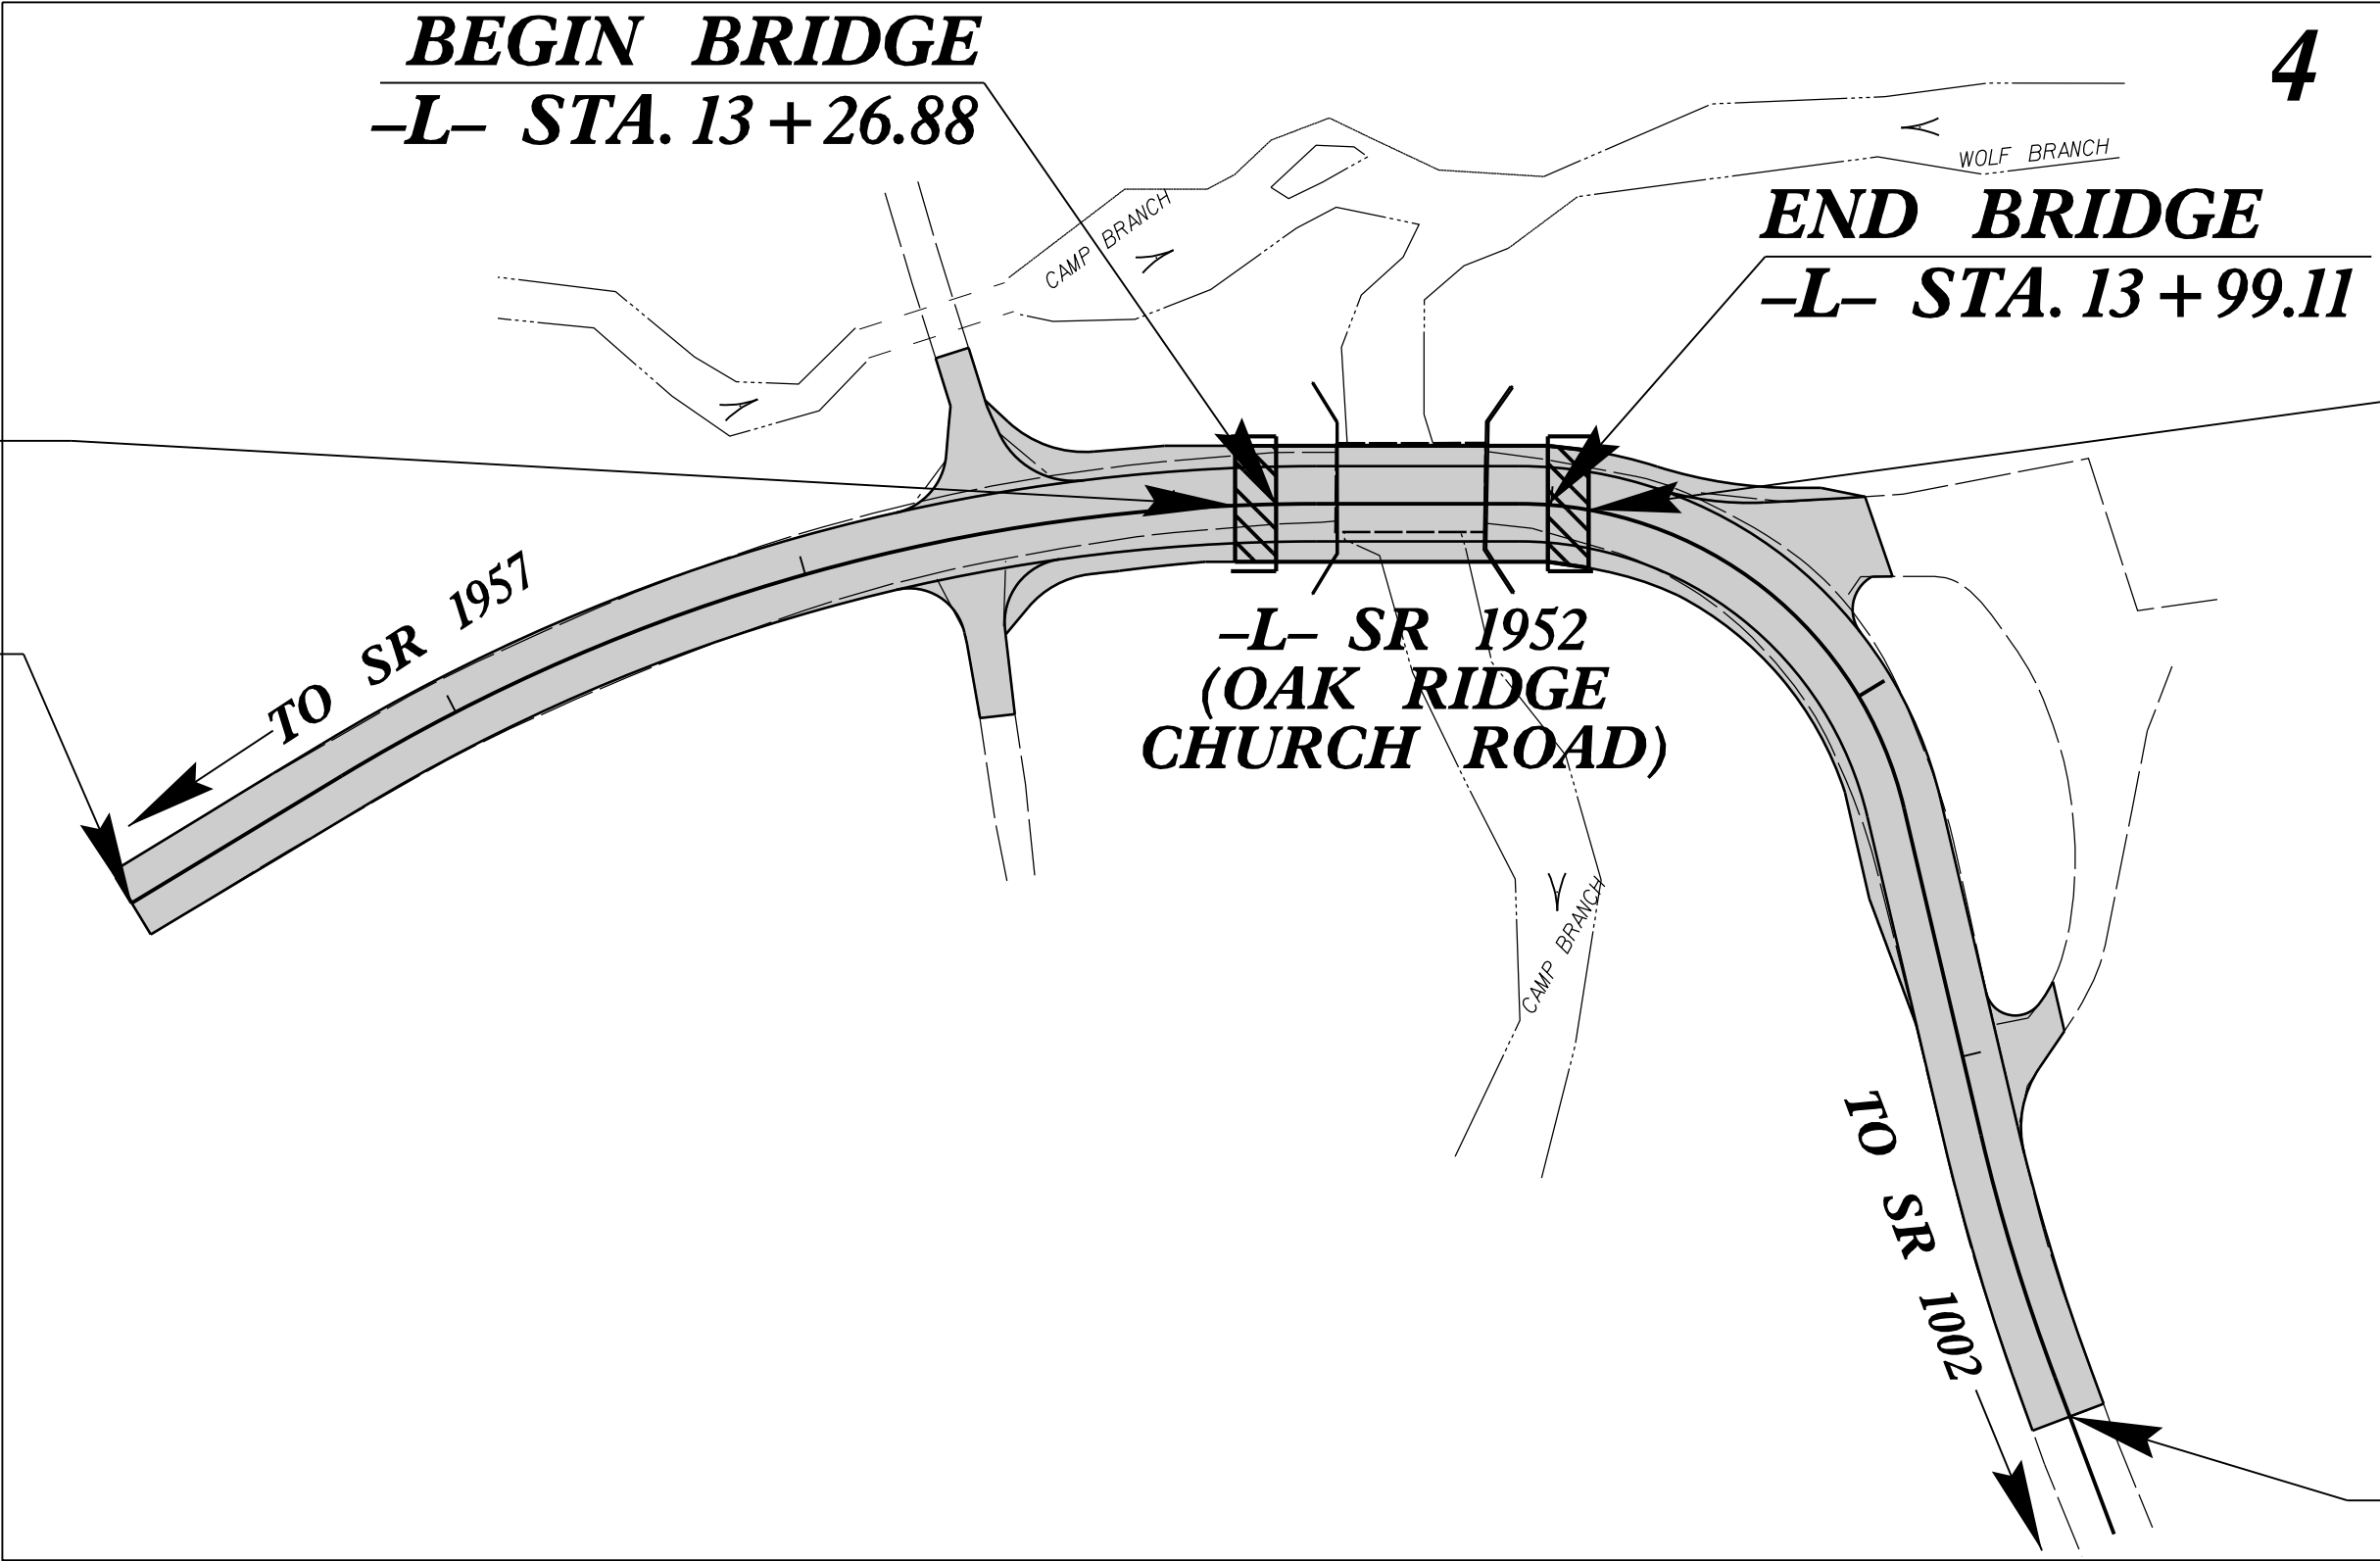


END APPROACH SLAB
-L- STA. 14 + 09.82

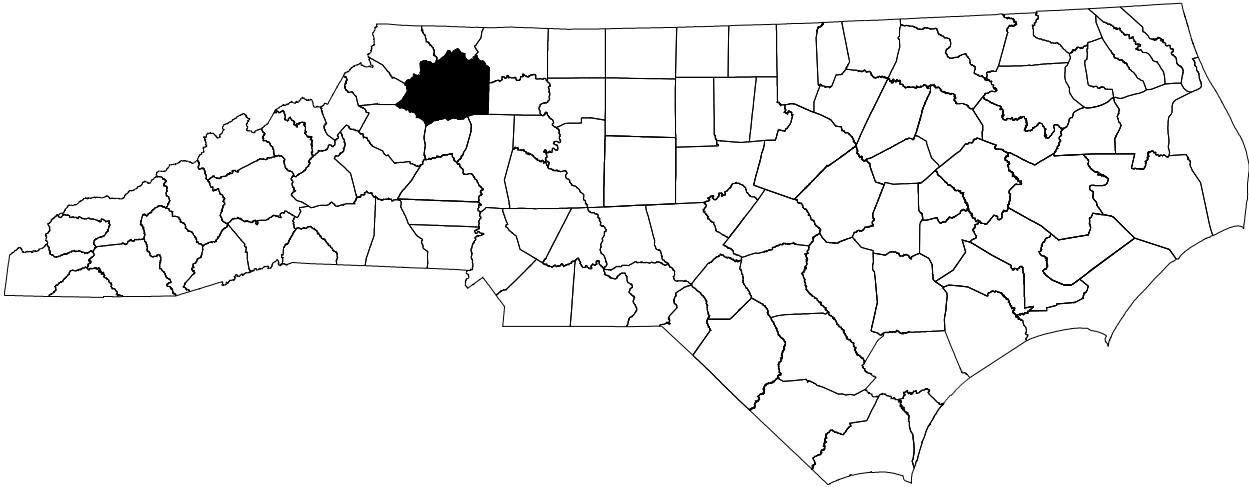

END PROJECT WBS BP11.R013
-L- STA. 17 + 00.00

THERE IS NO CONTROL OF ACCESS ON THIS PROJECT.

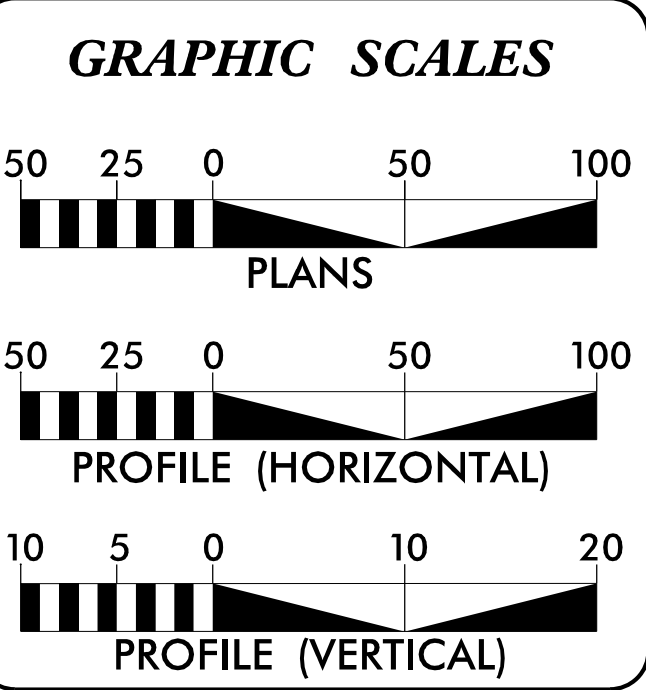


DESIGN DATA	
ADT 2025 =	820
ADT 2045 =	1225
T =	6 %
V =	30 MPH
FUNC CLASS =	LOCAL
SUBREGIONAL TIER	

PROJECT LENGTH	
LENGTH ROADWAY WBS PROJECT BP11.R013 =	0.119 MILES
LENGTH STRUCTURE WBS PROJECT BP11.R013 =	0.014 MILES
TOTAL LENGTH WBS PROJECT BP11.R013 =	0.133 MILES

PREPARED IN THE OFFICE OF: RS&H FOR THE NORTH CAROLINA DEPARTMENT OF TRANSPORTATION 2024 STANDARD SPECIFICATIONS	
RIGHT OF WAY DATE: MAY 23, 2024	BROOKE PARKER, PE PROJECT ENGINEER
LETTING DATE: JUNE 19, 2025	STEPHEN KRAWCZYK, EI PROJECT DESIGN ENGINEER
	ROB WEISZ, PE NCDOT CONTACT

HYDRAULICS ENGINEER	
4/16/2025	SEAL ALEXANDER R. VINSO P.E.
SIGNATURE:	
ROADWAY DESIGN ENGINEER	
4/16/2025	SEAL BROOKE E. PARKER P.E.
SIGNATURE:	

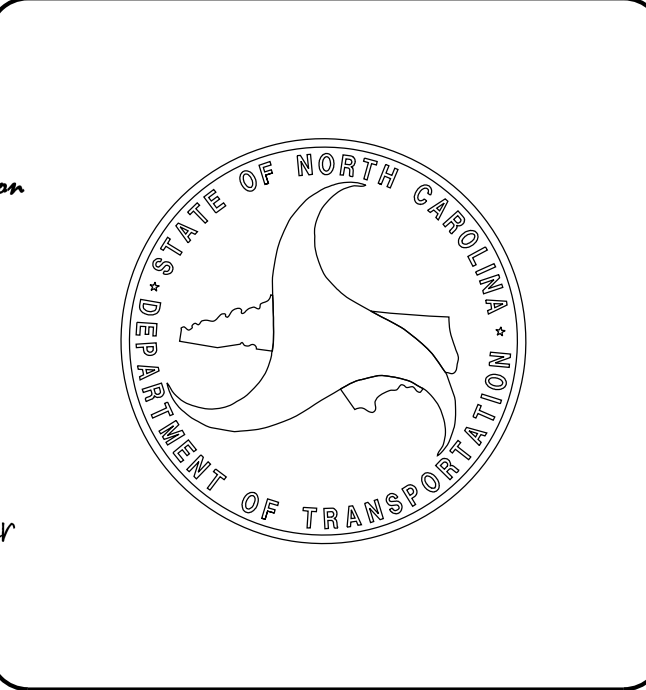


DOCUMENT NOT CONSIDERED FINAL
UNLESS ALL SIGNATURES COMPLETED

8/17/99

08-APR-2025 09:31
R:\Roadkey\Proj\Wilkes280.Rd\j.tsh.dgn
Krawczuk

PROJECT REFERENCE NO.
BP11.R013

SHEET NO.
1A

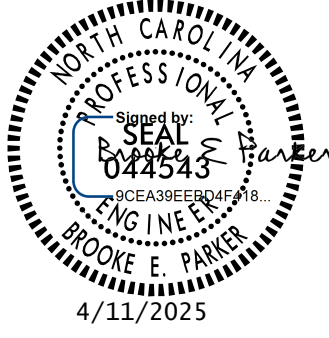ROADWAY DESIGN ENGINEER

4/11/2025

DOCUMENT NOT CONSIDERED FINAL
UNLESS ALL SIGNATURES COMPLETED

RS&H 1520 SOUTH BOULEVARD, SUITE 200
CHARLOTTE, NC 28203
NC FIRM LICENSE No: F-0493

INDEX OF SHEETS

SHEET NUMBER	SHEET
1	TITLE SHEET
1A	INDEX OF SHEETS, GENERAL NOTES, AND STANDARD DRAWINGS
1B	CONVENTIONAL SYMBOLS
2A-1	PAVEMENT SCHEDULE AND TYPICAL SECTIONS
2C-1 THRU 2C-2	GUARDRAIL PLACEMENT
2D-1 THRU 2D-2	METHOD OF PIPE INSTALLATION
3B-1	SUMMARY OF EARTHWORK, PAVEMENT REMOVAL SUMMARY, PAVEMENT BREAKING SUMMARY, SHOULDER BERM GUTTER SUMMARY, GUARDRAIL SUMMARY, SUMMARY OF DRAINAGE QUANTITIES
3G-1	GEOTECHNICAL SUMMARY SHEET
4	PLAN SHEET
5	PROFILE SHEET
RWD1 THRU RWD4	RIGHT-OF-WAY SHEET
TMP-1 THRU TMP-3	TRANSPORTATION MANAGEMENT PLANS
PMP-1 THRU PMP-2	PAVEMENT MARKING PLANS
EC-1 THRU EC-5	EROSION CONTROL PLANS
UC-1 THRU UC-4	UTILITY CONSTRUCTION PLANS
UO-1 THRU UO-2	UTILITY BY OTHERS PLANS
X-1	CROSS-SECTION SUMMARY SHEET
X-2 THRU X-7	CROSS-SECTIONS
S-1 THRU S-18	STRUCTURE PLANS
SN	STRUCTURES STANDARD NOTES SHEET

GENERAL NOTES

GENERAL NOTES:	2024 SPECIFICATIONS EFFECTIVE: 01-16-2024 REVISED:
GRADE LINE: GRADING AND SURFACING:	THE GRADE LINES SHOWN DENOTE THE FINISHED ELEVATION OF THE PROPOSED SURFACING AT GRADE POINTS SHOWN ON THE TYPICAL SECTIONS. GRADE LINES MAY BE ADJUSTED AT THEIR BEGINNING AND ENDING AND AT STRUCTURES AS DIRECTED BY THE ENGINEER IN ORDER TO SECURE A PROPER TIE-IN.
CLEARING:	CLEARING ON THIS PROJECT SHALL BE PERFORMED TO THE LIMITS ESTABLISHED BY METHOD 11.
SUPERELEVATION:	ALL CURVES ON THIS PROJECT SHALL BE SUPERELEVATED IN ACCORDANCE WITH STD. NO. 225.04 USING THE RATE OF SUPERELEVATION AND RUNOFF SHOWN ON THE PLANS. SUPERELEVATION IS TO BE REVOLVED ABOUT THE GRADE POINTS SHOWN ON THE TYPICAL SECTIONS.
SHOULDER CONSTRUCTION:	ASPHALT, EARTH, AND CONCRETE SHOULDER CONSTRUCTION ON THE HIGH SIDE OF SUPERELEVATED CURVES SHALL BE IN ACCORDANCE WITH STD. NO. 560.01
SUBSURFACE DRAINS:	SUBSURFACE DRAINS SHALL BE CONSTRUCTED IN ACCORDANCE WITH STD. NO. 815.02 AT LOCATIONS DIRECTED BY THE ENGINEER.
SHOULDER DRAINS:	SHOULDER DRAINS SHALL BE CONSTRUCTED IN ACCORDANCE WITH STD. NO. 816.02 AND DETAILS IN PLANS AT LOCATIONS DIRECTED BY THE ENGINEER.
DRIVEWAYS:	DRIVEWAYS SHALL BE CONSTRUCTED IN ACCORDANCE WITH STD. 848.02 USING 3 FOOT RADII OR RADII AS SHOWN ON THE PLANS. LOCATIONS OF DRIVES WILL BE AS SHOWN ON THE PLANS OR AS DIRECTED BY THE ENGINEER.
GUARDRAIL:	THE GUARDRAIL LOCATIONS SHOWN ON THE PLANS MAY BE ADJUSTED DURING CONSTRUCTION AS DIRECTED BY THE ENGINEER. THE CONTRACTOR SHOULD CONSULT WITH THE ENGINEER PRIOR TO ORDERING GUARDRAIL MATERIAL.
END BENTS:	THE ENGINEER SHALL CHECK THE STRUCTURE END BENT PLANS, DETAILS, AND CROSS-SECTION PRIOR TO SETTING OF THE SLOPE STAKES FOR THE EMBANKMENT OR EXCAVATION APPROACHING A BRIDGE.
UTILITIES:	UTILITY OWNERS ON THIS PROJECT ARE WILKES COMMUNICATION, DUKE ENERGY, BLUE RIDGE WATER ASSOCIATION, SPECTRUM ANY RELOCATION OF EXISTING UTILITIES WILL BE ACCOMPLISHED BY OTHERS, EXCEPT AS SHOWN ON THE PLANS.
RIGHT-OF-WAY MARKERS:	ALL RIGHT-OF-WAY MARKERS ON THIS PROJECT SHALL BE PLACED BY OTHERS.





STANDARD DRAWINGS

2024 ROADWAY ENGLISH STANDARD DRAWINGS	EFF. 01-16-2024 REV.
STD.NO.	TITLE
DIVISION 2 - EARTHWORK	
200.02	Method of Clearing - Method 11
225.02	Guide for Grading Subgrade - Secondary and Local
225.04	Method of Obtaining Superelevation - Two Lane Pavement
275.01	Rock Plating
DIVISION 3 - PIPE CULVERTS	
300.01	Method of Pipe Installation (Use Details in Lieu of Standards for Sheets 1 and 2 of 2)
310.10	Driveway Pipe Construction
DIVISION 4 - MAJOR STRUCTURES	
423.01	Bridge Approach Fills - Type 1 Approach Fill for Bridge Abutment
DIVISION 5 - SUBGRADE, BASES AND SHOULDERS	
560.01	Method of Shoulder Construction - High Side of Superelevated Curve - Method 1
DIVISION 8 - INCIDENTALS	
815.02	Subsurface Drain
840.00	Concrete Base Pad for Drainage Structures
840.29	Frames and Narrow Slot Flat Grates
840.35	Traffic Bearing Grated Drop Inlet - for Cast Iron Double Frame and Grates
840.46	Traffic Bearing Precast Drainage Structure
848.02	Driveway Turnout - Radius Type
862.01	Guardrail Placement (Use Details in Lieu of Standards for Sheets 4, 6, 12, and 14 of 15)
862.02	Guardrail Installation
862.03	Structure Anchor Units (Use Detail in Lieu of Standard for Sheet 8 of 9)
876.02	Guide for Rip Rap at Pipe Outlets



CONVENTIONAL PLAN SHEET SYMBOLS

Note: Not to Scale





BOUNDARIES AND PROPERTY:

    State Line	
County Line	
Township Line	
City Line	
Reservation Line	
Property Line	
Existing Iron Pin (EIP)	
Computed Property Corner	
Existing Concrete Monument (ECM)	
Parcel/Sequence Number	
Existing Fence Line	
Proposed Woven Wire Fence	
Proposed Chain Link Fence	
Proposed Barbed Wire Fence	
Existing Wetland Boundary	
Proposed Wetland Boundary	
Existing Endangered Animal Boundary	
Existing Endangered Plant Boundary	
Existing Historic Property Boundary	
Known Contamination Area: Soil	
Potential Contamination Area: Soil	
Known Contamination Area: Water	
Potential Contamination Area: Water	
Contaminated Site: Known or Potential	




BUILDINGS AND OTHER CULTURE:

  Gas Pump Vent or U/G Tank Cap	
Sign	
Well	
Small Mine	
Foundation	
Area Outline	
Cemetery	
Building	
School	
Church	
Dam	


HYDROLOGY:

    Stream or Body of Water	
Hydro, Pool or Reservoir	
Jurisdictional Stream	
Buffer Zone 1	
Buffer Zone 2	
Flow Arrow	
Disappearing Stream	
Spring	
Wetland	
Proposed Lateral, Tail, Head Ditch	
False Sump	








RAILROADS:

   Standard Gauge	
RR Signal Milepost	
Switch	
RR Abandoned	
RR Dismantled	

RIGHT OF WAY & PROJECT CONTROL:





 
Primary Horiz Control Point	
Primary Horiz and Vert Control Point	
Secondary Horiz and Vert Control Point	
Vertical Benchmark	
Existing Right of Way Monument	
Proposed Right of Way Monument (Rebar and Cap)	
Proposed Right of Way Monument (Concrete)	
Existing Permanent Easement Monument	
Proposed Permanent Easement Monument (Rebar and Cap)	
Existing C/A Monument	
Proposed C/A Monument (Rebar and Cap)	
Proposed C/A Monument (Concrete)	
Existing Right of Way Line	
Proposed Right of Way Line	
Existing Control of Access Line	
Proposed Control of Access Line	
Proposed ROW and CA Line	
Existing Easement Line	
Proposed Temporary Construction Easement	
Proposed Temporary Drainage Easement	
Proposed Permanent Drainage Easement	
Proposed Permanent Drainage/Utility Easement	
Proposed Permanent Utility Easement	
Proposed Temporary Utility Easement	
Proposed Aerial Utility Easement	

ROADS AND RELATED FEATURES:

       Existing Edge of Pavement	
Existing Curb	
Proposed Slope Stakes Cut	
Proposed Slope Stakes Fill	
Proposed Curb Ramp	
Existing Metal Guardrail	
Proposed Guardrail	
Existing Cable Guiderail	
Proposed Cable Guiderail	
Equality Symbol	
Pavement Removal	
VEGETATION:	
Single Tree	
Single Shrub	
Hedge	

Woods Line	
Orchard	
Vineyard	

EXISTING STRUCTURES:

     MAJOR:	
Bridge, Tunnel or Box Culvert	
Bridge Wing Wall, Head Wall and End Wall	
MINOR:	
Head and End Wall	
Pipe Culvert	
Footbridge	
Drainage Box: Catch Basin, DI or JB	
Paved Ditch Gutter	
Storm Sewer Manhole	
Storm Sewer	

UTILITIES:

* SUE – Subsurface Utility Engineering
LOS – Level of Service – A,B,C or D (Accuracy)

POWER:	
Existing Power Pole	
Proposed Power Pole	
Existing Joint Use Pole	
Proposed Joint Use Pole	
Power Manhole	
Power Line Tower	
Power Transformer	
U/G Power Cable Hand Hole	
H-Frame Pole	
U/G Power Line Test Hole (SUE – LOS A)*	
U/G Power Line (SUE – LOS B)*	
U/G Power Line (SUE – LOS C)*	
U/G Power Line (SUE – LOS D)*	

TELEPHONE:

Existing Telephone Pole	
Proposed Telephone Pole	
Telephone Manhole	
Telephone Pedestal	
Telephone Cell Tower	
U/G Telephone Cable Hand Hole	
U/G Telephone Test Hole (SUE – LOS A)*	
U/G Telephone Cable (SUE – LOS B)*	
U/G Telephone Cable (SUE – LOS C)*	
U/G Telephone Cable (SUE – LOS D)*	
U/G Telephone Conduit (SUE – LOS B)*	
U/G Telephone Conduit (SUE – LOS C)*	
U/G Telephone Conduit (SUE – LOS D)*	
U/G Fiber Optics Cable (SUE – LOS B)*	
U/G Fiber Optics Cable (SUE – LOS C)*	
U/G Fiber Optics Cable (SUE – LOS D)*	


WATER:

Water Manhole	
Water Meter	
Water Valve	
Water Hydrant	
U/G Water Line Test Hole (SUE – LOS A)*	
U/G Water Line (SUE – LOS B)*	
U/G Water Line (SUE – LOS C)*	
U/G Water Line (SUE – LOS D)*	
Above Ground Water Line	


TV:

TV Pedestal	
TV Tower	
U/G TV Cable Hand Hole	
U/G TV Test Hole (SUE – LOS A)*	
U/G TV Cable (SUE – LOS B)*	
U/G TV Cable (SUE – LOS C)*	
U/G TV Cable (SUE – LOS D)*	
U/G Fiber Optic Cable (SUE – LOS B)*	
U/G Fiber Optic Cable (SUE – LOS C)*	
U/G Fiber Optic Cable (SUE – LOS D)*	


GAS:

 Gas Valve	
Gas Meter	
U/G Gas Line Test Hole (SUE – LOS A)*	
U/G Gas Line (SUE – LOS B)*	
U/G Gas Line (SUE – LOS C)*	
U/G Gas Line (SUE – LOS D)*	
Above Ground Gas Line	

SANITARY SEWER:

 
Sanitary Sewer Manhole	
Sanitary Sewer Cleanout	
U/G Sanitary Sewer Line	
Above Ground Sanitary Sewer	
SS Force Main Line Test Hole (SUE – LOS A)*	
SS Force Main Line (SUE – LOS B)*	
SS Force Main Line (SUE – LOS C)*	
SS Force Main Line (SUE – LOS D)*	

MISCELLANEOUS:

 Utility Pole	
Utility Pole with Base	
Utility Located Object	
Utility Traffic Signal Box	
Utility Unknown U/G Line (SUE – LOS B)*	
U/G Tank; Water, Gas, Oil	
Underground Storage Tank, Approx. Loc.	
A/G Tank; Water, Gas, Oil	
Geoenvironmental Boring	
Abandoned According to Utility Records	
End of Information	


FINAL PAVEMENT SCHEDULE	
C1	PROP. APPROX. 3" ASPHALT CONCRETE SURFACE COURSE, TYPE S9.5B, AT AN AVERAGE RATE OF 165 LBS. PER SQ. YD. IN EACH OF TWO LAYERS.
C2	PROP. VAR. DEPTH ASPHALT CONCRETE SURFACE COURSE, TYPE S9.5B, AT AN AVERAGE RATE OF 110 LBS. PER SQ. YD. PER 1" DEPTH. TO BE PLACED IN LAYERS NOT LESS THAN 1" IN DEPTH OR GREATER THAN 1.5" IN DEPTH.
E1	PROP. APPROX. 4" ASPHALT CONCRETE BASE COURSE, TYPE B25.0C, AT AN AVERAGE RATE OF 456 LBS. PER SQ. YD.
R1	SHOULDER BERM GUTTER
T	EARTH MATERIAL

NOTE: ALL PAVEMENT SLOPES ARE 1:1 UNLESS NOTED OTHERWISE

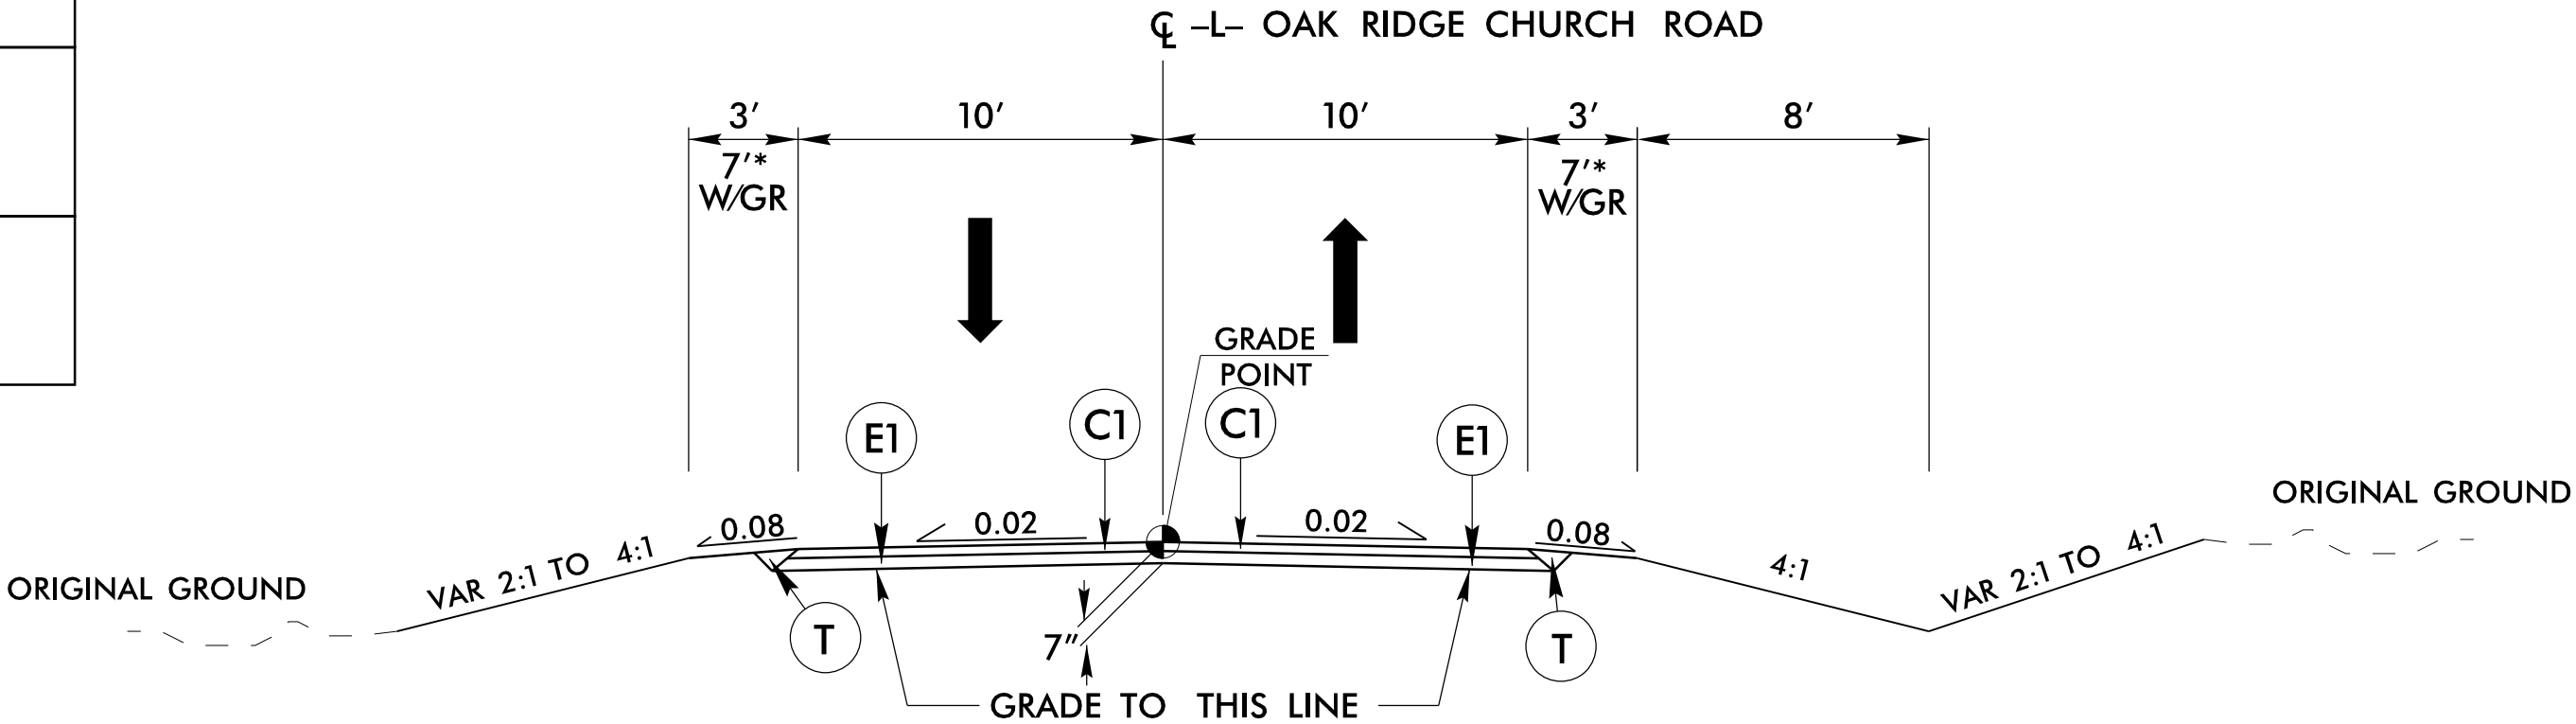

TYPICAL SECTION NO. 1

-L- STA. 10+00.00 TO -L- STA. 13+26.88 (BEGIN BRIDGE)
-L- STA. 13+99.11 (END BRIDGE) TO -L- STA. 17+00.00

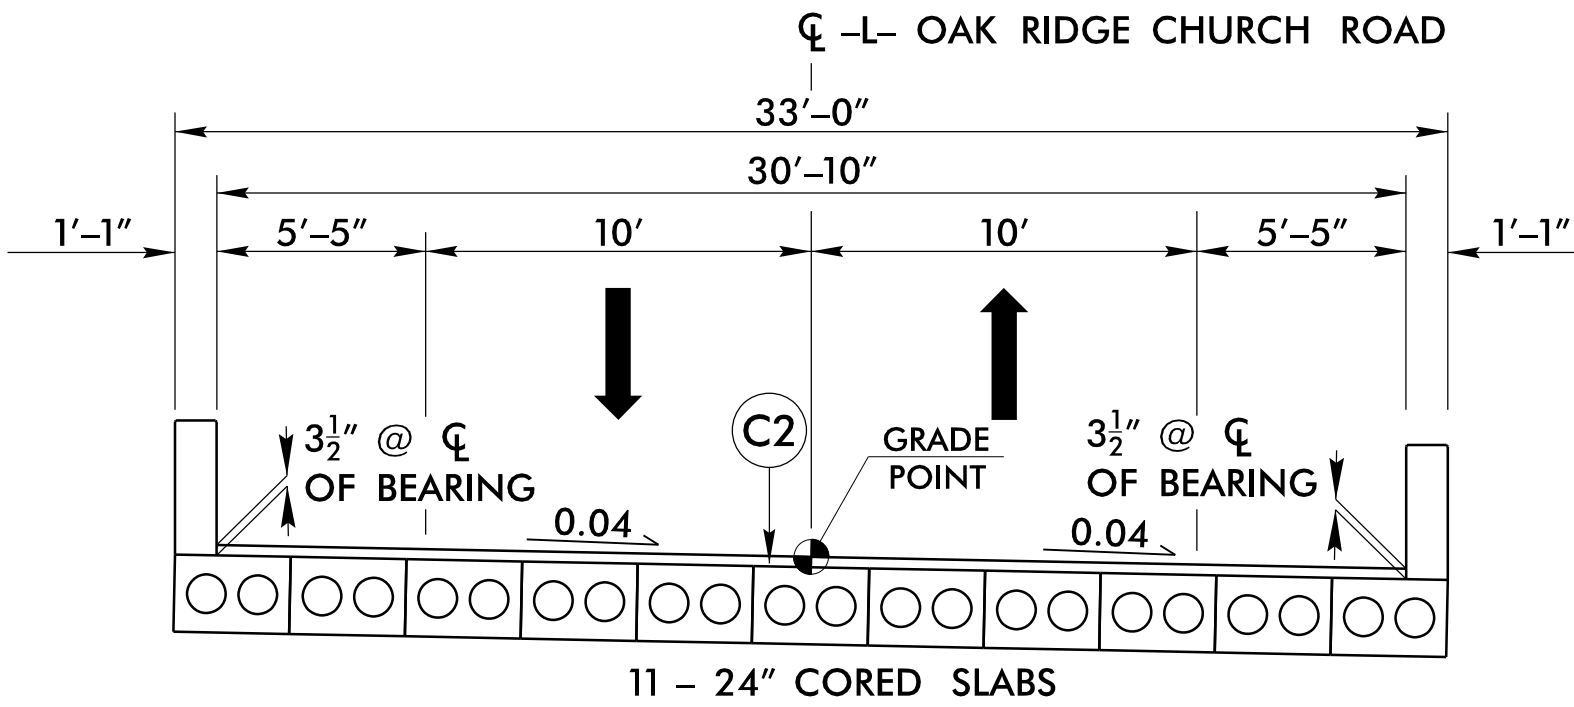


TYPICAL SECTION NO. 2

-L- STA. 13+26.88 TO -L- STA. 13+99.11


*NOTE: SEE STRUCTURE PLANS FOR
STRUCTURE CONSTRUCTION DETAILS

BRIDGE NO. 960280

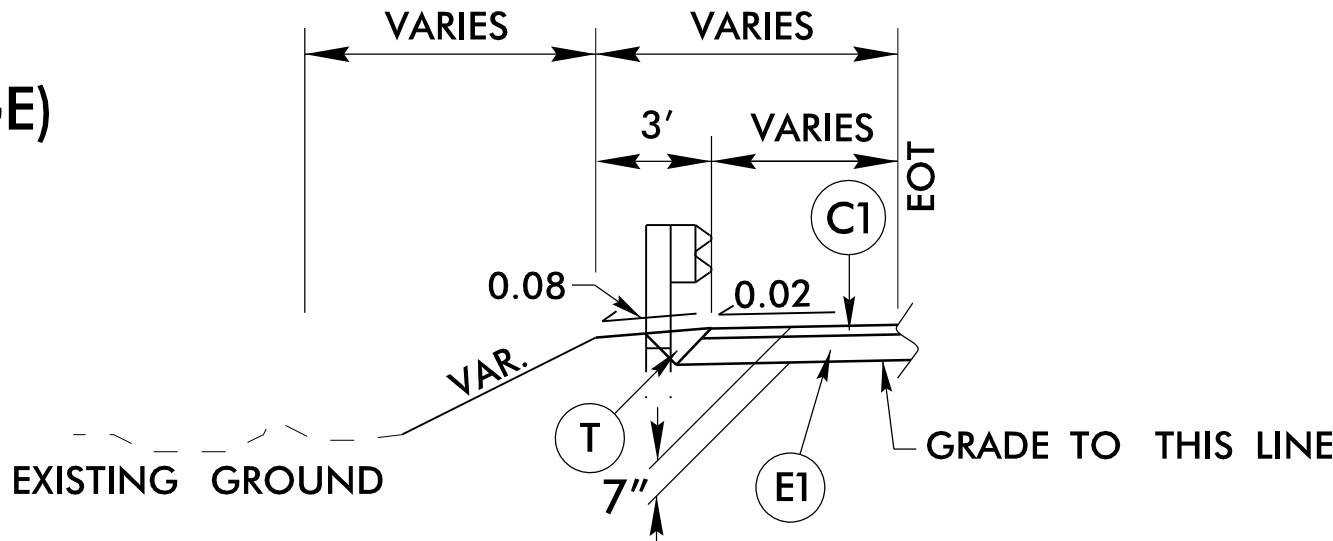

*SHOULDER DETAIL

USE IN CONJUNCTION WITH GUARDRAIL ON -L-
SEE CROSS SECTIONS

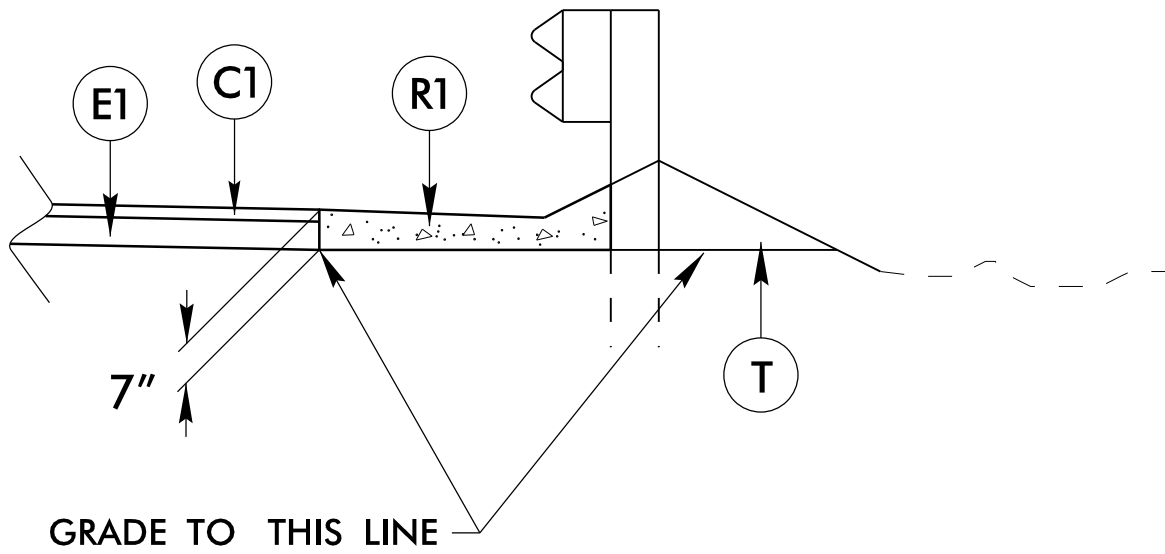


SHOULDER BERM GUTTER DETAIL

-L- STA. 13+06.00 TO -L- STA. 13+15.42 (RT)
-L- STA. 14+12.76 TO -L- STA. 15+11.00 (RT)

PROJECT REFERENCE NO.	SHEET NO.
BP11.R013	2A-1
RW SHEET NO.	
ROADWAY DESIGN ENGINEER	PAVEMENT DESIGN ENGINEER
DOCUMENT NOT CONSIDERED FINAL UNLESS ALL SIGNATURES COMPLETED	

RS&H 1520 SOUTH BOULEVARD, SUITE 200
CHARLOTTE, NC 28203
NC FIRM LICENSE No: F-0493

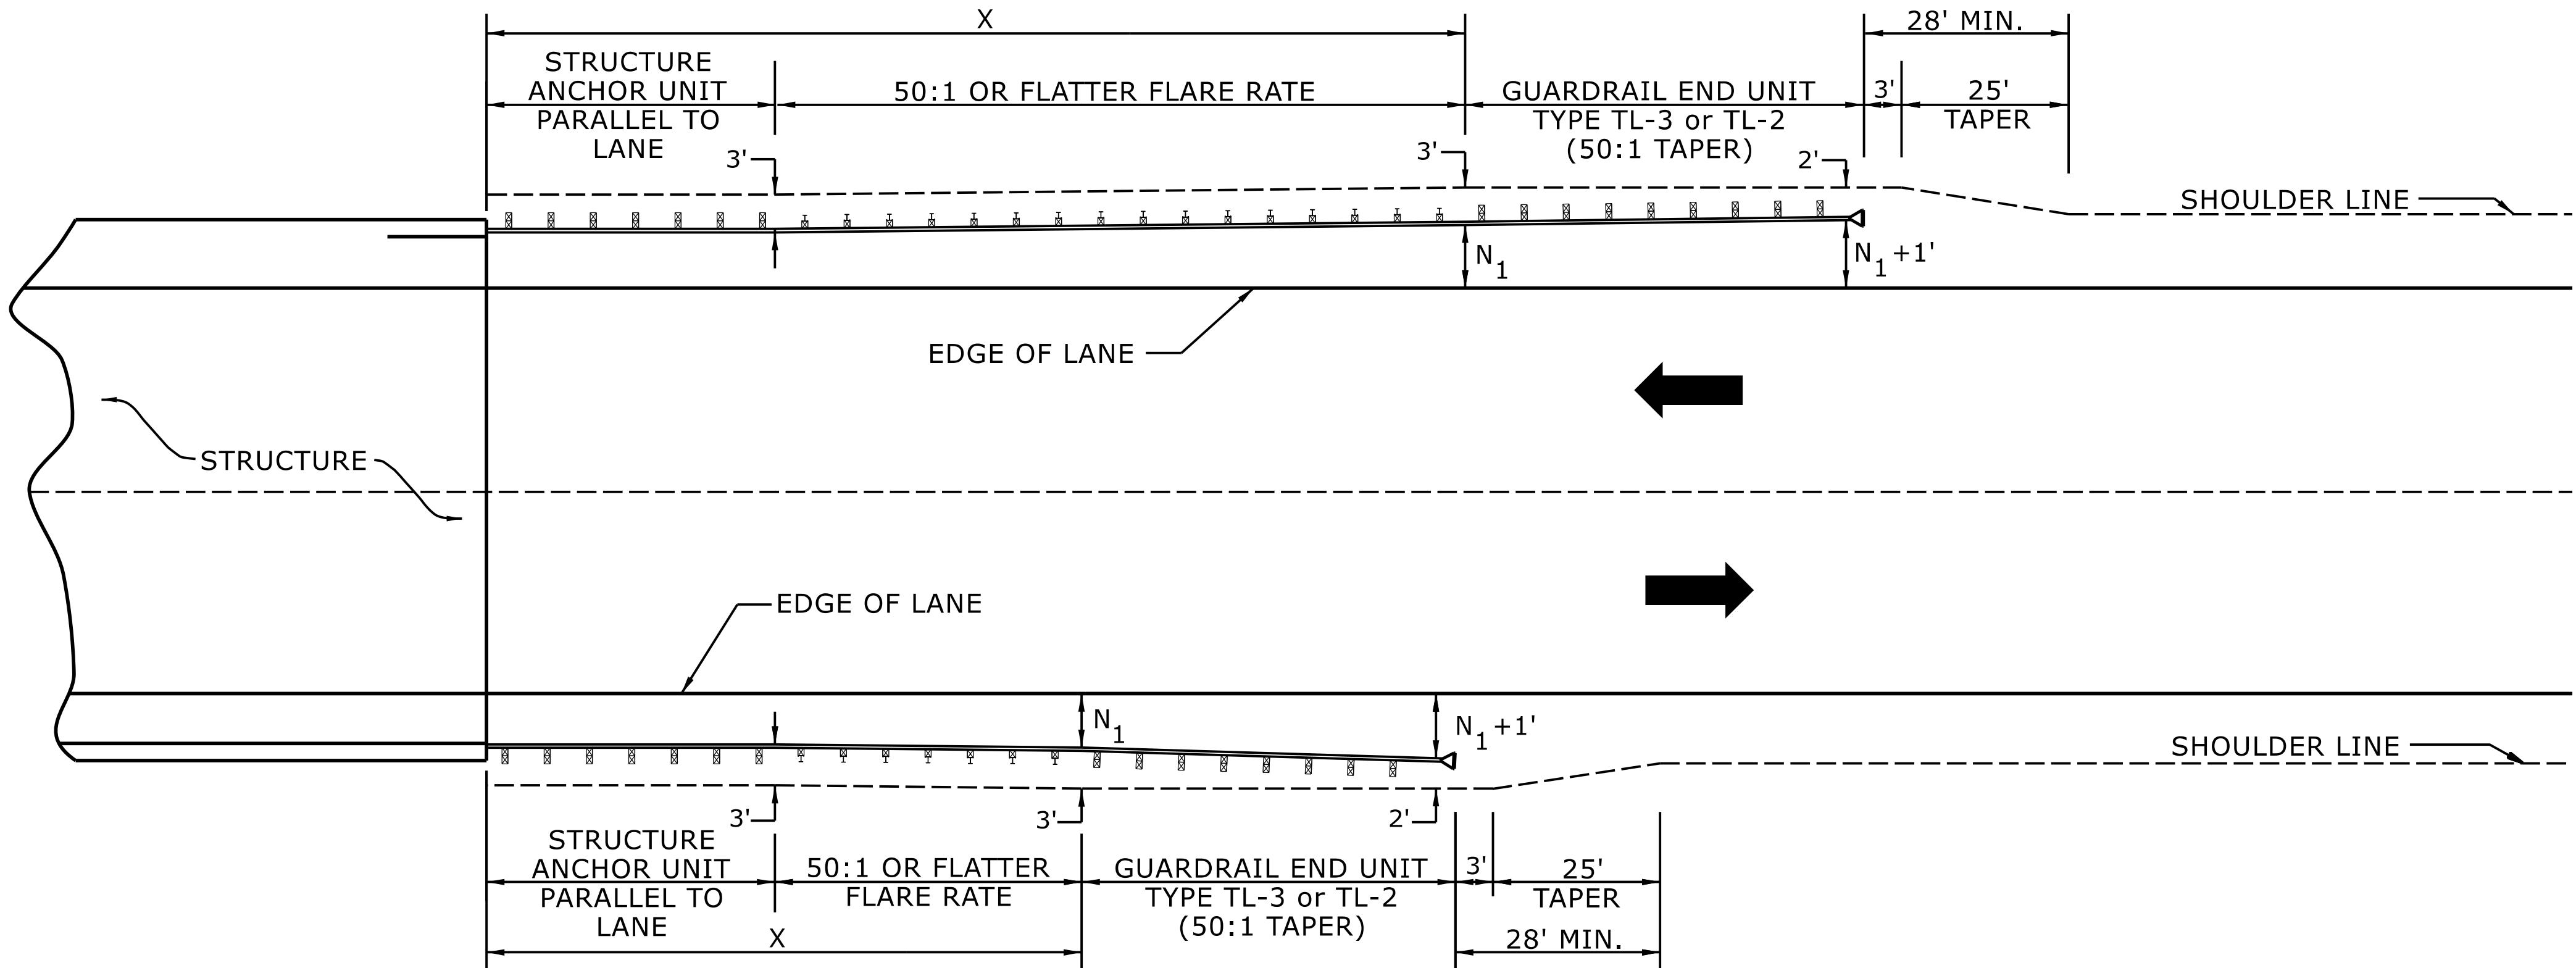

USE FLARE RATE AS THE CONTROL IF THE " N_1 " DISTANCE IS NOT OBTAINED.
(" N_1 " IS BASED ON SHOULDER WIDTHS IN THE ROADWAY DESIGN MANUAL)

SEE STD. 862.03 FOR STRUCTURE ANCHOR UNITS

FOR POSTED SPEEDS $\geq$ 45MPH USE GREU TYPE TL-3
FOR POSTED SPEEDS $<$ 45MPH USE GREU TYPE TL-2

GUARDRAIL LENGTH OF NEED (X) IS CALCULATED BASED ON THE AASHTO ROADSIDE DESIGN GUIDE.

LENGTHS AND OFFSETS FOR PROPOSED GUARDRAIL AT TWO LANE - TWO WAY LOCATIONS

STATE OF
NORTH CAROLINA
DEPT. OF TRANSPORTATION
DIVISION OF HIGHWAYS
RALEIGH, N.C.

ROADWAY DETAIL DRAWING FOR
GUARDRAIL PLACEMENT

SHEET 4 OF 15
862D01




DOCUMENT NOT CONSIDERED FINAL
UNLESS ALL SIGNATURES COMPLETED

**CONTRACTS STANDARDS
AND DEVELOPMENT UNIT**


Office 919-707-6950 FAX 919-250-4119

SEE TITLE BLOCK

ORIGINAL BY: S.CALHOUN DATE: 7-25-2024
MODIFIED BY: DATE:
CHECKED BY: DATE:
FILE SPEC.:

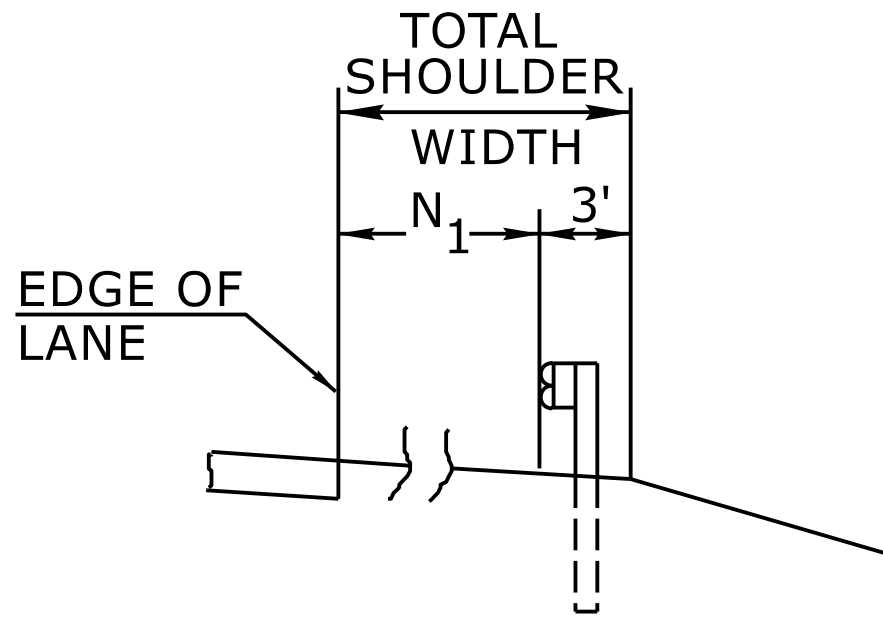


FILL SECTION

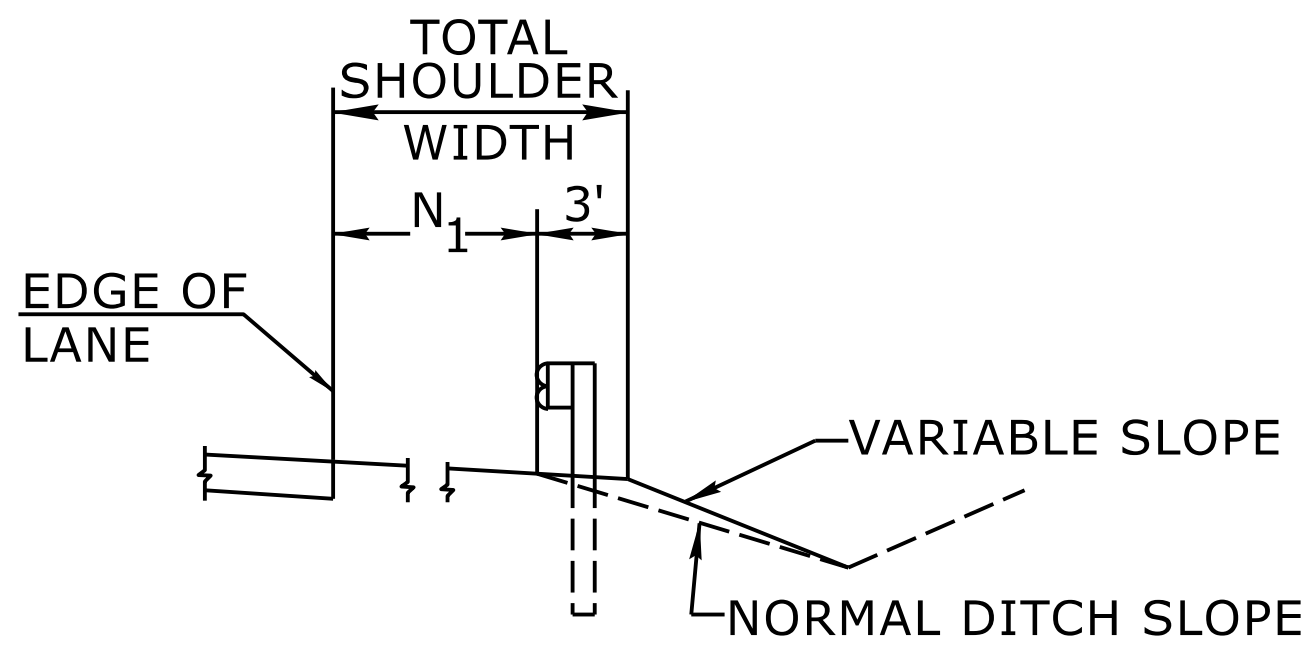

CUT SECTION

"N₁"= DISTANCE FROM EDGE OF LANE TO FACE OF GUARDRAIL WHERE GUARDRAIL IS PARALLEL TO LANE.

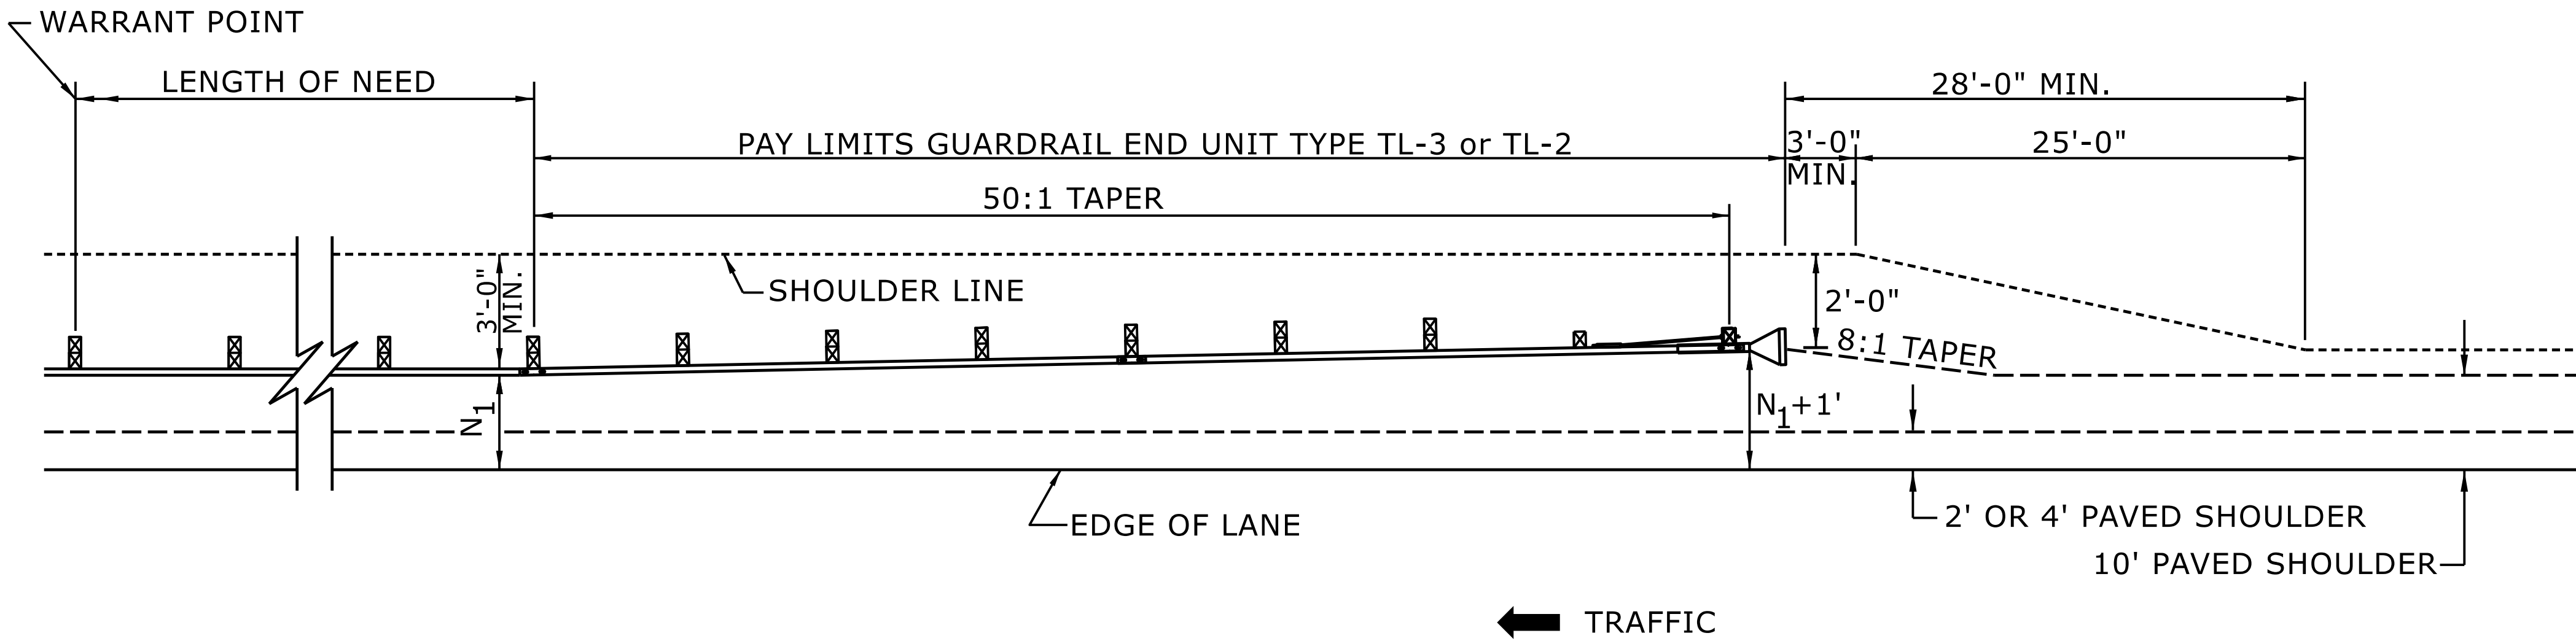


FOR POSTED SPEEDS ≥ 45mph USE GREU TYPE TL-3
FOR POSTED SPEEDS < 45mph USE GREU TYPE TL-2

DETAIL OF BEGINNING OF GUARDRAIL IN CUT OR FILL SECTION

STATE OF
NORTH CAROLINA
DEPT. OF TRANSPORTATION
DIVISION OF HIGHWAYS
RALEIGH, N.C.

ROADWAY DETAIL DRAWING FOR
GUARDRAIL PLACEMENT

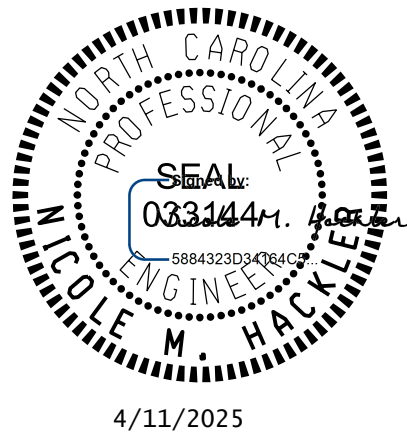

SHEET 6 OF 15
862D01

DOCUMENT NOT CONSIDERED FINAL
UNLESS ALL SIGNATURES COMPLETED

**CONTRACTS STANDARDS
AND DEVELOPMENT UNIT**
Office 919-707-6950 FAX 919-250-4119

SEE TITLE BLOCK

ORIGINAL BY: S.CALHOUN DATE: 7-25-2024
MODIFIED BY: DATE:
CHECKED BY: DATE:
FILE SPEC.: DATE:

STATE OF
NORTH CAROLINA
DEPT. OF TRANSPORTATION
DIVISION OF HIGHWAYS
RALEIGH, N.C.

ROADWAY DETAIL DRAWING FOR
METHOD OF PIPE INSTALLATION
FLEXIBLE PIPE

SHEET 1 OF 2
300.01

TOP OF FILL

GROUND LINE

H

I.D. /6 MIN.
NOT LESS THAN 6"

O.D. + 3'

NORMAL EARTH FOUNDATION

TOP OF FILL

GROUND LINE

H

I.D. /6 MIN.
NOT LESS THAN 6"

O.D. + 3'

ROCK FOUNDATION
PIPE IN TRENCH

TOP OF FILL

GROUND LINE

H

I.D. /6 MIN.
NOT LESS THAN 6"

O.D. + 3'

UNSUITABLE MATERIAL FOUNDATION

TOP OF FILL

GROUND LINE

H

MIN. O.D.

MIN. O.D.

I.D. /6 MIN.
NOT LESS THAN 6"

O.D. + 2'

NORMAL EARTH FOUNDATION

TOP OF FILL

GROUND LINE

H

MIN. O.D.

MIN. O.D.

I.D. /6 MIN.
NOT LESS THAN 6"

O.D. + 2'

ROCK FOUNDATION
PIPE ABOVE GROUND

TOP OF FILL

GROUND LINE

H

MIN. O.D.

MIN. O.D.

I.D. /6 MIN.
NOT LESS THAN 6"

O.D. + 2'

UNSUITABLE MATERIAL FOUNDATION

COMPACT AFTER
PIPE IS PLACED
& PRIOR TO
PLACEMENT OF
FILL

COMPACT AFTER
PIPE IS PLACED
& PRIOR TO
PLACEMENT OF
FILL

COMPACT AFTER
PIPE IS PLACED
& PRIOR TO
PLACEMENT OF
FILL

TYPE 4a
GEOTEXTILE

I.D. /6 MIN.
NOT LESS
THAN 6"

1/2" PER FOOT OF 'H'
BUT NOT LESS THAN 12"
NOR MORE THAN 24"
AS DIRECTED BY ENGR.

EARTH

COMPACT AFTER
PIPE IS PLACED
& PRIOR TO
PLACEMENT OF
FILL

COMPACT AFTER
PIPE IS PLACED
& PRIOR TO
PLACEMENT OF
FILL

TYPE 4a
GEOTEXTILE

I.D. /6 MIN.
NOT LESS THAN 6"

1/2" PER FOOT OF 'H'
BUT NOT LESS THAN 12"
NOR MORE THAN 24"
AS DIRECTED BY ENGINEER

AS DIRECTED BY ENGINEER

GENERAL NOTES:
I.D. = THE MAXIMUM HORIZONTAL INSIDE DIAMETER DIMENSION.
O.D. = THE MAXIMUM HORIZONTAL OUTSIDE DIAMETER DIMENSION.
H = THE FILL HEIGHT MEASURED VERTICALLY AT ANY POINT
ALONG THE PIPE FROM THE TOP OF THE PIPE TO THE TOP
OF THE EMBANKMENT AT THAT POINT.

APPROVED SUITABLE LOCAL MATERIAL.

TAKE CARE TO FULLY COMPACT HAUNCH ZONE OF PIPE BACKFILL.

LOOSELY PLACED SELECT MATERIAL CLASS III OR CLASS II, TYPE 1
FOR PIPE BEDDING. LEAVE SECTION DIRECTLY BENEATH PIPE
UNCOMPACTED AS PIPE SEATING AND BACKFILL WILL
ACCOMPLISH COMPACTION.

SPRINGLINE OF PIPE

SELECT BACKFILL MATERIAL CLASS III OR CLASS II, TYPE 1
ABOVE AND BELOW SPRINGLINE.

UNDISTURBED EARTH MATERIAL

SELECT MATERIAL CLASS V OR VI FOR FOUNDATION CONDITIONING. ENCAPSULATE
WITH TYPE IV GEOTEXTILE AS DIRECTED BY THE ENGINEER.

DOCUMENT NOT CONSIDERED FINAL
UNLESS ALL SIGNATURES COMPLETED

CONTRACTS STANDARDS
AND DEVELOPMENT UNIT

Office 919-707-6950 FAX 919-250-4119



SEE TITLE BLOCK

ORIGINAL BY: S.CALHOUN DATE: 7-25-2024

MODIFIED BY: DATE:

CHECKED BY: DATE:

FILE SPEC.: DATE:

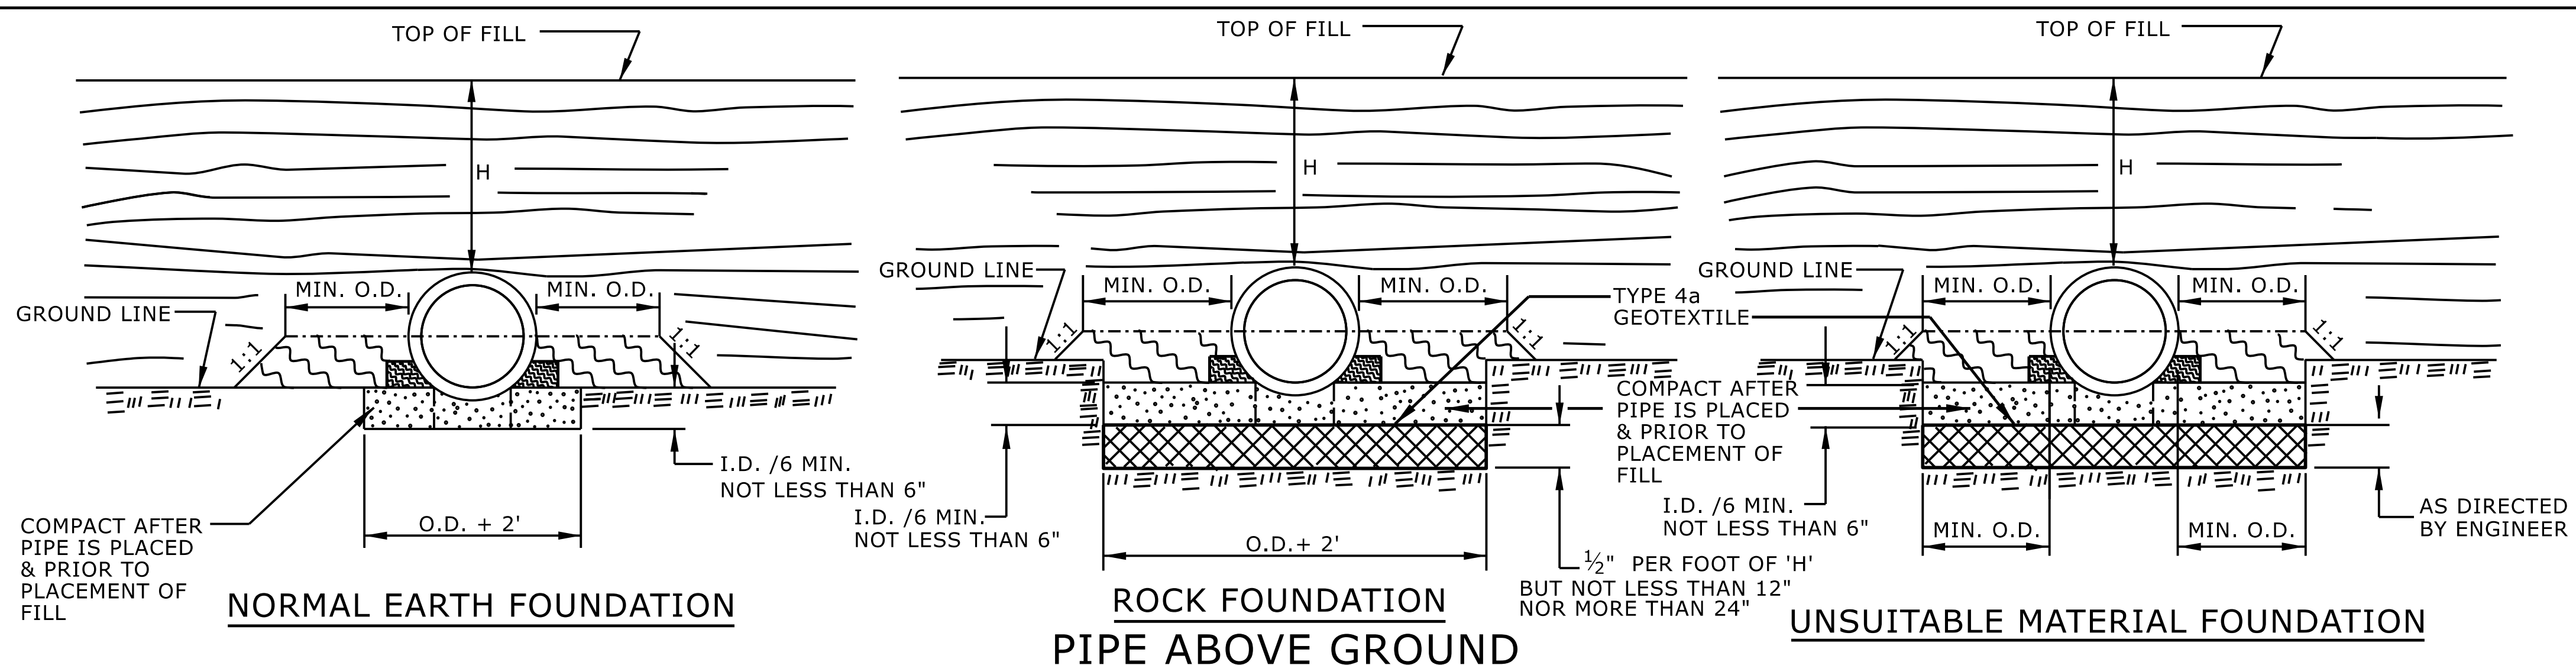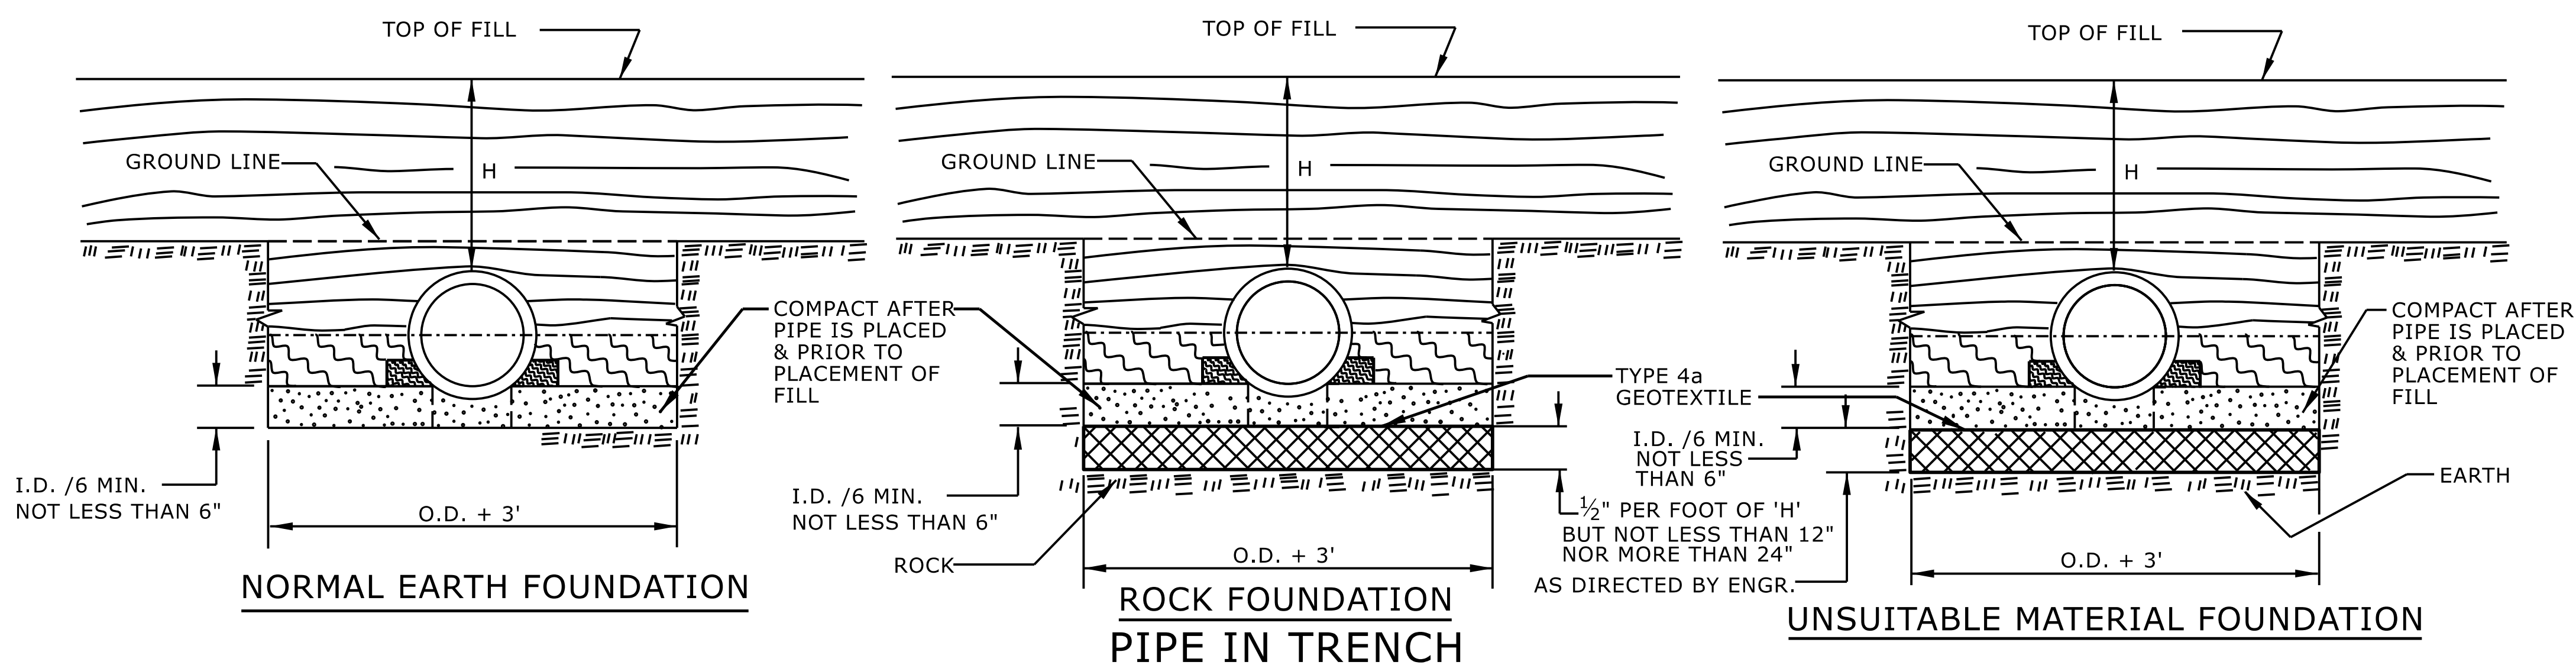

GENERAL NOTES:
 I.D. = THE MAXIMUM HORIZONTAL INSIDE DIAMETER DIMENSION.
 O.D. = THE MAXIMUM HORIZONTAL OUTSIDE DIAMETER DIMENSION.
 H = THE FILL HEIGHT MEASURED VERTICALLY AT ANY POINT
 ALONG THE PIPE FROM THE TOP OF THE PIPE TO THE TOP
 OF THE EMBANKMENT AT THAT POINT.

	APPROVED SUITABLE LOCAL MATERIAL.
	TAKE CARE TO FULLY COMPACT HAUNCH ZONE OF PIPE BACKFILL.
	LOOSELY PLACED SELECT MATERIAL CLASS III OR CLASS II, TYPE 1 FOR PIPE BEDDING. LEAVE SECTION DIRECTLY BENEATH PIPE UNCOMPACTED AS PIPE SEATING AND BACKFILL WILL ACCOMPLISH COMPACTION.


DO NOT OPERATE HEAVY EQUIPMENT OVER ANY PIPE CULVERT UNTIL THE PIPE CULVERT HAS BEEN PROPERLY BACKFILLED AND COVERED WITH AT LEAST 3 FEET OF APPROVED MATERIAL.

REFER TO NCDOT PIPE MATERIAL SELECTION GUIDE AND STANDARD SPECIFICATIONS
FOR ALLOWABLE PIPE FILL HEIGHTS AND PIPE SPECIFICATIONS.

	SPRINGLINE OF PIPE
	SELECT BACKFILL MATERIAL CLASS III OR CLASS II, BELOW SPRINGLINE.
	UNDISTURBED EARTH MATERIAL
	SELECT MATERIAL CLASS V OR VI FOR FOUNDATION CONDITIONING. ENCAPSULATE WITH TYPE IV GEOTEXTILE AS DIRECTED BY THE ENGINEER.

ROADWAY DETAIL DRAWING FOR METHOD OF PIPE INSTALLATION RIGID PIPE	STATE OF NORTH CAROLINA DEPT. OF TRANSPORTATION DIVISION OF HIGHWAYS RALEIGH, N.C.
---	---

SHEET 2 OF 2
300.01

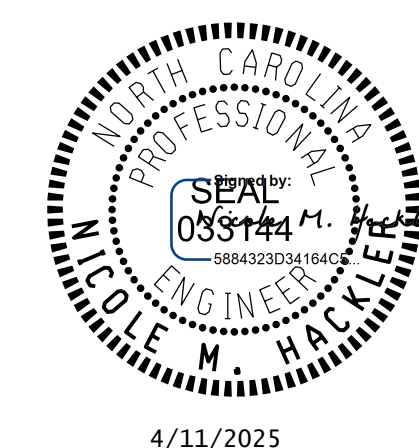

4/11/2025

DOCUMENT NOT CONSIDERED FINAL
UNLESS ALL SIGNATURES COMPLETED

**CONTRACTS STANDARDS
AND DEVELOPMENT UNIT**
e 919-707-6950 FAX 919-250-4

SEE TITLE BLOCK

ORIGINAL BY: S.CALHOUN DATE: 7-25-2024
MODIFIED BY: _____ DATE: _____
CHECKED BY: _____ DATE: _____
FILE SPEC.: _____

SHOULDER BERM GUTTER SUMMARY

STATION	STATION	UNCL. EXCAV. (CY)	UNDERCUT (CY)	EMBANK. + % (CY)	BORROW (CY)	WASTE (CY)
-L- 10 + 00.00	-L- 13 + 26.88 (BR)	143		658	515	
-L- 13 + 99.11 (BR)	-L- 17 + 00.00	365		477	112	
PROJECT TOTALS:		508		1,135	627	
EST. 5% TO REPLACE SOIL IN BORROW PIT					31	
GRAND TOTALS:		508		1,135	658	
SAY:		540			700	

NOTE: EARTHWORK QUANTITIES ARE CALCULATED BY THE ROADWAY DESIGNER. THESE EARTHWORK QUANTITIES ARE BASED IN PART ON SUBSURFACE DATA PROVIDED BY THE GEOTECHNICAL ENGINEERING UNIT

NOTE: APPROXIMATE QUANTITIES ONLY. UNCLASSIFIED EXCAVATION, BORROW EXCAVATION, FINE GRADING, CLEARING AND GRUBBING, REMOVAL OF EXISTING PAVEMENT, AND BREAKING OF EXISTING PAVEMENT WILL BE PAID FOR AT THE CONTRACT LUMP SUM PRICE FOR GRADING.

EST. SHALLOW UNDERCUT = 450 CUBIC YARDS CONTINGENCY
SELECT GRANULAR MATERIAL = 400 CUBIC YARDS CONTINGENCY
GEOTEXTILE FOR SOIL STABILIZATION = 400 SQUARE YARDS CONTINGENCY

PAVEMENT BREAKING SUMMARY

SURVEY LINE	STATION	STATION	LOCATION LT/RT/CL	YD
-L-	10 + 00	12 + 41	CL	530.51
-L-	13 + 17	13 + 43	CL	53.80
-L-	13 + 83	14 + 11	CL	60.74
-L-	14 + 69	17 + 00	CL	537.65
TOTAL:				1,182.71
SAY:				1,190

SURVEY LINE	STATION	STATION	LOCATION LT/RT/CL	YD ¹
-L-	12 + 41	13 + 17	CL	164.18
-L-	14 + 11	14 + 69	CL	143.08
TOTAL:				307.25
SAY:				310

SURVEY LINE	STATION	STATION	LENGTH
—L—	13 + 06	13 + 15	9
—L—	14 + 13	15 + 11	98
TOTAL:			108
SAY:			108

NOTE:
INVERT ELEVATIONS INDICATED ARE FOR BID PURPOSES ONLY AND SHALL NOT BE USED FOR PROJECT CONSTRUCTION STAKE OUT.
SEE "STANDARD SPECIFICATIONS FOR ROADS AND STRUCTURES, SECTION 300-5".

LIST OF PIPES, ENDWALLS, ETC.

[illegible]

"N" = DISTANCE FROM EDGE OF LANE TO FACE OF GUARDRAIL.
 TOTAL SHOULDER WIDTH = DISTANCE FROM EDGE OF TRAVEL LANE TO SHOULDER BREAK POINT.
 FLARE LENGTH = DISTANCE FROM LAST SECTION OF PARALLEL GUARDRAIL TO END OF GUARDRAIL.
 W = TOTAL WIDTH OF FLARE FROM BEGINNING OF TAPER TO END OF GUARDRAIL.
 G = GATING IMPACT ATTENUATOR TYPE 350
 NG = NON-GATING IMPACT ATTENUATOR TYPE 350

GUARDRAIL SUMMARY

[illegible]

COMPUTED BY: __ PFT		2/18/2025		(9-17-24)				PROJECT NO.		SHEET NO.	
CHECKED BY: __ SY								BP11.R013		3G-1	

STATE OF NORTH CAROLINA
DIVISION OF HIGHWAYS

SUMMARY OF SUBSURFACE DRAINAGE

LINE	Station	Station	Location LT/RT/CL	Drain Type* UD/BD/SD	LF
CONTINGENCY				SD	200
				TOTAL LF:	200

*UD = Underdrain
*BD = Blind Drain
*SD = Subsurface Drain



SUMMARY OF ROCK PLATING

LINE	Beginning Slope (H:V)	Approx. Station	Ending Slope (H:V)	Approx. Station	Location LT/RT	Rock Plating Detail No. 1/2/3/4	Riprap Class* 1/2/B	Rock Plating SY
-L-	1.5:1	12+56.3	1.5:1	13+17.8	LT	2	2	212
-L-	1.5:1	13+99.4	1.5:1	14+60.5	RT	2	2	173
							TOTAL SY:	385

*Use Class 1, 2 or B riprap if riprap class is not shown for rock plating location.



-L- CURVE DATA					
PI Sta 12+04.87	PI Sta 14+74.70	PI Sta 16+55.22			
$\Delta = 31^{\circ}11'34.2"$ (RT)	$\Delta = 76^{\circ}43'17.5"$ (RT)	$\Delta = 7^{\circ}20'50.3"$ (LT)			
D = 11' 27' 33.0"	D = 54' 34' 02.7"	D = 10' 54' 48.5"			
L = 272.21'	L = 140.60'	L = 67.32'			
T = 139.57'	T = 83.10'	T = 33.71'			
R = 500.00'	R = 105.00'	R = 525.00'			
SE = 03	SE = 04	SE = SEE PLANS			
RO = SEE PLANS	RO = SEE PLANS	RO = SEE PLANS			
DS = 25	DS = 20	DS = N/A			

NOTE:
THE EXISTING DRAINAGE DITCHES ARE ALL STABLE AND HAVE NO SIGNS OF EROSION. ALL
THREE EXISTING DRIVEWAY PIPES ARE IN POOR CONDITION. THERE ARE NO SIGNS OF
SCOUR UNDER THE EXISTING BRIDGE, AND THE UPSTREAM CMP IS IN GOOD CONDITION.

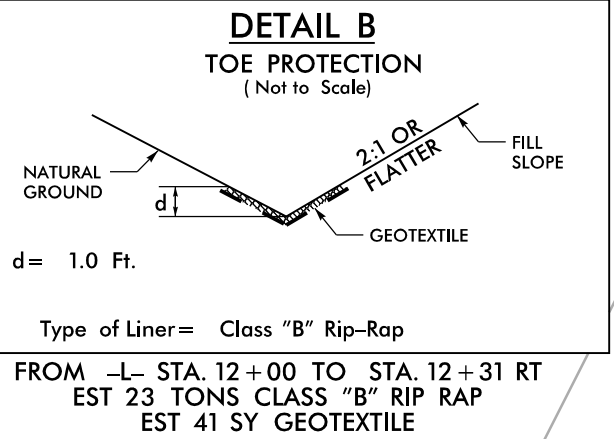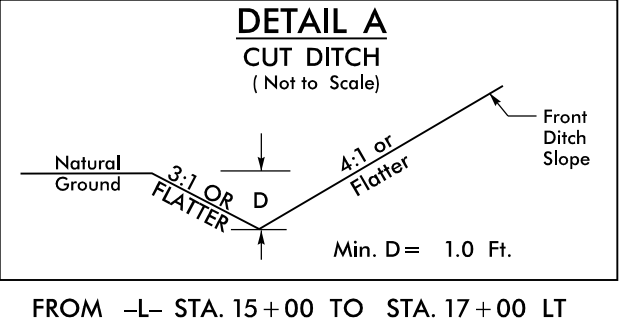


PROJECT REFERENCE NO. <i>BP11.R013</i>		SHEET NO. <i>4</i>
RW SHEET NO.		
ROADWAY DESIGN ENGINEER	HYDRAULICS ENGINEER	
DOCUMENT NOT CONSIDERED FINAL UNLESS ALL SIGNATURES COMPLETED		

RS&H 1520 SOUTH BOULEVARD, SUITE 200
CHARLOTTE, NC 28203
NC FIRM LICENSE No: F-0493

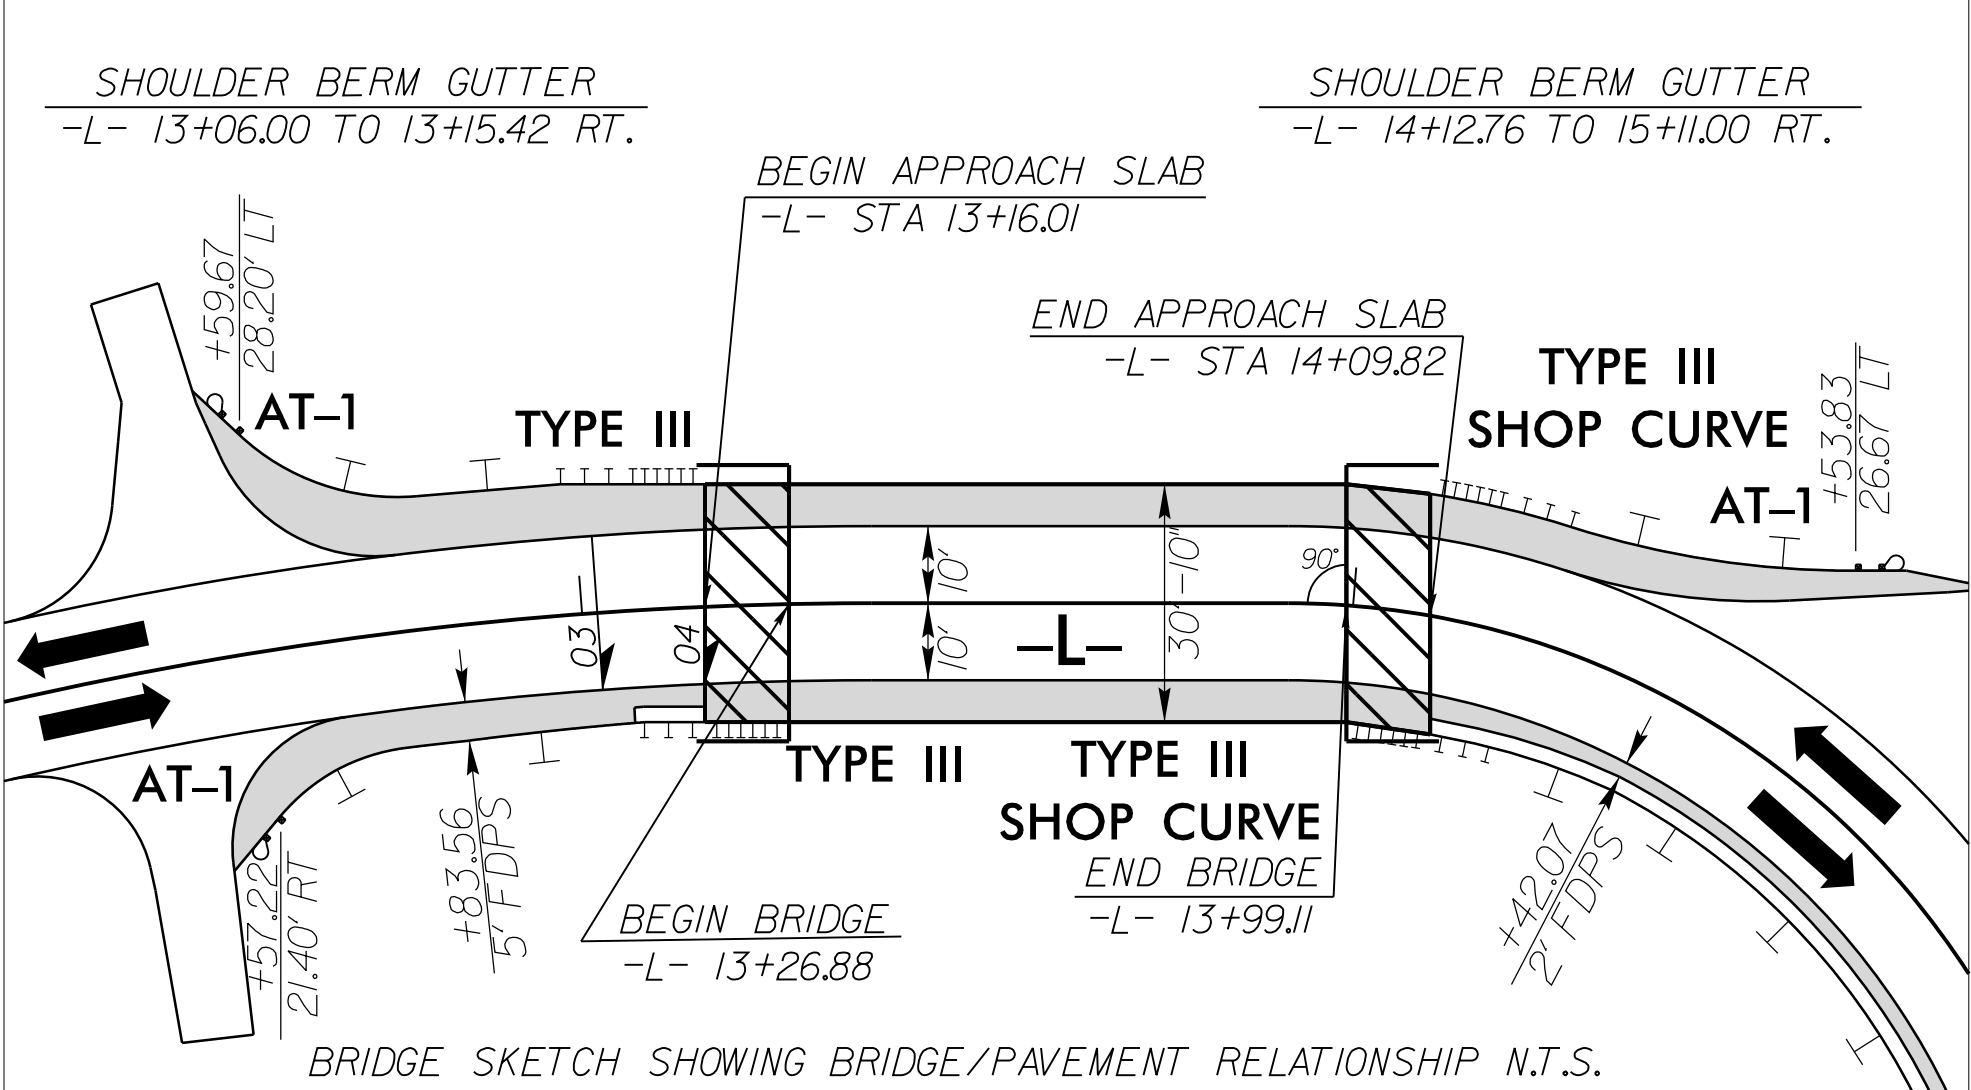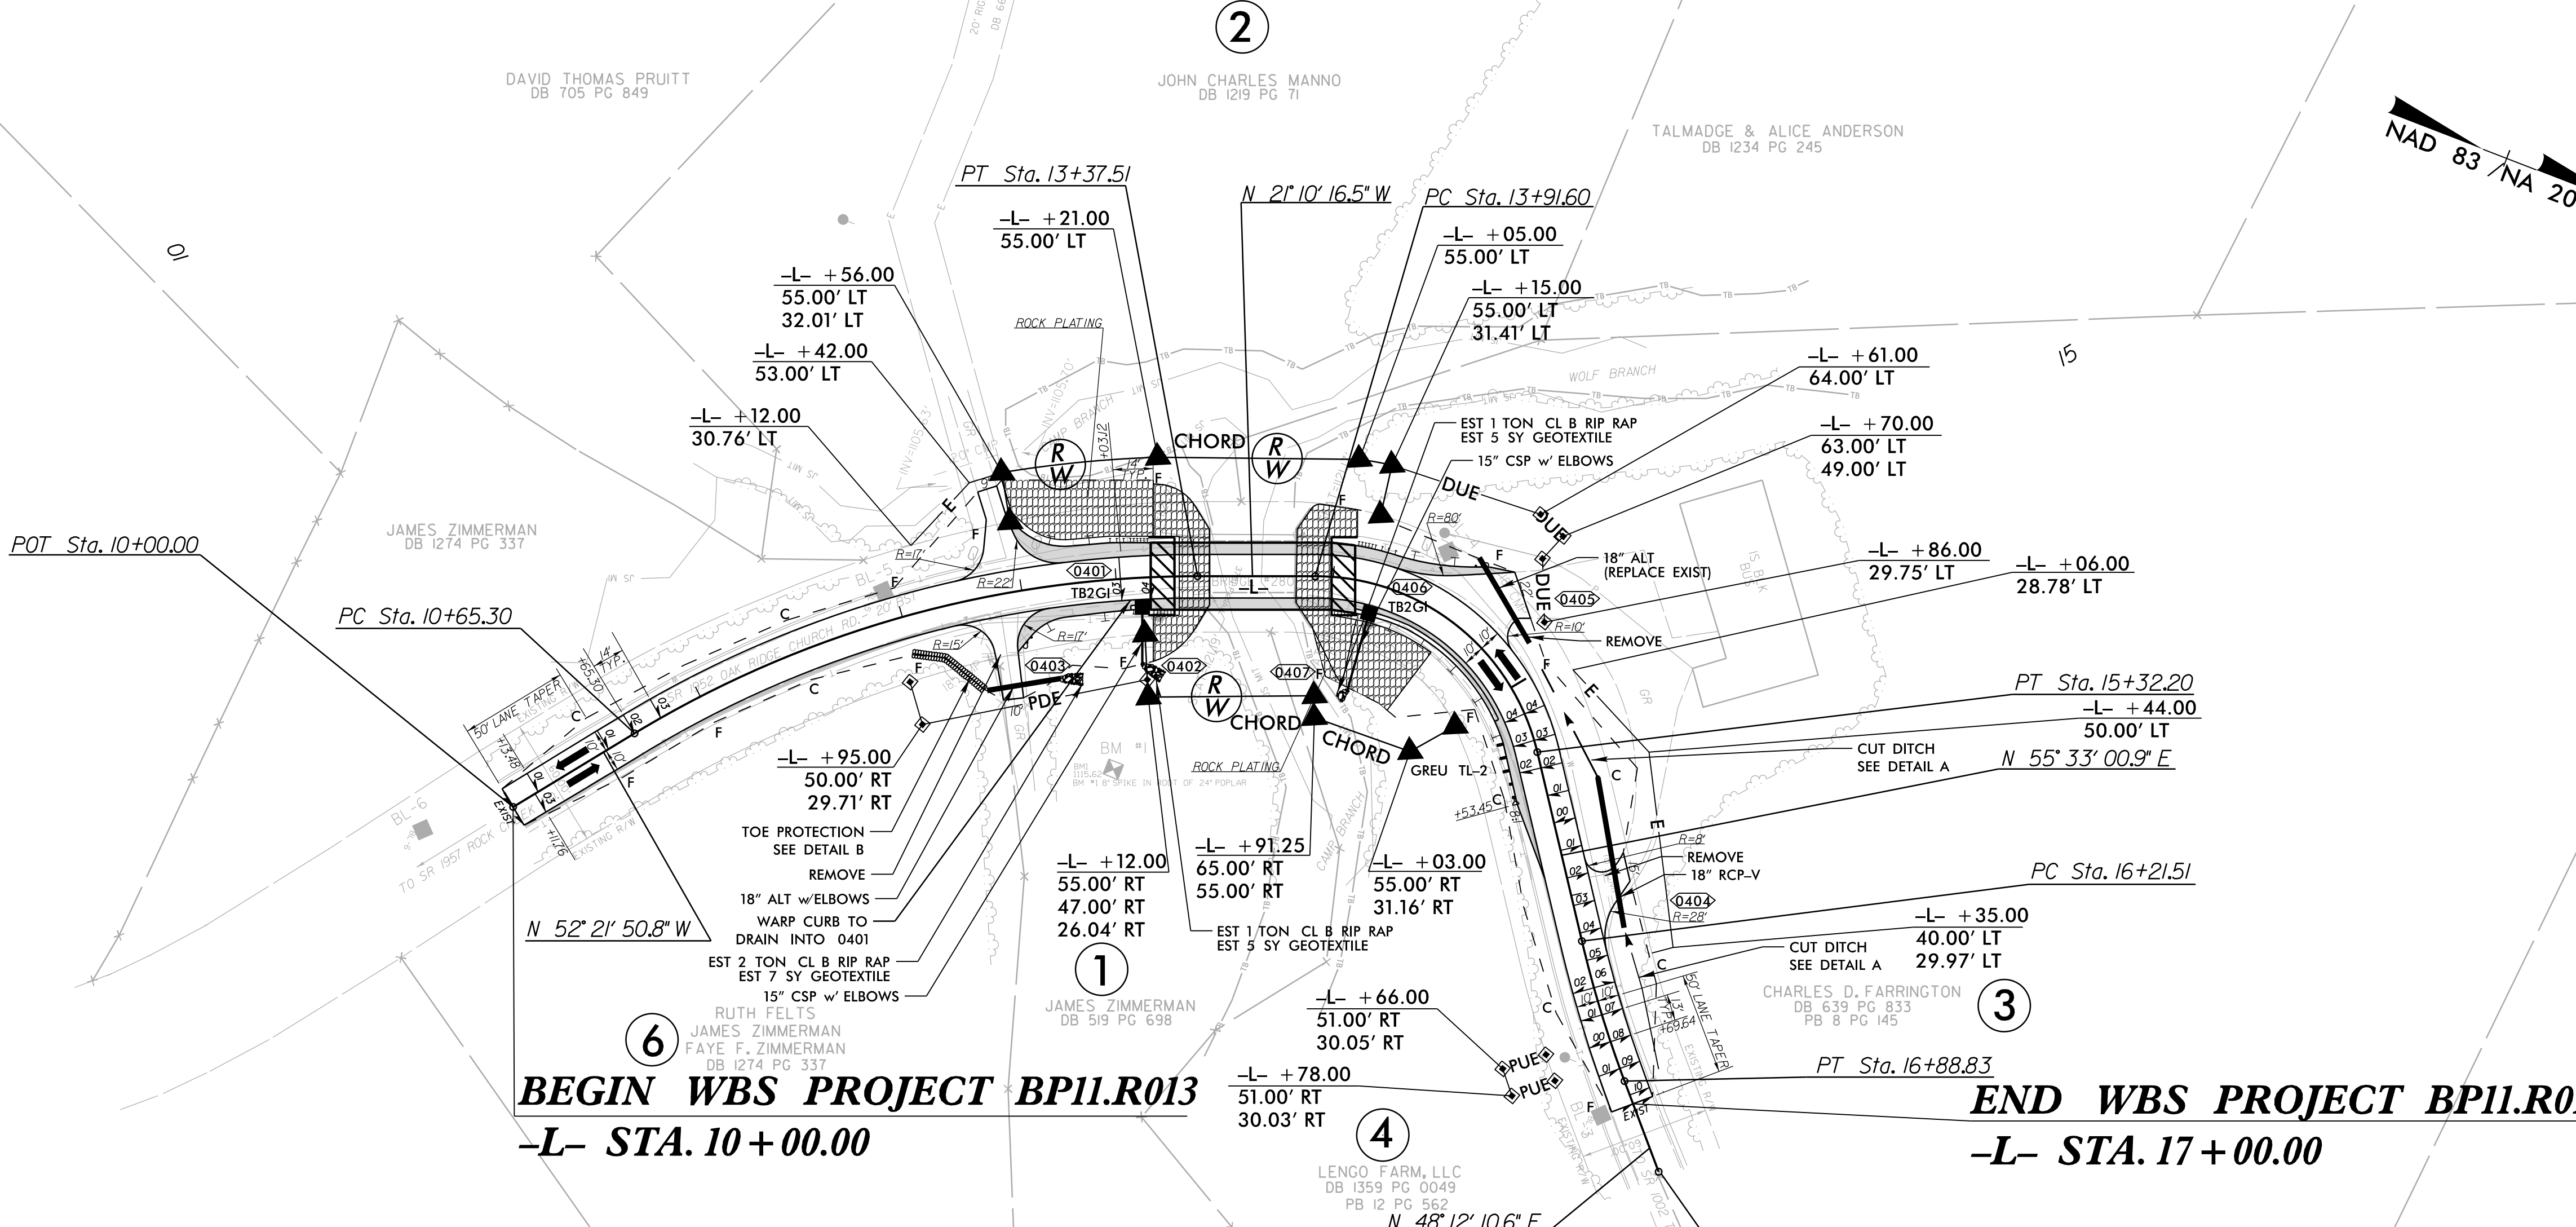

BRIDGE APPROACH SLAB
FOR -L- PROFILE SEE SHEET 5
FOR STRUCTURE PLANS SEE SHEETS S-1 THRU S-18

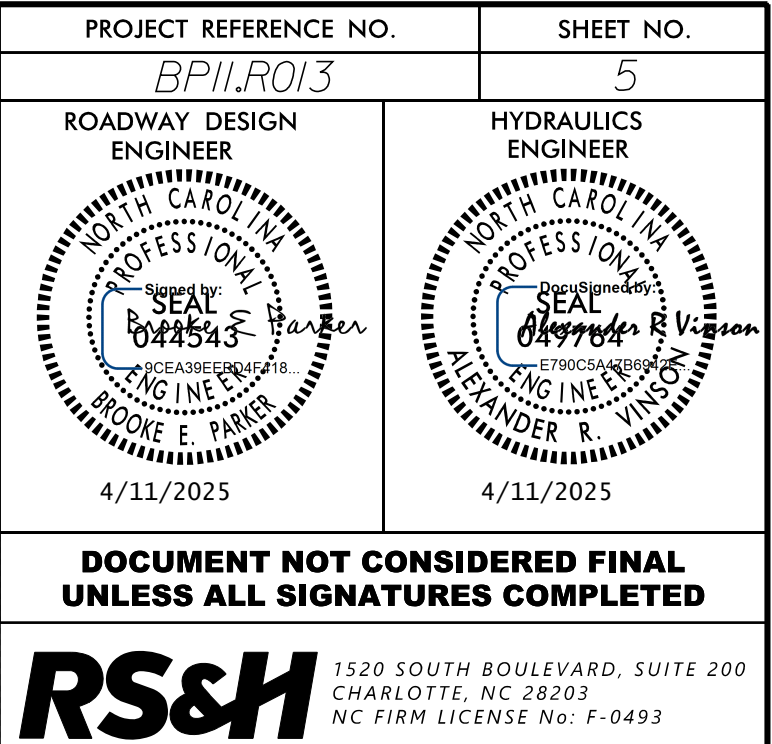

13-MAR-2025 16:24
L:\OLD\DW\WILKES\Bridg jobs 2022\960280\RIGHT OF WAY SHEETS\ROADWAY 250310\50_001_BP11R013_ls_rw01(2).dgn
csmastin AT LS-329541L

09/08/99




TIP PROJECT: BP11-R013

STATE	STATE PROJECT REFERENCE NO.	SHEET NO.	TOTAL SHEETS
N.C.	BP11-R013	RW01	04

STATE OF NORTH CAROLINA
DIVISION OF HIGHWAYS

SURVEY CONTROL, EXISTING CENTERLINES,
RIGHT OF WAY, EASEMENTS AND PROPERTY TIES

WILKES COUNTY

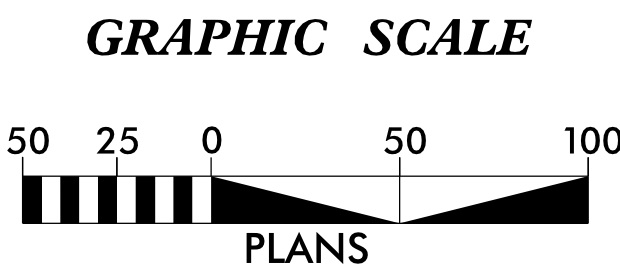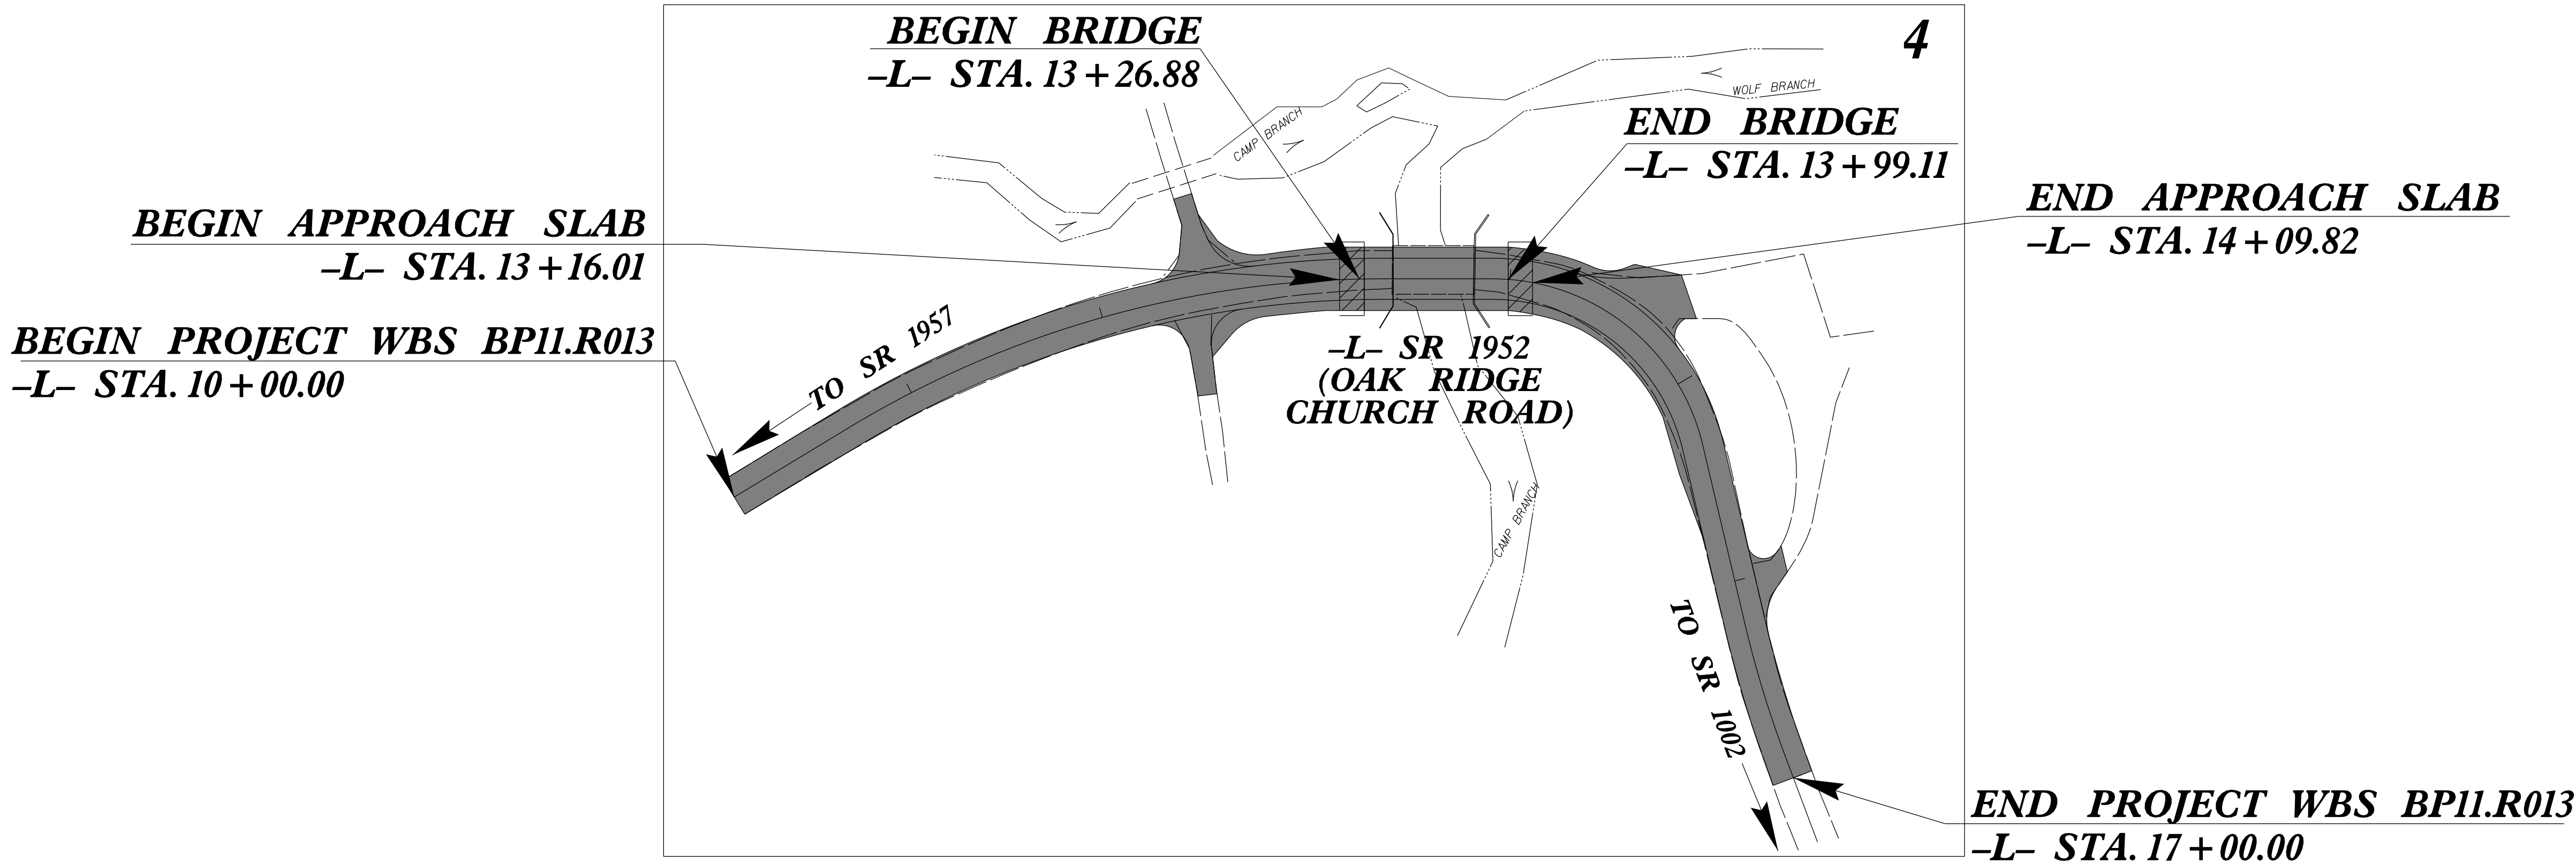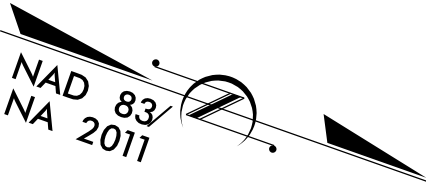

DATUM DESCRIPTION

THE LOCALIZED COORDINATE SYSTEM DEVELOPED FOR THIS PROJECT IS BASED ON THE STATE PLANE COORDINATES ESTABLISHED BY NCDOT FOR MONUMENT "960280-2" WITH NAD 83/NSRS 2011 STATE PLANE GRID COORDINATES OF NORTHING: 922,985.9031(ft) EASTING: 1,382,907.7926(ft) ELEVATION: 1186.38(ft) THE AVERAGE COMBINED GRID FACTOR USED ON THIS PROJECT (GROUND TO GRID) IS: 0.9999783089 THE N.C. LAMBERT GRID BEARING AND LOCALIZED HORIZONTAL GROUND DISTANCE FROM "960280-2" TO -L- STATION 10+00.00 IS S 14-32'45.9" W 944.94(ft) ALL LINEAR DIMENSIONS ARE LOCALIZED HORIZONTAL DISTANCES VERTICAL DATUM USED IS NAVD 88


Prepared in the Office of:
NORTH WILKESBORO
LOCATION & SURVEYS UNIT

2024 STANDARD SPECIFICATIONS

RIGHT OF WAY DATE:
05/23/2024


LETTING DATE:
05/09/2025

PROFESSIONAL LAND
SURVEYOR

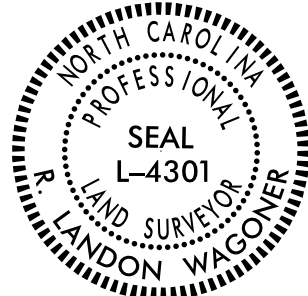

Signed by:
R. Landon Wagner
SIGNATURE:

03/13/2025
Date:

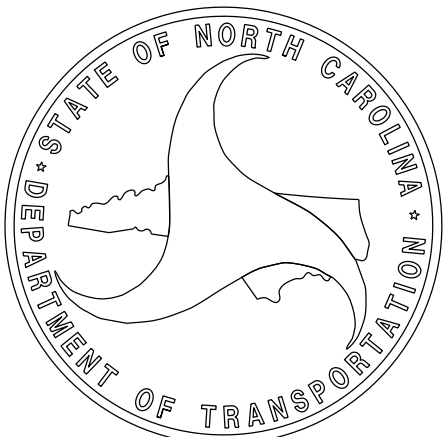

6/2/2024

27 JUN 2024 08:11
U:\30057\Survey\drawing\dm\BP11-R013\BP11-R013_1s-rw02d-1.dgn
cosborne

PROPOSED ALIGNMENT CONTROL SHEET

PROJECT REFERENCE NO.
BP11-R013

SHEET NO.
RW02D-1

Location and Surveys

**Stantec**

ONE WEST FOURTH ST., SUITE 820
WINSTON SALEM, N.C. 27101
LICENSE NO.: F-0672
www.stantec.com
Proj.# 234300157

PROJECT SURVEYOR



DOCUMENT NOT CONSIDERED FINAL
UNLESS ALL SIGNATURES COMPLETED

I, Clinton B. Osborne, PLS, certify that the data compiled came from available surveys/mapping performed by others and provided to me by NCDOT and do not certify to the accuracy or quality of the individual data sources.

This 26th day of June, 2024.

DocuSigned by:



0A6F6B085F0449B...

Professional Land Surveyor L-3834

L			
TYPE	STATION	NORTH	EAST
POT	10+00.00	922071.2541	1382670.4632
PC	10+65.30	922111.1320	1382618.7477
PT	13+37.51	922326.5071	1382457.8160
PC	13+91.60	922376.9419	1382438.2827
PT	15+32.20	922501.4488	1382476.7990
PC	16+21.51	922551.9692	1382550.4450
PT	16+88.83	922593.5032	1382603.3708
POT	17+33.37	922623.1908	1382636.5779

NOTES:

1. PROJECT CONTROL WAS ESTABLISHED USING GNSS, THE GLOBAL NAVIGATION SATELLITE SYSTEM.
2. THE PROPOSED ALIGNMENT CONTROL DATA FOR THIS PROJECT HAS BEEN COMPILED FROM VARIOUS SOURCES. IF FURTHER INFORMATION REGARDING PROJECT CONTROL IS NEEDED, PLEASE CONTACT THE LOCATION AND SURVEYS UNIT.

RIGHT OF WAY CONTROL SHEET

PROJECT REFERENCE NO.
BP11-R013


SHEET NO.
RW03E-1

Location and Surveys

**Stantec**

ONE WEST FOURTH ST., SUITE 820
WINSTON SALEM, N.C. 27101
LICENSE NO.: F-0672
www.stantec.com
Proj.#: 234300157


PROJECT SURVEYOR

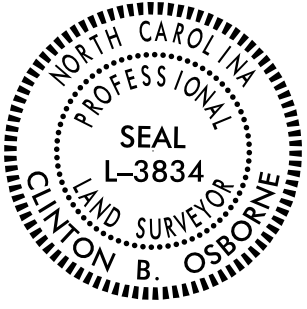

DOCUMENT NOT CONSIDERED FINAL
UNLESS ALL SIGNATURES COMPLETED

I, Clinton B. Osborne, certify that the right of way and permanent easement monumentation for this project shown herein was completed under my direct and responsible charge from an actual survey made under my supervision; that all horizontal closures had a minimum ratio of precision of 1:10,000 (Class A). Field work was performed from 06/17/2024 to 06/19/2024, and all coordinates are based on NAD83/2011; That this survey was performed to meet the requirements of 21NCAC 56.1600 as applicable.

This 26th day of June, 2024.

 Decalsigned by:

CLBCE0005564400
Professional Land Surveyor L-3834

ROW MARKER IRON PIN AND CAP-E				
ALIGN	STATION	OFFSET	NORTH	EAST
L	12+56.00	-55.00	922225.3012	1382445.9236
L	12+56.00	-32.01	922236.9719	1382465.7270
L	13+12.00	55.00	922325.4145	1382517.8412
L	13+12.00	26.04	922313.5901	1382491.4011
L	13+21.00	-55.00	922289.6628	1382413.4293
L	13+91.25	55.00	922396.4770	1382489.6991
L	13+91.25	65.00	922400.0916	1382499.0216
L	14+05.00	-55.00	922376.5388	1382380.8534
L	14+15.00	-55.00	922391.4847	1382377.9129
L	14+15.00	-31.41	922394.9309	1382401.2453
L	15+03.00	55.00	922446.7463	1382497.6797
L	15+03.00	31.16	922461.9455	1382479.3183

ROW MARKER PERMANENT EASEMENT-E				
ALIGN	STATION	OFFSET	NORTH	EAST
* L	11+95.00	50.00	922233.1296	1382567.0697
L	11+95.00	29.71	922220.7785	1382550.9746
L	13+12.00	47.00	922322.1485	1382510.5382
L	14+61.00	-64.00	922463.4246	1382374.3229
L	14+70.00	-63.00	922476.7359	1382380.0042
L	14+70.00	-49.00	922471.5798	1382393.0201
L	14+86.00	-29.75	922482.9329	1382419.8994
L	16+66.00	30.05	922555.4102	1382605.0597
L	16+66.00	51.00	922539.1988	1382618.3311
L	16+78.00	51.00	922547.6544	1382628.4222
L	16+78.00	30.03	922563.5739	1382614.7703


MARKER EXCEPTIONS:
* = SET MAG NAIL

NOTES:

1. IF FURTHER INFORMATION REGARDING PROJECT CONTROL IS NEEDED PLEASE CONTACT THE LOCATION AND SURVEYS UNIT.
2. PROJECT CONTROL WAS ESTABLISHED USING GNSS, THE GLOBAL NAVIGATION SATELLITE SYSTEM.
3. RIGHT OF WAY MONUMENTATION ESTABLISHED 06/17/2024 TO 06/19/2024 .

REVISIONS


-L- CURVE DATA			*NOTE: DESIGN EXCEPTION REQUIRED FOR DESIGN SPEED
PI Sta 12+04.87	PI Sta 14+74.70	PI Sta 16+55.22	
$\Delta = 31^{\circ} 11' 34.2''$ (RT)	$\Delta = 76^{\circ} 43' 17.5''$ (RT)	$\Delta = 7^{\circ} 20' 50.3''$ (LT)	
D = 11' 27" 33.0"	D = 54' 34" 02.7"	D = 10' 54' 48.5"	
L = 272.21'	L = 140.60'	L = 67.32'	
T = 139.57'	T = 83.10'	T = 33.71'	
R = 500.00'	R = 105.00'	R = 525.00'	
SE = 03	SE = 04	SE = SEE PLANS	
RO = SEE PLANS	RO = SEE PLANS	RO = SEE PLANS	
	*DS = 20		

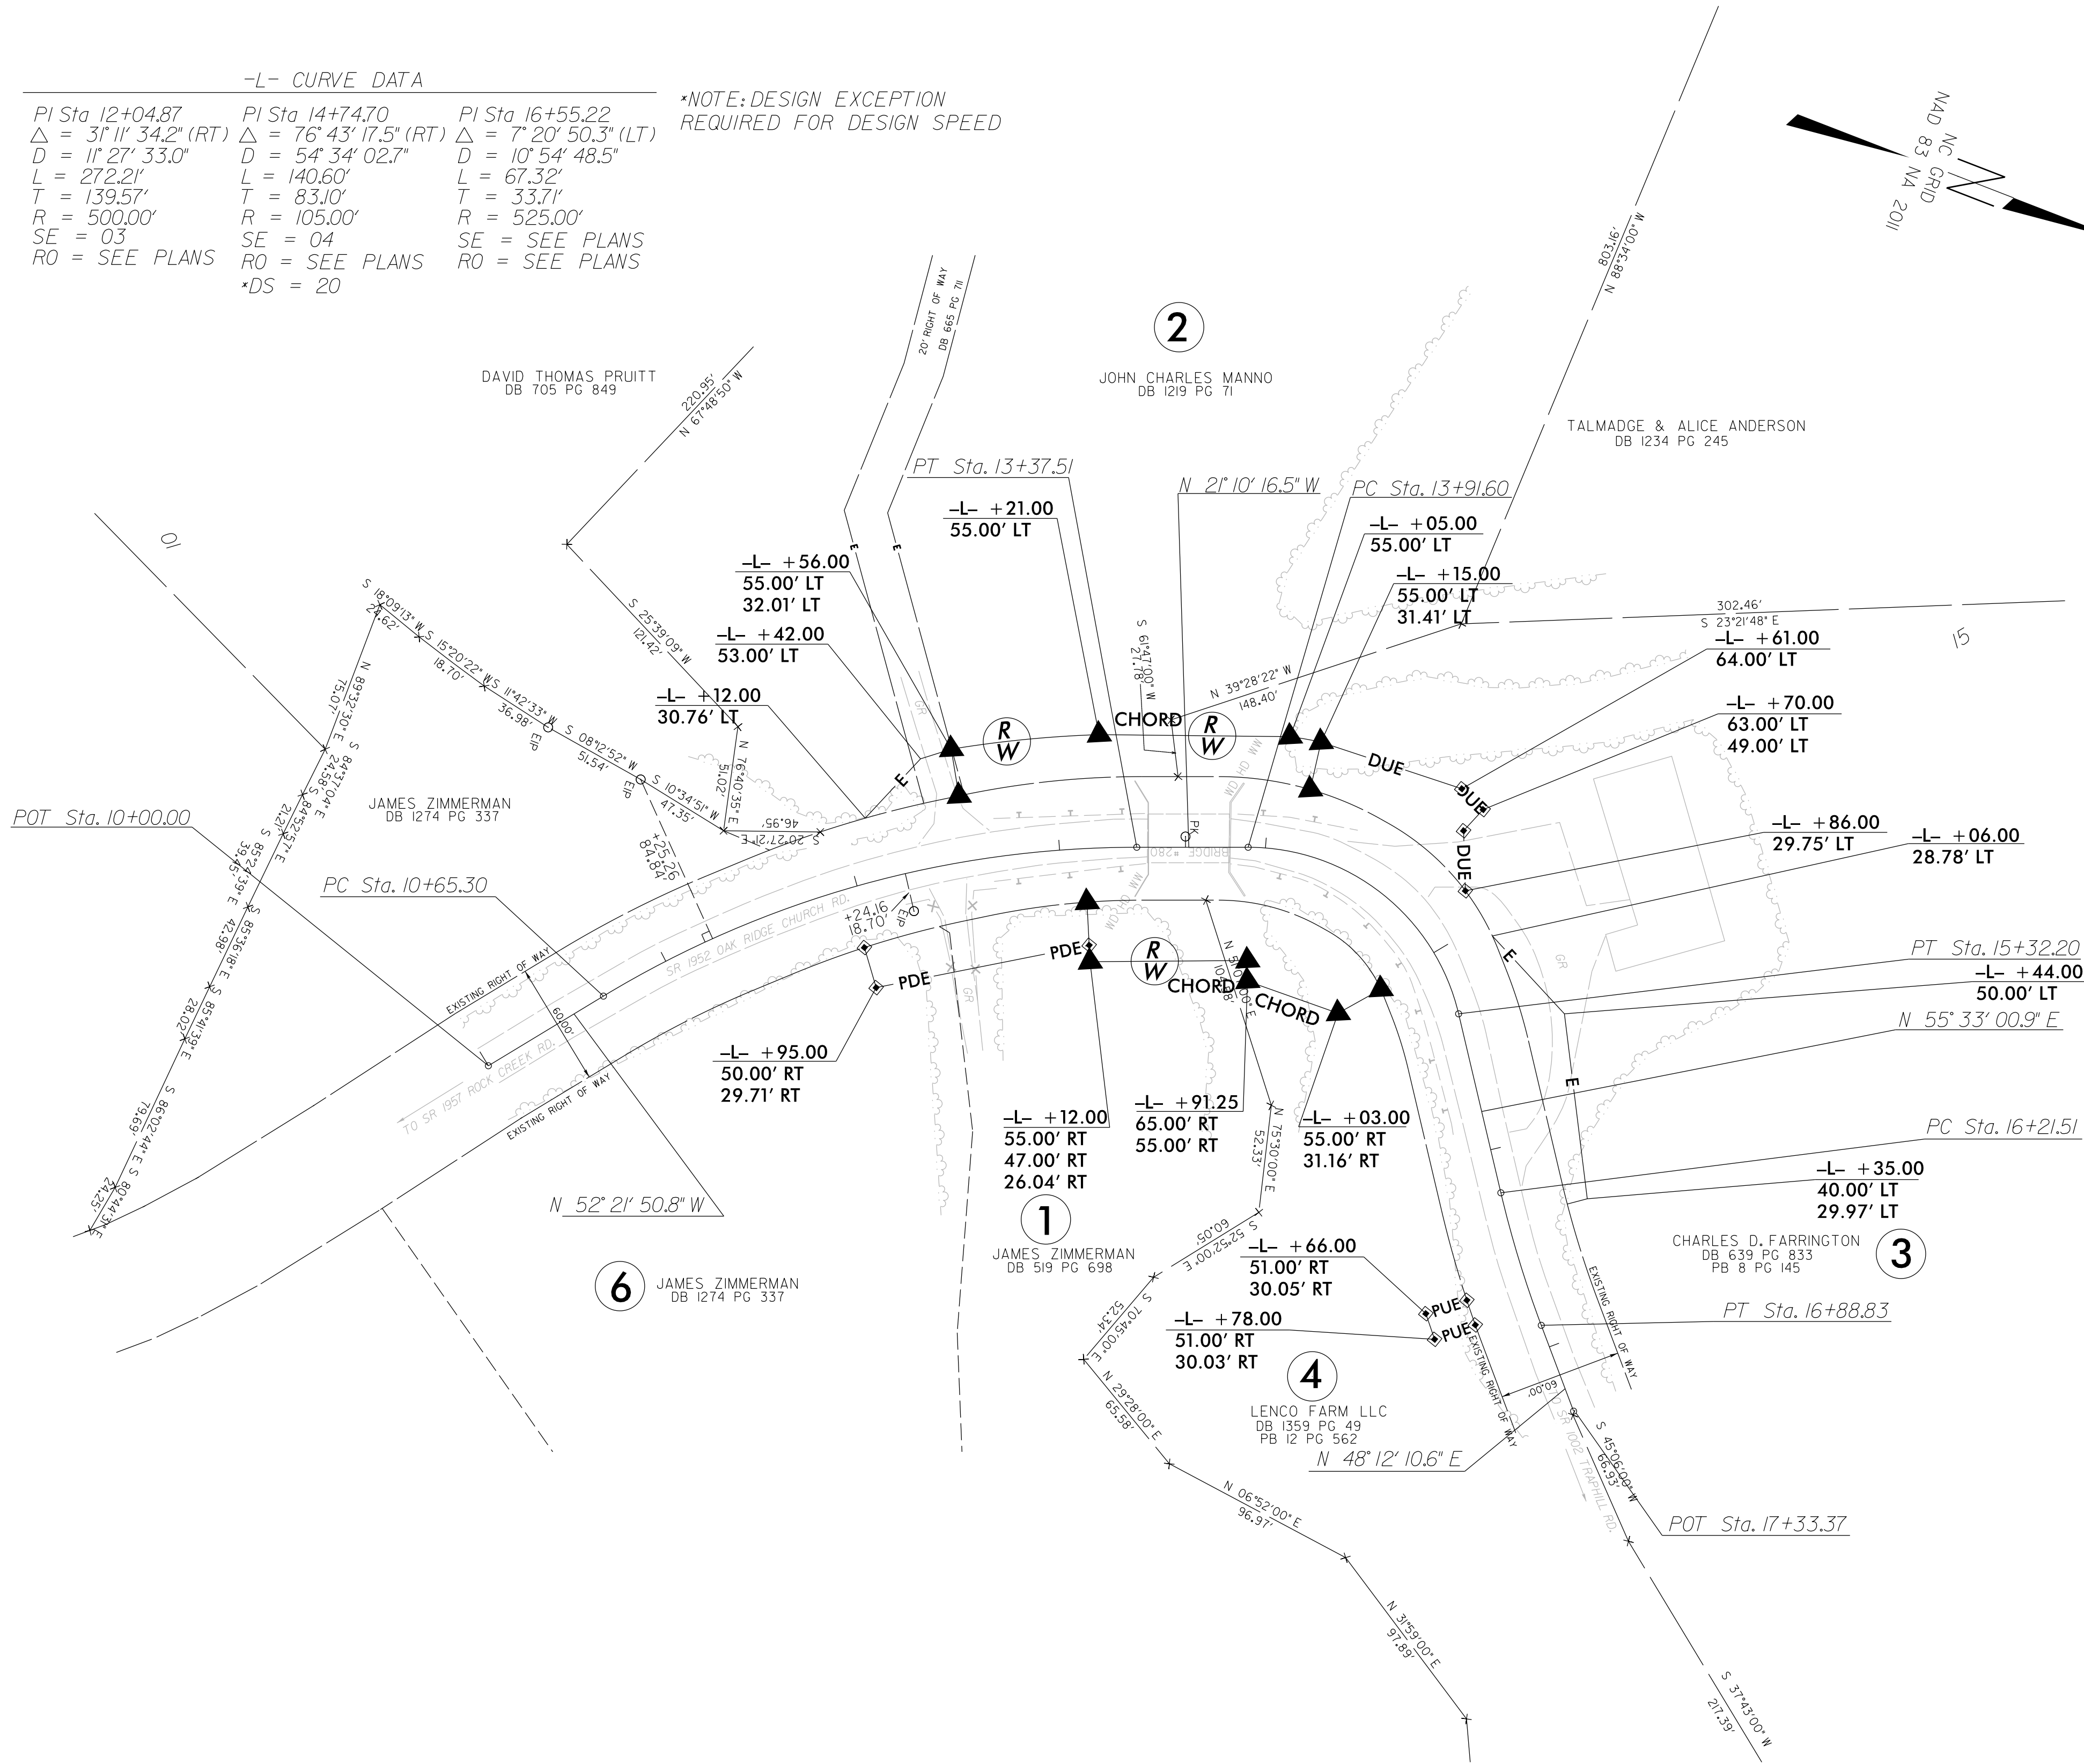

I, R. Landon Wagener, certify that the right of way and permanent easement monumentation for this project shown herein was completed under my direct and responsible charge from an actual survey made under my supervision; that all horizontal closures had a minimum ratio of precision of 1:10,000 (Class A). Field work was performed from 06/17/2024 to 06/19/2024, and all coordinates are based on NAD83/2011; That this survey was performed to meet the requirements of 21NCAC 56.1600 as applicable.

This 13th day of March, 2025.



Signed by:
R. Landon Wagener
94086137FD3042D
Professional Land Surveyor L-4301

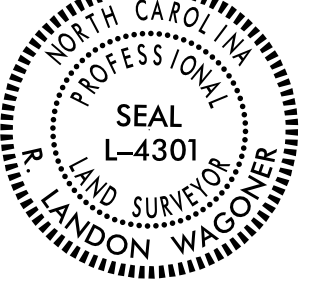PROJECT REFERENCE NO.	SHEET NO.
BP11-R013	RW04
Location and Surveys	
NORTH WILKESBORO LOCATION & SURVEYS UNIT	
PROJECT SURVEYOR 	
DOCUMENT NOT CONSIDERED FINAL UNLESS ALL SIGNATURES COMPLETED	

NOTES:


1. IF FURTHER INFORMATION REGARDING PROJECT CONTROL IS NEEDED PLEASE CONTACT THE LOCATION AND SURVEYS UNIT.
2. PROJECT CONTROL WAS ESTABLISHED USING GNSS, THE GLOBAL NAVIGATION SATELLITE SYSTEM.
3. RIGHT OF WAY MONUMENTATION ESTABLISHED 06/17/2024 TO 06/19/2024.

TYPE OF WORK: GRADING, PAVING, DRAINAGE & STRUCTURE (BRIDGE)

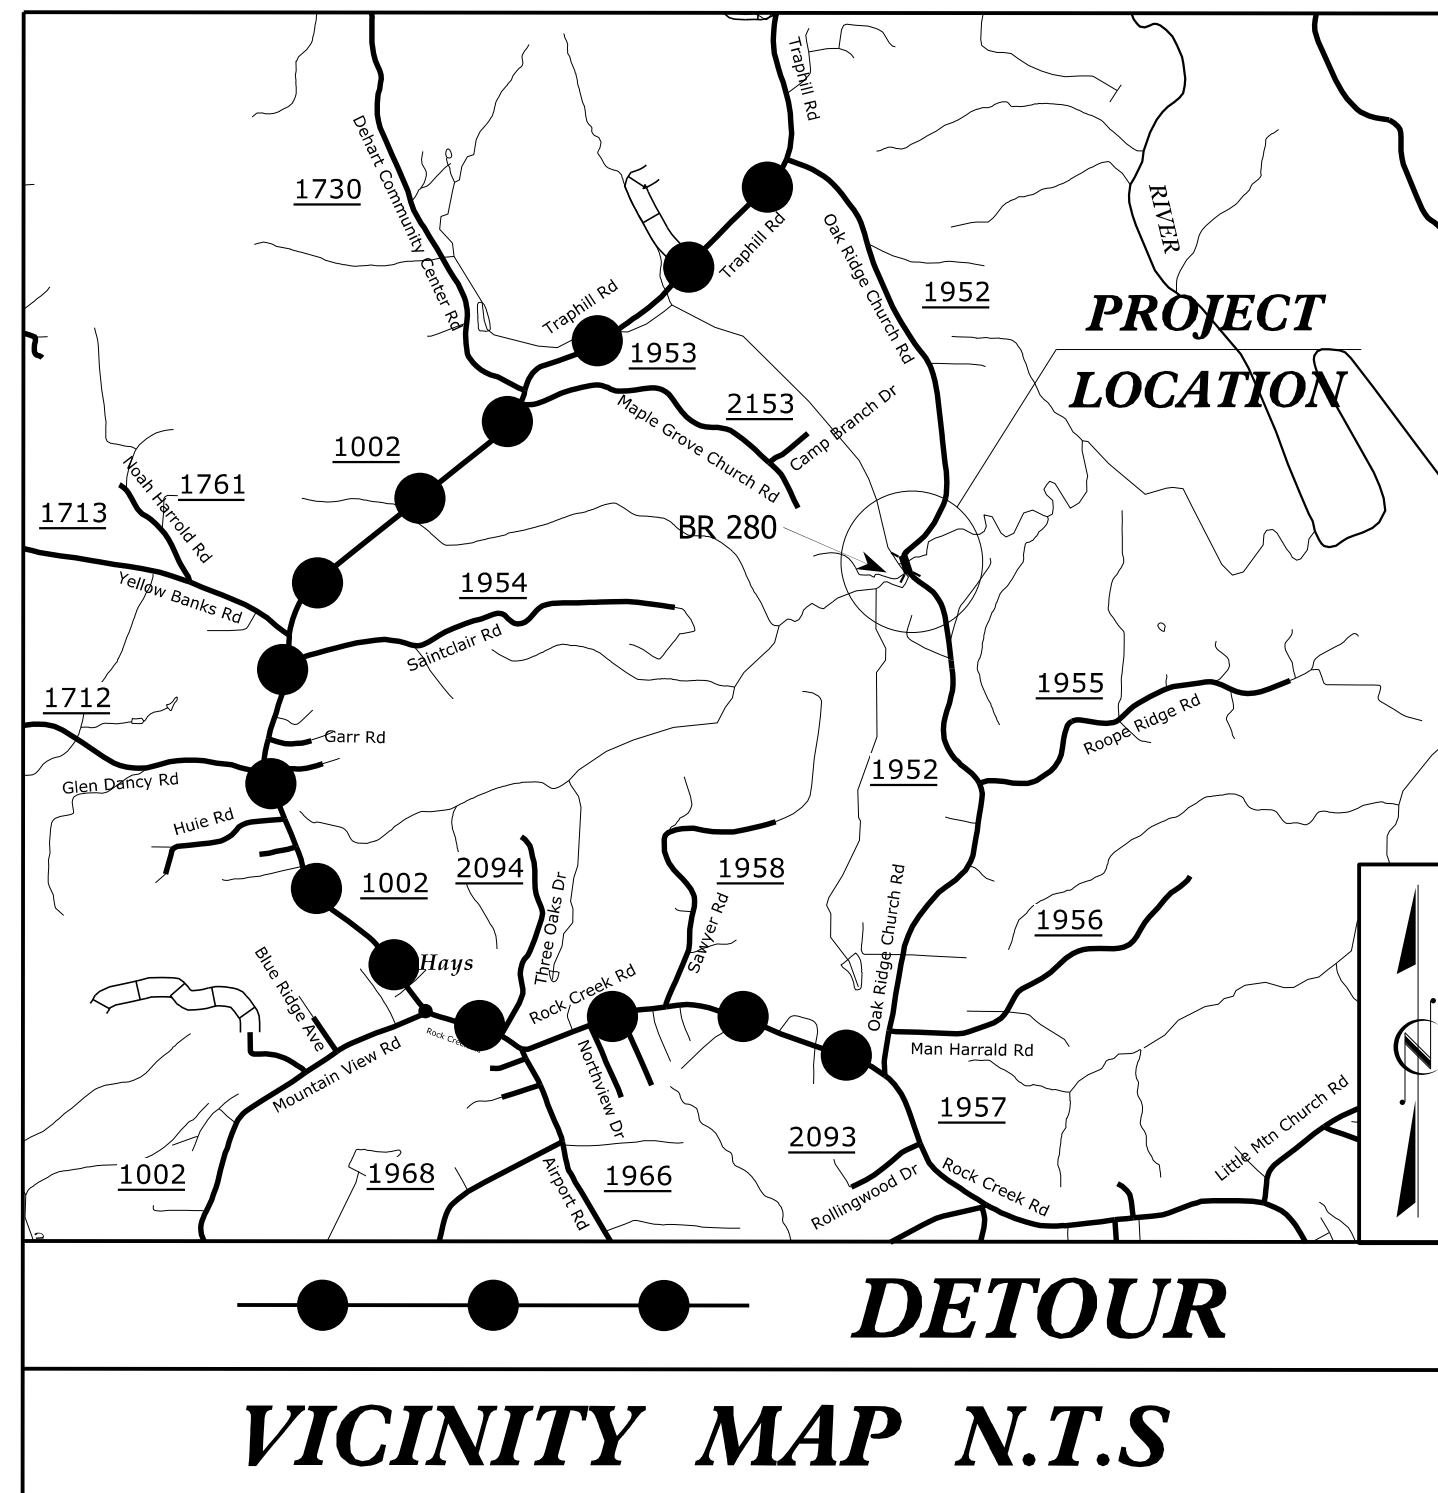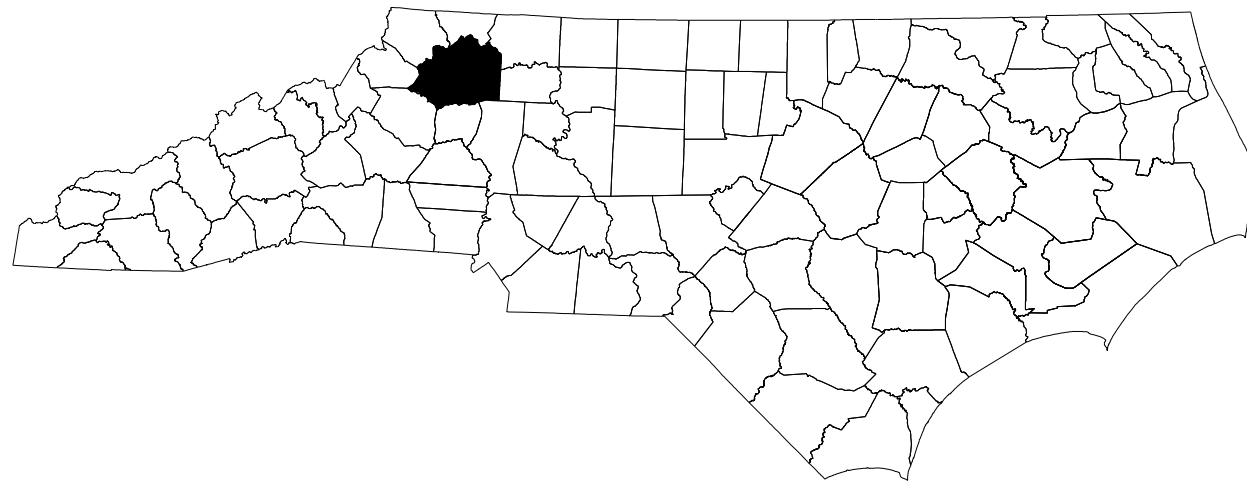


PROJECT DESIGN ENGINEER

***NCDOT DIVISION II BRIDGE
PROGRAM MANAGER***

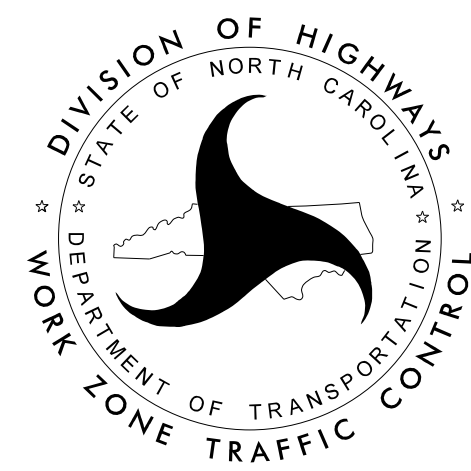

OAK RIDGE CHURCH RD DETOUR

DATE: 4/11/2025

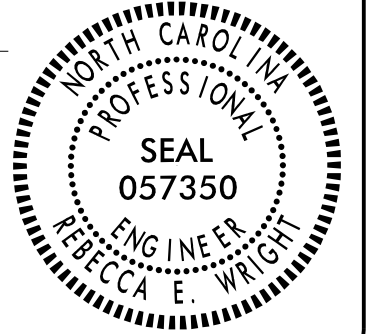

RS&H
NC FIRM LICENSE No: F-0493
1520 SOUTH BOULEVARD, SUITE 200
CHARLOTTE, NC 28203

LEGEND


GENERAL




SIGNALS




TRAFFIC CONTROL DEVICES

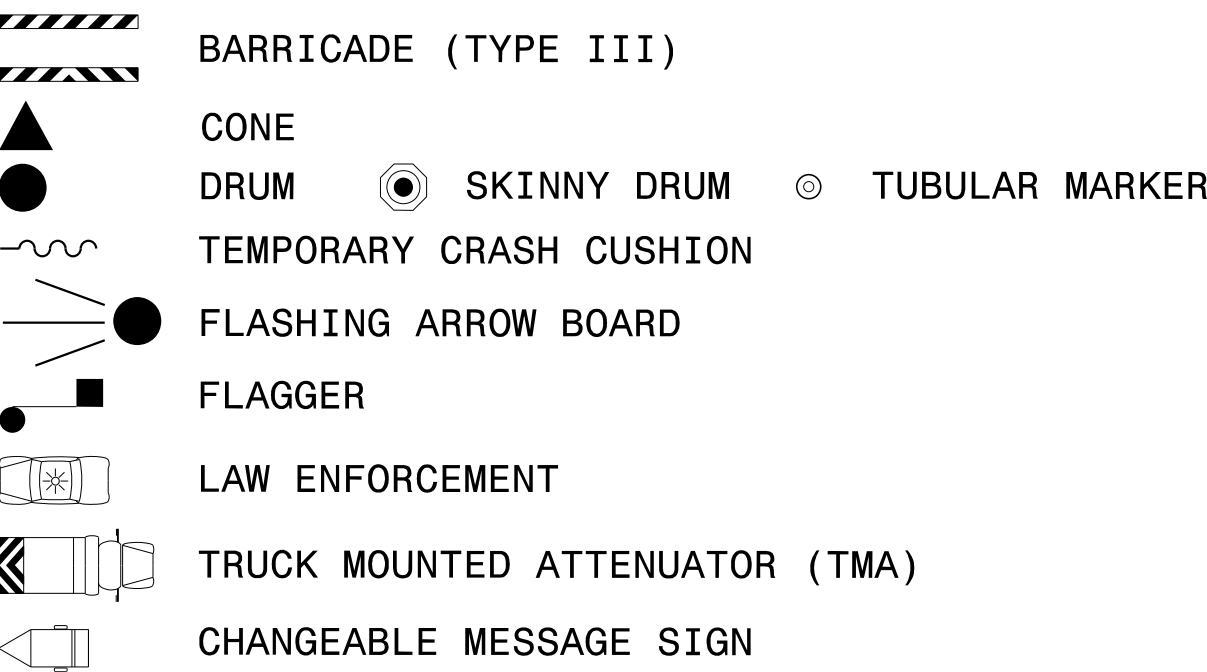

TEMPORARY SIGNING

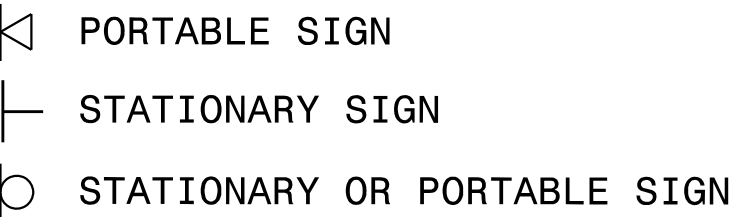

PAVEMENT MARKERS

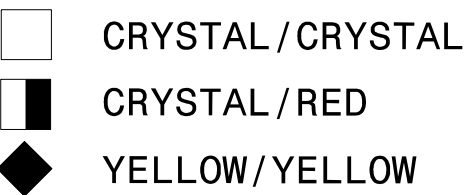

PAVEMENT MARKING SYMBOLS



4/7/2025
R:\Traffic\TrafficControl\Wilkes280_tmp_1A.dgn
User:McLaughR



APPROVED: _____ <i>Rebecca E. Wright</i> 4748C43CEB04F3... DATE: _____ 4/11/2025			ROADWAY STANDARD DRAWINGS & LEGEND
DOCUMENT NOT CONSIDERED FINAL UNLESS ALL SIGNATURES COMPLETED			

PROJ. REFERENCE NO.	SHEET NO.
BP11.R013	TMP-1B

MANAGEMENT STRATEGY

THE FOLLOWING LISTED WORK ZONE STRATEGIES ARE RECOMMENDED FOR INCLUSION WITHIN THIS TRANSPORTATION MANAGEMENT PLAN (TMP).

RECOMMENDED STRATEGIES:

TRAFFIC MANAGEMENT STRATEGIES:
FULL ROADWAY CLOSURES
OFF-SITE DETOURS / USE OF ALTERNATIVE ROUTES

PHASING NOTES

STEP 1 - USING THE ROADWAY STANDARD DRAWINGS INCLUDED ON SHEET TMP-1A IN CONJUNCTION WITH THE SIGNS INCLUDED ON SHEETS TMP-3, CLOSE SR 1952 (OAK RIDGE CHURCH RD.) AND PLACE TRAFFIC ON OFF-SITE DETOUR.

STEP 2 - REMOVE EXISTING STRUCTURE NO. 960280 AND CONSTRUCT PROPOSED ROADWAY, BRIDGE AND APPROACHES, UP TO AND INCLUDING THE FINAL LAYER OF SURFACE COURSE. PLACE FINAL PAVEMENT MARKING/MARKERS AND TIE-IN WITH EXISTING MARKERS.

STEP 3 - REMOVE ALL TRAFFIC CONTROL DEVICES AND REOPEN ROAD TO FINAL TRAFFIC PATTERN.

GENERAL NOTES

CHANGES MAY BE REQUIRED WHEN PHYSICAL DIMENSIONS IN THE DETAIL DRAWINGS, STANDARD DETAILS, AND ROADWAY DETAILS ARE NOT ATTAINABLE TO MEET FIELD CONDITIONS OR RESULT IN DUPLICATE OR UNDESIRED OVERLAPPING OF DEVICES. MODIFICATION MAY INCLUDE: MOVING, SUPPLEMENTING, COVERING, OR REMOVAL OF DEVICES AS DIRECTED BY THE ENGINEER.

THE FOLLOWING GENERAL NOTES APPLY AT ALL TIMES FOR THE DURATION OF THE CONSTRUCTION PROJECT EXCEPT WHEN OTHERWISE NOTED IN THE PLAN OR DIRECTED BY THE ENGINEER.

TRAFFIC PATTERN ALTERATIONS

- A) NOTIFY THE ENGINEER THIRTY (30) CALENDAR DAYS PRIOR TO ANY TRAFFIC PATTERN ALTERATION.

SIGNING

- B) INSTALL ADVANCE WORK ZONE WARNING SIGNS WHEN WORK IS WITHIN 40 FT FROM THE EDGE OF TRAVEL LANE AND NO MORE THAN THREE (3) DAYS PRIOR TO THE BEGINNING OF CONSTRUCTION

- C) PROVIDE SIGNING AND DEVICES REQUIRED TO CLOSE THE ROAD ACCORDING TO THE ROADWAY STANDARD DRAWINGS AND TRAFFIC CONTROL PLANS.

PROVIDE SIGNING REQUIRED FOR THE OFF-SITE DETOUR ROUTE AS SHOWN IN THE TRAFFIC CONTROL PLANS.

- D) COVER OR REMOVE ALL SIGNS AND DEVICES REQUIRED TO CLOSE THE ROAD WHEN ROAD CLOSURE IS NOT IN OPERATION.

COVER OR REMOVE ALL SIGNS REQUIRED FOR THE OFF-SITE DETOUR WHEN THE DETOUR IS NOT IN OPERATION.

- E) ENSURE ALL NECESSARY SIGNING IS IN PLACE PRIOR TO ALTERING ANY TRAFFIC PATTERN.

TRAFFIC CONTROL DEVICES

- F) PLACE TYPE III BARRICADES, WITH "ROAD CLOSED" SIGN R11-2 ATTACHED, OF SUFFICIENT LENGTH TO CLOSE ENTIRE ROADWAY.

4/7/2025
R:\TrafficControl\Wilkes280_tmp.grd
User:McLaughlin

RS&H 1520 SOUTH BOULEVARD, SUITE 200
CHARLOTTE, NC 28203
NC FIRM LICENSE No: F-0493

APPROVED: Signed by: <i>Rebecca E. Wright</i> 4FABCA3CEBADM3. DATE: 4/11/2025  DOCUMENT NOT CONSIDERED FINAL UNLESS ALL SIGNATURES COMPLETED		MANAGEMENT STRATEGY, PHASING NOTES, AND GENERAL NOTES
--	--	--

PROJ. REFERENCE NO.	SHEET NO.
BP11.R013	TMP-2

SIGN NUMBER: DETOUR
TYPE: D
QUANTITY: 14

SIGN WIDTH: 3'-0"
HEIGHT: 2'-0"
TOTAL AREA: 6.0 Sq.Ft.

BORDER TYPE: FLUSH
RECESS: 0.47"
WIDTH: 0.63"
RADII: 1.5"

NO. Z BARS:
LENGTH:

BACKG COLOR: Orange
COPY COLOR: Black

SYMBOL	X	Y	WID	HT

MAT'L: 0.125" (3.2 mm) ALUMINUM

DESIGN BY: REM
PROJECT ID: BP11.R013

CHECKED BY: BEP
LOCATION: WILKES

JUL 13, 2023
DIV: 11

Oak Ridge Church Rd

3'-0"

2'-0"

4.8"

26.4"

4.8"

6"

4"

4"

4"

6"

BORDER
R=1.5"
TH=0.63"
IN=0.47"

Spacing Factor is 1 unless specified otherwise

LETTER POSITIONS


Letter locations are panel edge to lower left corner																													Series/Size Text Length	
	O	a	k		R	i	d	g	e																			D 2000		
	5	8.4	11.4	14	18	21.3	22.6	25.6	28.7																			26.1		
	C	h	u	r	c	h		R	d																			D 2000		
	4.8	8.3	11.4	14.6	16.4	19.3	21.6	25.6	28.8																			26.4		






FILENAME: Wilkes280_tmp_sign designNORTH CAROLINA D.O.T. SIGN DETAIL

4/7/2025
R:\Traffic\TrafficControl\Wilkes280_tmp_detour sign.dgn
User:McLaughR

RS&H

1520 SOUTH BOULEVARD, SUITE 200
CHARLOTTE, NC 28203
NC FIRM LICENSE No: F-0493

 APPROVED: <u>Rebecca E. Wright</u> #F46CA3CEB4DF3 DATE: 4/11/2025			
OAK RIDGE CHURCH RD SIGN DESIGN			
DOCUMENT NOT CONSIDERED FINAL UNLESS ALL SIGNATURES COMPLETED			

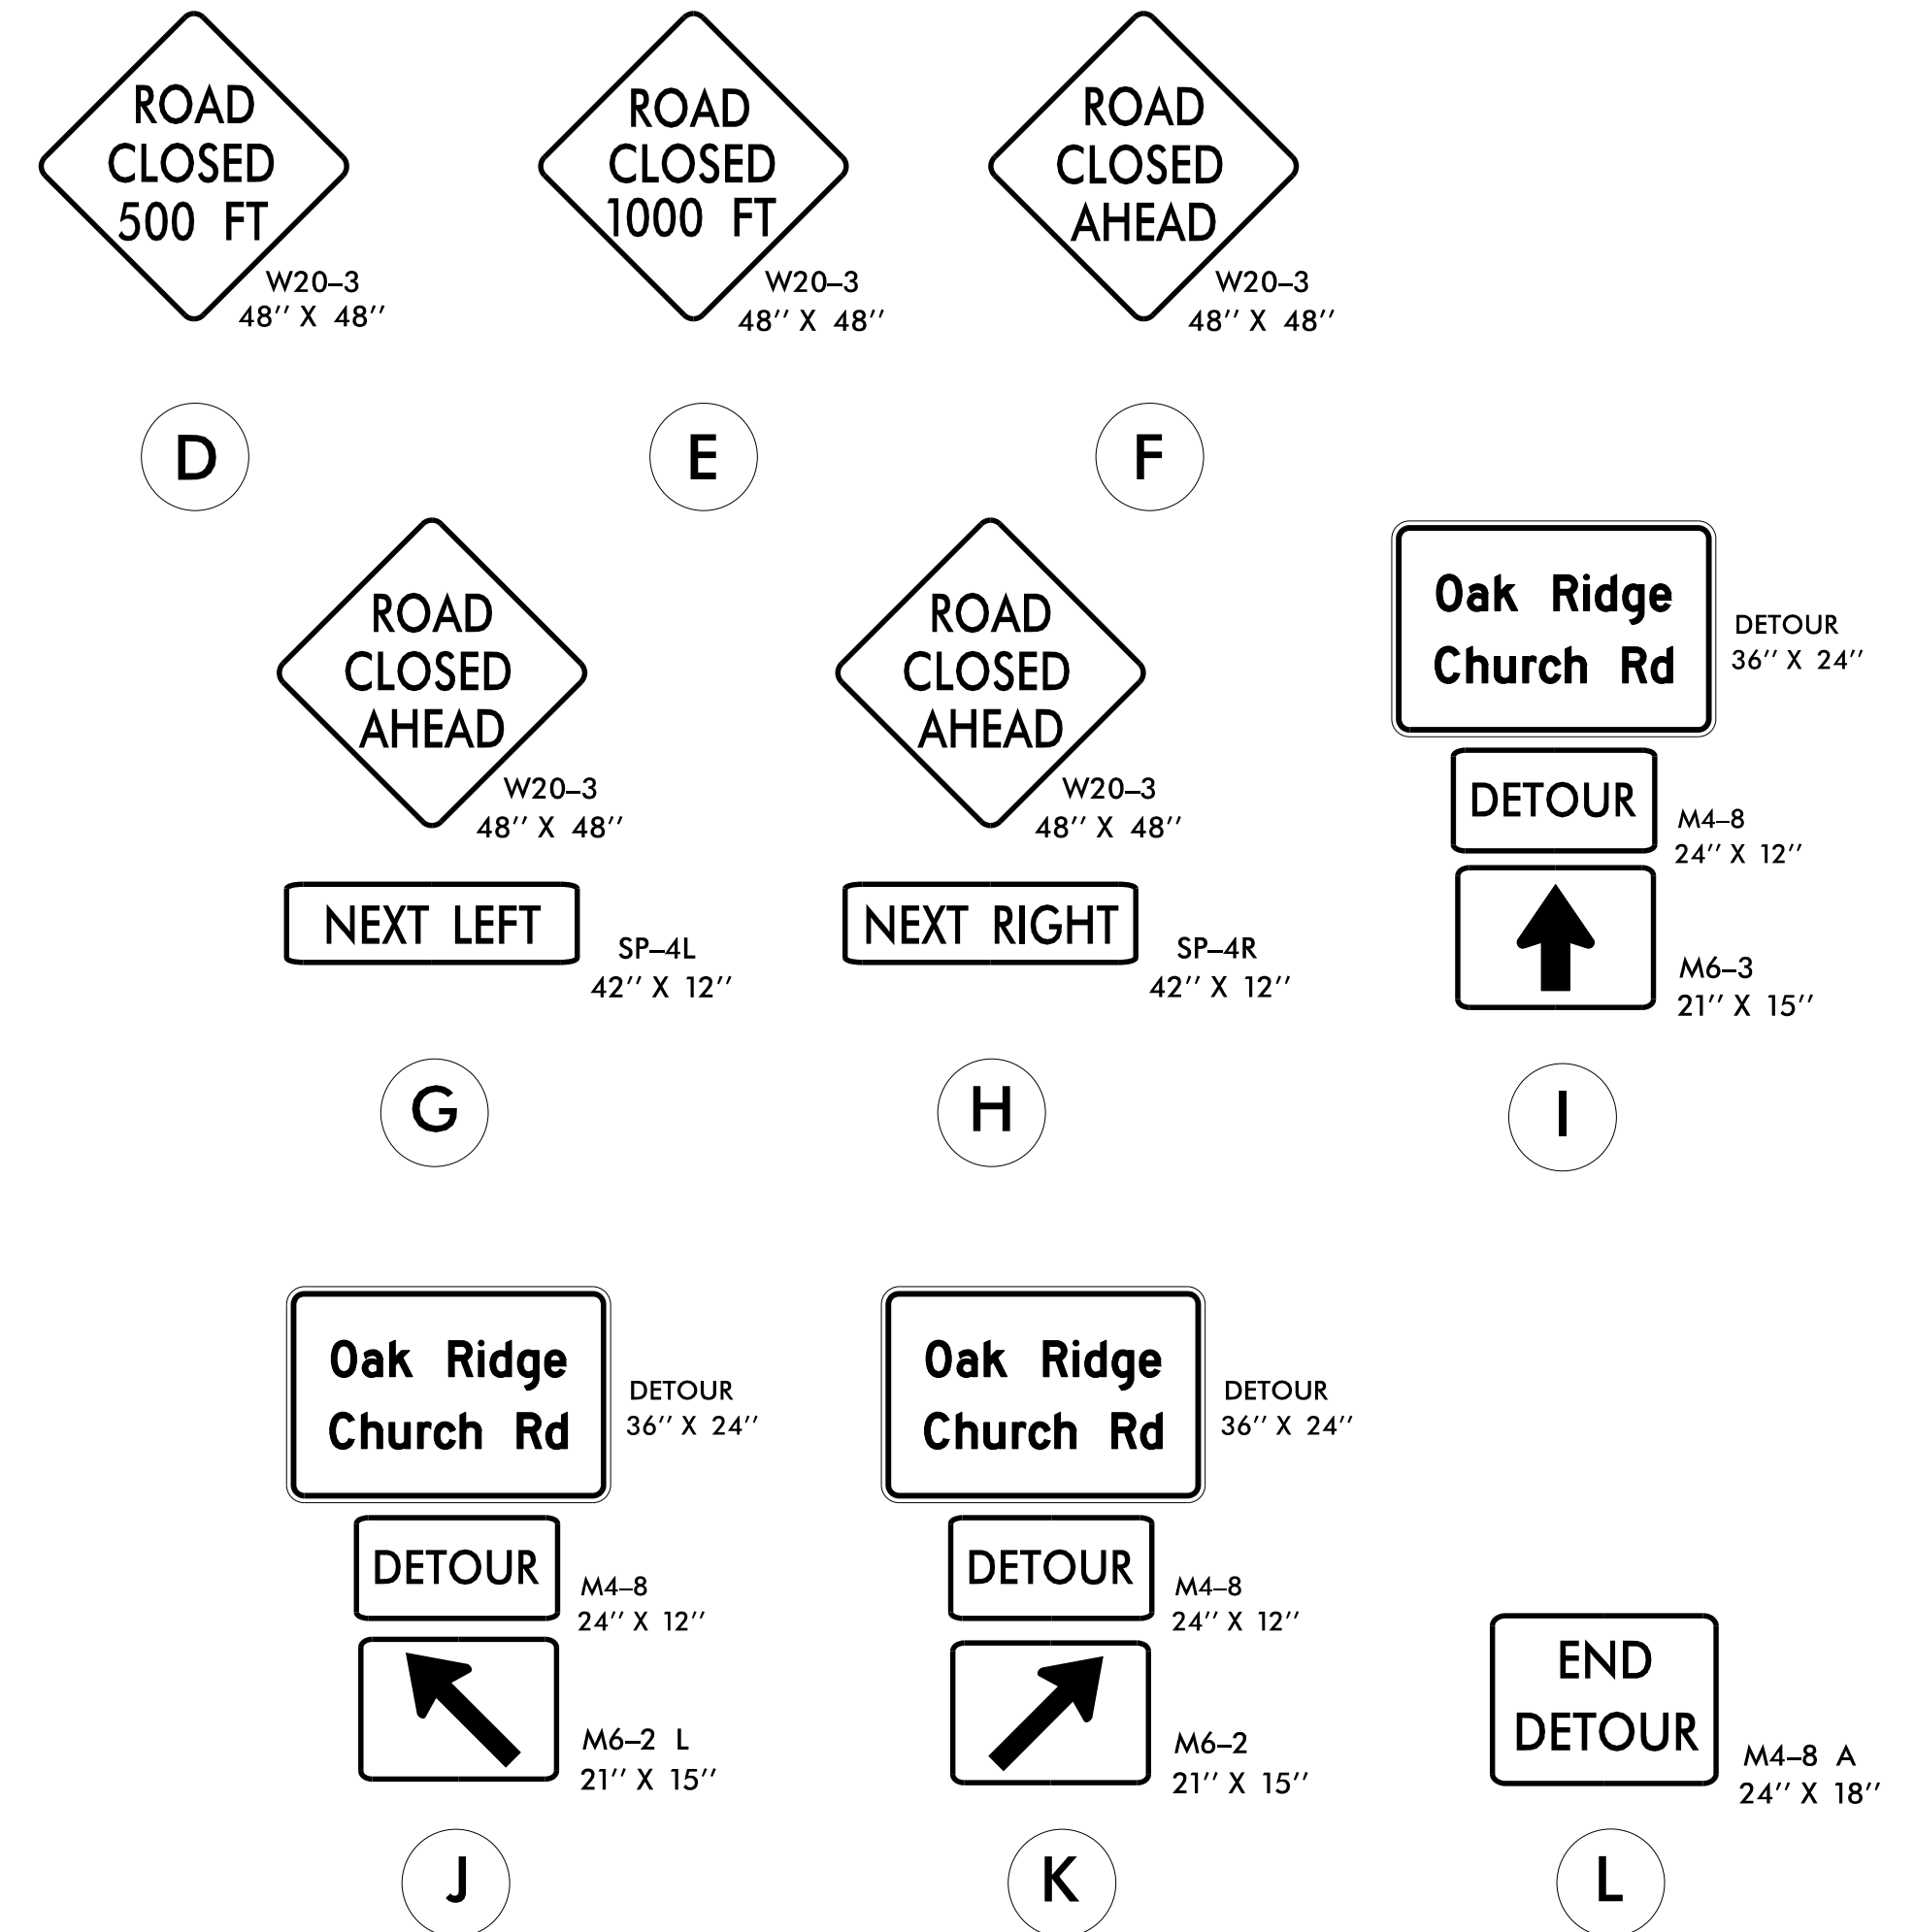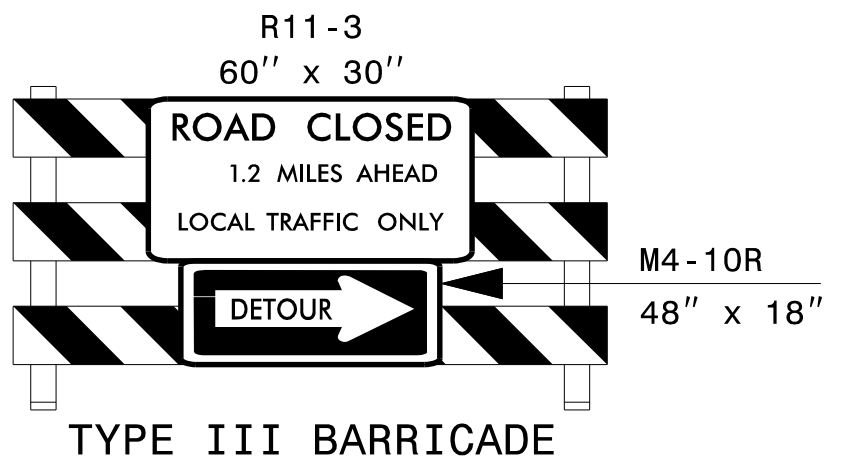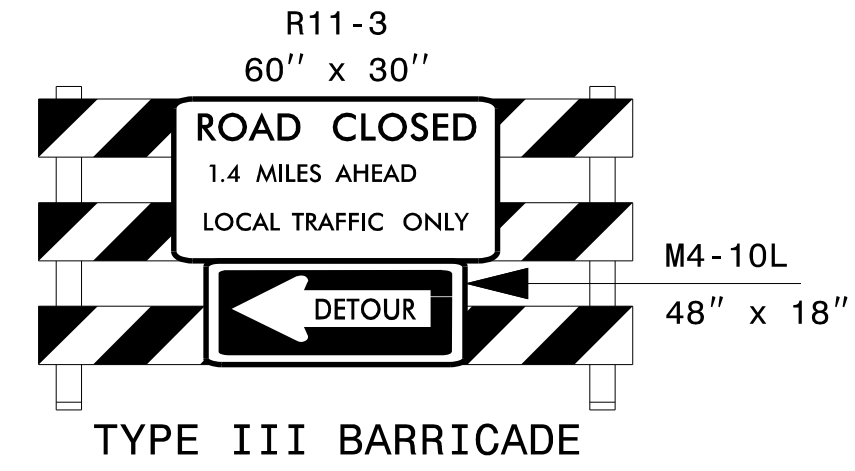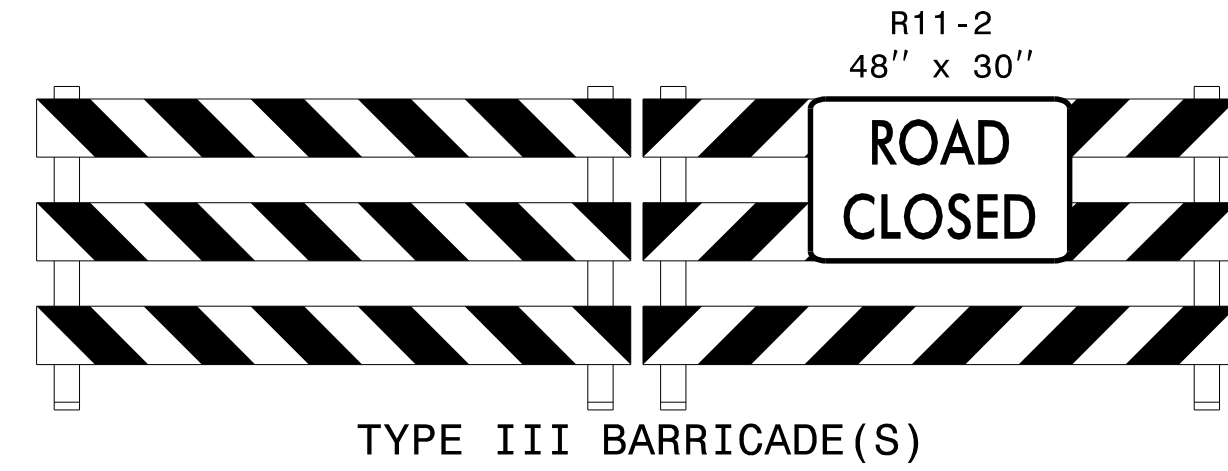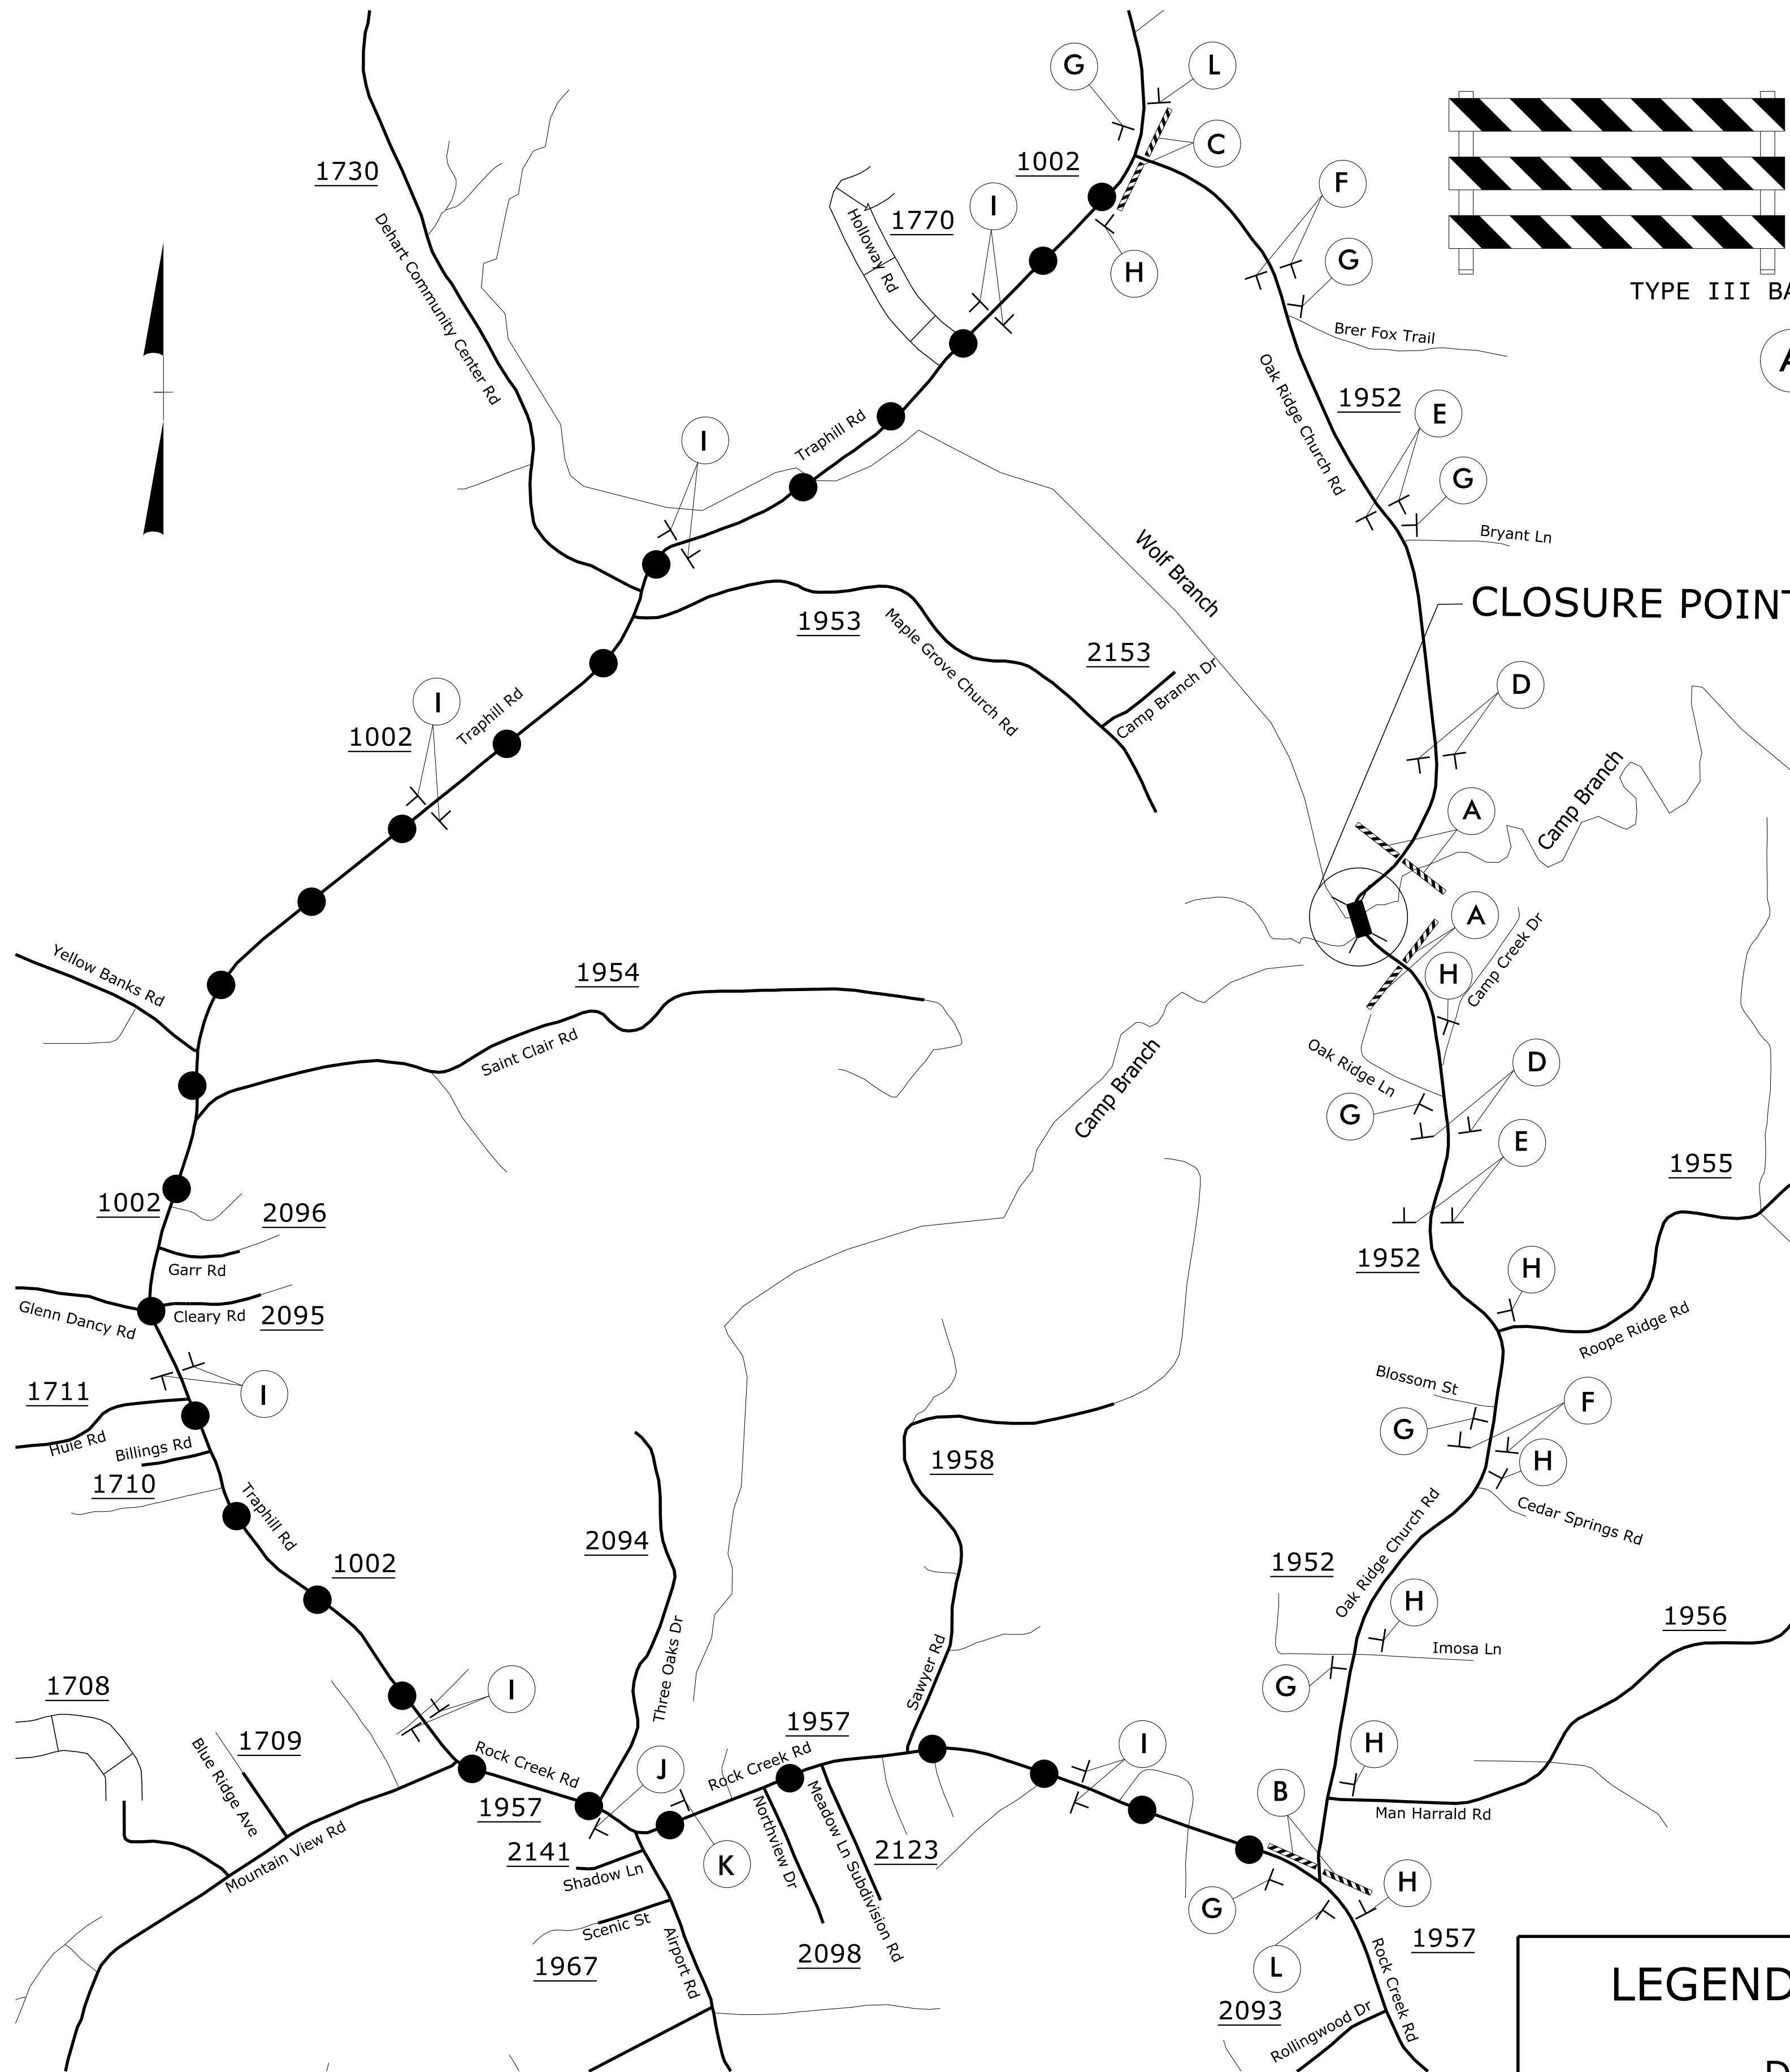


LEGEND




DETOUR
ROUTE

APPROVED: _____
DATE: 4/11/2025

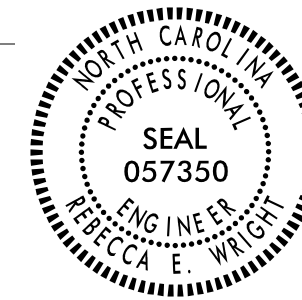

**DOCUMENT NOT CONSIDERED FINAL
UNLESS ALL SIGNATURES COMPLETED**

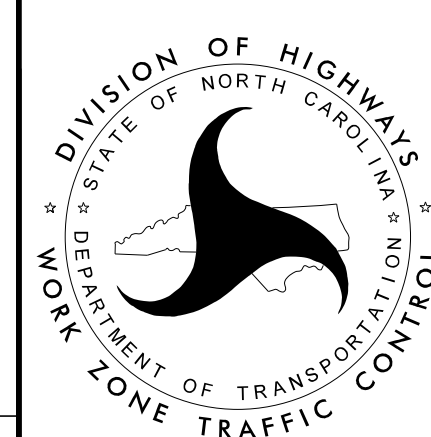

OAK RIDGE
CHURCH RD DETOUR

RS&H 1520 SOUTH BOULEVARD, SUITE 200
CHARLOTTE, NC 28203
NC FIRM LICENSE No: F-0493

4/7/2025
R:\Traffic\TrafficControl\Wilkes280_tmp_detour.dgn
User:McLaughR

4/11/2025
R:\Traffic\Delineation\Wilkes280_PMP_tsh.dgn
User:WCLaughR

CONTRACT: DK00427 PROJECT WBS: BP11.R013

STATE OF NORTH CAROLINA
DEPARTMENT OF TRANSPORTATION

PAVEMENT MARKING PLAN
WILKES COUNTY

LOCATION: REPLACEMENT OF BRIDGE 960280 OVER CAMP BRANCH
ON SR 1952 (OAK RIDGE CHURCH ROAD)

TYPE OF WORK: GRADING, PAVING, DRAINAGE & STRUCTURE (BRIDGE)

TIP NO.	SHEET NO.
BP11.R013	PMP-1
APPROVED: Signed by: <u>Rebecca E. Wright</u> 4FABCA3CEBA0AF3...	
DATE: 4/11/2025	
SEAL	
	
DOCUMENT NOT CONSIDERED FINAL UNLESS ALL SIGNATURES COMPLETED	

INDEX

SHEET NO.	DESCRIPTION
PMP-1	PAVEMENT MARKING PLAN TITLE AND SCHEDULE SHEET
PMP-2	PAVEMENT MARKING DETAIL

GENERAL NOTES

THE FOLLOWING GENERAL NOTES APPLY AT ALL TIMES FOR THE DURATION OF THE CONSTRUCTION PROJECT, EXCEPT WHEN OTHERWISE NOTED IN THE PLAN, OR DIRECTED BY THE ENGINEER.

- A) INSTALL PAVEMENT MARKINGS AND PAVEMENT MARKERS ON THE FINAL SURFACE AS FOLLOWS:
- | | | |
|---------------------|---------|--------|
| ROAD NAME | MARKING | MARKER |
| OAK RIDGE CHURCH RD | PAINT | N/A |
- B) TIE PROPOSED PAVEMENT MARKING LINES TO EXISTING PAVEMENT MARKING LINES.
- C) REMOVE/REPLACE ANY CONFLICTING/DAMAGED PAVEMENT MARKINGS AND MARKERS.
- D) PLACE TWO APPLICATIONS OF PAINT PAVEMENT MARKINGS ON THE FINAL WEARING SURFACE. PLACE THE SECOND APPLICATION OF PAINT UPON SUFFICIENT DRYING TIME OF THE FIRST.
- E) PASSING ZONES WILL BE DETERMINED IN THE FIELD AND MUST BE APPROVED BY THE ENGINEER.

ROADWAY STANDARD DRAWING

THE FOLLOWING ROADWAY STANDARDS AS APPEAR IN "ROADWAY STANDARD DRAWINGS" - PROJECT SERVICES UNIT - N.C. DEPARTMENT OF TRANSPORTATION - RALEIGH, N.C., DATED JANUARY 2024 ARE APPLICABLE TO THIS PROJECT AND BY REFERENCE HEREBY ARE CONSIDERED A PART OF THESE PLANS:


STD. NO.	TITLE
1205.01	PAVEMENT MARKINGS - LINE TYPES AND OFFSETS
1205.02	PAVEMENT MARKINGS - TWO-LANE AND MULTILANE ROADWAYS
1205.12	PAVEMENT MARKINGS - BRIDGES
1261.01	GUARDRAIL AND BARRIER DELINEATORS - INSTALLATION SPACING
1261.02	GUARDRAIL AND BARRIER DELINEATORS - TYPES AND MOUNTING
1262.01	GUARDRAIL END DELINEATION

PAVEMENT MARKING SCHEDULE

P1	WHITE EDGELINE	PAINT (4")
P13	YELLOW DOUBLE CENTER	PAINT (4")

PLAN SUBMITTED TO: NCDOT DIVISION II

ROB WEISZ, PE NCDOT CONTACT

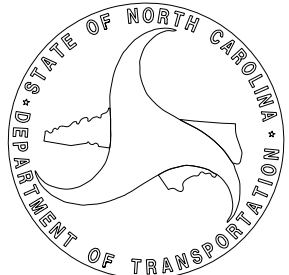



PLAN PREPARED BY: RS&H

BROOKE PARKER, PE PROJECT ENGINEER
REBECCA WRIGHT, PE PROJECT DESIGNER



1520 SOUTH BOULEVARD, SUITE 200
CHARLOTTE, NC 28203
NC FIRM LICENSE No: F-0493

TIP NO.	SHEET NO.
BP11.R013	PMP-2
APPROVED: Signature of: <i>Rebecca E. Wright</i> #FABCA3CEBAA04F3...	
DATE: 4/11/2025	
SEAL	
Professional Engineer Seal: REBECCA E. WRIGHT, 057350, NORTH CAROLINA	
DOCUMENT NOT CONSIDERED FINAL UNLESS ALL SIGNATURES COMPLETED	

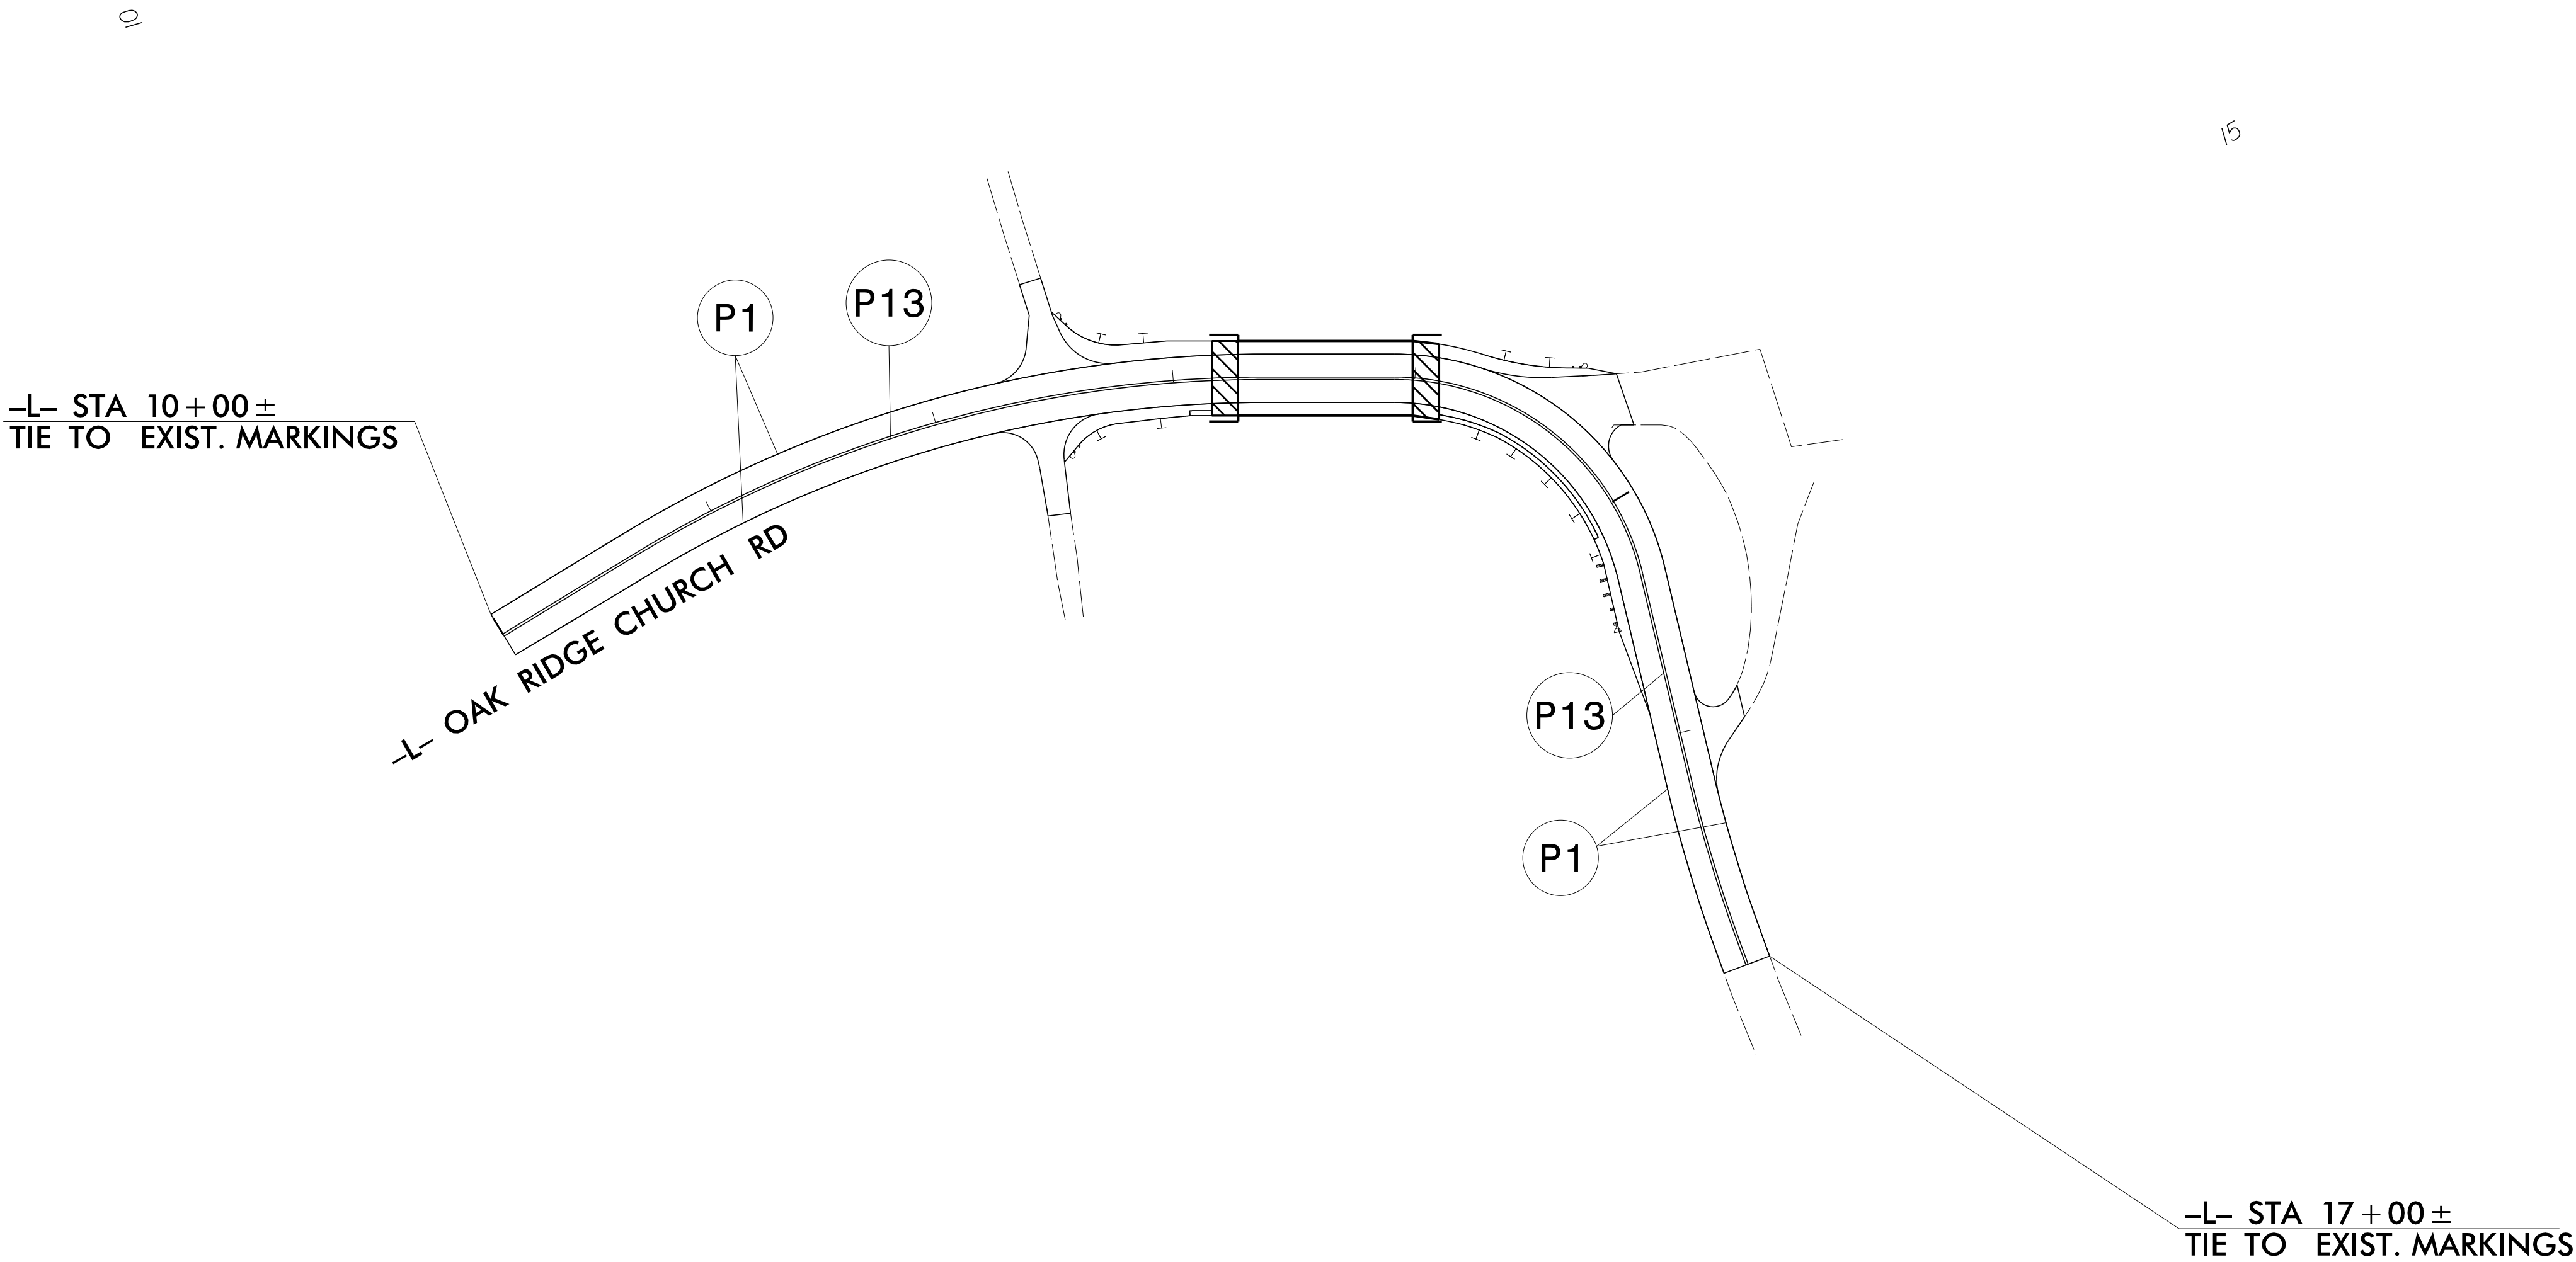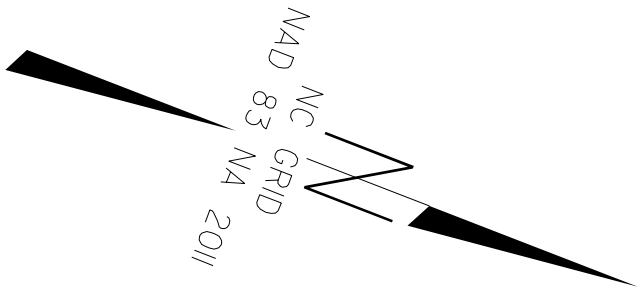

4/8/2025
R:\Traffic\Definition\Wilkes280_PMP_dtl_01.dgn
User:rkrawczyk

RS&H 1520 SOUTH BOULEVARD, SUITE 200
CHARLOTTE, NC 28203
NC FIRM LICENSE No: F-0493


PAVEMENT MARKING DETAIL

14-MAR-2025 09:45
R:\Environmental\Design\BP11.R013-EC-1.dgn



NAD 83
NA 2011

STATE	STATE PROJECT REFERENCE NO.	SHEET NO.	TOTAL SHEETS
N.C.	BP11.R013	EC-1	8
STATE PROJ.NO.	F.A.PROJ.NO.	DESCRIPTION	
BP11.R013.1	N/A	PE	
BP11.R013.2	N/A	RW, UTIL.	
BP11.R013.3	N/A	CONST.	

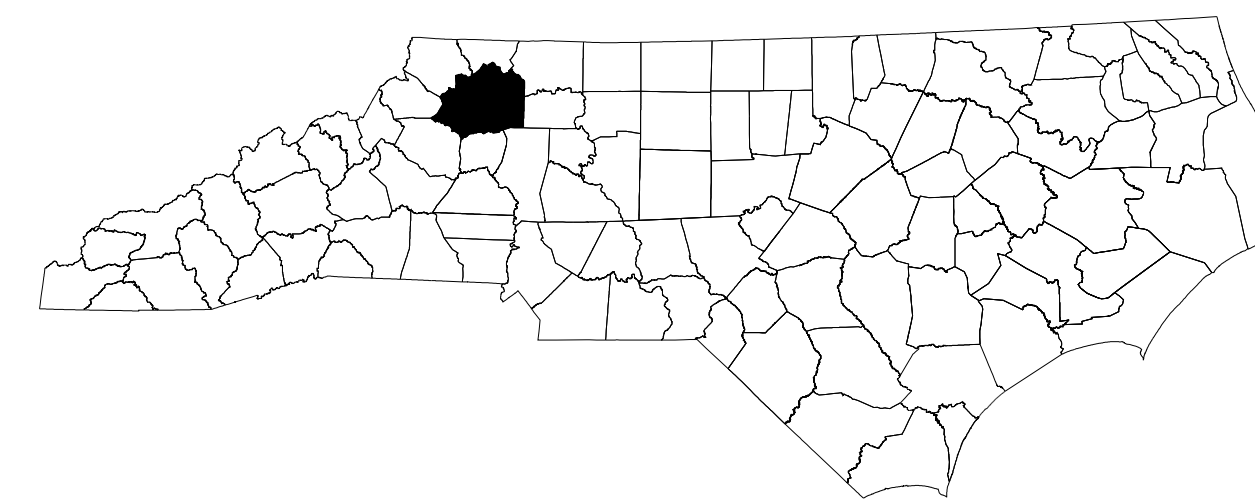

BEGIN BRIDGE
-L- STA. 13 + 26.88


END BRIDGE
-L- STA. 13 + 99.11

END APPROACH
-L- STA. 14+09.82

**-L- SR 1952
(OAK RIDGE
CHURCH ROAD)**

END PROJECT WBS BP11.R013
-L- STA. 17+00.00

**THIS PROJECT CONTAINS
EROSION CONTROL PLANS
FOR CLEARING AND
GRUBBING PHASE OF
CONSTRUCTION.**

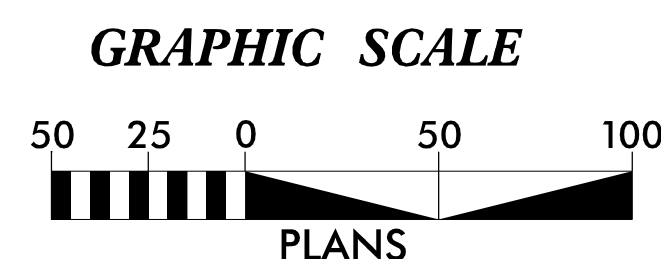

THESE EROSION AND SEDIMENT CONTROL PLANS COMPLY WITH
REGULATIONS SET FORTH BY THE NCG-010000 GENERAL
STORMWATER CONSTRUCTION PERMIT ISSUED BY THE NORTH
CAROLINA DEPARTMENT OF
ENVIRONMENTAL QUALITY DIVISION OF ENERGY, MINERAL, AND
LAND RESOURCES.

RS&H

Prepared in the Office of:
RS&H
8521 SIX FORKS ROAD, SUITE 400
RALEIGH, NC 27615
NC FIRM LICENSE No: F-0493

Designed by:

LILY MCKINNEY **4559**

NAME LEVEL III CERTIFICATION NO.

Roadway Standard Drawings

The "Roadway Standard Drawings"- Roadway Design Unit - N. C. Department of Transportation - Raleigh, N. C., dated January 2024 and the latest revision thereto are applicable to this project and by reference hereby are considered a part of these plans.

PROJECT REFERENCE NO.
BP11.R013

SHEET NO.
EC-2



DIVISION OF HIGHWAYS
STATE OF NORTH CAROLINA

EROSION & SEDIMENT CONTROL LEGEND

Std. #	Description	Symbol
1605.01	Temporary Silt Fence	
1606.01	Special Sediment Control Fence	
1622.01	Temporary Berms and Slope Drains	
1630.02	Silt Basin Type B	
1630.03	Temporary Silt Ditch	
1630.04	Stilling Basin	
1630.05	Temporary Diversion	
1630.06	Special Stilling Basin	
1630.07	Skimmer Basin	
1630.08	Tiered Skimmer Basin	
1630.09	Earthen Dam with Skimmer	
	Infiltration Basin	
	Rock Inlet Sediment Trap:	
1632.01	Type A	
1632.02	Type B	
1632.03	Type C	

Std. #	Description	Symbol
1633.01	Temporary Rock Silt Check Type A	
1633.02	Temporary Rock Silt Check Type B	
1633.03	Temporary Rock Silt Check Type A with Excelsior Matting and Flocculant	
1634.01	Temporary Rock Sediment Dam Type A	
1634.02	Temporary Rock Sediment Dam Type B	
1635.01	Rock Pipe Inlet Sediment Trap Type A	
1635.02	Rock Pipe Inlet Sediment Trap Type B	
1636.01	Excelsior Wattle Check	
1636.01	Excelsior Wattle Check with Flocculant	
1636.01	Coir Fiber Wattle Check	
1636.01	Coir Fiber Wattle Check with Flocculant	
1636.02	Silt Fence Excelsior Wattle Break	
	Silt Fence Coir Fiber Wattle Break	
1636.03	Excelsior Wattle Barrier	
1636.03	Coir Fiber Wattle Barrier	

SILT FENCE COIR FIBER WATTLE BREAK DETAIL

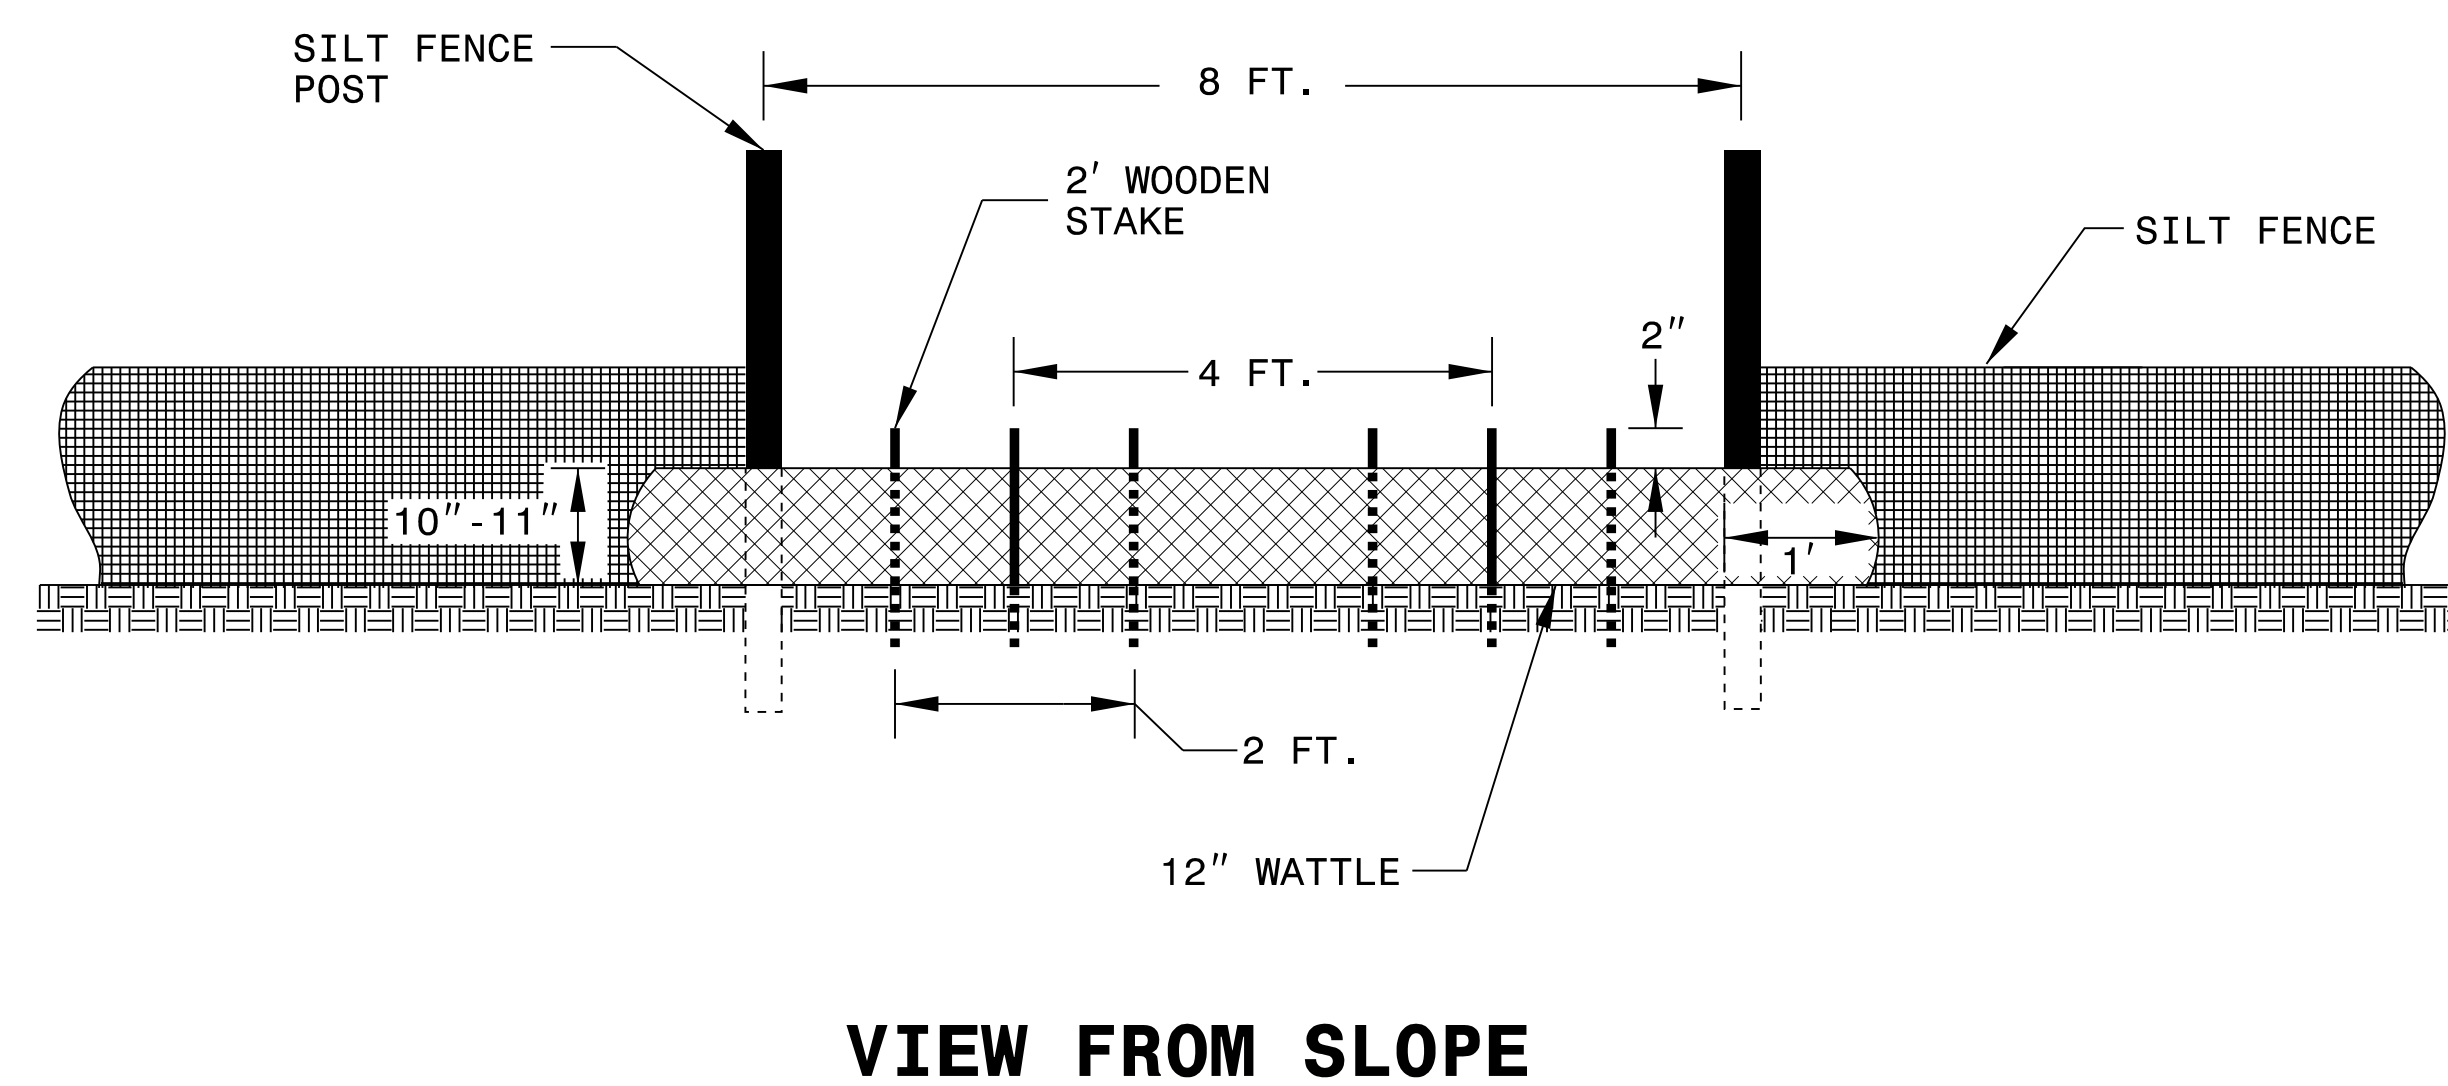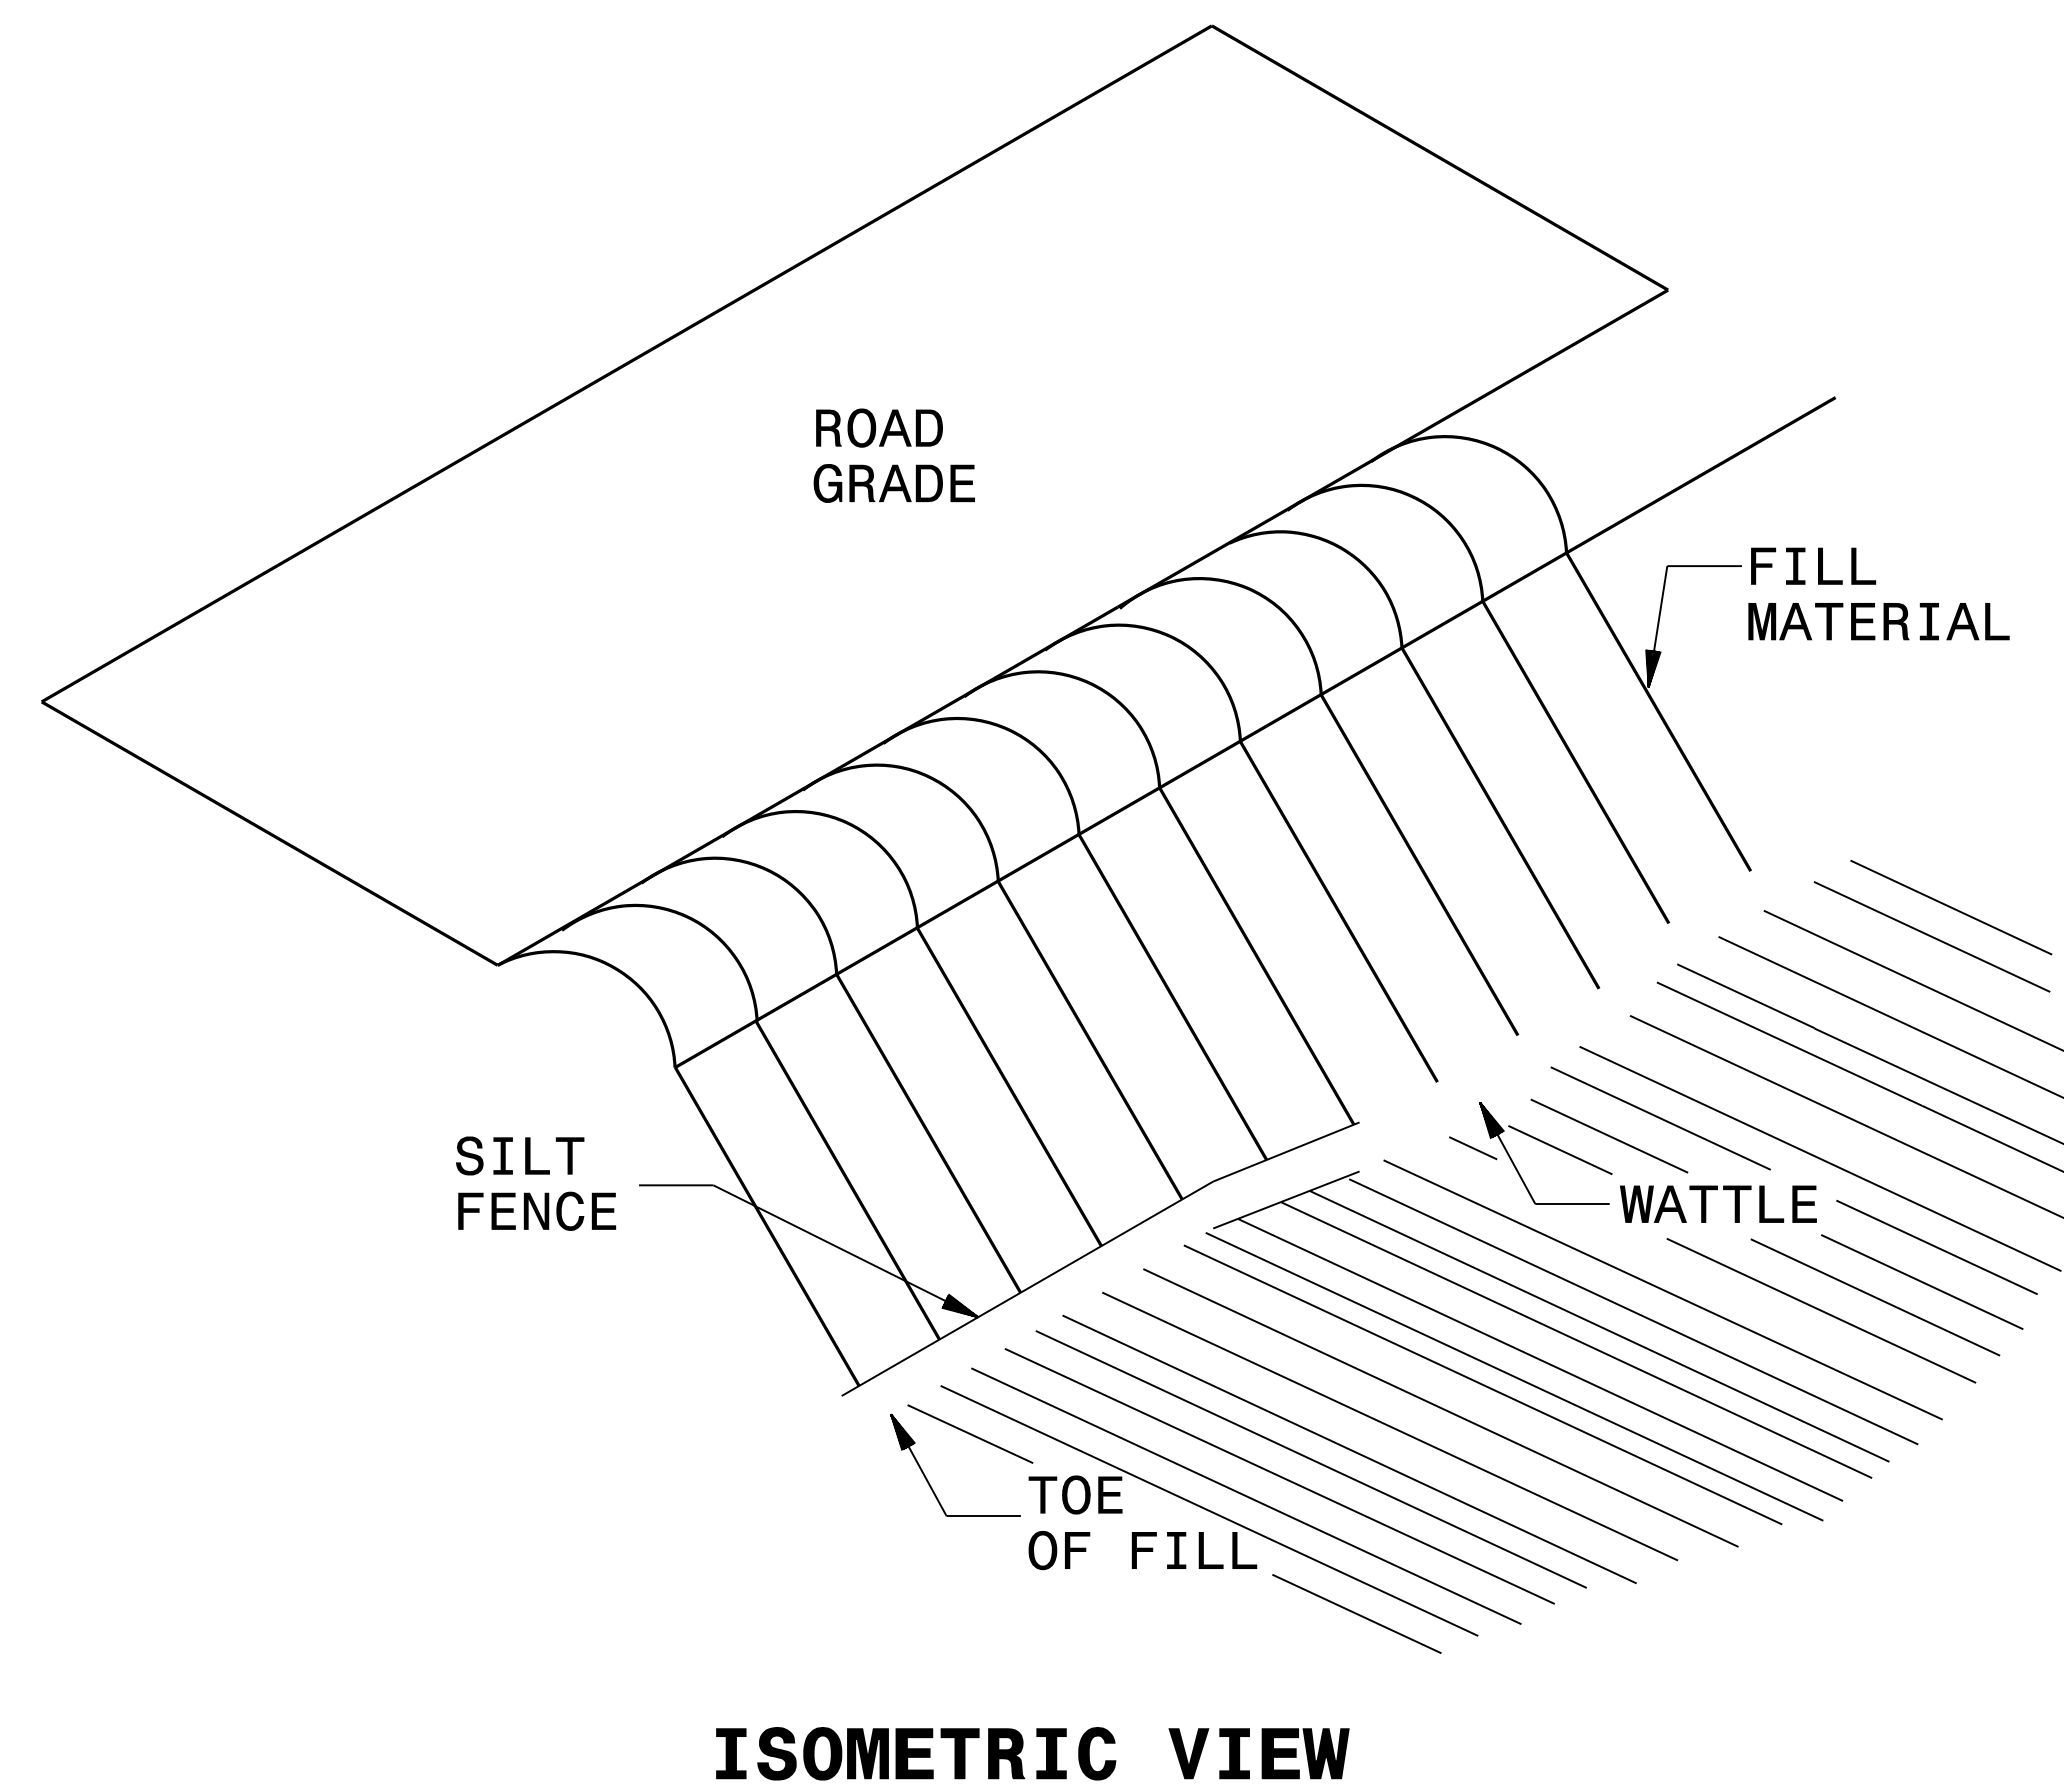

NOTES:

USE MINIMUM 12 IN. DIAMETER COIR FIBER (COCONUT FIBER) WATTLE AND
LENGTH OF 10 FT.

EXCAVATE A 1 TO 2 INCH TRENCH FOR WATTLE TO BE PLACED.

DO NOT PLACE WATTLE ON TOE OF SLOPE.

USE 2 FT. WOODEN STAKES WITH A 2 IN. BY 2 IN. NOMINAL CROSS SECTION.



INSTALL A MINIMUM OF 2 UPSLOPE STAKES AND 4 DOWNSLOPE STAKES AT AN ANGLE TO WEDGE WATTLE TO GROUND.

PROVIDE STAPLES MADE OF 11 GAUGE STEEL WIRE FORMED INTO A U SHAPE
NOT LESS THAN 6" IN LENGTH.



INSTALL STAPLES APPROXIMATELY EVERY 1 LINEAR FOOT ON BOTH SIDES OF WATTLE AND AT EACH END TO SECURE IT TO THE SOIL.

WATTLE INSTALLATION CAN BE ON OUTSIDE OF THE SILT FENCE AS DIRECTED.


INSTALL TEMPORARY SILT FENCE IN ACCORDANCE WITH SECTION 1605 OF THE
STANDARD SPECIFICATIONS.

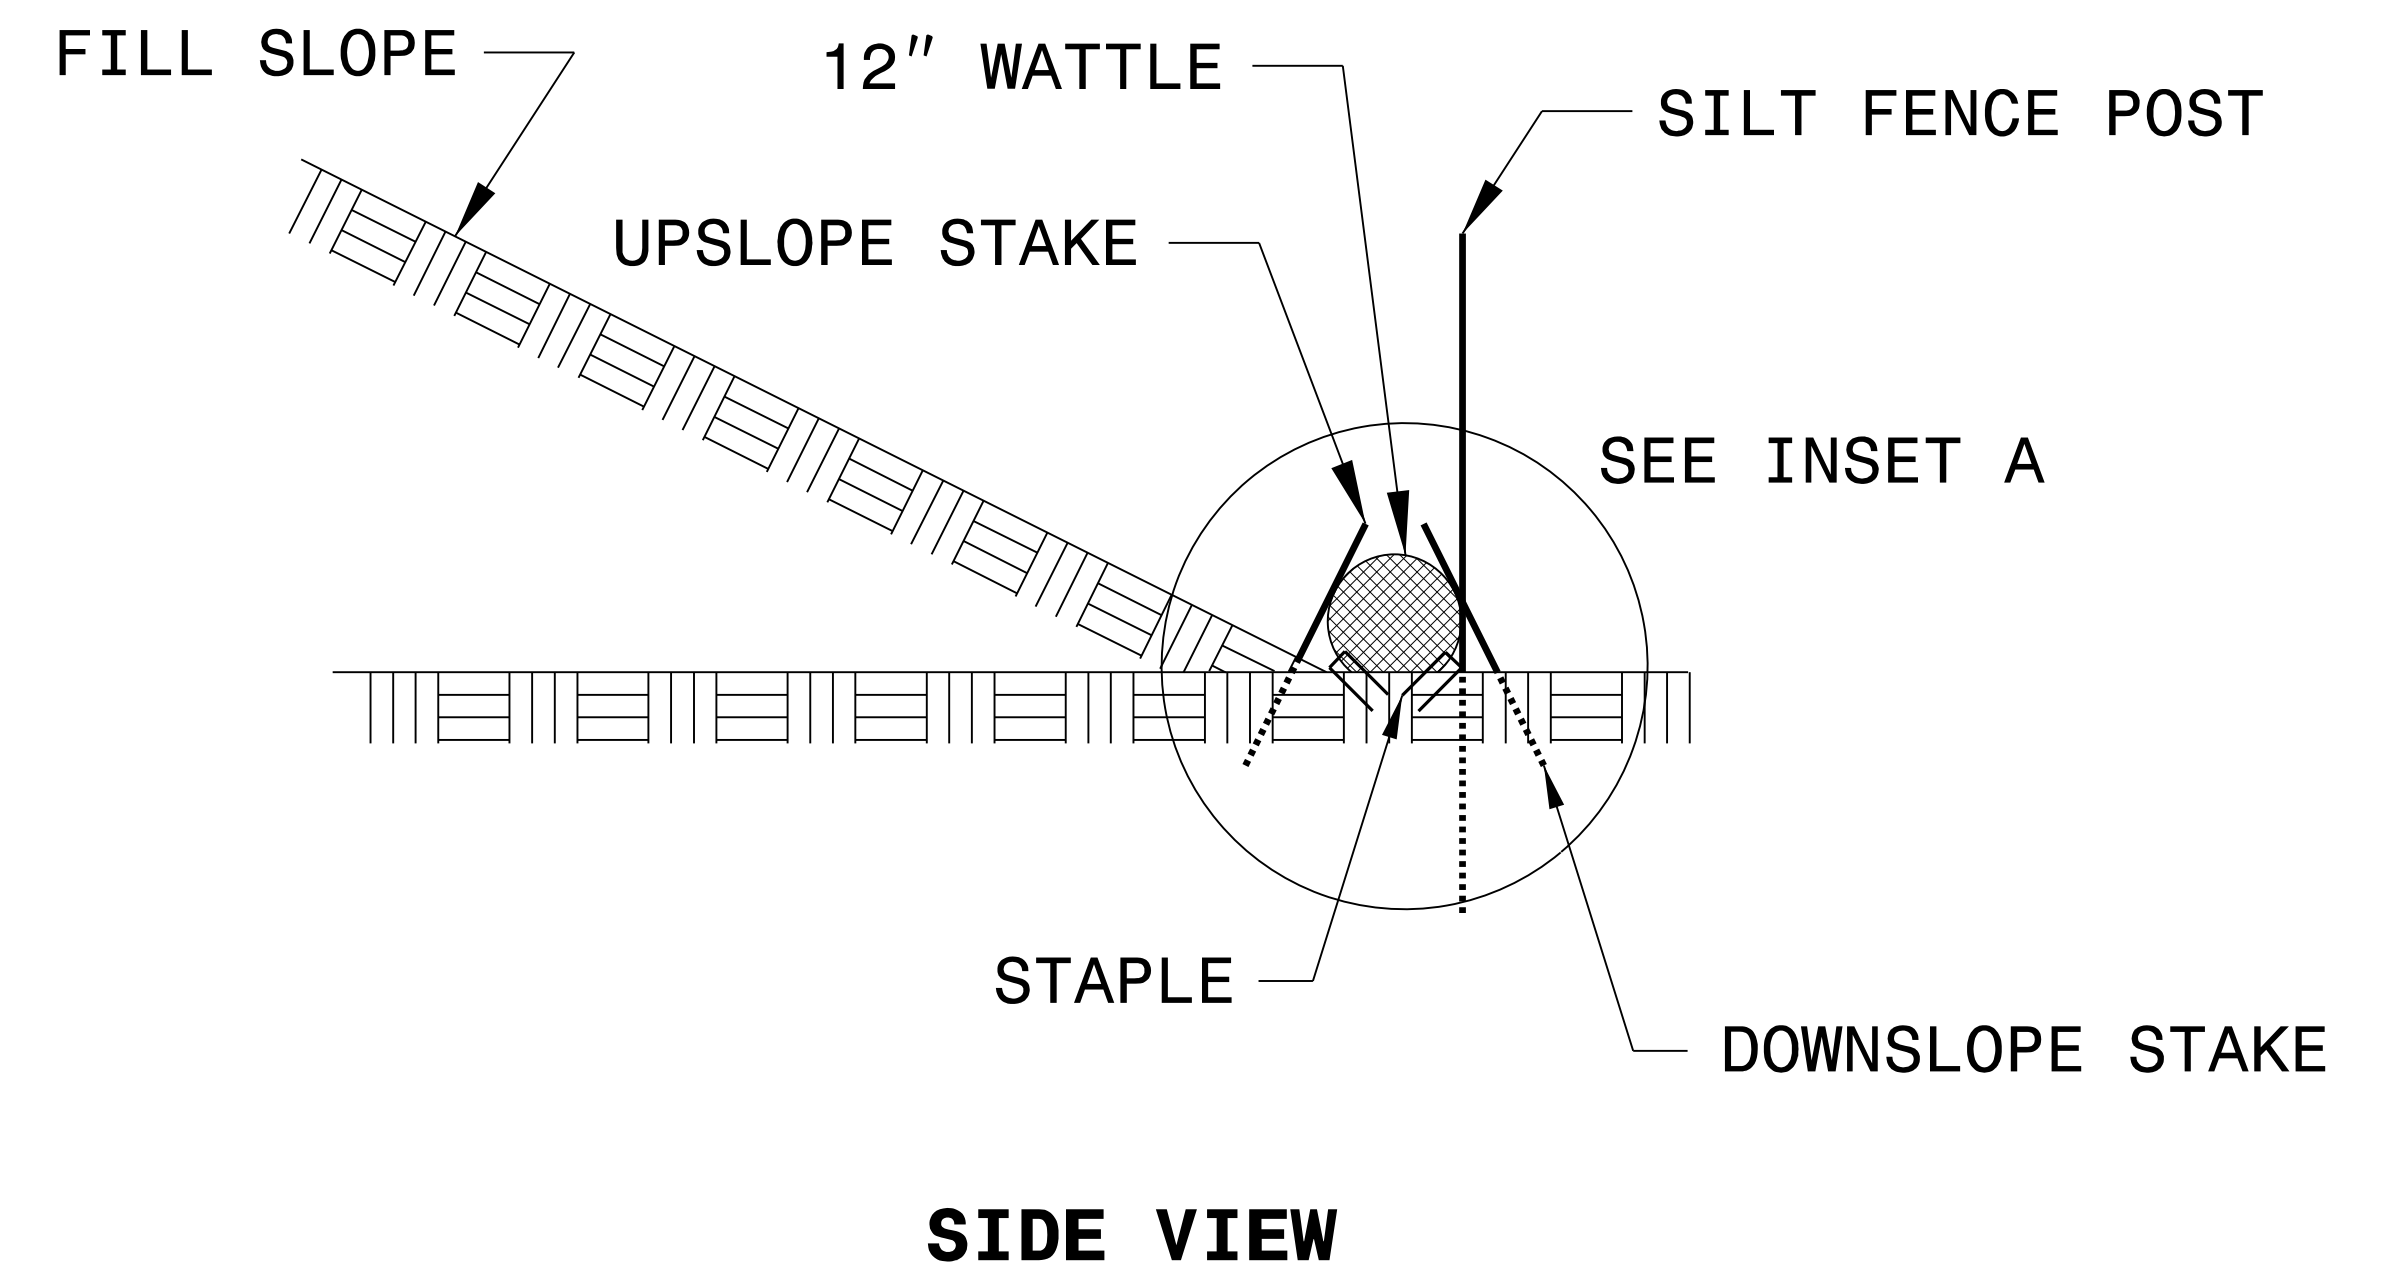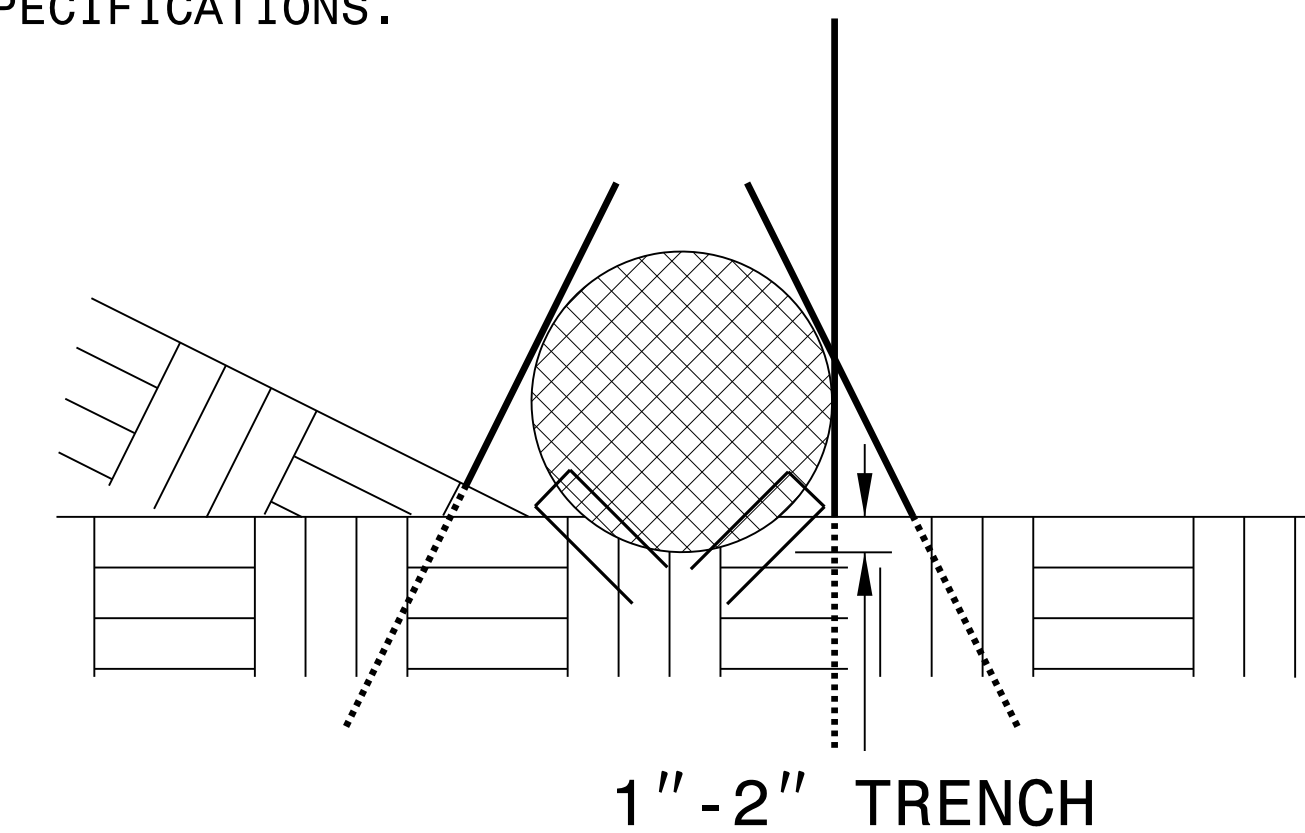

ONSITE CONCRETE WASHOUT STRUCTURE WITH LINER

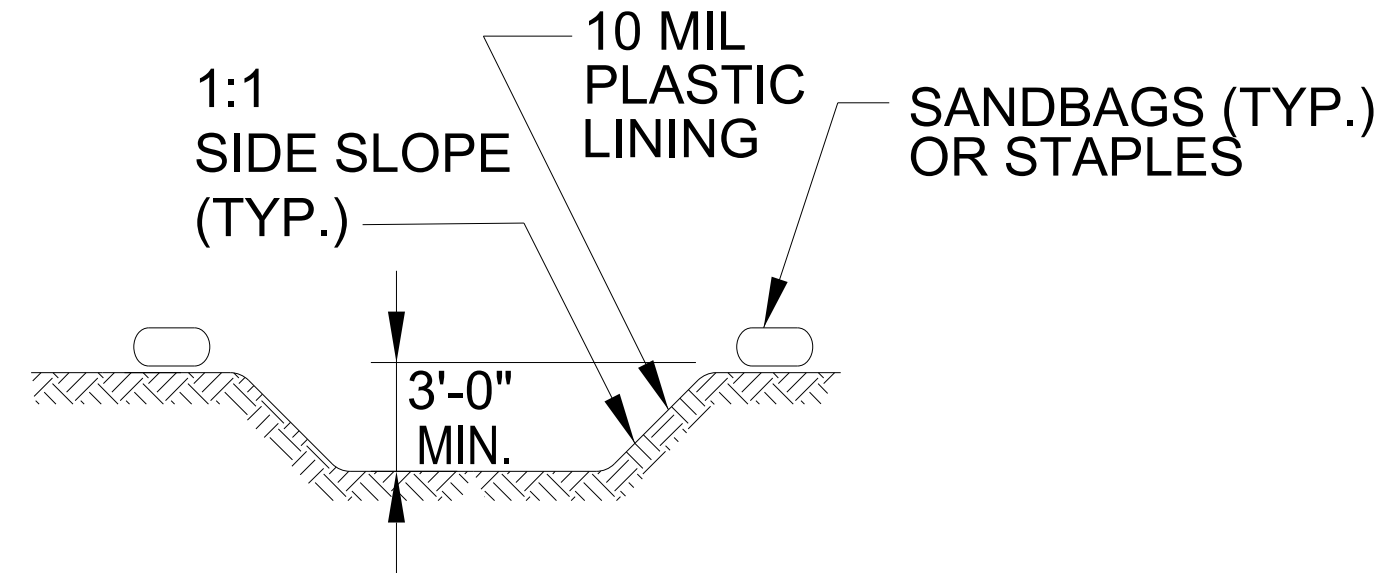
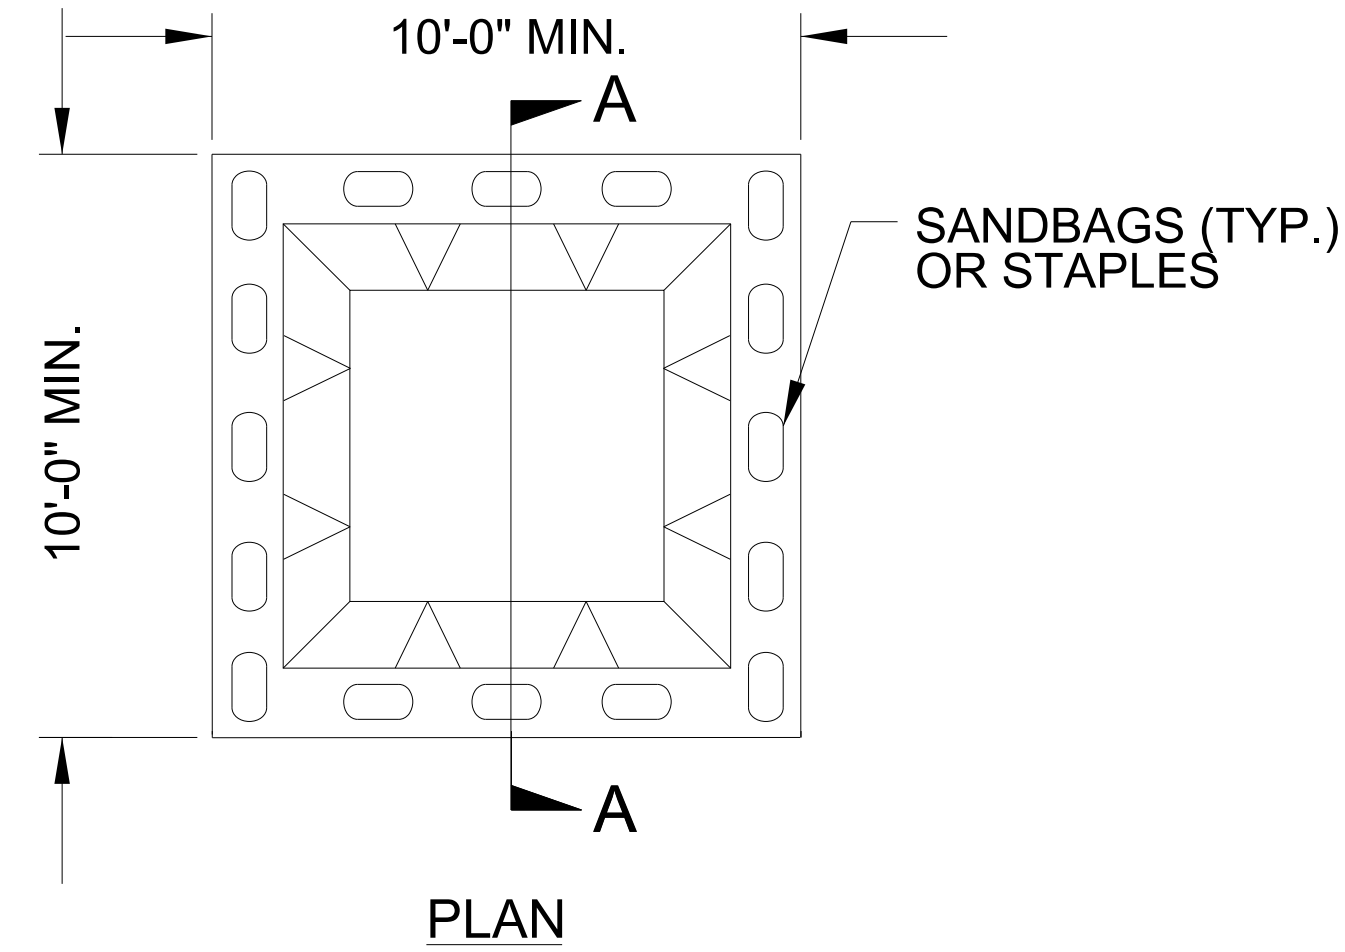


SECTION A-A

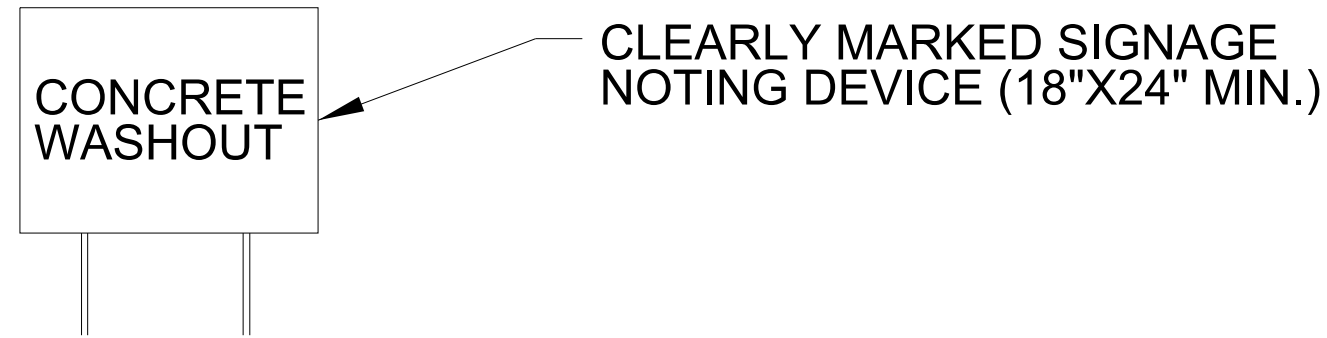


BELOW GRADE WASHOUT STRUCTURE
NOT TO SCALE

- NOTES:
1. ACTUAL LOCATION DETERMINED IN FIELD
 2. THE CONCRETE WASHOUT STRUCTURES SHALL BE MAINTAINED WHEN THE LIQUID AND/OR SOLID REACHES 75% OF THE STRUCTURES CAPACITY TO PROVIDE ADEQUATE HOLDING CAPACITY WITH A MINIMUM 12 INCHES OF FREEBOARD.
 3. CONCRETE WASHOUT STRUCTURE NEEDS TO BE CLEARLY MARKED WITH SIGNAGE NOTING DEVICE.

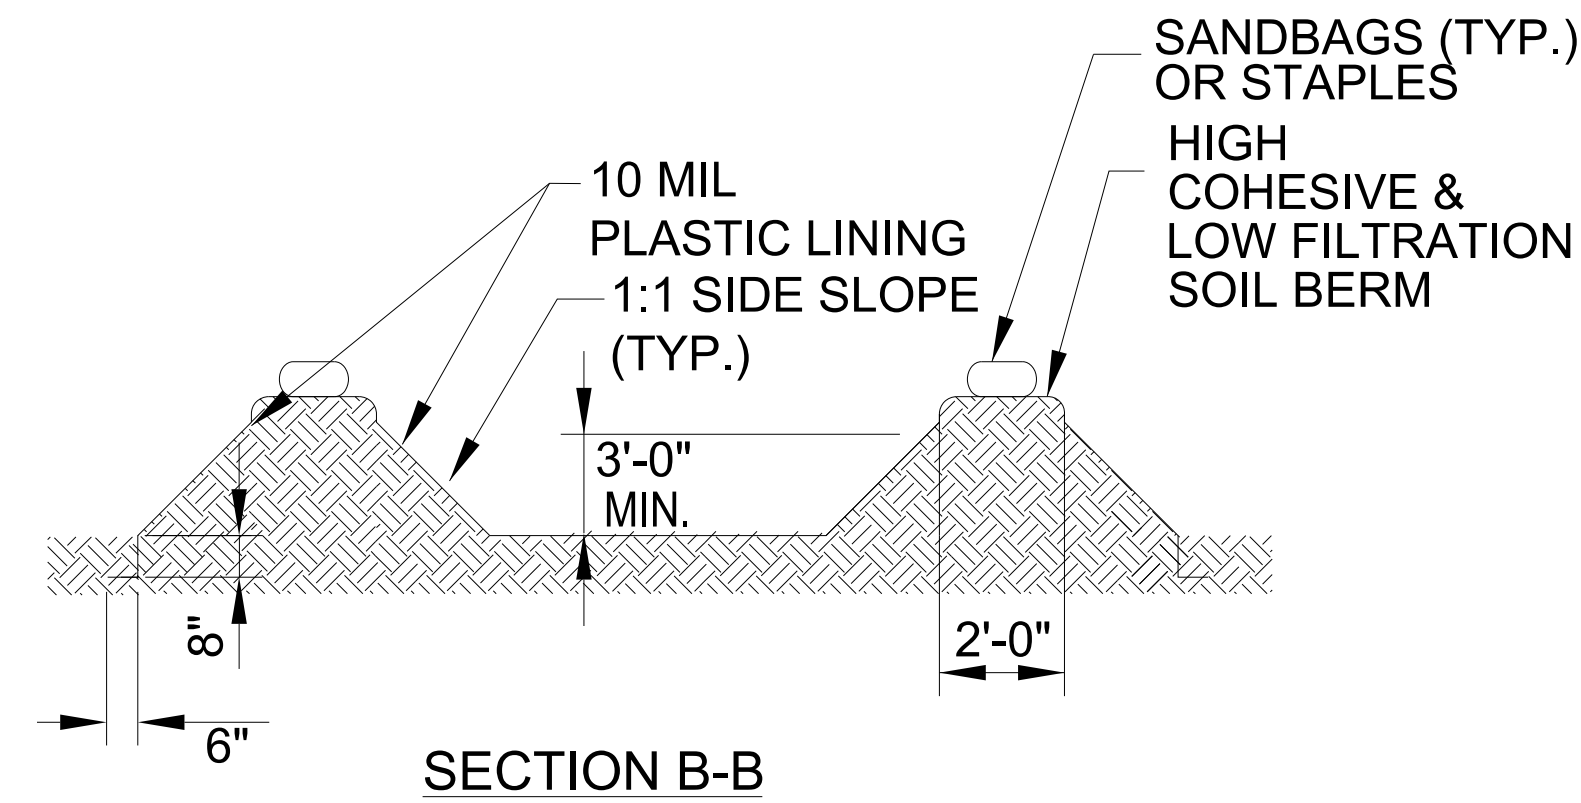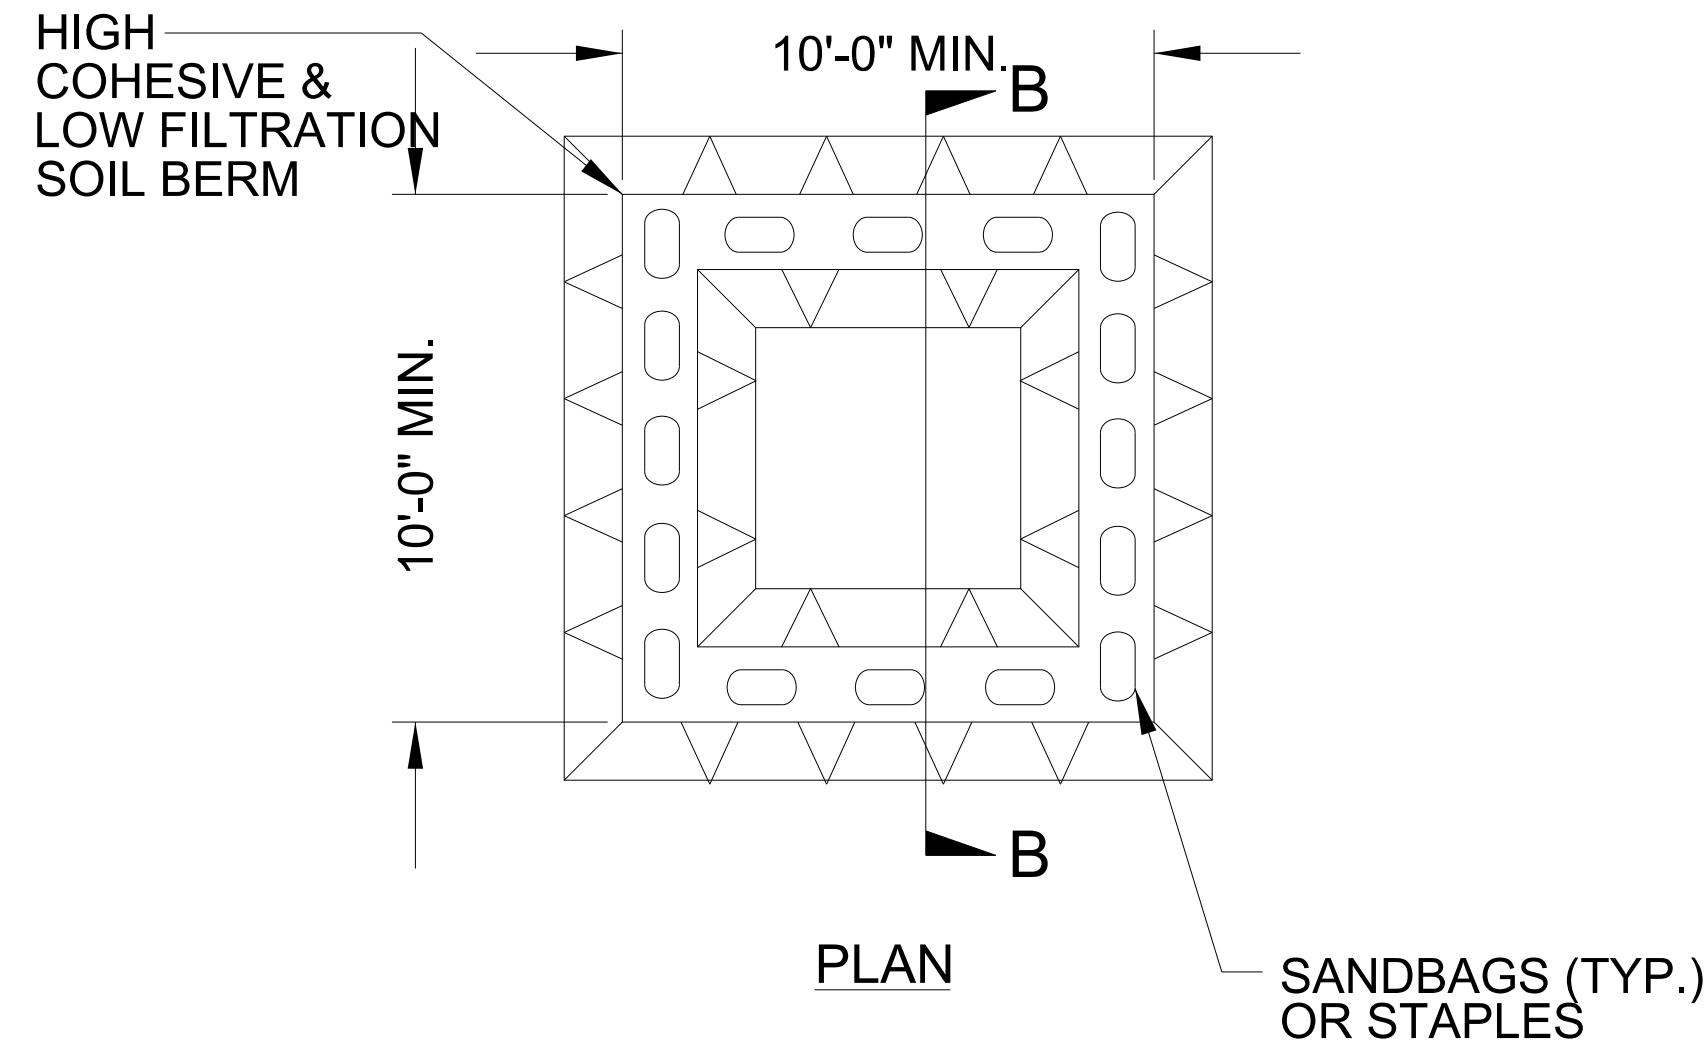

SECTION B-B

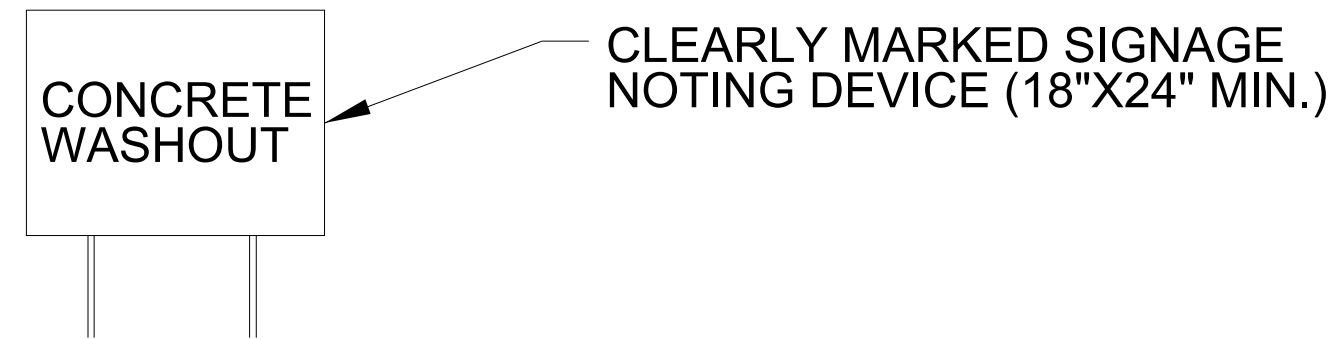

ABOVE GRADE WASHOUT STRUCTURE
NOT TO SCALE




- NOTES:
1. ACTUAL LOCATION DETERMINED IN FIELD
 2. THE CONCRETE WASHOUT STRUCTURES SHALL BE MAINTAINED WHEN THE LIQUID AND/OR SOLID REACHES 75% OF THE STRUCTURES CAPACITY TO PROVIDE ADEQUATE HOLDING CAPACITY WITH A MINIMUM 12 INCHES OF FREEBOARD.
 3. CONCRETE WASHOUT STRUCTURE NEEDS TO BE CLEARLY MARKED WITH SIGNAGE NOTING DEVICE.

DIVISION OF HIGHWAYS
STATE OF NORTH CAROLINA


SOIL STABILIZATION TIMEFRAMES

SITE DESCRIPTION	STABILIZATION TIME	TIMEFRAME EXCEPTIONS
PERIMETER DIKES, SWALES, DITCHES AND SLOPES	7 DAYS	NONE
HIGH QUALITY WATER (HQW) ZONES	7 DAYS	NONE
SLOPES STEEPER THAN 3:1	7 DAYS	IF SLOPES ARE 10' OR LESS IN LENGTH AND ARE NOT STEEPER THAN 2:1, 14 DAYS ARE ALLOWED.
SLOPES 3:1 TO 4:1	14 DAYS	7 DAYS FOR SLOPES GREATER THAN 50' IN LENGTH WITH SLOPES STEEPER THAN 4:1. 7 DAYS FOR PERIMETER DIKES, SWALES, DITCHES PERIMETER SLOPES, AND HQW ZONES
ALL OTHER AREAS WITH SLOPES FLATTER THAN 4:1	14 DAYS	7 DAYS FOR PERIMETER DIKES, SWALES, DITCHES PERIMETER SLOPES, AND HQW ZONES

NOTE:
THE EXISTING DRAINAGE DITCHES ARE ALL STABLE AND HAVE NO SIGNS OF EROSION. ALL
THREE EXISTING DRIVEWAY PIPES ARE IN POOR CONDITION. THERE ARE NO SIGNS OF
SCOUR UNDER THE EXISTING BRIDGE, AND THE UPSTREAM CMP IS IN GOOD CONDITION.

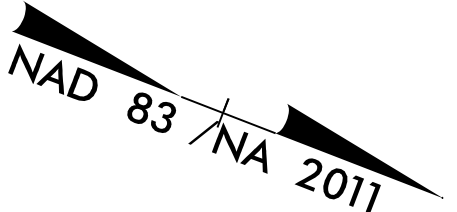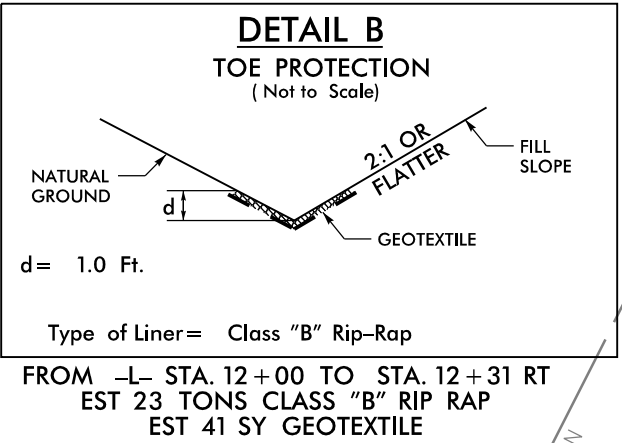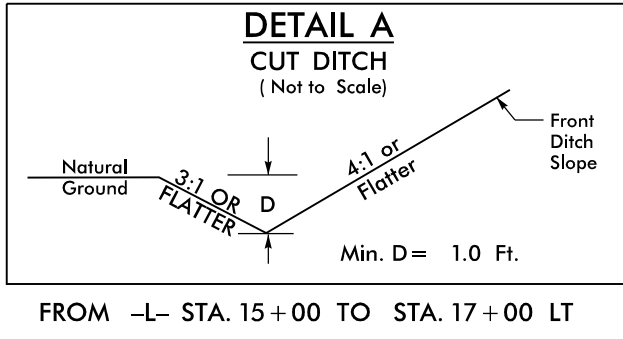

-L- CURVE DATA					
PI Sta 12+04.87	PI Sta 14+74.70	PI Sta 16+55.22			
$\Delta = 31^{\circ} 11' 34.2''$ (RT)	$\Delta = 76^{\circ} 43' 17.5''$ (RT)	$\Delta = 7^{\circ} 20' 50.3''$ (LT)			
D = 11' 27' 33.0"	D = 54' 34' 02.7"	D = 10' 54' 48.5"			
L = 272.21'	L = 140.60'	L = 67.32'			
T = 139.57'	T = 83.10'	T = 33.71'			
R = 500.00'	R = 105.00'	R = 525.00'			
SE = 03	SE = 04	SE = SEE PLANS			
RO = SEE PLANS	RO = SEE PLANS	RO = SEE PLANS			
DS = 25	DS = 20	DS = N/A			

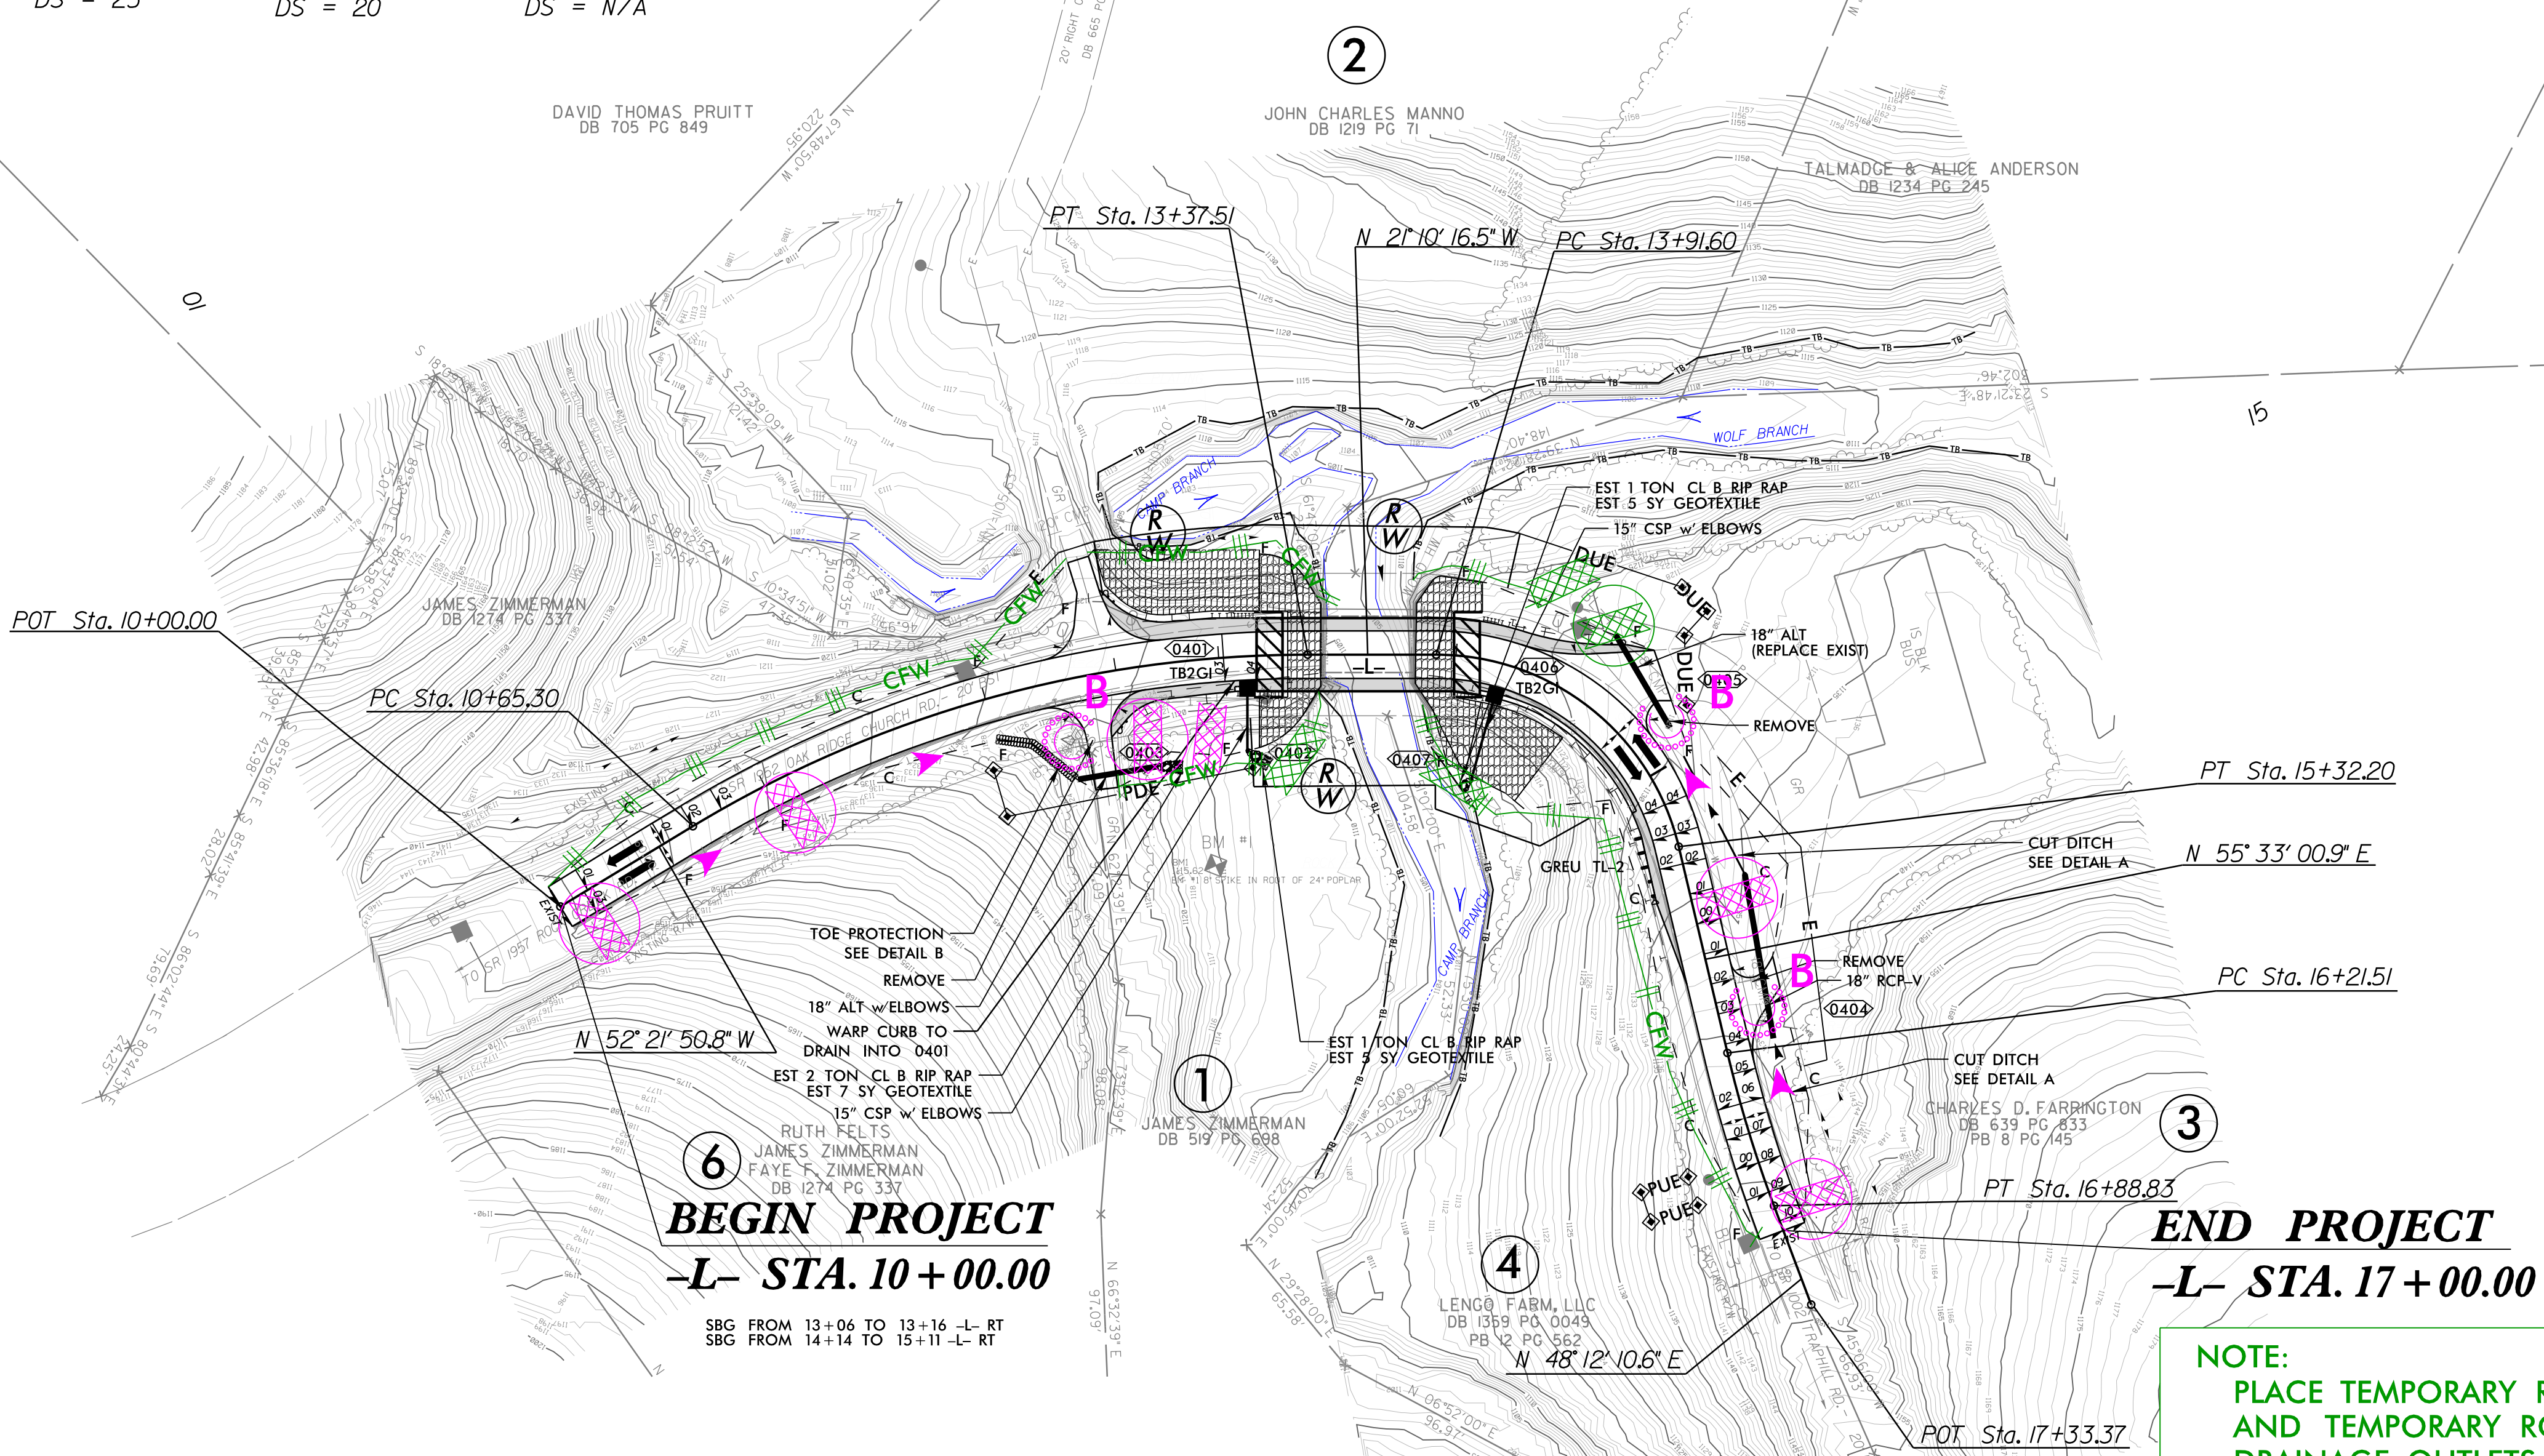

CLEARING AND GRUBBING
EROSION CONTROL FOR
CONSTRUCTION SHEET 4




NOTE:
PLACE TEMPORARY ROCK SEDIMENT DAMS TYPE - B
AND TEMPORARY ROCK SILT CHECKS TYPE - A AT
DRAINAGE OUTLETS.

NOTES: ANY DEVIATION FROM OPTIONS GIVEN WILL
REQUIRE PRIOR APPROVAL BY ENGINEER.

ADDITIONAL EROSION CONTROL DEVICES MAY
NEED TO BE INSTALLED AS DIRECTED BY THE
ENGINEER.

BRIDGE APPROACH SLAB


-L- CURVE DATA		
PI Sta 12+04.87	PI Sta 14+74.70	PI Sta 16+55.22
$\Delta = 31^{\circ}11'34.2"$ (RT)	$\Delta = 76^{\circ}43'17.5"$ (RT)	$\Delta = 7^{\circ}20'50.3"$ (LT)
D = 11' 27' 33.0"	D = 54' 34' 02.7"	D = 10' 54' 48.5"
L = 272.21'	L = 140.60'	L = 67.32'
T = 139.57'	T = 83.10'	T = 33.71'
R = 500.00'	R = 105.00'	R = 525.00'
SE = 03	SE = 04	SE = SEE PLANS
RO = SEE PLANS	RO = SEE PLANS	RO = SEE PLANS
DS = 25	DS = 20	DS = N/A

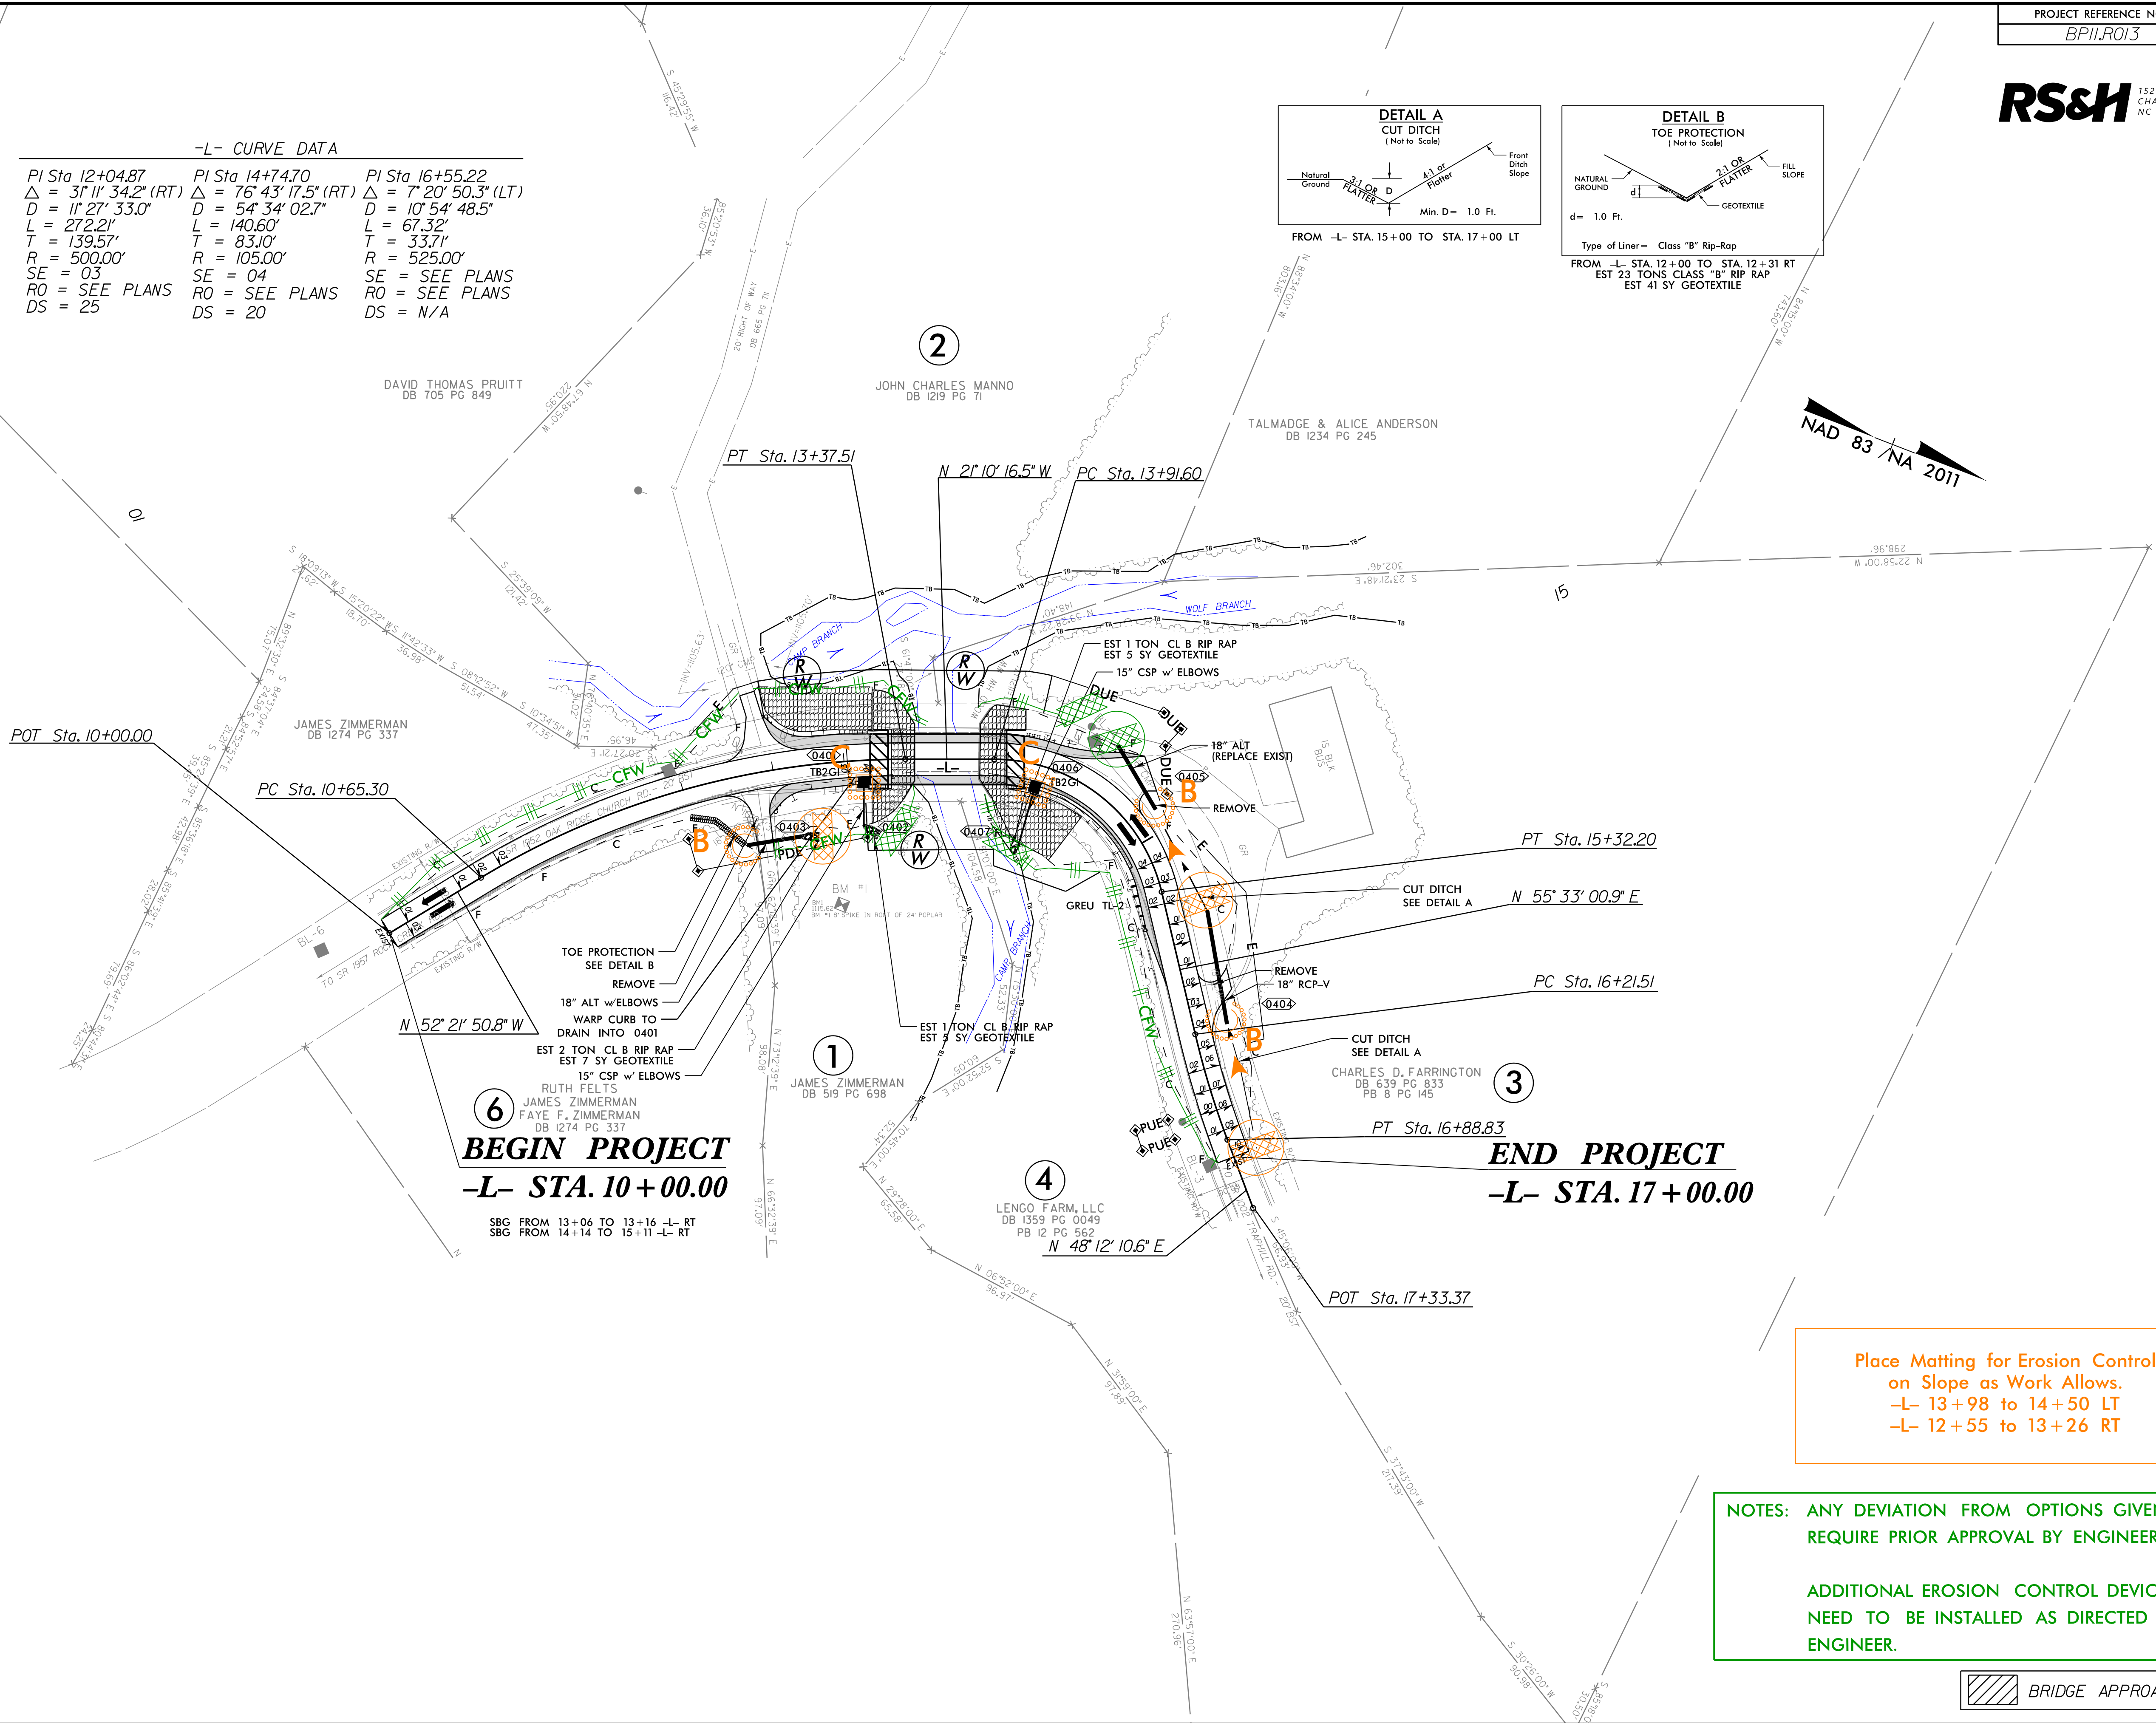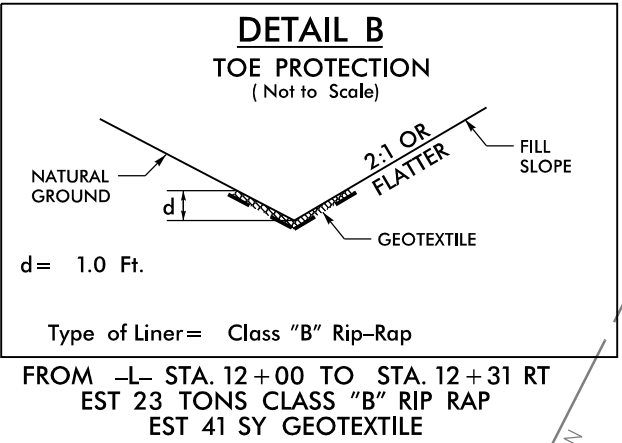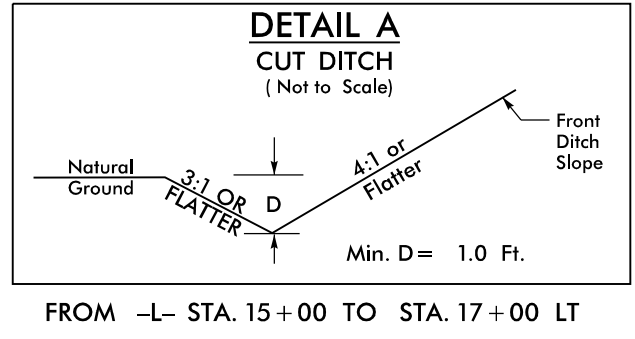

08/21/24

WBS PROJECT:BP11.R013

CONTRACT:

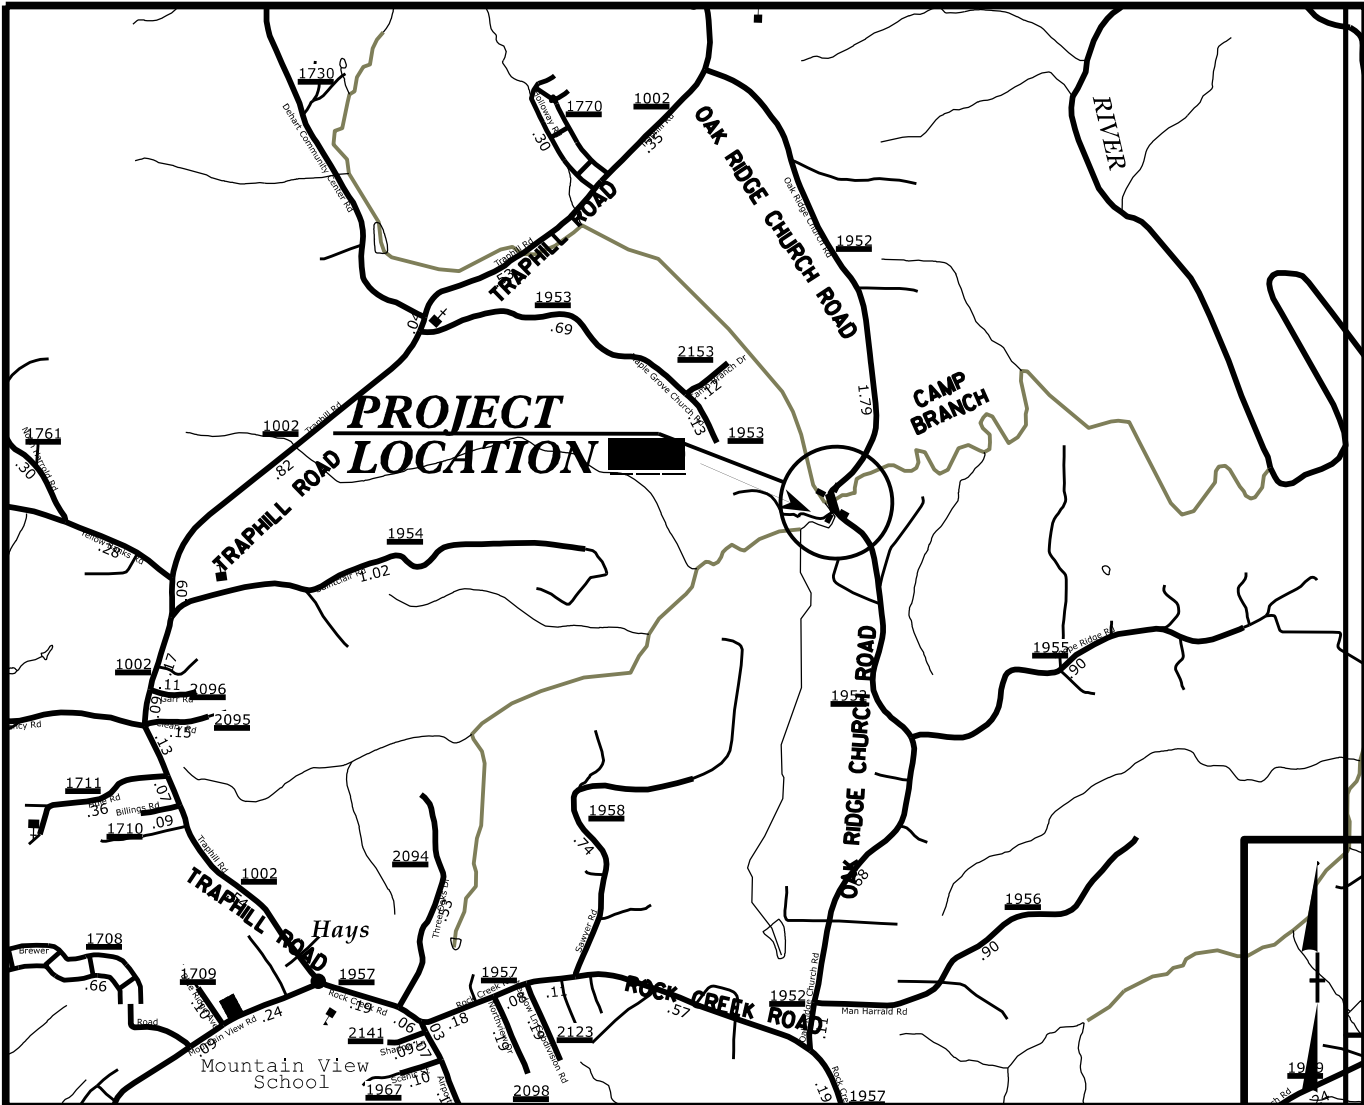

VICINITY MAP N.T.S



STATE OF NORTH CAROLINA
DIVISION OF HIGHWAYS

UTILITY CONSTRUCTION PLANS
WILKES COUNTY


LOCATION: BRIDGE 960280 OVER CAMP BRANCH
ON SR 1952 (OAK RIDGE CHURCH ROAD)

TYPE OF WORK: RELOCATION OF 6" WATER LINE

T.I.P. NO.	SHEET NO.
BR11.R013	UC-1

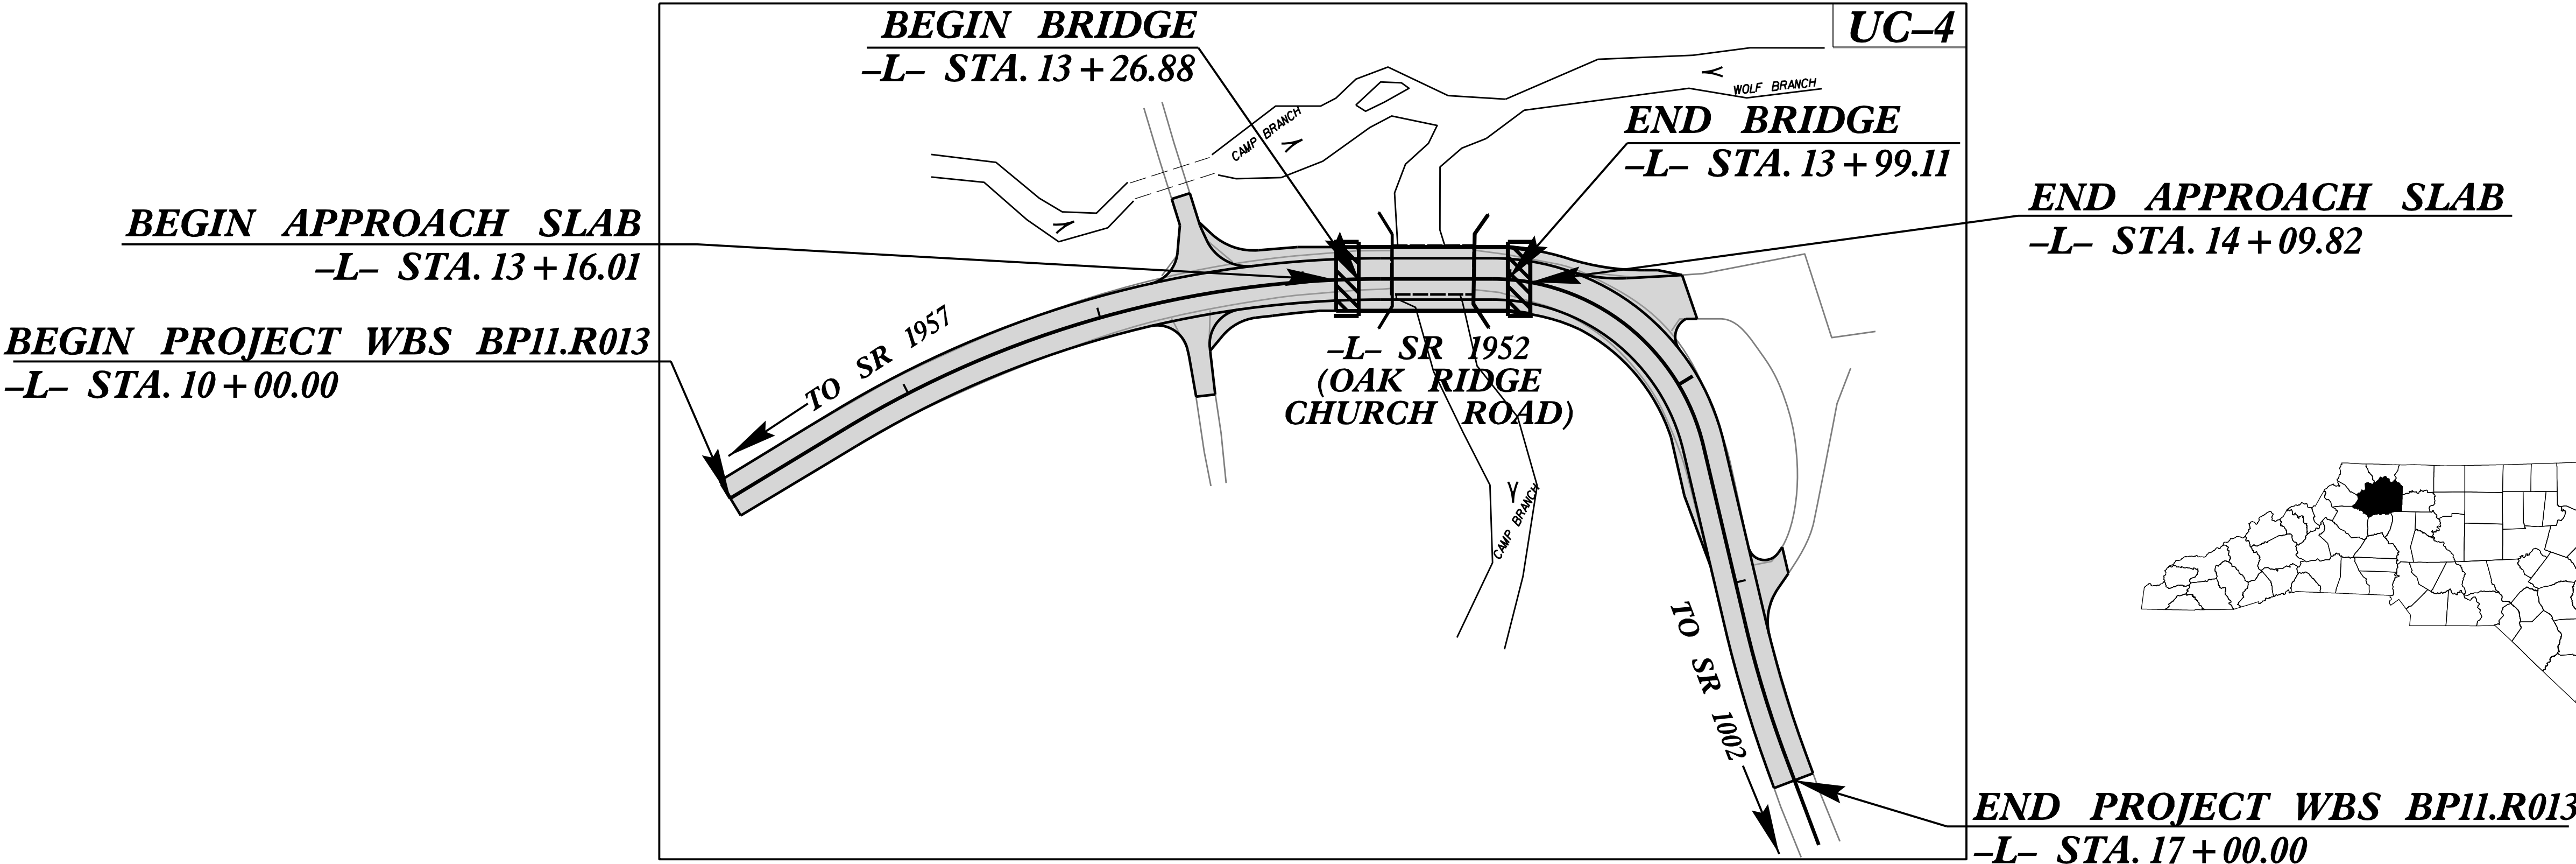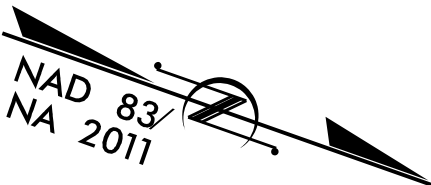

DOCUMENT NOT CONSIDERED FINAL
UNTIL ALL SIGNATURES ARE COMPLETED

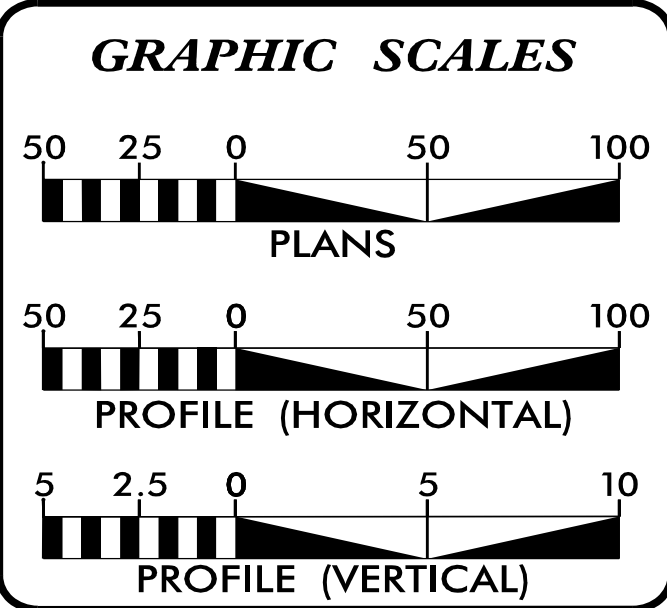


SHEET NO.:	DESCRIPTION:
UC-1	TITLE SHEET
UC-2	UTILITY SYMBOLOGY
UC-3	NOTES
UC-3A THRU UC-3B	DETAILS
UC-4 THRU UC-4A	UTILITY CONSTRUCTION SHEETS

WATER OWNER
ON PROJECT
(A) WATER - BLUE RIDGE WATER
ASSOCIATION

PREPARED IN THE OFFICE OF
JMT
JOHNSON, MIRMIRAN, & THOMPSON, INC.
514 SOUTH STRATFORD ROAD, #220
WINSTON-SALEM, NORTH CAROLINA
336.842.8294

Marie Peedin, P.E. PROJECT ENGINEER
Emily Morris, EIT PROJECT UTILITY DESIGNER
Benjamin Wilson, EIT PROJECT UTILITY DESIGNER

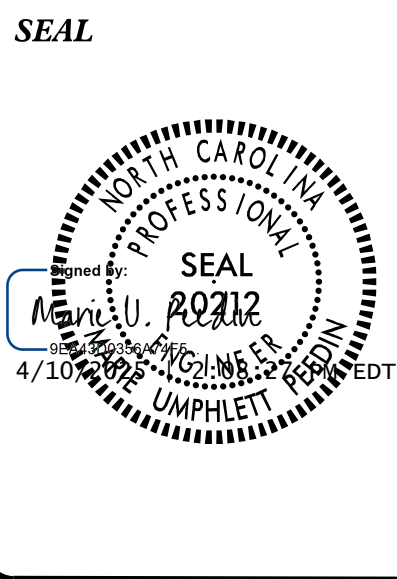

**DIVISION OF HIGHWAYS
UTILITIES UNIT**
1555 MAIL SERVICES CENTER
RALEIGH, NC 27699-1555
PHONE (919) 707-6690
FAX (919) 250-4151

Brandon Greer DIVISION UTILITY ENGINEER
Amy D. York WESTERN UTILITY ENGINEER

STATE OF NORTH CAROLINA
DIVISION OF HIGHWAYS

UTILITIES PLAN SHEET SYMBOLS

PROPOSED WATER SYMBOLS

Water Line (Sized as Shown)	
11¼ Degree Bend	
22½ Degree Bend	
45 Degree Bend	
90 Degree Bend	
Plug	
Tee	
Cross	
Reducer	
Gate Valve	
Butterfly Valve	
Tapping Valve	
Line Stop	
Line Stop with Bypass	
Blow Off	
Fire Hydrant	
Relocate Fire Hydrant	
Remove Fire Hydrant	
Water Meter	
Relocate Water Meter	
Remove Water Meter	
Water Pump Station	
RPZ Backflow Preventer	
DCV Backflow Preventer	
Relocate RPZ Backflow Preventer	
Relocate DCV Backflow Preventer	

PROPOSED SEWER SYMBOLS

Gravity Sewer Line (Sized as Shown)	
Force Main Sewer Line (Sized as Shown)	
Manhole (Sized per Note)	
Sewer Pump Station	

PROPOSED MISCELLANEOUS UTILITIES SYMBOLS

Power Pole	
Telephone Pole	
Joint Use Pole	
Telephone Pedestal	
Utility Line by Others (Type as Shown)	
Trenchless Installation	
Encasement by Open Cut	
Encasement	

Thrust Block	
Air Release Valve	
Utility Vault	
Concrete Pier	
Steel Pier	
Plan Note	
Pay Item Note	

NOTE

PAY ITEM

EXISTING UTILITIES SYMBOLS

Power Pole	
Telephone Pole	
Joint Use Pole	
Utility Pole	
Utility Pole with Base	
H-Frame Pole	
Power Transmission Line Tower	
Water Manhole	
Power Manhole	
Telephone Manhole	
Sanitary Sewer Manhole	
Hand Hole for Cable	
Power Transformer	
Telephone Pedestal	
CATV Pedestal	
Gas Valve	
Gas Meter	
Located Miscellaneous Utility Object	
Abandoned According to Utility Records	
End of Information	

*Underground Power Line	
*Underground Telephone Cable	
*Underground Telephone Conduit	
*Underground Fiber Optics Telephone Cable	
*Underground TV Cable	
*Underground Fiber Optics TV Cable	
*Underground Gas Pipeline	
Aboveground Gas Pipeline	
*Underground Water Line	
Aboveground Water Line	
*Underground Gravity Sanitary Sewer Line	
Aboveground Gravity Sanitary Sewer Line	
*Underground SS Forced Main Line	
Underground Unknown Utility Line	
SUE Test Hole	
Water Meter	
Water Valve	
Fire Hydrant	
Sanitary Sewer Cleanout	

*For Existing Utilities	
Utility Line Drawn from Record (Type as Shown)	
Designated Utility Line (Type as Shown)	

5/14/2024

5/14/2024

UTILITY CONSTRUCTION

GENERAL NOTES:

1. THE PROPOSED UTILITY CONSTRUCTION SHALL MEET THE APPLICABLE REQUIREMENTS OF THE NC DEPARTMENT OF TRANSPORTATION'S "STANDARD SPECIFICATIONS FOR ROADS AND STRUCTURES" DATED JANUARY 2024.
2. THE EXISTING UTILITIES BELONG TO BLUE RIDGE WATER ASSOCIATION. PLEASE CONTACT MR. GREG REAVIS, GENERAL MANAGER OF BLUE RIDGE WATER ASSOCIATION. 4083 AIRPORT ROAD, HAYS, NC 28635 (336) 696-4713 service@blueridgewa.org
3. ALL WATER LINES TO BE INSTALLED WITHIN COMPLIANCE OF THE RULES AND REGULATIONS OF THE NORTH CAROLINA DEPARTMENT OF ENVIRONMENTAL QUALITY, DIVISION OF WATER RESOURCES, PUBLIC WATER SUPPLY SECTION. ALL SEWER LINES TO BE INSTALLED WITHIN COMPLIANCE OF THE RULES AND REGULATIONS OF THE NORTH CAROLINA DEPARTMENT OF ENVIRONMENT QUALITY, DIVISION OF WATER RESOURCES, WATER QUALITY SECTION. PERFORM ALL WORK IN ACCORDANCE WITH THE APPLICABLE PLUMBING CODES.
4. THE UTILITY OWNER OWNS THE EXISTING UTILITY FACILITIES AND WILL OWN THE NEW UTILITY FACILITIES AFTER ACCEPTANCE BY THE DEPARTMENT. THE DEPARTMENT OWNS THE CONSTRUCTION CONTRACT AND HAS ADMINISTRATIVE AUTHORITY. COMMUNICATIONS AND DECISIONS BETWEEN THE CONTRACTOR AND UTILITY OWNER ARE NOT BINDING UPON THE DEPARTMENT OR THIS CONTRACT UNLESS AUTHORIZED BY THE ENGINEER. AGREEMENTS BETWEEN THE UTILITY OWNER AND CONTRACTOR FOR THE WORK THAT IS NOT PART OF THIS CONTRACT OR IS SECONDARY TO THIS CONTRACT ARE ALLOWED, BUT ARE NOT BINDING UPON THE DEPARTMENT.
5. PROVIDE ACCESS FOR THE DEPARTMENT PERSONNEL AND THE OWNER'S REPRESENTATIVES TO ALL PHASES OF CONSTRUCTION. NOTIFY DEPARTMENT PERSONNEL AND THE UTILITY OWNER TWO WEEKS PRIOR TO COMMENCEMENT OF ANY WORK AND ONE WEEK PRIOR TO SERVICE INTERRUPTION. KEEP UTILITY OWNERS' REPRESENTATIVES INFORMED OF WORK PROGRESS AND PROVIDE OPPORTUNITY FOR INSPECTION OF CONSTRUCTION AND TESTING.

6. THE PLANS DEPICT THE BEST AVAILABLE INFORMATION FOR THE LOCATION, SIZE, AND TYPE OF MATERIAL FOR ALL EXISTING UTILITIES. MAKE INVESTIGATIONS FOR DETERMINING THE EXACT LOCATION, SIZE, AND TYPE MATERIAL OF THE EXISTING FACILITIES AS NECESSARY FOR THE CONSTRUCTION OF THE PROPOSED UTILITIES AND FOR AVOIDING DAMAGE TO EXISTING FACILITIES. REPAIR ANY DAMAGE INCURRED TO EXISTING FACILITIES TO THE ORIGINAL OR BETTER CONDITION AT NO ADDITIONAL COST TO THE DEPARTMENT.
7. MAKE FINAL CONNECTIONS OF THE NEW WORK TO THE EXISTING SYSTEM WHERE INDICATED ON THE PLANS, AS REQUIRED TO FIT THE ACTUAL CONDITIONS, OR AS DIRECTED.
8. MAKE CONNECTIONS BETWEEN EXISTING AND PROPOSED UTILITIES AT TIMES MOST CONVENIENT TO THE PUBLIC, WITHOUT ENDANGERING THE UTILITY SERVICE, AND IN ACCORDANCE WITH THE UTILITY OWNER'S REQUIREMENTS. MAKE CONNECTIONS ON WEEKENDS, AT NIGHT, AND ON HOLIDAYS IF NECESSARY.
9. ALL UTILITY MATERIALS SHALL BE APPROVED PRIOR TO DELIVERY TO THE PROJECT. SEE 1500-7, " SUBMITTALS AND RECORDS" IN SECTION 1500 OF THE STANDARD SPECIFICATIONS.

PROJECT SPECIFIC NOTES:

1. DEVIATION FROM THESE PLANS AND NOTES WITHOUT THE PRIOR CONSENT OF THE UTILITY OWNER OR THEIR REPRESENTATIVE OR THE ENGINEER MAY BE CAUSE FOR THE WORK TO BE UNACCEPTABLE.
2. THE LOCATION OF EXISTING UTILITIES SHOWN ON THE PLANS IS FOR THE USE OF THE CONTRACTOR IN PROVIDING PROTECTION FOR THE UTILITIES DURING CONSTRUCTION OPERATIONS. NCDOT, DESIGN CONSULTANT AND/OR AGENT SHALL NOT BE HELD RESPONSIBLE FOR THE ACCURACY OF LOCATION, SIZE, DEPTH, OR COMPLETENESS OF THE INFORMATION. THE CONTRACTOR SHALL VERIFY LOCATION AND DEPTH OF ALL UNDERGROUND UTILITIES PRIOR TO CONSTRUCTION.
3. CONTRACTOR SHALL COORDINATE ALL WORK WITH UTILITY OWNER AT LEAST 48 HOURS PRIOR TO THE START OF CONSTRUCTION, OR AS OTHERWISE SPECIFIED HEREIN.
4. ALL NCDEQ AND LOCAL TESTING MUST BE COMPLETED AND APPROVED PRIOR TO CONNECTING THE NEW CONSTRUCTION TO THE EXISTING WATER LINES.

LIST OF STANDARD DRAWINGS


- 1515.01 WATER METER
- IN-LINE VALVE DETAIL
- VALVE BOX INSTALLATION
- THRUST BLOCKING TABLE
- THRUST BLOCKING
- PIPE RESTRAINT CHARTS
- TYPICAL TRACER WIRE INSTALLATION DETAIL

WILKES COUNTY



PROJECT REFERENCE NO.		SHEET NO.
BP11.R013		UC-3
DESIGNED BY:	MUP	SEAL 20212 4/10/2024 10:08:32 AM EDT 4/10/2024 10:08:32 AM EDT
DRAWN BY:	BDW	
CHECKED BY:	MUP	
APPROVED BY:	MUP	
REVISED:		
NORTH CAROLINA DEPARTMENT OF TRANSPORTATION		UTILITY CONSTRUCTION PLANS ONLY
UTILITIES ENGINEERING SEC. PHONE: (919) 707-6690 FAX: (919) 250-4151		

UTILITY CONSTRUCTION

DOCUMENT NOT CONSIDERED FINAL
UNLESS ALL SIGNATURES COMPLETED

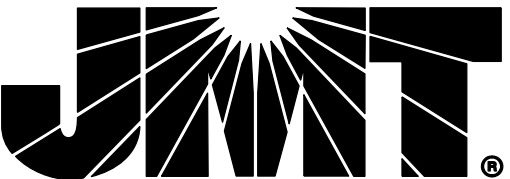


PROJECT TYPICAL DETAILS

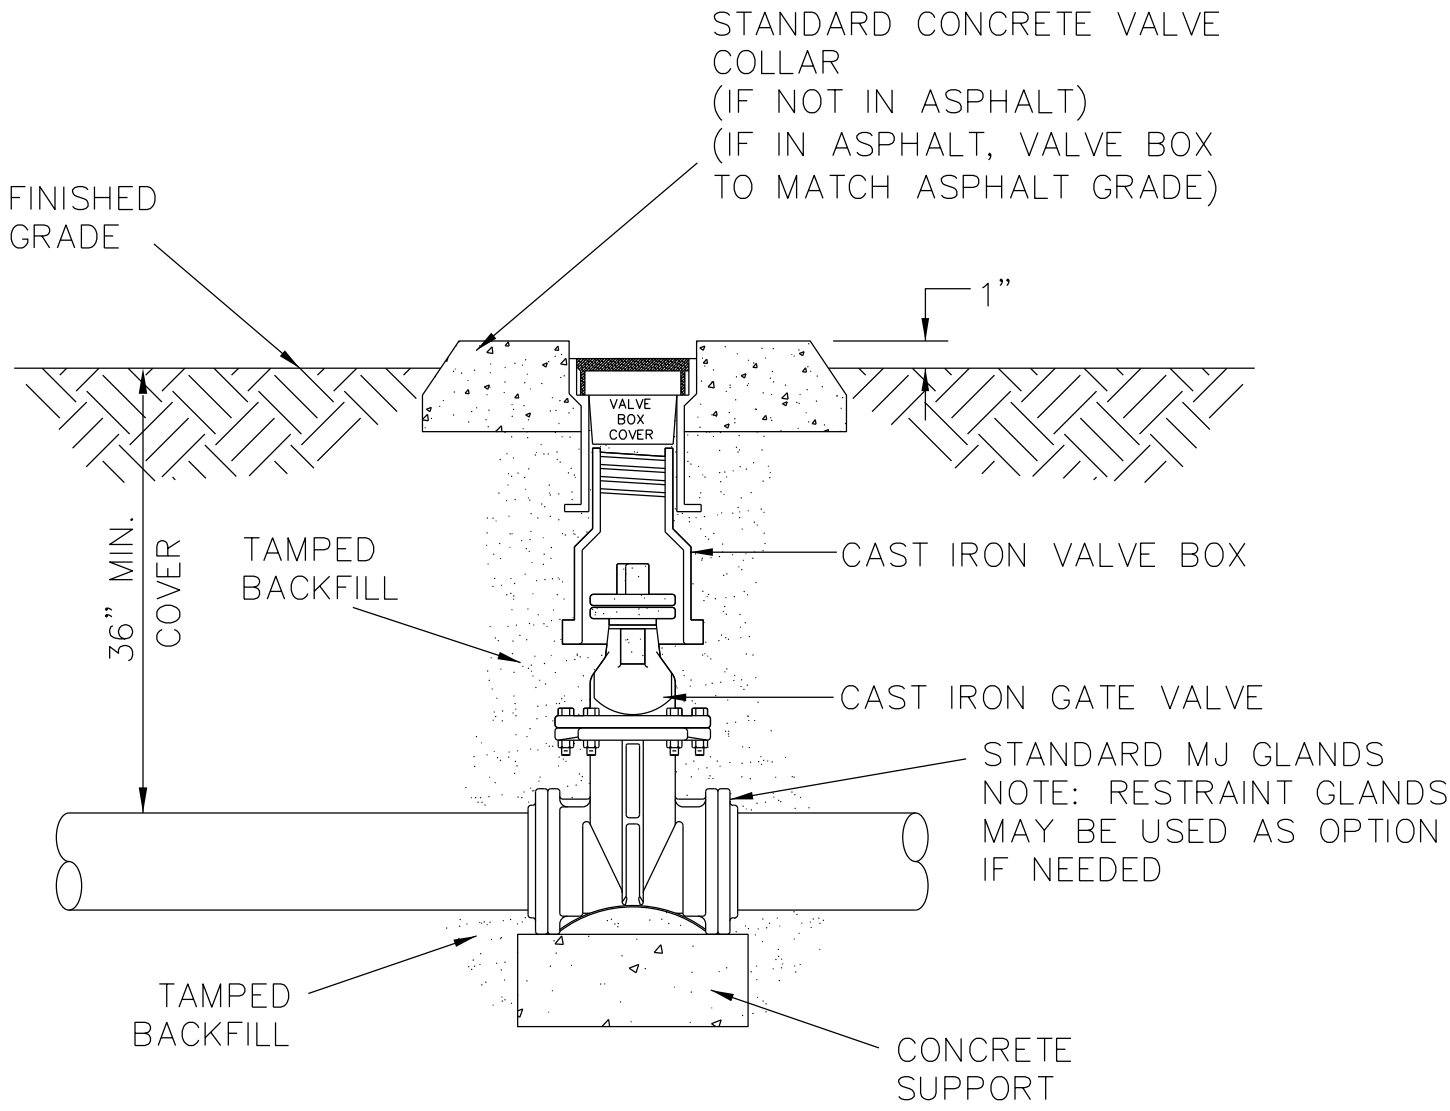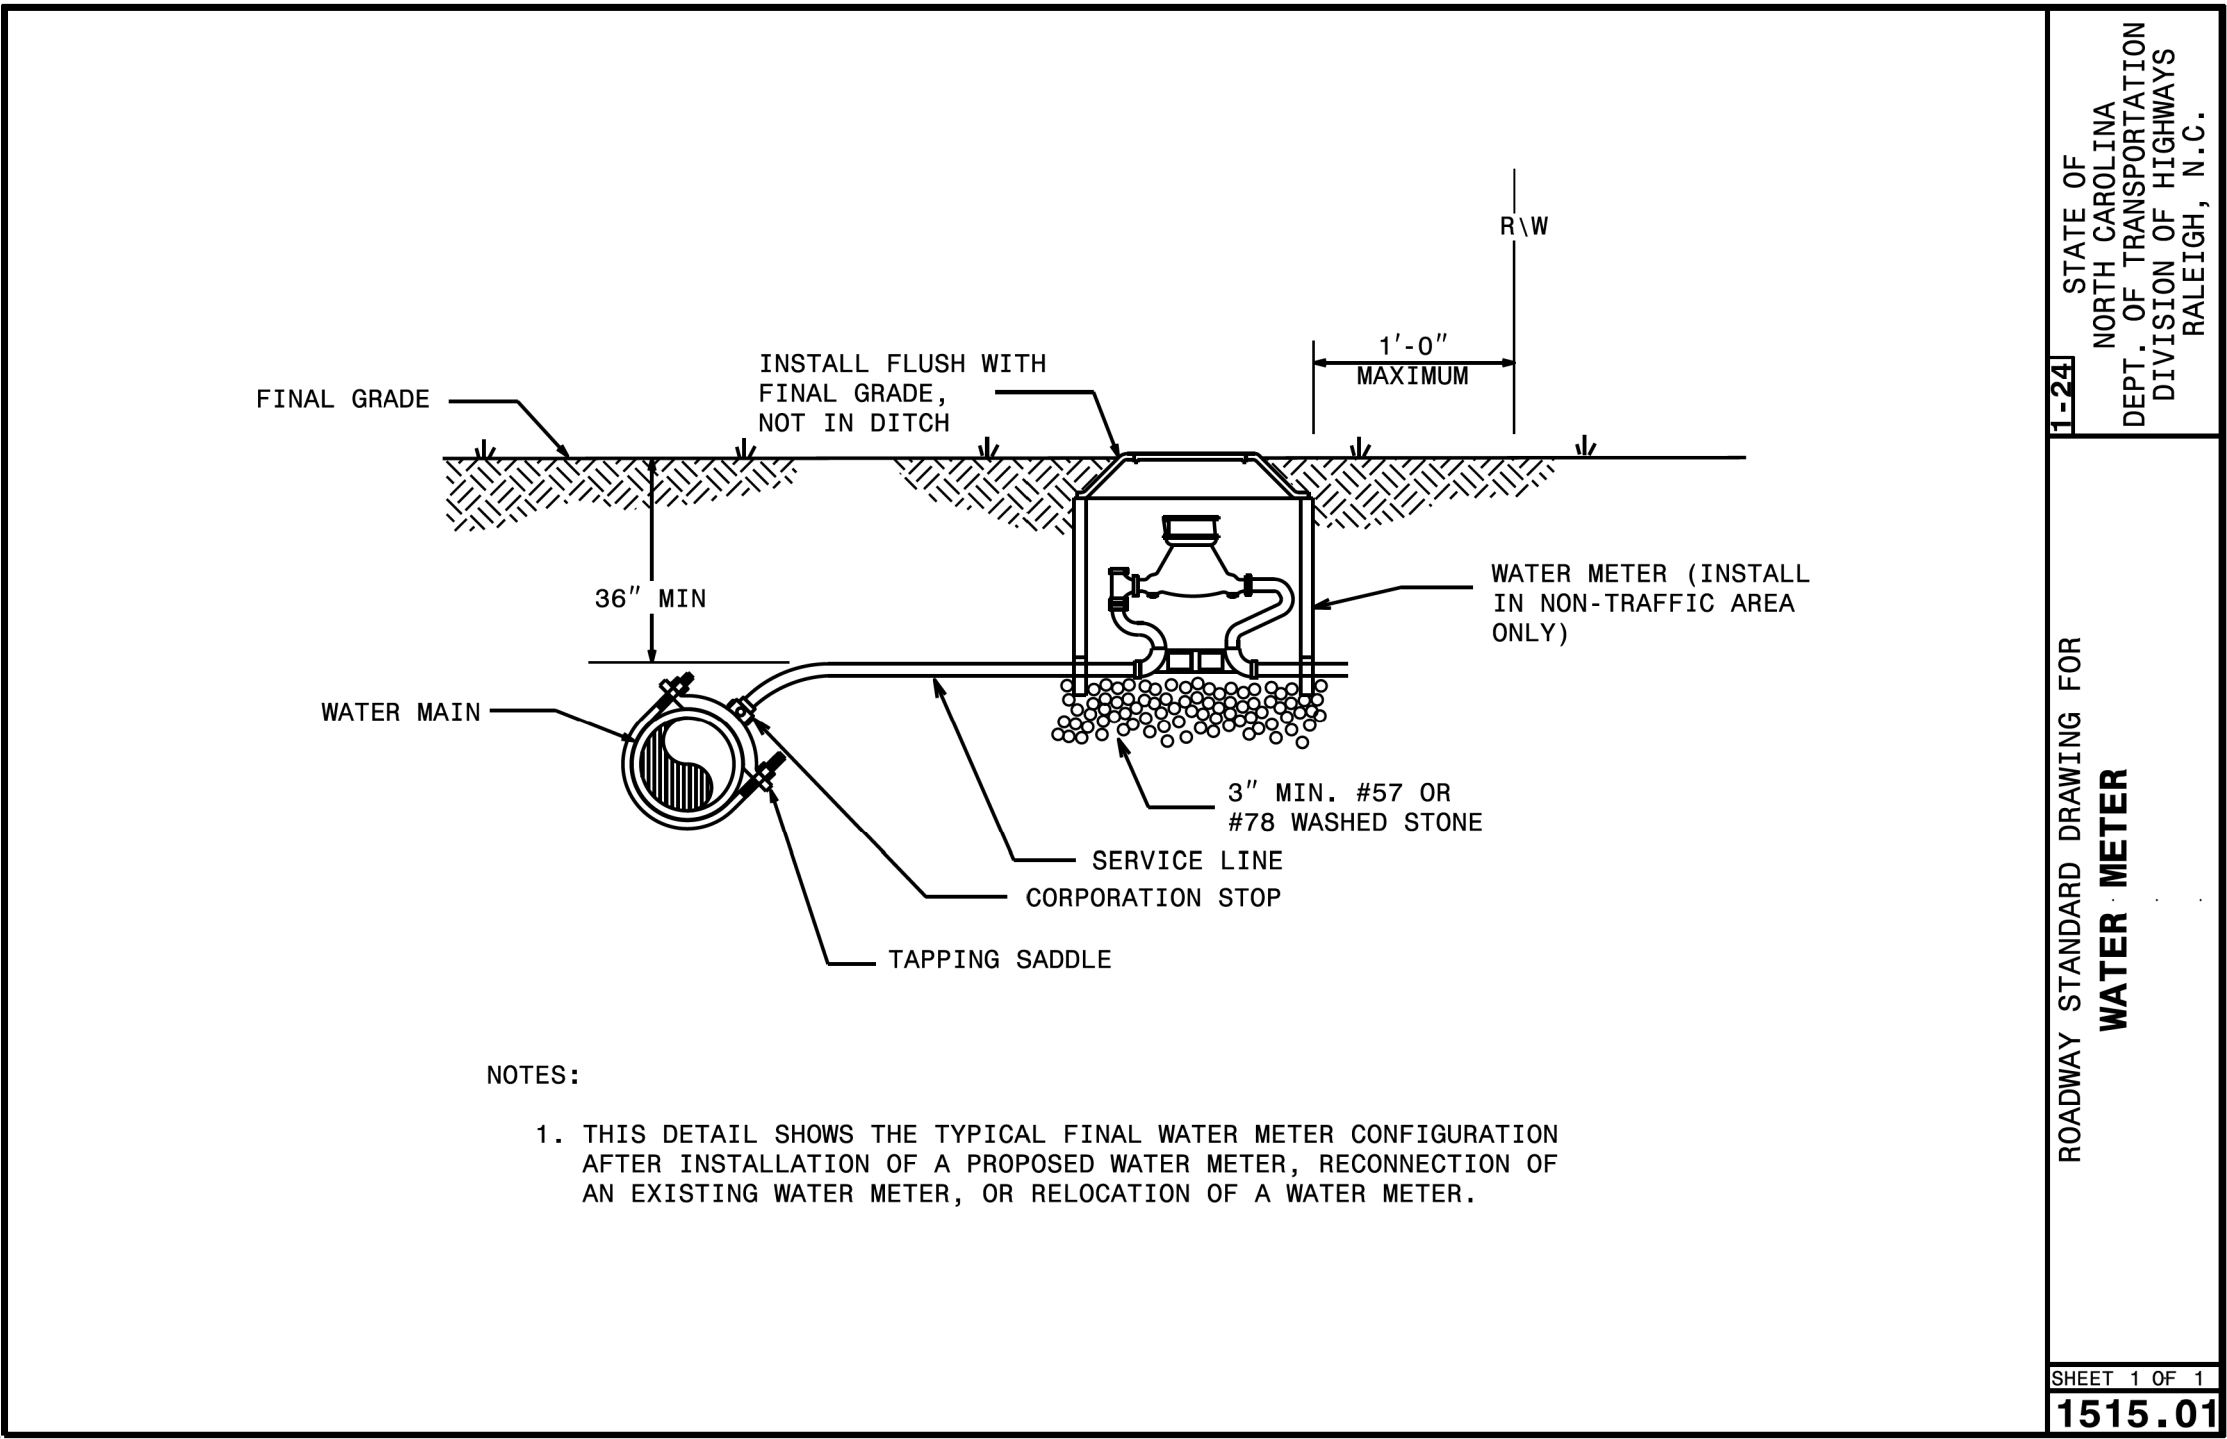

INLINE VALVE DETAIL


NOT TO SCALE

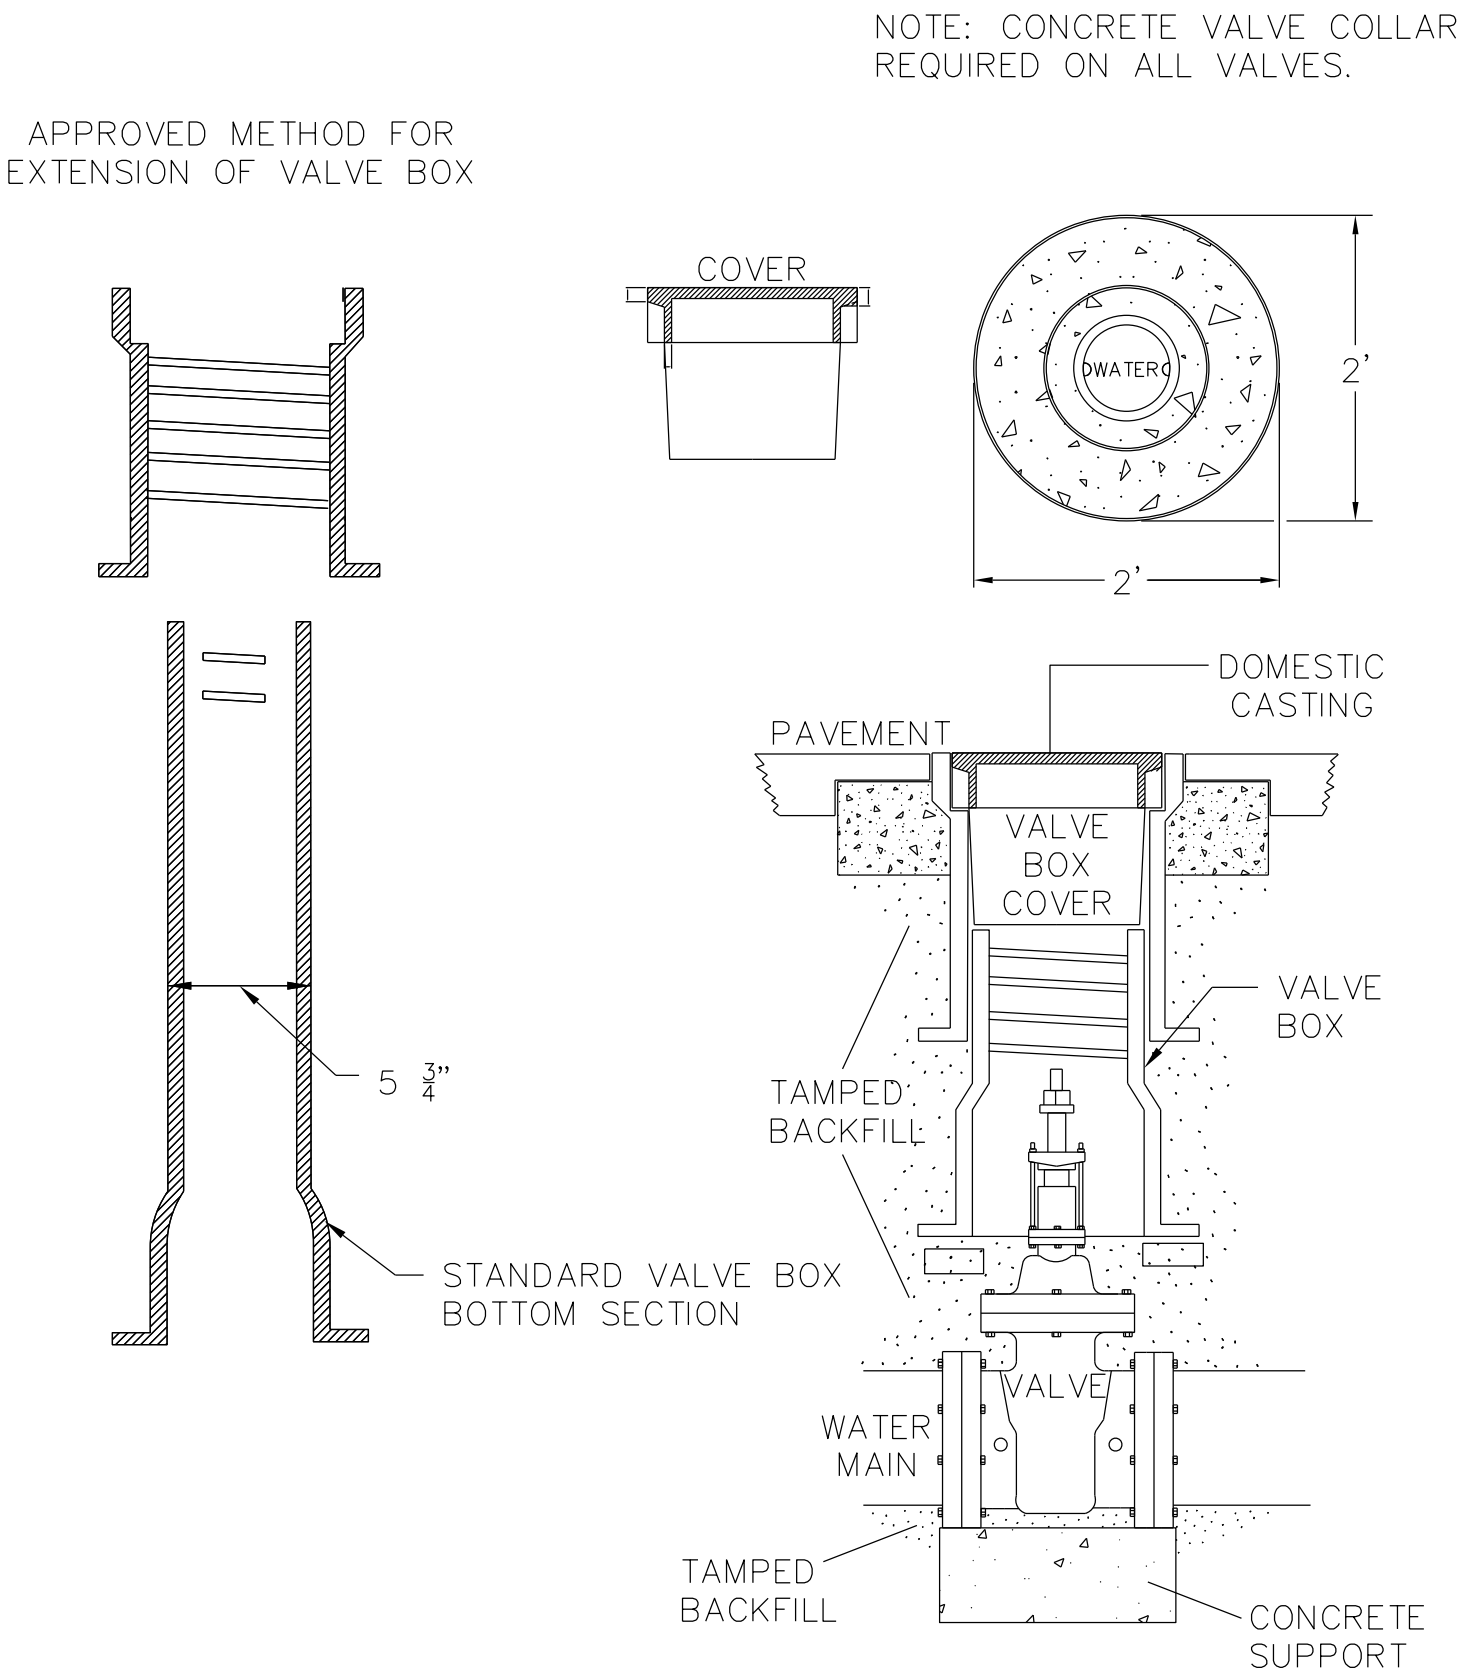

VALVE BOX INSTALLATION


NOT TO SCALE

WILKES COUNTY

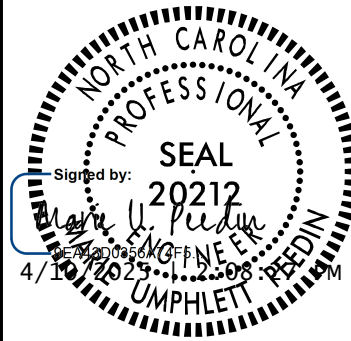PROJECT REFERENCE NO.		SHEET NO.
BP11.R013		UC-3A
DESIGNED BY:	MUP	
DRAWN BY:	BDW	
CHECKED BY:	MUP	
APPROVED BY:	MUP	
REVISED:		
NORTH CAROLINA DEPARTMENT OF TRANSPORTATION		UTILITY CONSTRUCTION PLANS ONLY
UTILITIES ENGINEERING SEC. PHONE: (919) 707-6690 FAX: (919) 250-4151		

UTILITY CONSTRUCTION

DOCUMENT NOT CONSIDERED FINAL
UNLESS ALL SIGNATURES COMPLETED


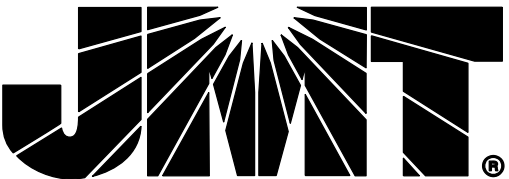


TEST PRESSURE = 200 PSI					
PIPE SIZE	TYPE FITTING	DIMENSIONS (FT)			VOLUME CONCRETE CU. YD.
		"L"	"H"	"T"	
<4 INCHES	11 1/4"	1.00	1.00	1.00	0.04
	22 1/2"	1.00	1.00	1.50	0.06
	45"	1.00	1.00	1.50	0.06
	90"	1.50	1.50	2.50	0.15
	TEE	1.50	1.50	2.00	0.12
4 INCHES	11 1/4"	1.00	1.00	2.50	0.09
	22 1/2"	1.00	1.00	2.50	0.09
	45"	1.50	1.50	2.50	0.15
	90"	1.50	1.50	2.50	0.15
	TEE	1.50	1.50	2.00	0.12
6 INCHES	11 1/4"	1.50	1.50	2.50	0.15
	22 1/2"	1.50	1.50	2.50	0.15
	45"	1.50	1.50	2.50	0.15
	90"	2.50	2.00	3.00	0.33
	TEE	2.50	2.00	2.50	0.28
8 INCHES	11 1/4"	2.00	2.00	2.50	0.23
	22 1/2"	2.00	2.00	2.50	0.23
	45"	2.00	2.00	2.75	0.23
	90"	4.00	2.00	3.00	0.50
	TEE	4.00	2.00	2.50	0.42
12 INCHES	11 1/4"	2.00	2.00	3.00	0.28
	22 1/2"	3.00	2.00	3.00	0.39
	45"	4.00	2.50	3.00	0.61
	90"	5.50	3.00	3.50	1.13
	TEE	5.50	3.00	3.00	0.97
16 INCHES	11 1/4"	2.00	2.00	3.00	0.28
	22 1/2"	4.00	2.00	3.00	0.50
	45"	5.50	3.00	3.50	1.13
	90"	7.50	4.00	3.50	2.01
	TEE	7.50	4.00	3.00	1.72

CHART NOTES:
1. IF BLOCKING EXCAVATION IS IN LIGHTLY COMPACTED FILL AREAS, OR IN AREAS WHERE BOULDERS OR STUMPS HAVE BEEN REMOVED, BLOCKING SIZE MUST BE RE-SIZED FOR THE SPECIFIC LOCATION/CIRCUMSTANCE BY A NC LICENSED PROFESSIONAL ENGINEER.
2. BLOCKING SIZES SHOWN IN THESE TABLES ASSUME THE FOLLOWING:
a. BLOCKING IS CONSTRUCTED IN RESIDUAL SOILS AS SHOWN IN DETAIL
b. SOIL BEARING PRESSURE = 2000 PSF
c. VELOCITY OF FLOW = 15 FPS
3. THIS DETAIL NOT APPLICABLE TO REDUCING BENDS.
4. NEITHER THE WEIGHT OF THE CONCRETE BLOCKING NOR FRICTION BETWEEN CONCRETE BLOCKING AND SOIL WAS ADDED INTO BLOCKING SIZES COMPUTATION. THEREFORE, BLOCKING SIZE IS CONSERVATIVE.

THRUST BLOCKING TABLE
NOT TO SCALE


PROJECT TYPICAL DETAILS

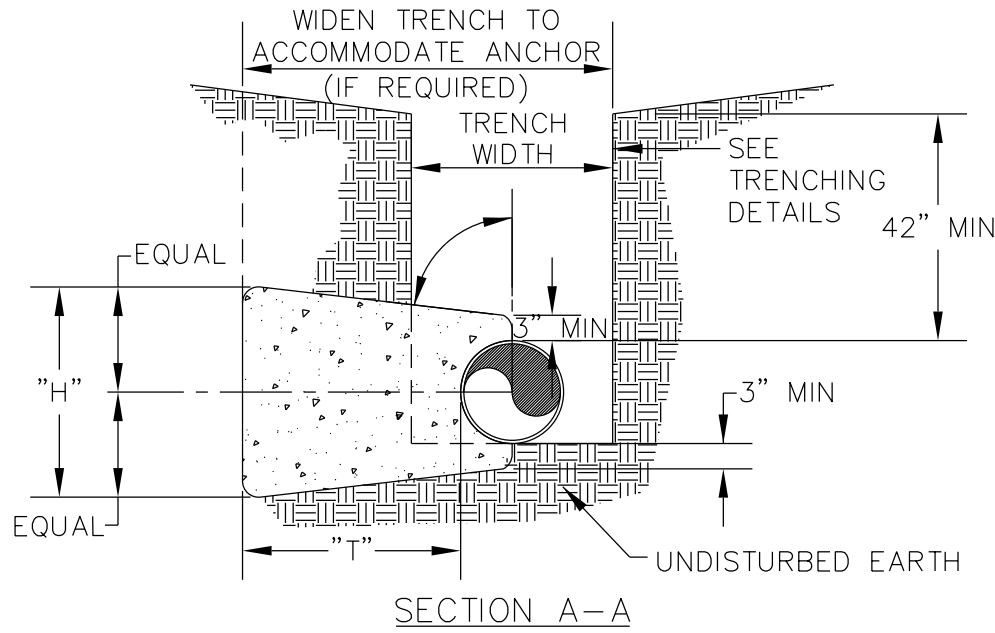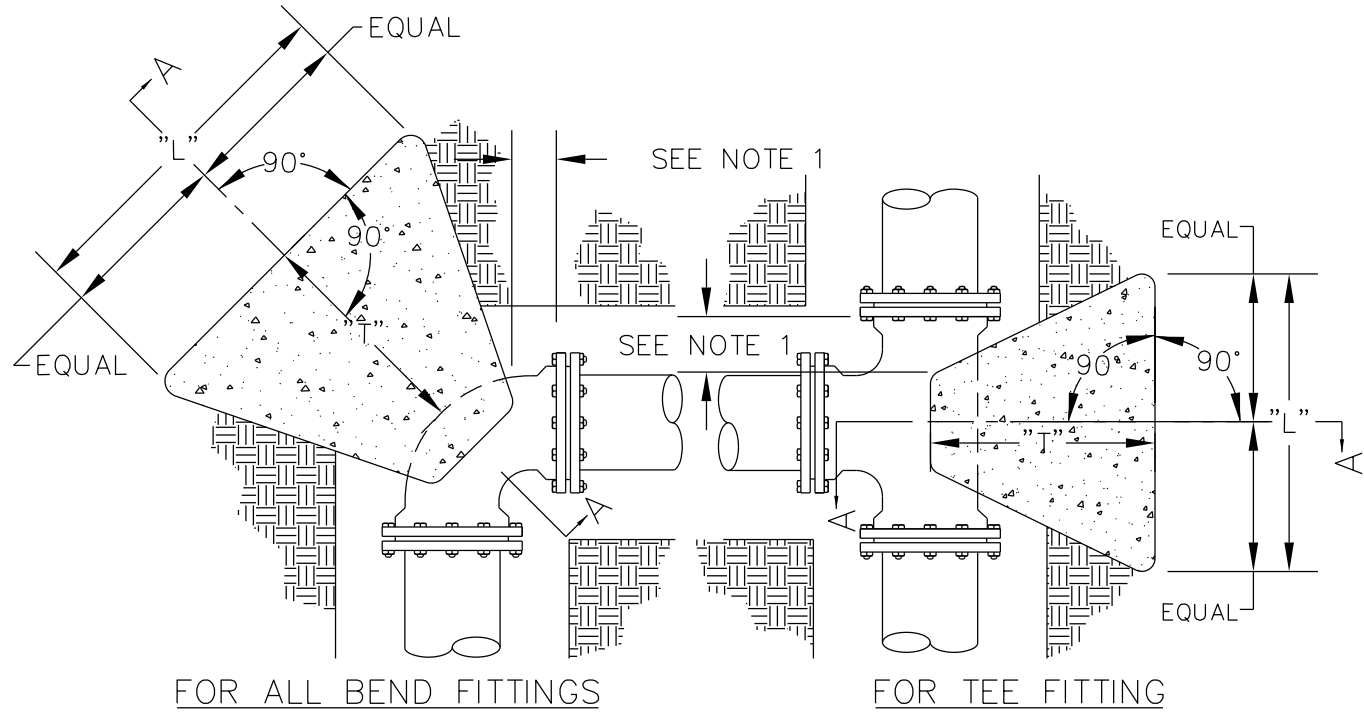

- NOTES:
1. CONCRETE BLOCKING IS TO BE FORMED TO ENSURE ACCESSIBILITY TO FITTINGS AND POURED AGAINST UNDISTURBED EARTH.
 2. ALL FITTINGS SHALL BE WRAPPED IN POLYETHYLENE TO PREVENT CONCRETE FROM CONTACTING FITTINGS, BOLTS OR ENDS OF MECHANICAL JOINT BENDS.
 3. CONCRETE TO BE MINIMUM 3,000 PSI @ 28 DAYS.
 4. WHEN SACKCRETE IS TO BE USED, IT SHALL BE PROPERLY MIXED PER MANUFACTURER SPECIFICATIONS.
 5. FOR REQUIRED DIMENSIONS, SEE THRUST BLOCKING TABLE.

THRUST BLOCKING
NOT TO SCALE

WILKES COUNTY

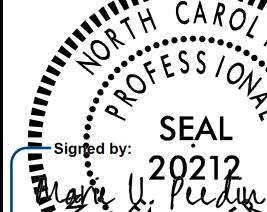PROJECT REFERENCE NO.		SHEET NO.	
BP11.R013		UC-3B	
DESIGNED BY: MUP			
DRAWN BY: BDW			
CHECKED BY: MUP			
APPROVED BY: MUP			
REVISED:			
NORTH CAROLINA DEPARTMENT OF TRANSPORTATION		UTILITY CONSTRUCTION PLANS ONLY	
UTILITIES ENGINEERING SEC. PHONE: (919) 707-6690 FAX: (919) 250-4151			


UTILITY CONSTRUCTION

DOCUMENT NOT CONSIDERED FINAL
UNLESS ALL SIGNATURES COMPLETED

PIPE RESTRAINT CHARTS


Horizontal & Vertical Up Bends			Vertical Down Bends			Tees, Reducer, Caps		
Pipe Size (inch)	Bend Angle	Pipeline Restraint Req. (feet)	Pipe Size (inch)	Bend Angle	Pipeline Restraint Req. (feet)	Fitting Type	Size (inch)	Pipeline Restraint Req. (feet)
4"	11.25	2	4"	11.25	4	Tee	4	35
	22.5	5		22.5	8		6	52
	30	6		30	11		8	70
	45	10		45	17		10	85
	60	14		60	24		12	101
	90	24		90	41		16	131
	11.25	3		11.25	8		24	186
6"	22.5	7	6"	22.5	12	Reducer	6x4	30
	30	9		30	16		8x6	32
	45	14		45	24		10x4	74
	60	19		60	34		10x6	58
	90	33		90	59		10x8	31
	11.25	4		11.25	7		12x4	93
	22.5	9		22.5	15		12x6	76
8"	30	11	8"	30	20		12x10	31
	45	18		45	31		16x4	128
	60	25		60	44		16x6	117
	90	43		90	76		16x8	101
	11.25	5		11.25	9		16x10	92
	22.5	10		22.5	18		16x12	59
	30	14		30	25		24x4	187
10"	45	21	10"	45	38		24x6	190
	60	30		60	53		24x8	170
	90	52		90	92		24x10	160
	11.25	6		11.25	11		24x12	143
	22.5	12		22.5	21		24x16	106
	30	16		30	29	Cap	4	41
	45	25		45	44		6	59
12"	60	35	12"	60	62		8	76
	90	60		90	107		10	92
	11.25	7		11.25	14		12	107
	22.5	13		22.5	28		16	138
	45	27		45	58		24	194
	60	35		60	62			
	90	60		90	107			
16"	11.25	9	16"	11.25	20			
	22.5	18		22.5	39			
	45	37		45	81			
	90	90		90	194			
	11.25	13		11.25	28			
	22.5	27		22.5	58			
	45	58		45	139			
24"	60	65	24"	60	139			
	90	107		90	194			
	11.25	14		11.25	28			
	22.5	28		22.5	58			
	45	58		45	139			
	60	65		60	139			
	90	107		90	194			

NOTE:
AT PIPE INTERSECTIONS, MULTIPLE VALVES, RUN WIRE UP AT ONLY ONE VALVE.

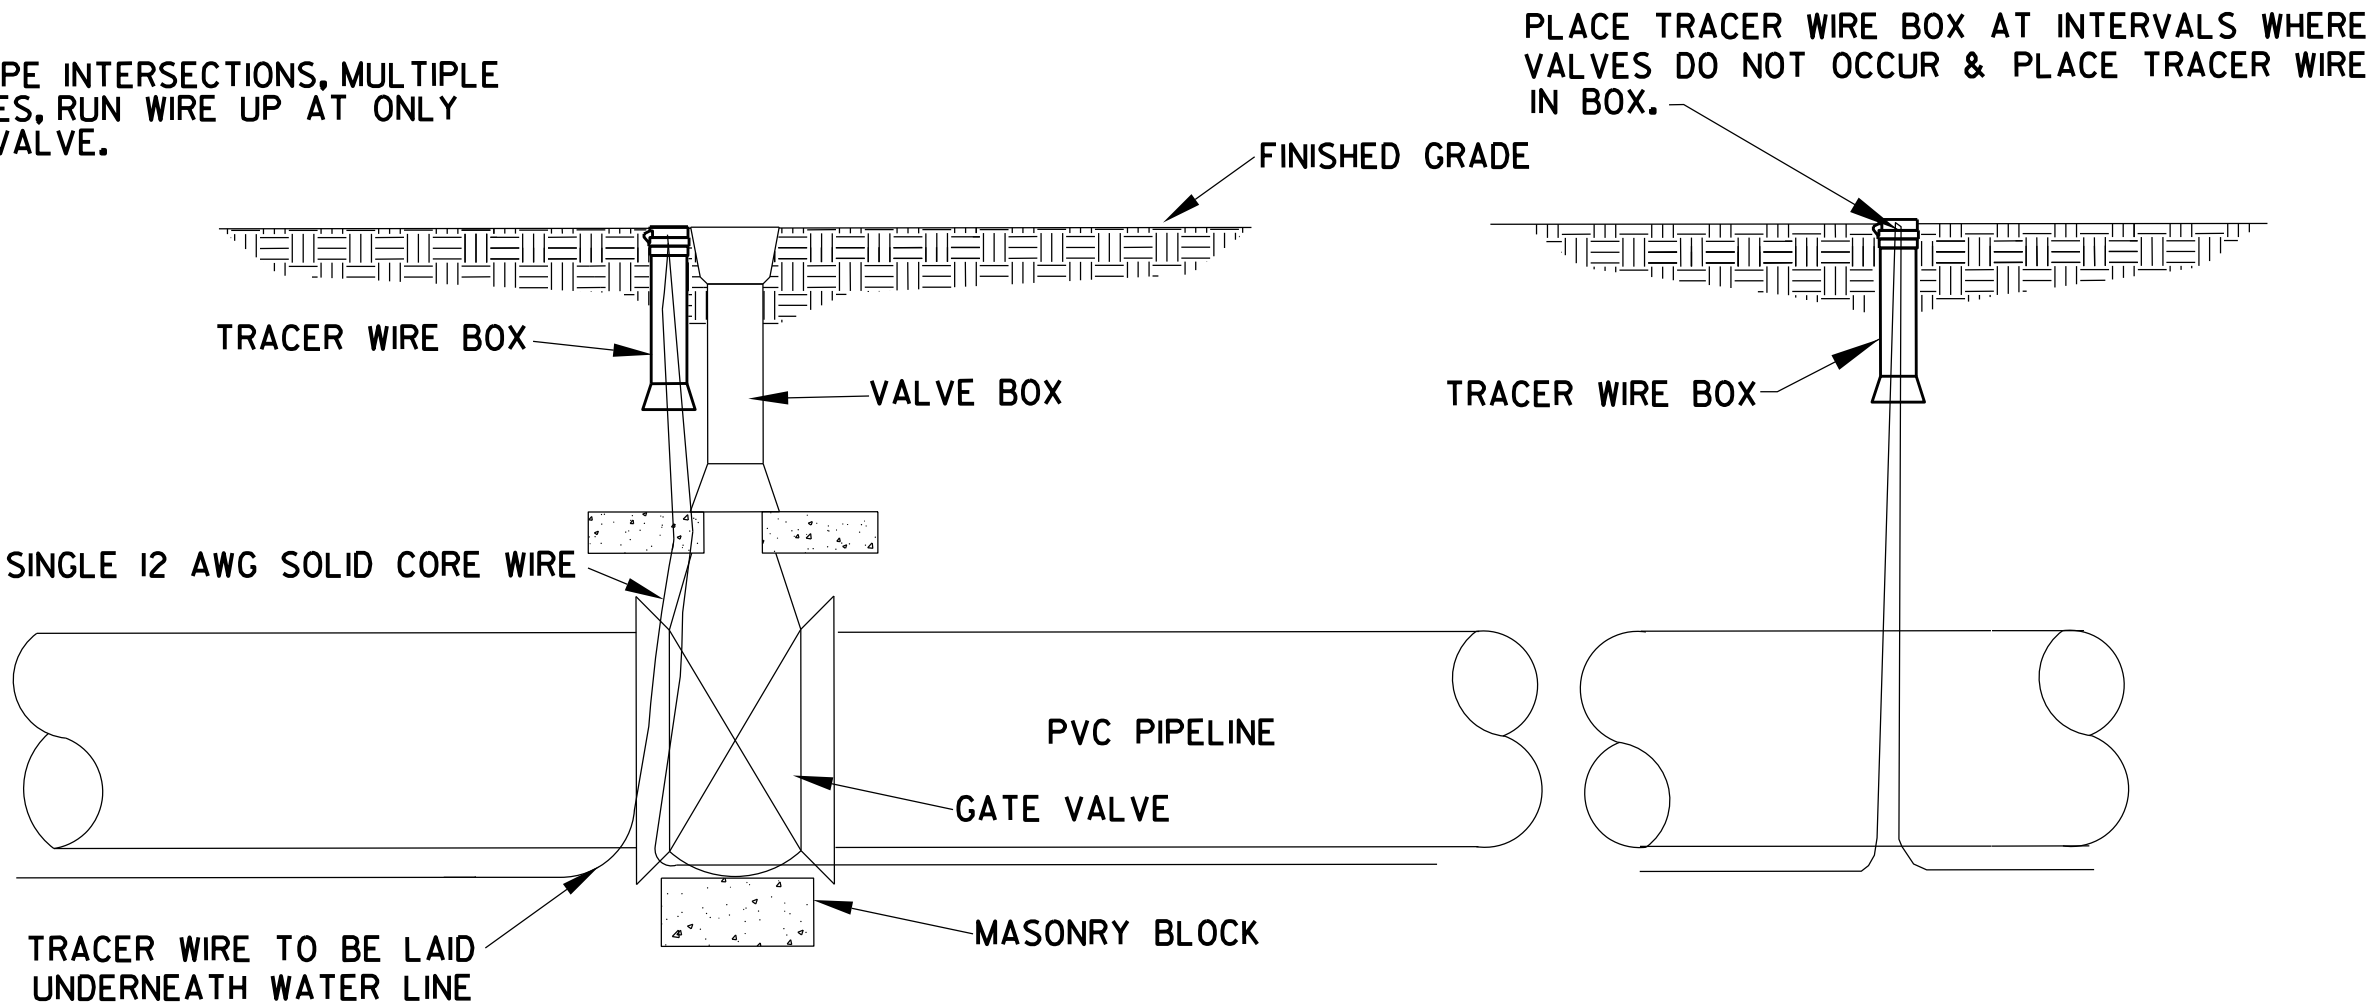

- NOTES:
1. PLACE TRACER WIRE IN TRACER WIRE BOX AS SHOWN.
 2. NO UNDERGROUND SPLICING WILL BE ALLOWED. DO NOT SPLICE WIRE WHEN BEGINNING A NEW SPOOL. INSTEAD INSTALL A TRACER WIRE BOX AND ATTACH EACH WIRE TO THE BOX.
 3. TRACER WIRE BOXES SHALL BE PLACED NO FARTHER THAN 400' APART

TYPICAL TRACER WIRE INSTALLATION DETAIL
NOT TO SCALE

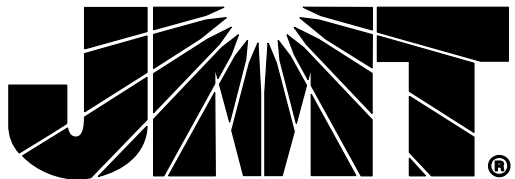

PROJECT REFERENCE NO.		SHEET NO.	
BP11.R013		UC-4	
DESIGNED BY: MUP			
DRAWN BY: BDW			
CHECKED BY: MUP			
APPROVED BY: MUP			
REVISED:			
NORTH CAROLINA DEPARTMENT OF TRANSPORTATION		4/10/2018 UTILITY CONSTRUCTION PLANS ONLY	
UTILITIES ENGINEERING SEC. PHONE: (919) 707-6690 FAX: (919) 250-4151			

DOCUMENT NOT CONSIDERED FINAL
UNLESS ALL SIGNATURES COMPLETED



0401
TOP = 1126.03'
INV OUT = 1123.28'

0402
INV OUT = 1113.48'



0403
INV IN = 1122.00'
INV OUT = 1118.00'

0404
INV IN = 1136.77'
INV OUT = 1130.77'

0405
INV IN = 1128.00'
INV OUT = 1126.00'


0406
TOP = 1126.43'
INV OUT = 1123.68'

0407
INV OUT = 1109.35'

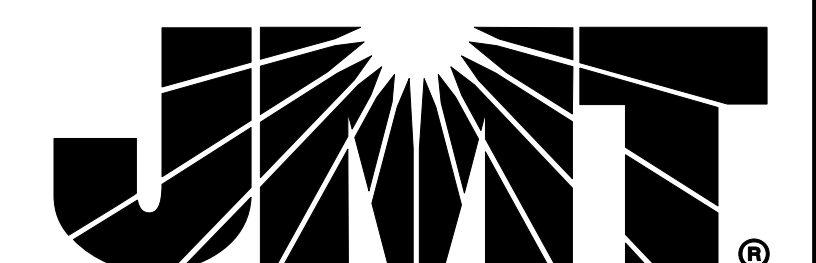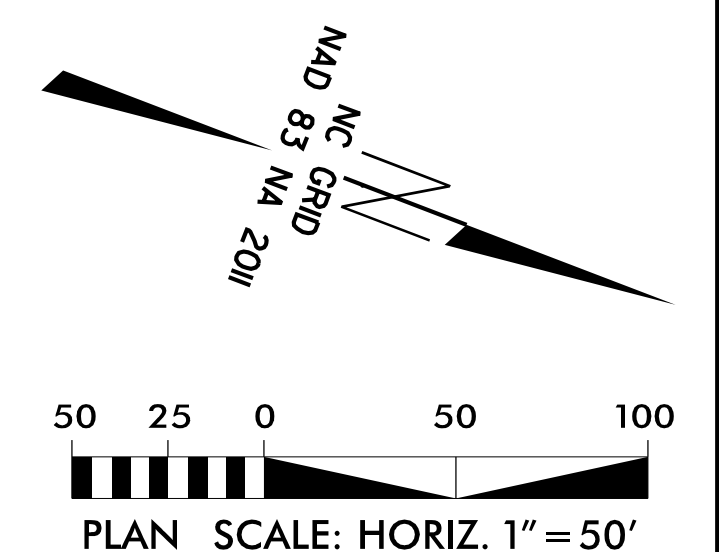

8/21/24

THE ESTIMATED QUANTITY OF DUCTILE IRON WATER PIPE FITTINGS ON THIS PLAN SHEET IS 1,020 POUNDS. THE ACTUAL QUANTITY AND TYPE OF FITTINGS WILL VARY BASED ON FIELD CONDITIONS.

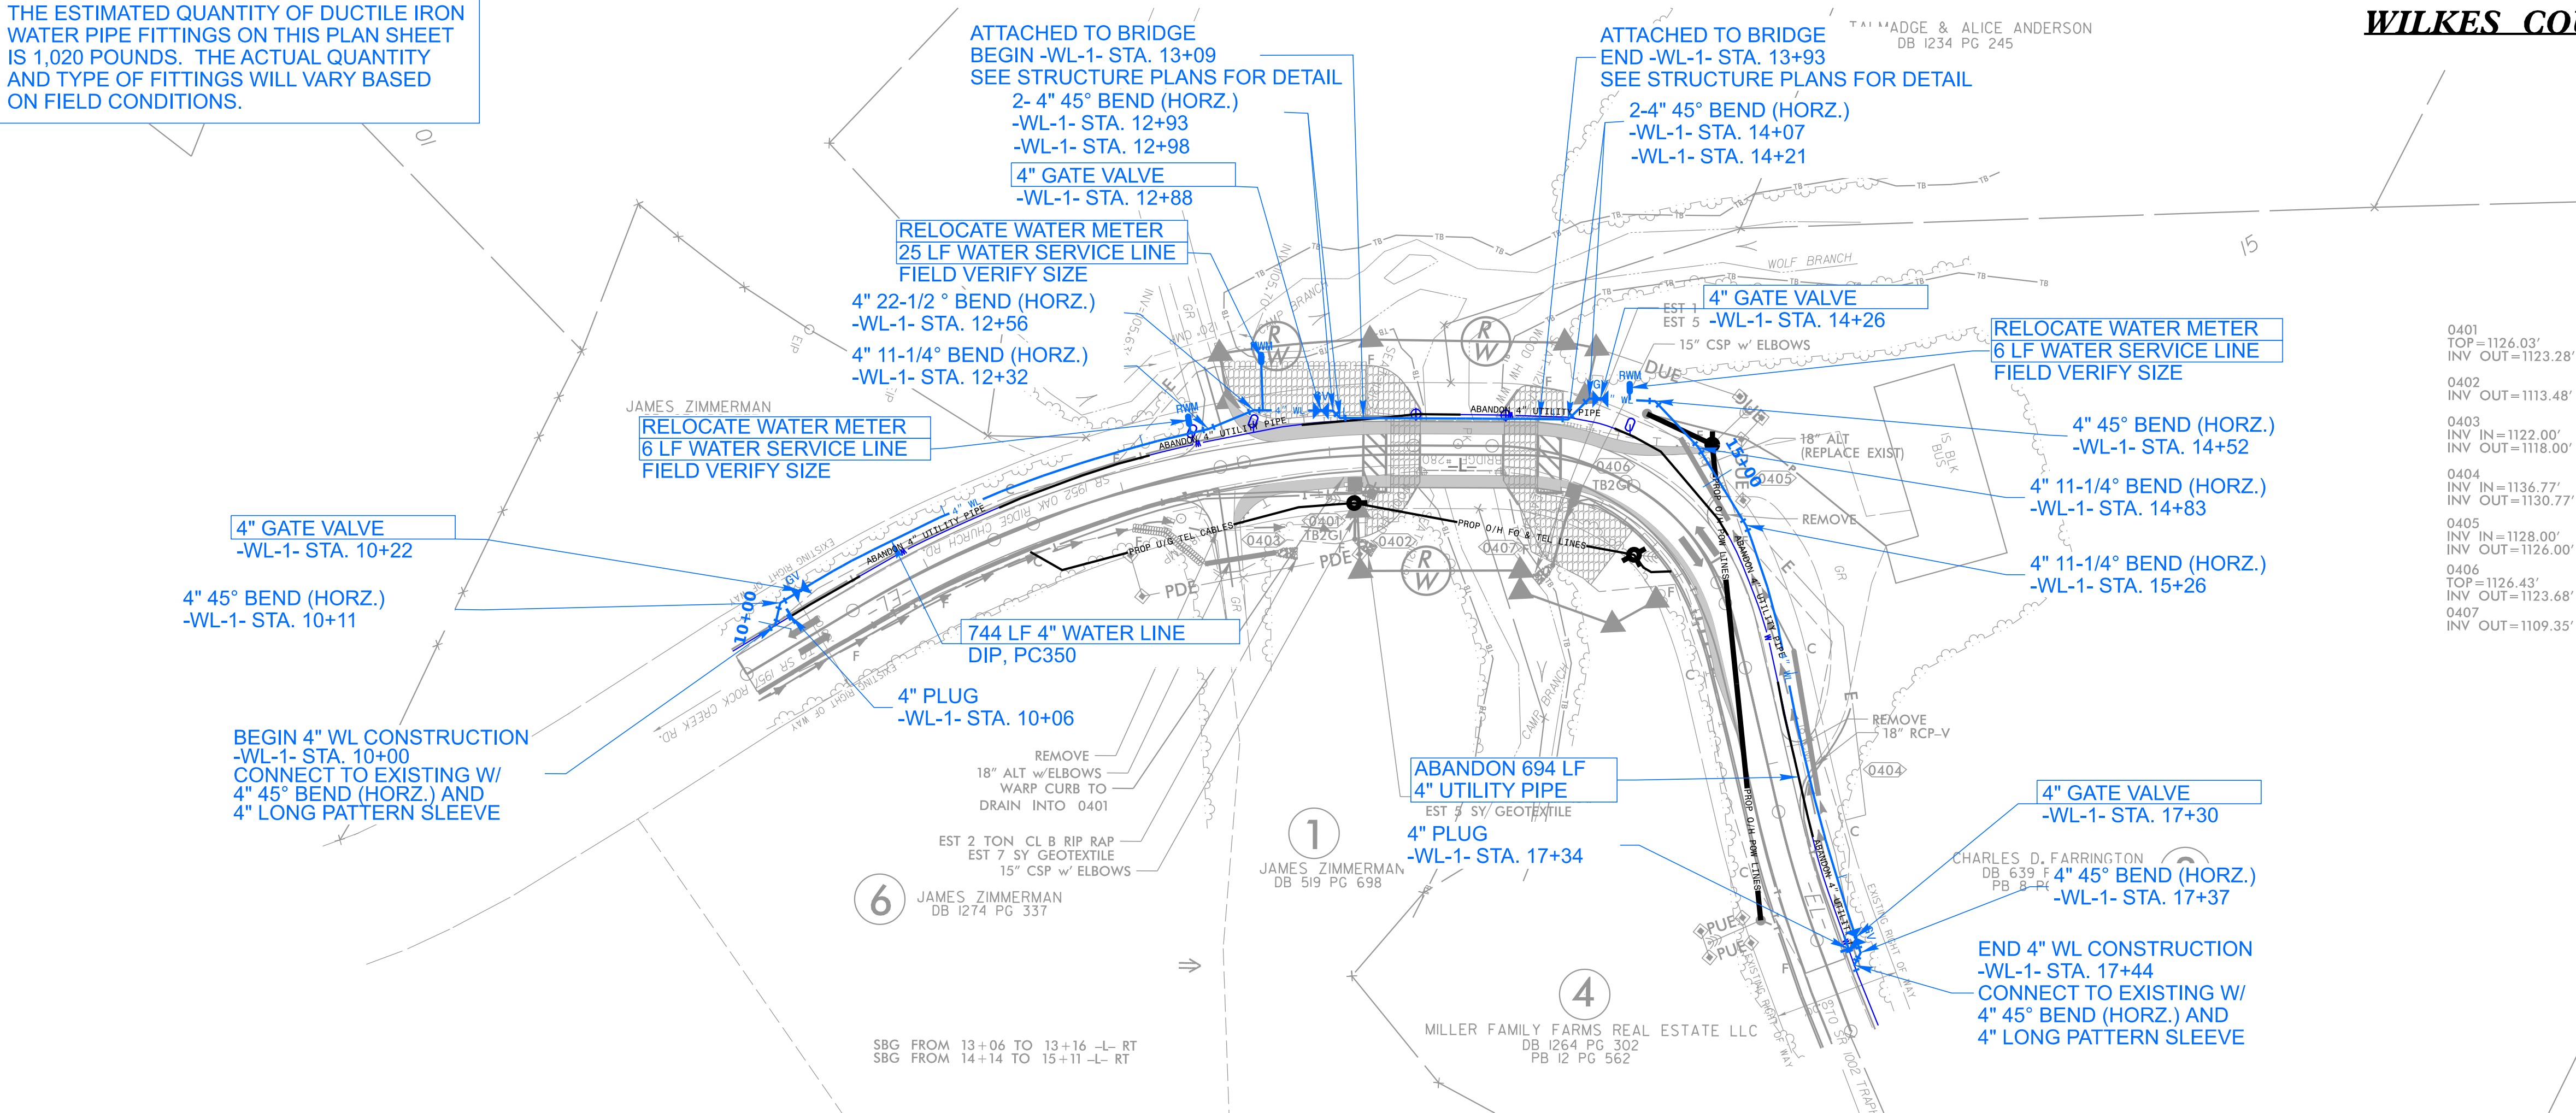

PROJECT REFERENCE NO. **BP11.R013**

SHEET NO. **UC-4A**

DESIGNED BY: MUP

DRAWN BY: BDW

CHECKED BY: MUP

APPROVED BY: MUP

REVISED:

NORTH CAROLINA
DEPARTMENT OF
TRANSPORTATION
UTILITIES ENGINEERING SEC.
PHONE: (919) 707-6690
FAX: (919) 250-4151


PROFESSIONAL
SEAL
129212
4/15/2018
JMM

UTILITY CONSTRUCTION
PLANS ONLY

REVISIONS

09/08/99

TIP PROJECT: BP.11.R013

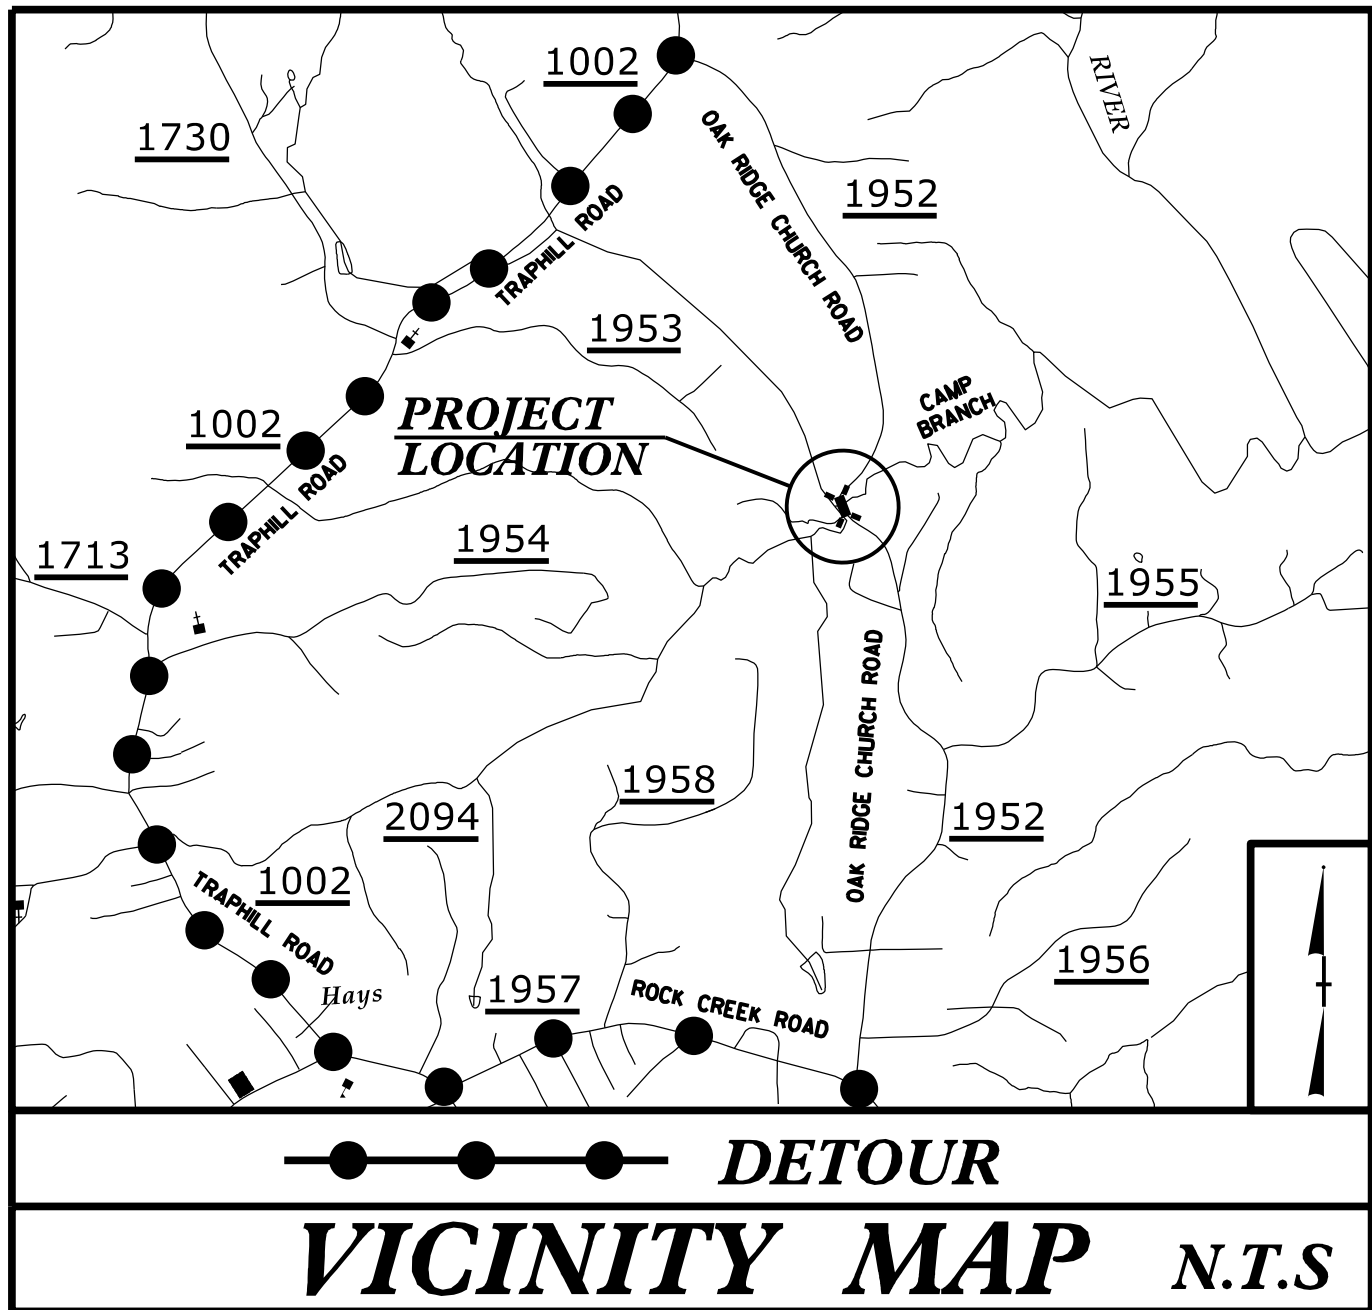



STATE OF NORTH CAROLINA
DIVISION OF HIGHWAYS

WILKES COUNTY


LOCATION: BRIDGE 960280 OVER CAMP BRANCH
ON SR 1952 (OAK RIDGE CHURCH ROAD)
TYPE OF WORK: POWER AND COMMUNICATIONS

T.I.P. NO.	SHEET NO.
BP11.R013	UO-1

NOTE:
ALL UTILITY WORK SHOWN ON THIS SHEET WILL BE DONE BY OTHERS.
NO PAYMENT WILL BE MADE TO THE CONTRACTOR FOR UTILITY WORK SHOWN ON THIS SHEET.

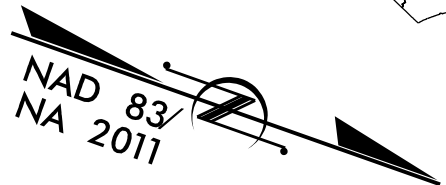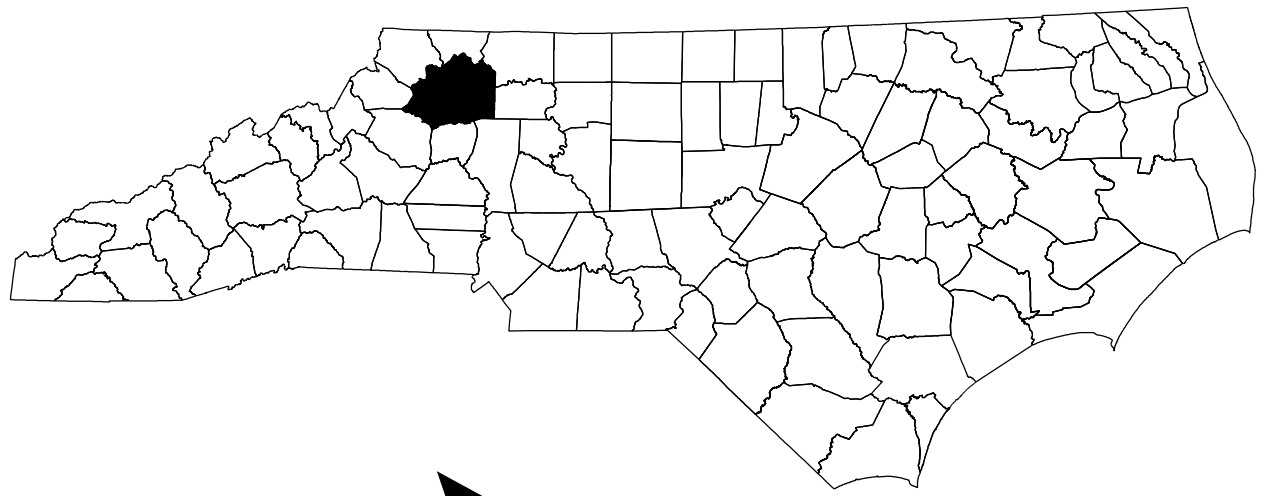


BEGIN APPROACH SLAB
-L- STA. 13 + 16.01
BEGIN PROJECT WBS BP11.R013
-L- STA. 10 + 00.00

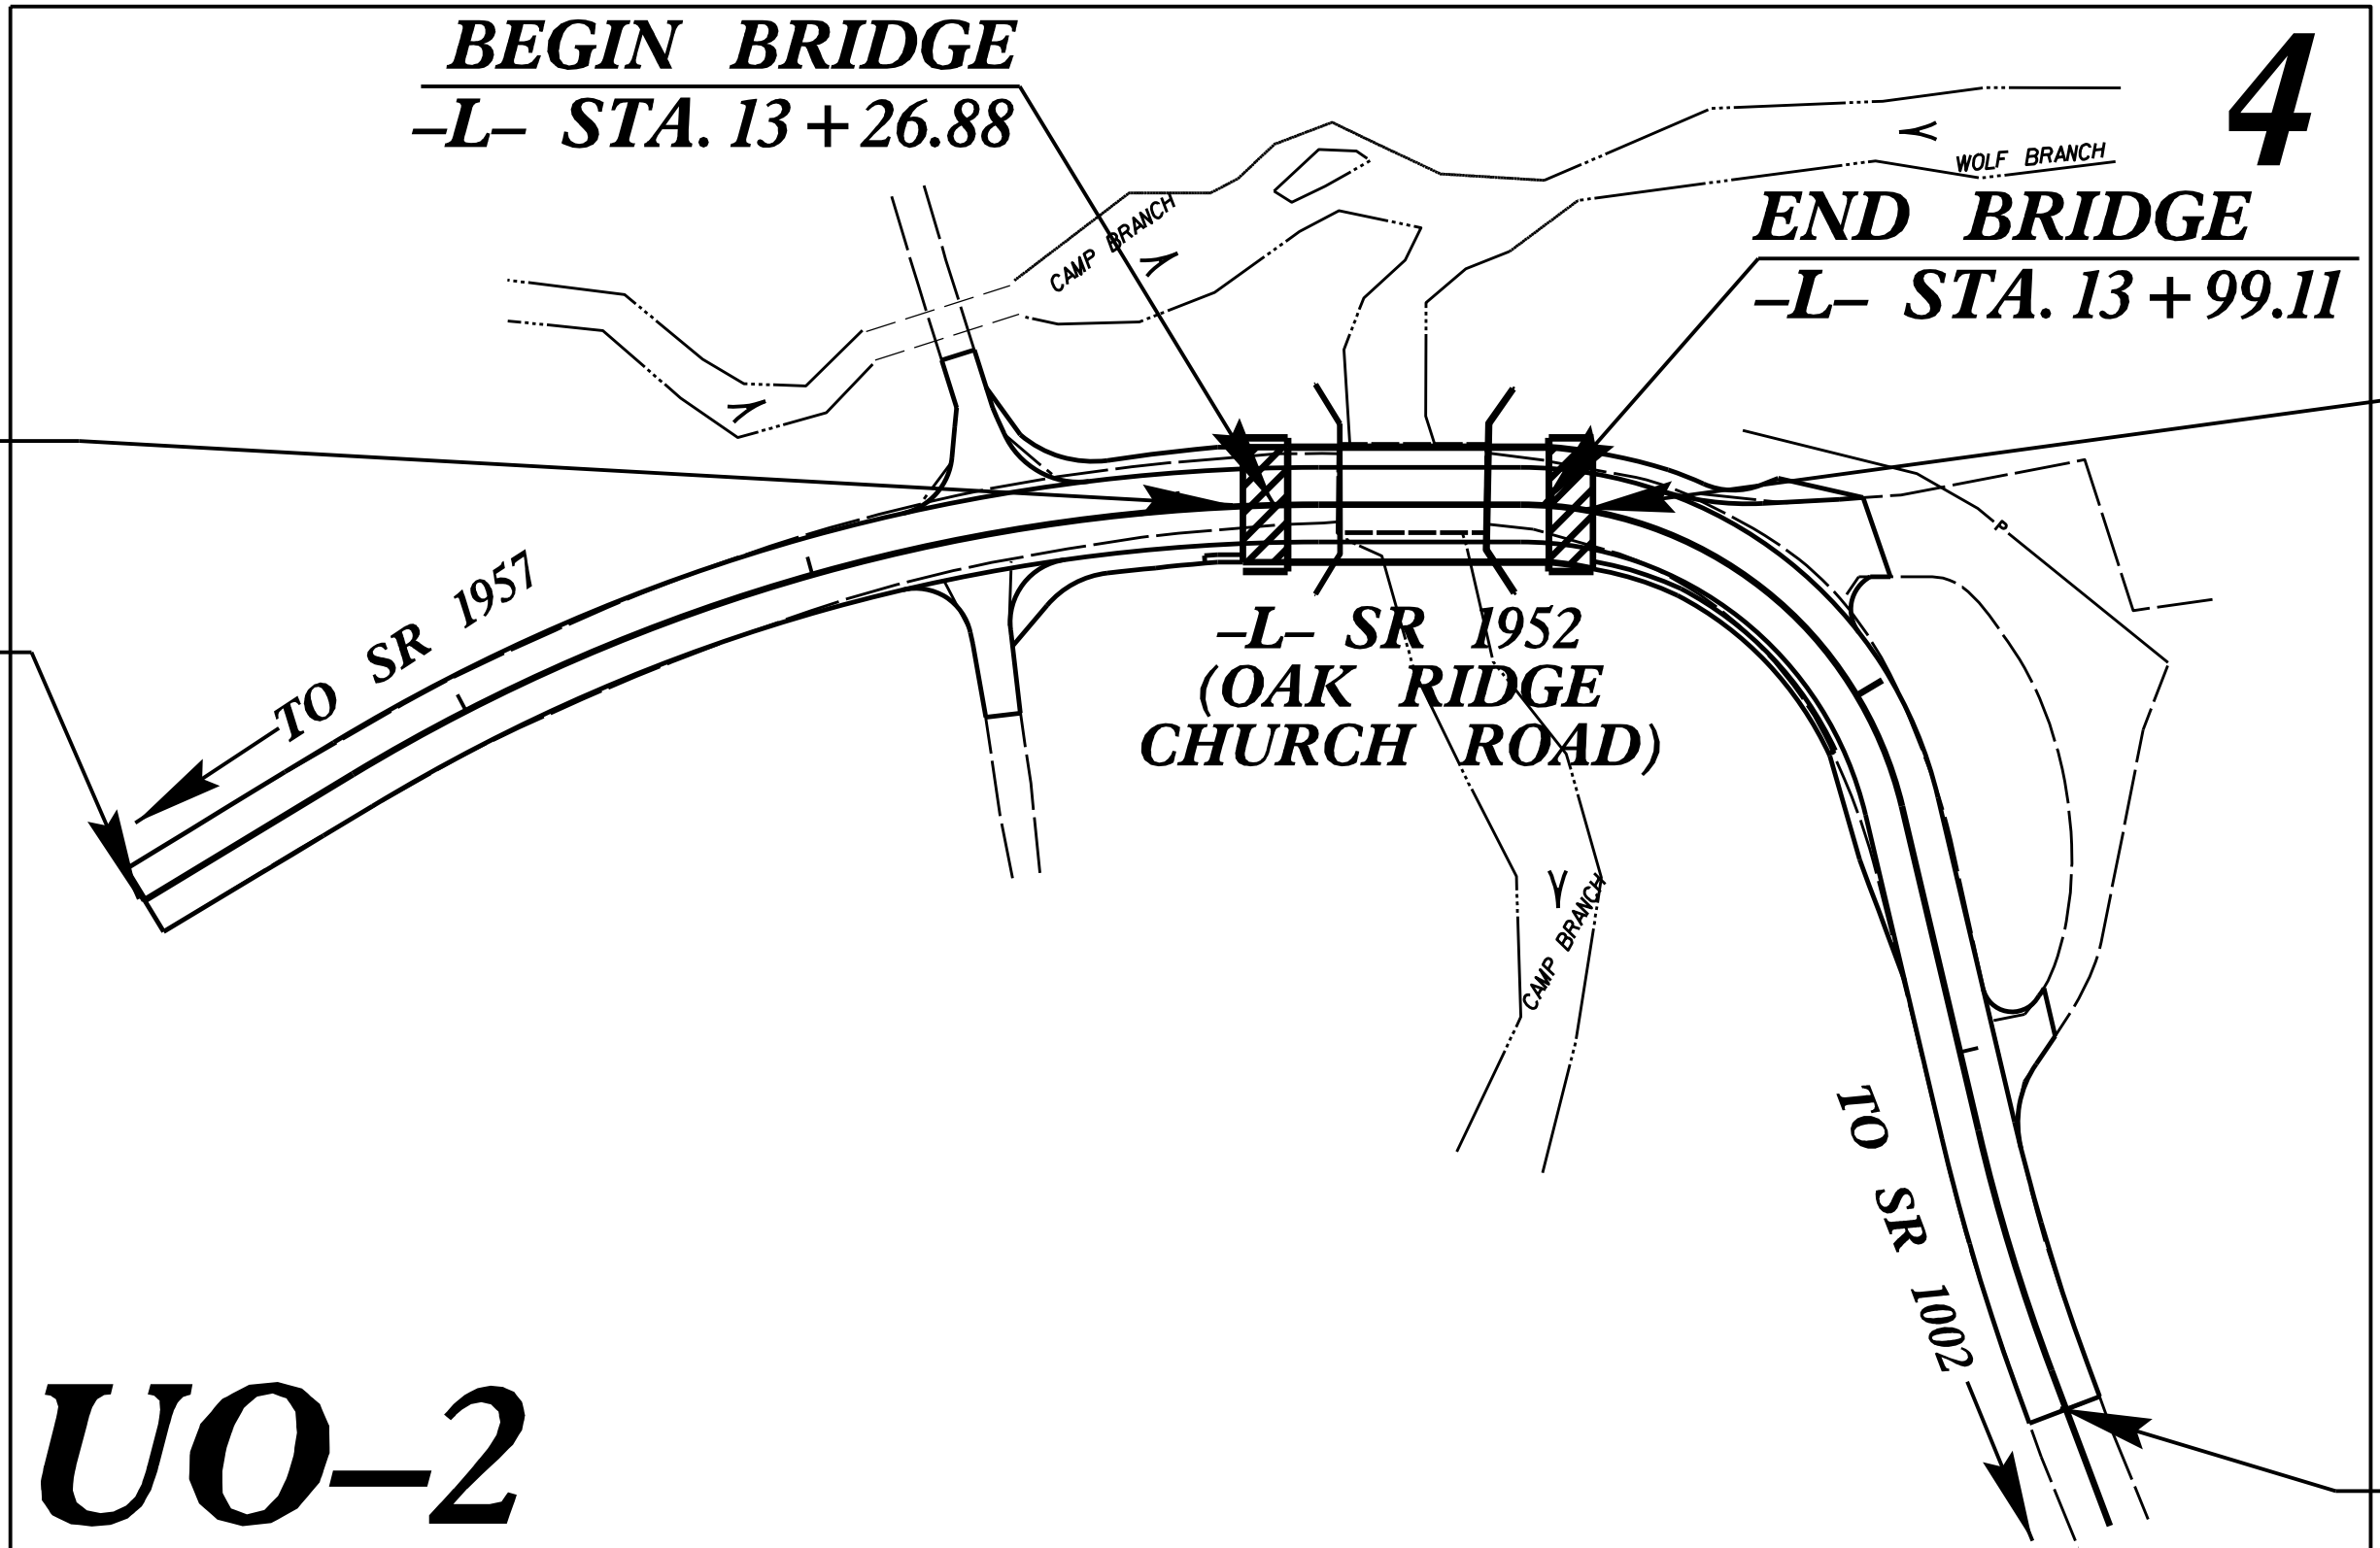

END BRIDGE
-L- STA. 13 + 99.11
END APPROACH SLAB
-L- STA. 14 + 09.82
END PROJECT WBS BP11.R013
-L- STA. 17 + 00.00

GRAPHIC SCALES

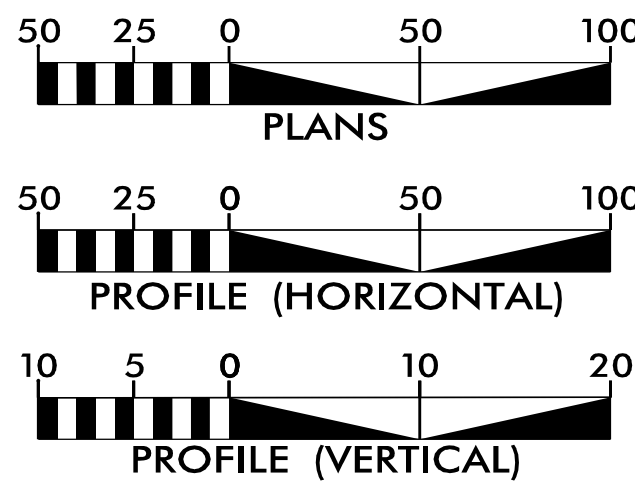

INDEX OF SHEETS

SHEET NO.:	DESCRIPTION:
UO-1	TITLE SHEET
UO-2	UBO PLAN SHEET


UTILITY OWNERS WITH CONFLICTS

- (A) POWER - DUKE ENERGY (DISTRIBUTION)
- (B) COMMUNICATIONS - WILKES COMMUNICATIONS



2641 SUMNER BOULEVARD
SUITE 116
RALEIGH, NC 27616
(919) 878-7466

TODD BUTNER UTILITY PROJECT MANAGER
WILL PACE PROJECT UTILITY COORDINATOR

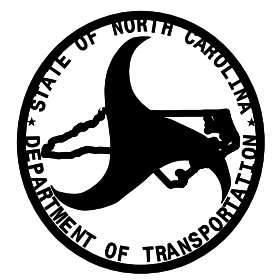

DIVISION OF HIGHWAYS
DIVISION II

801 STATESVILLE RD
NORTH WILKESBORO, 28659



BRANDON GREER DIVISION UTILITY ENGINEER
-VACANT- DIVISION UTILITY COORDINATOR

2/18/2025
\\working\wilkes280_Rdy_tsh.dgn
11:08:06 AM

PROJECT REFERENCE NO.	SHEET NO.
BP11-R013	U0-2
THIS SHEET CORRESPONDS TO RDY-4	


UTILITIES BY OTHERS

ALL PROPOSED UTILITY WORK SHOWN ON THIS SHEET WILL BE DONE BY OTHERS. NO PAYMENT WILL BE MADE TO THE CONTRACTOR FOR PROPOSED UTILITY WORK SHOWN ON THIS SHEET.

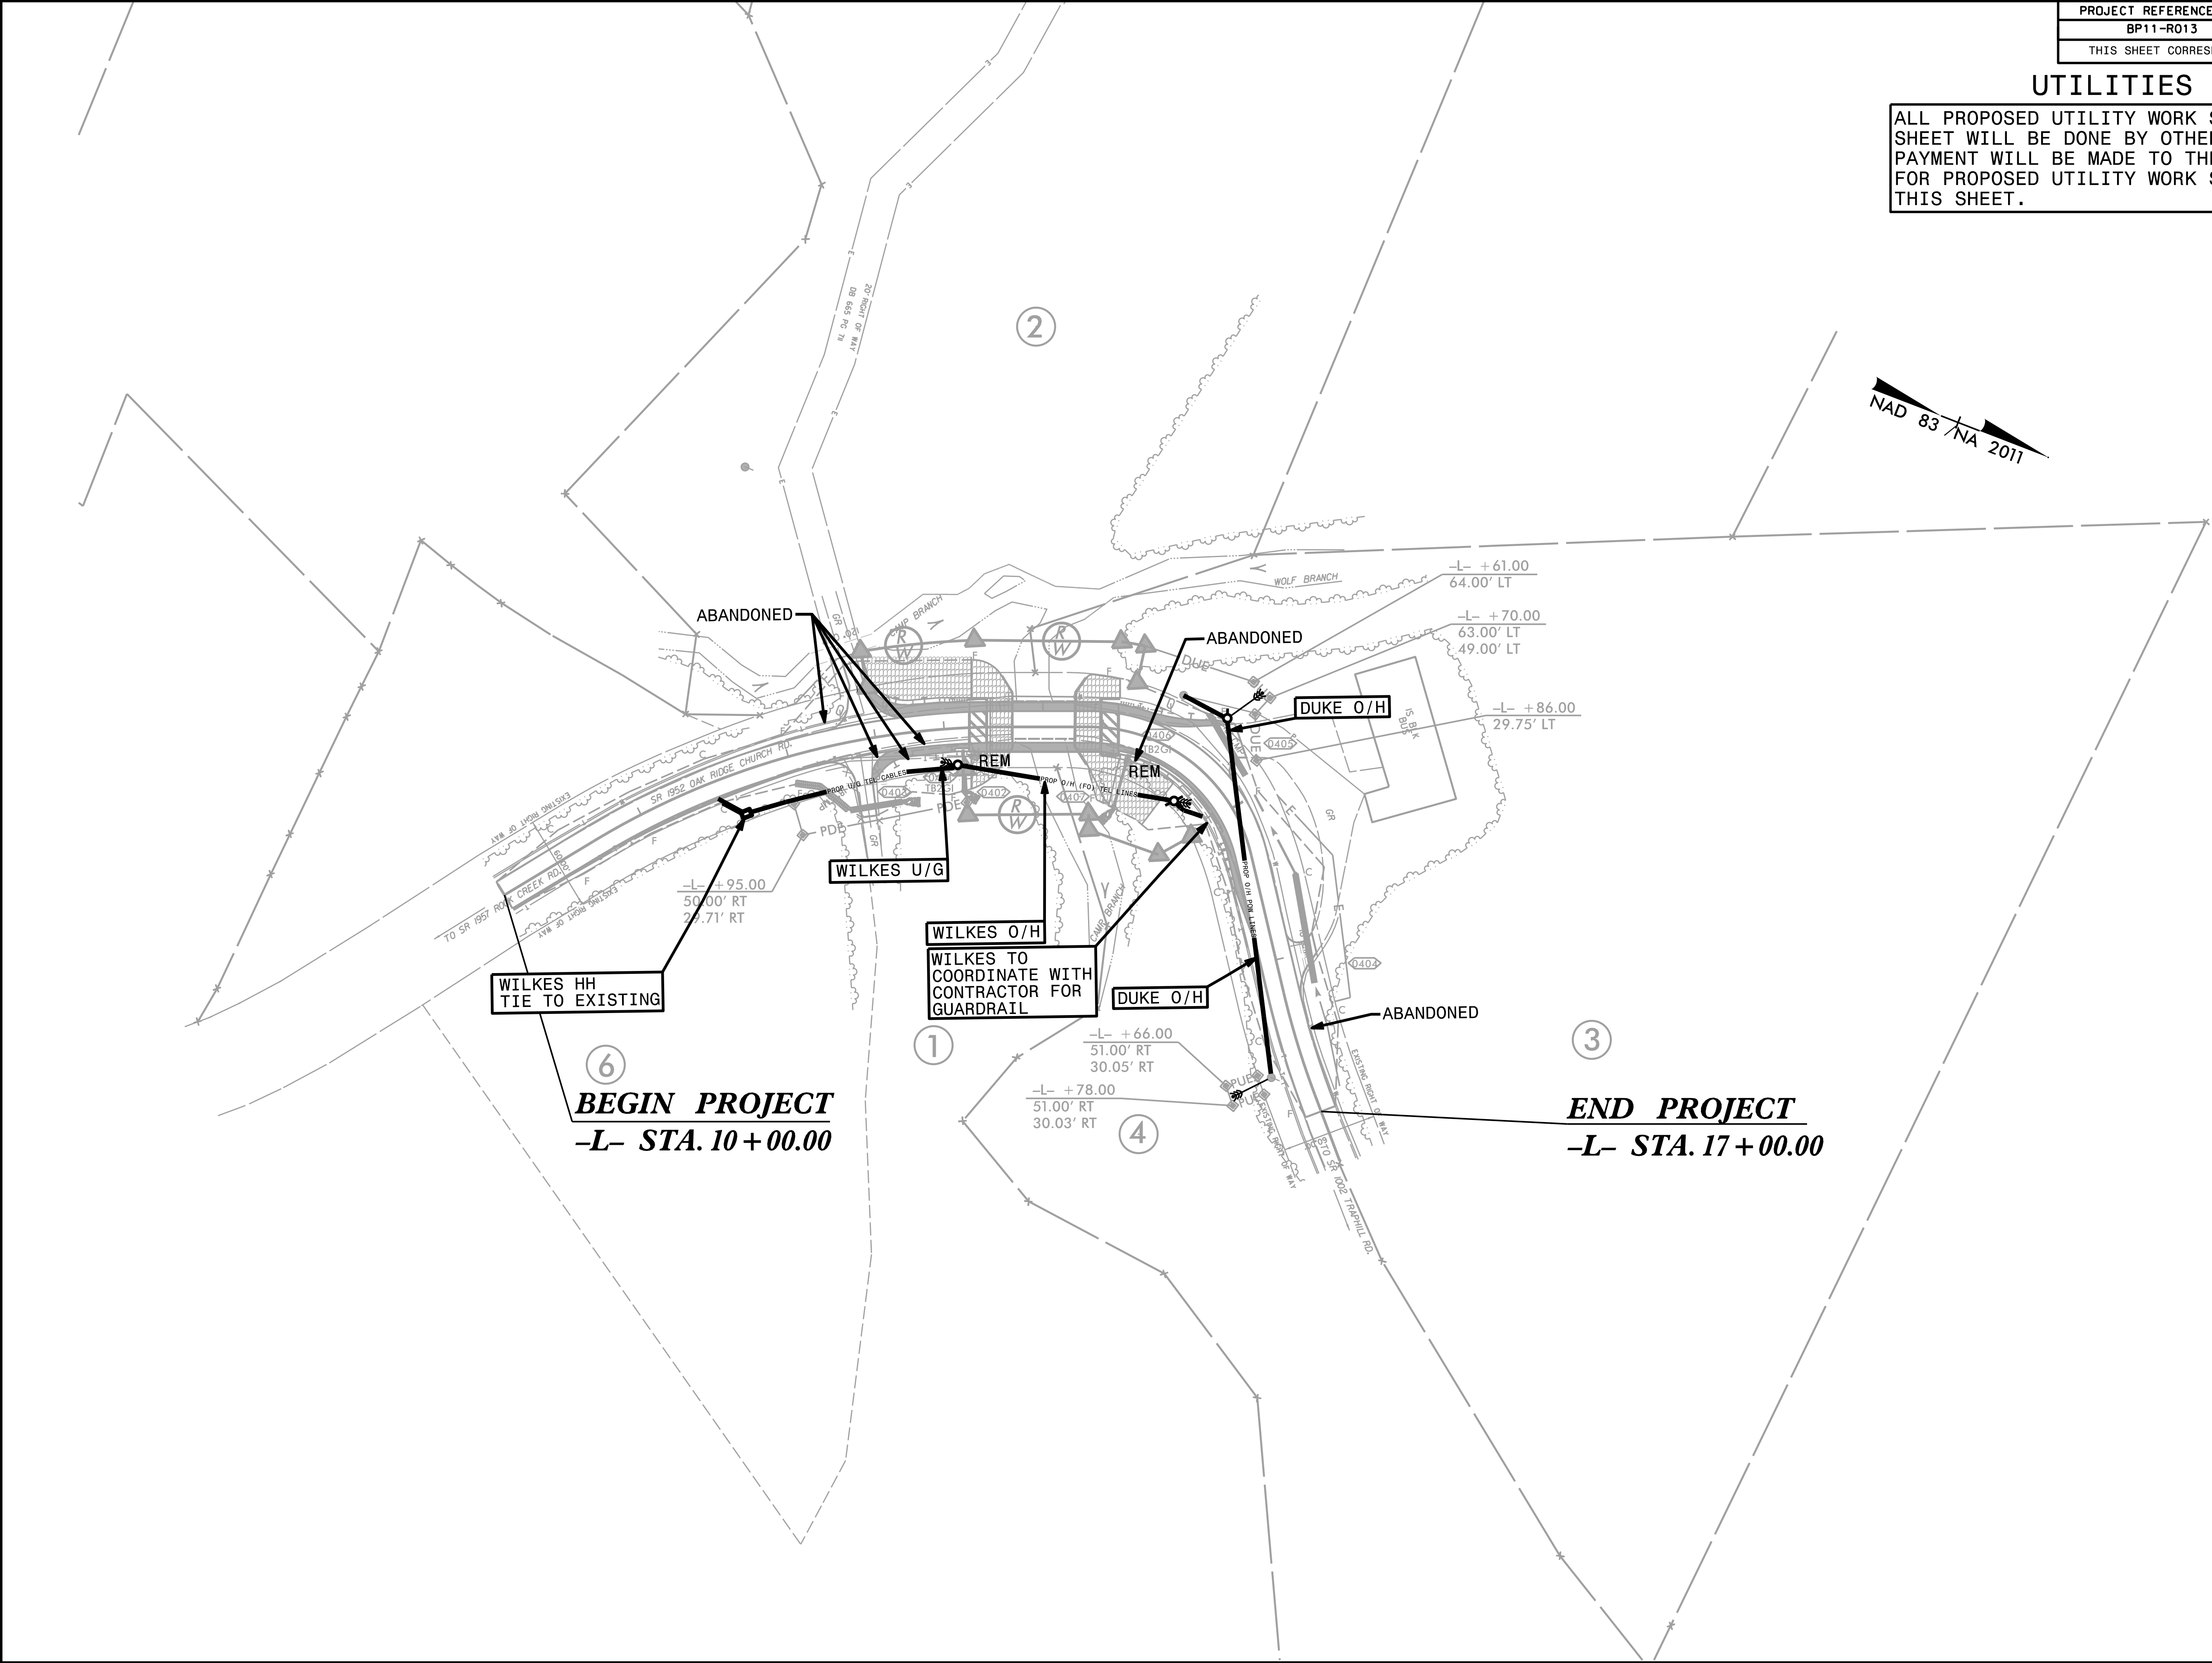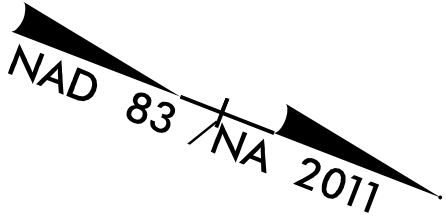

6/23/16

08-APR-2025 09:31
P:\Roadway\WIS\Wikes280_Rdu.xpl.dgn
Krawetz

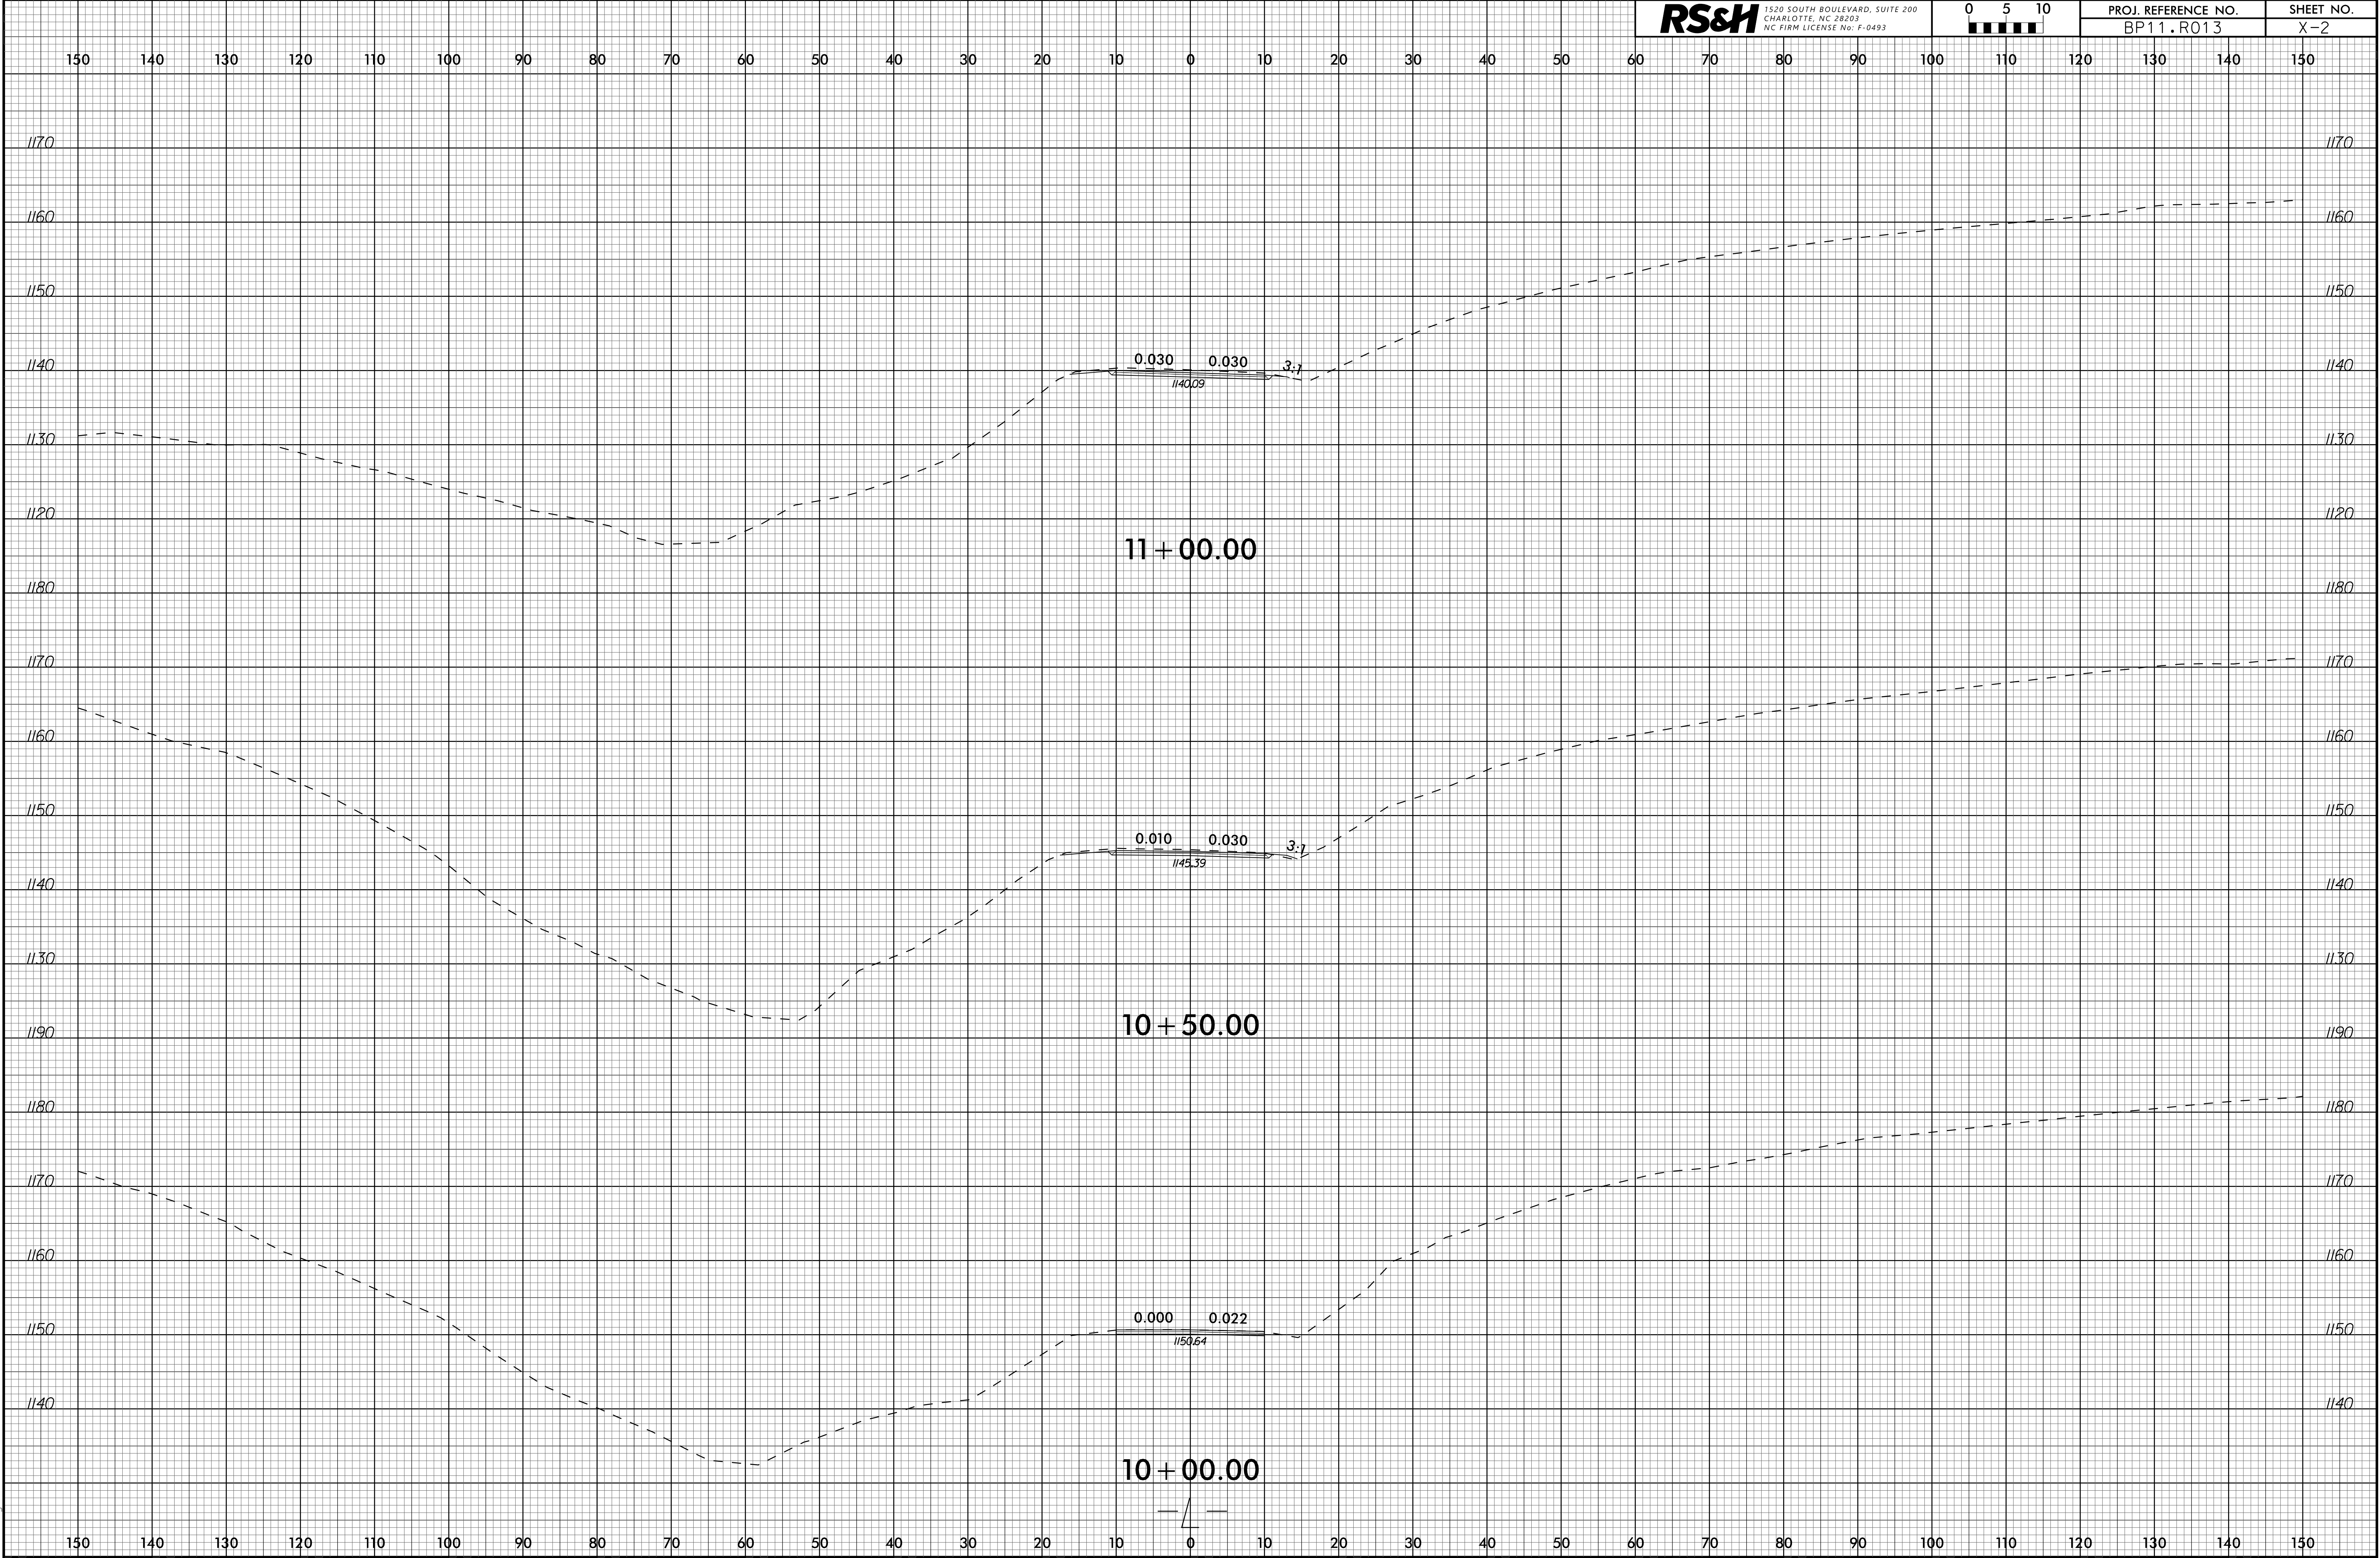

RS&H 1520 SOUTH BOULEVARD, SUITE 200
CHARLOTTE, NC 28203
NC FIRM LICENSE NO. F-0493


0 5 10
■■■■■

PROJ. REFERENCE NO.
BP11.R013

SHEET NO.
X-2


6/23/16

08-APR-2025 09:31
P:\Roadway\SC\Wikes280_Rd1.xpl.dgn
Krawetz

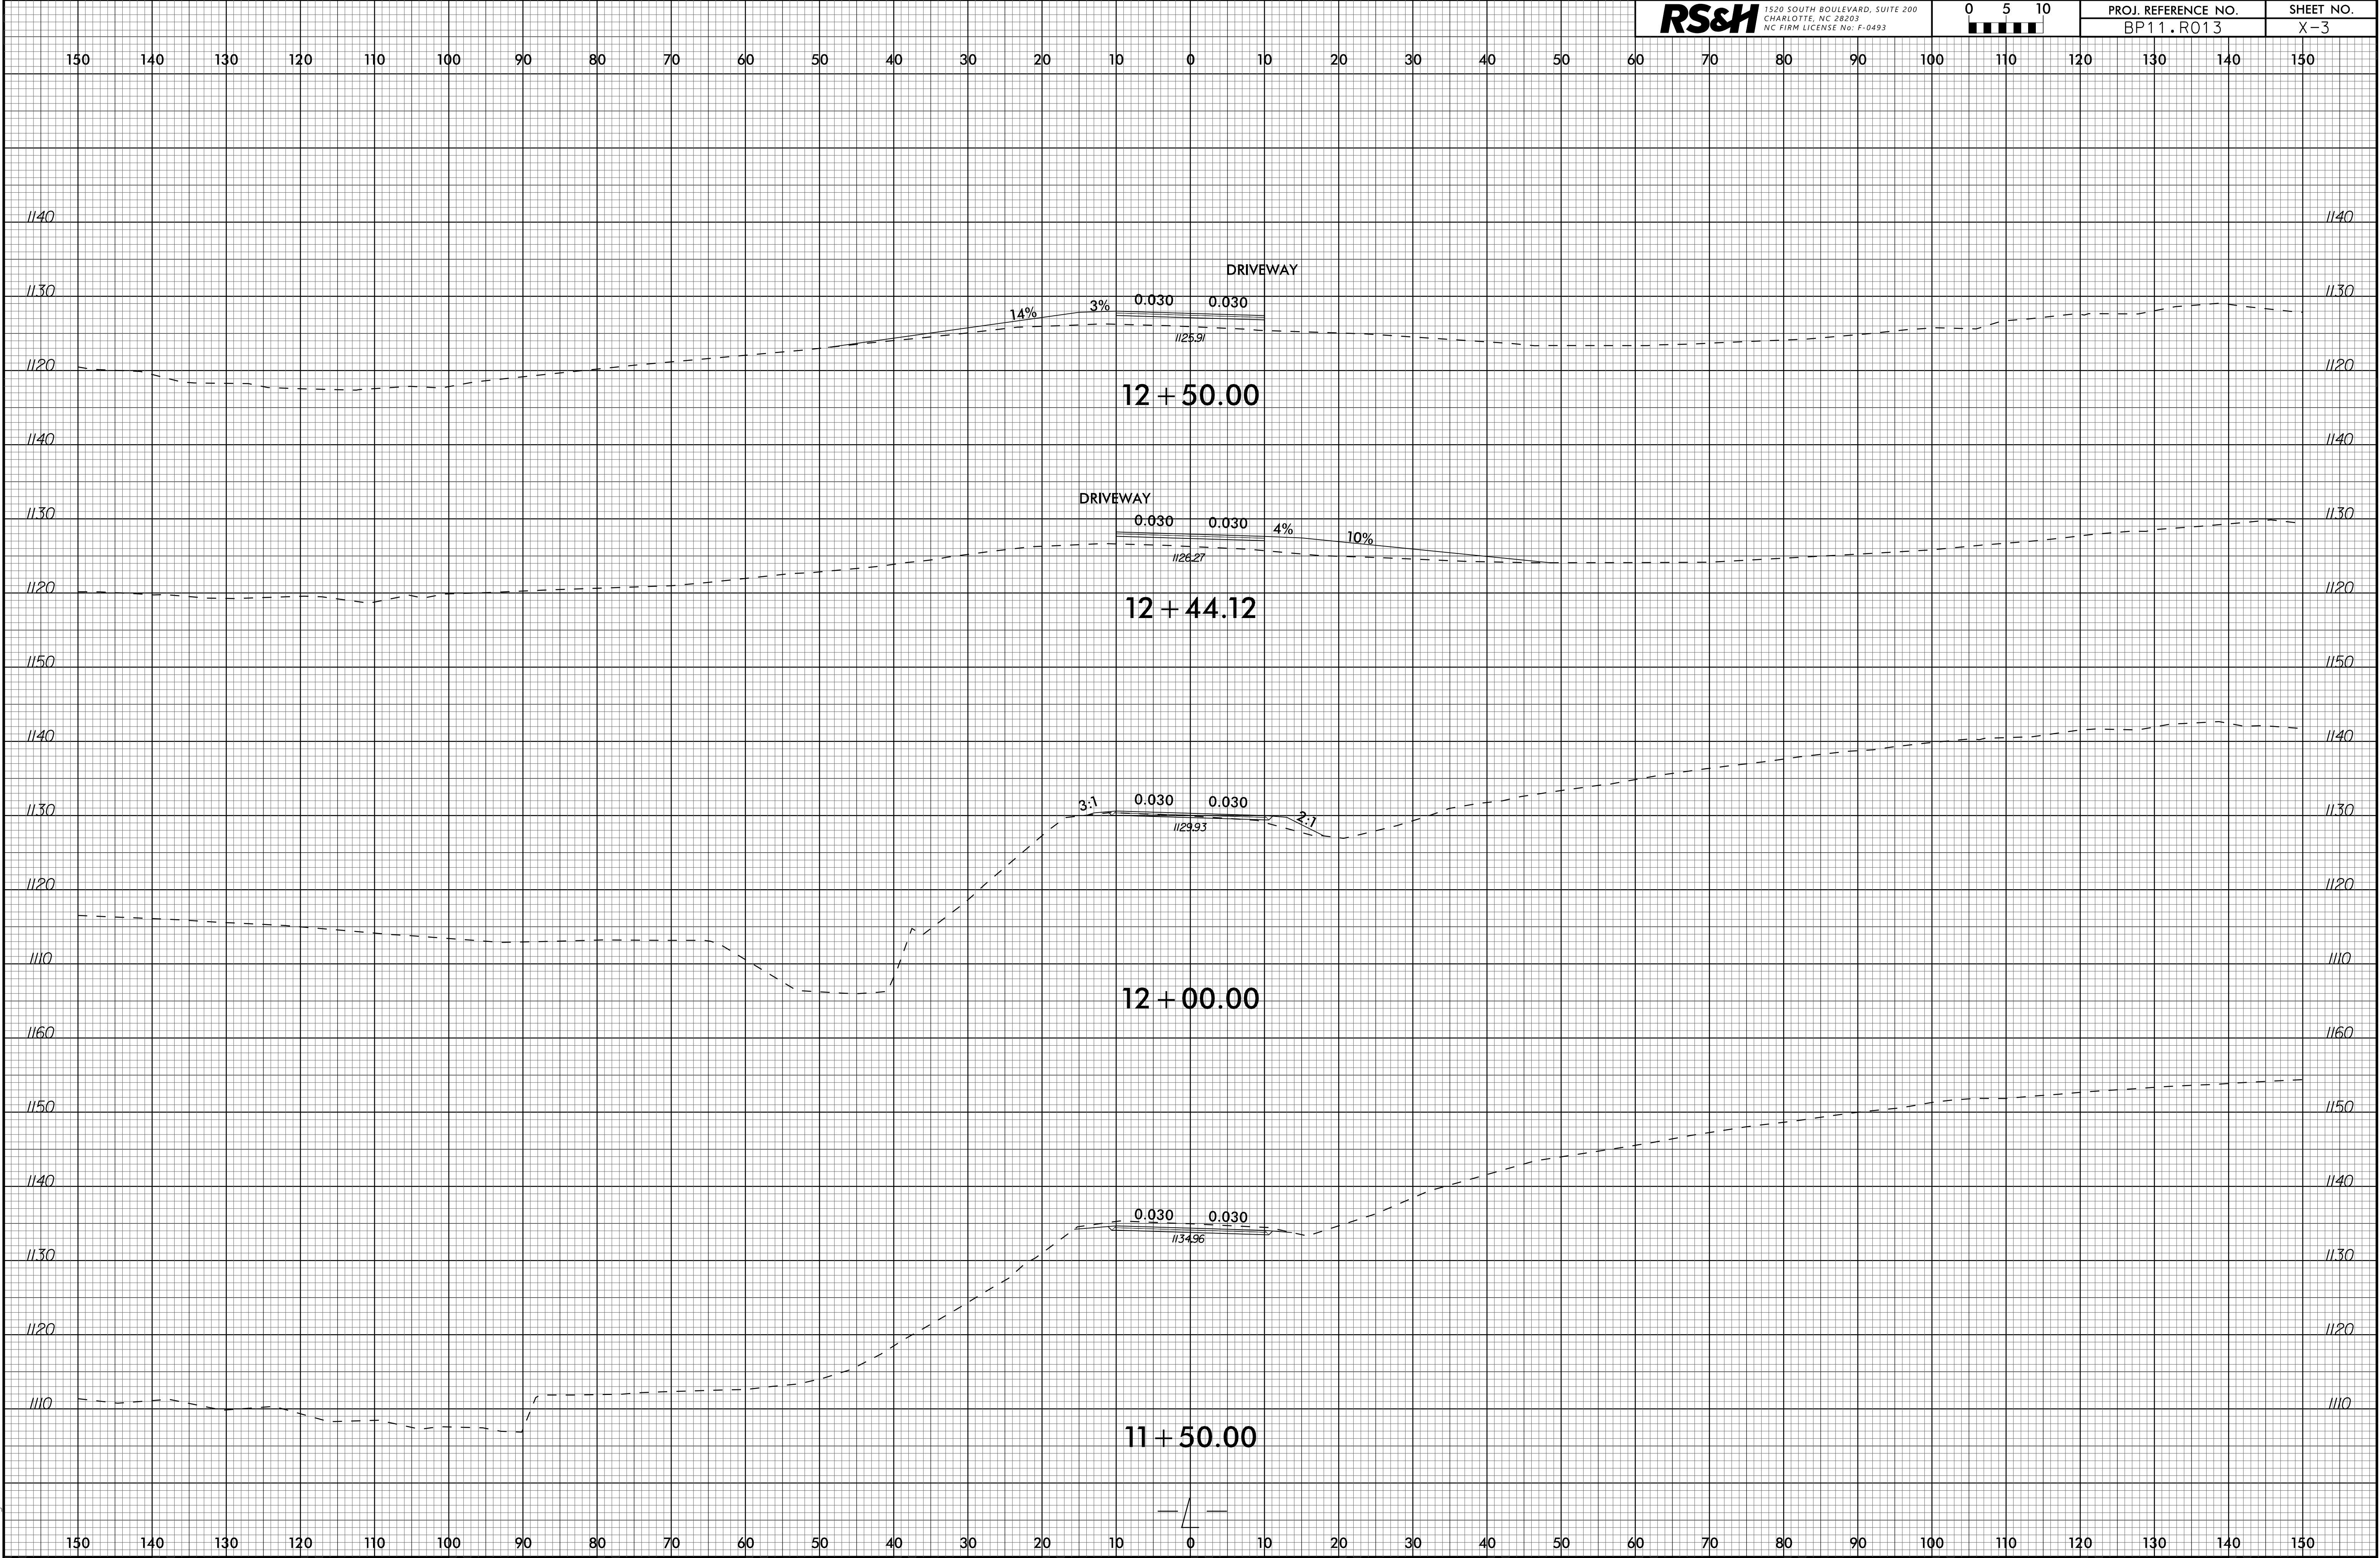


6/23/16

08-APR-2025 09:31
P:\Roadway\WIS\Wikes280_Rdu.xpl.dgn
Krawetz

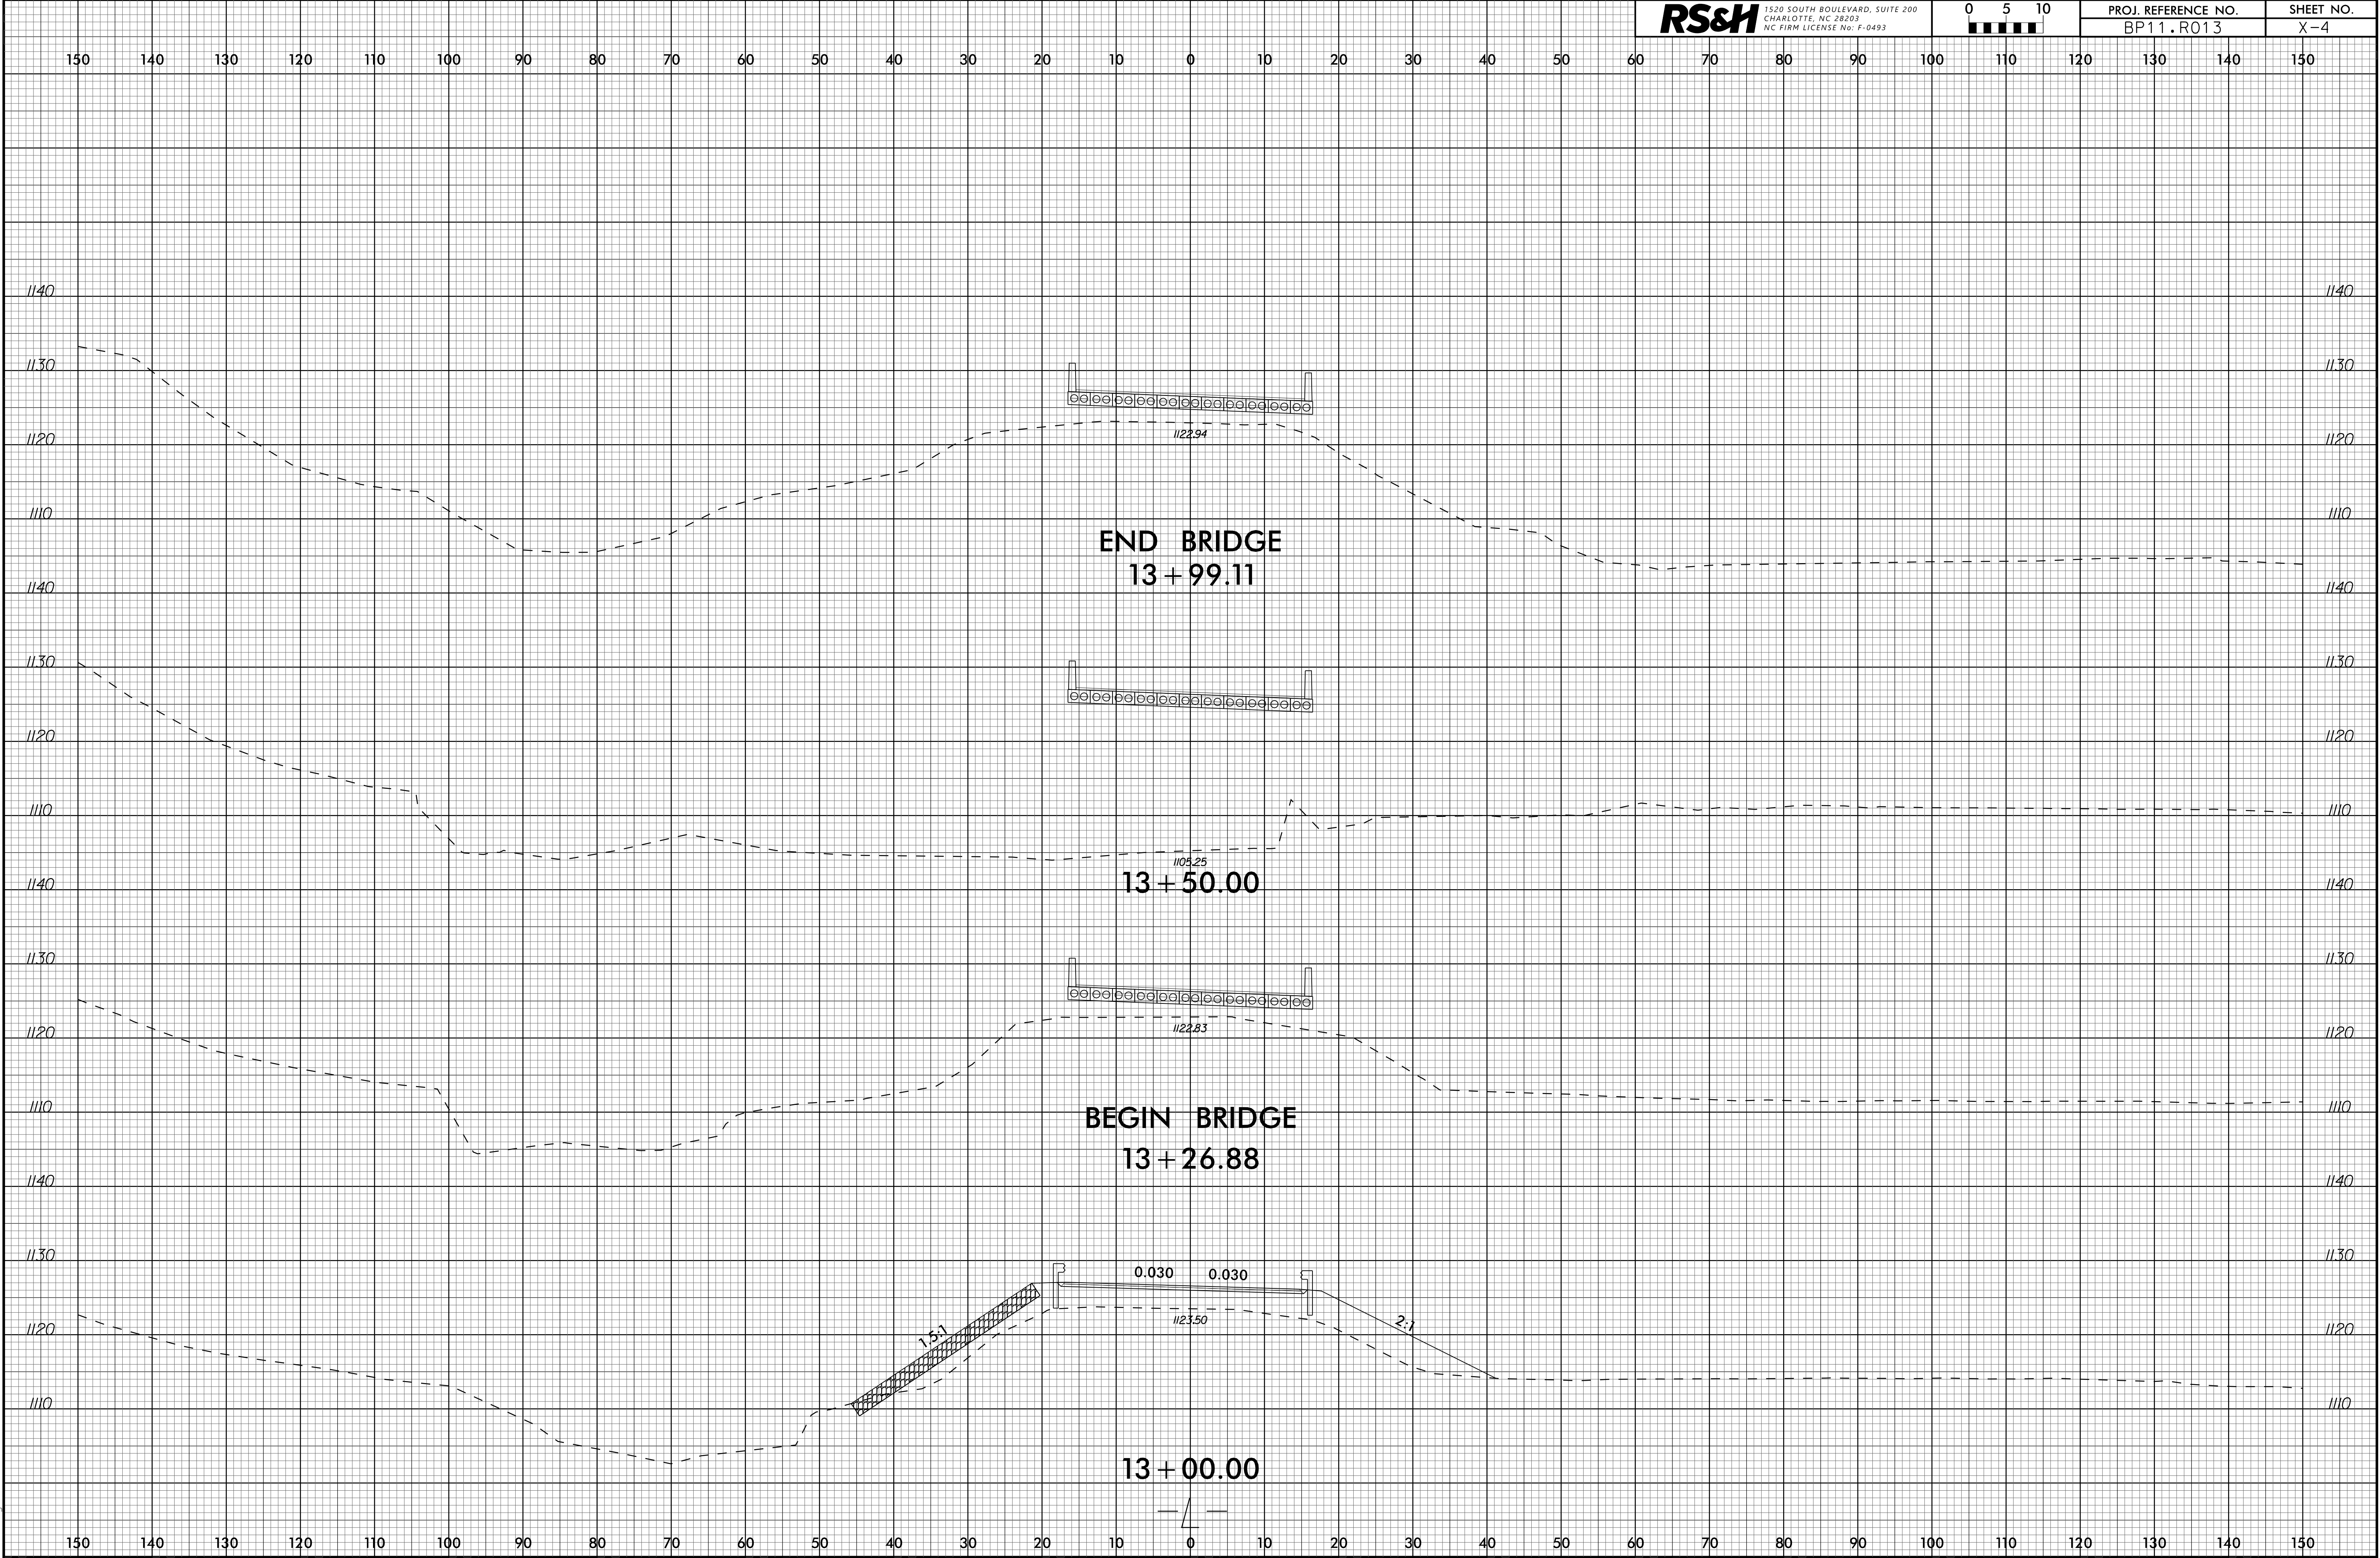

6/23/16

08-APR-2025 09:31
P:\Roadway\WCS\Wilkes280_Rdu.xpl.dgn
Krawetz

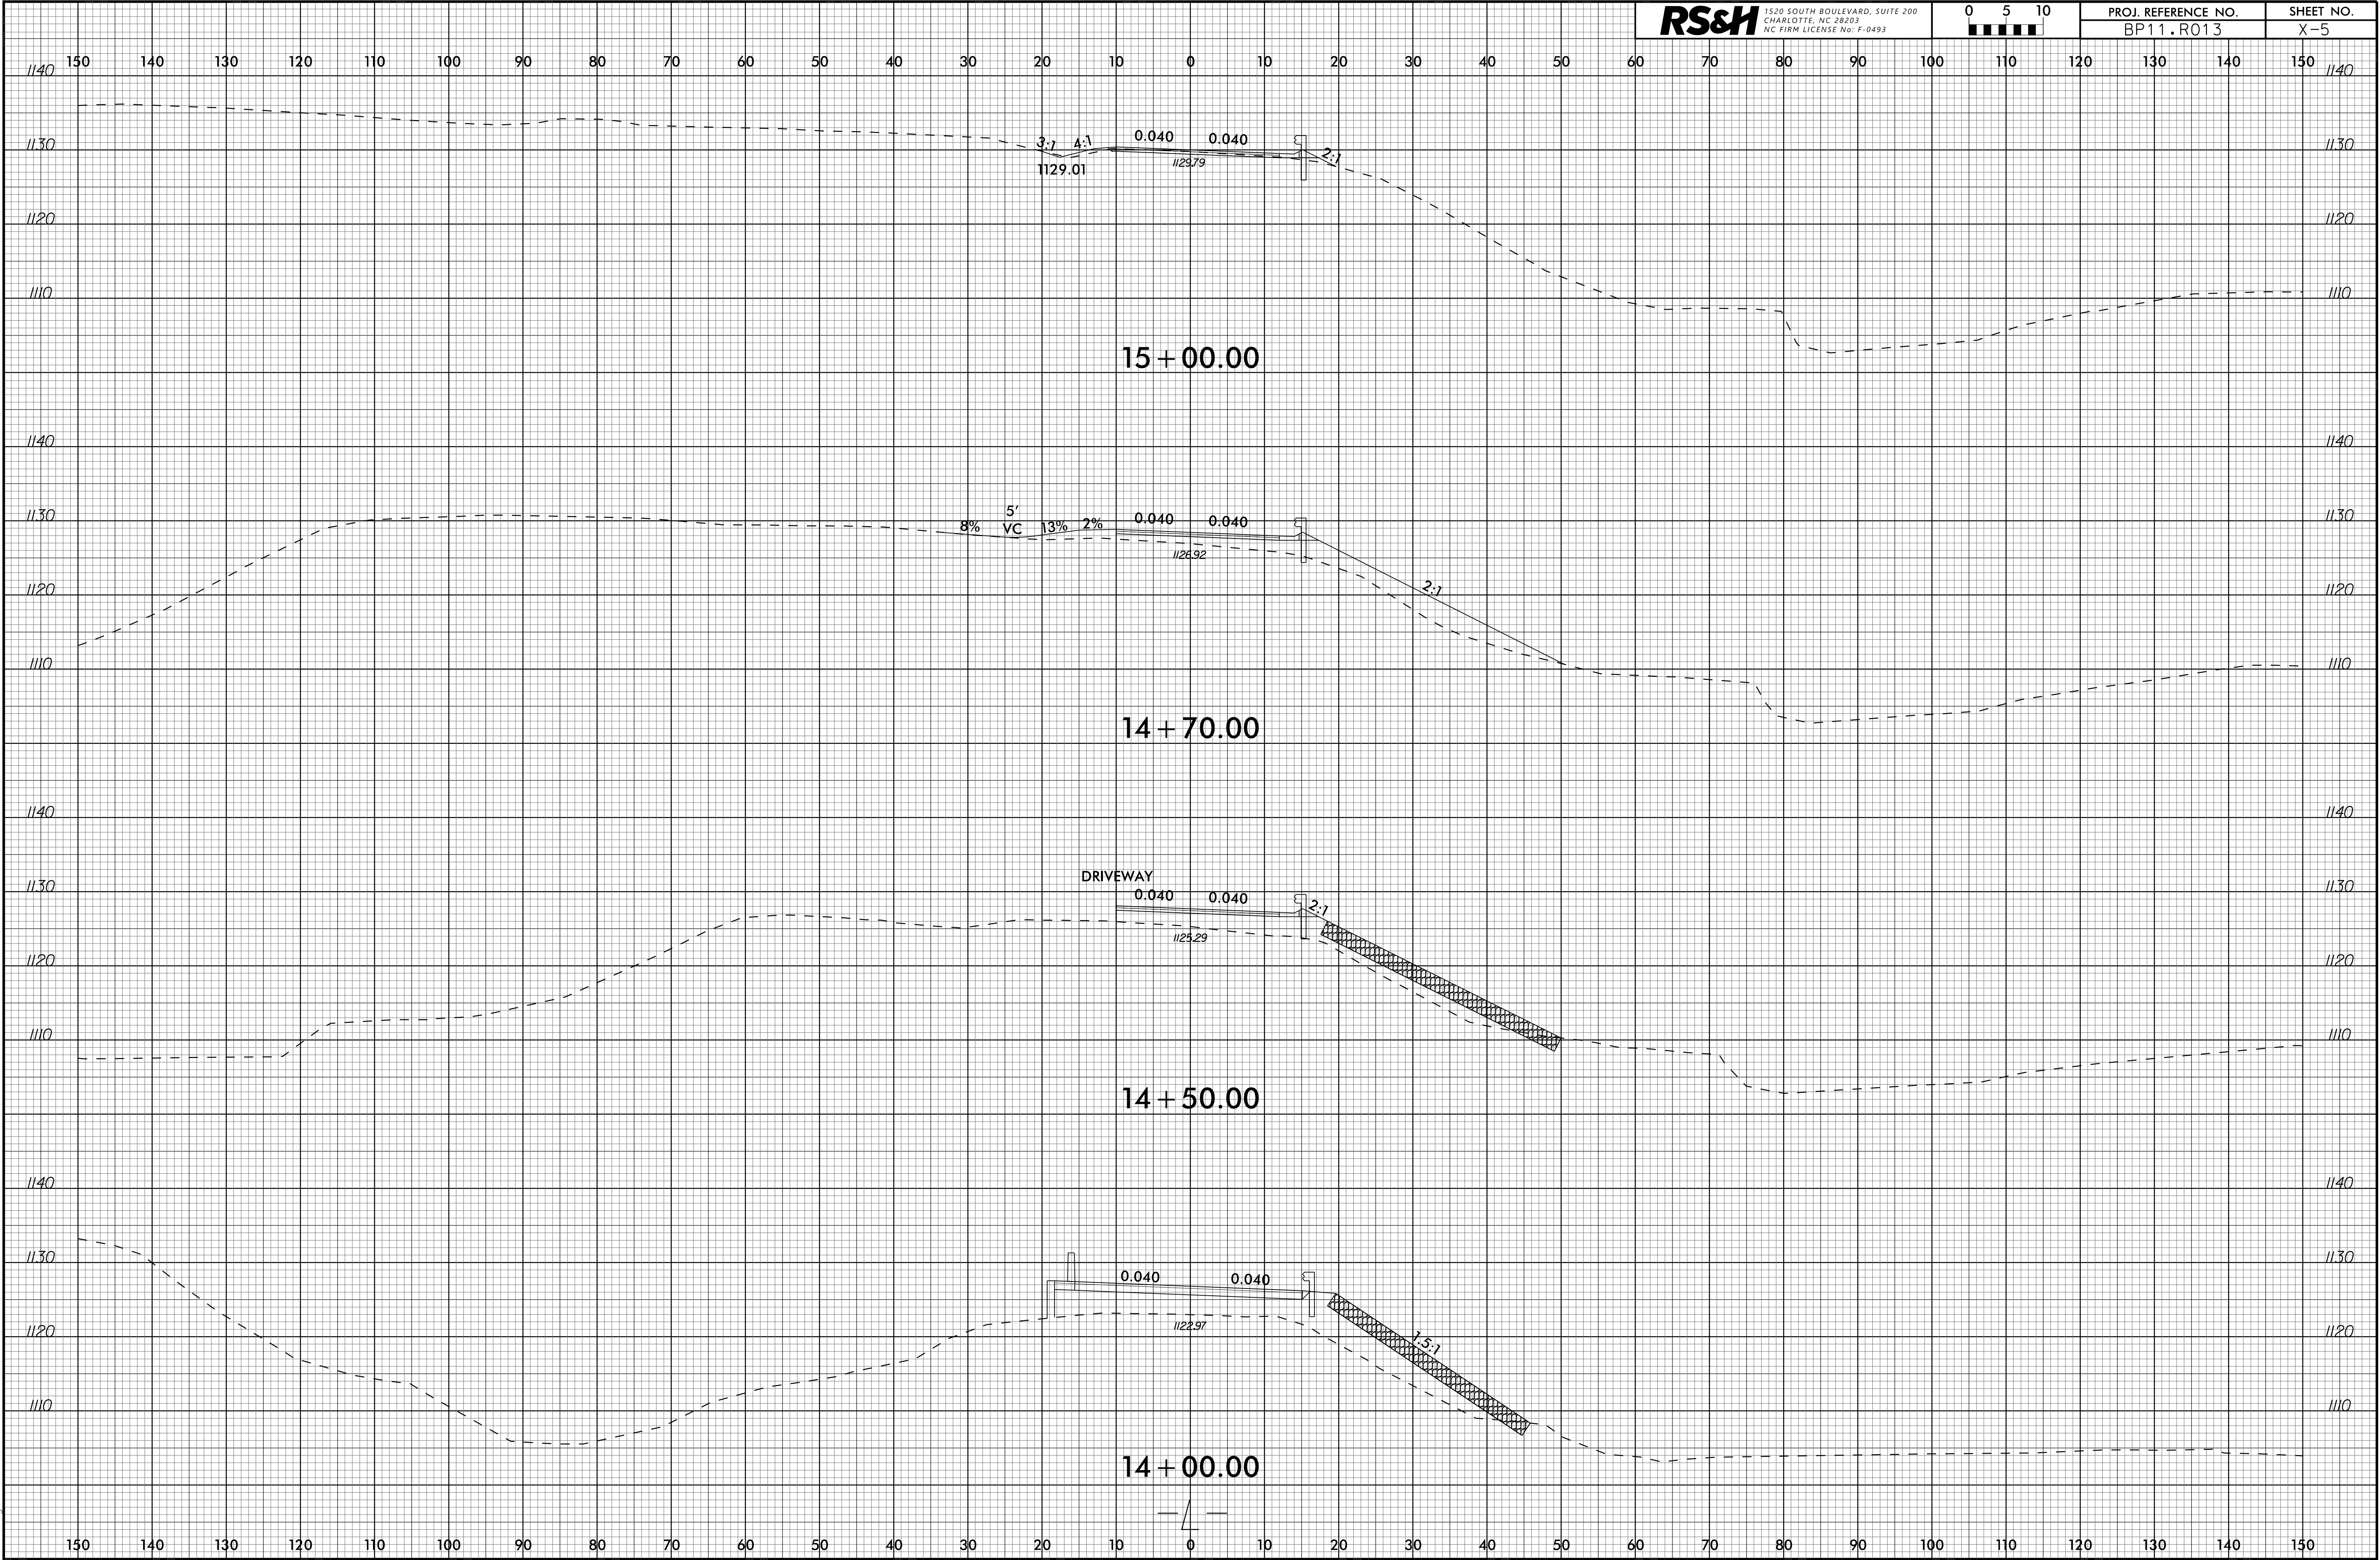

RS&H

1520 SOUTH BOULEVARD, SUITE 200
CHARLOTTE, NC 28203
NC FIRM LICENSE NO. F-0493


0 5 10
■■■■■

PROJ. REFERENCE NO.
BP11.R013

SHEET NO.
X-5

6/23/16

08-APR-2025 09:31
P:\Roadway\WIS\Wikes280_Rdu.xpl.dgn
Krawetz

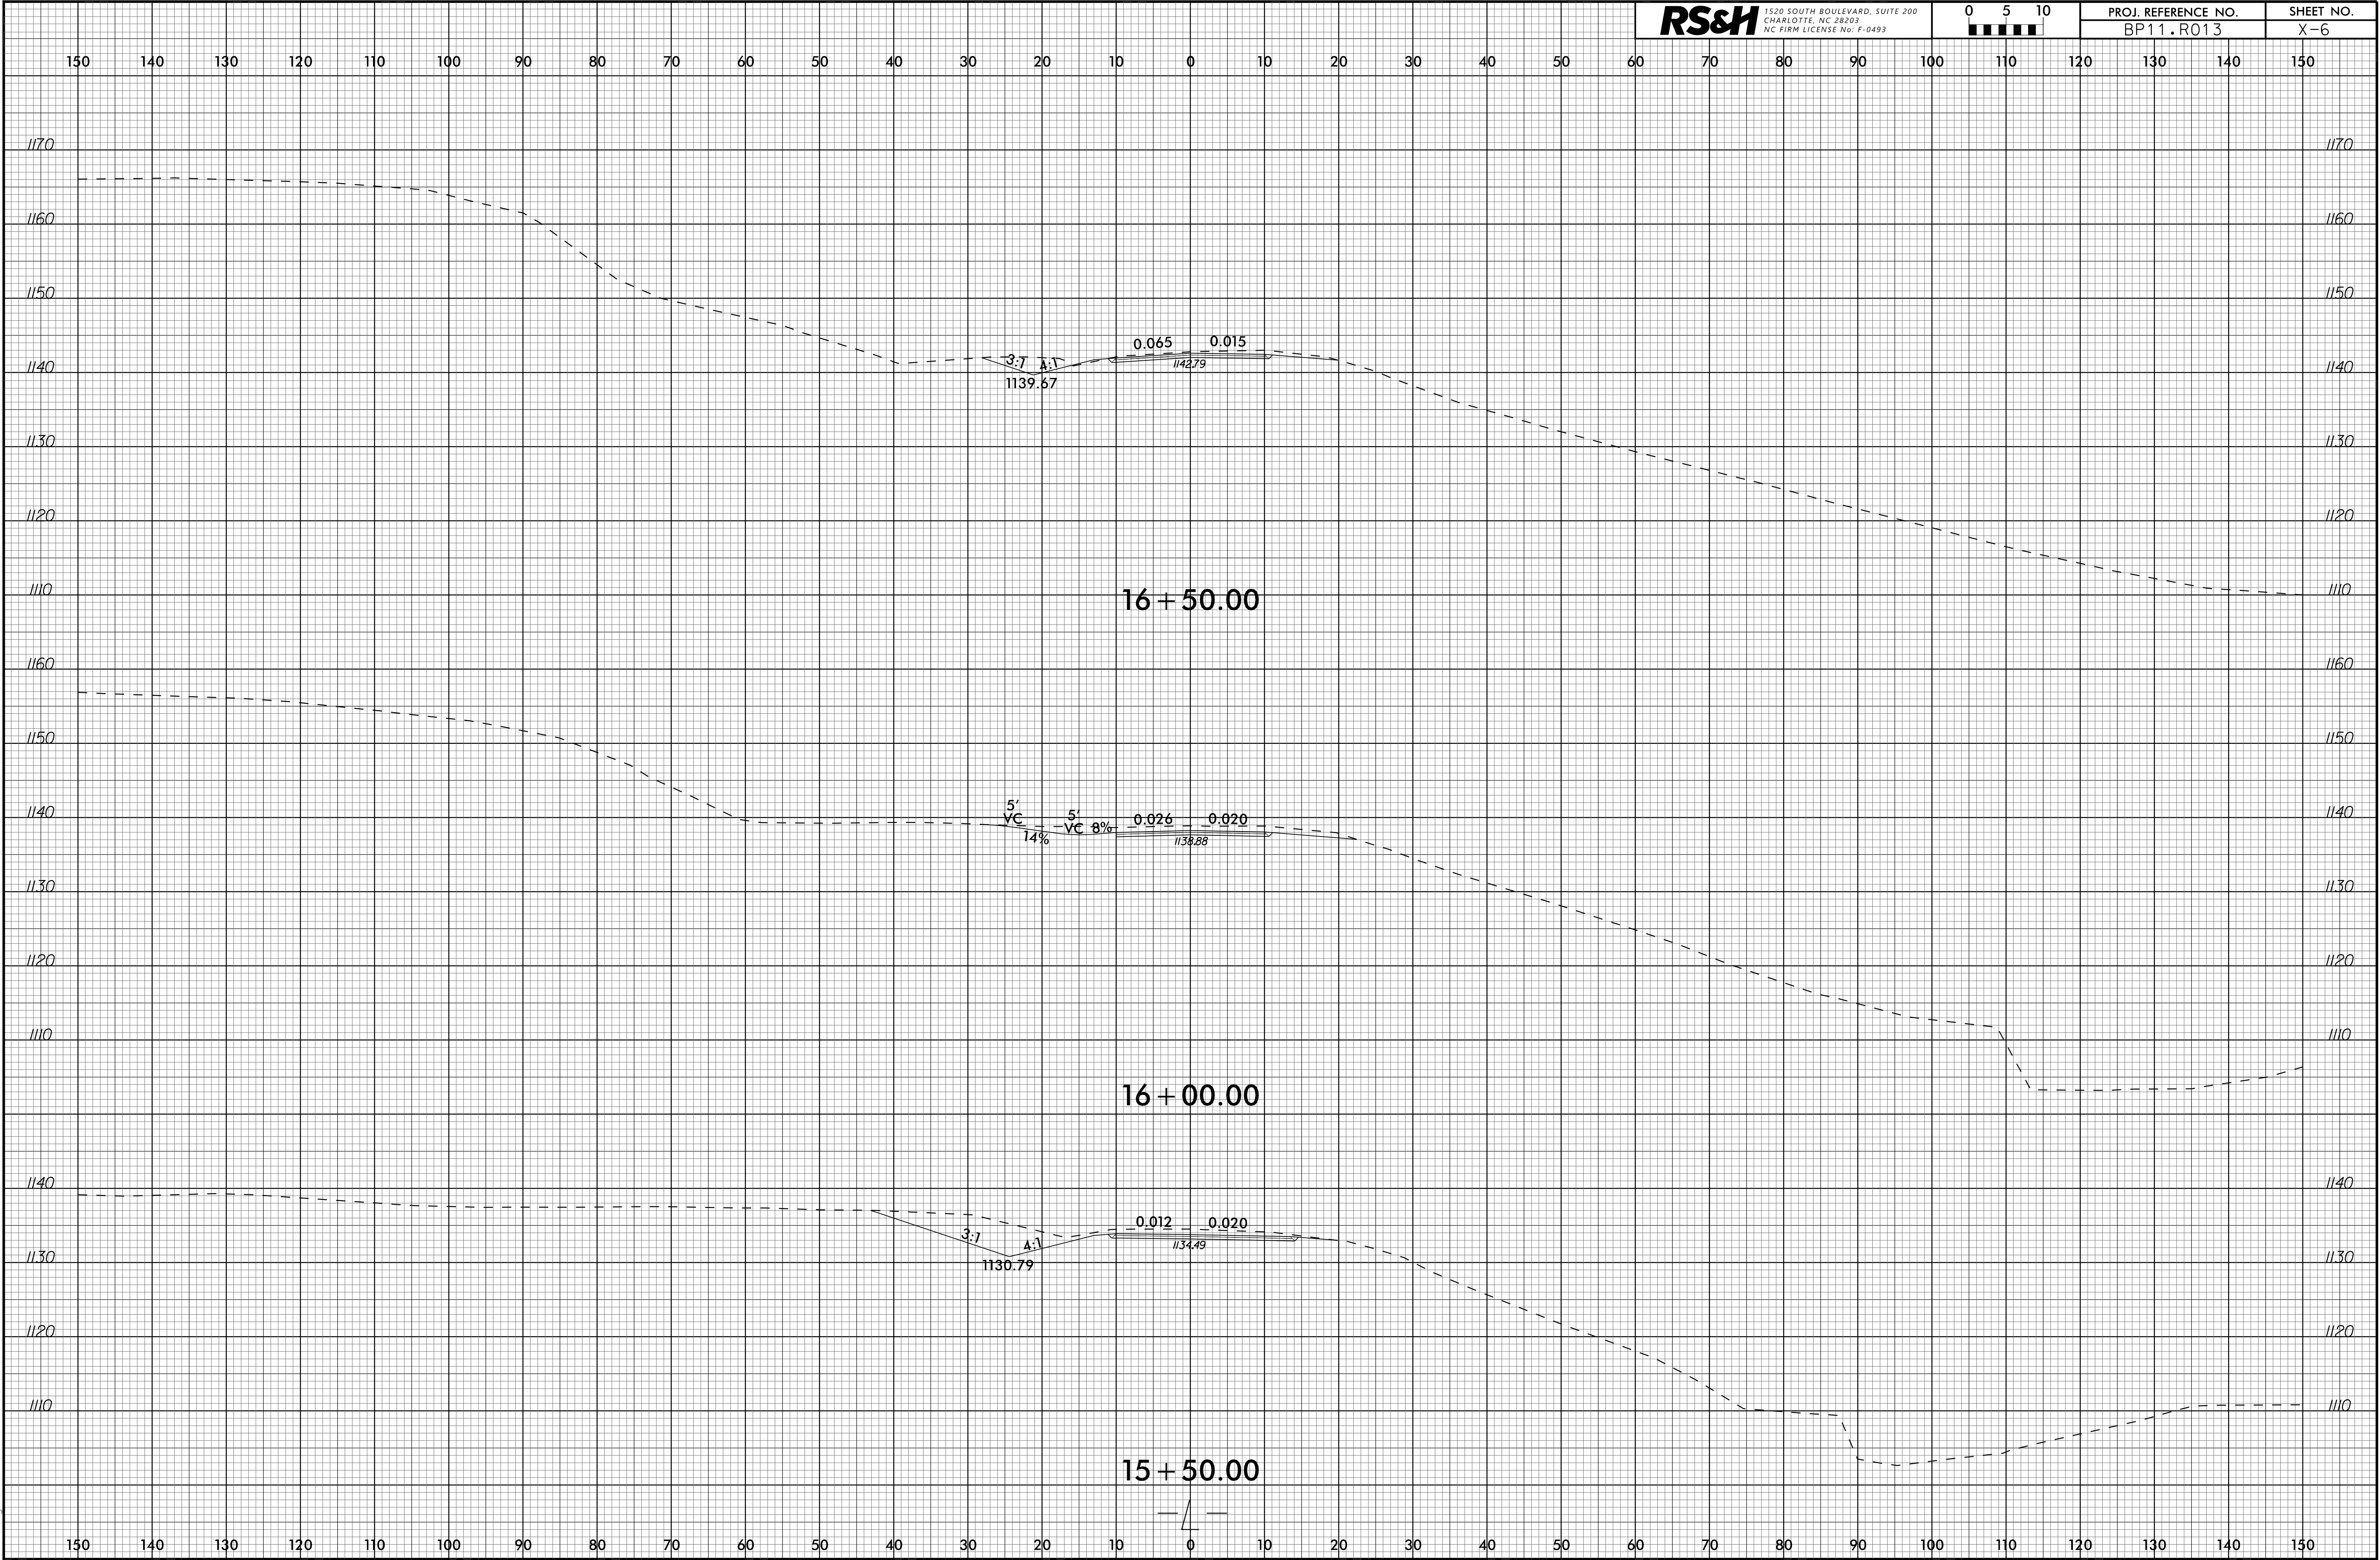

RS&H
1520 SOUTH BOULEVARD, SUITE 200
CHARLOTTE, NC 28203
NC FIRM LICENSE NO. F-0493

0 5 10
■■■■■

PROJ. REFERENCE NO.
BP11.R013

SHEET NO.
X-6

6/23/16

08-APR-2025 09:31
P:\Roadway\XSC\Wikes280_Rdu.xpl.dgn
Krawetz





CONTRACT: DK00427



WILKES COUNTY


TYPE OF WORK: GRADING, PAVING, DRAINAGE & STRUCTURE (BRIDGE)


STATE	STATE PROJECT REFERENCE NO.		SHEET NO.	TOTAL SHEETS
N.C.	BP11.R013		1	
STATE	PROJ. NO.	F. A. PROJ. NO.	DESCRIPTION	
	BP11.R013.1	N/A	PE	
	BP11.R013.2	N/A	RW, UTIL.	
	BP11.R013.3	N/A	CONST.	

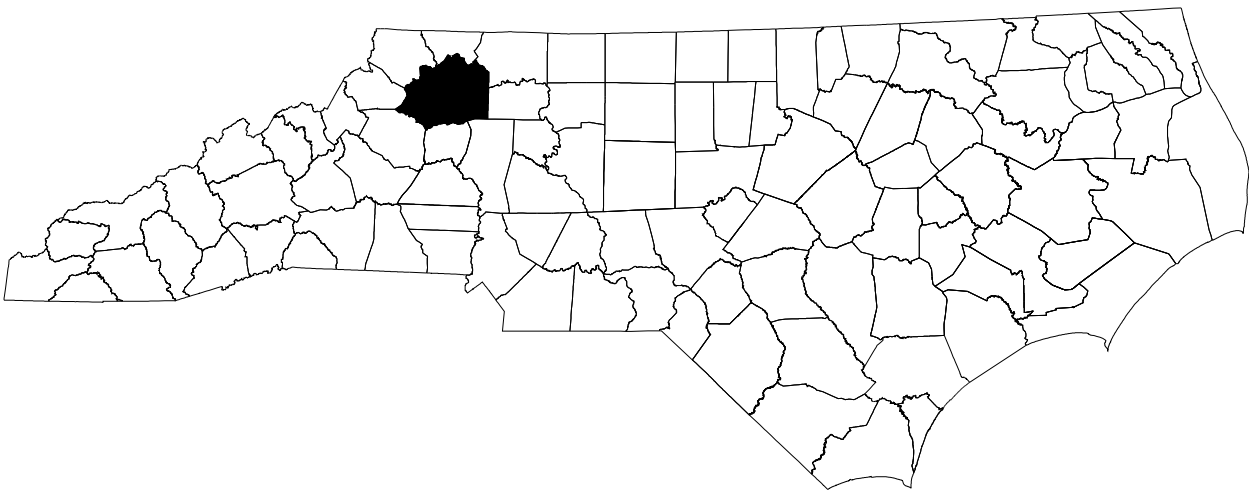
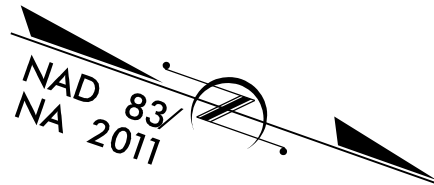


STRUCTURE

THERE IS NO CONTROL OF ACCESS ON THIS PROJECT.

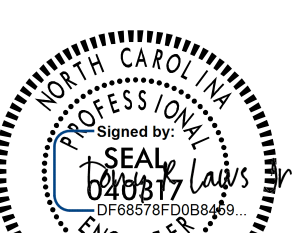	DESIGN DATA ADT 2025 = 820 ADT 2045 = 1225 T = 6 % V = 20 MPH FUNC CLASS = LOCAL SUBREGIONAL TIER	PROJECT LENGTH LENGTH ROADWAY WBS PROJECT BP11.R013 = 0.119 MILES LENGTH STRUCTURE WBS PROJECT BP11.R013 = 0.014 MILES TOTAL LENGTH WBS PROJECT BP11.R013 = 0.133 MILES	PREPARED IN THE OFFICE OF: RS&H 1520 SOUTH BOULEVARD, SUITE 200 CHARLOTTE, NC 28203 NC FIRM LICENSE No: F-0493 FOR THE NORTH CAROLINA DEPARTMENT OF TRANSPORTATION 2024 STANDARD SPECIFICATIONS RIGHT OF WAY DATE: MAY 23, 2024 LETTING DATE: MAY 9, 2025	BROOKE PARKER, PE PROJECT ENGINEER STEPHEN KRAWCZYK, EI PROJECT DESIGN ENGINEER ROB WEISZ, PE NCDOT CONTACT	 4/11/2025 SIGNATURE: _____ P.E.	
--	---	---	--	--	---	---

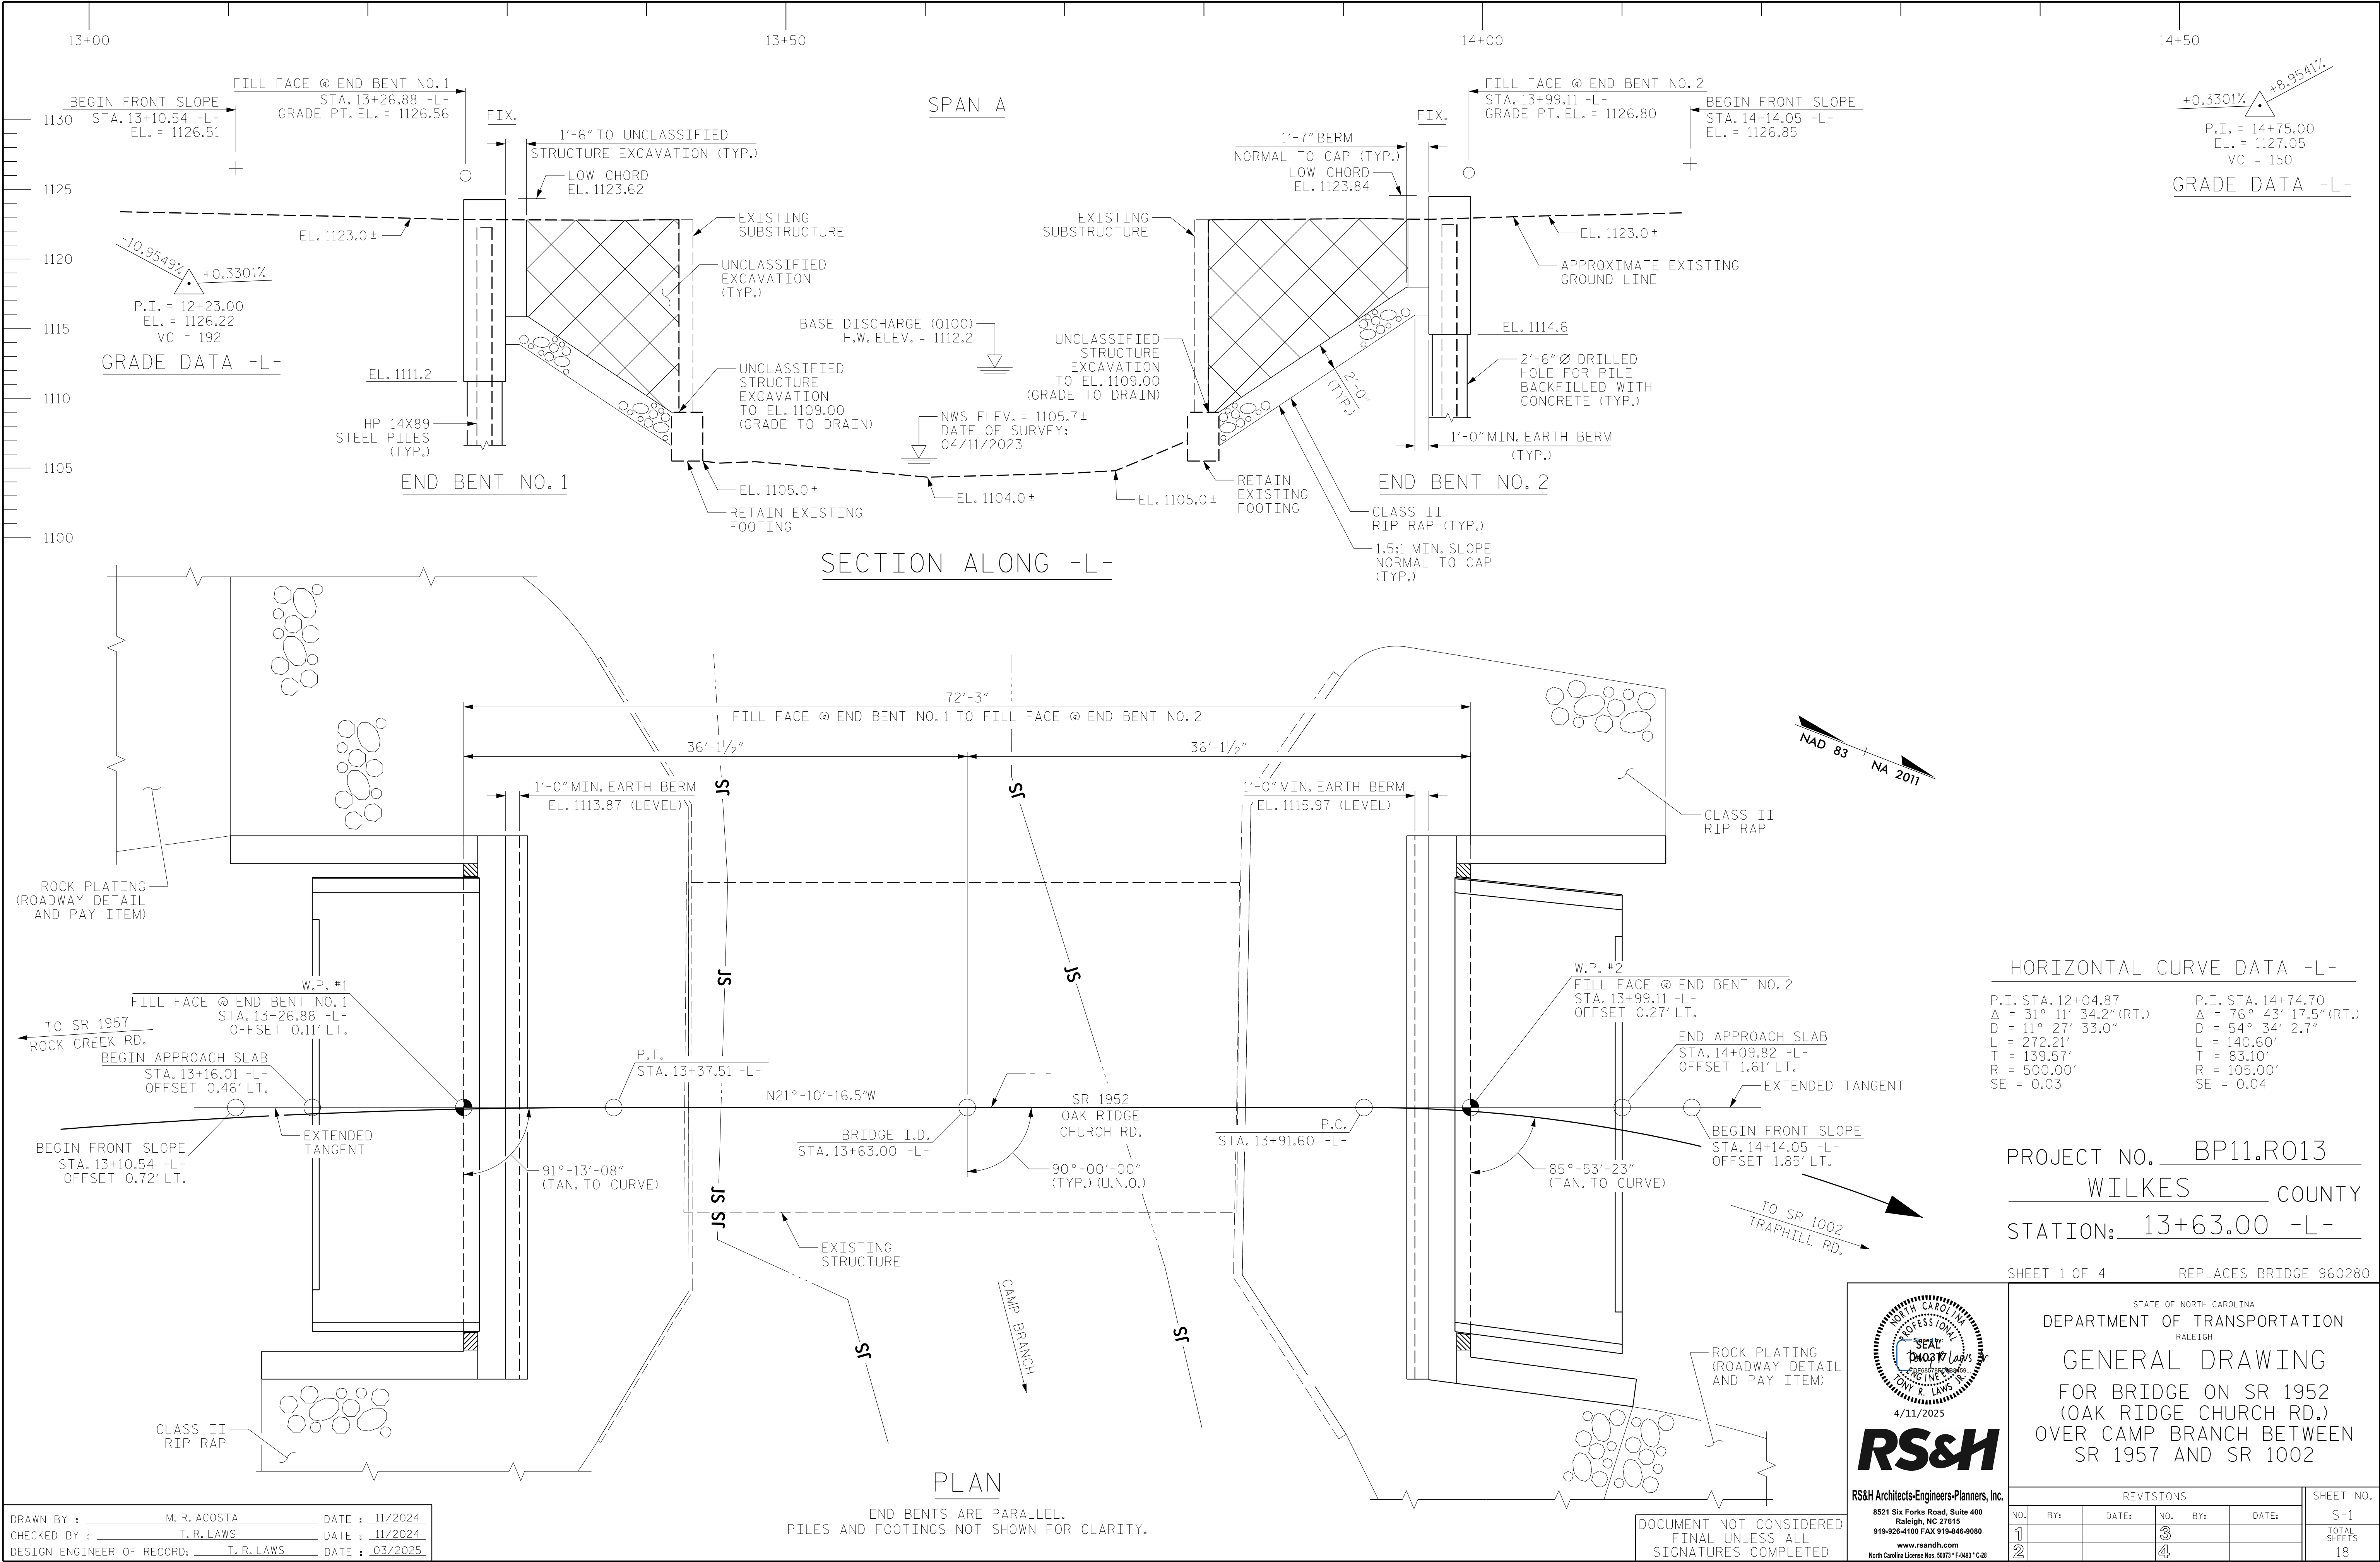

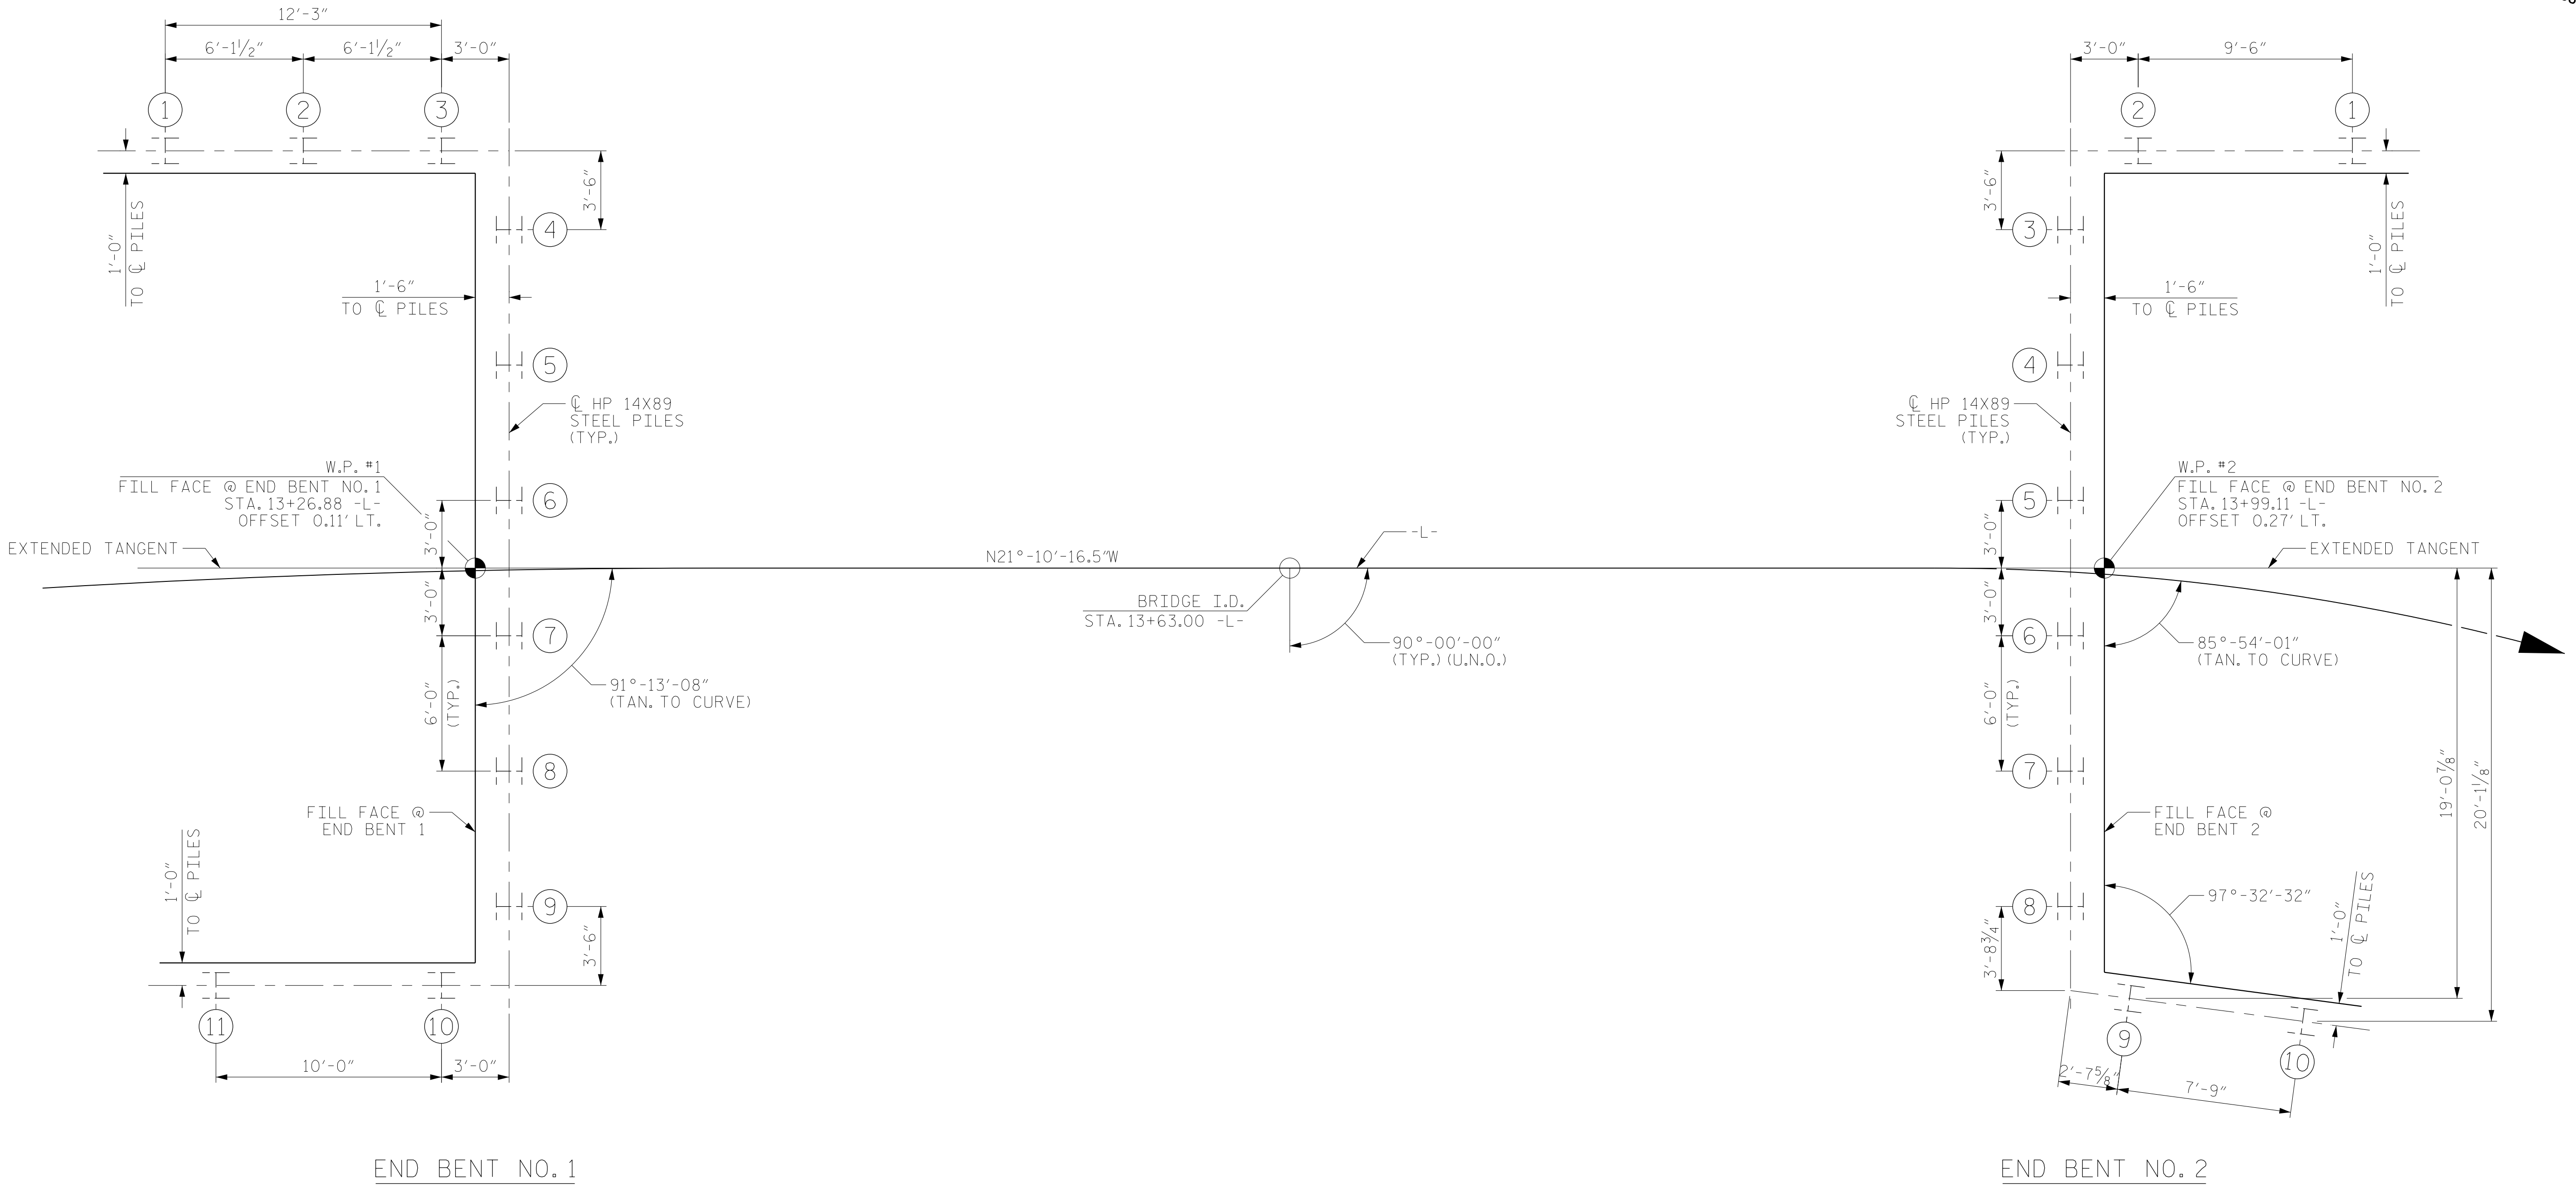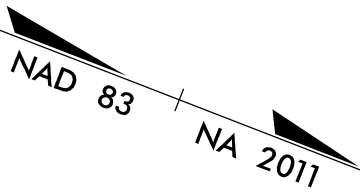

FOUNDATION LAYOUT

FOUNDATION NOTES

FOR PILES, SEE SECTION 450 OF THE STANDARD SPECIFICATIONS.

FILL HOLES FOR PILE EXCAVATION AT END BENT NO.1 AND END BENT NO.2 WITH CONCRETE.

INSTALL DRILLED-IN H-PILES AT END BENT NO.1 AND END BENT NO.2 WITH AT LEAST 10 FEET OF PENETRATION INTO HARD ROCK.

PROJECT NO. BP11.R013
WILKES COUNTY
STATION: 13+63.00 -L-

SHEET 2 OF 4

DRAWN BY :	M. R. ACOSTA	DATE :	11/2024
CHECKED BY :	T. R. LAWS	DATE :	11/2024
DESIGN ENGINEER OF RECORD:	T. R. LAWS	DATE :	03/2025

4/7/2025
\\rsandh.com\files\Transportation\PI\10034238018.Div 11 Wilkes 280\Design\Structures\CAD\401.003.BP11.R013.SMU.GD2.S-2.960280.dgn
Scaccdj

DOCUMENT NOT CONSIDERED
FINAL UNLESS ALL
SIGNATURES COMPLETED

RS&H
RS&H Architects-Engineers-Planners, Inc.
8521 Six Forks Road, Suite 400
Raleigh, NC 27615
919-926-4100 FAX 919-846-9080
www.rsandh.com
North Carolina License Nos. 50073-F-9493-C-28

STATE OF NORTH CAROLINA
DEPARTMENT OF TRANSPORTATION
RALEIGH

GENERAL DRAWING
FOR BRIDGE ON SR 1952
(OAK RIDGE CHURCH RD.)
OVER CAMP BRANCH BETWEEN
SR 1957 AND SR 1002

REVISIONS						SHEET NO.
NO.	BY:	DATE:	NO.	BY:	DATE:	
1			3			S-2 TOTAL SHEETS 18
2			4			

SUMMARY OF PILE INFORMATION/INSTALLATION
(Blank entries indicate item is not applicable to structure)

End Bent / Bent No, Pile(s) #(.#) (e.g., "Bent 1, Piles 1-5")	Number of Piles per Line	Factored Resistance per Pile KIPS	Pile Cut-Off (Top of Pile) Elevation FT	Estimated Pile Length per Pile FT	Scour Critical Elevation FT	Driven Piles			Predrilling for Piles **			Drilled-In Piles		
						Minimum Pile Tip (Tip No Higher Than) Elevation FT	Required Driving Resistance (RDR)* per pile KIPS	Pile Redrives Quantity EACH	Predrilling Length per Pile LIN FT	Predrilling Elevation (Elevation Not To Predrill Below) FT	Maximum Predrilling Diameter INCHES	Pile Excavation (Bottom of Hole) Elevation FT	Pile Excavation Not In Soil per Pile LIN FT	Pile Excavation In Soil per Pile LIN FT
End Bent No. 1, Piles 4-7	4	230	See Substructure Plans	40			385					1088.60	10	11
End Bent No. 1, Piles 8-9	2	230	See Substructure Plans	30			385					1093.80	10	8
End Bent No. 1, Wing Piles 1-3	3	230	See Substructure Plans	40			385					1088.60	10	11
End Bent No. 1, Wing Piles 10-11	2	230	See Substructure Plans	30			385					1093.80	10	8
End Bent No. 2, Piles 3-8	6	230	See Substructure Plans	35			385					1092.00	10	13
End Bent No. 2, Wing Piles 1-2	2	230	See Substructure Plans	35			385					1092.00	10	13
End Bent No. 2, Wing Piles 9-10	2	230	See Substructure Plans	35			385					1092.00	10	13
TOTAL QUANTITY:													210	239

$$RDR \pm \frac{\text{Factored Resistance} + \text{Factored Drag Load} + \text{Factored Dead Load}}{\text{Dynamic Resistance Factor}} + \text{Nominal Drag Load Resistance} + \text{Nominal Resistance from Scourable Material}$$

** Predrilling for Piles is required for end bents/bents with a predrilling length and at the Contractor's option for end bents/bents with predrilling information but no predrilling length.

PILE DESIGN INFORMATION
(Blank entries indicate item is not applicable to structure)

End Bent / Bent No, Pile(s) #(.#) (e.g., "Bent 1, Piles 1-5")	Factored Axial Load per Pile KIPS	Factored Drag Load per Pile KIPS	Factored Dead Load * per Pile KIPS	Dynamic Resistance Factor	Nominal Drag Resistance per Pile KIPS	Nominal Scour Resistance per Pile KIPS
End Bent No. 1, Piles 4-9	230			0.60		
End Bent No. 2, Piles 3-8	230			0.60		

* Factored Dead Load is factored weight of pile above the ground line.

PROJECT NO. BP11.R013
WILKES COUNTY
STATION: 13+63.00 -L-

SHEET 3 OF 4

NOTES:

- 1. The Pile Foundation Tables are based on the bridge substructure design and foundation recommendations sealed by a North Carolina Professional Engineer (Thomas J. Daily, PE, #045672) on 03-06-2025.
- 2. Total Pile Driving Equipment Setup quantity (not shown in Pile Foundation Tables) equals the number of driven piles, i.e., the number of piles with a Required Driving Resistance.
- 3. The Engineer may adjust the quantity for DPT Testing and Pipe Pile Plates when necessary.

DRAWN BY : M. R. ACOSTA DATE : 11/2024
CHECKED BY : T. R. LAWS DATE : 11/2024
DESIGN ENGINEER OF RECORD: T. R. LAWS DATE : 11/2024

3/13/2025
\\rsandh.com\\files\\Transportation\\P\\10034238018.Div 11 Wilkes 280\\Design\\Structures\\CAD\\401.005.BP11.R013.SMU.FDT_S-3.960280.dgn
khlnB

DOCUMENT NOT CONSIDERED
FINAL UNLESS ALL
SIGNATURES COMPLETED




RS&H
RS&H Architects-Engineers-Planners, Inc.
8521 Six Forks Road, Suite 400
Raleigh, NC 27615
919-926-4100 FAX 919-846-9080
www.rsandh.com
North Carolina License Nos. 50073-F-5403-C-28

STATE OF NORTH CAROLINA
DEPARTMENT OF TRANSPORTATION
RALEIGH

PILE
FOUNDATION
TABLE

REVISIONS						SHEET NO.
NO.	BY:	DATE:	NO.	BY:	DATE:	S-3
1			3			TOTAL SHEETS
2			4			18

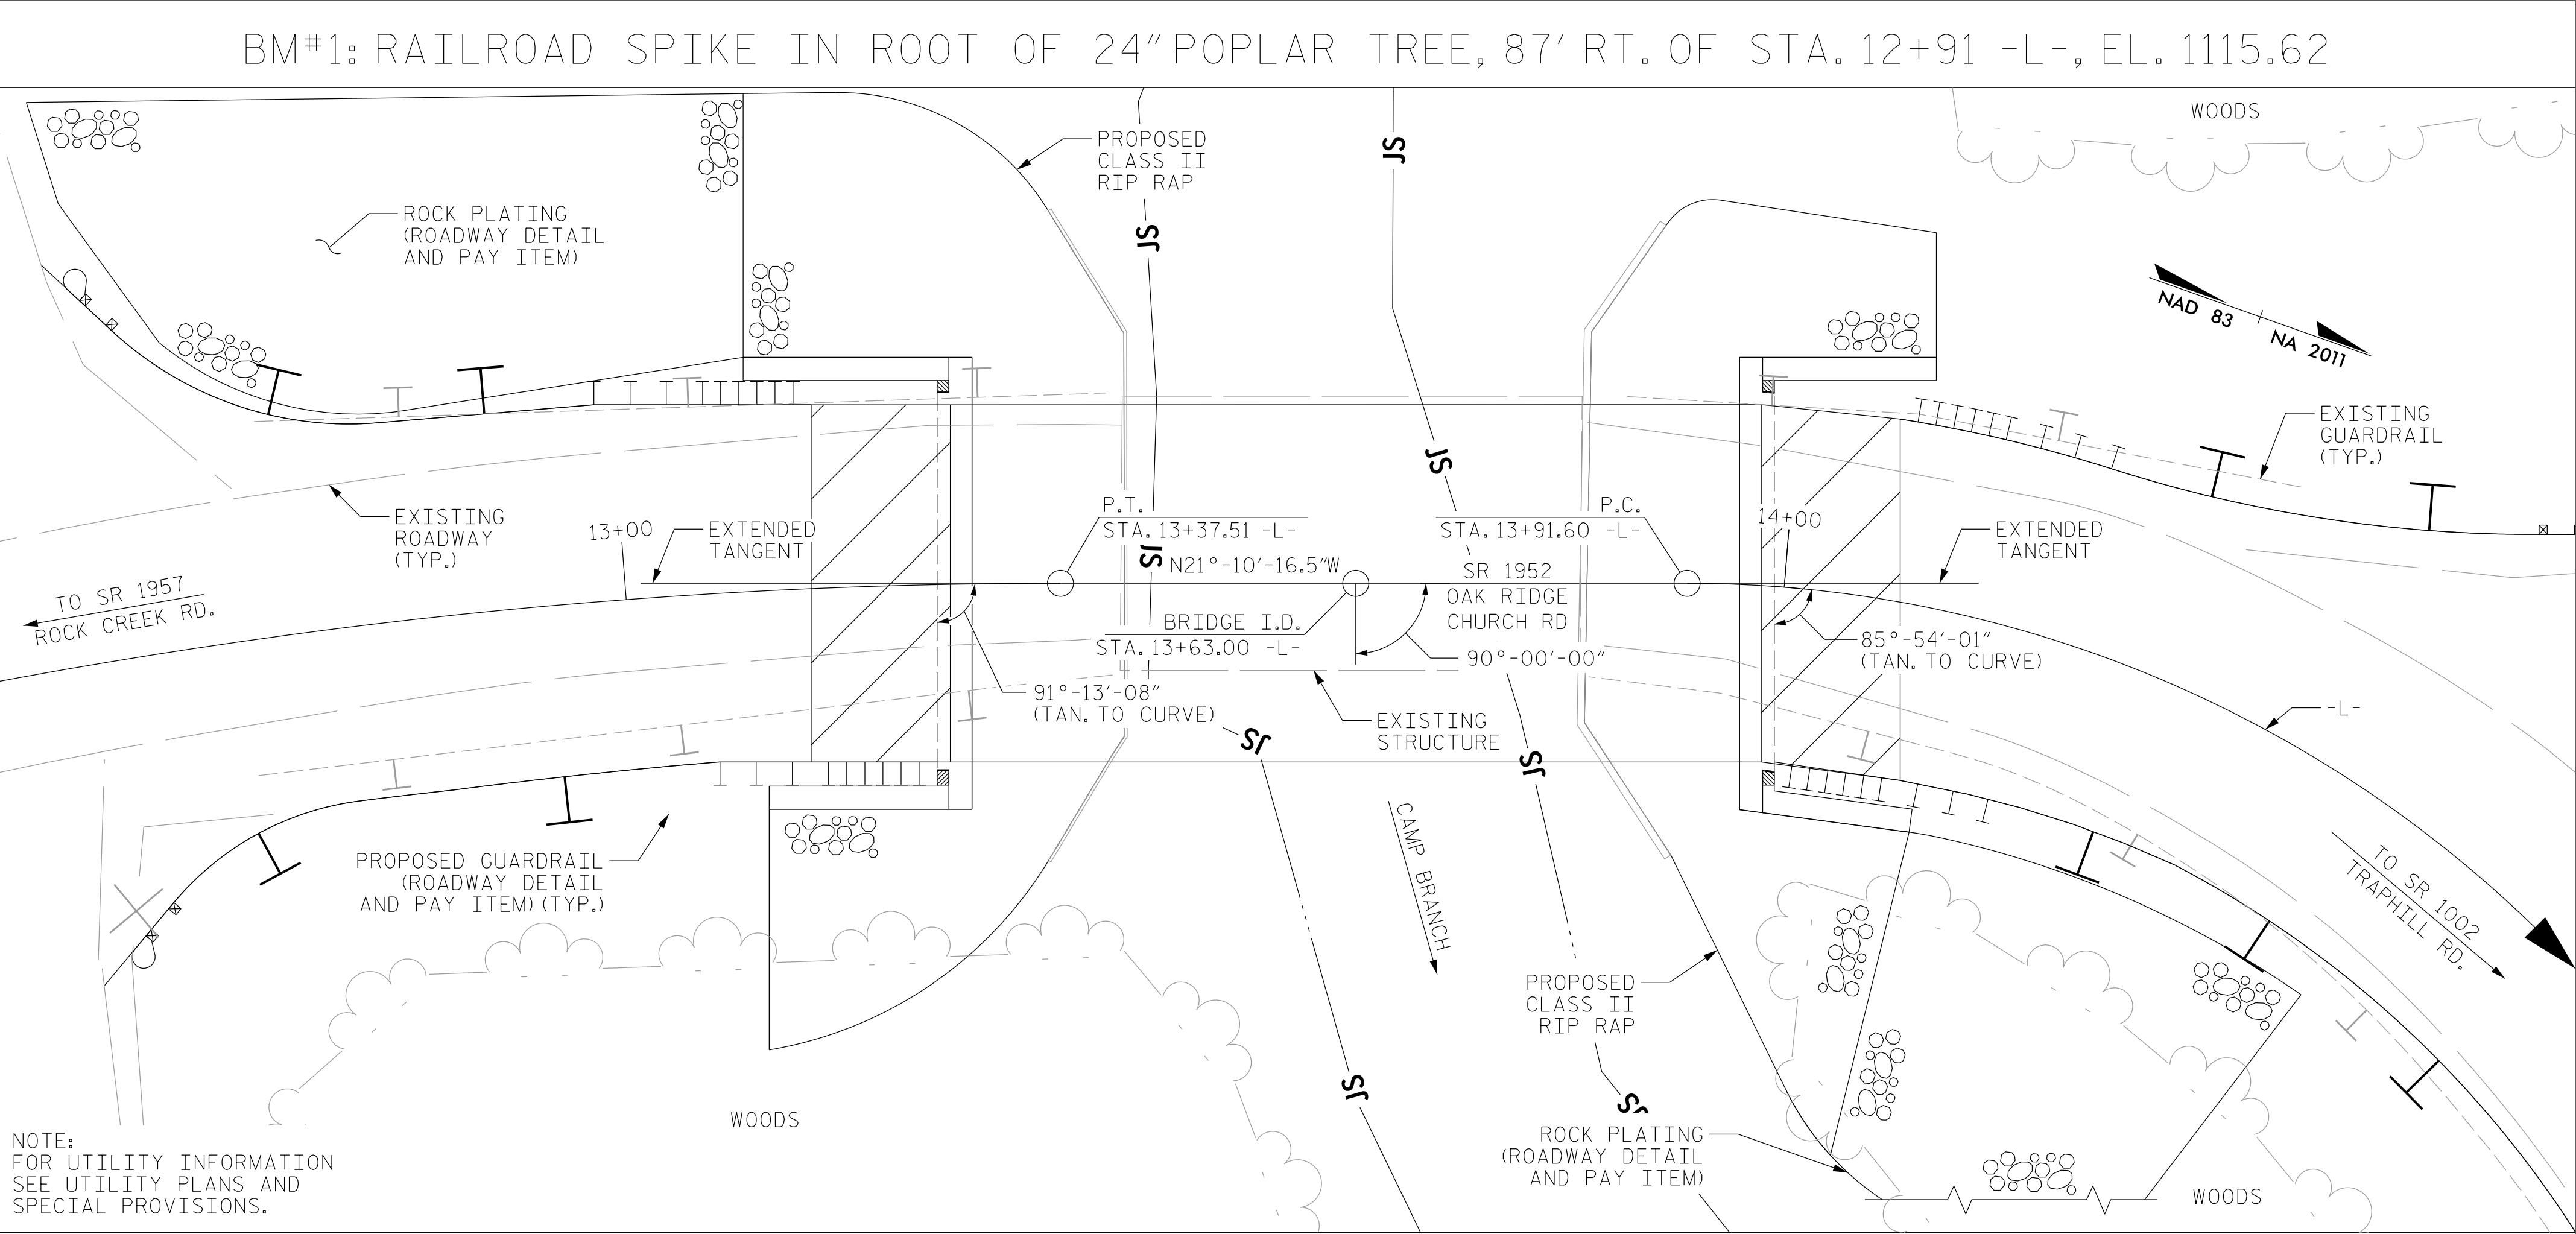

LOCATION SKETCH

TOTAL BILL OF MATERIALS

	REMOVAL OF EXISTING STRUCTURE @ STA. 13+63.00 -L-	ASBESTOS ASSESSMENT	PILE EXCAVATION IN SOIL	PILE EXCAVATION NOT IN SOIL	UNCLASSIFIED STRUCTURE EXCAVATION @ STA. 13+63.00 -L-	CLASS A CONCRETE	BRIDGE APPROACH SLABS	REINFORCING STEEL	PILE DRIVING EQUIPMENT SETUP FOR HP 14X89 STEEL PILES	HP 14X89 STEEL PILES	VERTICAL CONCRETE BARRIER RAIL	RIP RAP CLASS II	GEOTEXTILE FOR DRAINAGE
	LUMP SUM	LUMP SUM	LIN. FT.	LIN. FT.	LUMP SUM	CU. YDS.	LUMP SUM	LBS.	EACH	NO.	LIN. FT.	LIN. FT.	SQ. YDS.
SUPERSTRUCTURE											164.25		
END BENT NO. 1			109	110		132.5		8,388	11	11	400	295	325
END BENT NO. 2			130	100		109.3		6,200	10	10	350	235	260
TOTAL	LUMP SUM	LUMP SUM	239	210	LUMP SUM	241.8	LUMP SUM	14,588	21	21	750	530	585
	ELASTOMERIC BEARINGS	3'-0" X 2'-0" PRESTRESSED CONCRETE CORED SLABS											
	LUMP SUM	NO.	LIN. FT.										
SUPERSTRUCTURE		11	770										
END BENT NO. 1													
END BENT NO. 2													
TOTAL	LUMP SUM	11	770										

DRAWN BY : M. R. ACOSTA DATE : 11/2024
CHECKED BY : T. R. LAWS DATE : 11/2024
DESIGN ENGINEER OF RECORD: T. R. LAWS DATE : 03/2025

4/7/2025
N:\rsandh.com\files\Transportation\PI\10034238018.Div 11 Wilkes 280\Design\Structures\CAD\401.007.BP11.R013.SMU.GD3.S-4.960280.dgn
Scaccdj

NOTES

- ASSUMED LIVE LOAD = HL 93 OR ALTERNATE LOADING.
- THIS BRIDGE HAS BEEN DESIGNED IN ACCORDANCE WITH THE REQUIREMENTS OF THE AASHTO LRFD BRIDGE DESIGN SPECIFICATIONS.
- THIS BRIDGE IS LOCATED IN SEISMIC ZONE 1.
- THIS STRUCTURE HAS BEEN DESIGNED IN ACCORDANCE WITH "HEC 18 - EVALUATING SCOUR AT BRIDGES".
- THE MATERIAL SHOWN IN THE CROSS-HATCHED AREA ON SHEET S-1 SHALL BE EXCAVATED A DISTANCE OF 22'-0"± TO THE LEFT AND 13'-0" TO THE RIGHT OF THE CENTERLINE ROADWAY AS DIRECTED BY THE ENGINEER. THIS WORK WILL BE PAID FOR AT THE CONTRACT LUMP SUM PRICE FOR UNCLASSIFIED STRUCTURE EXCAVATION. SEE SECTION 412 OF THE STANDARD SPECIFICATIONS.
- THE EXISTING STRUCTURE CONSISTING OF A SINGLE SPAN, 39'-0" 23'-9" CLEAR ROADWAY WIDTH, ON PRESTRESSED CONCRETE GIRDERS AND LOCATED AT THE PROPOSED STRUCTURE SHALL BE REMOVED. THE EXISTING STRUCTURE IS PRESENTLY NOT POSTED FOR LOAD LIMIT. SHOULD THE STRUCTURAL INTEGRITY OF THE STRUCTURE DETERIORATE DURING CONSTRUCTION OF THE PROPOSED BRIDGE, A LOAD LIMIT MAY BE POSTED AND MAY BE REDUCED AS FOUND NECESSARY DURING THE LIFE OF THE PROJECT. PAYMENT FOR THE REMOVAL OF EXISTING STRUCTURE SHALL BE INCLUDED IN THE LUMP SUM PRICE BID FOR UNCLASSIFIED STRUCTURE EXCAVATION.
- THE EXISTING STRUCTURE INDICATED ON THE PLANS IS FROM THE BEST INFORMATION AVAILABLE. SINCE THIS INFORMATION IS SHOWN FOR THE CONVENIENCE OF THE CONTRACTOR, THE CONTRACTOR SHALL HAVE NO CLAIM WHATSOEVER AGAINST THE DEPARTMENT OF TRANSPORTATION FOR ANY DELAYS OR ADDITIONAL COST INCURRED BASED ON DIFFERENCES BETWEEN THE EXISTING STRUCTURE SHOWN ON THE PLANS AND THE ACTUAL CONDITIONS AT THE PROJECT SITE.
- REMOVAL OF THE EXISTING STRUCTURE SHALL BE PERFORMED IN A MANNER THAT PREVENTS DEBRIS FROM FALLING INTO THE WATER. THE CONTRACTOR SHALL SUBMIT DEMOLITION PLANS FOR REVIEW AND REMOVE THE STRUCTURE IN ACCORDANCE WITH ARTICLE 402-2 OF THE STANDARD SPECIFICATIONS.
- ASPHALT WEARING SURFACE IS INCLUDED IN THE ROADWAY QUANTITY ON ROADWAY PLANS.
- FOR EROSION CONTROL MEASURES, SEE EROSION CONTROL PLANS.
- FOR FALSEWORK AND FORMWORK, SEE SPECIAL PROVISIONS.
- FOR SUBMITTAL OF WORKING DRAWINGS, SEE SPECIAL PROVISIONS.
- FOR CRANE SAFETY, SEE SPECIAL PROVISIONS.
- FOR GROUT FOR STRUCTURES, SEE SPECIAL PROVISIONS.
- FOR ASBESTOS ASSESSMENT, SEE SPECIAL PROVISIONS.
- FOR OTHER DESIGN DATA AND GENERAL NOTES, SEE SHEET SN.

HYDRAULIC DATA

DESIGN DISCHARGE	= 1200 CFS
FREQUENCY OF DESIGN FLOOD	= 25 YRS
DESIGN HIGH WATER ELEVATION	= 1110.9'
DRAINAGE AREA	= 4.0 SQ. MI.
BASE DISCHARGE (Q100)	= 1800 CFS
BASE HIGH WATER ELEVATION	= 1112.2'

OVERTOPPING FLOOD DATA

OVERTOPPING DISCHARGE	= 10000 CFS
FREQUENCY OF OVERTOPPING FLOOD	= 500+ YRS
* OVERTOPPING FLOOD ELEVATION	= 1126.5'
* OVERTOPPING @ STA. 13+13.00 -L-	

PROJECT NO. BP11.R013
WILKES COUNTY
STATION: 13+63.00 -L-

SHEET 4 OF 4

NOT A PROFESSIONAL SEAL

SEAL BY

DAVID F. LAWS

DESIGNED BY

DAVID F. LAWS

DATE

4/11/2025

RS&H

RS&H Architects-Engineers-Planners, Inc.

8521 Six Forks Road, Suite 400
Raleigh, NC 27615
919-926-4100 FAX 919-846-9080
www.rsandh.com
North Carolina License Nos. 50073-F-0403-C-28

STATE OF NORTH CAROLINA
DEPARTMENT OF TRANSPORTATION
RALEIGH

GENERAL DRAWING
FOR BRIDGE ON SR 1952
(OAK RIDGE CHURCH RD.)
OVER CAMP BRANCH BETWEEN
SR 1957 AND SR 1002

REVISIONS						SHEET NO.
NO.	BY:	DATE:	NO.	BY:	DATE:	
1			3			S-4
2			4			TOTAL SHEETS 18

DOCUMENT NOT CONSIDERED
FINAL UNLESS ALL
SIGNATURES COMPLETED

LOAD AND RESISTANCE FACTOR RATING (LRFD) SUMMARY FOR PRESTRESSED CONCRETE GIRDERS

LOAD AND RESISTANCE FACTOR RATING (LRFD) SUMMARY FOR PRESTRESSED CONCRETE GIRDERS																								
LEVEL	VEHICLE	WEIGHT (W) (TONS)	CONTROLLING LOAD RATING	MINIMUM RATING FACTORS (RF)	TONS = W X RF	STRENGTH I LIMIT STATE										SERVICE III LIMIT STATE						COMMENT NUMBER		
						LIVELOAD FACTORS	MOMENT					SHEAR					LIVELOAD FACTORS	MOMENT						
							DISTRIBUTION FACTORS (DF)	RATING FACTOR	SPAN	GIRDER LOCATION	DISTANCE FROM LEFT END OF SPAN (ft)	DISTRIBUTION FACTORS (DF)	RATING FACTOR	SPAN	GIRDER LOCATION	DISTANCE FROM LEFT END OF SPAN (ft)		DISTRIBUTION FACTORS (DF)	RATING FACTOR	SPAN	GIRDER LOCATION		DISTANCE FROM LEFT END OF SPAN (ft)	
DESIGN LOAD RATING	HL-93(Inv)	N/A	1	1.01	--	1.75	0.28	1.03	70'	EL	34.50	0.51	1.32	70'	EL	6.90	0.80	0.27	1.01	70'	EL	34.50		
	HL-93(0pr)	N/A	--	1.34	--	1.35	0.28	1.34	70'	EL	34.50	0.51	1.72	70'	EL	6.90	N/A	--	--	--	--	--		
	HS-20(Inv)	36.000	2	1.31	47.02	1.75	0.28	1.34	70'	EL	34.50	0.51	1.65	70'	EL	6.90	0.80	0.27	1.31	70'	EL	34.50		
	HS-20(0pr)	36.000	--	1.74	62.64	1.35	0.28	1.74	70'	EL	34.50	0.51	2.14	70'	EL	6.90	N/A	--	--	--	--	--		
LEGAL LOAD RATING	SV	SNSH	13.500	--	2.92	39.38	1.4	0.28	3.75	70'	EL	34.50	0.51	4.87	70'	EL	6.90	0.80	0.27	2.92	70'	EL	34.50	
		SNGARBS2	20.000	--	2.19	43.74	1.4	0.28	2.81	70'	EL	34.50	0.51	3.47	70'	EL	6.90	0.80	0.27	2.19	70'	EL	34.50	
		SNAGRIS2	22.000	--	2.08	45.69	1.4	0.28	2.67	70'	EL	34.50	0.51	3.23	70'	EL	6.90	0.80	0.27	2.08	70'	EL	34.50	
		SNCOTTS3	27.250	--	1.45	39.57	1.4	0.28	1.87	70'	EL	34.50	0.51	2.43	70'	EL	6.90	0.80	0.27	1.45	70'	EL	34.50	
		SNAGGRS4	34.925	--	1.22	42.55	1.4	0.28	1.57	70'	EL	34.50	0.51	2.03	70'	EL	6.90	0.80	0.27	1.22	70'	EL	34.50	
		SNS5A	35.550	--	1.19	42.35	1.4	0.28	1.53	70'	EL	34.50	0.51	2.06	70'	EL	6.90	0.80	0.27	1.19	70'	EL	34.50	
		SNS6A	39.950	--	1.10	43.75	1.4	0.28	1.41	70'	EL	34.50	0.51	1.88	70'	EL	6.90	0.80	0.27	1.10	70'	EL	34.50	
		SNS7B	42.000	--	1.04	43.80	1.4	0.28	1.34	70'	EL	34.50	0.51	1.85	70'	EL	6.90	0.80	0.27	1.04	70'	EL	34.50	
	TTST	TNAGRIT3	33.000	--	1.34	44.09	1.4	0.28	1.72	70'	EL	34.50	0.51	2.23	70'	EL	6.90	0.80	0.27	1.34	70'	EL	34.50	
		TNT4A	33.075	--	1.34	44.40	1.4	0.28	1.72	70'	EL	34.50	0.51	2.17	70'	EL	6.90	0.80	0.27	1.34	70'	EL	34.50	
		TNT6A	41.600	--	1.10	45.75	1.4	0.28	1.41	70'	EL	34.50	0.51	1.98	70'	EL	6.90	0.80	0.27	1.10	70'	EL	34.50	
		TNT7A	42.000	--	1.11	46.46	1.4	0.28	1.42	70'	EL	34.50	0.51	1.94	70'	EL	6.90	0.80	0.27	1.11	70'	EL	34.50	
		TNT7B	42.000	--	1.15	48.18	1.4	0.28	1.47	70'	EL	34.50	0.51	1.80	70'	EL	6.90	0.80	0.27	1.15	70'	EL	34.50	
		TNAGRIT4	43.000	--	1.09	46.84	1.4	0.28	1.40	70'	EL	34.50	0.51	1.74	70'	EL	6.90	0.80	0.27	1.09	70'	EL	34.50	
		TNAGT5A	45.000	--	1.03	46.18	1.4	0.28	1.32	70'	EL	34.50	0.51	1.74	70'	EL	6.90	0.80	0.27	1.03	70'	EL	34.50	
		TNAGT5B	45.000	3	1.01	45.58	1.4	0.28	1.30	70'	EL	34.50	0.51	1.66	70'	EL	6.90	0.80	0.27	1.01	70'	EL	34.50	
EMERGENCY VEHICLE (EV)	EV2	28.750	--	1.82	52.21	1.3	0.28	2.11	70'	EL	34.50	0.51	2.59	70'	EL	6.90	0.80	0.27	1.82	70'	EL	34.50		
	EV3	43.000	4	1.19	51.07	1.3	0.28	1.38	70'	EL	34.50	0.51	1.75	70'	EL	6.90	0.80	0.27	1.19	70'	EL	34.50		

LOAD FACTORS:

DESIGN LOAD RATING FACTORS	LIMIT STATE	γ _{DC}	γ _{DW}
	STRENGTH I	1.25	1.50
	SERVICE III	1.00	1.00

NOTES:

MINIMUM RATING FACTORS ARE BASED ON THE STRENGTH I AND SERVICE III LIMIT STATES.

ALLOWABLE STRESSES FOR SERVICE III LIMIT STATE ARE AS REQUIRED FOR DESIGN.

COMMENTS:

-
-
-
-

CONTROLLING LOAD RATING

1 DESIGN LOAD RATING (HL-93)

2 DESIGN LOAD RATING (HS-20)


3 LEGAL LOAD RATING **

4 EMERGENCY VEHICLE LOAD RATING **

** SEE CHART FOR VEHICLE TYPE

GIRDER LOCATION

I - INTERIOR GIRDER
EL - EXTERIOR LEFT GIRDER
ER - EXTERIOR RIGHT GIRDER

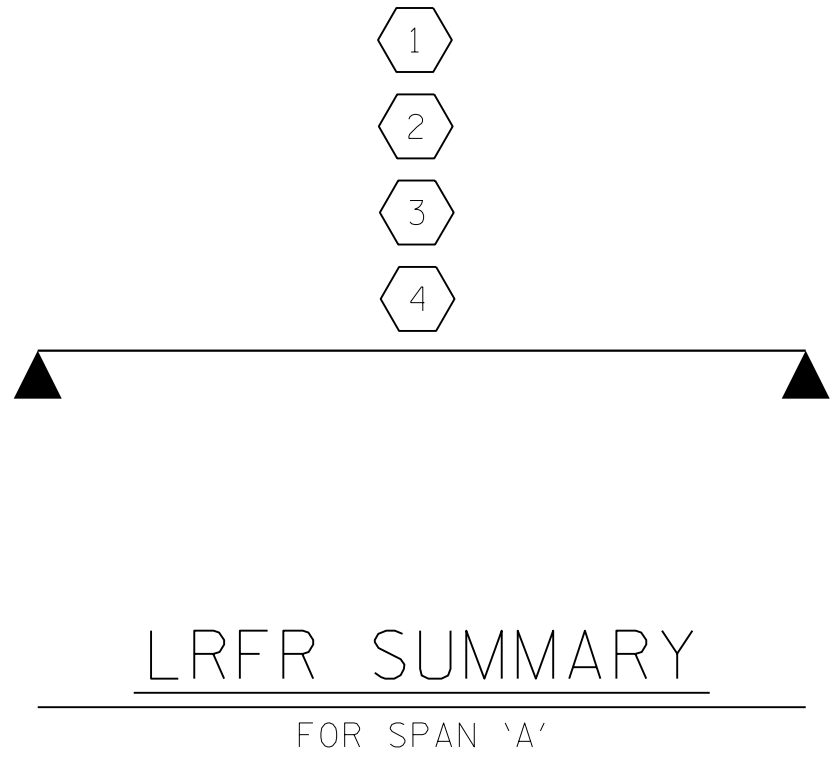

PROJECT NO. BP11.R013

WILKES COUNTY

STATION: 13+63.00 -L-

ASSEMBLED BY : M. ACOSTA	DATE : 11/2024
CHECKED BY : T. LAWS	DATE : 11/2024
DRAWN BY : CVC 6/10	REV. BY : BNB/AKP 06/23
CHECKED BY : DNS 6/10	


DOCUMENT NOT CONSIDERED
FINAL UNLESS ALL
SIGNATURES COMPLETED

RS&H Architects-Engineers-Planners, Inc.

8521 Six Forks Road, Suite 400
Raleigh, NC 27615
919-926-4100 FAX 919-846-9080
www.rsandh.com
North Carolina License Nos. 50073-F-0403-C-08

STATE OF NORTH CAROLINA
DEPARTMENT OF TRANSPORTATION
RALEIGH
STANDARD
LRFR SUMMARY FOR
70' CORED SLAB UNIT
90° SKEW
(NON-INTERSTATE TRAFFIC)

REVISIONS						SHEET NO.
NO.	BY:	DATE:	NO.	BY:	DATE:	
1			3			S-5
2			4			TOTAL SHEETS 18

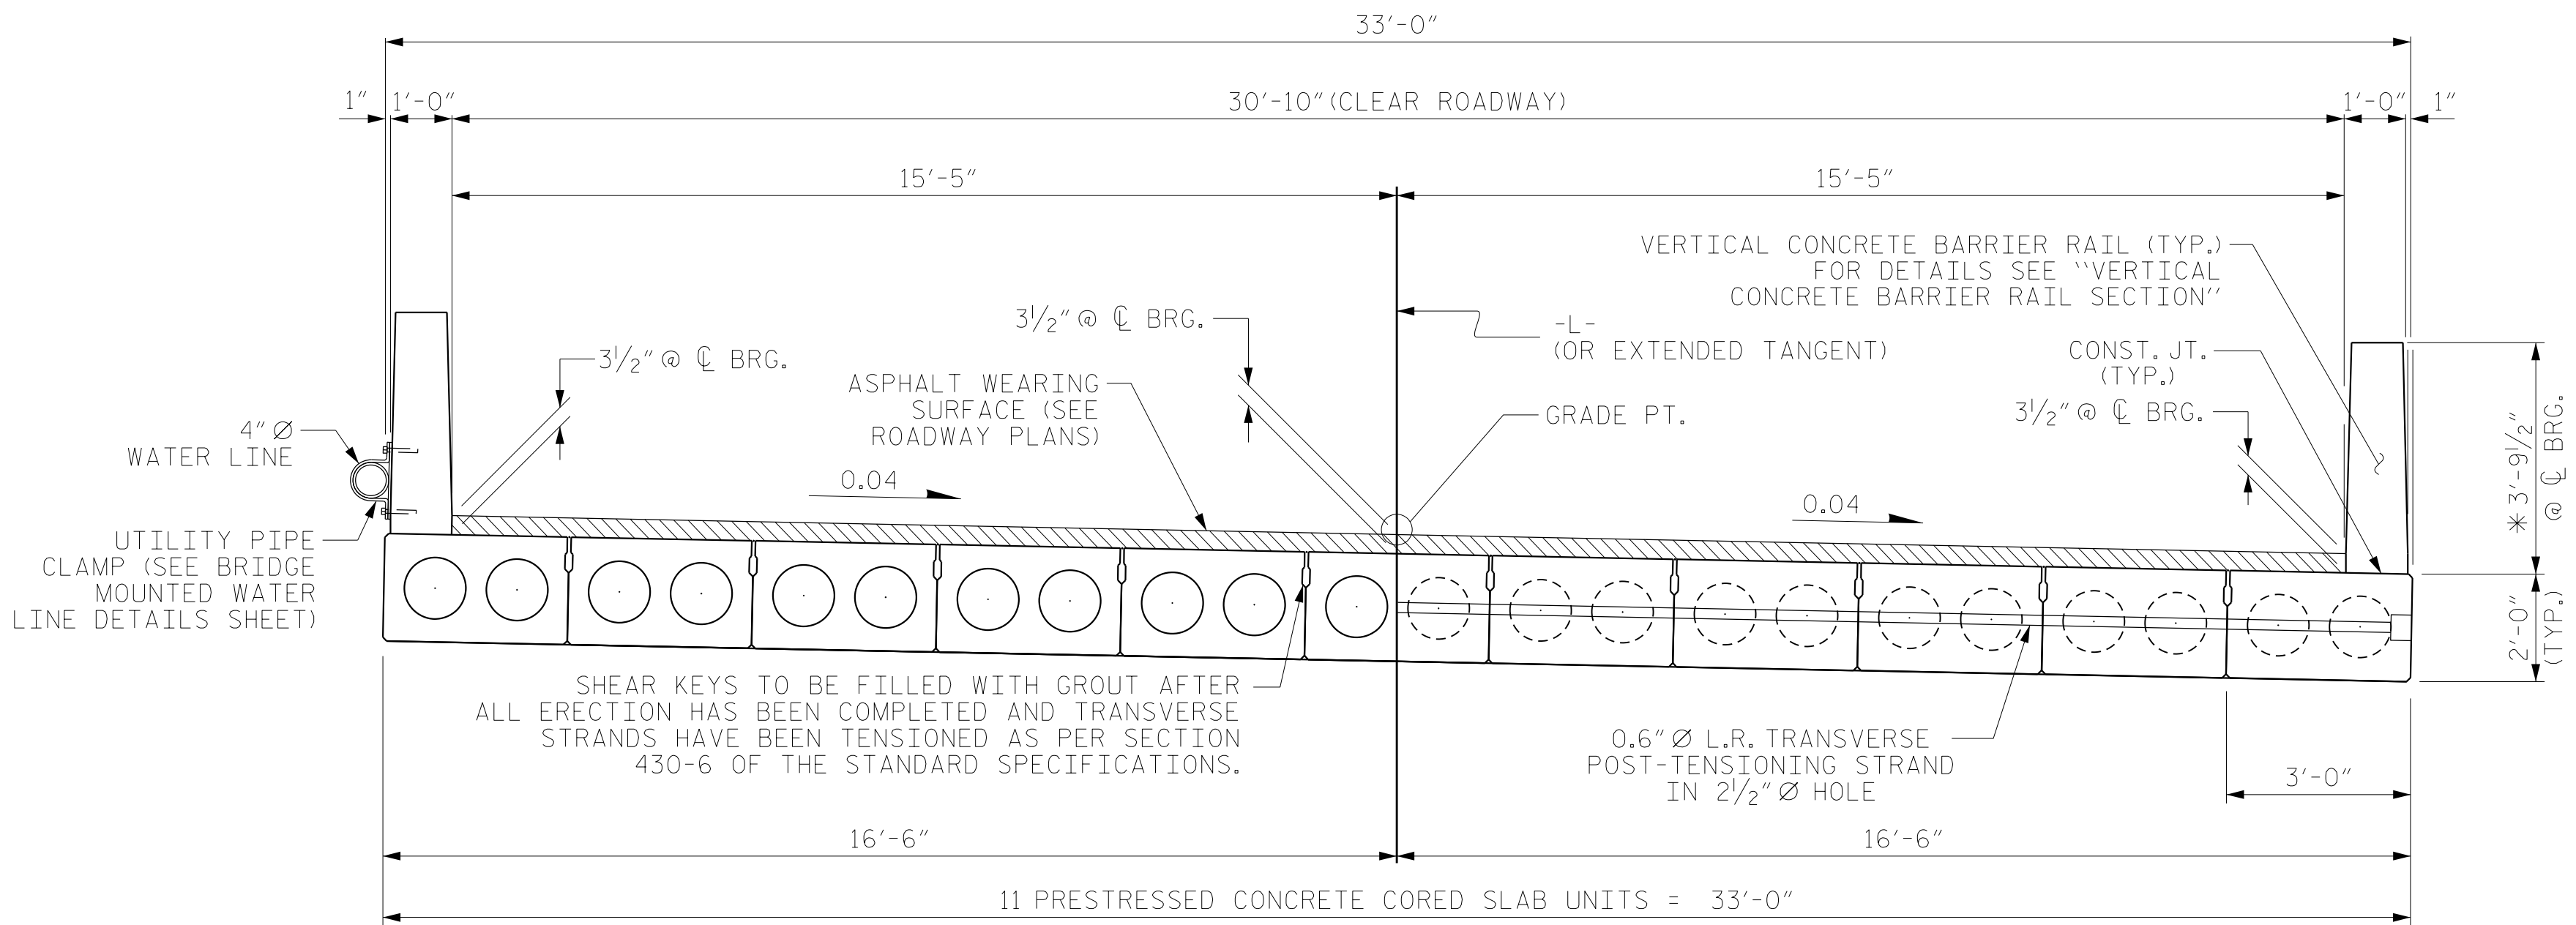


HALF SECTION
THROUGH VOIDS

TYPICAL SECTION


HALF SECTION
AT INTERMEDIATE DIAPHRAGMS

* - THE MAXIMUM BARRIER RAIL HEIGHT AND ASPHALT THICKNESS IS SHOWN. THE HEIGHT OF THE BARRIER RAIL AND ASPHALT THICKNESS VARIES WHILE THE TOP OF THE BARRIER RAIL FOLLOWS THE PROFILE OF THE GUTTERLINE. FOR RAIL HEIGHT DETAILS AND ASPHALT THICKNESS, SEE THE "VERTICAL CONCRETE BARRIER RAIL SECTION" DETAIL.

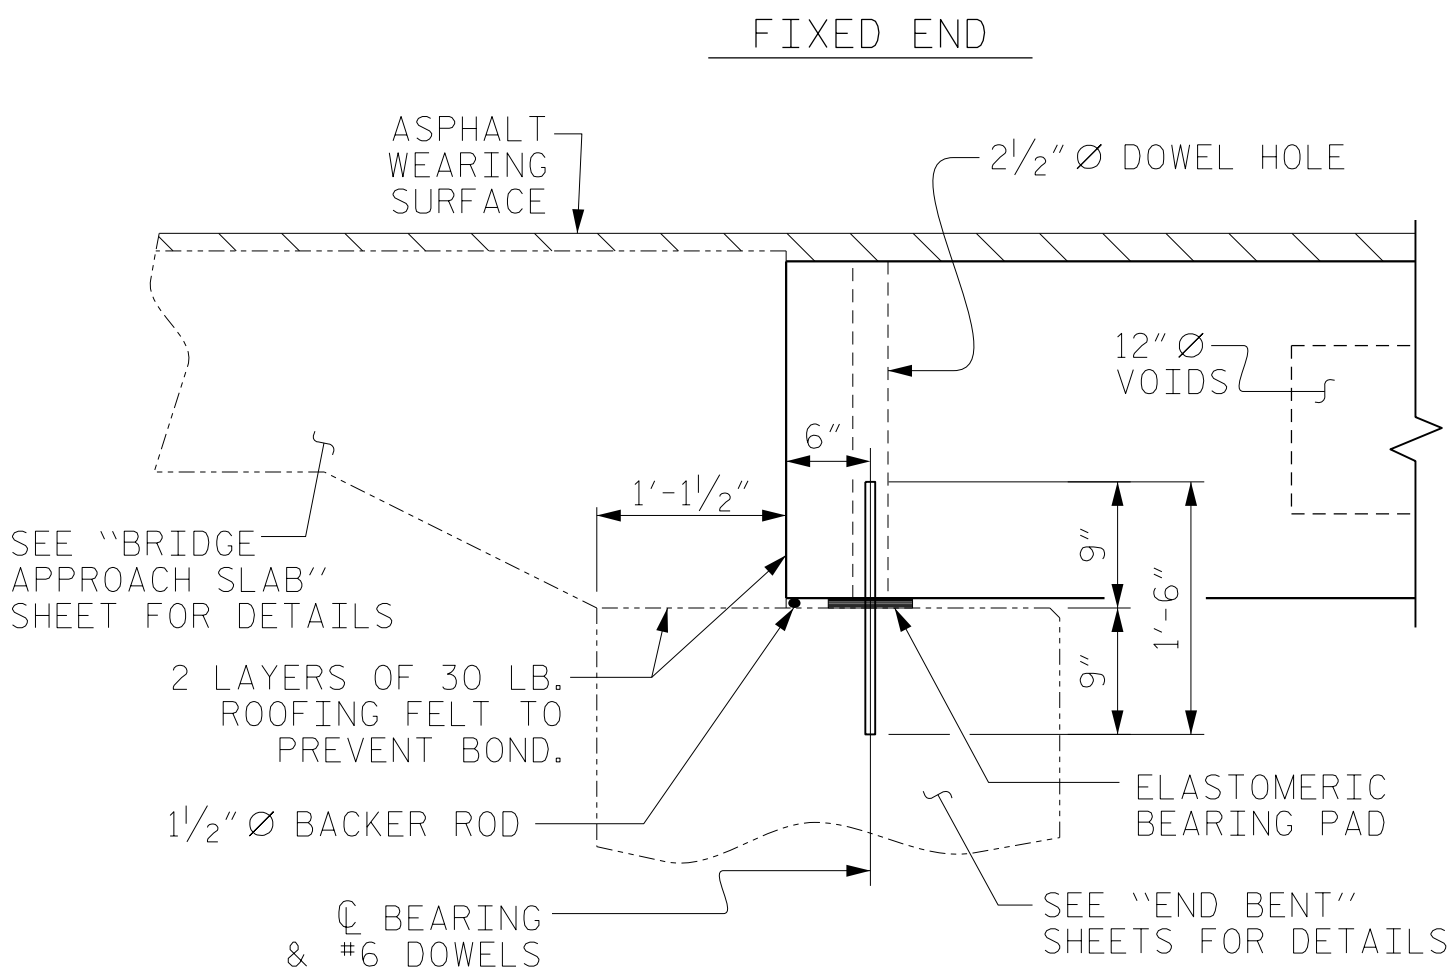


SECTION AT END BENT


PERMITTED THREADED INSERT
CAST IN OUTSIDE FACE OF
EXTERIOR UNIT AND
RECESSED 3/8" SIZE TO BE
DETERMINED
BY CONTRACTOR.

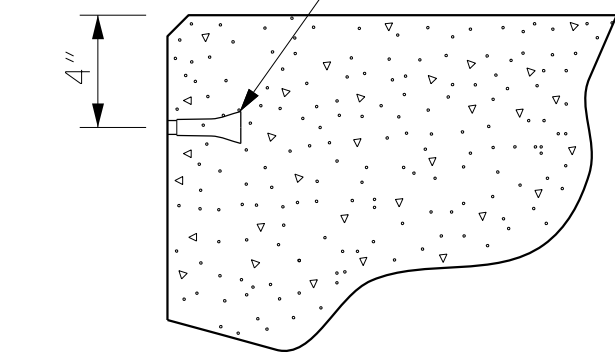

THREADED INSERT DETAIL

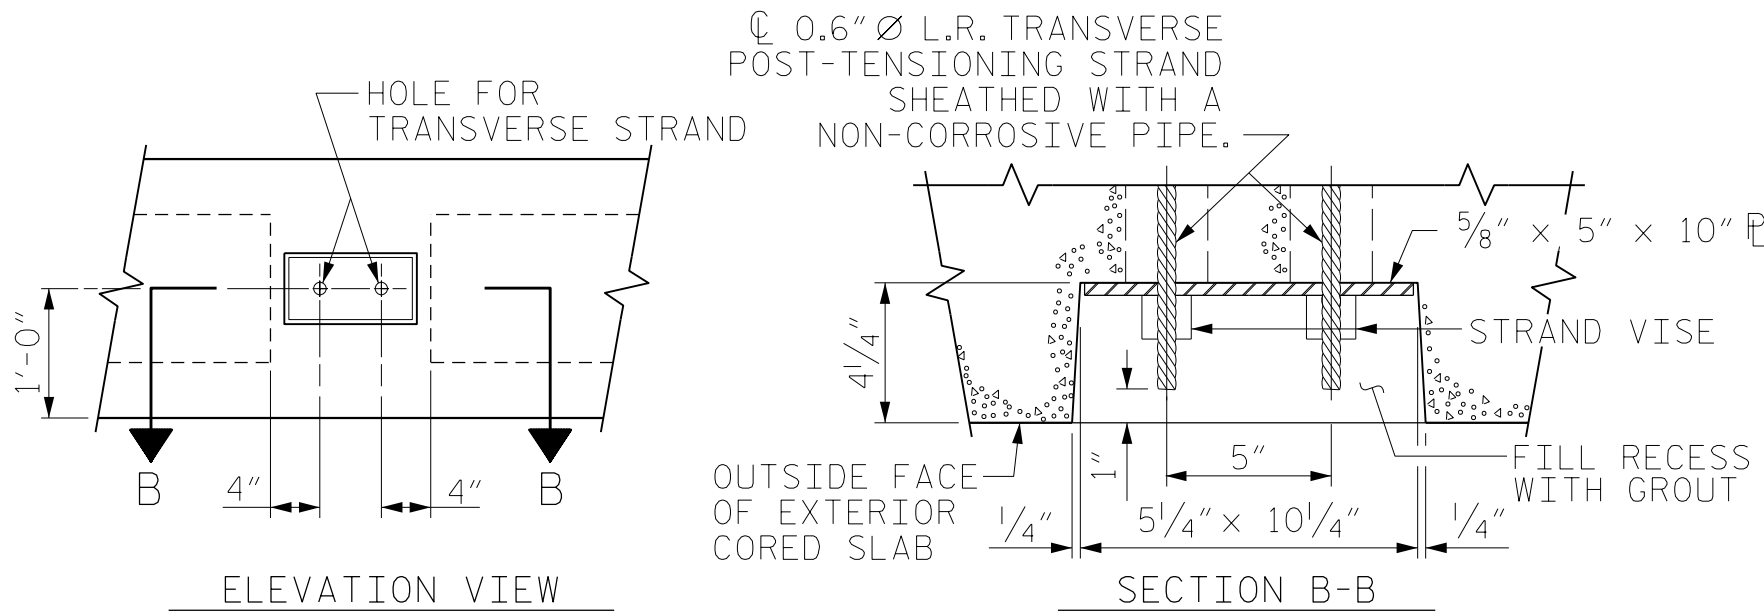


GROUTED RECESS AT END OF POST-TENSIONED STRAND CORED SLABS

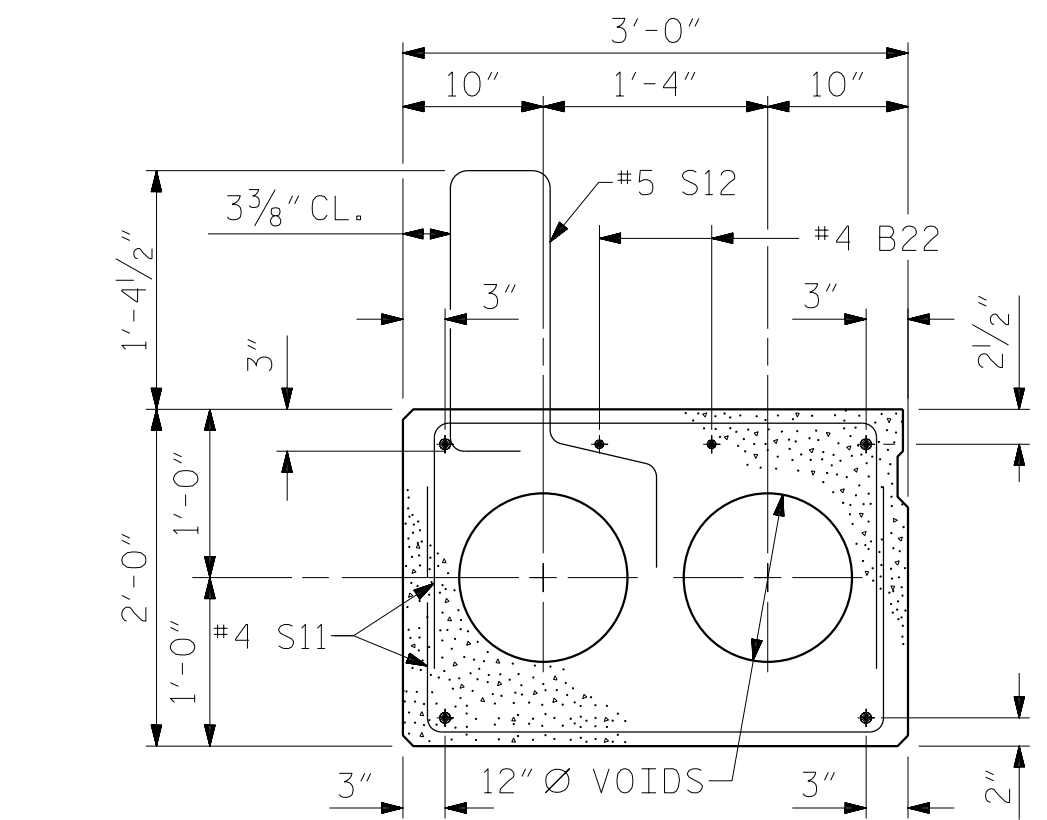

EXTERIOR SLAB SECTION

(FOR PRESTRESSED STRAND LAYOUT, SEE
INTERIOR SLAB SECTION.)

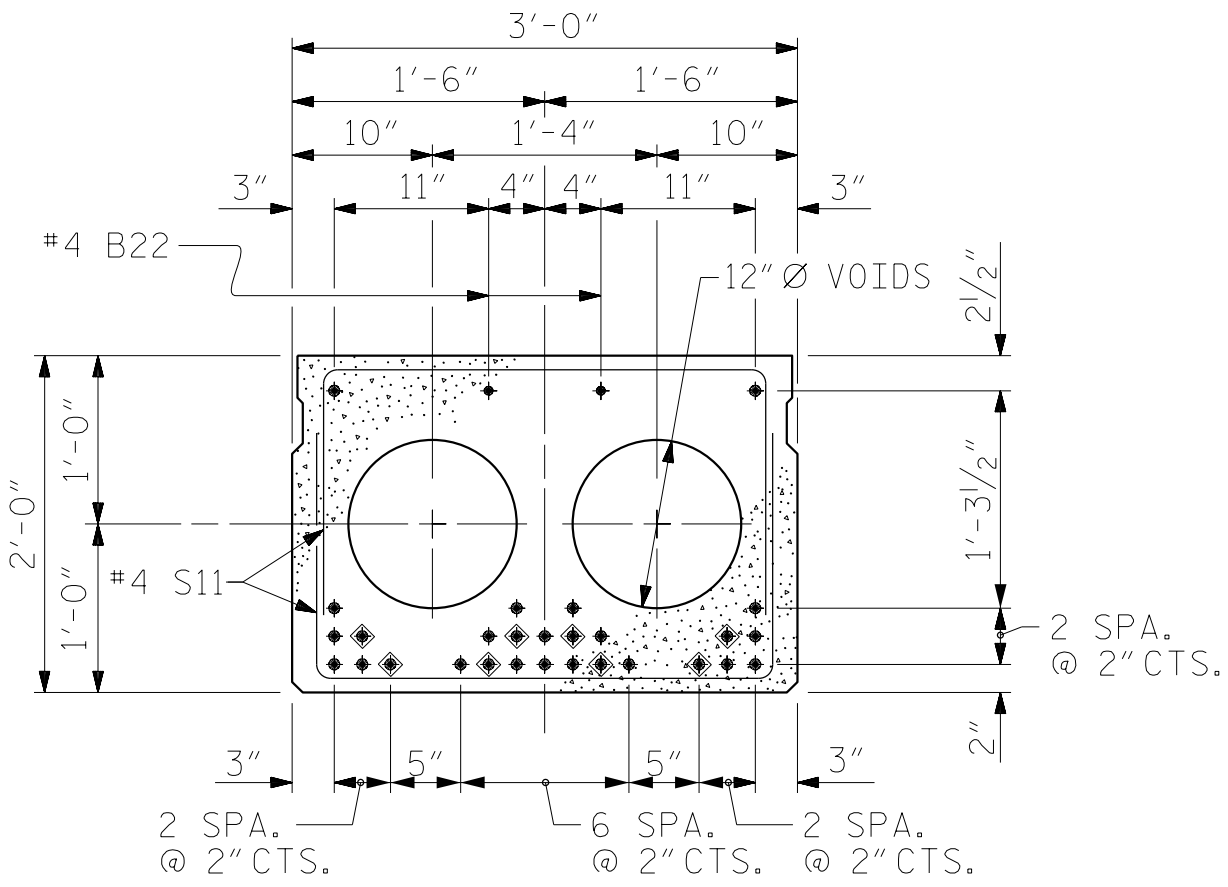


INTERIOR SLAB SECTION (70' UNIT)

(28 STRANDS REQUIRED)

0.6" Ø LOW RELAXATION STRAND LAYOUT


BOND SHALL BE BROKEN ON THESE STRANDS FOR A
DISTANCE OF 12'-0" FROM END OF CORED SLAB UNIT.
SEE STANDARD SPECIFICATIONS, ARTICLE 1078-7.

DEBONDING LEGEND

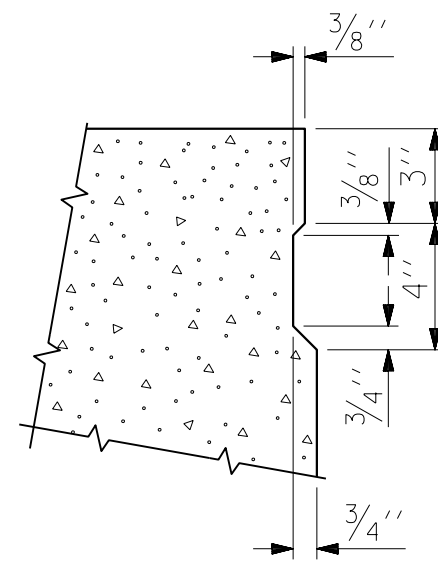

SHEAR KEY DETAIL

NOTE: OMIT SHEAR KEY ON OUTSIDE FACE
OF EXTERIOR CORED SLABS.

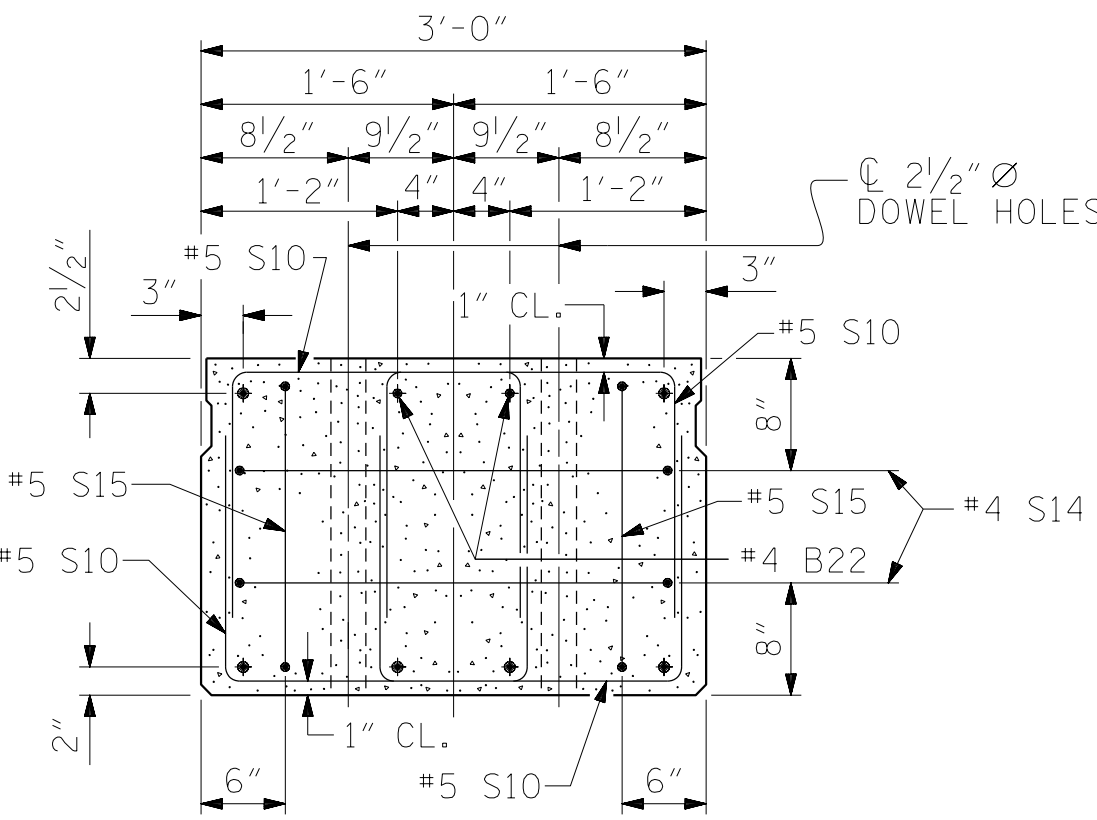

END ELEVATION

SHOWING PLACEMENT OF DOUBLE STIRRUPS
AND LOCATION OF DOWEL HOLES.
(STRAND LAYOUT NOT SHOWN.)
INTERIOR SLAB UNIT SHOWN-EXTERIOR SLAB
UNIT SIMILAR EXCEPT SHEAR KEY LOCATION.

DOCUMENT NOT CONSIDERED
FINAL UNLESS ALL
SIGNATURES COMPLETED

PROJECT NO. BP11.R013
WILKES COUNTY
STATION: 13+63.00 -L-

SHEET 1 OF 3

4/11/2025

RS&H

RS&H Architects-Engineers-Planners, Inc.


8521 Six Forks Road, Suite 400
Raleigh, NC 27615
919-926-4100 FAX 919-846-9080
www.rsandh.com
North Carolina License Nos. 50073-F-0403-C-08

STATE OF NORTH CAROLINA
DEPARTMENT OF TRANSPORTATION
RALEIGH
STANDARD


3'-0" X 2'-0"
PRESTRESSED CONCRETE
CORED SLAB UNIT

REVISIONS						SHEET NO.
NO.	BY:	DATE:	NO.	BY:	DATE:	
1			3			S-6
2			4			TOTAL SHEETS 18


STD. NO. 24PCS4_33_90S

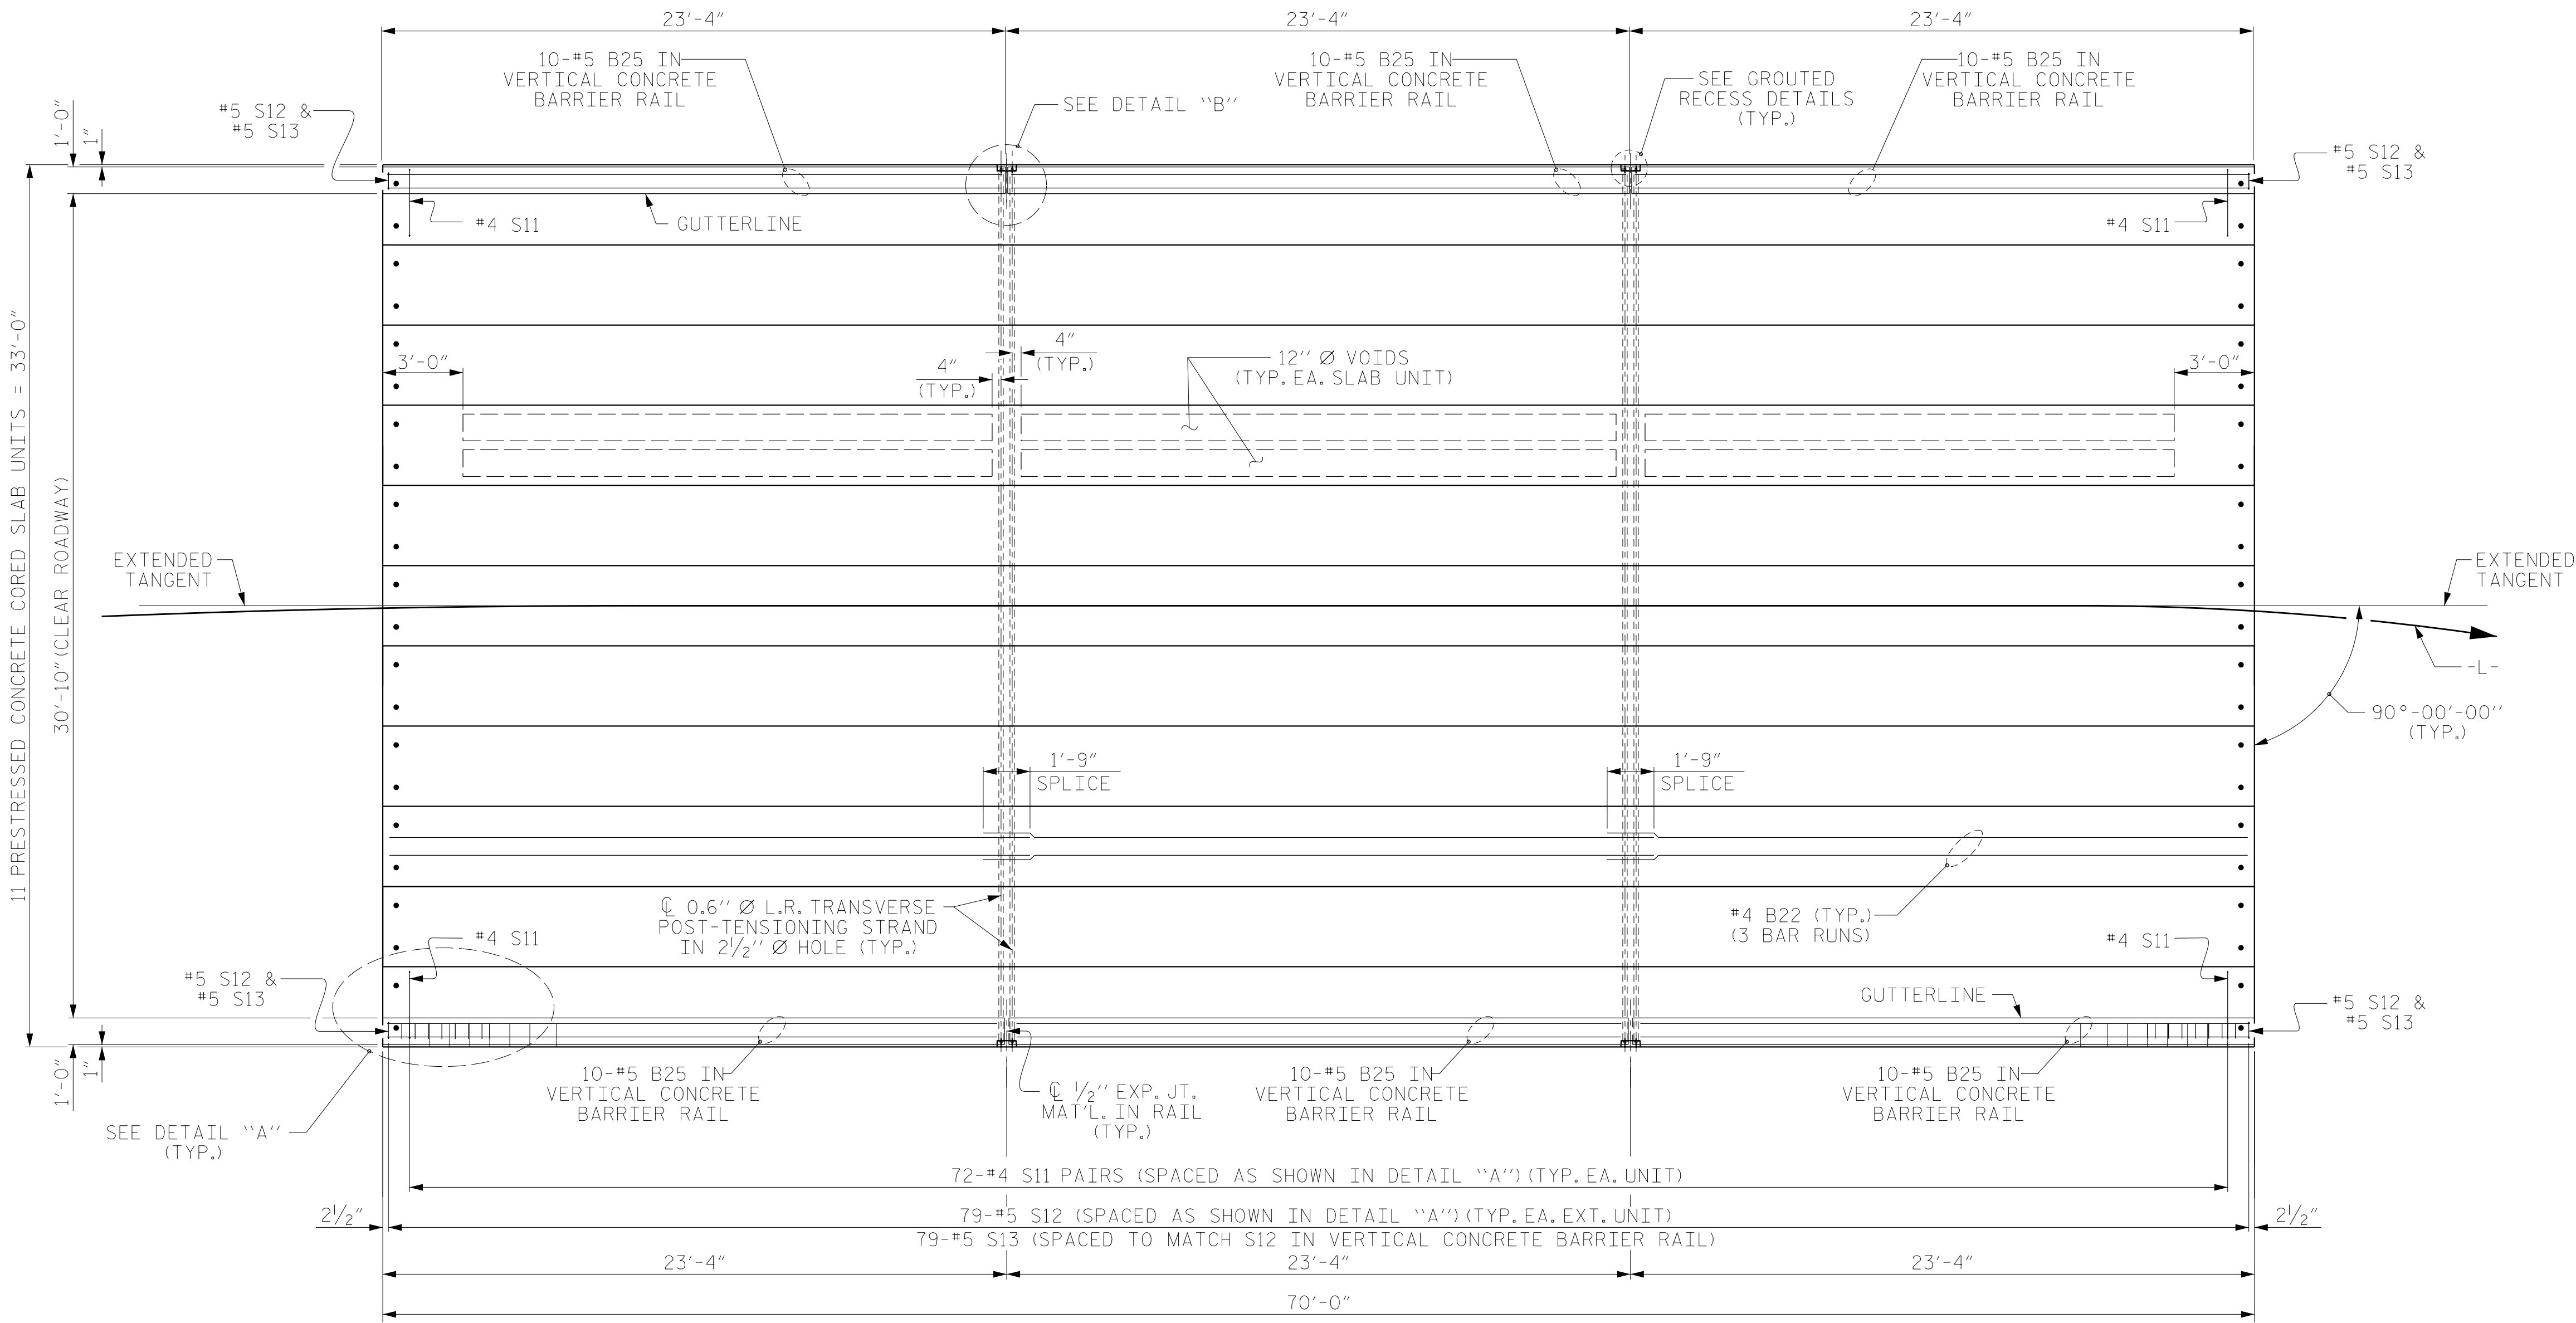

PLAN OF UNIT

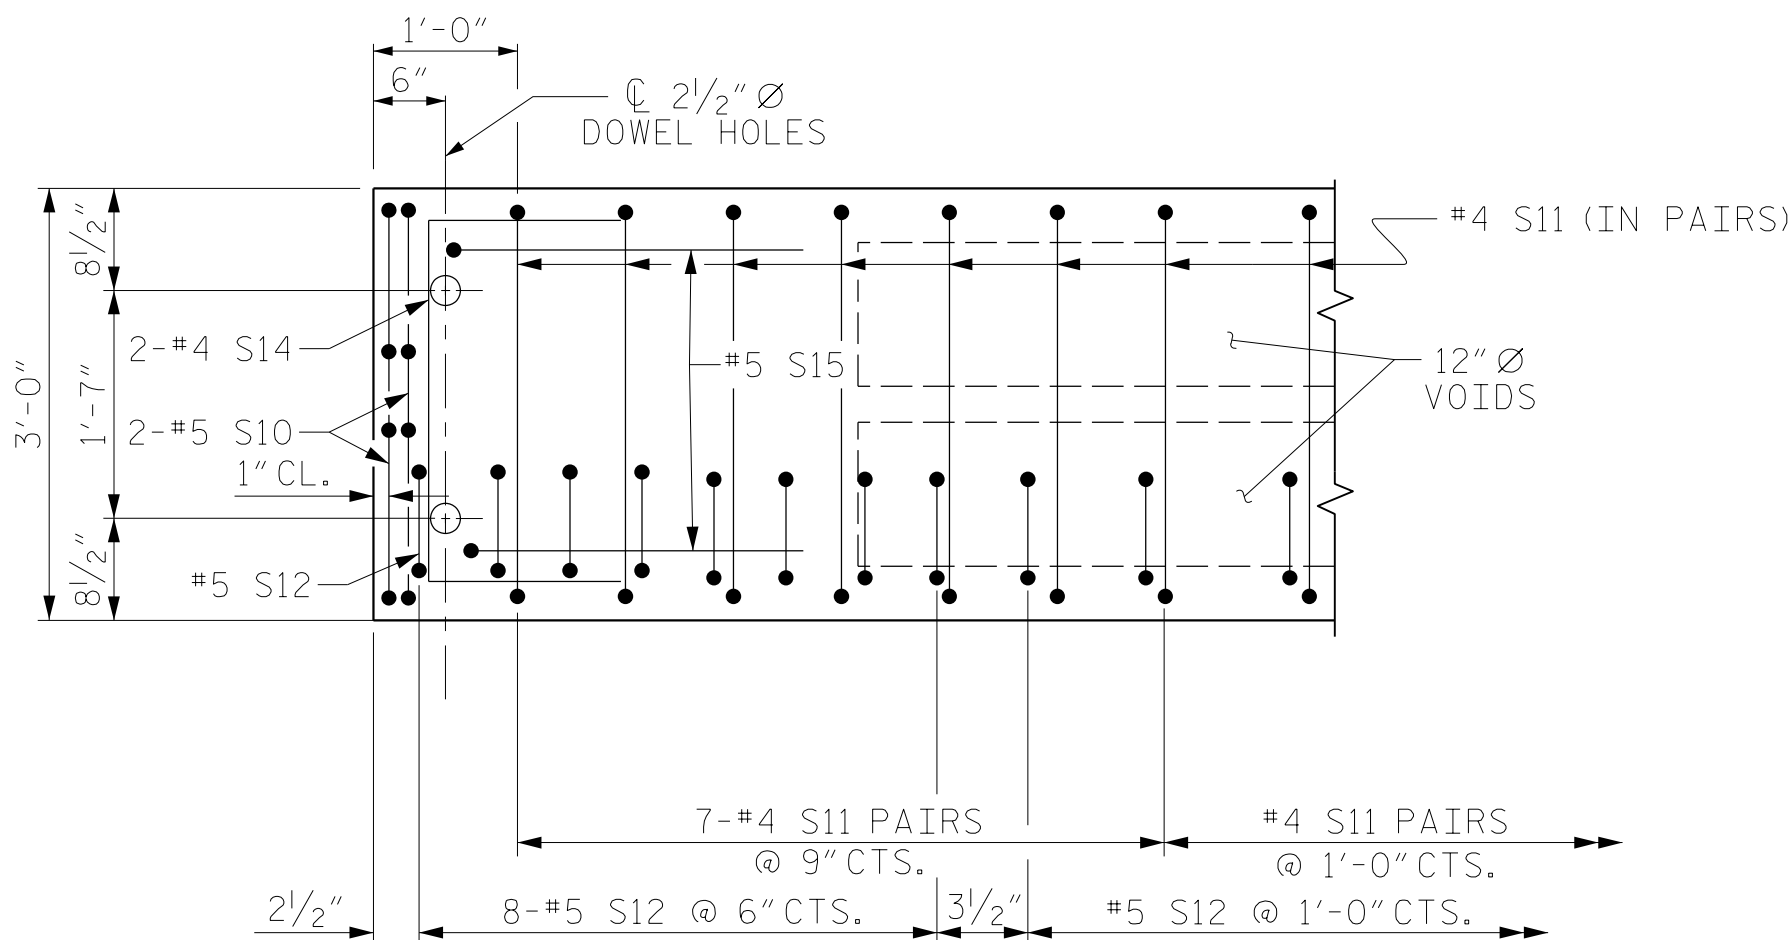

DETAIL "A"

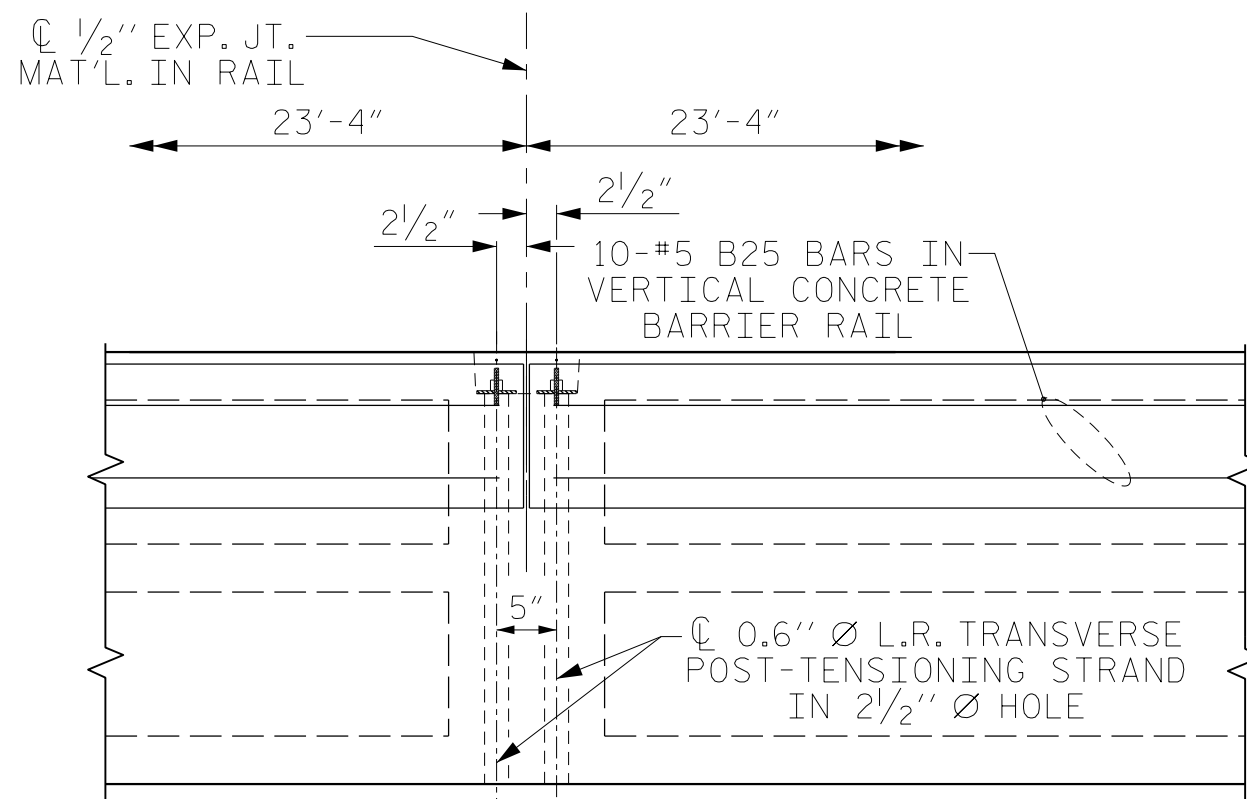


DETAIL "B"

#4 S11 BARS MAY BE SHIFTED AS NECESSARY TO MAINTAIN 1" CLEAR TO GROUDED RECESS AND 2 1/2" Ø TRANSVERSE POST-TENSIONING STRAND HOLES

ASSEMBLED BY : M. ACOSTA	DATE : 11/2024
CHECKED BY : T. LAWS	DATE : 11/2024
DRAWN BY : MAA 6/10	REV. BY : MAA/TMG 12/5/11
CHECKED BY : MKT 7/10	REV. BY : MAA/TMG 8/14

(TYPICAL EACH END OF UNIT)
NOTE: EXTERIOR UNIT SHOWN - INTERIOR
UNIT SIMILAR EXCEPT OMIT #5 S12 BARS.

DOCUMENT NOT CONSIDERED
FINAL UNLESS ALL
SIGNATURES COMPLETED

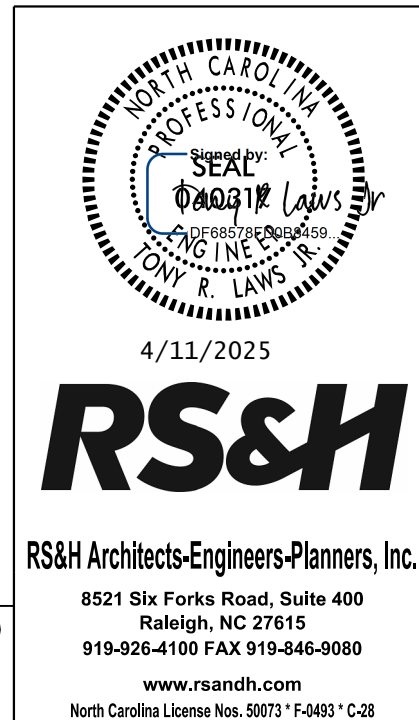


PROJECT NO. BP11.R013
WILKES COUNTY
STATION: 13+63.00 -L-


SHEET 2 OF 3

REVISIONS						SHEET NO.
NO.	BY:	DATE:	NO.	BY:	DATE:	
1			3			S-7
2			4			TOTAL SHEETS 18


STD. NO. 24PCS_33_90S_70L

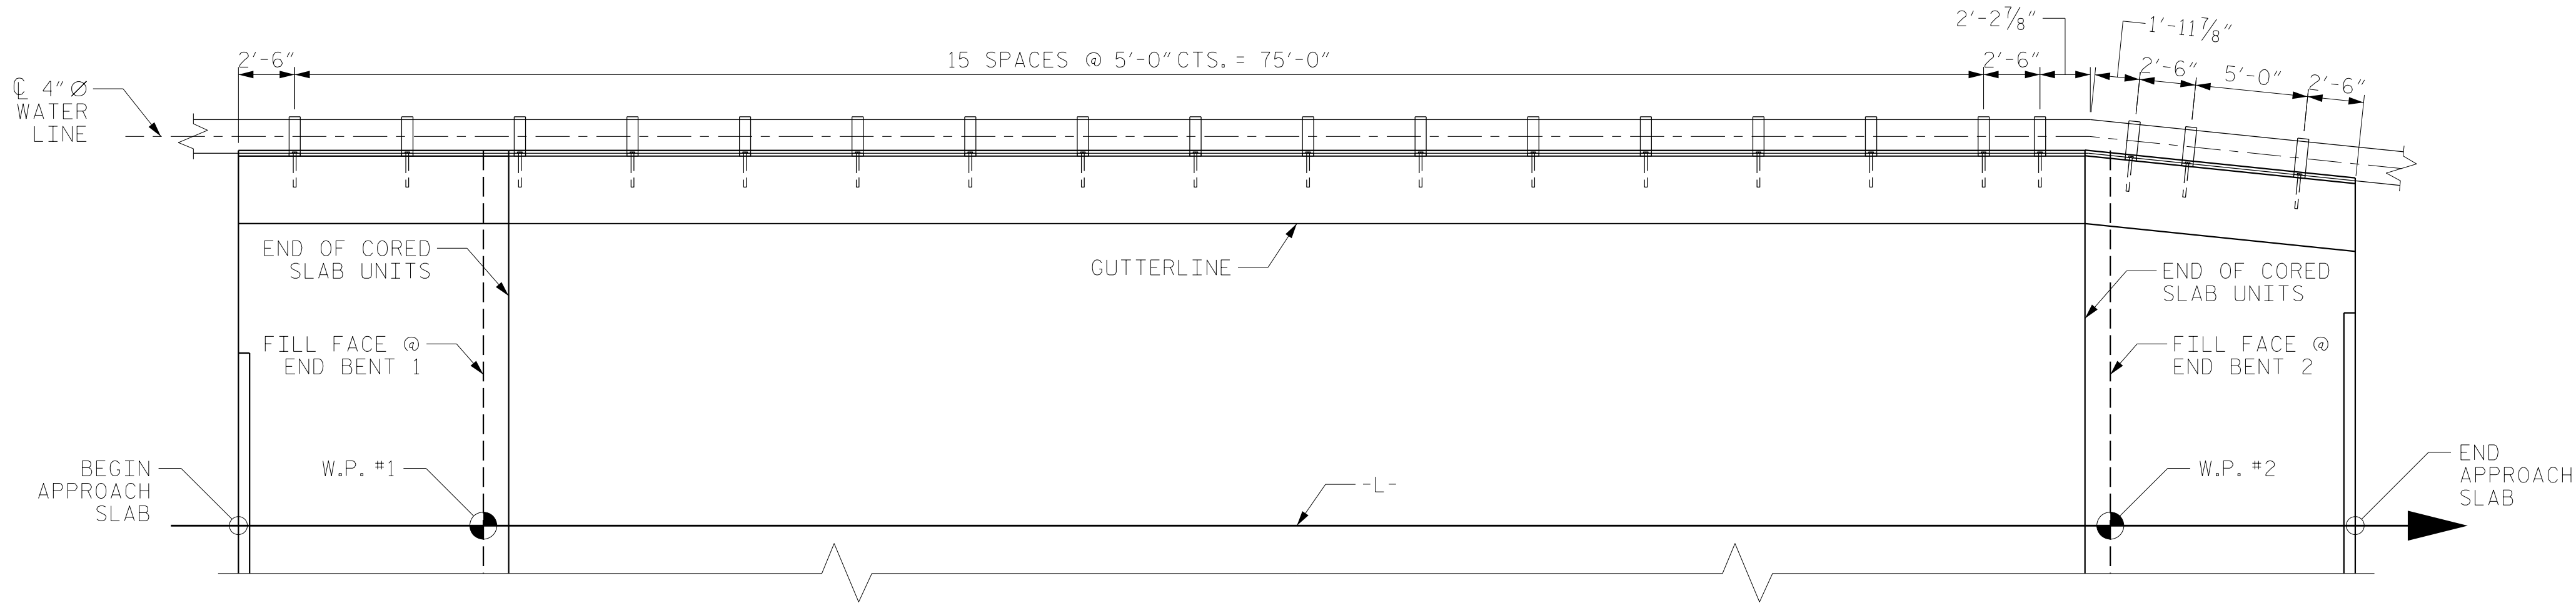

PLAN OF PIPE CLAMP SPACING

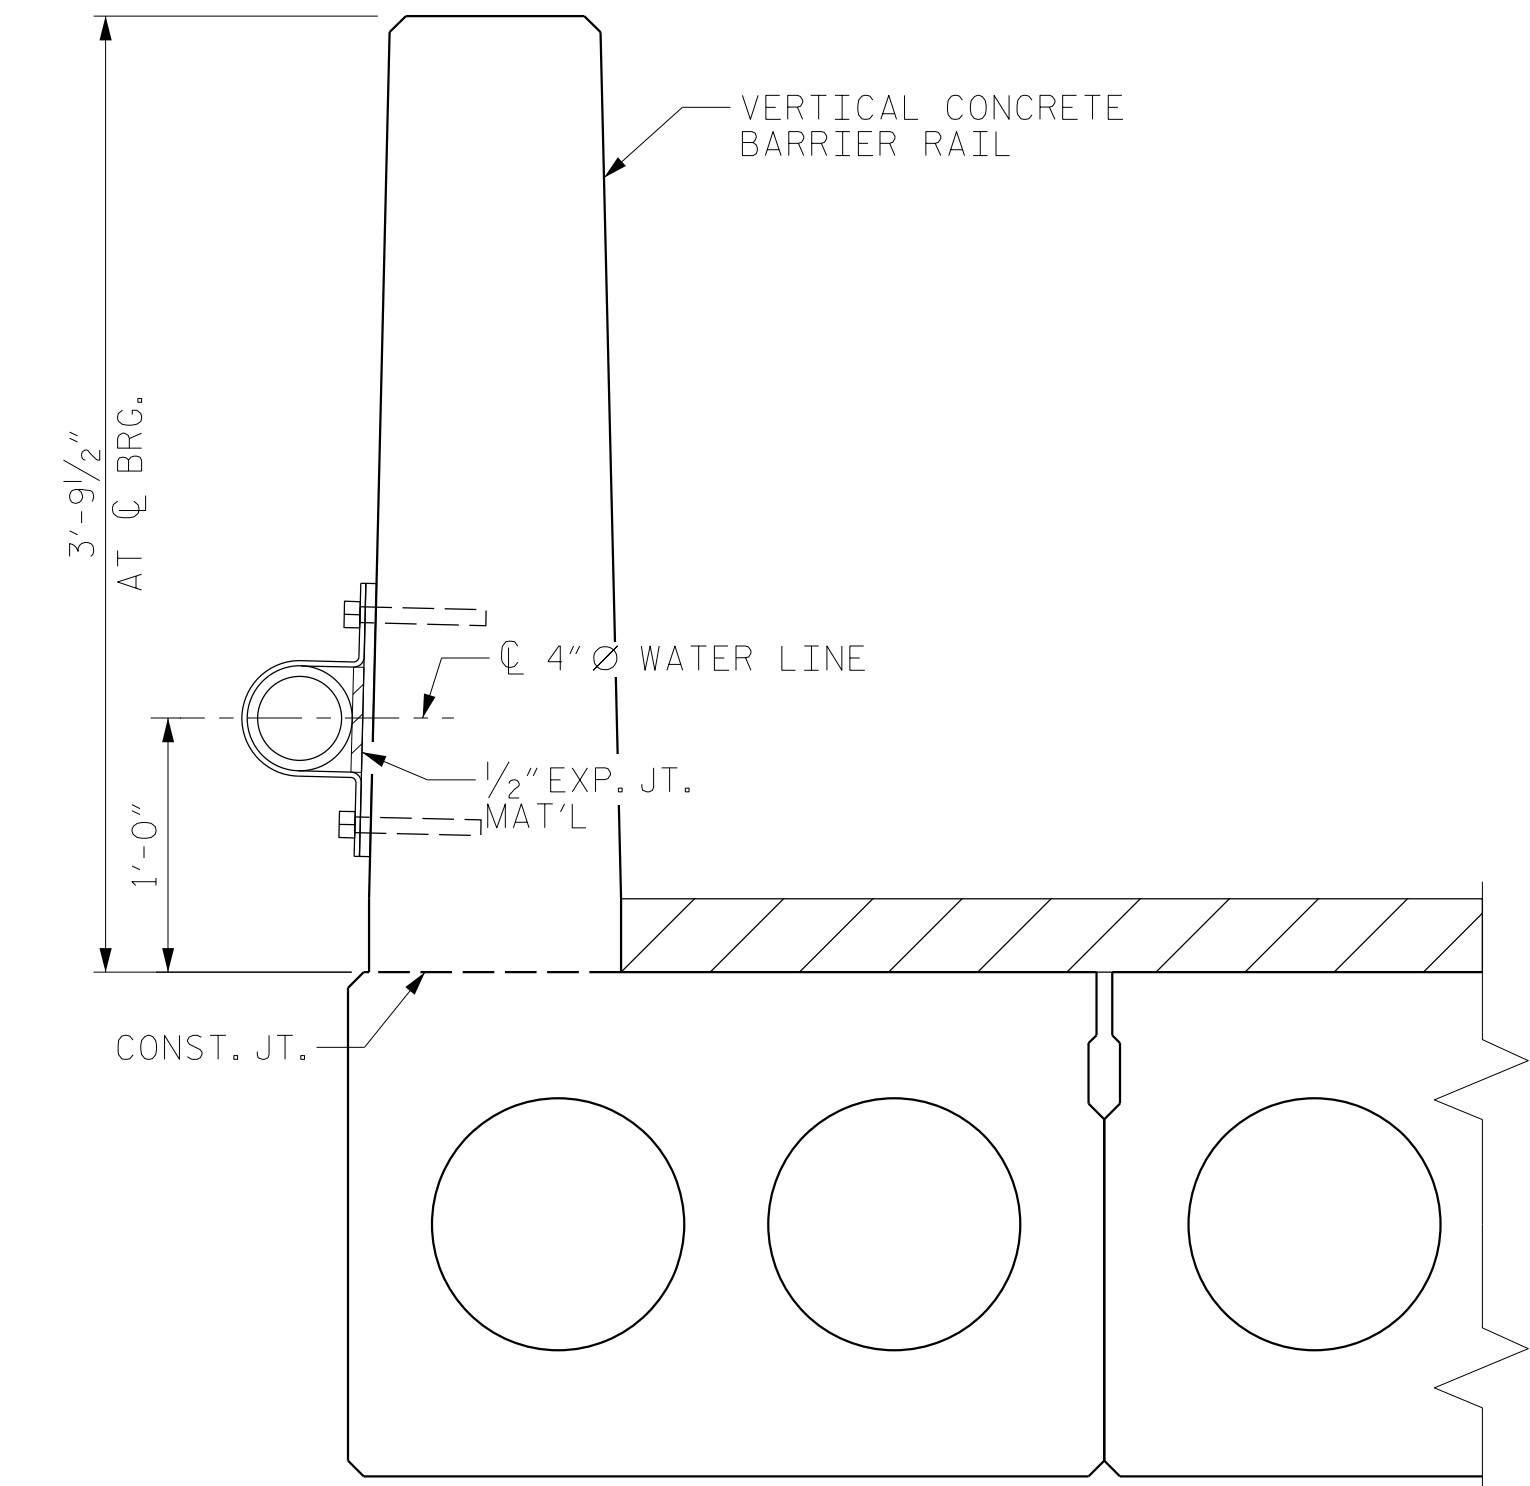

SECTION THRU WATER LINE

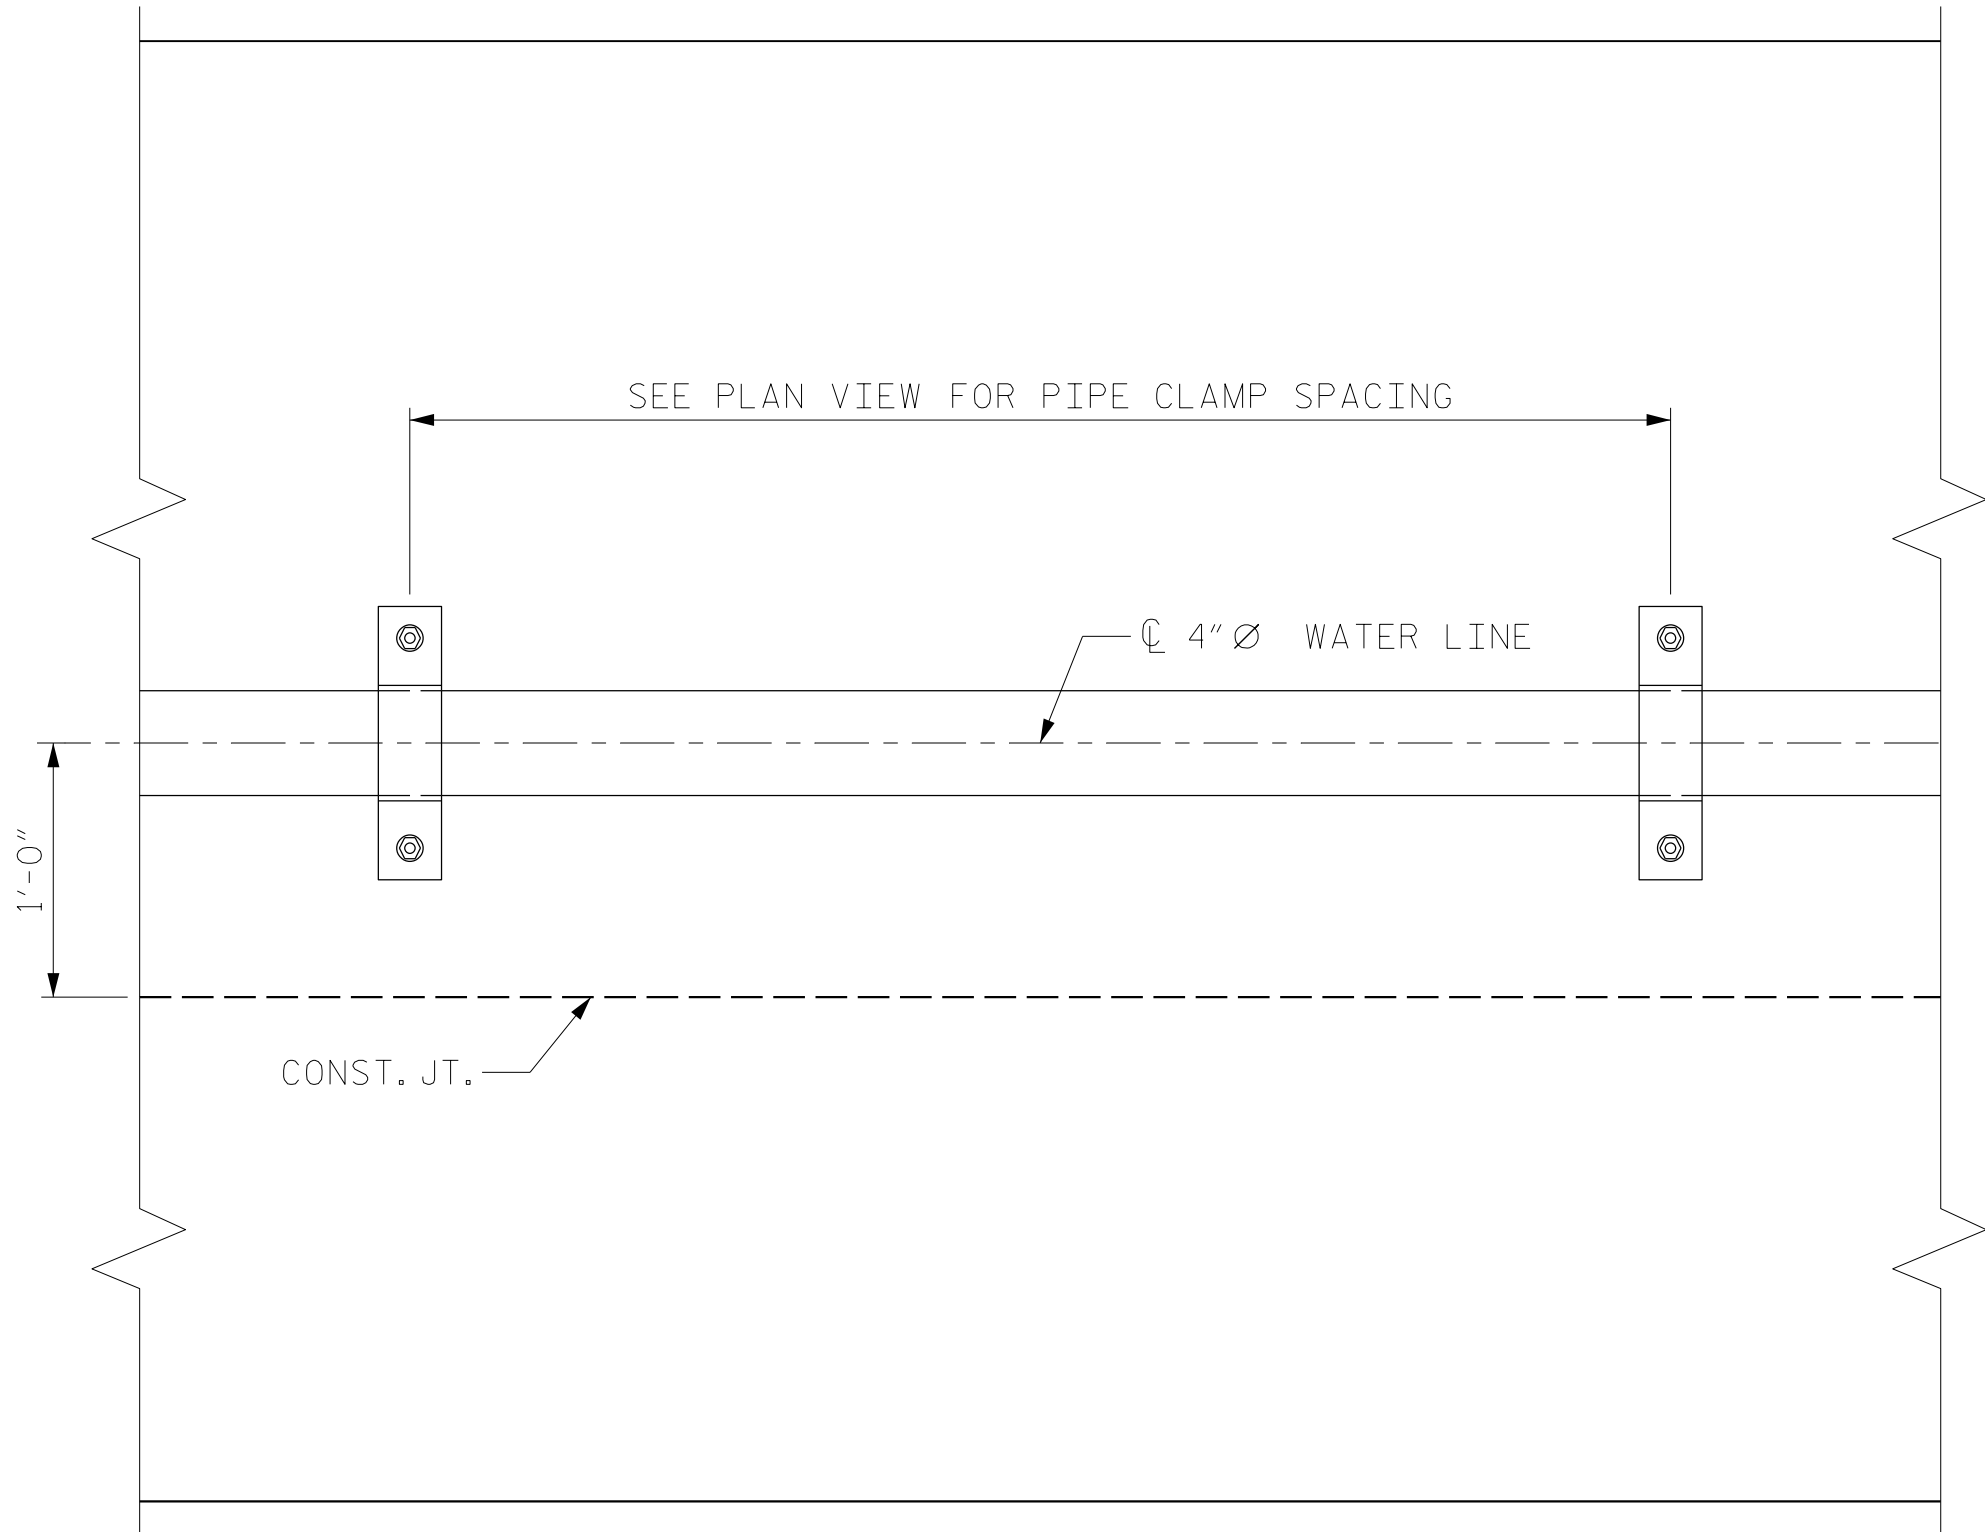

PARTIAL ELEVATION

NOTES:

BOLTS SHALL CONFORM TO THE REQUIREMENTS OF ASTM A307 AND NUTS SHALL CONFORM TO THE REQUIREMENTS OF AASTHO M291. BOLTS, NUTS, AND WASHERS SHALL BE GALVANIZED.

IN LIEU OF 1/4" STRAP PLATE, THE CONTRACTOR MAY SUBMIT AN ALTERNATE STRAP PLATE TO THE ENGINEER FOR APPROVAL.


AT THE CONTRACTOR'S OPTION, STAINLESS STEEL BOLTS, NUTS AND WASHERS MAY BE USED AS AN ALTERNATE FOR THE 3/4" Ø GALVANIZED BOLTS, NUTS AND WASHERS. THEY SHALL CONFORM TO OR EXCEED THE MECHANICAL REQUIREMENTS OF ASTM A307. THE USE OF THIS ALTERNATE SHALL BE APPROVED BY THE ENGINEER.

STEEL SPACER AND STRAP PLATE SHALL BE ASTM A36 GRADE 36 STRUCTURAL STEEL AND SHALL BE GALVANIZED TO ASTM A123.

LEVEL ONE FIELD TESTING IS REQUIRED AND THE YIELD LOAD OF THE ANCHOR BOLTS IS 10.0 KIPS. FOR ADHESIVELY ANCHORED ANCHOR BOLTS, SEE THE STANDARD SPECIFICATIONS.

THE CONTRACTOR SHALL TAKE NECESSARY PRECAUTIONS TO AVOID DAMAGING THE REINFORCING STEEL IN THE VERTICAL CONCRETE BARRIER RAIL.

THE COST OF THE PIPE CLAMP ASSEMBLY WHICH CONSISTS OF INSTALLATION, LABOR, BOLTS, NUTS, WASHERS, STRAP PLATE AND STEEL SPACER AND ALL INCIDENTALS SHALL BE INCLUDED IN THE UNIT CONTRACT BID PRICE FOR VERTICAL CONCRETE BARRIER RAIL.

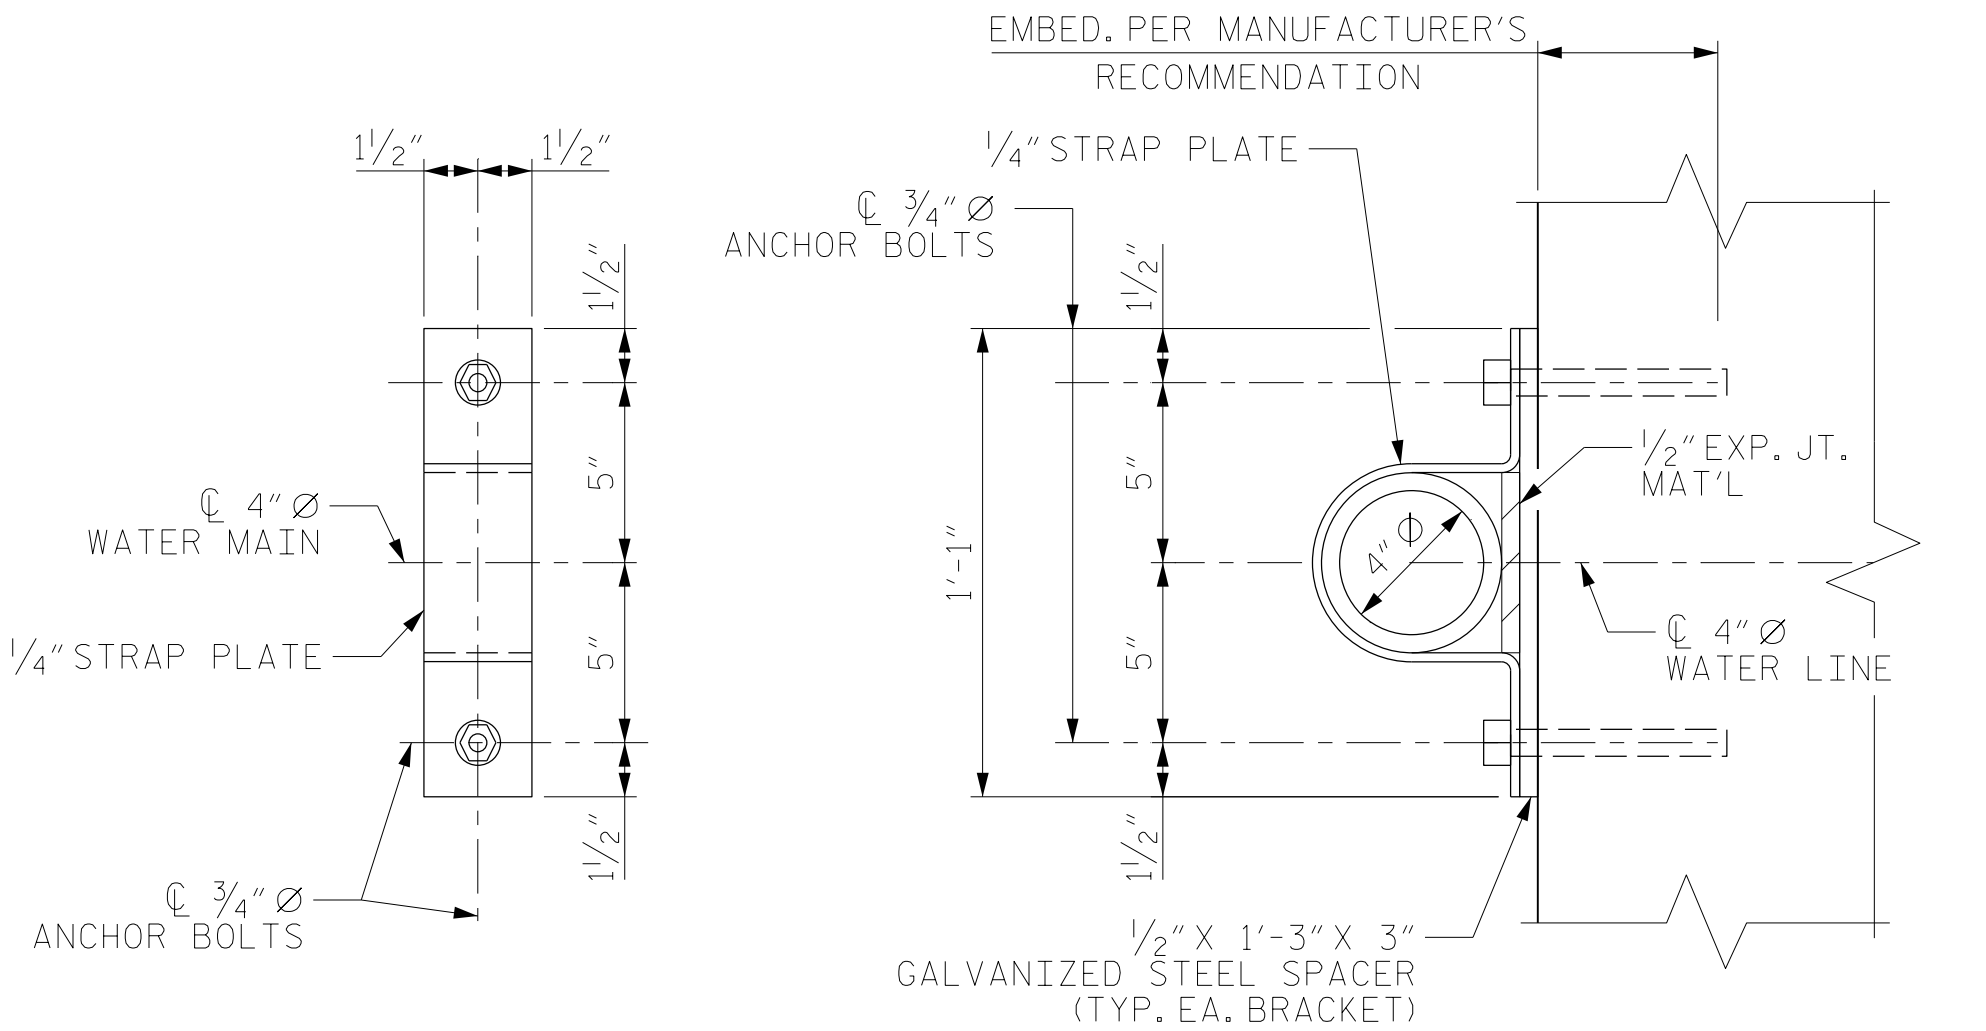

ELEVATION

CLAMP DETAIL

PIPE CLAMP DETAILS

(20 REQUIRED)

PROJECT NO. BP11.R013
WILKES COUNTY
STATION: 13+63.00 -L-

DRAWN BY : M. R. ACOSTA DATE : 02/2025
CHECKED BY : M. B. KHIN DATE : 02/2025
DESIGN ENGINEER OF RECORD: T. R. LAWS DATE : 03/2025

4/7/2025
\\rsandh.com\\files\\Transportation\\P\\10034238018.Div 11 Wilkes 280\\Design\\Structures\\CAD\\401.017_BP11.R013_SMU.UT.S-9.960280.dgn
Scacccaj

DOCUMENT NOT CONSIDERED
FINAL UNLESS ALL
SIGNATURES COMPLETED

Professional Engineer Seal for T. R. Laws, No. 02037, State of North Carolina, expires 04/11/2025.

RS&H
RS&H Architects-Engineers-Planners, Inc.
8521 Six Forks Road, Suite 400
Raleigh, NC 27615
919-926-4100 FAX 919-846-9080
www.rsandh.com
North Carolina License Nos. 50073-F-0403-C-08

STATE OF NORTH CAROLINA
DEPARTMENT OF TRANSPORTATION
RALEIGH

BRIDGE MOUNTED
WATER LINE DETAILS

REVISIONS						SHEET NO.
NO.	BY:	DATE:	NO.	BY:	DATE:	S-9
1			3			TOTAL SHEETS 18
2			4			

NOTES

THE GUARDRAIL ANCHOR ASSEMBLY SHALL CONSIST OF A 1/4" HOLD DOWN PLATE AND 7 - 7/8" Ø BOLTS WITH NUTS AND WASHERS.

THE HOLD-DOWN PLATE SHALL CONFORM TO AASHTO M270 GRADE 36. AFTER FABRICATION, THE HOLD-DOWN PLATE SHALL BE HOT-DIP GALVANIZED IN ACCORDANCE WITH AASHTO M111.

BOLTS SHALL CONFORM TO THE REQUIREMENTS OF ASTM A307 AND NUTS SHALL CONFORM TO THE REQUIREMENTS OF AASHTO M291. BOLTS, NUTS AND WASHERS SHALL BE GALVANIZED. (AT THE CONTRACTOR'S OPTION, STAINLESS STEEL BOLTS, NUTS AND WASHERS MAY BE USED AS AN ALTERNATE FOR THE 7/8" Ø GALVANIZED BOLTS, NUTS AND WASHERS. THEY SHALL CONFORM TO OR EXCEED THE MECHANICAL REQUIREMENTS OF ASTM A307. THE USE OF THIS ALTERNATE SHALL BE APPROVED BY THE ENGINEER.)





THE GUARDRAIL ANCHOR ASSEMBLY IS REQUIRED AT ALL POINTS WHERE APPROACH GUARDRAIL IS TO BE ATTACHED TO THE END OF BARRIER RAIL. FOR POINTS OF ATTACHMENT, SEE SKETCH.

AFTER INSTALLATION, THE EXPOSED THREAD OF THE BOLT SHALL BE BURRED WITH A SHARP POINTED TOOL.

THE COST OF THE GUARDRAIL ANCHOR ASSEMBLY SHALL BE INCLUDED IN THE UNIT CONTRACT PRICE BID FOR VERTICAL CONCRETE BARRIER RAIL.

THE VERTICAL REINFORCING BARS MAY BE SHIFTED SLIGHTLY IN THE VERTICAL CONCRETE BARRIER RAIL TO CLEAR ASSEMBLY BOLTS.

THE 1 1/4" Ø HOLES SHALL BE FORMED OR DRILLED WITH A CORE BIT. IMPACT TOOLS WILL NOT BE PERMITTED. ANY CONCRETE DAMAGED BY THIS WORK SHALL BE REPAIRED TO THE SATISFACTION OF THE ENGINEER.

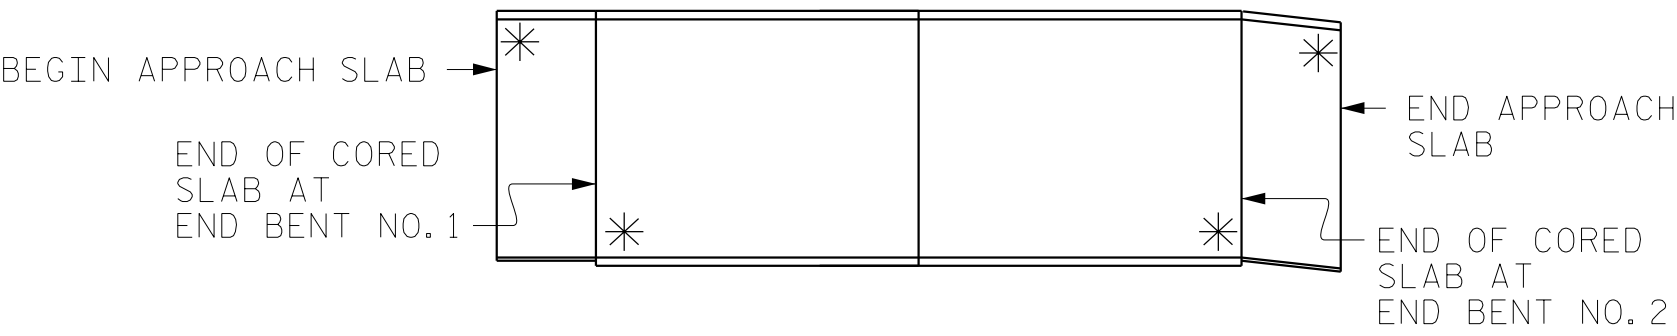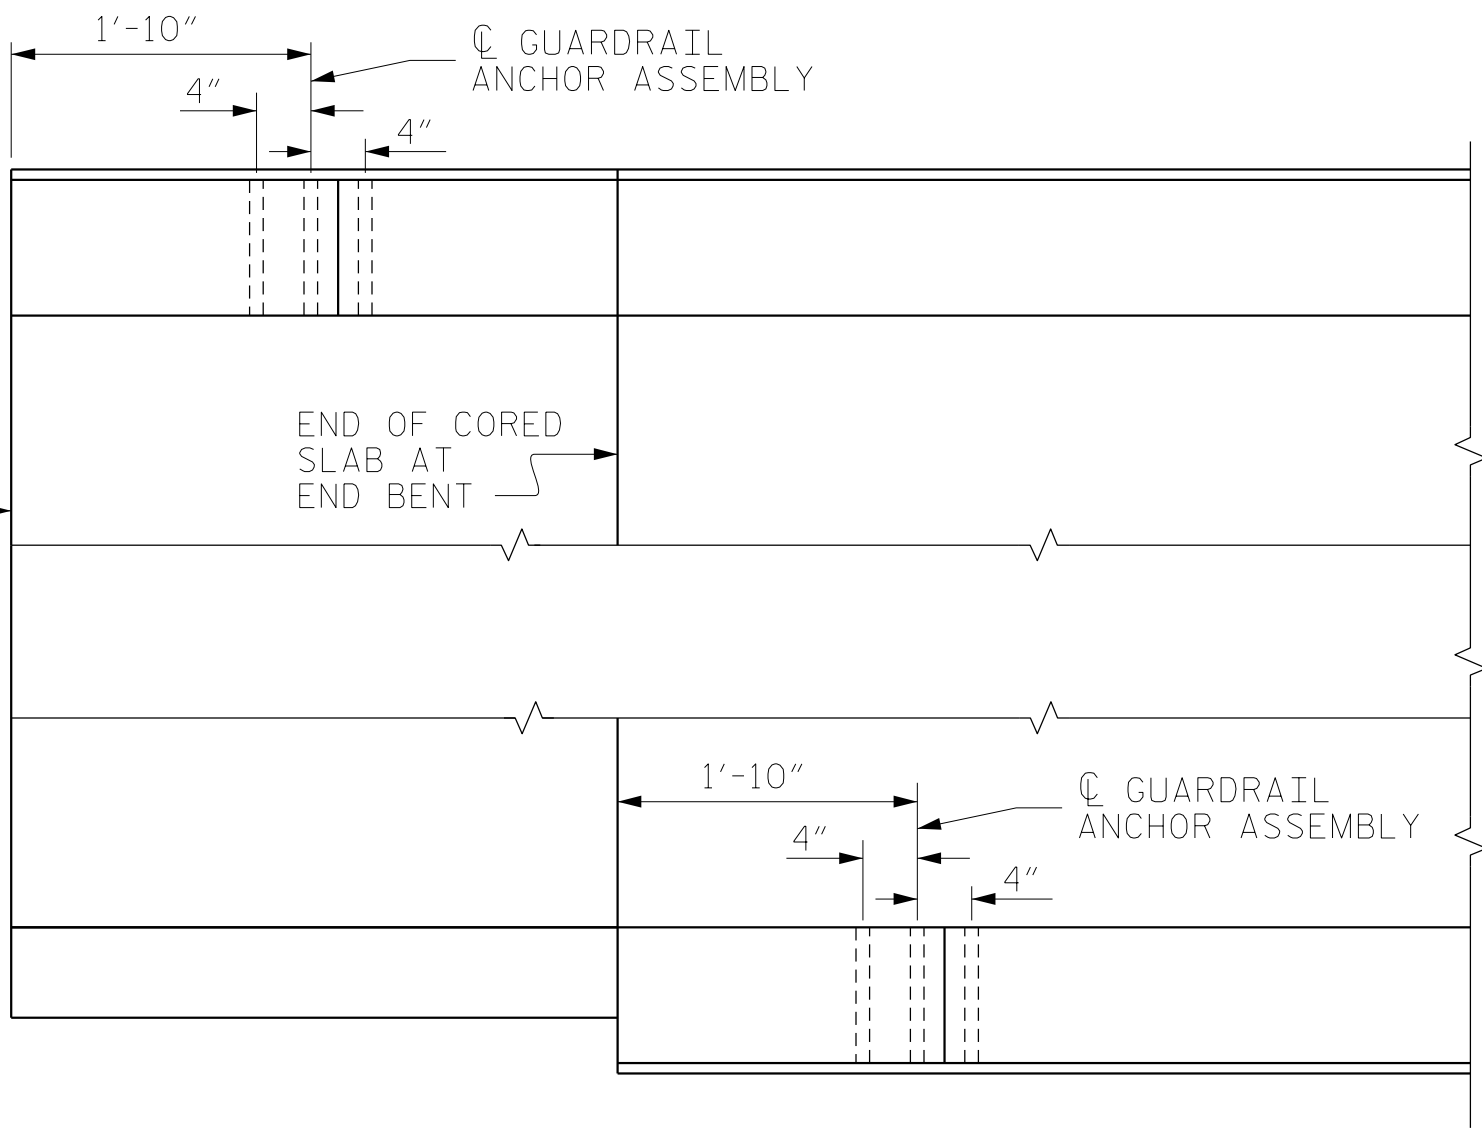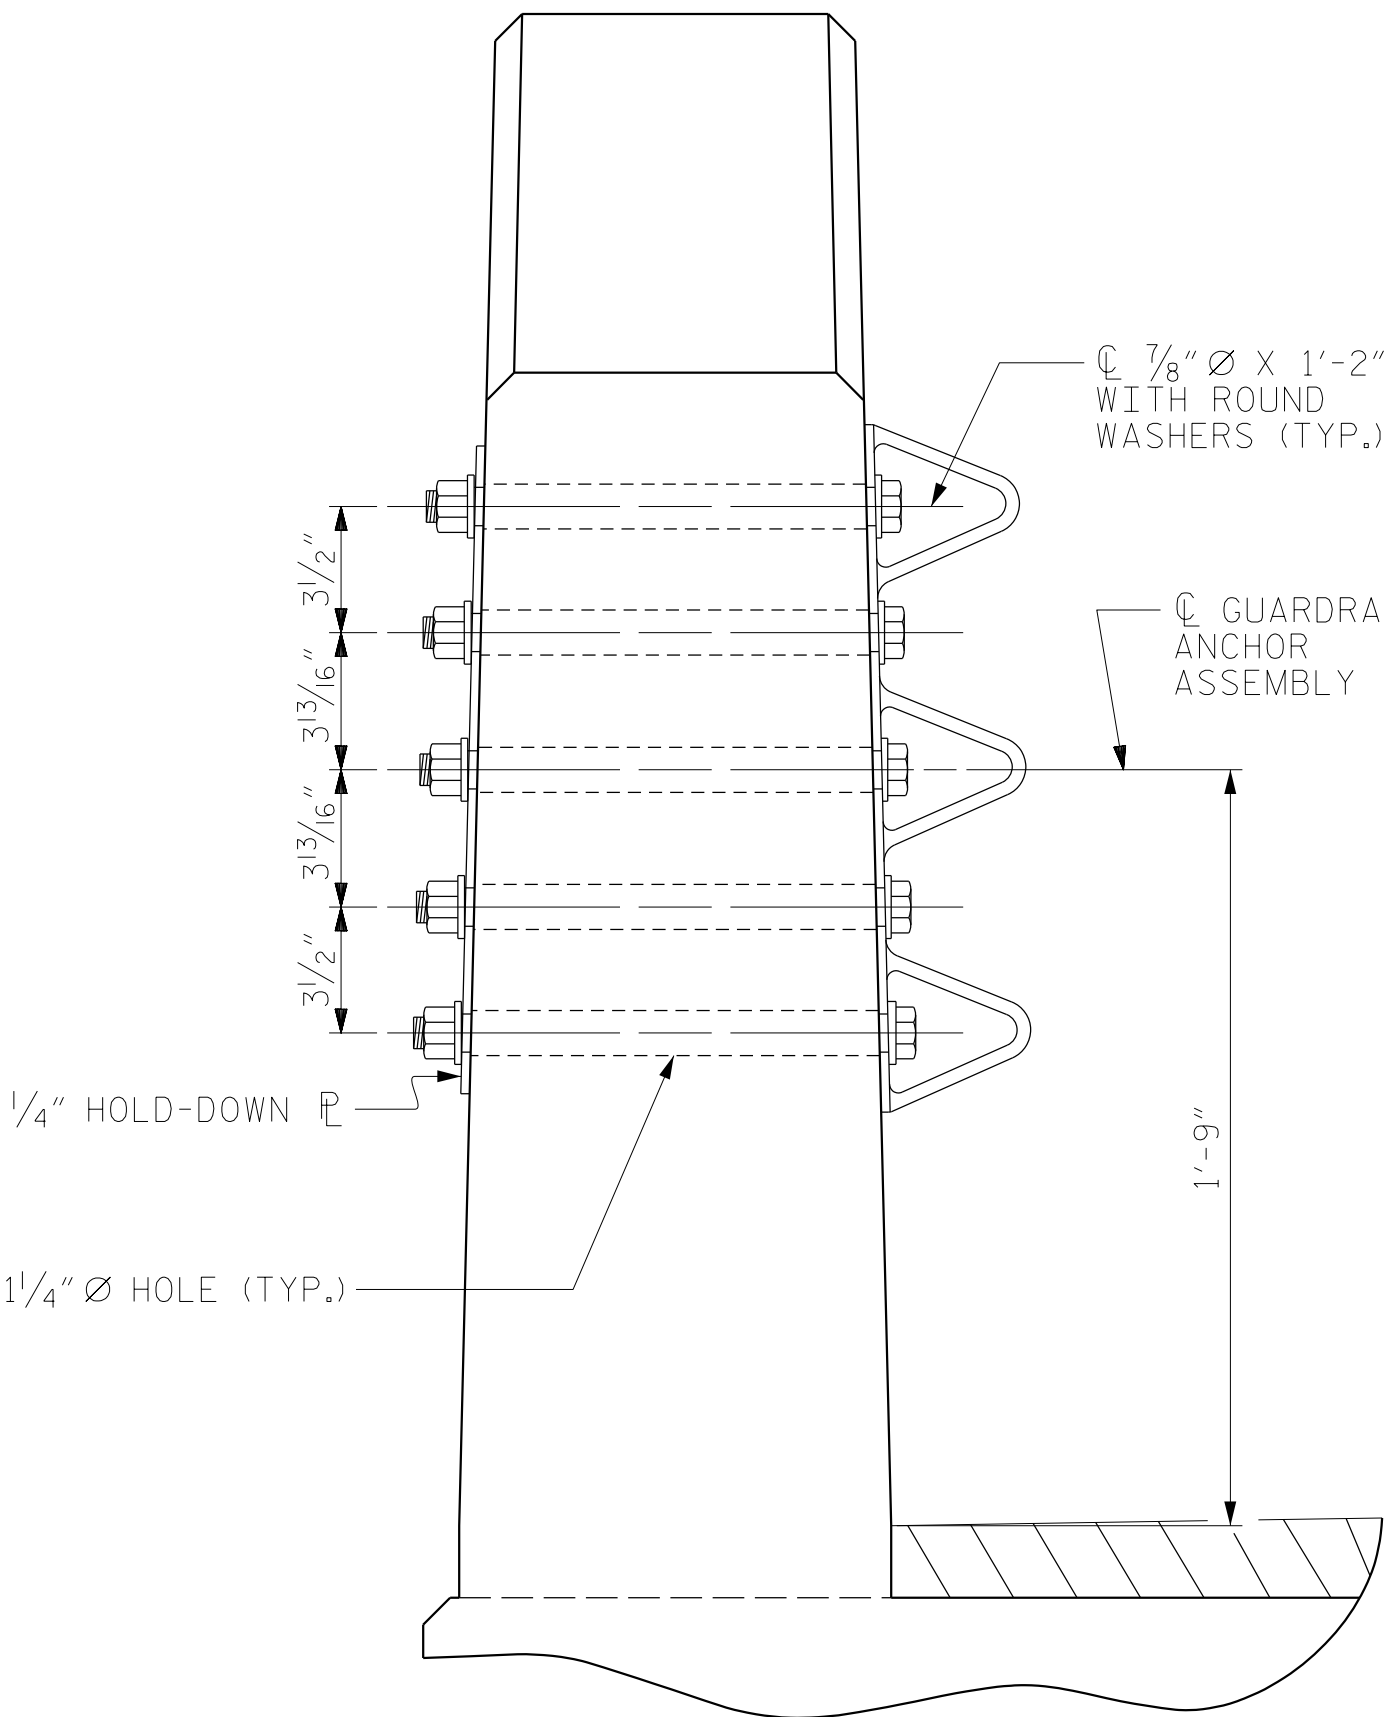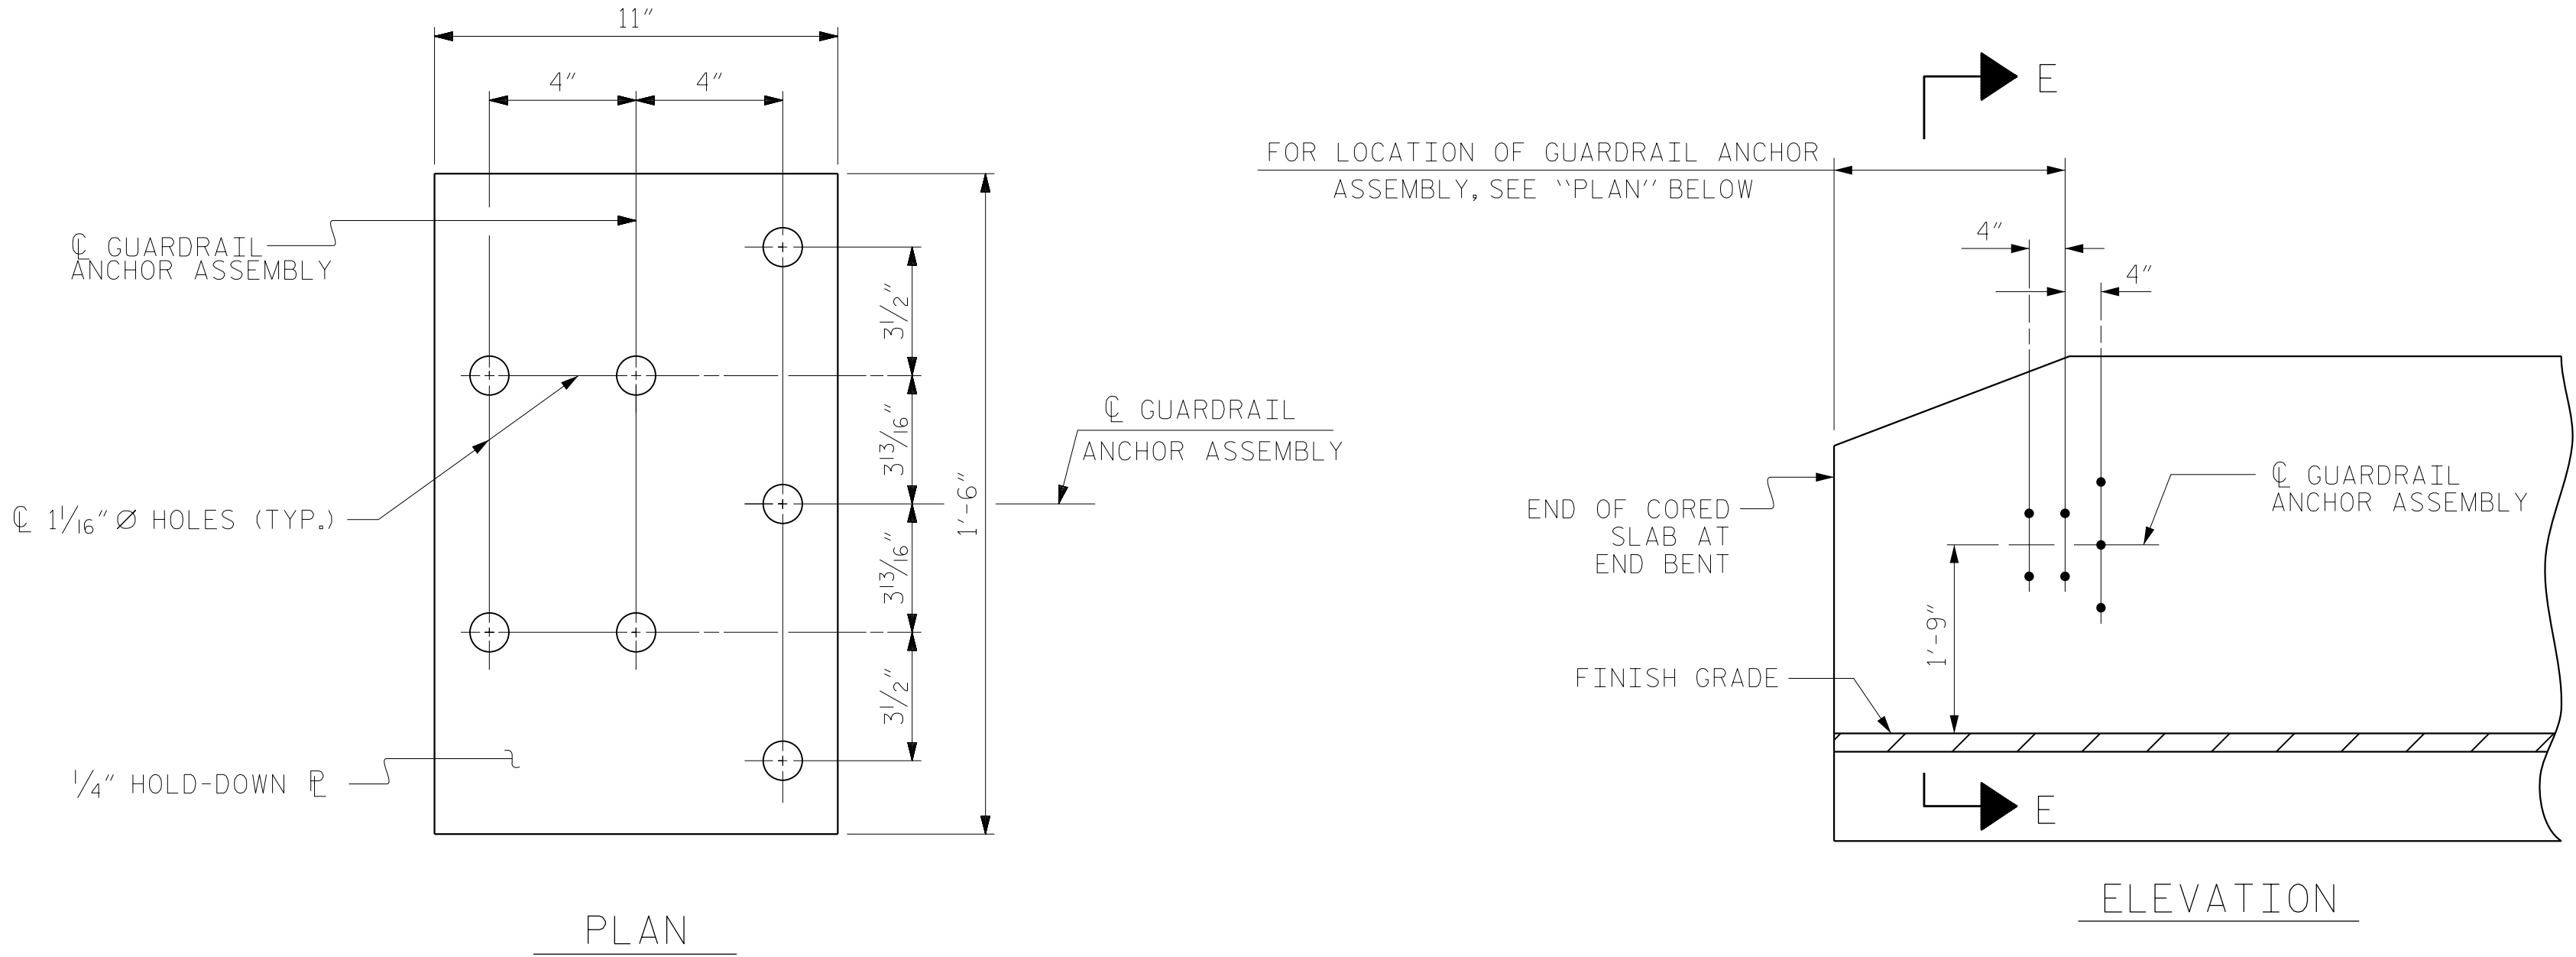

SKETCH SHOWING
POINTS OF ATTACHMENT

* DENOTES GUARDRAIL ANCHOR ASSEMBLY

LOCATION OF
ANCHORS FOR GUARDRAIL

END BENT NO.1 SHOWN, END BENT NO.2 SIMILAR.

PROJECT NO. BP11.RO13
WILKES COUNTY
STATION: 13+63.00 -L-


SECTION E-E

GUARDRAIL ANCHOR ASSEMBLY DETAILS

ASSEMBLED BY : M. ACOSTA	DATE : 11/2024
CHECKED BY : T. LAWS	DATE : 11/2024
DRAWN BY : MAA 5/10	REV. BY : MAA/TMG 1/15
CHECKED BY : GM 5/10	REV. BY : MAA/THC 12/17
	REV. BY : MAA/THC 5/18

4/7/2025
\\rsandh.com\\files\\Transportation\\P\\10034238018.Dwg 11 Wilkes 280\\Design\\Structures\\CAD\\401.019_BP11.RO13_SMU_GR_S-10.960280.dgn
Scaccdj


DOCUMENT NOT CONSIDERED
FINAL UNLESS ALL
SIGNATURES COMPLETED

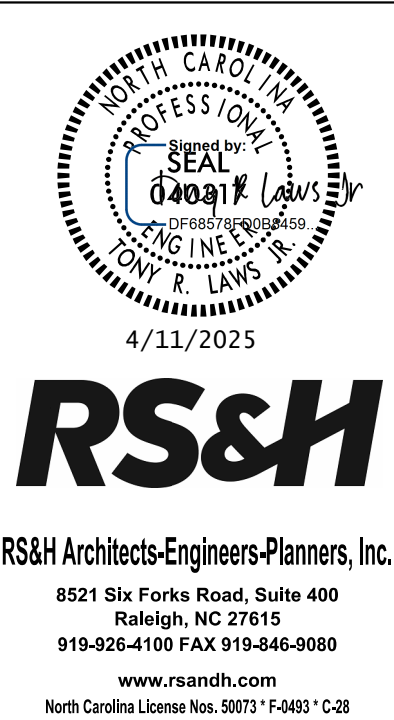

STATE OF NORTH CAROLINA
DEPARTMENT OF TRANSPORTATION
RALEIGH
STANDARD
GUARDRAIL ANCHORAGE
DETAILS
FOR VERTICAL CONCRETE
BARRIER RAIL

REVISIONS						SHEET NO.
NO.	BY:	DATE:	NO.	BY:	DATE:	
1			3			TOTAL SHEETS 18
2			4			

STD. NO. GRA3 (SHT 1)

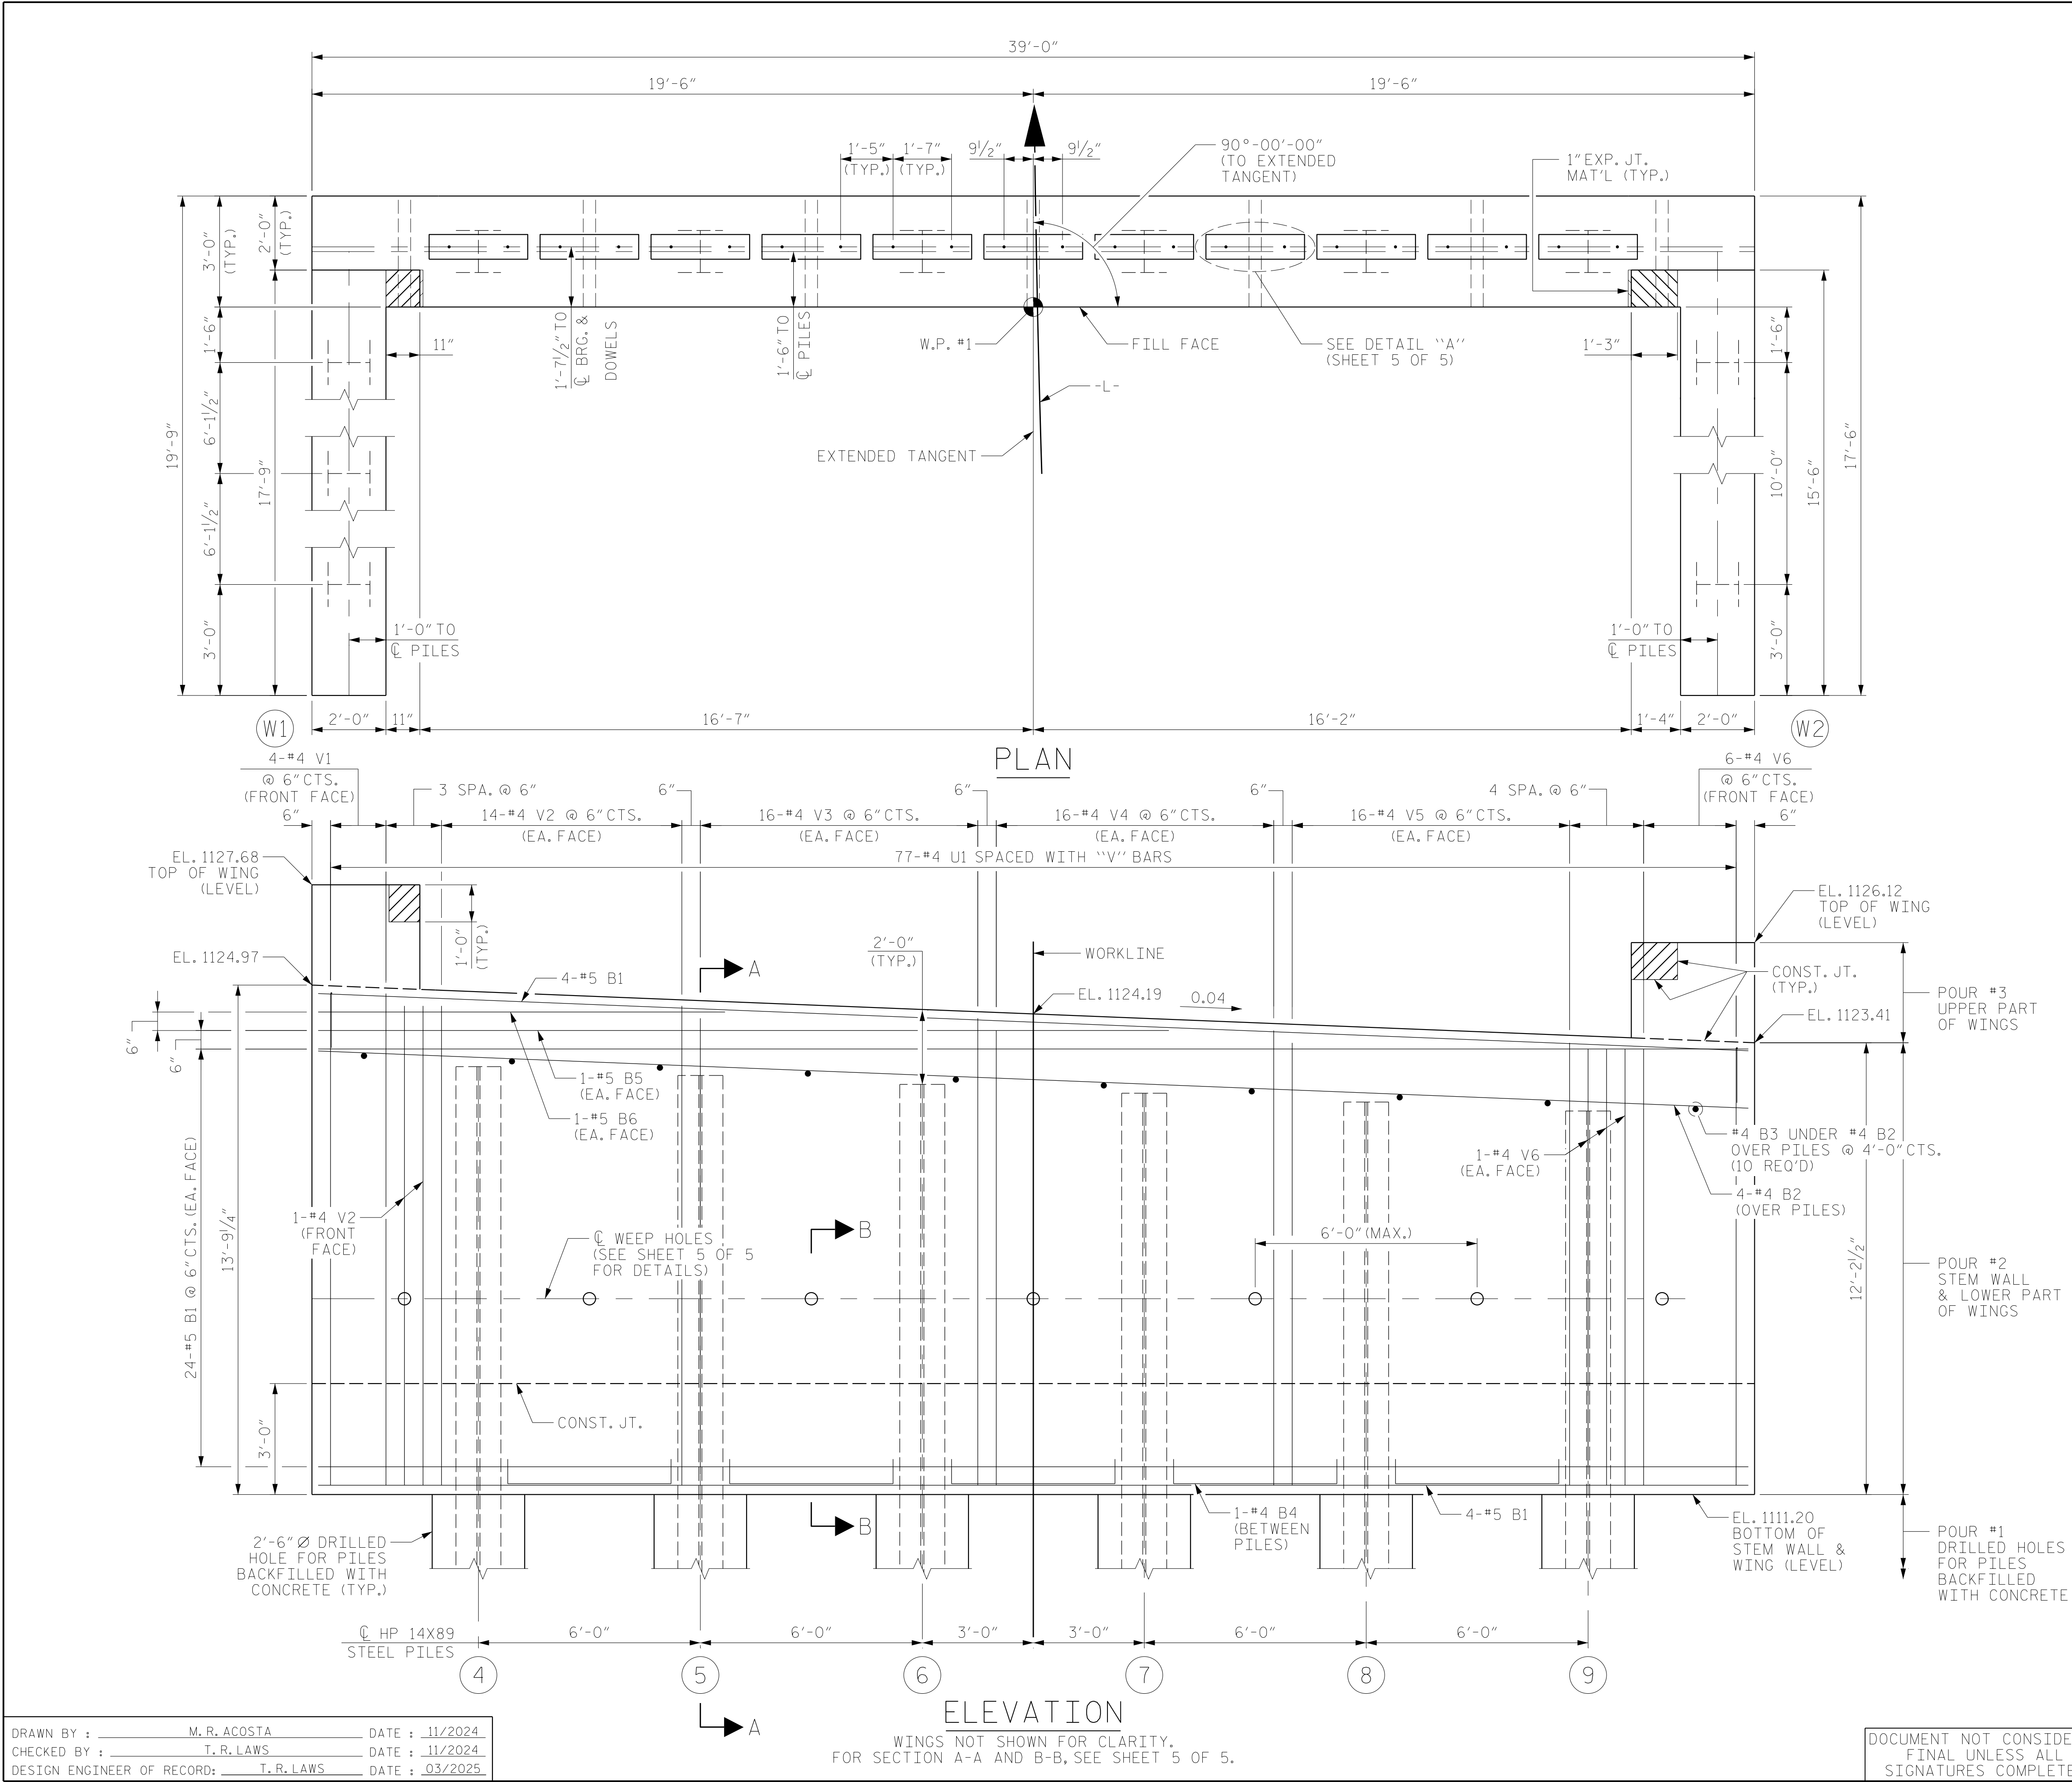

NOTES:

U1 BARS IN THE STEM WALL MAY BE SHIFTED AS NECESSARY TO CLEAR DOWELS.

WEEP HOLES MAY BE SHIFTED AS NECESSARY TO AVOID CONFLICTS WITH REINFORCING STEEL.

THE CONCRETE IN THE SHADED AREA OF THE WING SHALL BE POURED AFTER THE VERTICAL CONCRETE BARRIER RAIL IS CAST IF SLIP FORMING IS USED.

FOR PILE SPLICE DETAILS, SEE SHEET 5 OF 5.

FOR WING DETAILS, SEE SHEET 3 OF 5.


FOR PILE LOCATIONS, SEE "FOUNDATION LAYOUT" SHEET.

TOP OF PILE ELEVATIONS

4	1122.79
5	1122.55
6	1122.31
7	1122.07
8	1121.83
9	1121.59

PROJECT NO. BP11.R013
WILKES COUNTY
STATION: 13+63.00 -L-

SHEET 1 OF 5

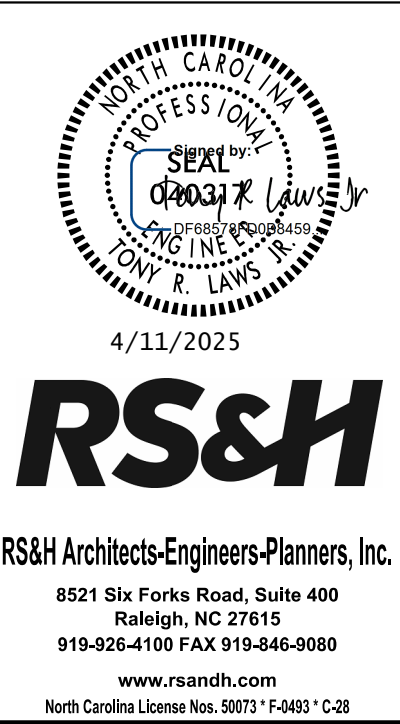

STATE OF NORTH CAROLINA
DEPARTMENT OF TRANSPORTATION
RALEIGH
SUBSTRUCTURE

END BENT NO. 1

DRAWN BY : M. R. ACOSTA DATE : 11/2024
CHECKED BY : T. R. LAWS DATE : 11/2024
DESIGN ENGINEER OF RECORD: T. R. LAWS DATE : 03/2025

DOCUMENT NOT CONSIDERED
FINAL UNLESS ALL
SIGNATURES COMPLETED

REVISIONS						SHEET NO.
NO.	BY:	DATE:	NO.	BY:	DATE:	
1			3			S-11
2			4			TOTAL SHEETS 18

NOTES:

U1 BARS IN THE STEM WALL MAY BE SHIFTED AS NECESSARY TO CLEAR DOWELS.

WEEP HOLES MAY BE SHIFTED AS NECESSARY TO AVOID CONFLICTS WITH REINFORCING STEEL.


THE CONCRETE IN THE SHADED AREA OF THE WING SHALL BE POURED AFTER THE VERTICAL CONCRETE BARRIER RAIL IS CAST IF SLIP FORMING IS USED.

FOR PILE SPlice DETAILS, SEE SHEET 5 OF 5.


FOR WING DETAILS, SEE SHEET 4 OF 5.

FOR PILE LOCATIONS, SEE "FOUNDATION LAYOUT" SHEET.

TOP OF PILE ELEVATIONS	
3	1123.02
4	1122.78
5	1122.54
6	1122.30
7	1122.06
8	1121.82

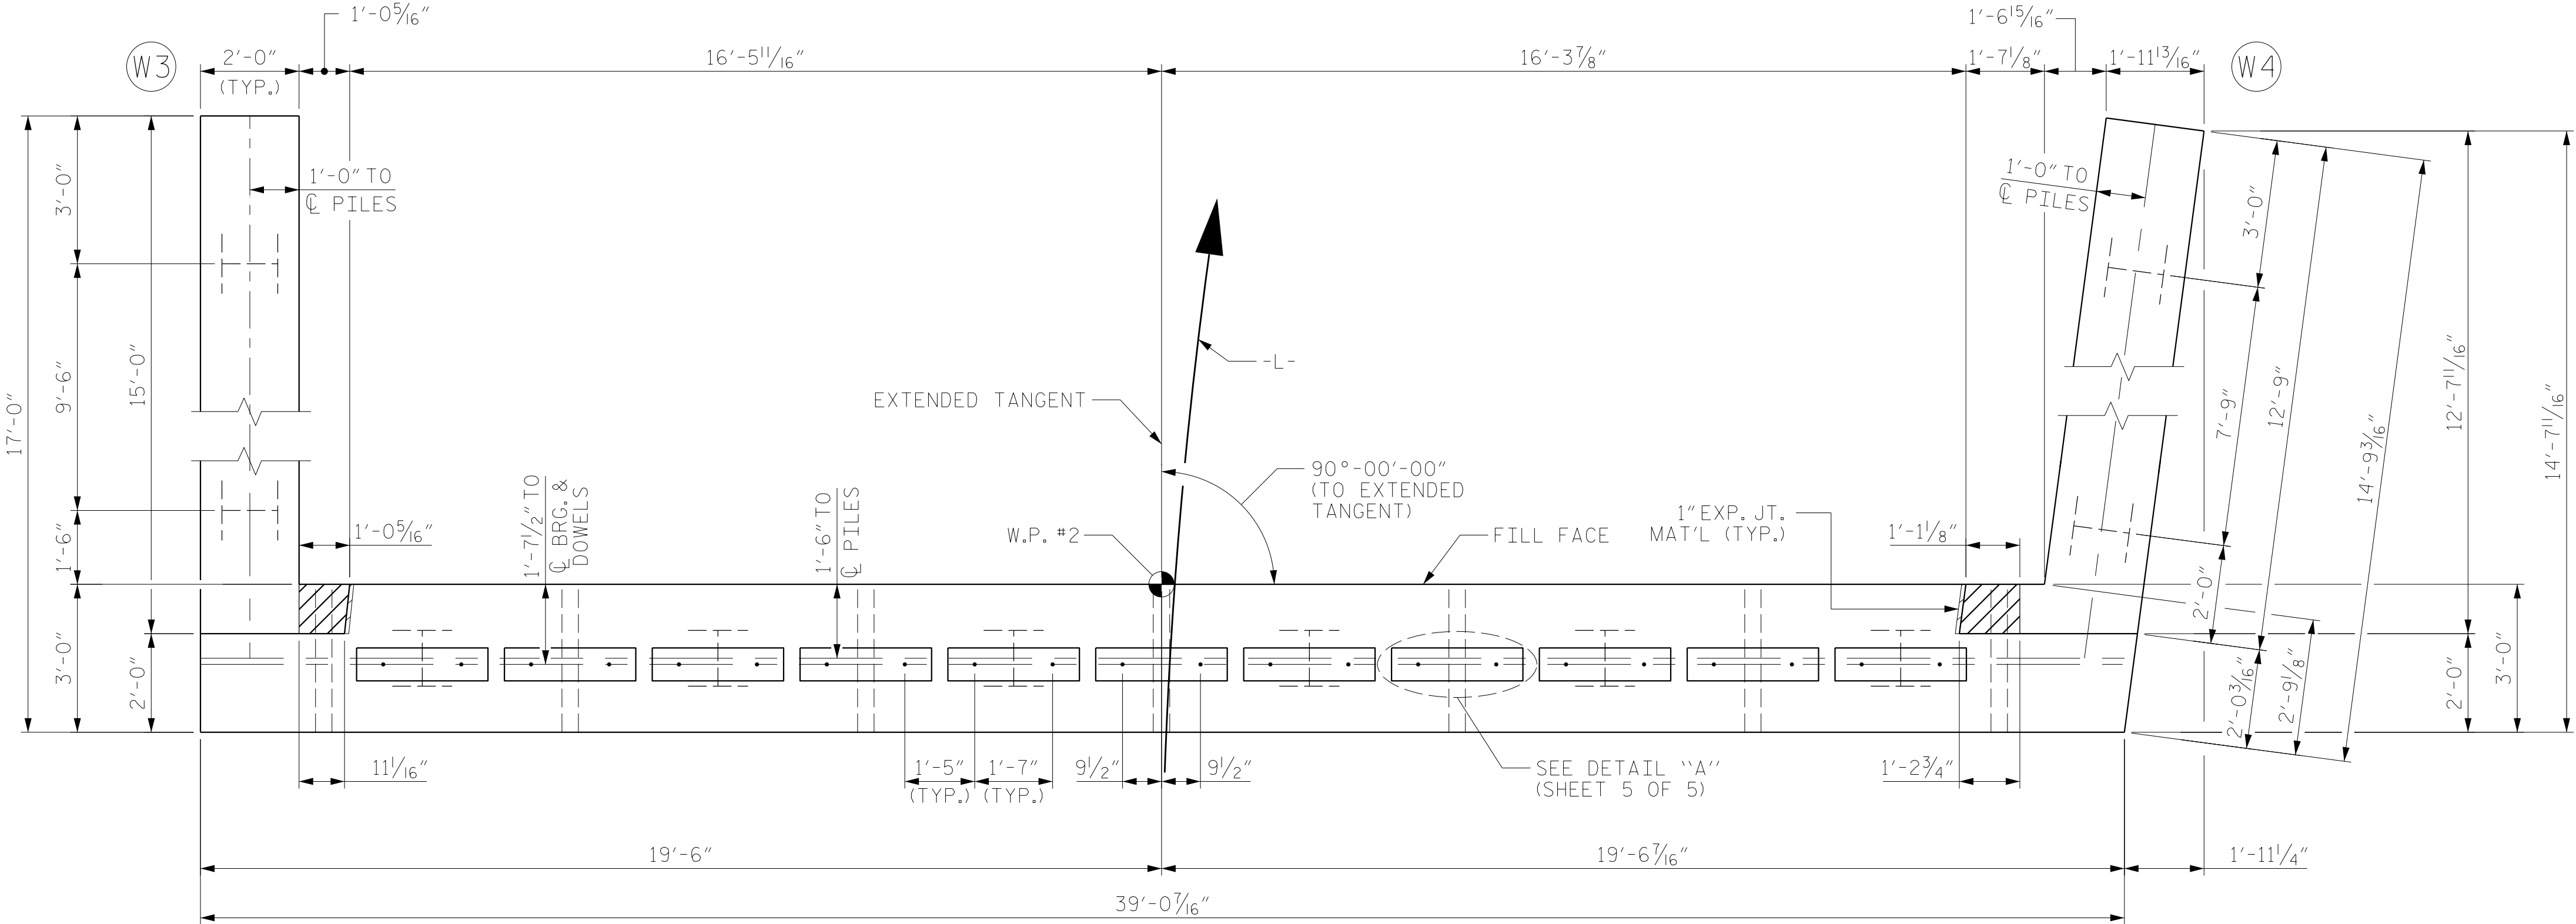

PLAN

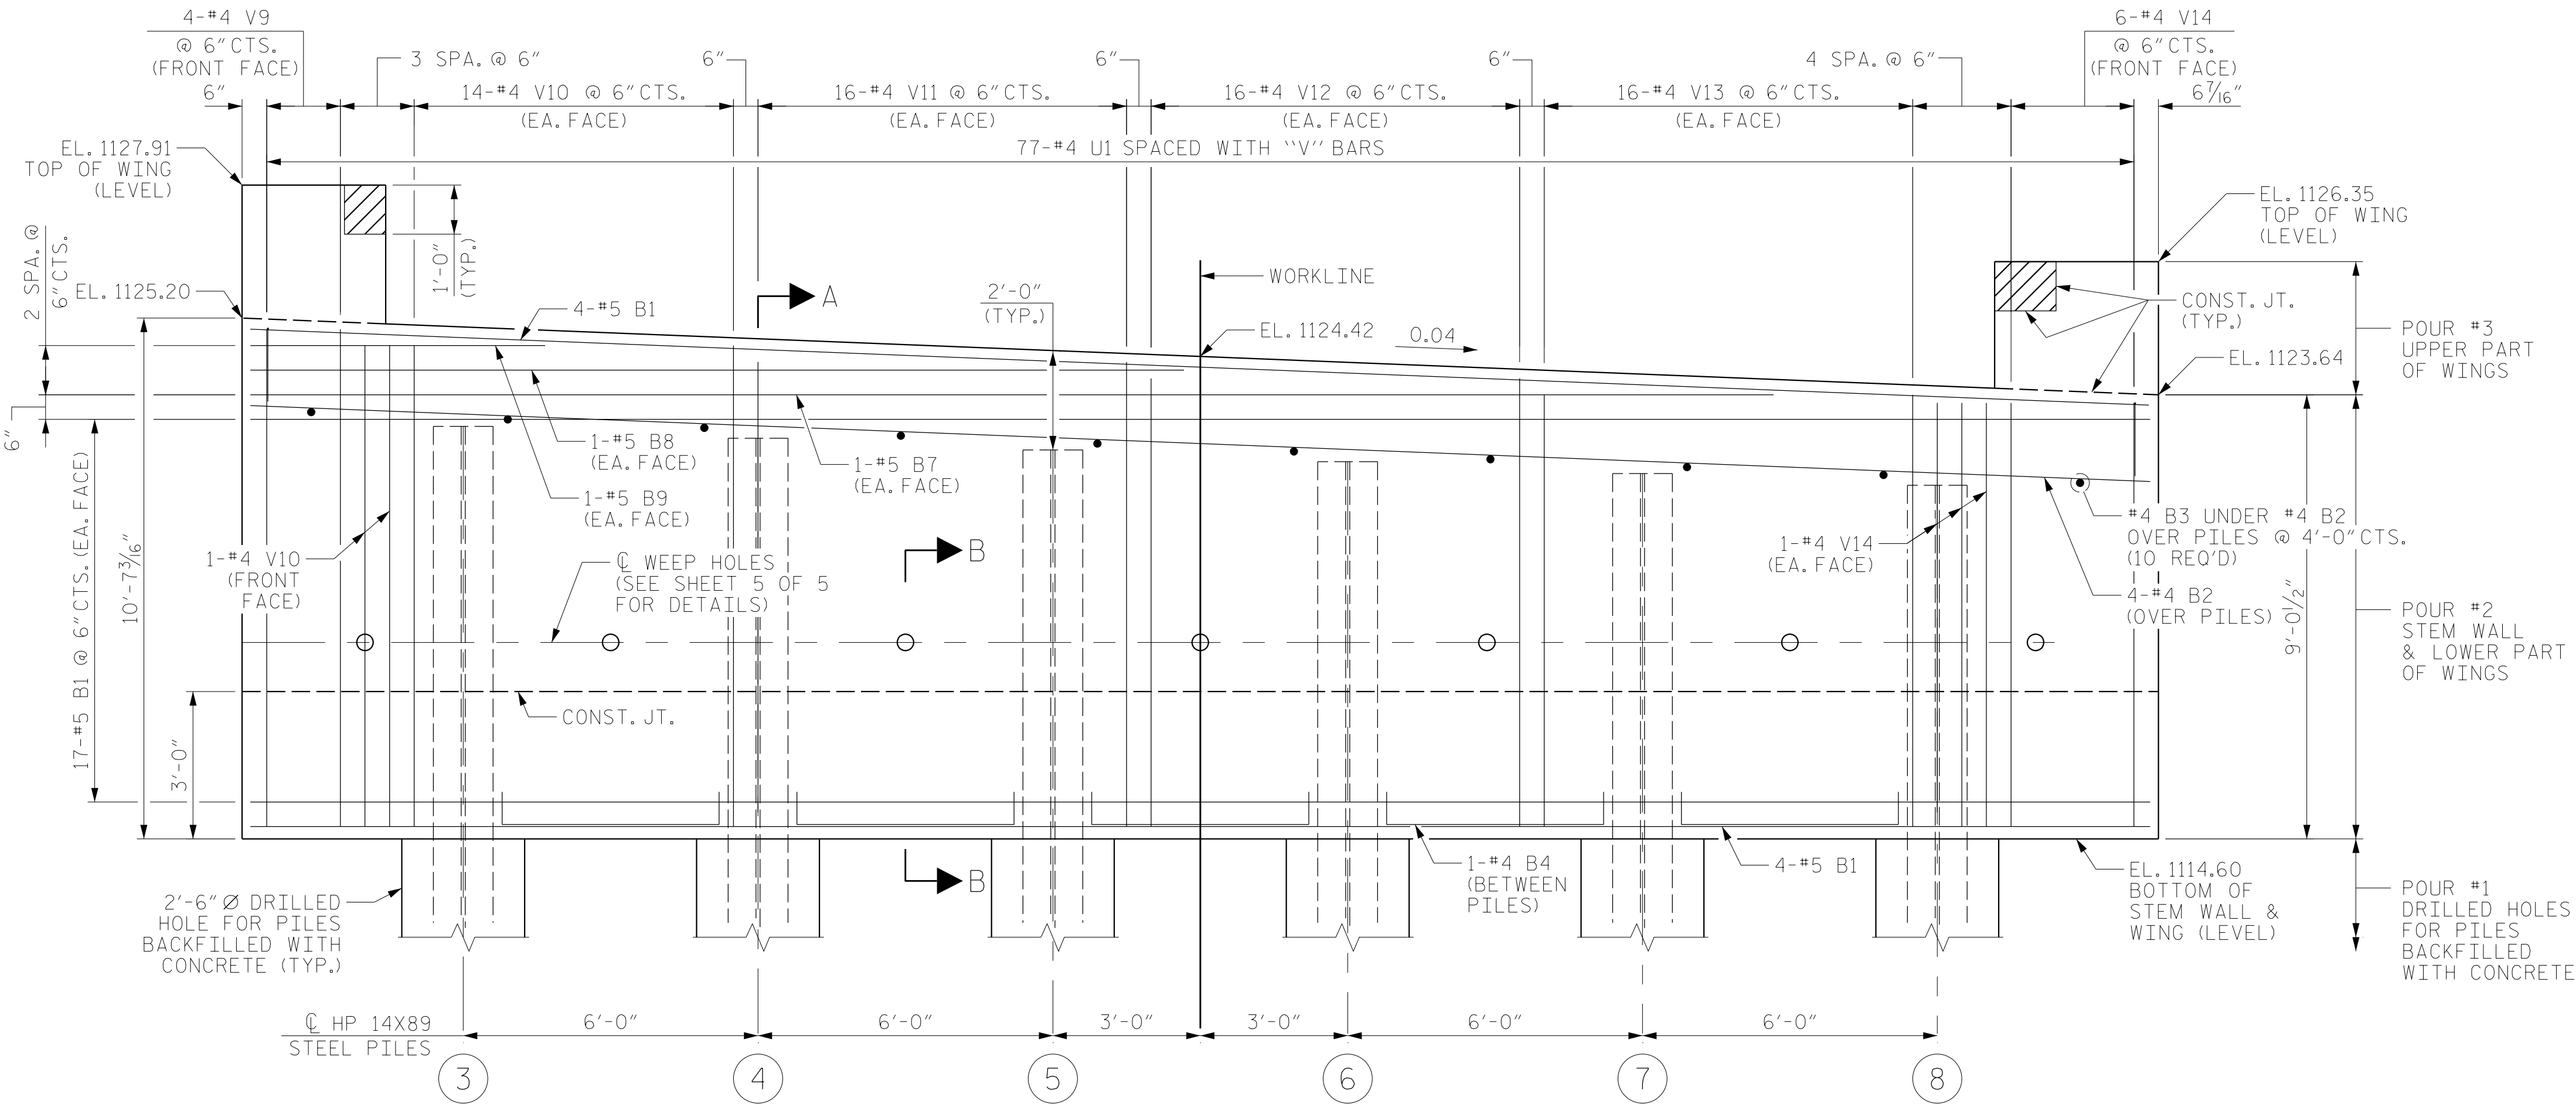

ELEVATION

WINGS NOT SHOWN FOR CLARITY.
FOR SECTION A-A AND B-B, SEE SHEET 5 OF 5.

DRAWN BY : M.R. ACOSTA DATE : 11/2024
CHECKED BY : T.R. LAWS DATE : 11/2024
DESIGN ENGINEER OF RECORD: T.R. LAWS DATE : 03/2025

DOCUMENT NOT CONSIDERED
FINAL UNLESS ALL
SIGNATURES COMPLETED

STATE OF NORTH CAROLINA
DEPARTMENT OF TRANSPORTATION
RALEIGH
SUBSTRUCTURE
END BENT NO. 2


4/11/2025

RS&H
RS&H Architects-Engineers-Planners, Inc.
8521 Six Forks Road, Suite 400
Raleigh, NC 27615
919-926-4100 FAX 919-846-9080
www.rsandh.com
North Carolina License Nos. 50073-F-0403-C-28


PROJECT NO. BP11.R013
WILKES COUNTY
STATION: 13+63.00 -L-

SHEET 2 OF 5


REVISIONS						SHEET NO.
NO.	BY:	DATE:	NO.	BY:	DATE:	
1			3			S-12
2			4			TOTAL SHEETS 18

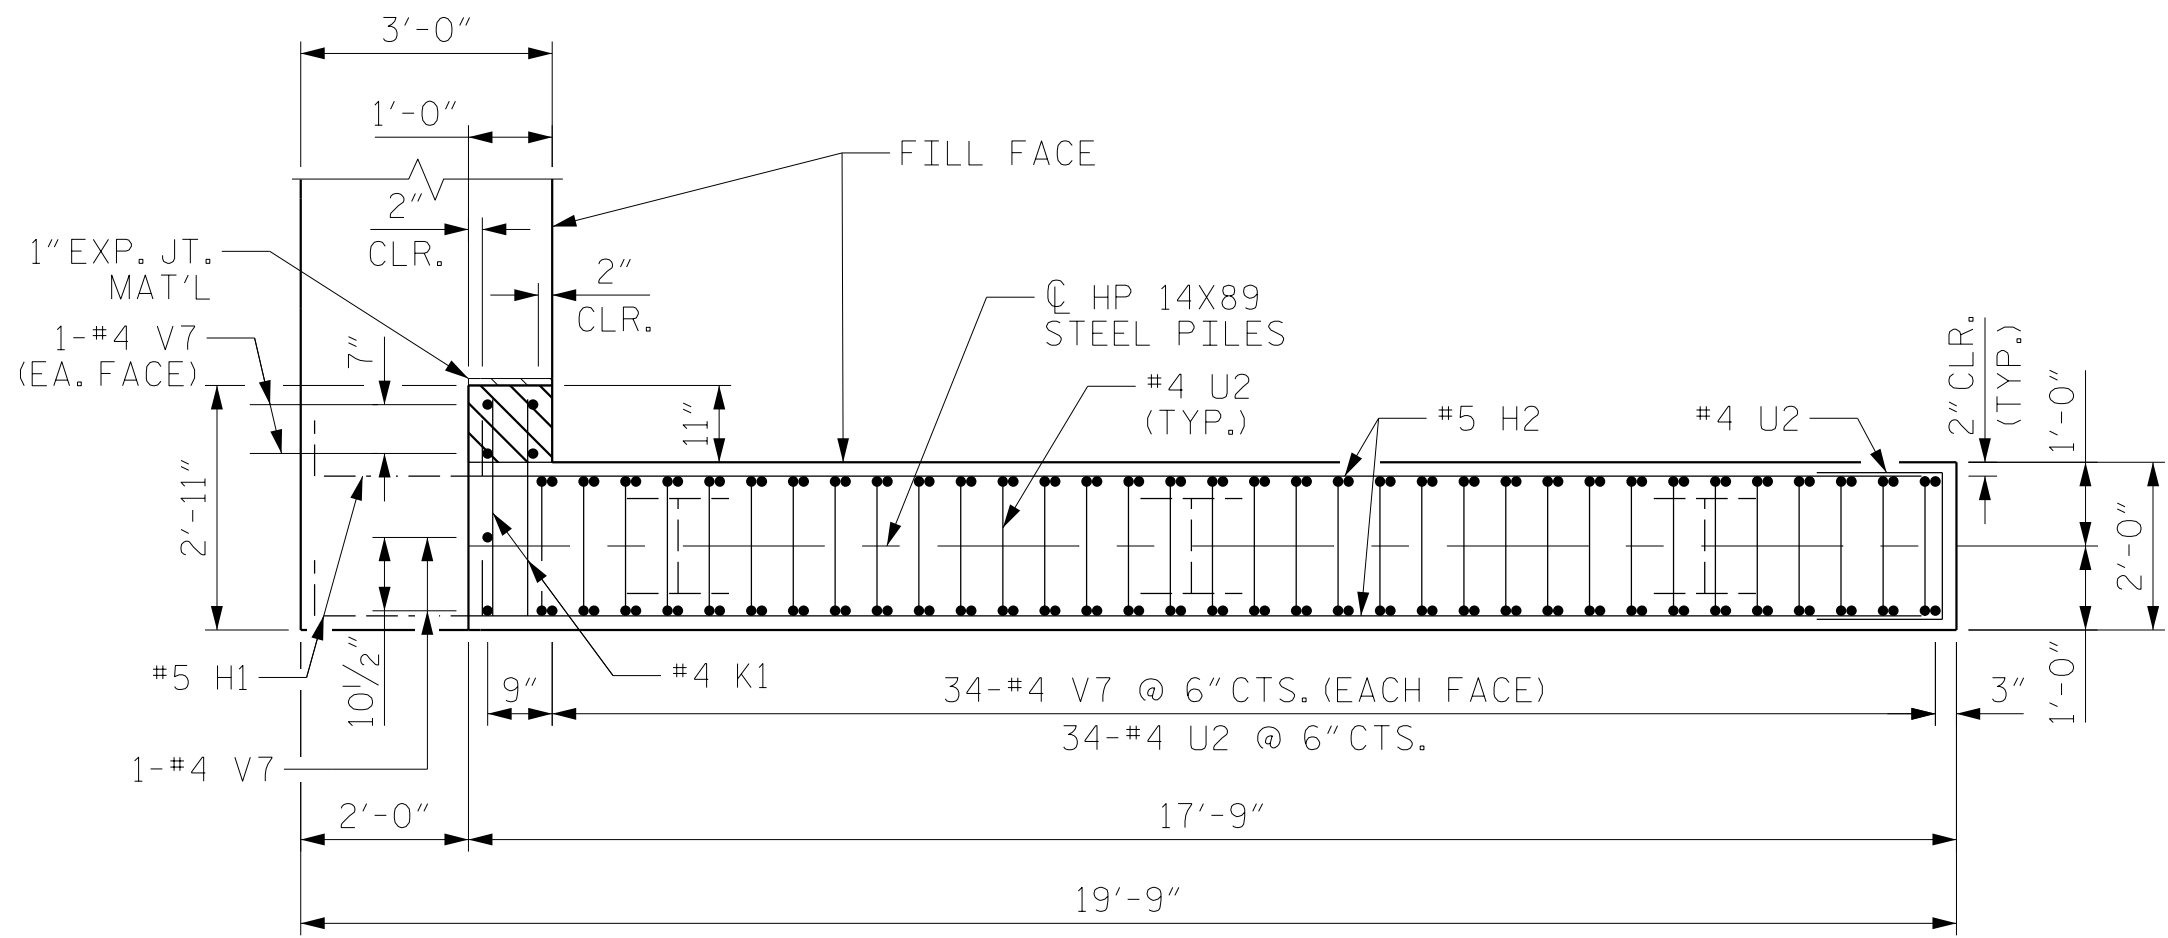


PLAN OF WING (W1)

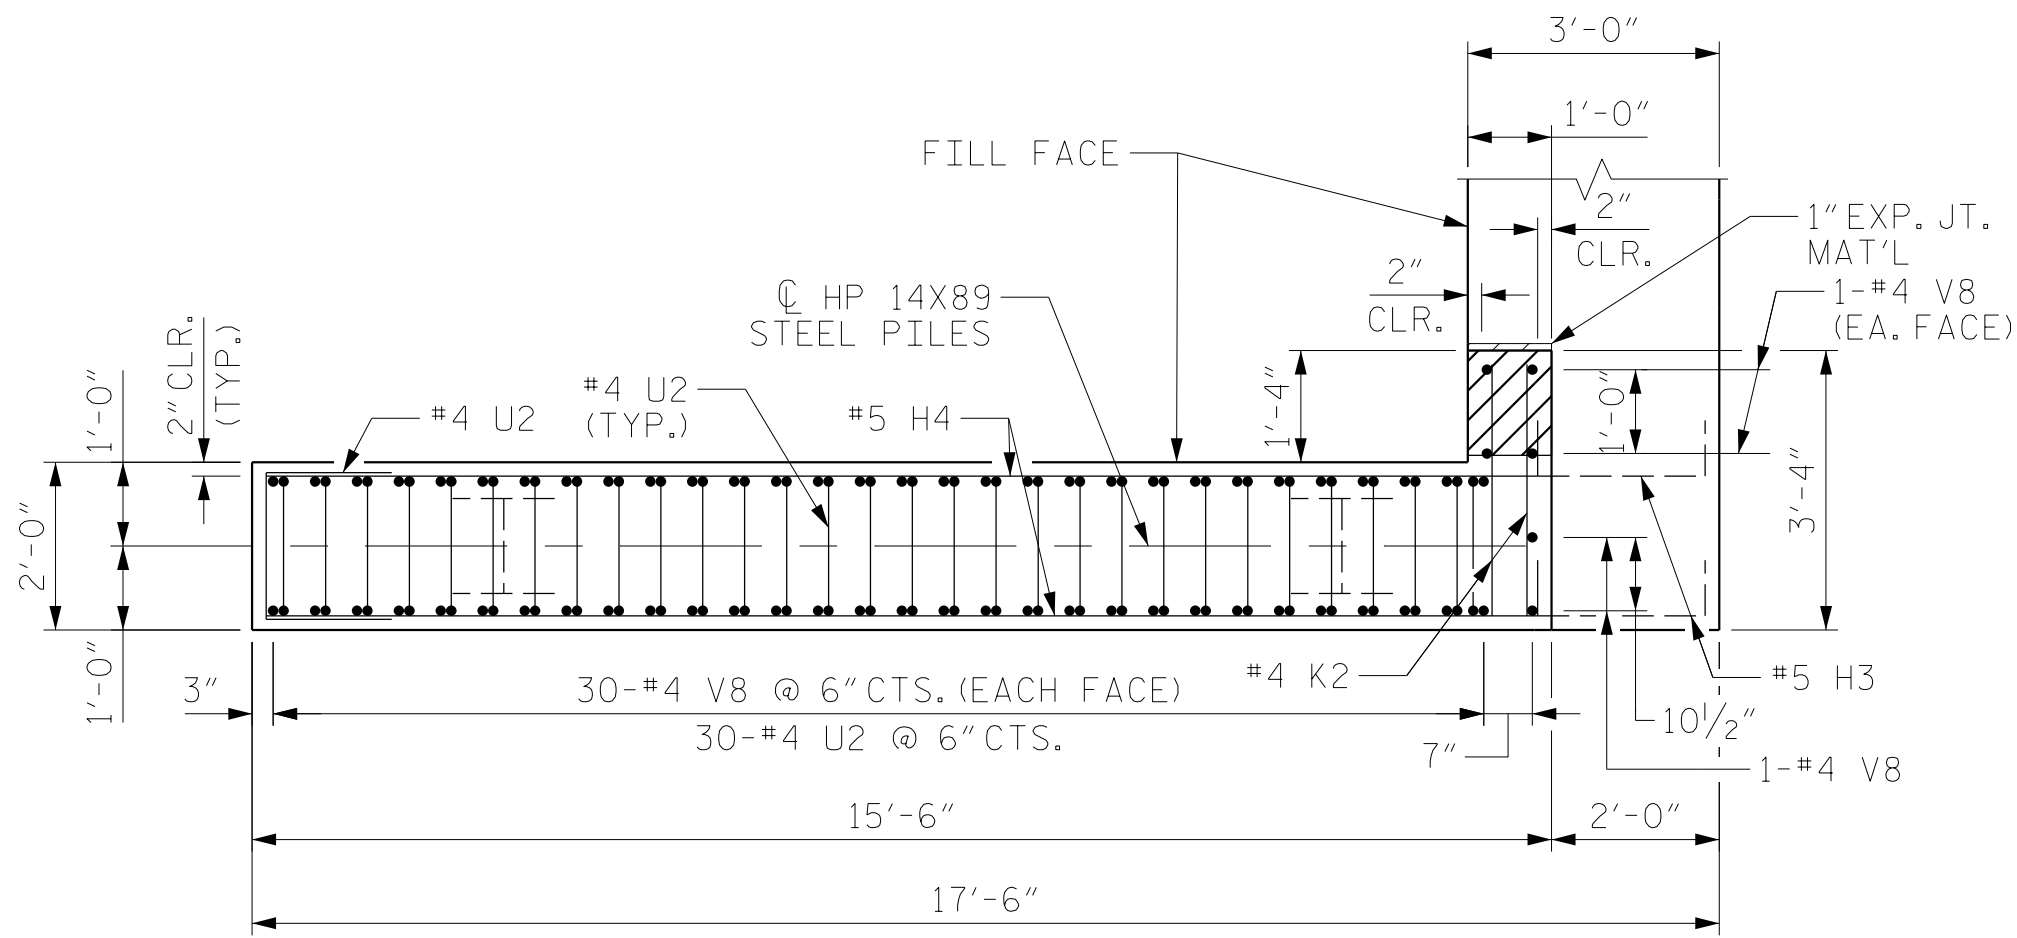

PLAN OF WING (W2)

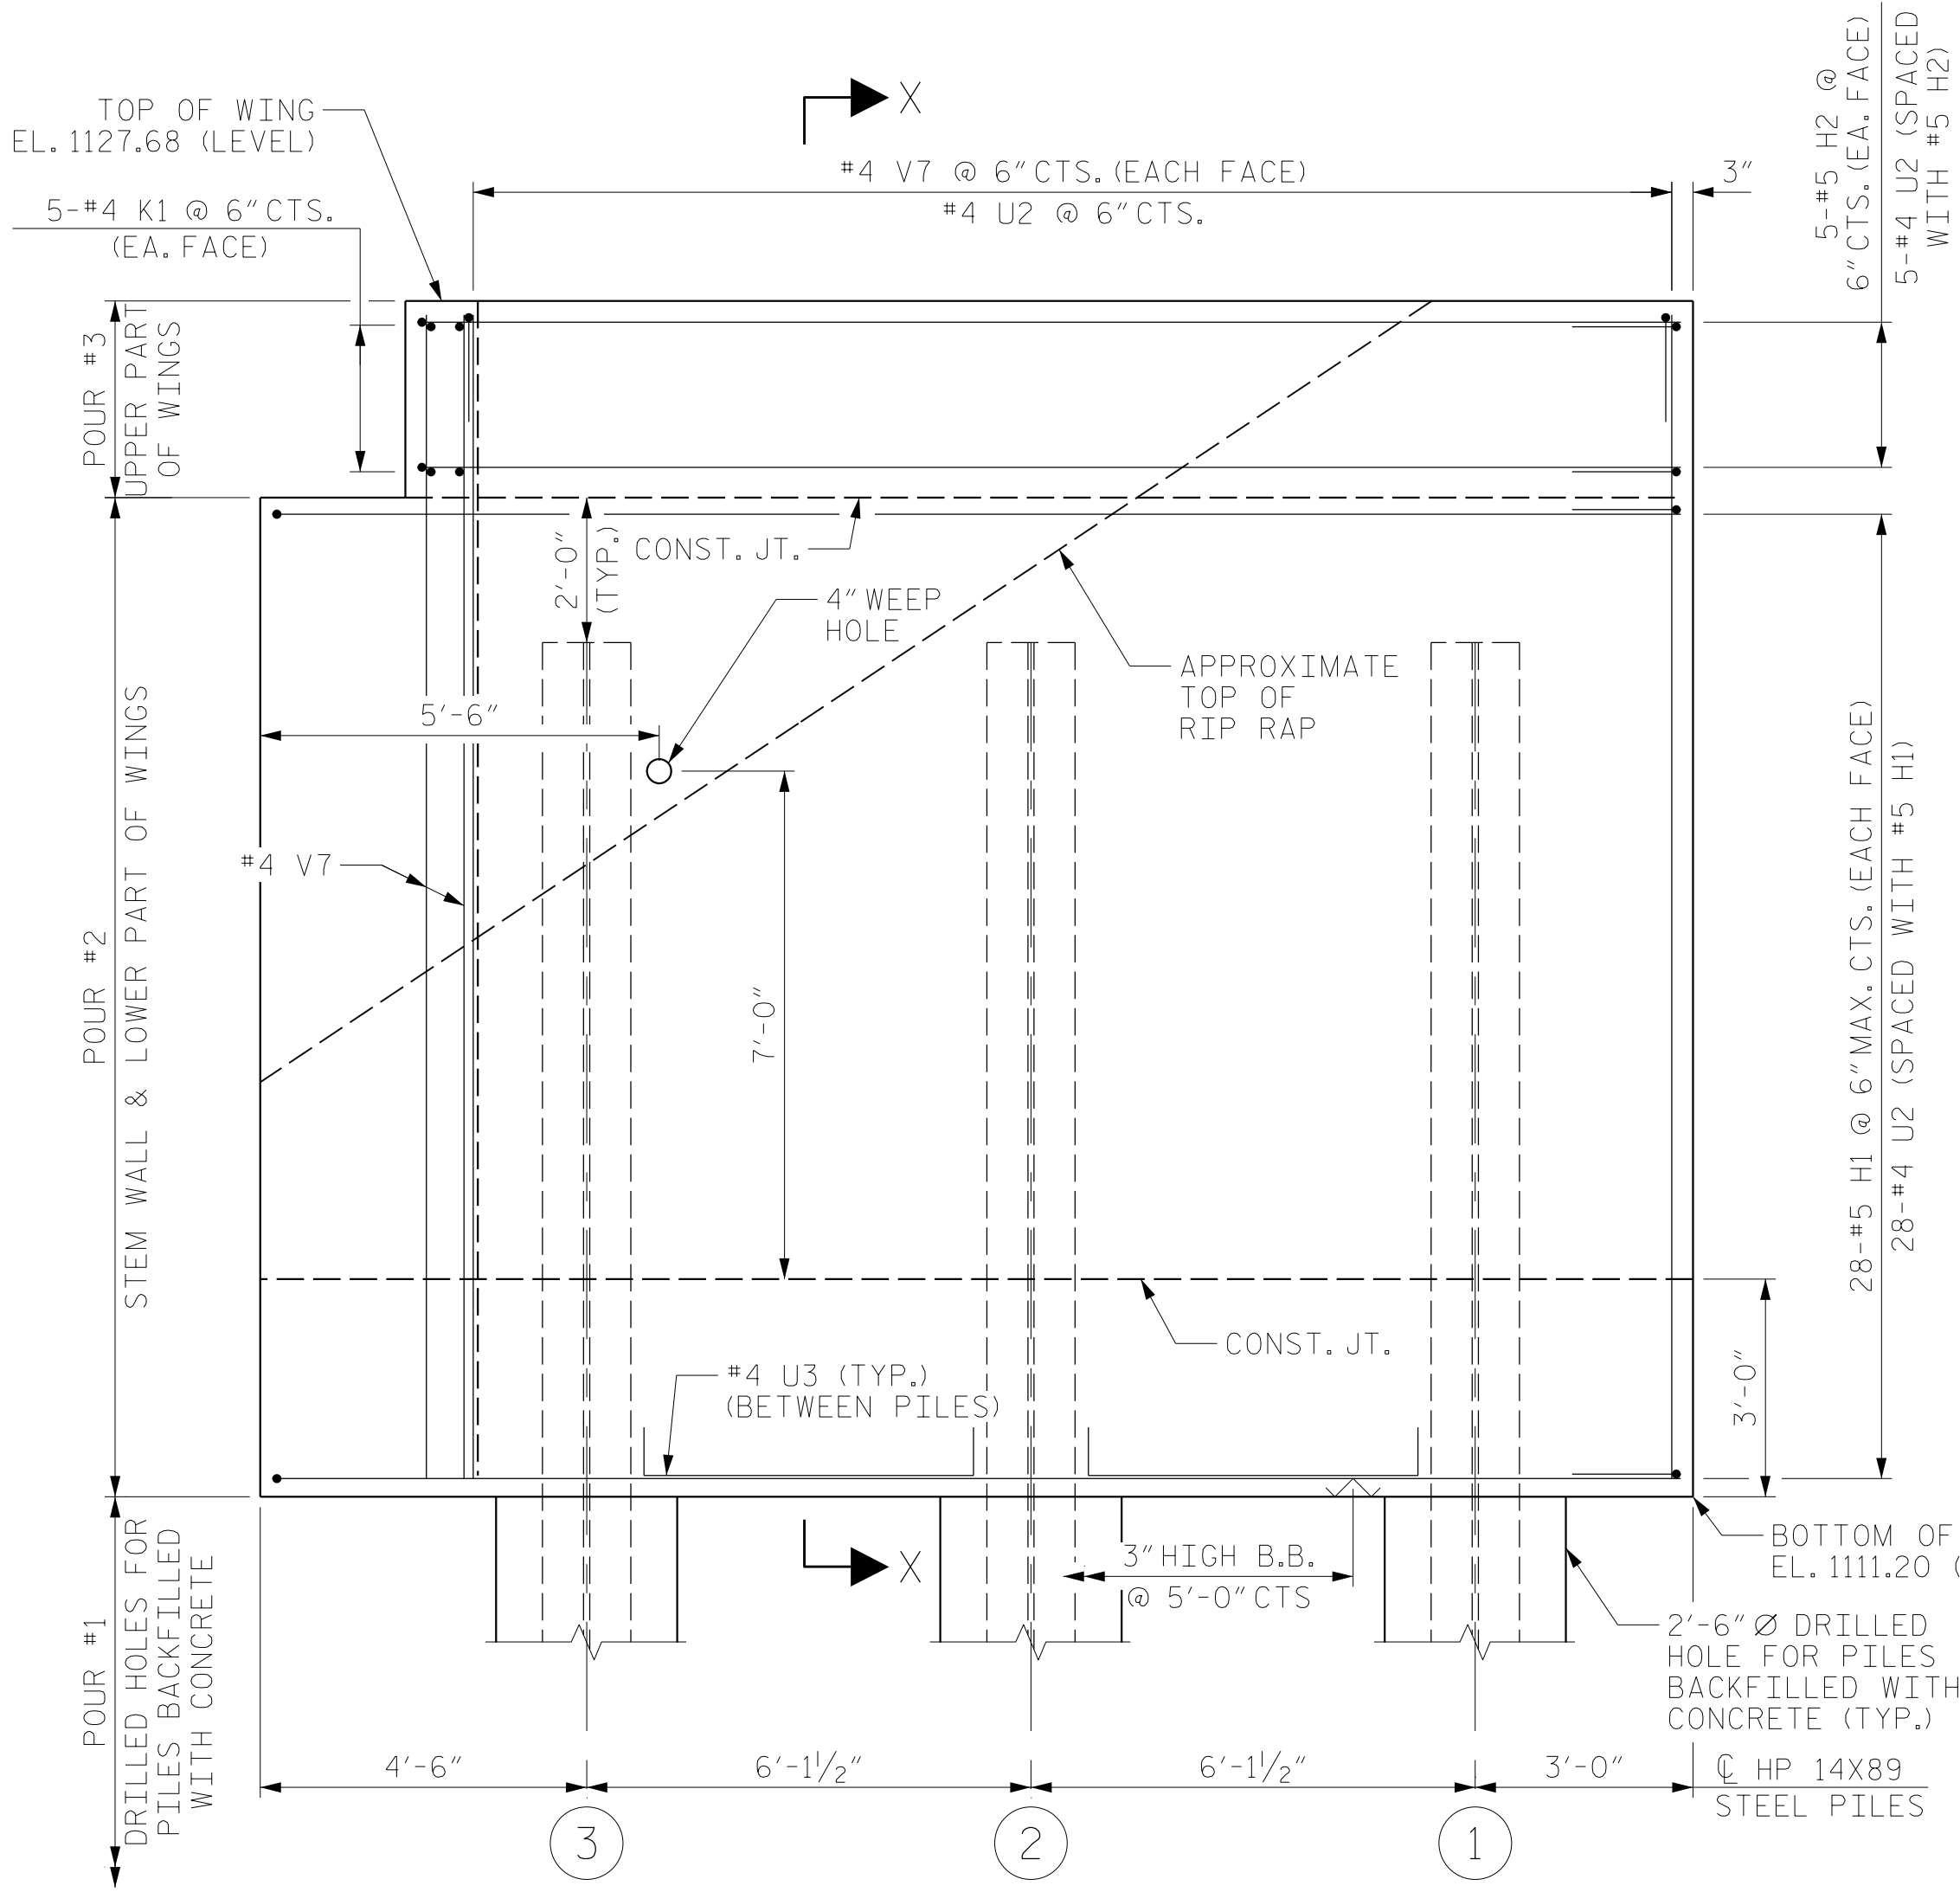


ELEVATION OF WING (W1)

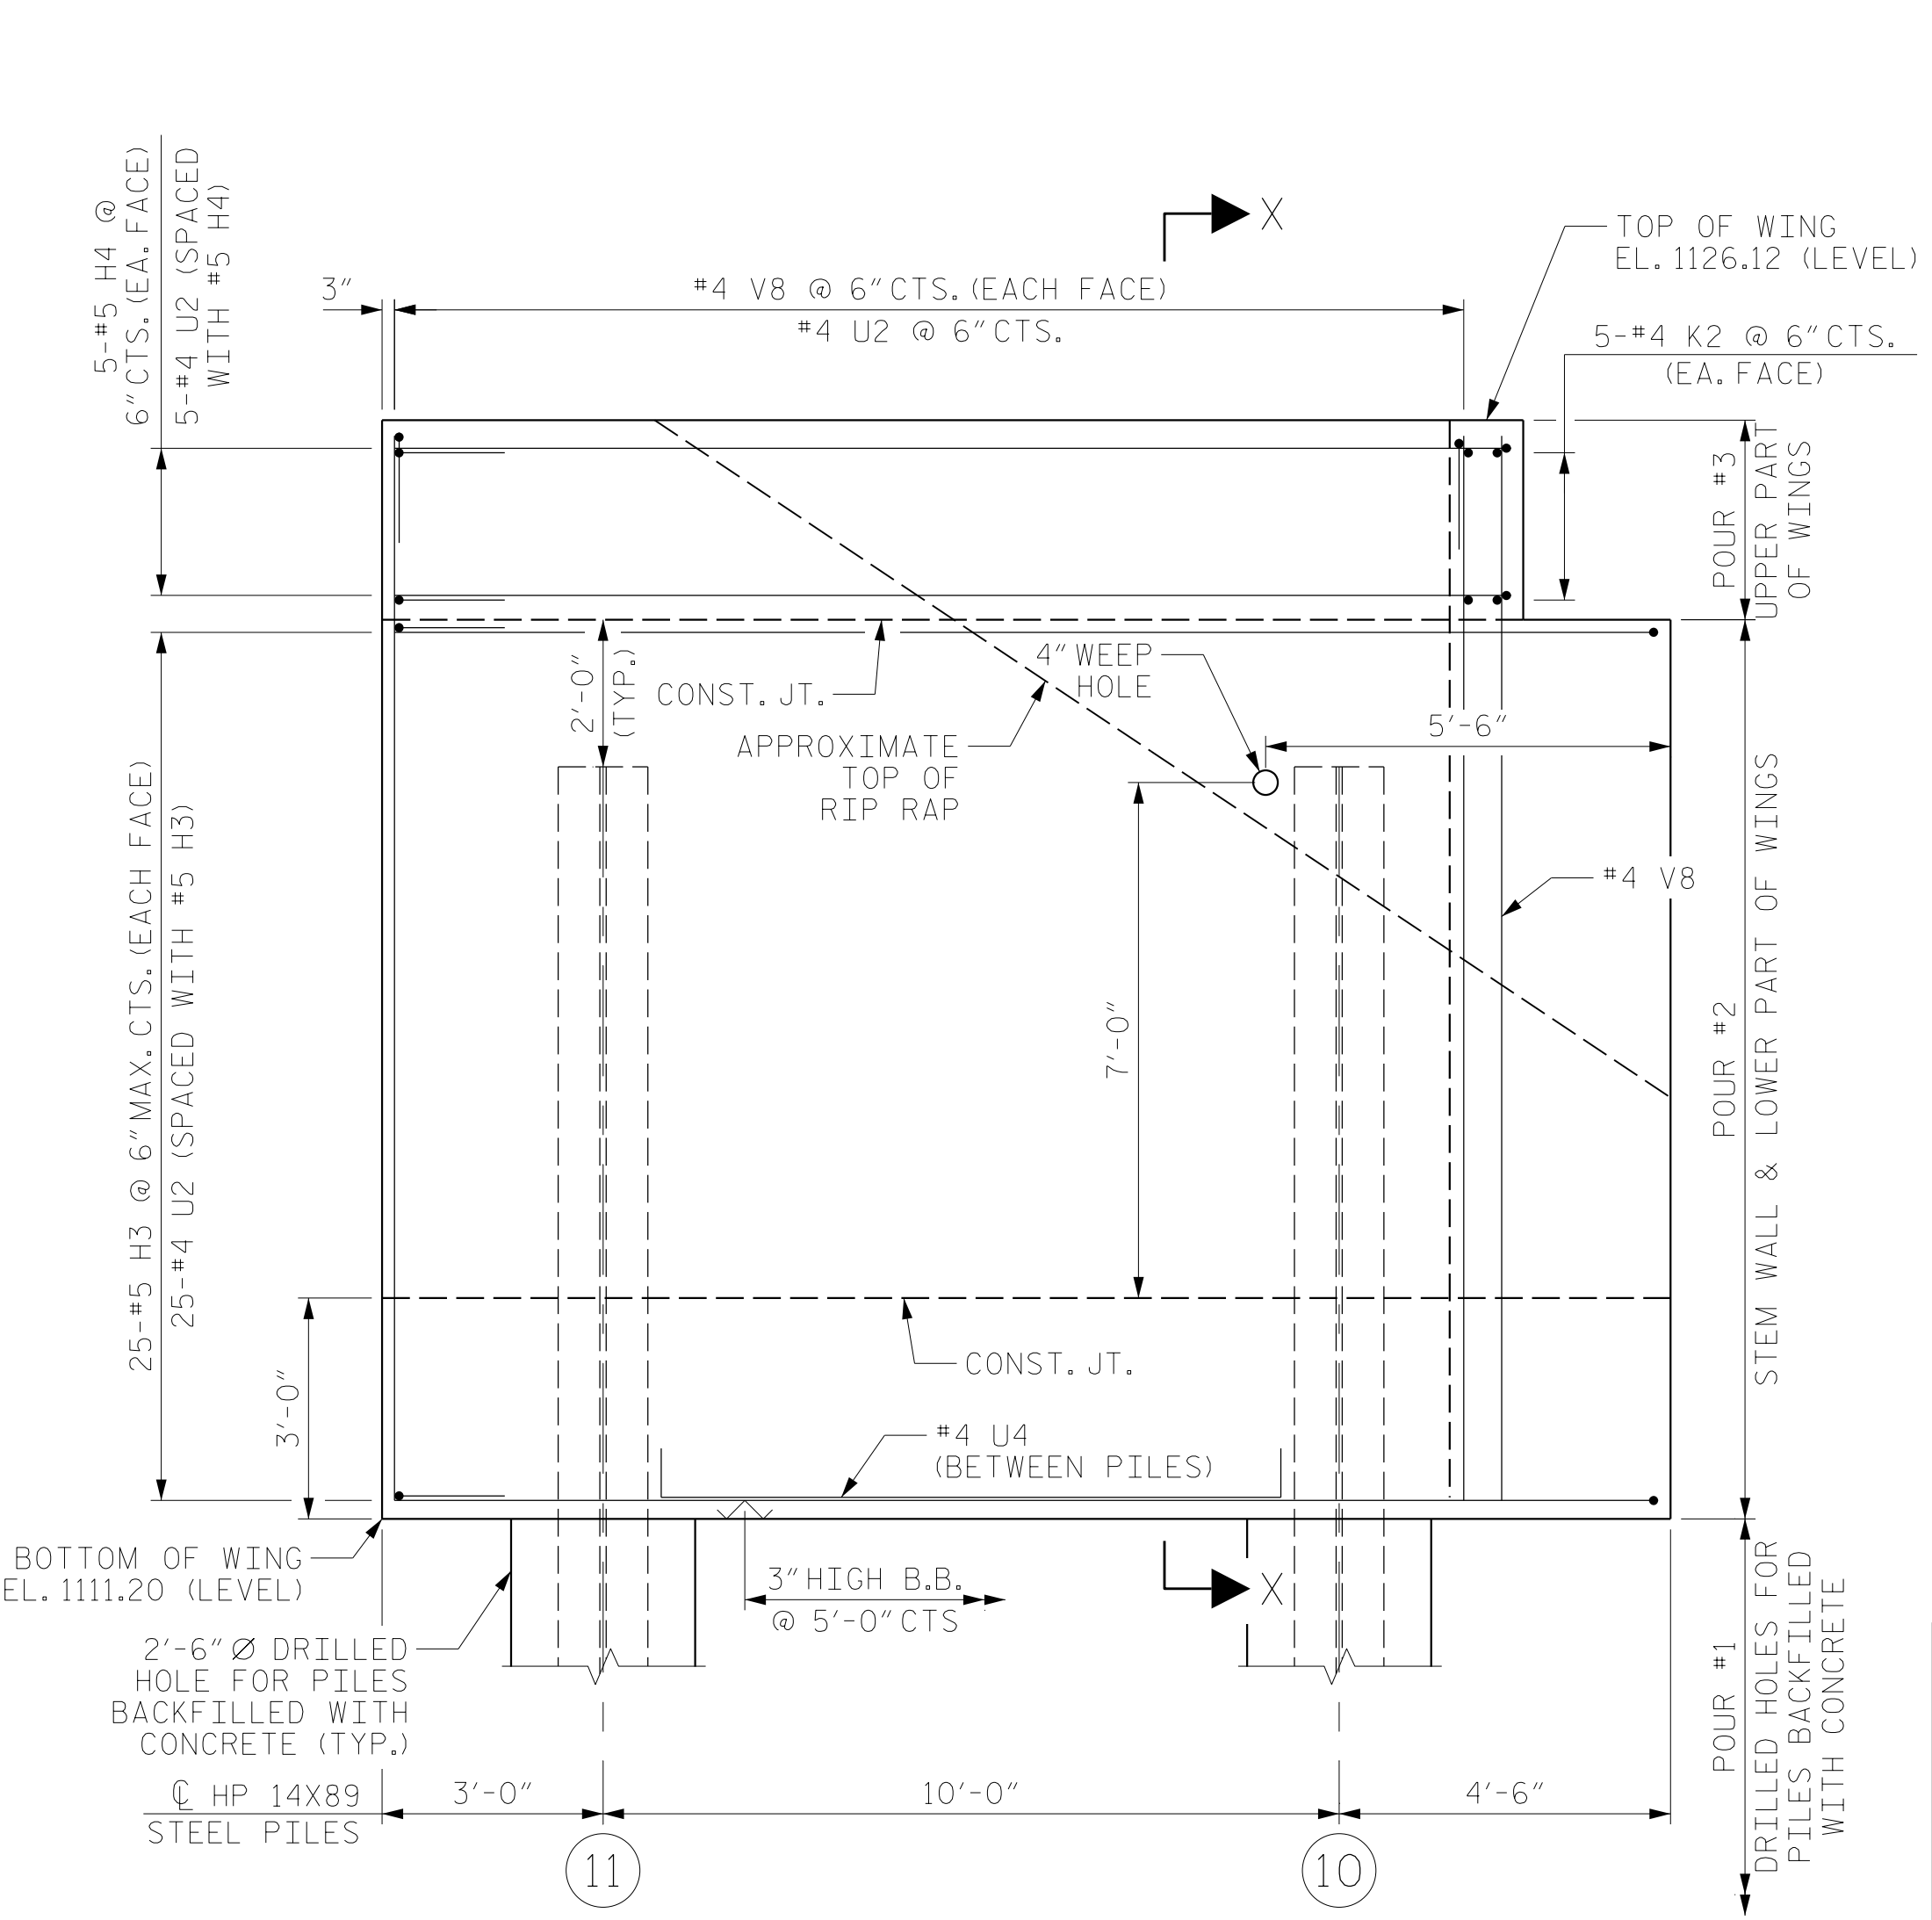

ELEVATION OF WING (W2)

TOP OF PILE ELEVATIONS	
①	1122.97
②	1122.97
③	1122.97
⑩	1121.41
⑪	1121.41

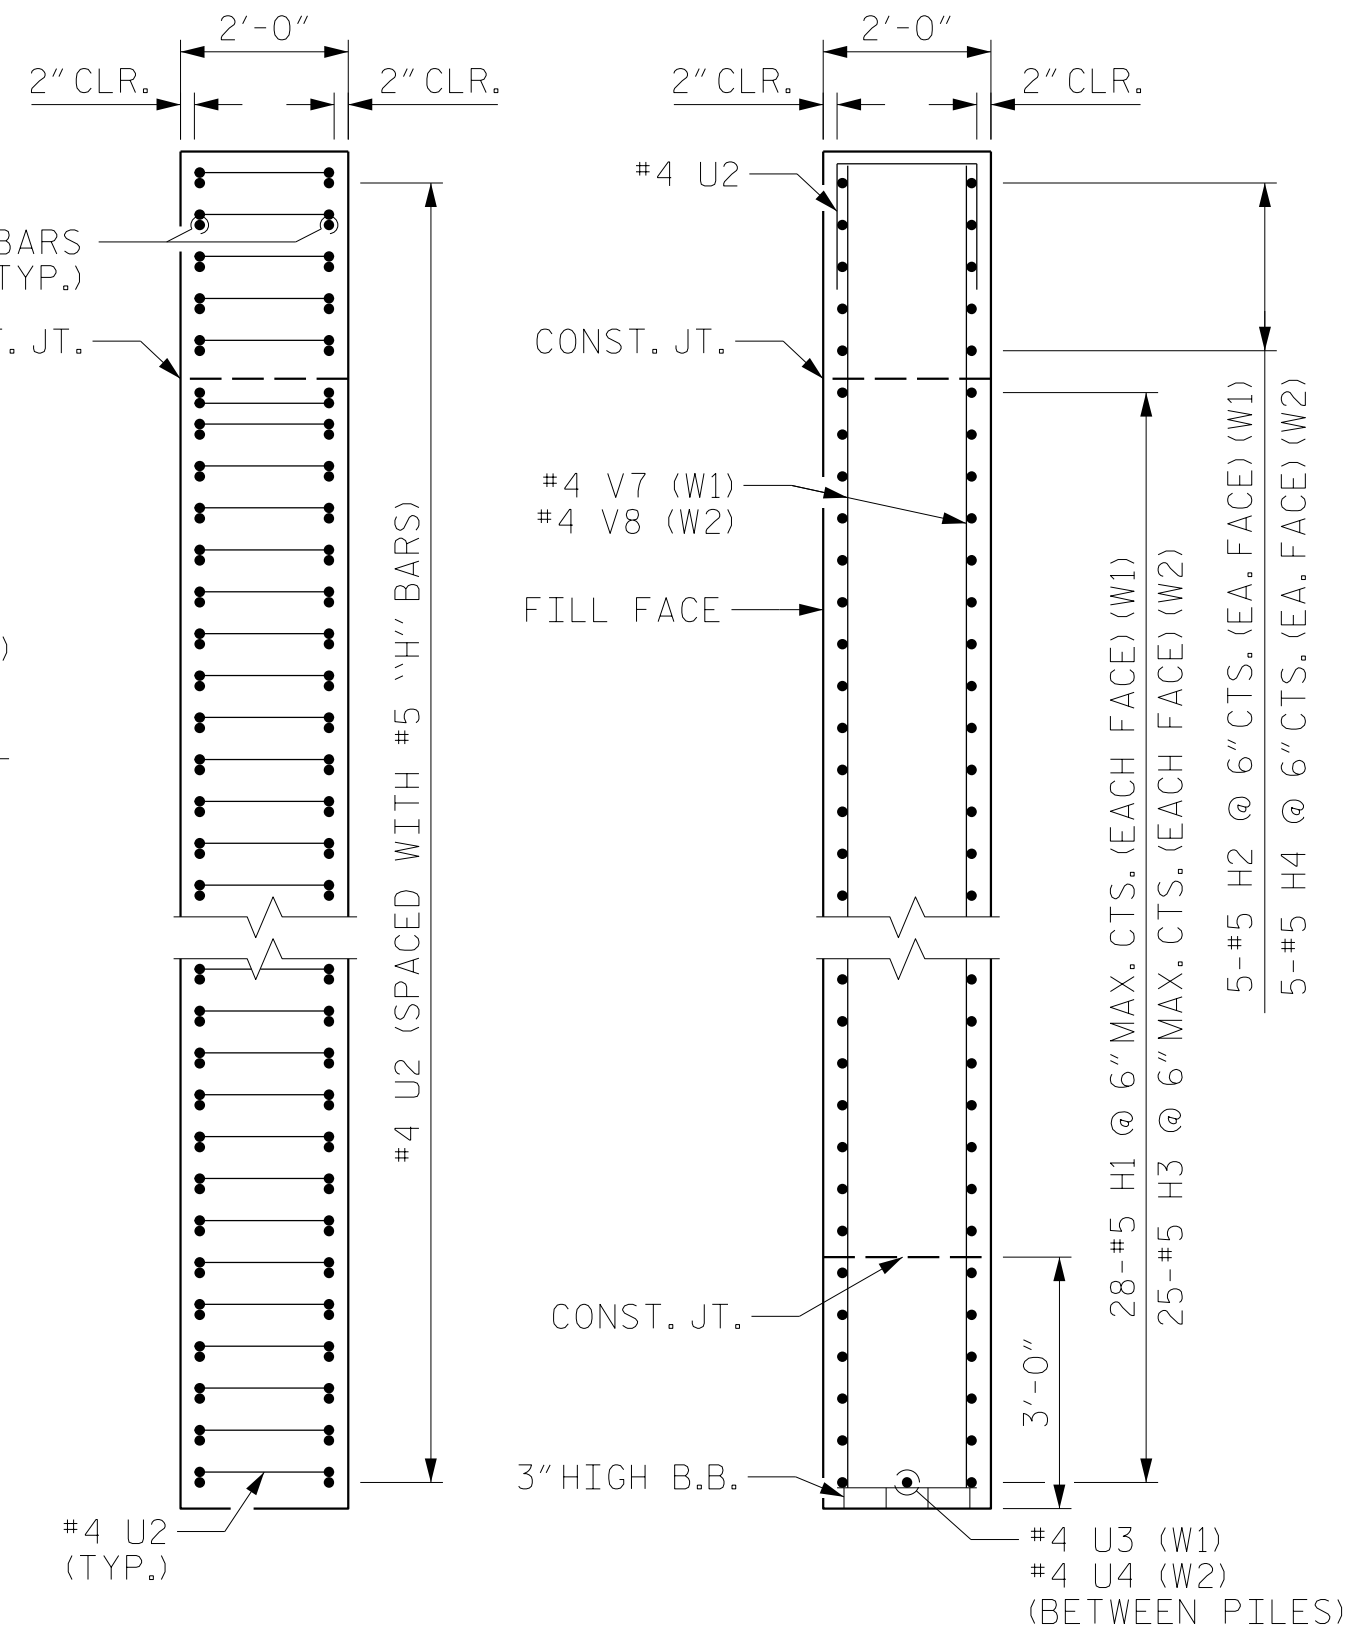

END VIEW

SECTION X-X

PROJECT NO. BP11.R013
WILKES COUNTY
STATION: 13+63.00 -L-

SHEET 3 OF 5


DRAWN BY : M.R. ACOSTA DATE : 11/2024
CHECKED BY : T.R. LAWS DATE : 11/2024
DESIGN ENGINEER OF RECORD: T.R. LAWS DATE : 03/2025

4/7/2025
N:\rsandh.com\files\Transportation\N\10034238018.Div 11 Wilkes 280\Design\Structures\CAD\401.025.BP11.R013.SMU.E.S-13.960280.dgn
Scaccdj


DOCUMENT NOT CONSIDERED
FINAL UNLESS ALL
SIGNATURES COMPLETED



REVISIONS						SHEET NO.
NO.	BY:	DATE:	NO.	BY:	DATE:	
1			3			S-13
2			4			TOTAL SHEETS 18

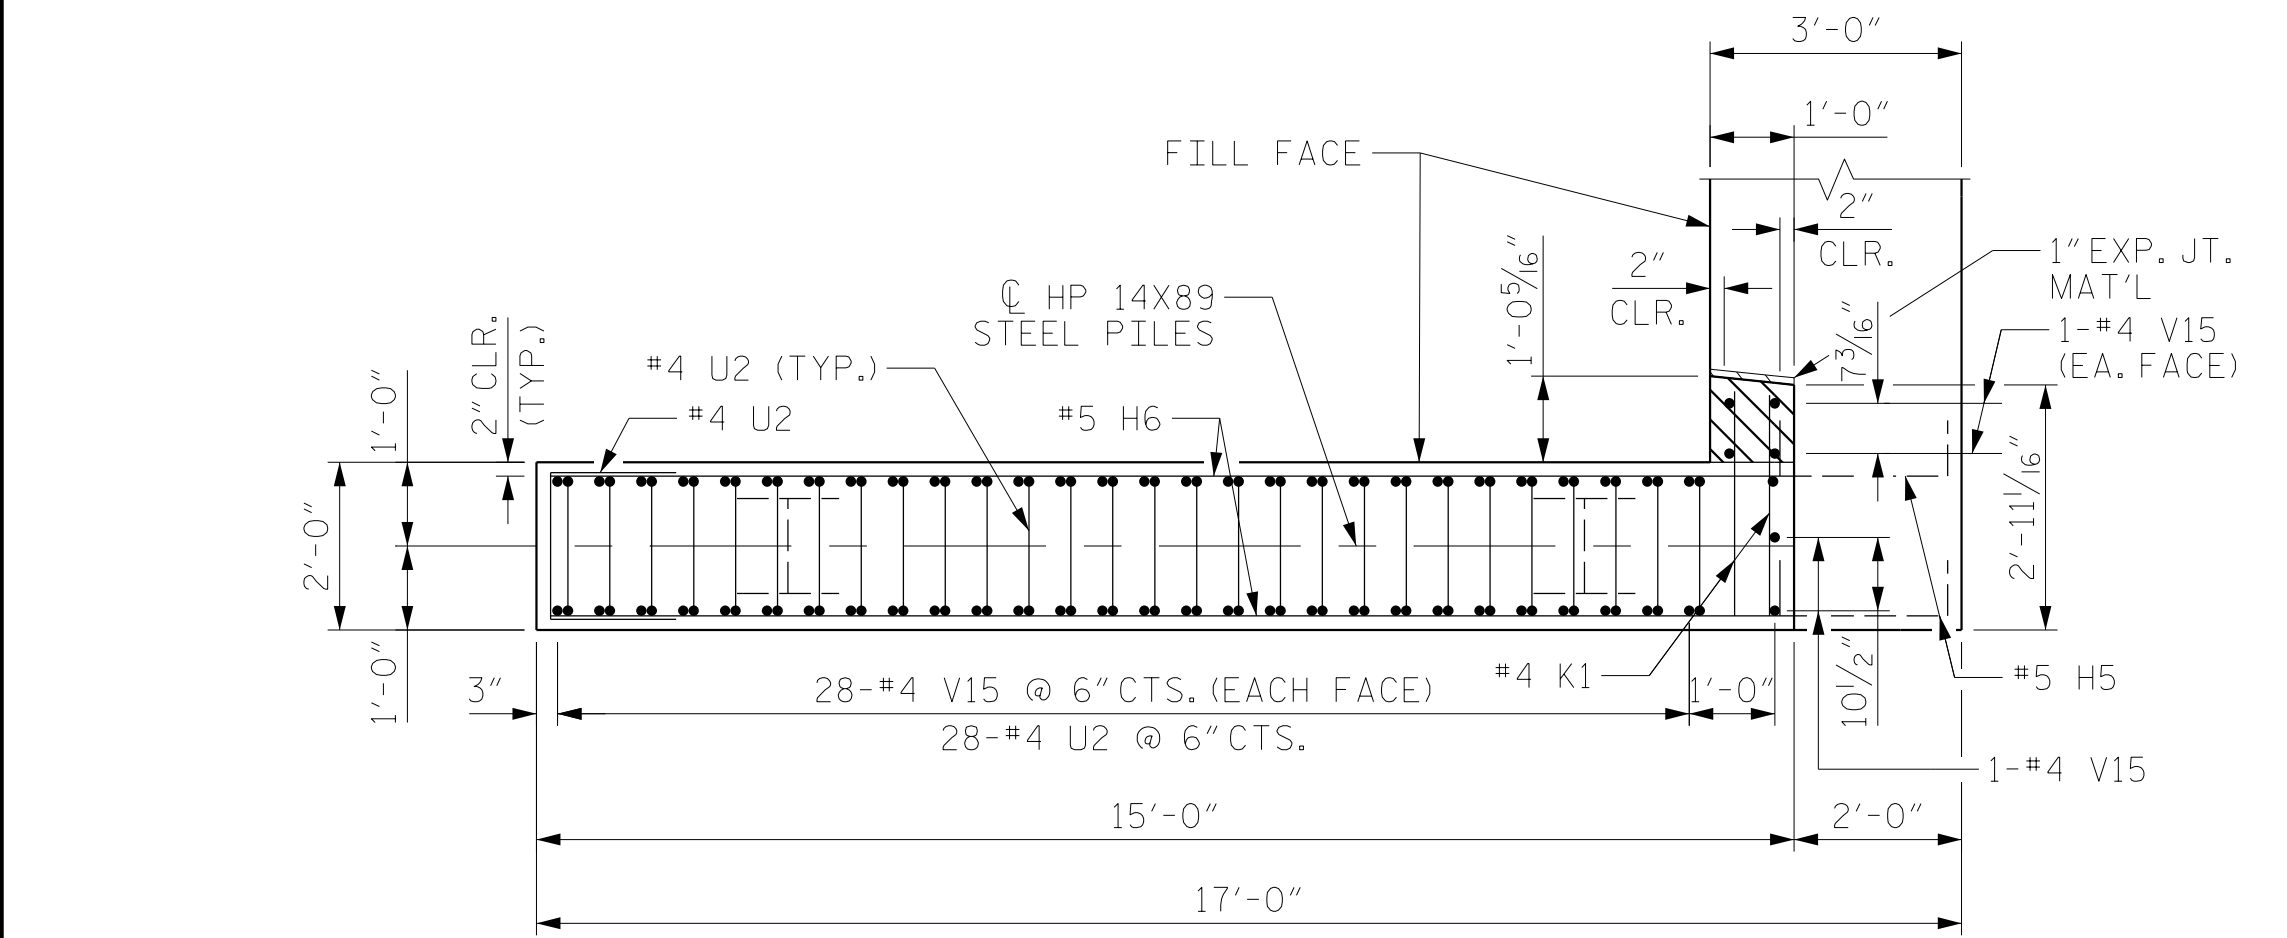


PLAN OF WING (W3)

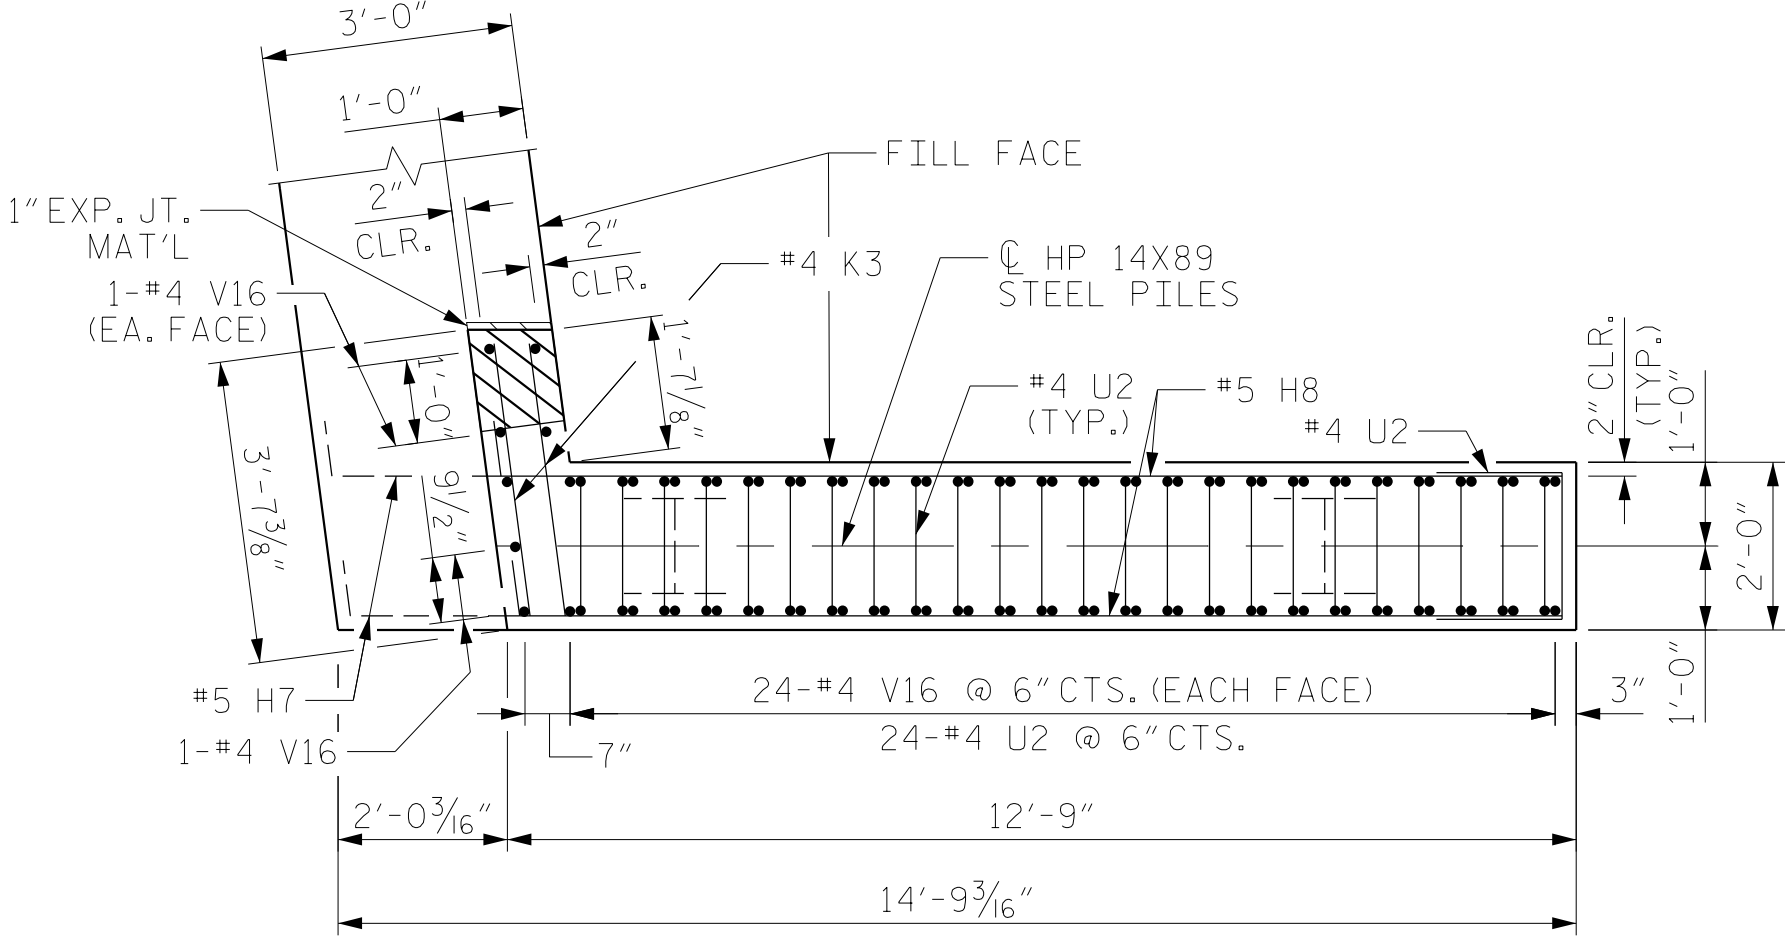


PLAN OF WING (W4)


TOP OF PILE ELEVATIONS	
①	1123.20
②	1123.20
⑨	1121.64
⑩	1121.64

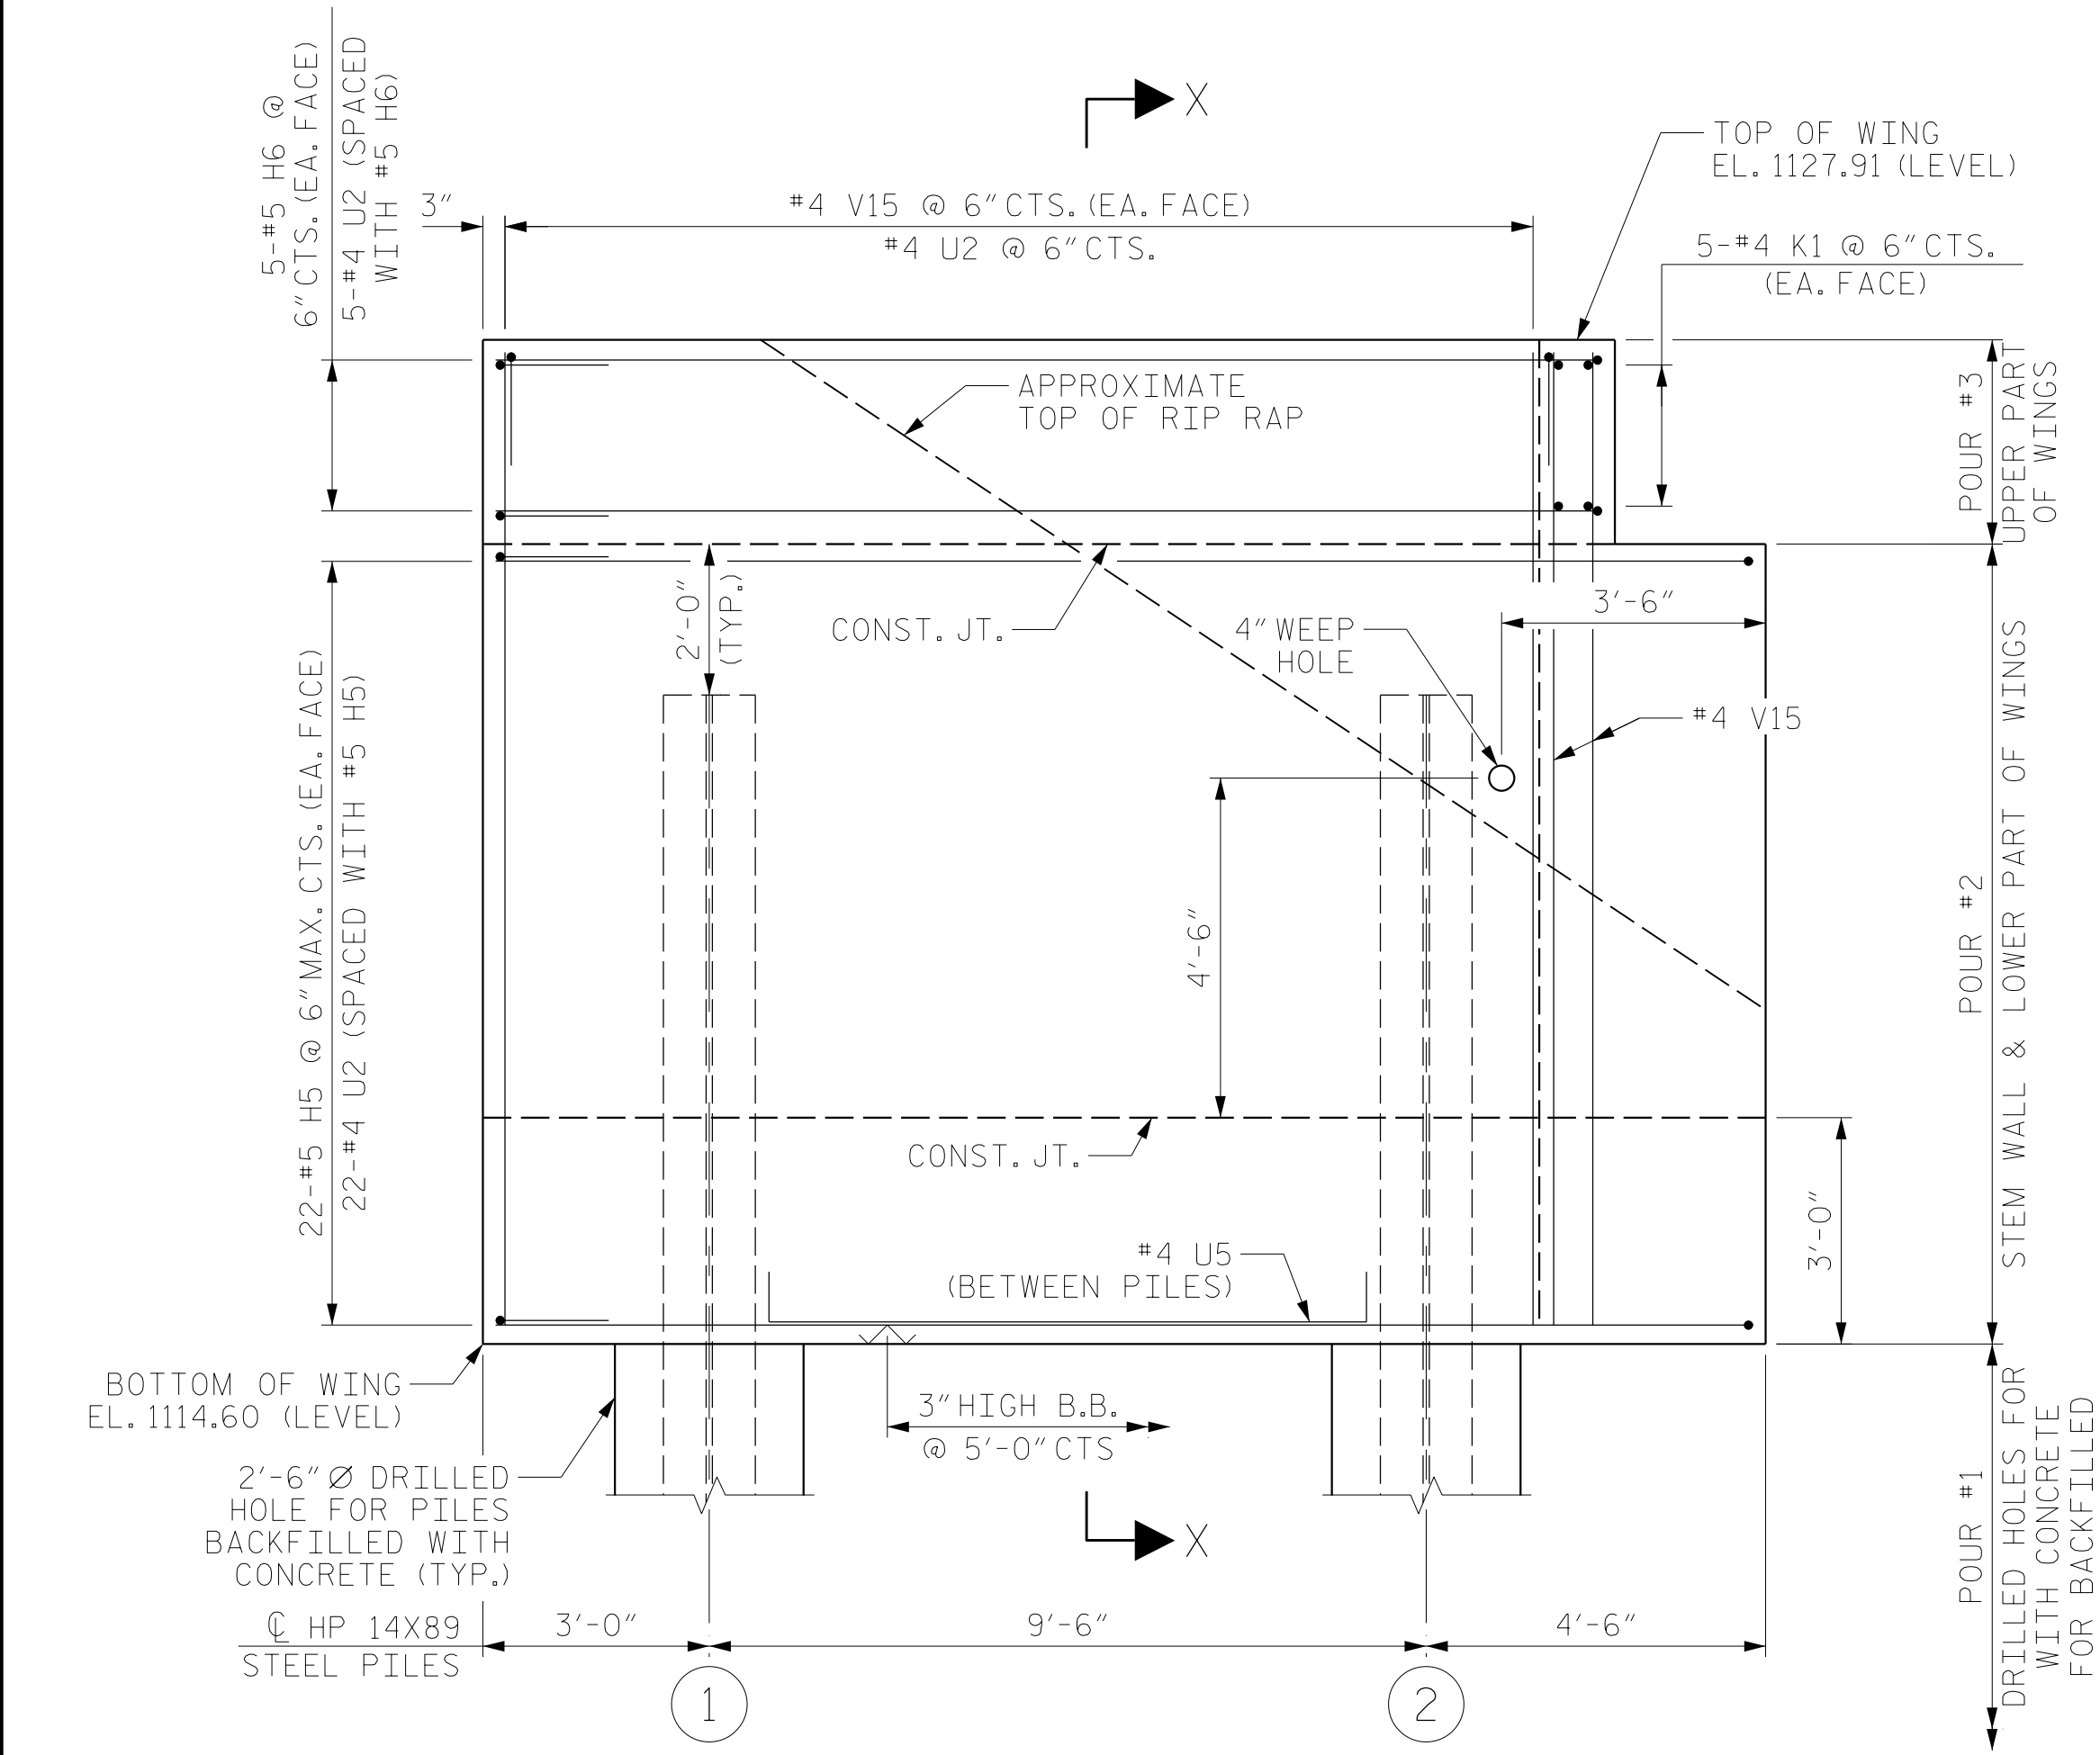

ELEVATION OF WING (W3)

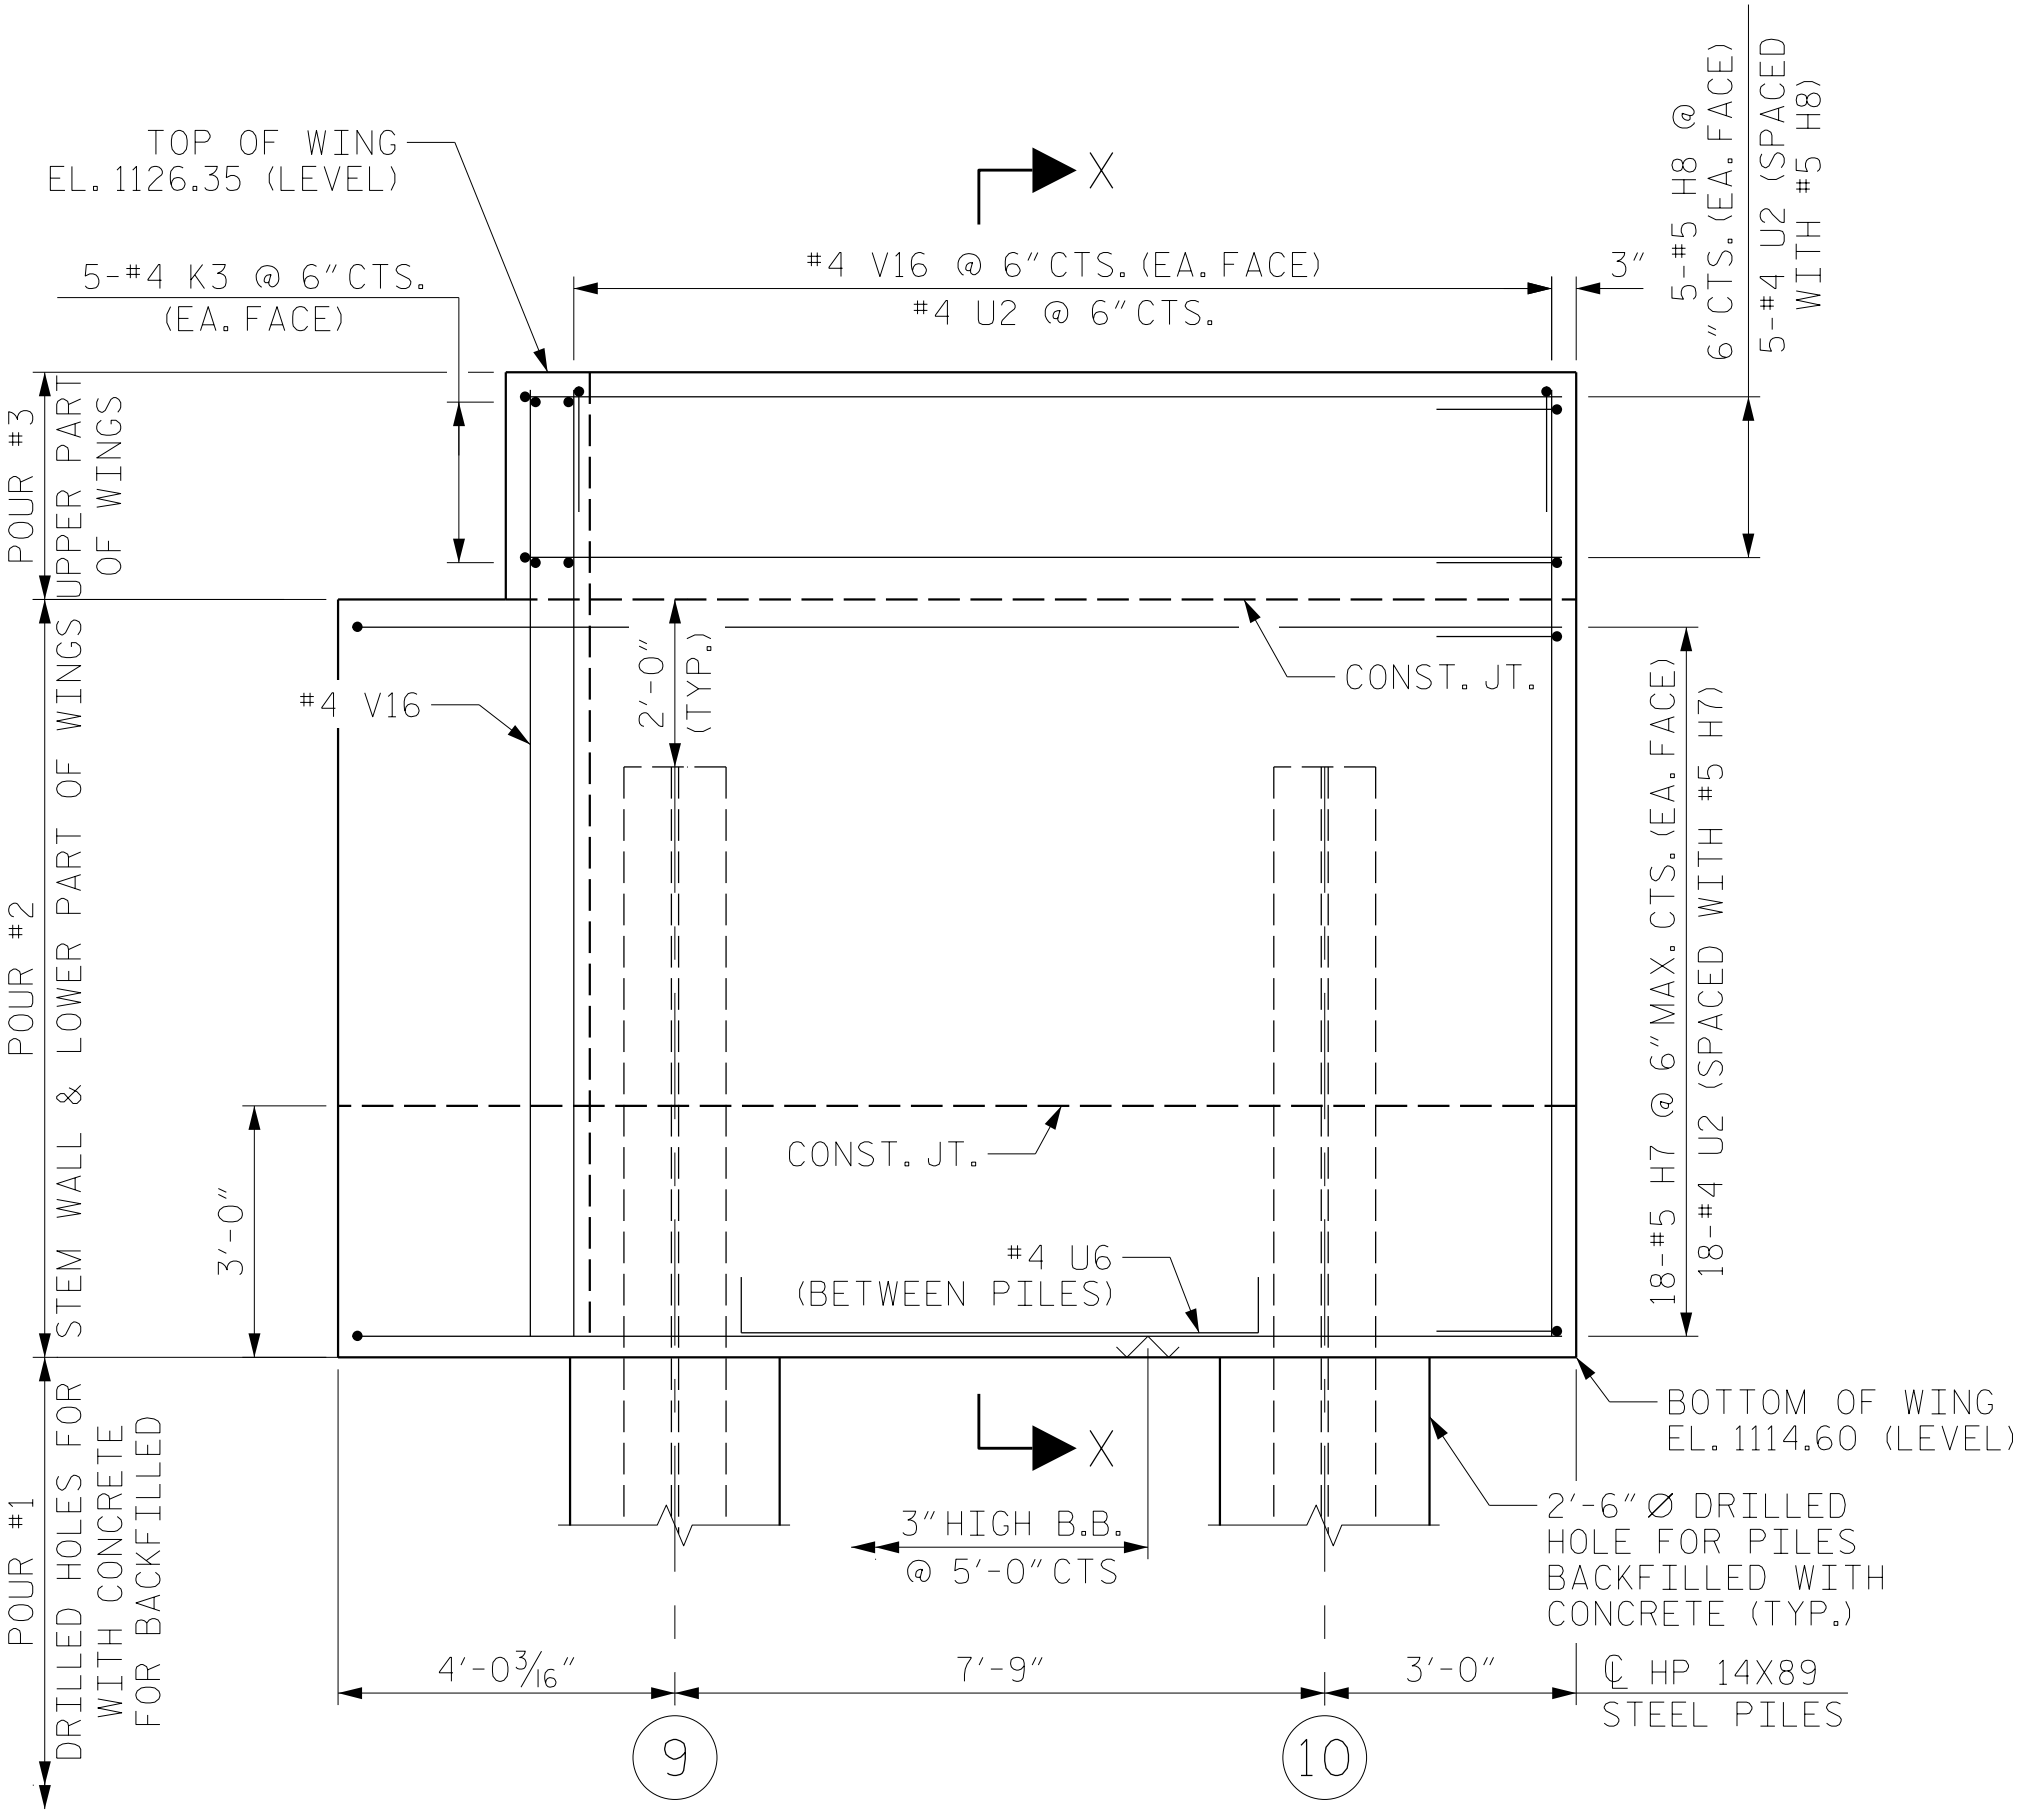

ELEVATION OF WING (W4)

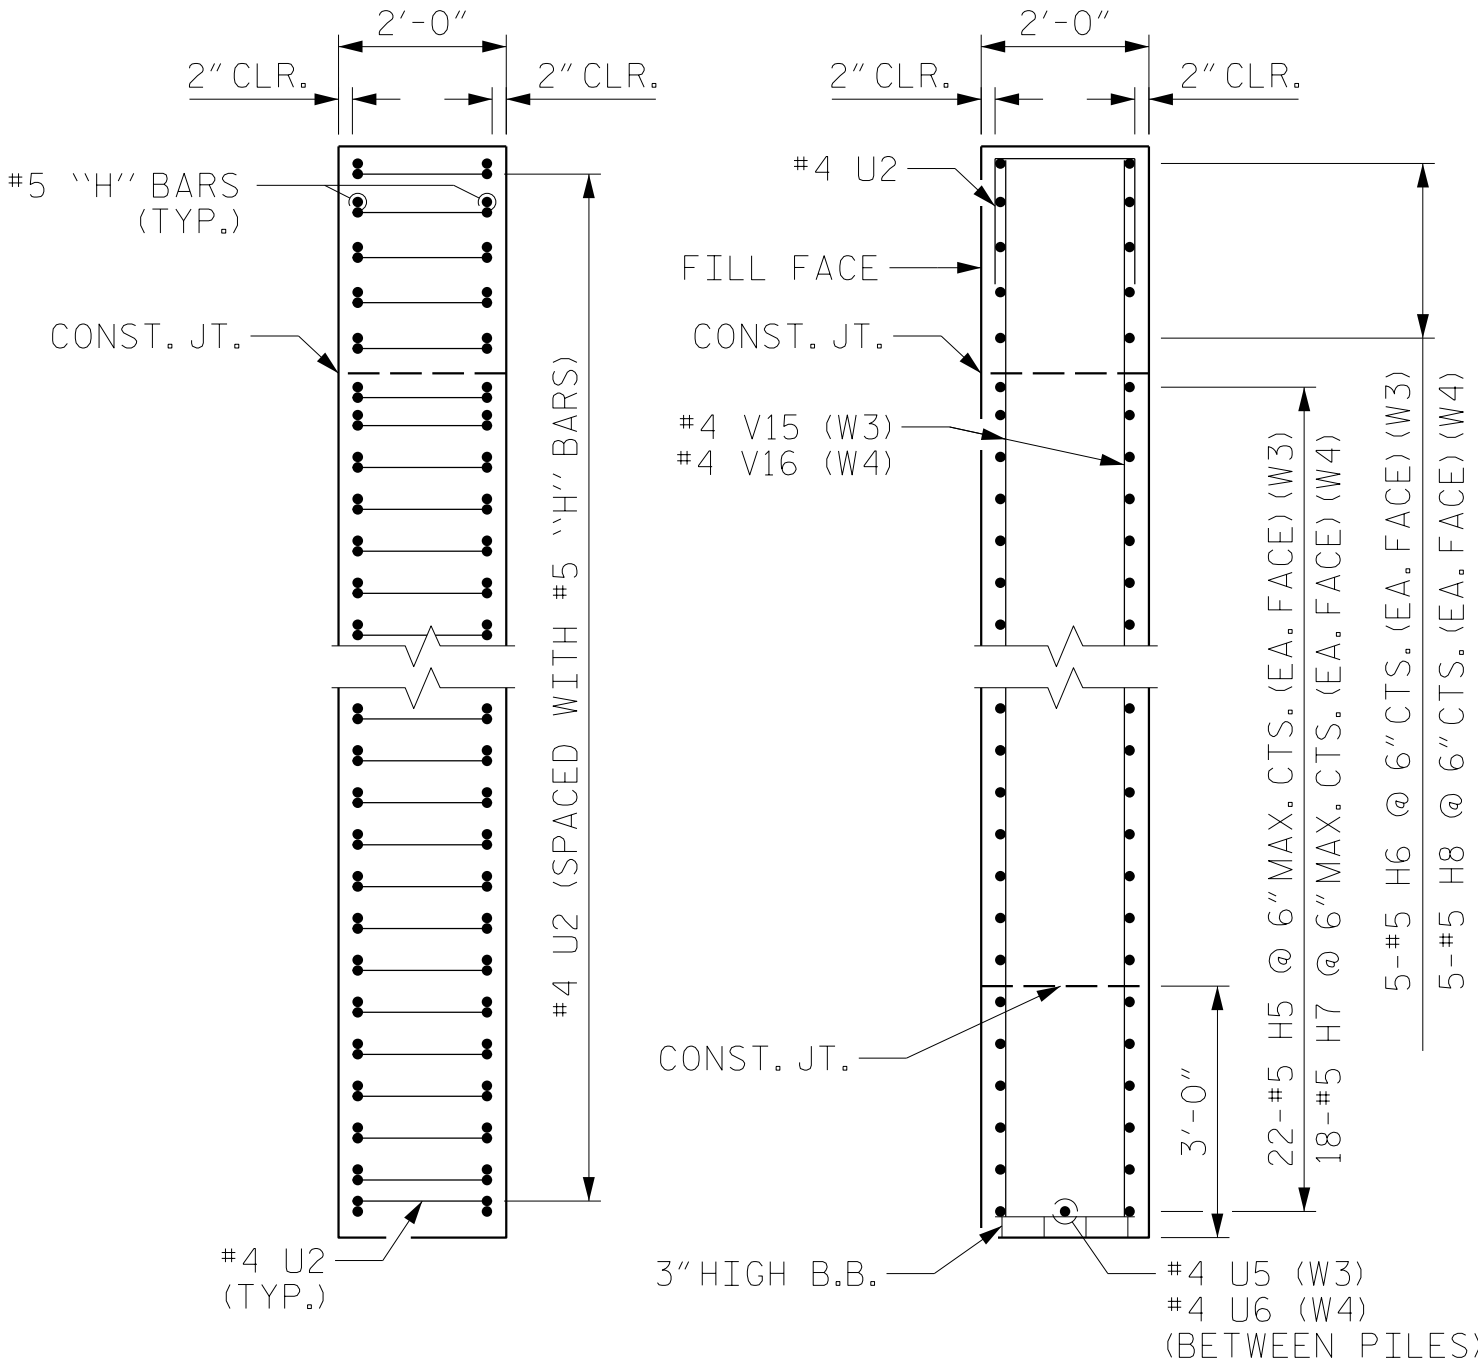

END VIEW

SECTION X-X

PROJECT NO. BP11.R013
WILKES COUNTY
STATION: 13+63.00 -L-


SHEET 4 OF 5


DRAWN BY : M.R. ACOSTA DATE : 11/2024
CHECKED BY : T.R. LAWS DATE : 11/2024
DESIGN ENGINEER OF RECORD: T.R. LAWS DATE : 03/2025

DOCUMENT NOT CONSIDERED
FINAL UNLESS ALL
SIGNATURES COMPLETED



REVISIONS						SHEET NO.
NO.	BY:	DATE:	NO.	BY:	DATE:	
1			3			S-14
2			4			TOTAL SHEETS 18

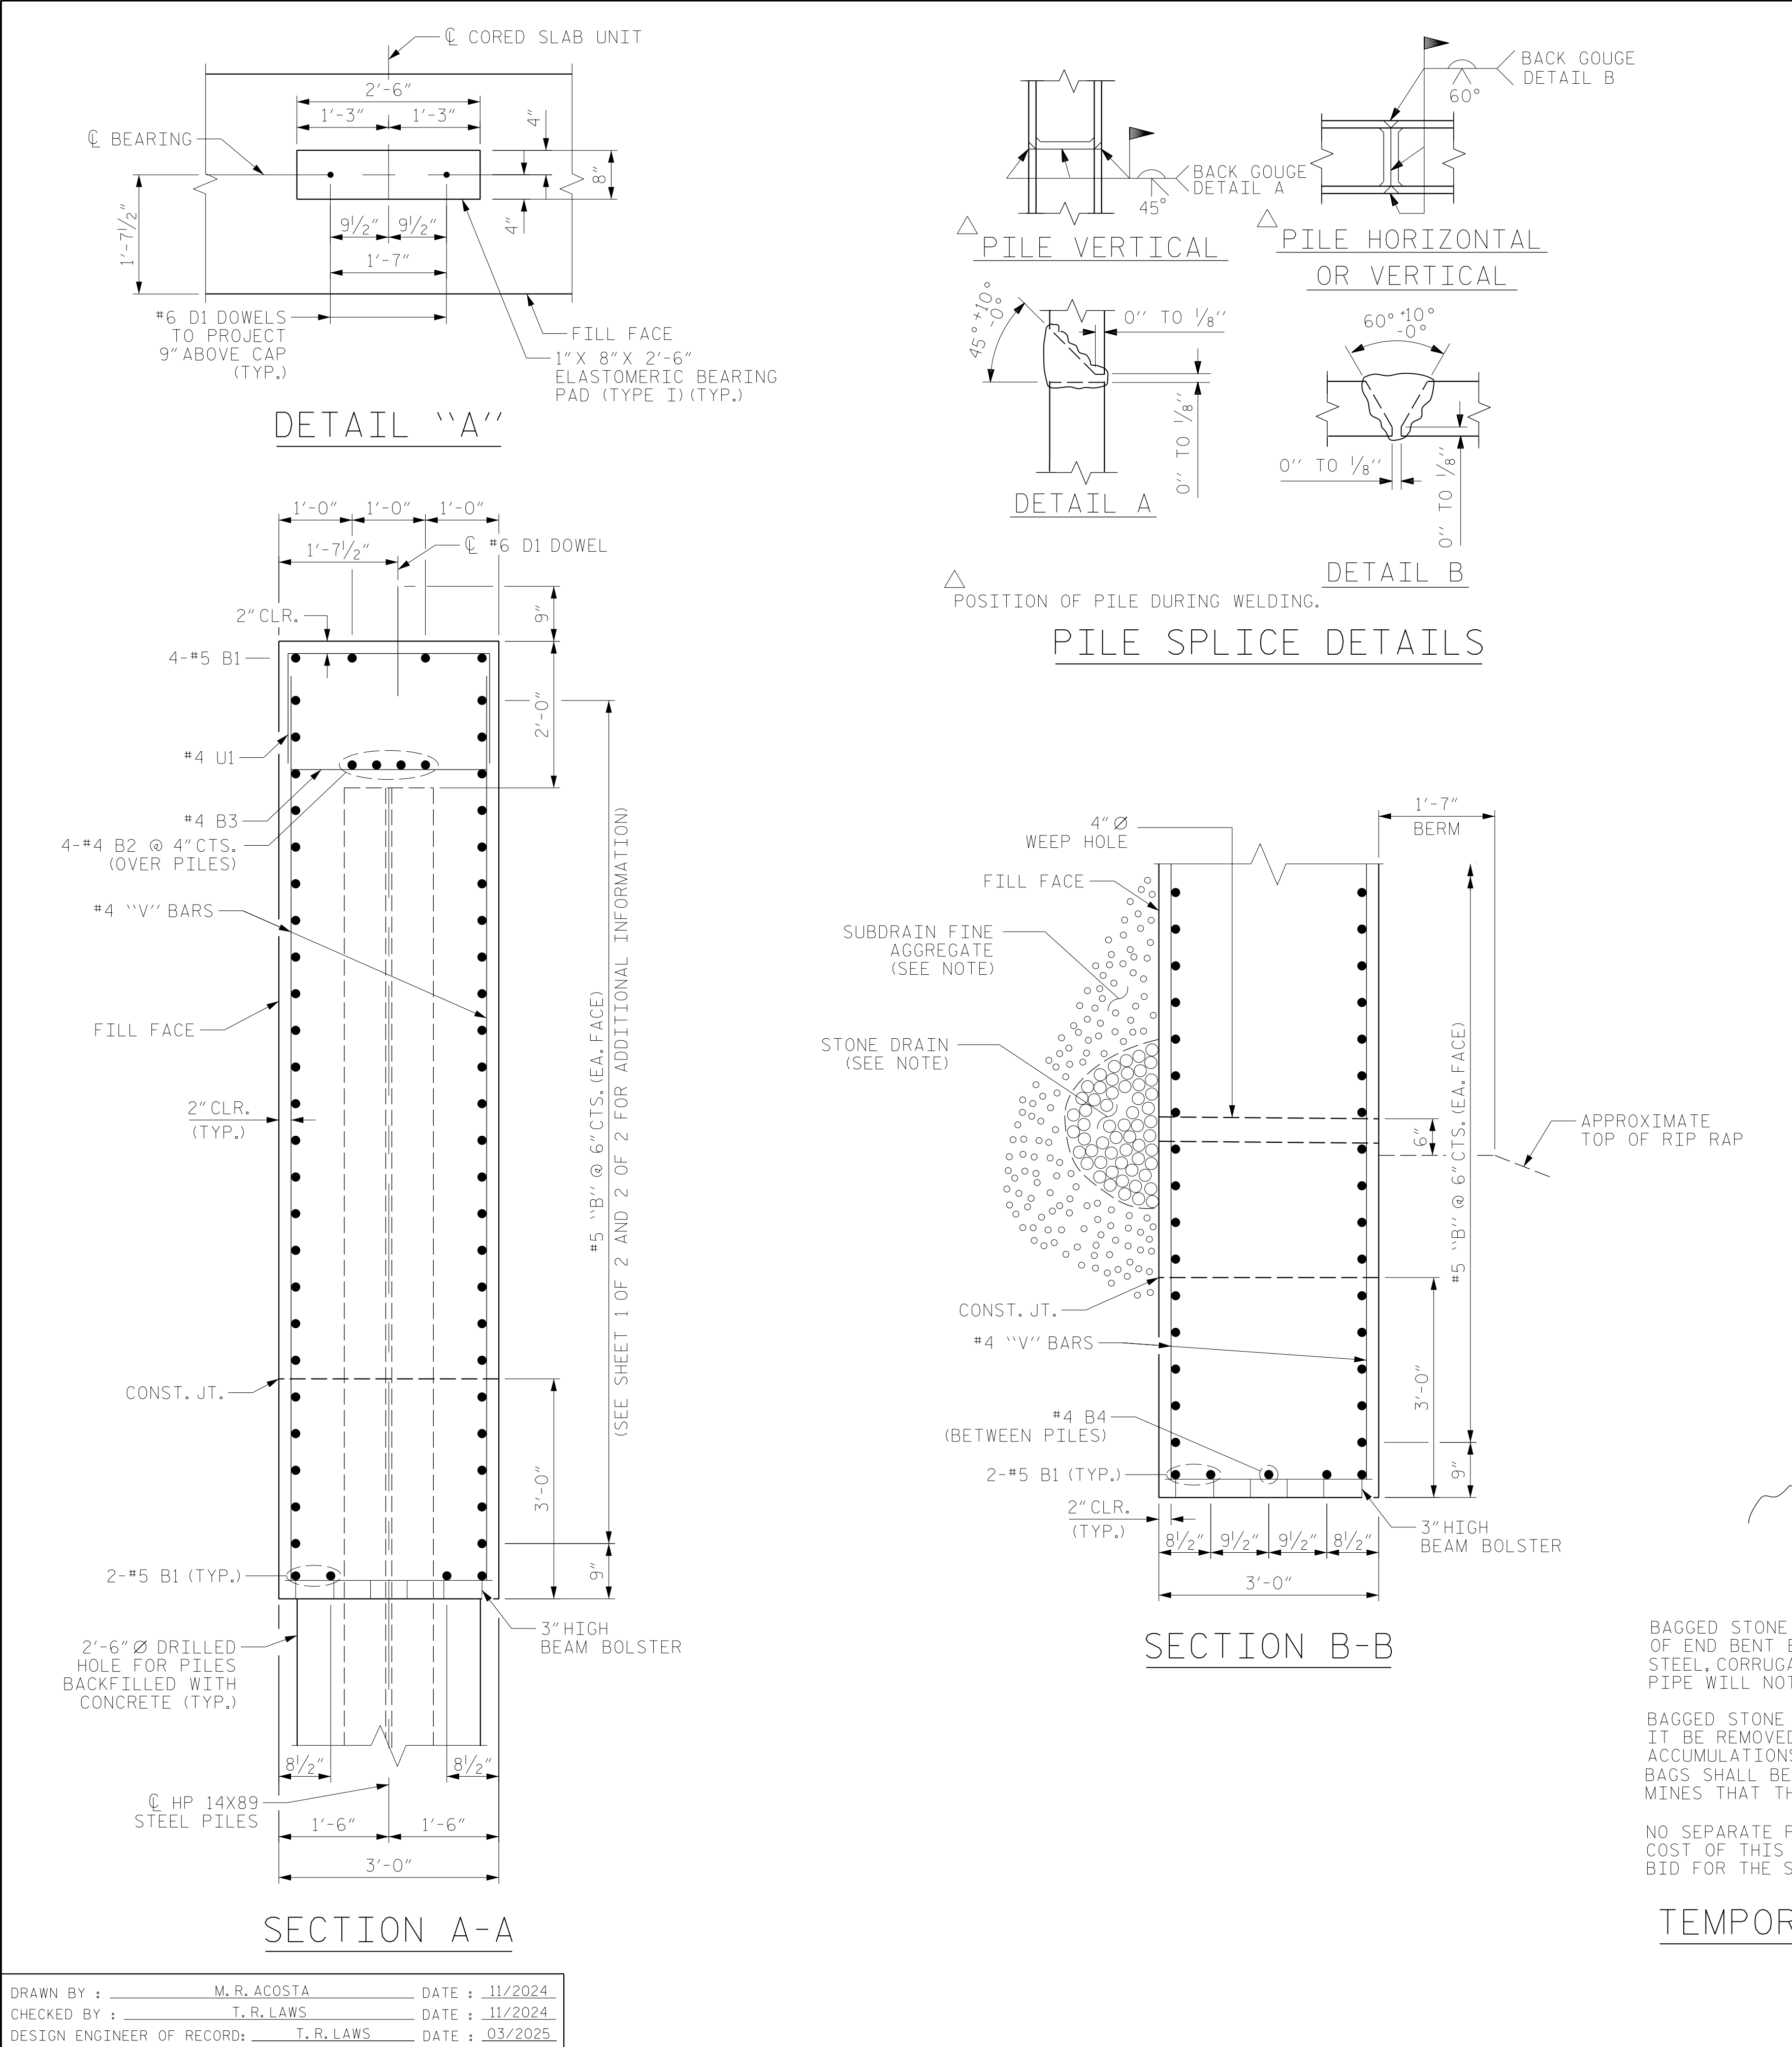

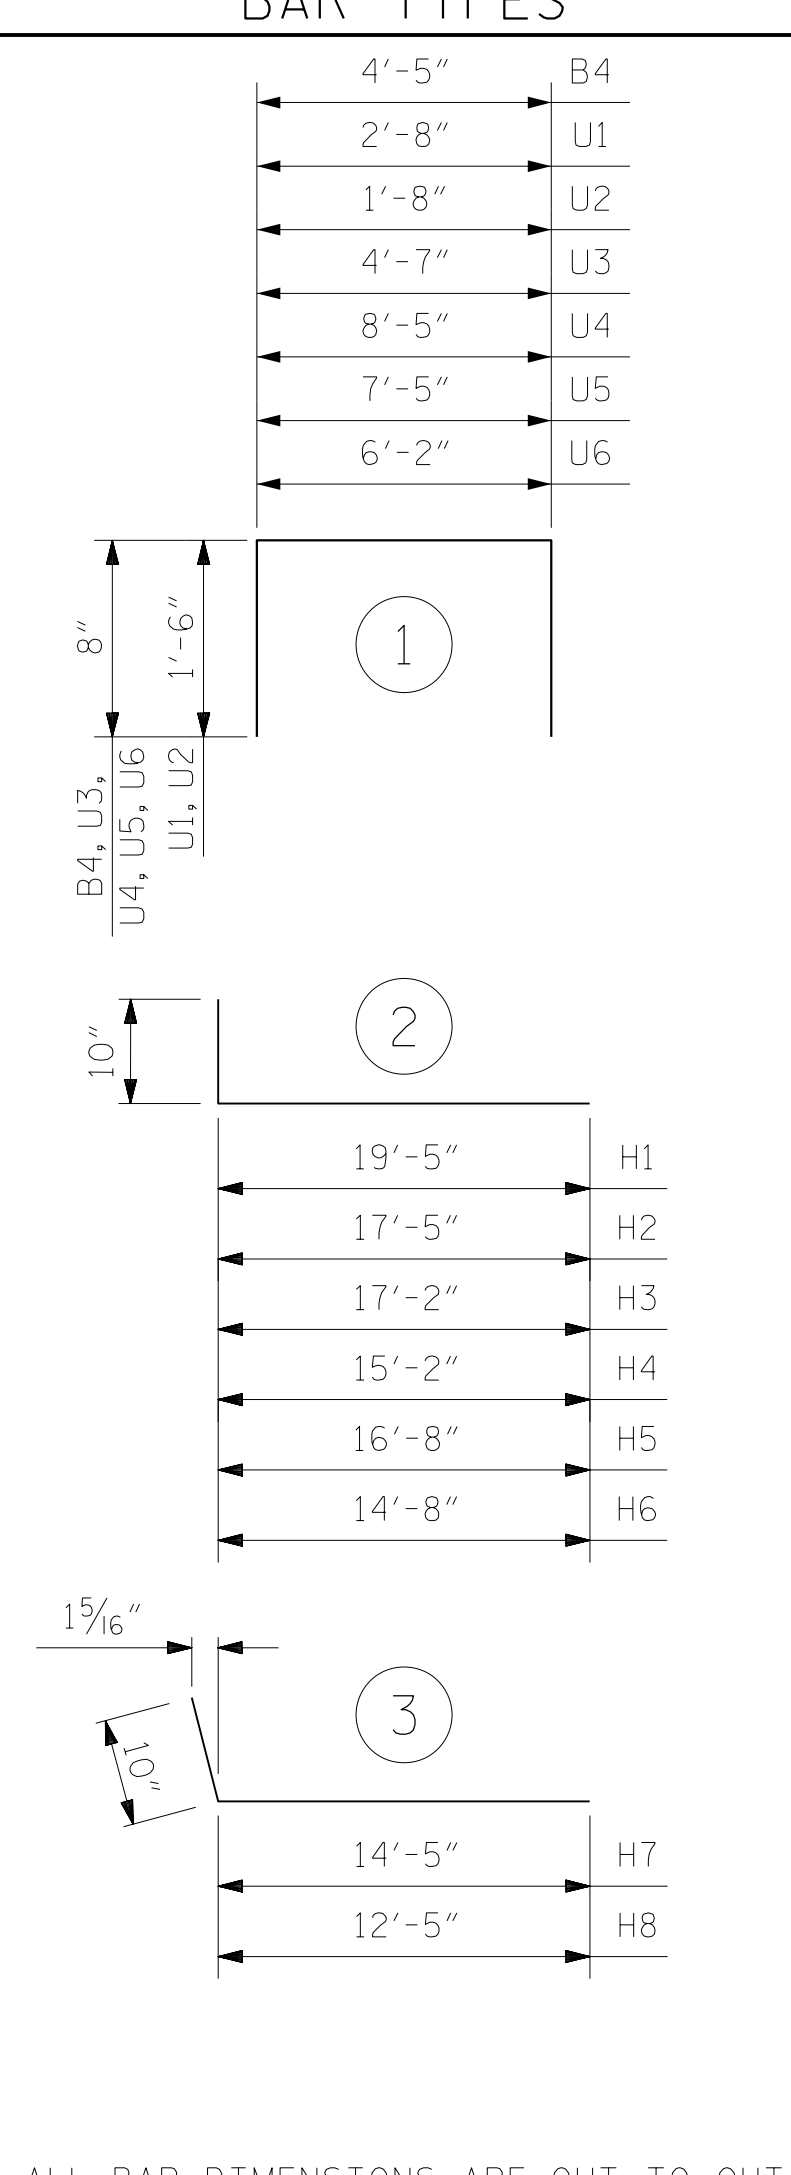BAR TYPES						BILL OF MATERIAL																	
						END BENT NO. 1						END BENT NO. 2											
						BAR	NO.	SIZE	TYPE	LENGTH	WEIGHT	BAR	NO.	SIZE	TYPE	LENGTH	WEIGHT						
						B1	56	#5	STR	38'-8"	2258	B1	42	#5	STR	38'-8"	1694						
						B2	4	#4	STR	38'-8"	103	B2	4	#4	STR	38'-8"	103						
						B3	10	#4	STR	2'-8"	18	B3	10	#4	STR	2'-8"	18						
						B4	5	#4	1	5'-9"	19	B4	5	#4	1	5'-9"	19						
						B5	2	#5	STR	23'-0"	48	B7	2	#5	STR	31'-0"	65						
						B6	2	#5	STR	11'-0"	23	B8	2	#5	STR	19'-0"	40						
												B9	2	#5	STR	6'-0"	13						
						D1	22	#6	STR	1'-6"	50												
												D1	22	#6	STR	1'-6"	50						
						H1	56	#5	2	20'-3"	1183												
						H2	10	#5	2	18'-3"	190	H5	44	#5	2	17'-6"	803						
						H3	50	#5	2	18'-0"	939	H6	10	#5	2	15'-6"	162						
						H4	10	#5	2	16'-0"	167	H7	36	#5	3	15'-3"	573						
												H8	10	#5	3	13'-3"	138						
						K1	10	#4	STR	2'-7"	17												
						K2	10	#4	STR	3'-0"	20	K1	10	#4	STR	2'-7"	17						
												K3	10	#4	STR	3'-3"	22						
						U1	77	#4	1	5'-8"	291												
						U2	127	#4	1	4'-8"	396	U1	77	#4	1	5'-8"	291						
						U3	2	#4	1	5'-11"	8	U2	102	#4	1	4'-8"	318						
						U4	1	#4	1	9'-9"	7	U5	1	#4	1	9'-3"	6						
												U6	1	#4	1	7'-6"	5						
						V1	4	#4	STR	13'-3"	35												
						V2	30	#4	STR	12'-11"	259	V9	4	#4	STR	10'-1"	27						
						V3	32	#4	STR	12'-7"	269	V10	30	#4	STR	9'-9"	195						
						V4	32	#4	STR	12'-3"	262	V11	32	#4	STR	9'-5"	201						
						V5	32	#4	STR	11'-11"	255	V12	32	#4	STR	9'-1"	194						
						V6	18	#4	STR	11'-9"	141	V13	32	#4	STR	8'-9"	187						
						V7	74	#4	STR	16'-0"	791	V14	18	#4	STR	8'-7"	103						
						V8	66	#4	STR	14'-6"	639	V15	63	#4	STR	12'-10"	540						
												V16	55	#4	STR	11'-4"	416						
REINFORCING STEEL						8,388 LBS.						REINFORCING STEEL						6,200 LBS.					
CLASS A CONCRETE BREAKDOWN												CLASS A CONCRETE BREAKDOWN											
POUR #1 (DRILLED HOLES FOR PILES BACKFILLED WITH CONCRETE)						39.0 C.Y.						POUR #1 (DRILLED HOLES FOR PILES BACKFILLED WITH CONCRETE)						41.9 C.Y.					
POUR #2 (STEM WALL AND LOWER PART OF WINGS)						86.6 C.Y.						POUR #2 (STEM WALL AND LOWER PART OF WINGS)						61.5 C.Y.					
POUR #3 (UPPER PART OF WINGS)						6.9 C.Y.						POUR #3 (UPPER PART OF WINGS)						5.9 C.Y.					
TOTAL CLASS A CONCRETE						132.5 C.Y.						TOTAL CLASS A CONCRETE						109.3 C.Y.					

NOTES:

FOR SUBSURFACE DRAINAGE AT WEEP HOLES, SEE ARTICLE 414-8 OF THE STANDARD SPECIFICATIONS.

ALL COSTS ASSOCIATED WITH THE WEEP HOLES INCLUDING, BUT NOT LIMITED TO, THE SUBDRAIN, SUBDRAIN FINE AGGREGATE, PVC PIPE, LABOR AND ALL INCIDENTALS SHALL BE INCLUDED IN THE VARIOUS CONTRACT BID ITEMS. NO ADDITIONAL PAYMENT WILL BE MADE.

MINIMUM OF 3-ONE CUBIC FOOT BAGS OF #78M STONE. BAGS SHALL BE OF POROUS FABRIC, SECURELY TIED.

6" (MIN.) PIPE FOR DRAINAGE

GRADE TO DRAIN

TOE OF SLOPE

PIPE AND PIPE SHALL BE PLACED IMMEDIATELY AFTER COMPLETION OF EXCAVATION. PIPE MAY BE EITHER CONCRETE, CORRUGATED ALUMINUM ALLOY, OR CORRUGATED PLASTIC. PERFORATED PIPE SHALL BE ALLOWED.

PIPE SHALL REMAIN IN PLACE UNTIL THE ENGINEER DIRECTS THAT IT BE REMOVED. THE CONTRACTOR SHALL REMOVE AND DISPOSE OF SILT AND DEBRIS AT BAGGED STONE WHEN SO DIRECTED BY THE ENGINEER. PIPE SHALL BE REMOVED AND REPLACED WHENEVER THE ENGINEER DETERMINES THEY HAVE DETERIORATED AND LOST THEIR EFFECTIVENESS.

PAYMENT WILL BE MADE FOR THIS WORK AND THE ENTIRE AMOUNT OF WORK SHALL BE INCLUDED IN THE UNIT CONTRACT PRICE UNDER THE SEVERAL PAY ITEMS.

PRIMARY DRAINAGE AT END BENT

DOCUMENT NOT CONSIDERED FINAL UNLESS ALL SIGNATURES COMPLETED

PROJECT NO. BP11.R013

WILKES COUNTY

STATION: 13+63.00 -L-

SHEET 5 OF 5

STATE OF NORTH CAROLINA

DEPARTMENT OF TRANSPORTATION

RALEIGH

SUBSTRUCTURE

END BENT NO. 1 & 2

DETAILS

NO. 1

BY: 3

DATE: 4

NO. 2

BY: 4

DATE:

SHEET NO. S-15

TOTAL SHEETS 18

[illegible]

SHOULDER LINE

1'-0" MIN. EARTH BERM NORMAL TO CAP

1'-7" MIN. BERM NORMAL TO CAP

EL. 1115.87 (END BENT NO. 1)
EL. 1117.97 (END BENT NO. 2)

SLOPE 1 1/2 : 1

2'-0"

2'-0"

GEOTEXTILE

TOP OF EXISTING FOOTING
EL. 1109.00

EXTENDED TANGENT

BERM RIP RAPPED

PROJECT NO. BP11.R013
WILKES COUNTY
 STATION: 13+63.00 -L-

FOR BERM WIDTH DIMENSIONS, SEE GENERAL DRAWING.

ESTIMATED QUANTITIES		
BRIDGE @ STA.13+63.00 -L-	RIP RAP CLASS II (2'-0" THICK)	GEOTEXTILE FOR DRAINAGE
	TONS	SQUARE YARDS
END BENT NO.1	295	325
END BENT NO.2	235	260

DRAWN BY : M. R. ACOSTA DATE : 11/2024
 CHECKED BY : T. R. LAWS DATE : 11/2024
 DESIGN ENGINEER OF RECORD: T. R. LAWS DATE : 03/2025

DOCUMENT NOT CONSIDERED
FINAL UNLESS ALL
SIGNATURES COMPLETED

**RS&H Architects-Engineers-Planners, Inc.**

8521 Six Forks Road, Suite 400
Raleigh, NC 27615
919-926-4100 FAX 919-846-9080

www.rsandh.com
North Carolina License Nos. 50073 * E-0493 * C-2

STATE OF NORTH CAROLINA
DEPARTMENT OF TRANSPORTATION
RALEIGH

RIP RAP DETAILS

REVISIONS						SHEET NO. S-16
NO.	BY:	DATE:	NO.	BY:	DATE:	
1			3			TOTAL SHEETS 18
2			4			

PLAN @ END BENT NO. 2

5/4" CONTINUOUS HIGH CHAIR UPPER (CHCU) @ 3'-0" CTS. ACROSS SLAB

PROPOSED ASPHALT PAVEMENT

8"

6"

2" MIN.

1'-2"

4" CL.

2" CL.

#5 "B" BARS

#4 A1

#4 A2

#6 "B" BARS

ROADWAY

APPROVED WIRE BAR SUPPORTS @ 3'-0" CTS.

TYPE 1 APPROACH FILL, SEE ROADWAY STANDARD DRAWING 423.01

2:1 SLOPE

1'-1 1/2"

1/2" BACKER ROD

2 LAYERS OF 30 LB ROOFING FELT TO PREVENT BOND

CORED SLAB

† NORMAL TO END BENT

SPLICE LENGTHS		
BAR SIZE	EPOXY COATED	UNCOATED
#4	1'-11"	1'-7"
#5	2'-5"	2'-0"
#6	3'-7"	2'-5"

SECTION N-N


Diagram showing a cross-section of a wall and foundation. The wall has a height of 1'-3" and a thickness of 3" CL. The foundation has a width of 1'-2". The wall is labeled (LEVEL) and the foundation is labeled #5 S1. The wall is shown with a vertical reinforcement bar (#5 S1) and a horizontal reinforcement bar (#5 S1).

SECTION N-N

FOR BRIDGE APPROACH FILL, SEE ROADWAY PLANS.


AREA BETWEEN THE WINGWALL AND APPROACH SLAB SHALL BE GRADED TO DRAIN THE WATER AWAY FROM THE FILL FACE OF THE BRIDGE AND SHALL BE PAVED. SEE ROADWAY PLANS.

APPROACH SLAB GROOVING IS NOT REQUIRED.

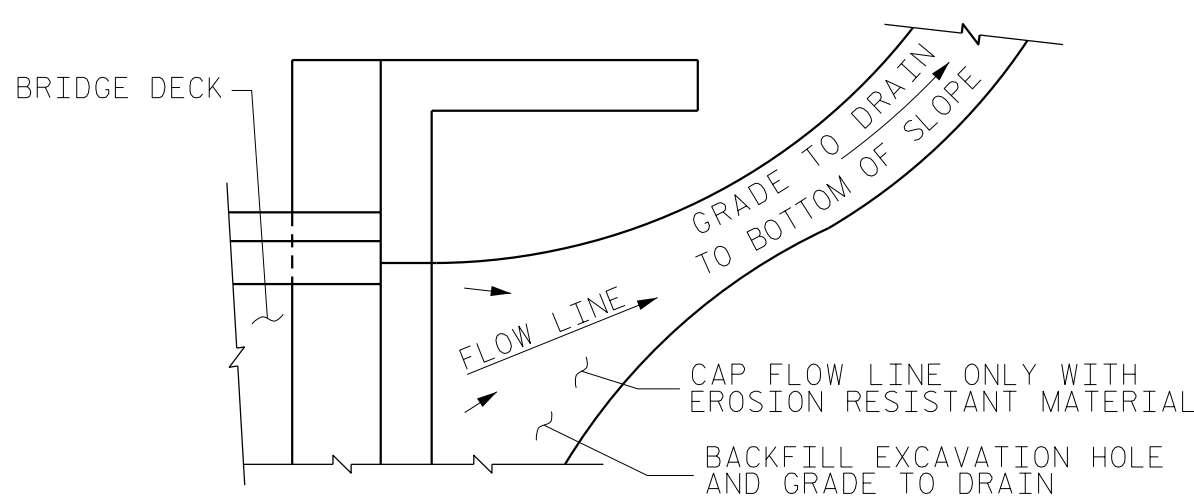

NOTE: IF THE APPROACH SLAB IS NOT CONSTRUCTED IMMEDIATELY AFTER THE BACKFILLING OF THE END BENT EXCAVATION, GRADE TO DRAIN TO THE BOTTOM OF THE SLOPE AND PROVIDE EROSION RESISTANT MATERIAL, SUCH AS FIBERGLASS ROVING OR AS DIRECTED BY THE ENGINEER TO PREVENT SOIL EROSION AND TO PROTECT THE AREA ADJACENT TO THE STRUCTURE. THE CONTRACTOR WILL BE REQUIRED TO REMOVE THESE MATERIALS PRIOR TO CONSTRUCTION OF THE APPROACH SLAB.

TEMPORARY DRAINAGE DETAIL

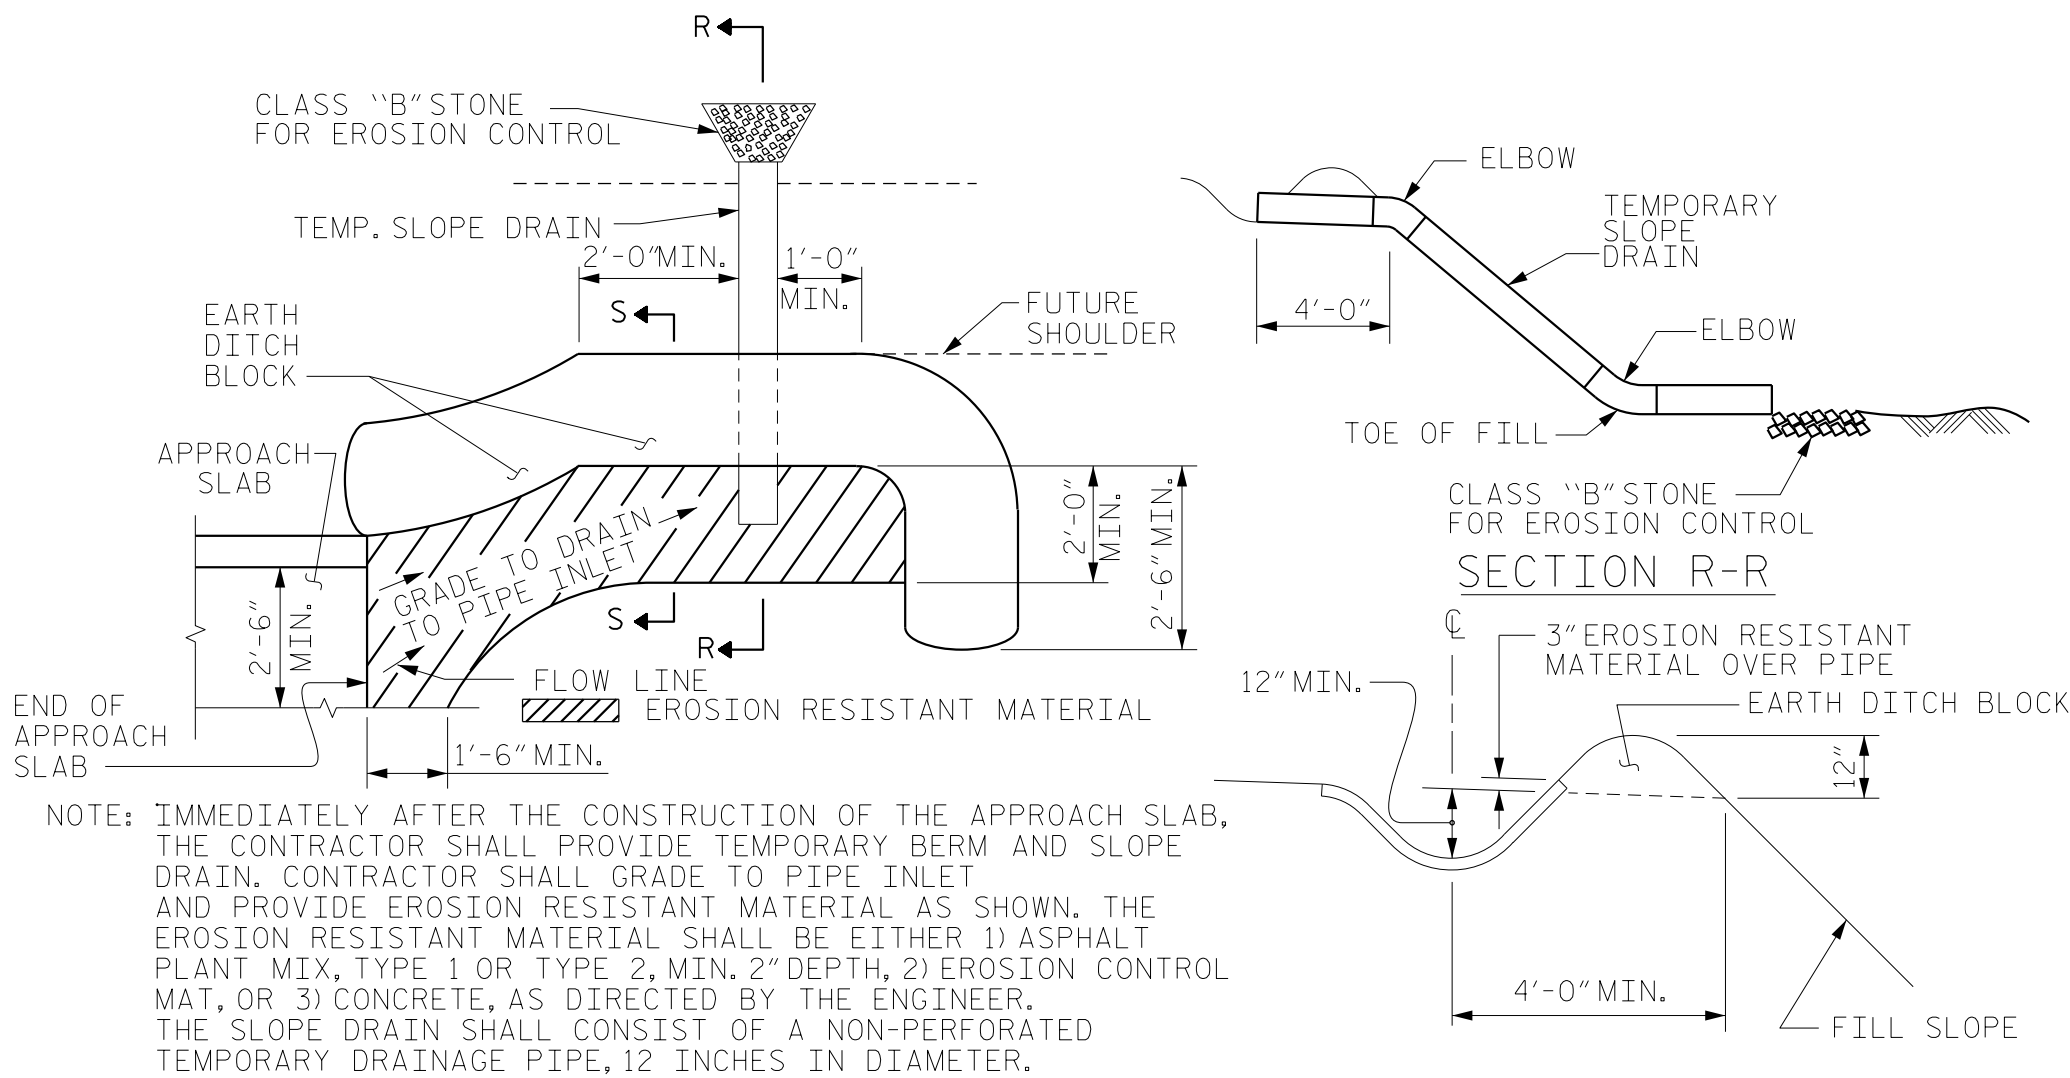

PLAN VIEW

SECTION S-S

TEMPORARY BERM AND SLOPE DRAIN DETAILS

(TO BE USED WHEN SHOULDER BERM GUTTER IS REQUIRED)

PROJECT NO. BP11.R013

WILKES COUNTY

STATION: 13+63.00 -L-

SHEET 1 OF 2



STATE OF NORTH CAROLINA
DEPARTMENT OF TRANSPORTATION
RALEIGH

BRIDGE APPROACH SLAB
FOR PRESTRESSED CONCRETE
CORED SLAB UNIT
(SUB-REGIONAL TIER)
90° SKEW

REVISIONS						SHEET NO. S-17
NO.	BY:	DATE:	NO.	BY:	DATE:	
1			3			TOTAL SHEETS 18
2			4			

DRAWN BY : M. R. ACOSTA DATE : 11/2024
 CHECKED BY : T. R. LAWS DATE : 11/2024
 DESIGN ENGINEER OF RECORD: T. R. LAWS DATE : 03/2025

DOCUMENT NOT CONSIDERED
FINAL UNLESS ALL
SIGNATURES COMPLETED

NOTES

THE COST OF THE BARRIER RAIL ON THE APPROACH SLAB SHALL BE INCLUDED IN THE LINEAR FOOT CONTRACT PRICE BID FOR "VERTICAL CONCRETE BARRIER RAIL".

THE BARRIER RAIL ON EACH APPROACH SLAB SHALL NOT BE CAST UNTIL ALL APPROACH SLAB CONCRETE HAS BEEN CAST AND HAS REACHED A MINIMUM COMPRESSIVE STRENGTH OF 3,000 PSI.

ALL REINFORCING STEEL IN BARRIER RAILS SHALL BE EPOXY COATED.

BILL OF MATERIAL

BARRIER RAIL ONLY



BAR	NO.	SIZE	TYPE	LENGTH	WEIGHT
* B11	20	#5	STR	11'-8"	243
* S1	48	#5	1	5'-7"	280
* S2	40	#5	2	7'-2"	299
* S3	8	#5	2	5'-8"	47

*EPOXY COATED REINFORCING STEEL 869 LBS.


CLASS AA CONCRETE 4.1 C.Y.

CONCRETE BARRIER RAIL 24.0 LIN. FT.


BAR TYPES

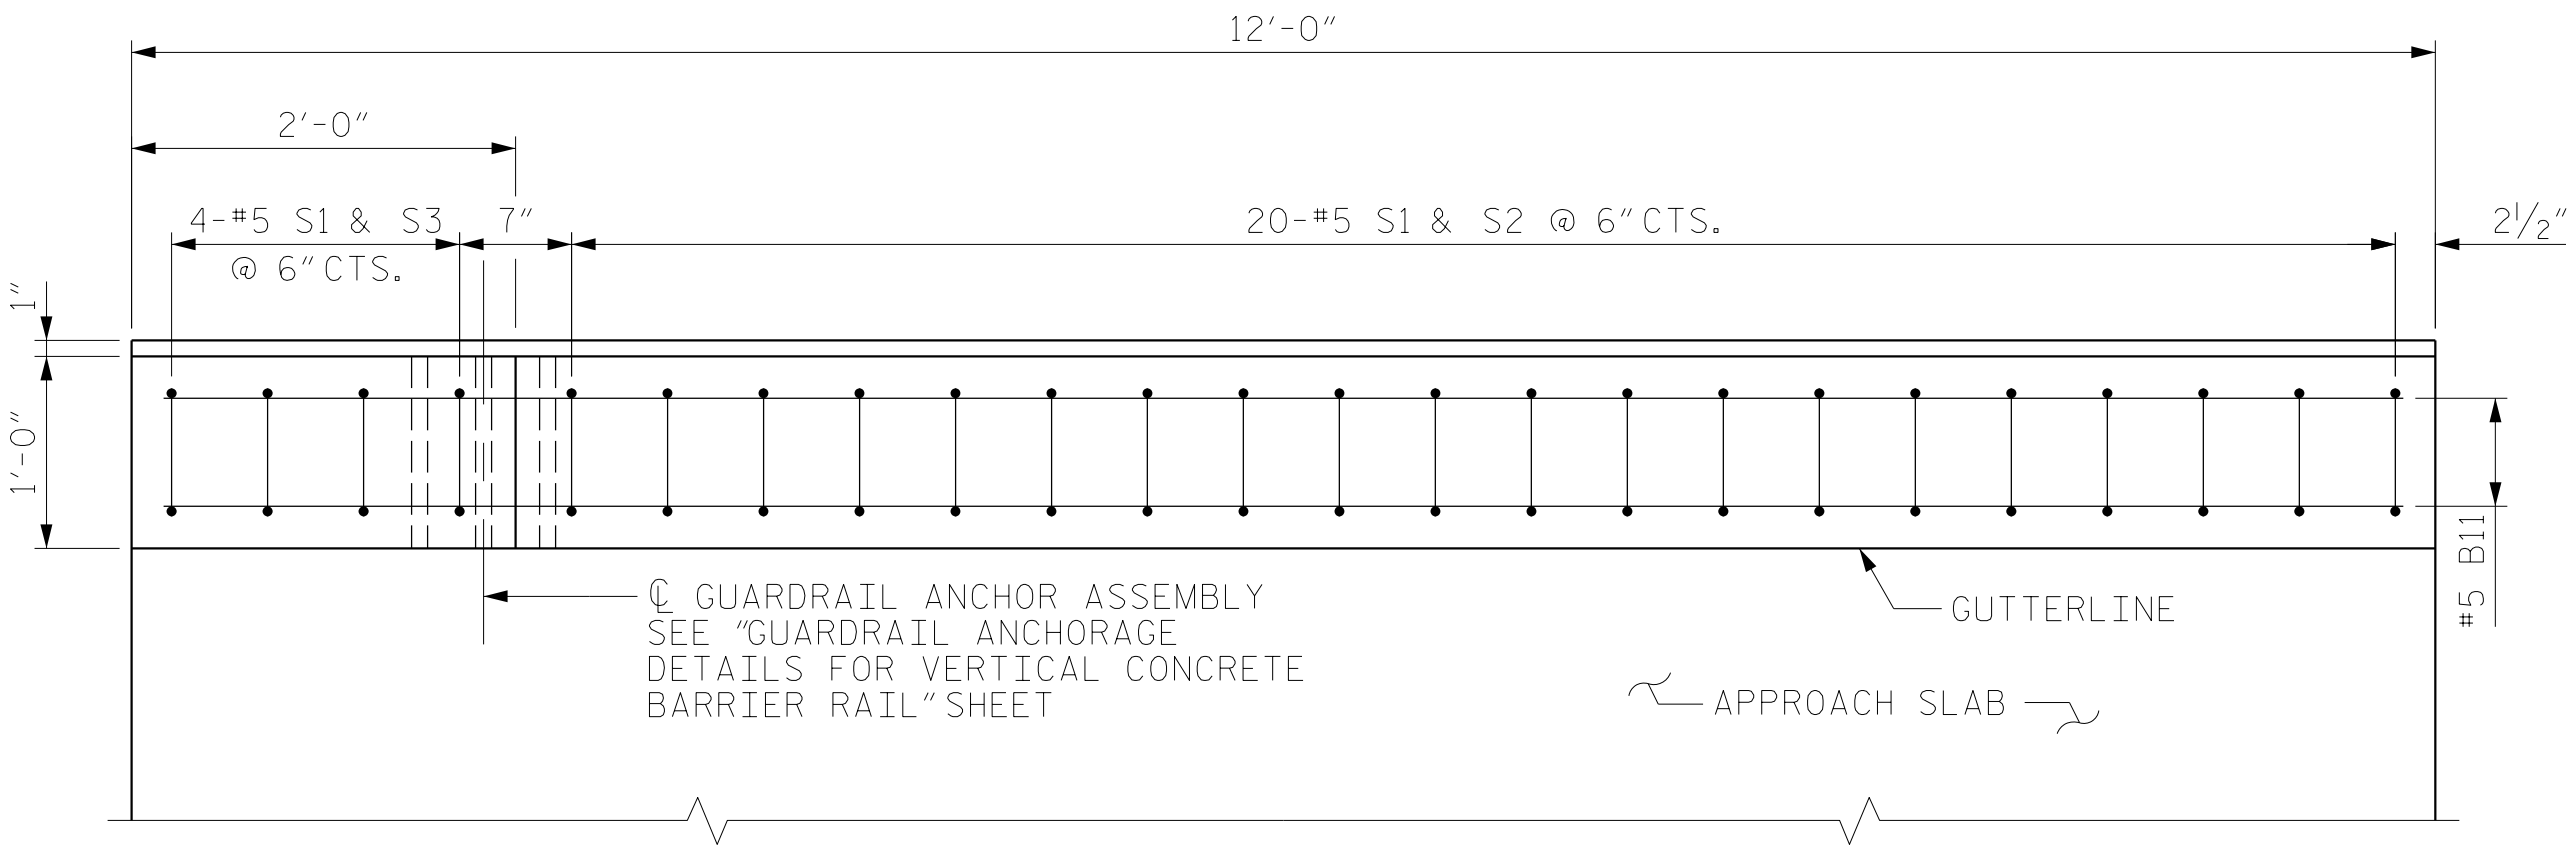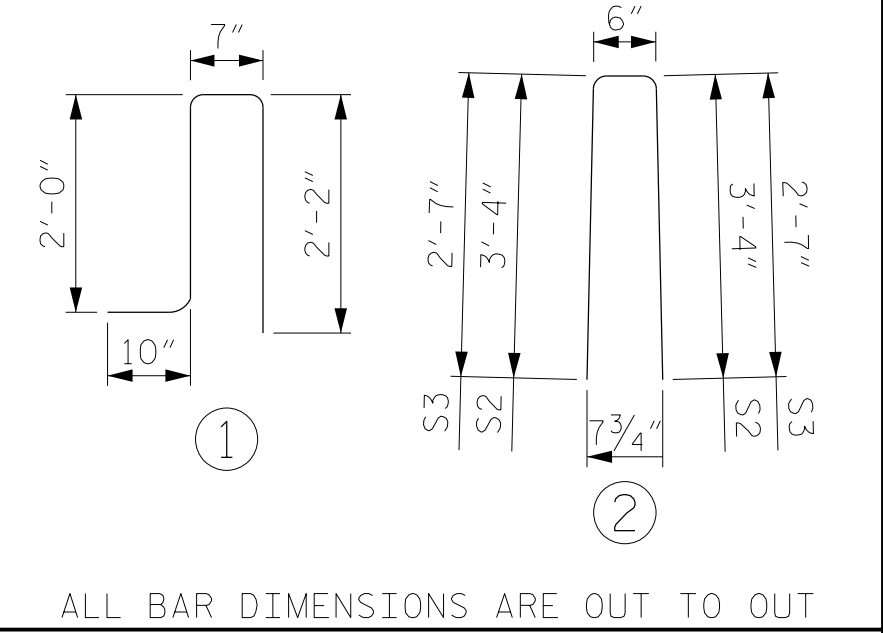


PLAN OF BARRIER RAIL @ END BENT 1

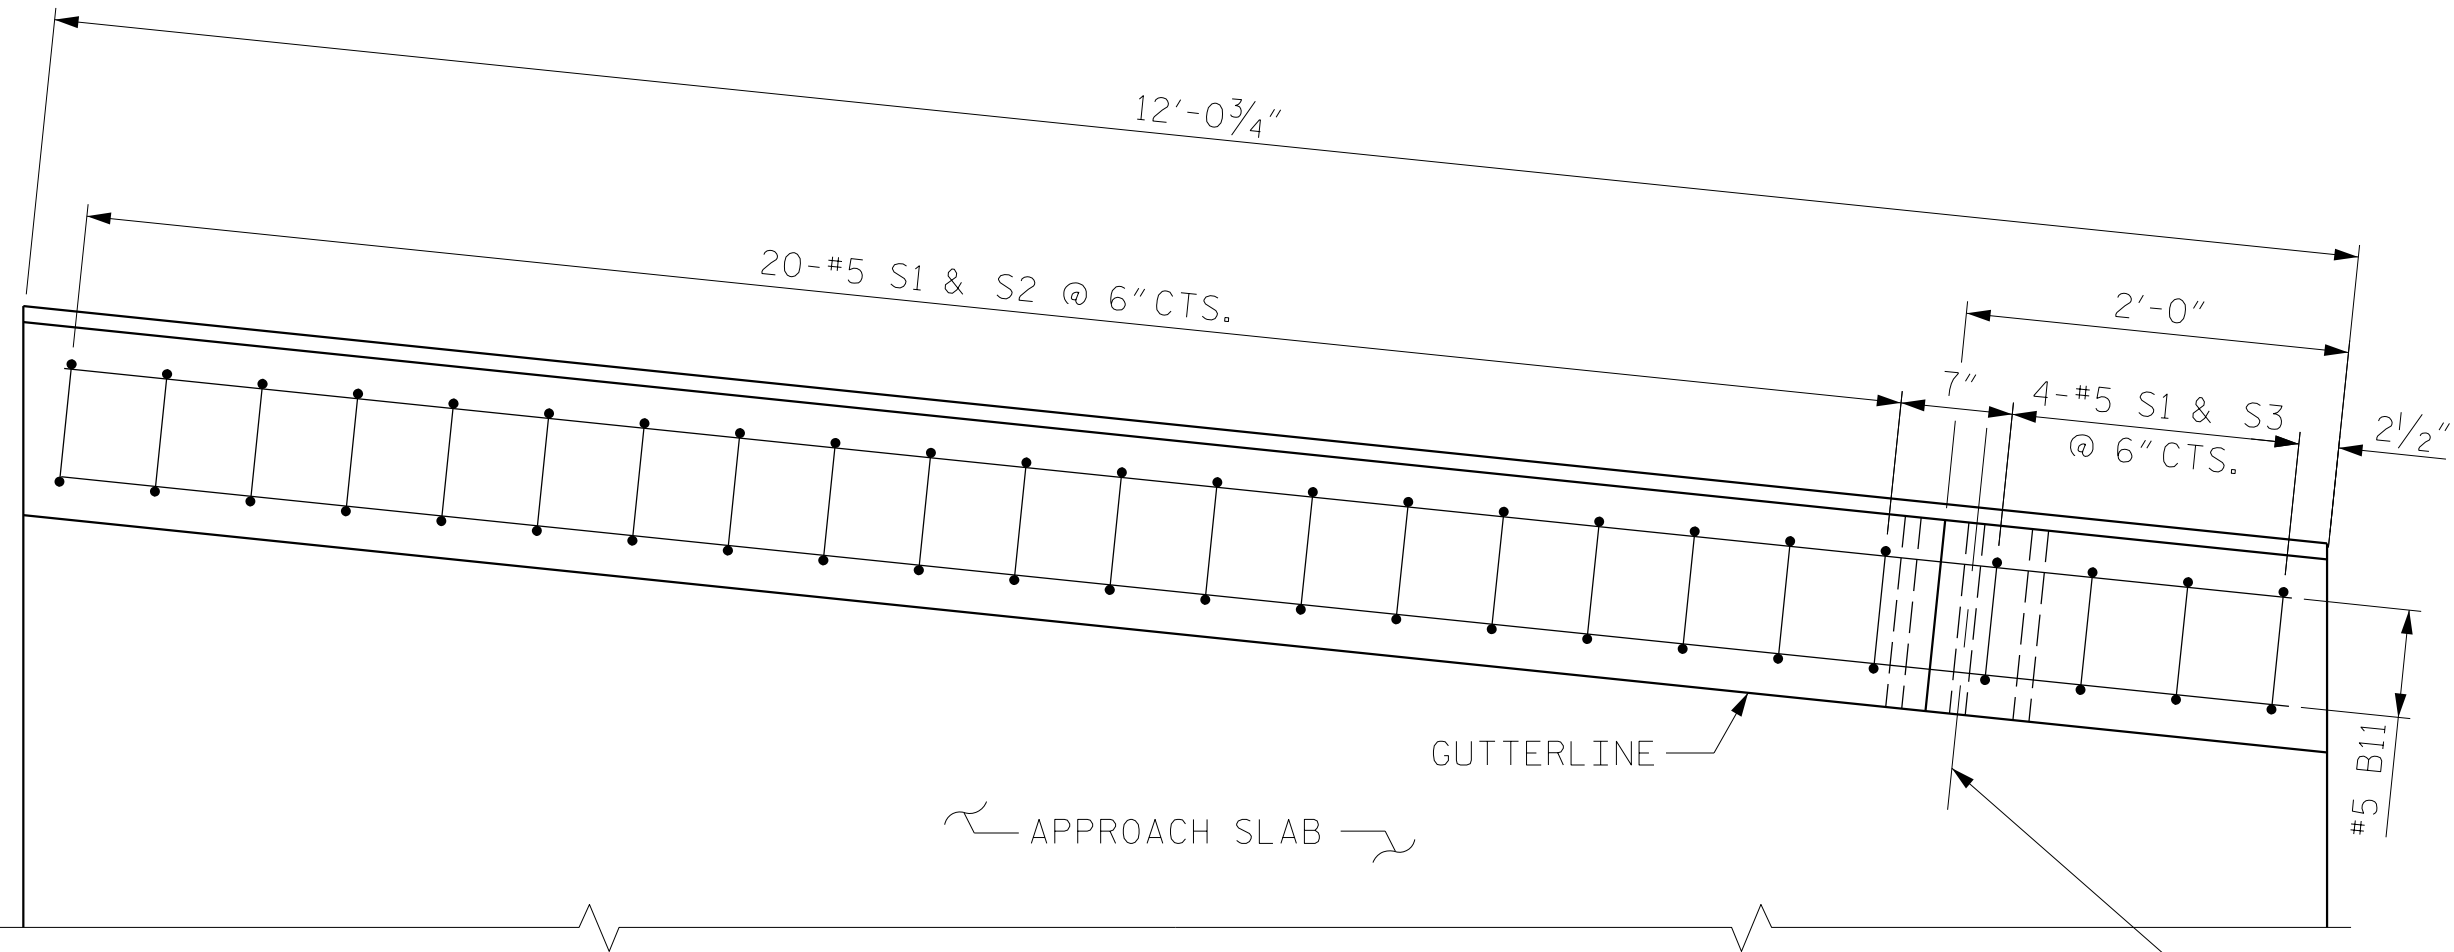


PLAN OF BARRIER RAIL @ END BENT 2

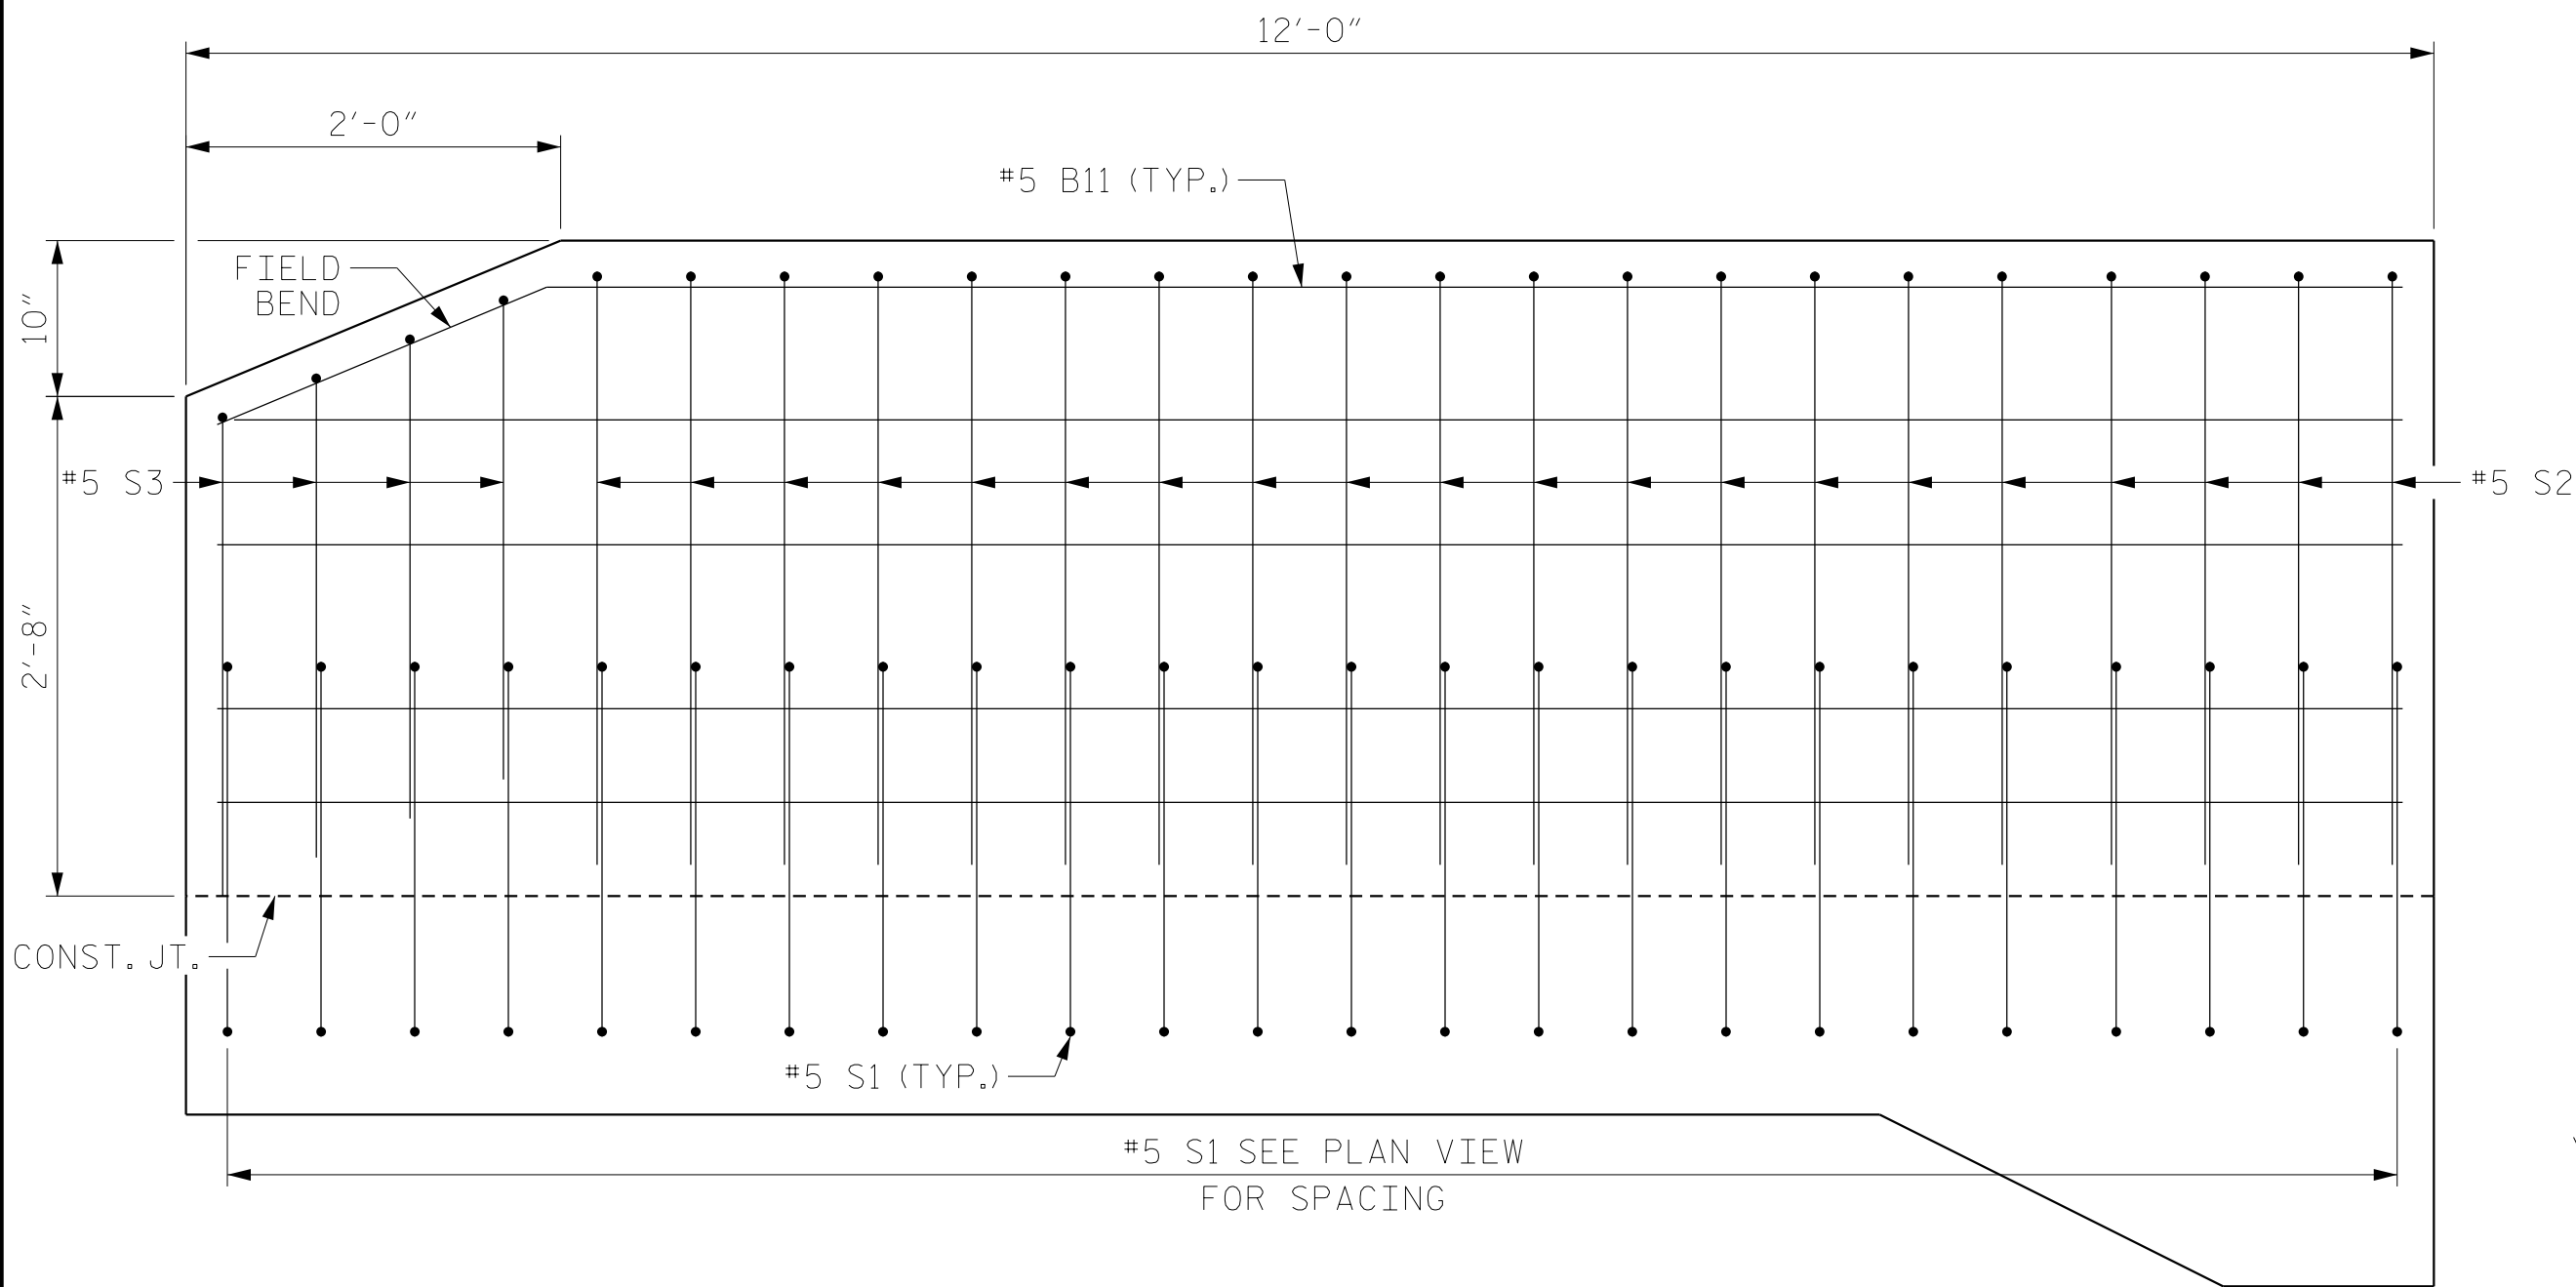

SIDE VIEW
(END BENT 1 SHOWN, END BENT 2 SIMILAR)

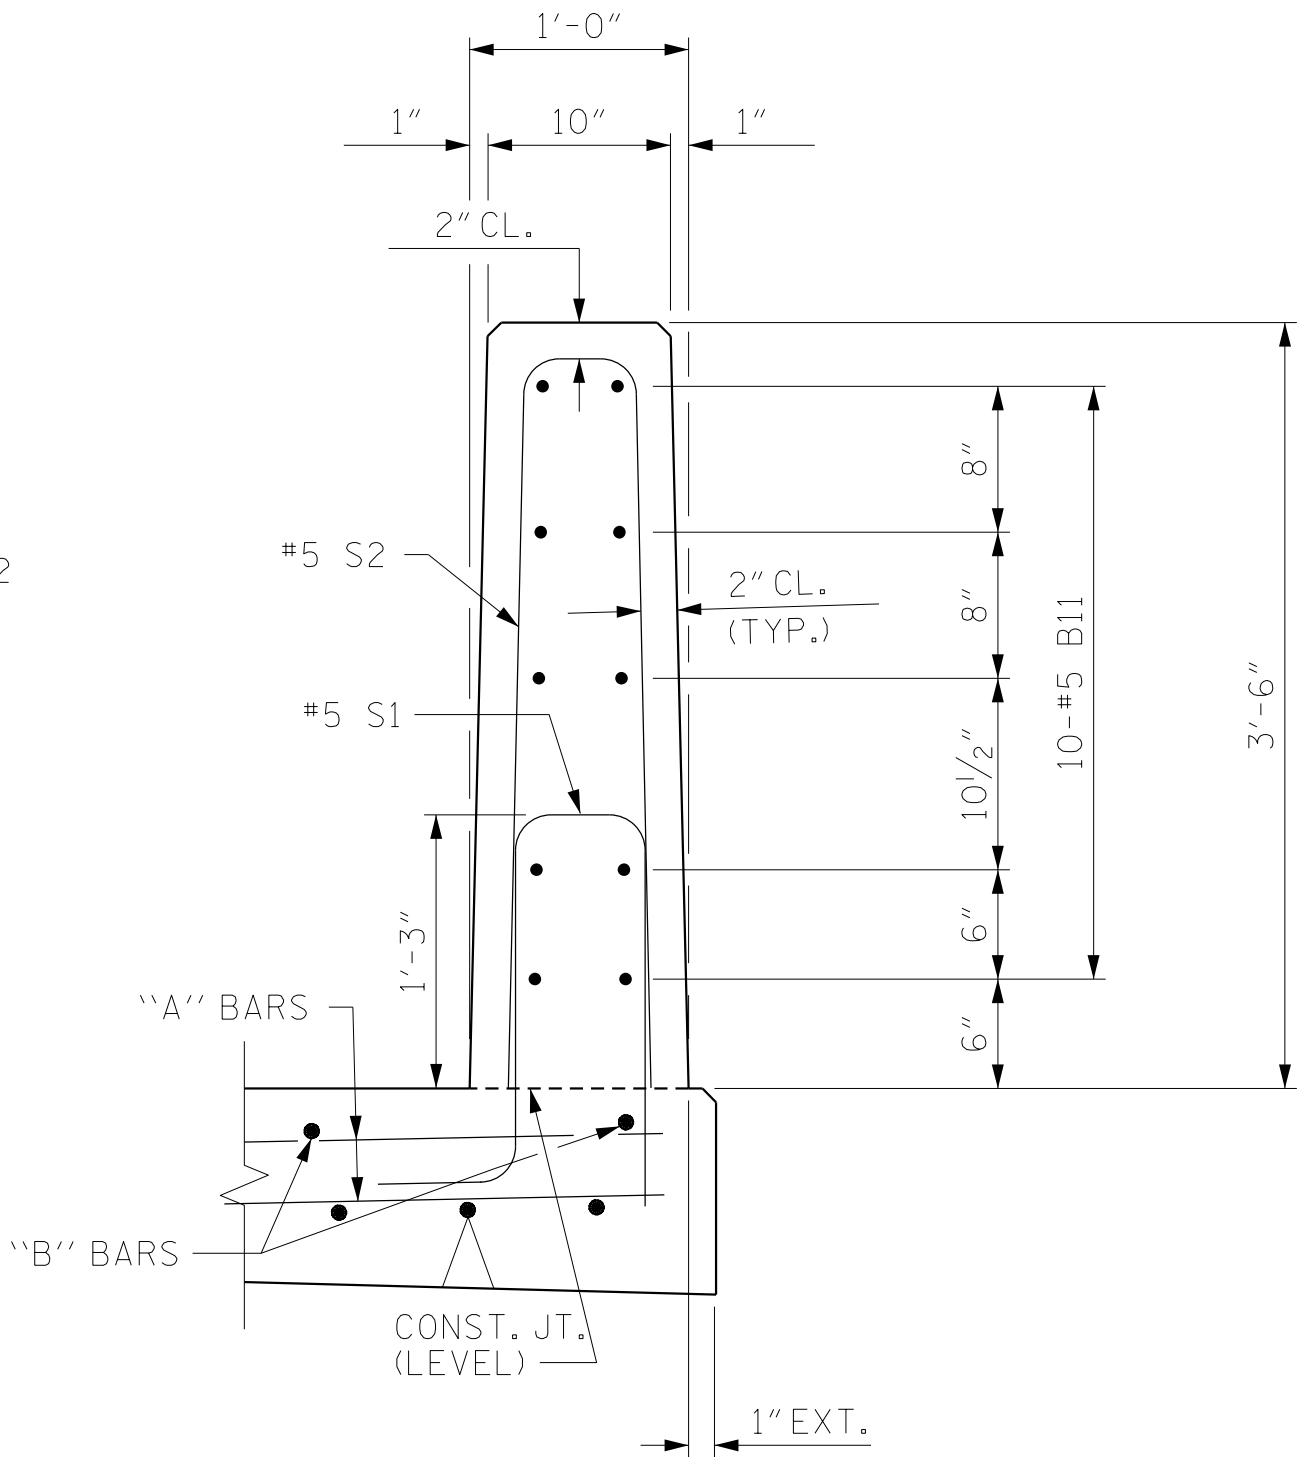

SECTION THRU RAIL

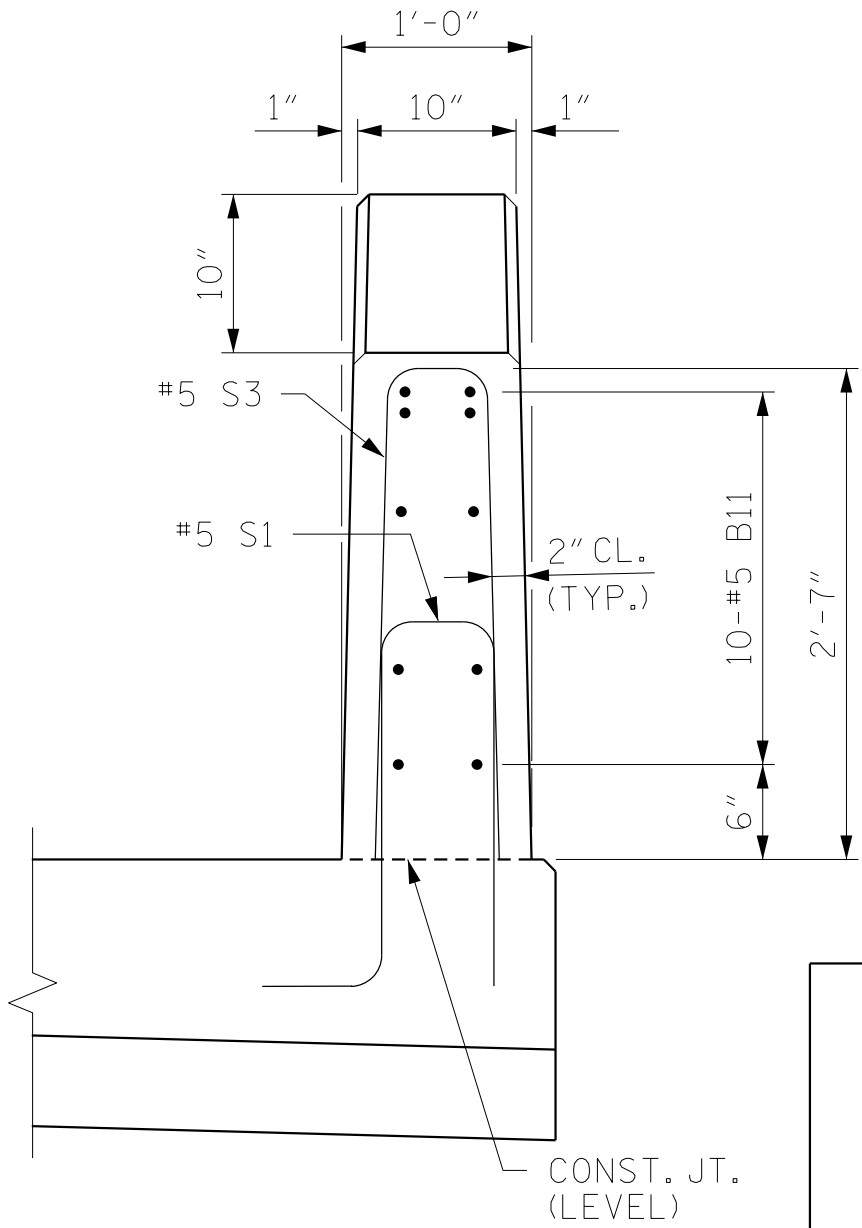

END VIEW

PROJECT NO. BP11.R013
WILKES COUNTY
STATION: 13+63.00 -L-

SHEET 2 OF 2



STATE OF NORTH CAROLINA
DEPARTMENT OF TRANSPORTATION
RALEIGH

APPROACH SLAB
DETAILS

DRAWN BY : M. R. ACOSTA DATE : 03/2025
CHECKED BY : M. B. KHIN DATE : 03/2025
DESIGN ENGINEER OF RECORD: T. R. LAWS DATE : 03/2025

END OF RAIL DETAILS

DOCUMENT NOT CONSIDERED
FINAL UNLESS ALL
SIGNATURES COMPLETED

REVISIONS						SHEET NO.
NO.	BY:	DATE:	NO.	BY:	DATE:	
1			3			S-18
2			4			TOTAL SHEETS 18

STANDARD NOTES

DESIGN DATA:

SPECIFICATIONS	- - - - -	AASHTO (CURRENT)
LIVE LOAD	- - - - -	SEE PLANS
IMPACT ALLOWANCE	- - - - -	SEE AASHTO
STRESS IN EXTREME FIBER OF STRUCTURAL STEEL - AASHTO M270 GRADE 36	- -	20,000 LBS. PER SQ. IN.
- AASHTO M270 GRADE 50W	- -	27,000 LBS. PER SQ. IN.
- AASHTO M270 GRADE 50	- -	27,000 LBS. PER SQ. IN.
REINFORCING STEEL IN TENSION - GRADE 60	- - -	24,000 LBS. PER SQ. IN.
CONCRETE IN COMPRESSION	- - - - -	1,200 LBS. PER SQ. IN.
CONCRETE IN SHEAR	- - - - -	SEE AASHTO
STRUCTURAL TIMBER - TREATED OR UNTREATED EXTREME FIBER STRESS	- - -	1,800 LBS. PER SQ. IN.
COMPRESSION PERPENDICULAR TO GRAIN OF TIMBER	- - - -	375 LBS. PER SQ. IN.
EQUIVALENT FLUID PRESSURE OF EARTH	- - - -	30 LBS. PER CU. FT. (MINIMUM)

MATERIAL AND WORKMANSHIP:

EXCEPT AS MAY OTHERWISE BE SPECIFIED ON PLANS OR IN THE SPECIAL PROVISIONS, ALL MATERIAL AND WORKMANSHIP SHALL BE IN ACCORDANCE WITH THE 2024 "STANDARD SPECIFICATIONS FOR ROADS AND STRUCTURES" OF THE N.C. DEPARTMENT OF TRANSPORTATION.

STEEL SHEET PILING FOR PERMANENT OR TEMPORARY APPLICATIONS SHALL BE HOT ROLLED.

CONCRETE:

UNLESS OTHERWISE REQUIRED ON PLANS, CLASS A CONCRETE SHALL BE USED FOR ALL PORTIONS OF ALL STRUCTURES WITH THE EXCEPTION THAT: CLASS AA CONCRETE SHALL BE USED IN BRIDGE SUPERSTRUCTURES, ABUTMENT BACKWALLS, AND APPROACH SLABS; AND CLASS B CONCRETE SHALL BE USED FOR SLOPE PROTECTION AND RIP RAP.

CONCRETE CHAMFERS:

UNLESS OTHERWISE NOTED ON THE PLANS, ALL EXPOSED CORNERS ON STRUCTURES SHALL BE CHAMFERED 3/4" WITH THE FOLLOWING EXCEPTIONS: TOP CORNERS OF CURBS MAY BE ROUNDED TO 1 1/2" RADIUS WHICH IS BUILT INTO CURB FORMS; CORNERS OF TRANSVERSE FLOOR EXPANSION JOINTS SHALL BE ROUNDED WITH A 1/4" FINISHING TOOL UNLESS OTHERWISE REQUIRED ON PLANS; AND CORNERS OF EXPANSION JOINTS IN THE ROADWAY FACES AND TOPS OF CURBS AND SIDEWALKS SHALL BE ROUNDED TO A 1/4" RADIUS WITH A FINISHING STONE OR TOOL UNLESS OTHERWISE REQUIRED ON PLANS.

DOWELS:

DOWELS WHEN INDICATED ON PLANS AS FOR CULVERT EXTENSIONS, SHALL BE EMBEDDED AT LEAST 12" INTO THE OLD CONCRETE AND GROUTED INTO PLACE WITH 1:2 CEMENT MORTAR.

ALLOWANCE FOR DEAD LOAD DEFLECTION, SETTLEMENT,
ETC. IN CASTING SUPERSTRUCTURES:

BRIDGES SHALL BE BUILT ON THE GRADE OR VERTICAL CURVE SHOWN ON PLANS. SLABS, CURBS AND PARAPETS SHALL CONFORM TO THE GRADE OR CURVE.

ALL DIMENSIONS WHICH ARE GIVEN IN SECTION AND ARE AFFECTED BY DEAD LOAD DEFLECTIONS ARE DIMENSIONS AT CENTER LINE OF BEARING UNLESS OTHERWISE NOTED ON PLANS. IN SETTING FORMS FOR STEEL BEAM BRIDGES AND PRESTRESSED CONCRETE GIRDER BRIDGES, ADJUSTMENTS SHALL BE MADE DUE TO THE DEAD LOAD DEFLECTIONS FOR THE ELEVATIONS SHOWN. WHERE BLOCKS ARE SHOWN OVER BEAMS FOR BUILDING UP TO THE SLAB, THE VERTICAL DIMENSIONS OF THE BLOCKS SHALL BE ADJUSTED BETWEEN BEARINGS TO COMPENSATE FOR DEAD LOAD DEFLECTIONS, VERTICAL CURVE ORDINATE, AND ACTUAL BEAM CAMBER. WHERE BOTTOM OF SLAB IS IN LINE WITH BOTTOM OF TOP FLANGES, DEPTH OF SLAB BETWEEN BEARINGS SHALL BE ADJUSTED TO COMPENSATE FOR DEAD LOAD DEFLECTION, VERTICAL CURVE ORDINATE, AND ACTUAL BEAM CAMBER.

IN SETTING FALSEWORK AND FORMS FOR REINFORCED CONCRETE SPANS, AN ALLOWANCE SHALL BE MADE FOR DEAD LOAD DEFLECTIONS, SETTLEMENT OF FALSEWORK, AND PERMANENT CAMBER WHICH SHALL BE PROVIDED FOR IN ADDITION TO THE ELEVATIONS SHOWN. AFTER REMOVAL OF THE FALSEWORK, THE FINISHED STRUCTURES SHALL CONFORM TO THE PROFILE AND ELEVATIONS SHOWN ON THE PLANS AND CONSTRUCTION ELEVATIONS FURNISHED BY THE ENGINEER.

DETAILED DRAWINGS FOR FALSEWORK OR FORMS FOR BRIDGE SUPERSTRUCTURE AND ANY STRUCTURE OR PARTS OF A STRUCTURE AS NOTED ON THE PLANS SHALL BE SUBMITTED TO THE ENGINEER FOR APPROVAL BEFORE CONSTRUCTION OF THE FALSEWORK OR FORMS IS STARTED.

REINFORCING STEEL:

ALL REINFORCING STEEL SHALL BE DEFORMED. DIMENSIONS RELATIVE TO PLACEMENT OF REINFORCING ARE TO CENTERS OF BARS UNLESS OTHERWISE INDICATED IN THE PLANS. DIMENSIONS ON BAR DETAILS ARE TO CENTERS OF BARS OR ARE OUT TO OUT AS INDICATED ON PLANS.

WIRE BAR SUPPORTS SHALL BE PROVIDED FOR REINFORCING STEEL WHERE INDICATED ON THE PLANS. WHEN BAR SUPPORT PIECES ARE PLACED IN CONTINUOUS LINES, THEY SHALL BE SO PLACED THAT THE ENDS OF THE SUPPORTING WIRES SHALL BE LAPPED TO LOCK LEGS ON ADJOINING PIECES.

STRUCTURAL STEEL:

AT THE CONTRACTOR'S OPTION, HE MAY SUBSTITUTE 7/8" Ø SHEAR STUDS FOR THE 3/4" Ø STUDS SPECIFIED ON THE PLANS. THIS SUBSTITUTION SHALL BE MADE AT THE RATE OF 3 - 7/8" Ø STUDS FOR 4 - 3/4" Ø STUDS, AND STUD SPACING CHANGES SHALL BE MADE AS NECESSARY TO PROVIDE THE SAME EQUIVALENT NUMBER OF 7/8" Ø STUDS ALONG THE BEAM AS SHOWN FOR 3/4" Ø STUDS BASED ON THE RATIO OF 3 - 7/8" Ø STUDS FOR 4 - 3/4" Ø STUDS. STUDS OF THE LENGTH SPECIFIED ON THE PLANS MUST BE PROVIDED. THE MAXIMUM SPACING SHALL BE 2'-0".

EXCEPT AT THE INTERIOR SUPPORTS OF CONTINUOUS BEAMS WHERE THE COVER PLATE IS IN CONTACT WITH BEARING PLATE, THE CONTRACTOR MAY, AT HIS OPTION, SUBSTITUTE FOR THE COVER PLATES DESIGNATED ON THE PLANS COVER PLATES OF THE EQUIVALENT AREA PROVIDED THESE PLATES ARE AT LEAST 3/16" IN THICKNESS AND DO NOT EXCEED A WIDTH EQUAL TO THE FLANGE WIDTH LESS 2" OR A THICKNESS EQUAL TO 2 TIMES THE FLANGE THICKNESS. THE SIZE OF FILLET WELDS SHALL CONFORM TO THE REQUIREMENTS OF THE CURRENT ANSI/AASHTO/AWS "BRIDGE WELDING CODE". ELECTROSLAG WELDING WILL NOT BE PERMITTED.

WITH THE SOLE EXCEPTION OF EDGES AT SURFACES WHICH BEAR ON OTHER SURFACES, ALL SHARP EDGES AND ENDS OF SHAPES AND PLATES SHALL BE SLIGHTLY ROUNDED BY SUITABLE MEANS TO A RADIUS OF APPROXIMATELY 1/16" OR EQUIVALENT FLAT SURFACE AT A SUITABLE ANGLE PRIOR TO PAINTING, GALVANIZING, OR METALLIZING.

HANDRAILS AND POSTS:

METAL STANDARDS AND FACES OF THE CONCRETE END POSTS FOR THE METAL RAIL SHALL BE SET NORMAL TO THE GRADE OF THE CURB, UNLESS OTHERWISE SHOWN ON PLANS. THE METAL RAIL AND TOPS OF CONCRETE POSTS USED WITH THE ALUMINUM RAIL SHALL BE BUILT PARALLEL TO THE GRADE OF THE CURB.

METAL HANDRAILS SHALL BE IN ACCORDANCE WITH THE PLANS. RAILS SHALL BE AS MANUFACTURED FOR BRIDGE RAILING. CASTINGS SHALL BE OF A UNIFORM APPEARANCE. FINIS AND OTHER DEFORMATIONS RESULTING FROM CASTING OR OTHERWISE SHALL BE REMOVED IN A MANNER SO THAT A UNIFORM COLORING OF THE COMPLETED CASTING SHALL BE OBTAINED. CASTINGS WITH DISCOLORATIONS OR OF NON-UNIFORM COLORING WILL NOT BE ACCEPTED. CERTIFIED MILL REPORTS ARE REQUIRED FOR METAL RAILS AND POSTS.

SPECIAL NOTES:

GENERALLY, IN CASE OF DISCREPANCY, THIS STANDARD SHEET OF NOTES SHALL GOVERN OVER THE SPECIFICATIONS, BUT THE REMAINDER OF THE PLANS SHALL GOVERN OVER NOTES HEREON, AND SPECIAL PROVISIONS SHALL GOVERN OVER ALL. SEE SPECIFICATIONS ARTICLE 105-4.