


PROJECT: BP13-R024

CONTRACT: DM00401

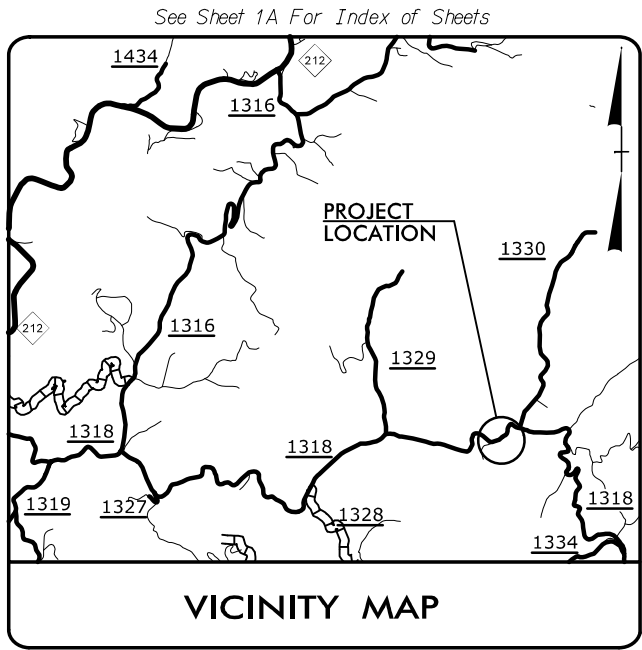



STATE OF NORTH CAROLINA
DIVISION OF HIGHWAYS

MADISON COUNTY


LOCATION: BRIDGE #560152 OVER SPILLCORN CREEK
ON SR 1318 (BIG LAUREL RD)

TYPE OF WORK: GRADING, DRAINAGE, PAVING, AND STRUCTURE

STATE	STATE PROJECT REFERENCE NO.	SHEET NO.	TOTAL SHEETS
N.C.	BP13-R024	1	
STATE PROJ. NO.	F.A. PROJ. NO.	DESCRIPTION	
BP13.R024.1	N/A	PE	
BP13.R024.2	N/A	RW & UTIL.	
BP13.R024.3	N/A	CONST.	

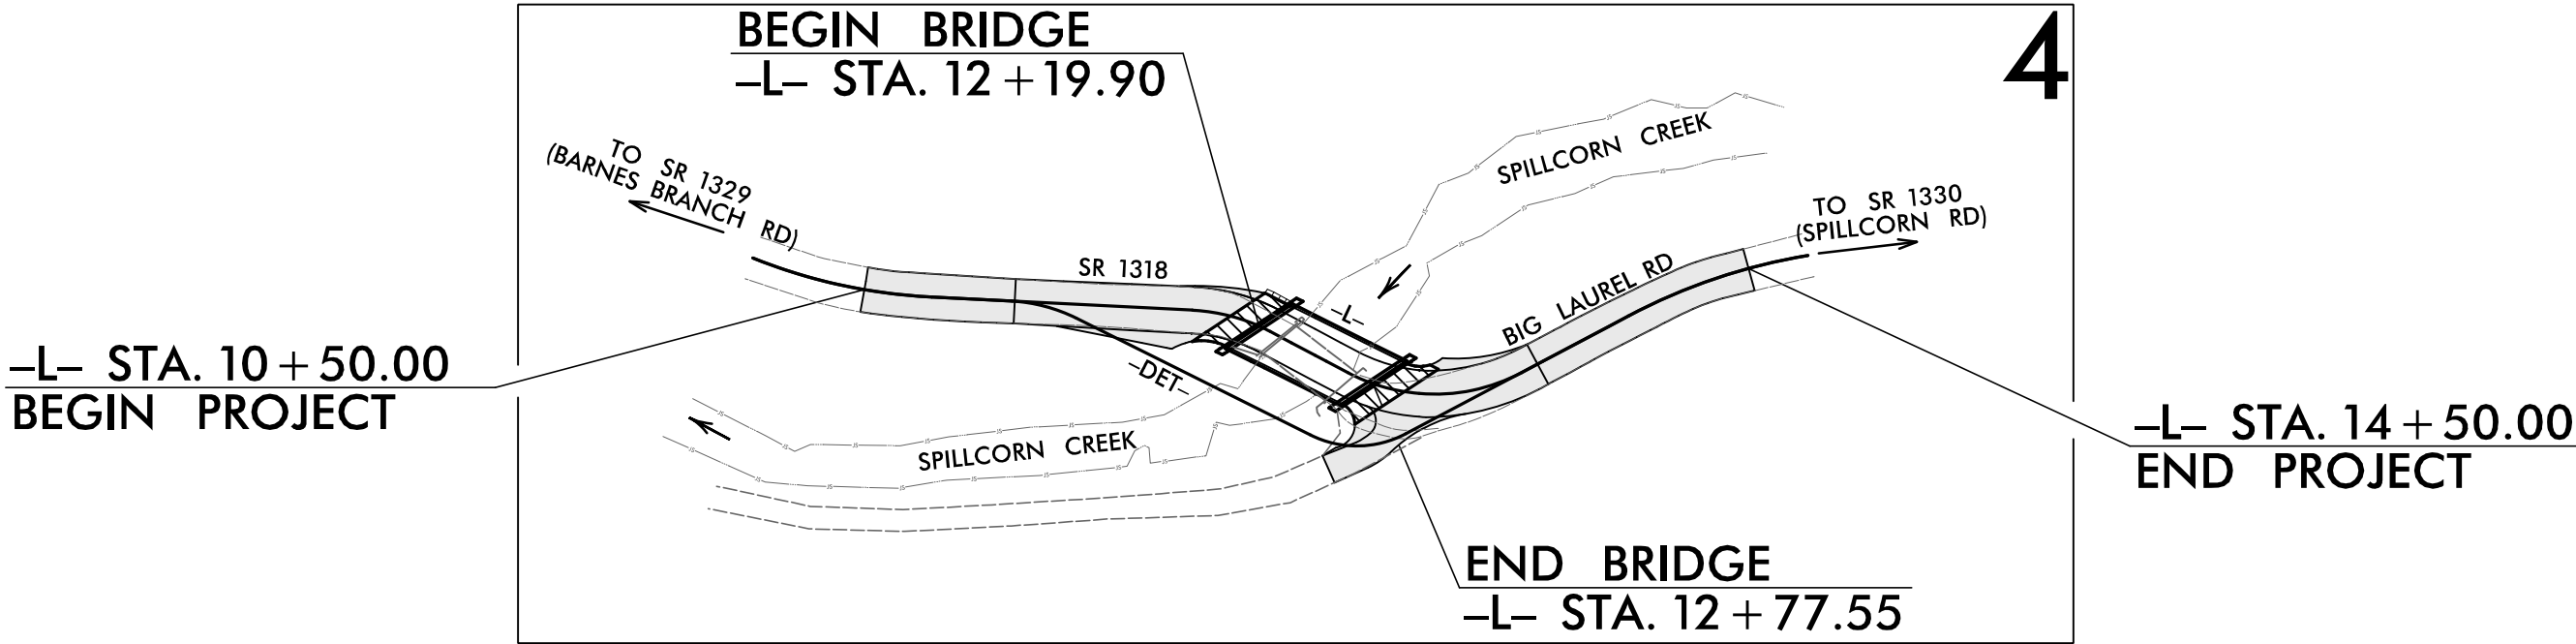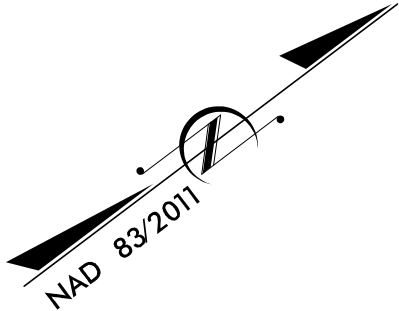

DESIGN EXCEPTION IS REQUIRED FOR DESIGN SPEED

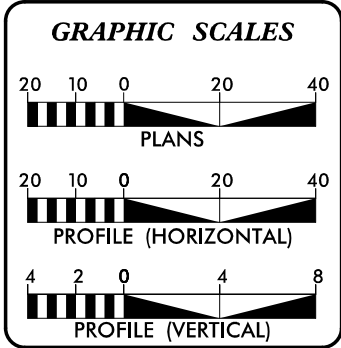

DESIGN DATA

ADT 2024 = 300

T = 6 % *

V = 15 MPH

* TTST =3% DUAL =3%

FUNC CLASS =

MINOR COLLECTOR, RURAL

SUB-REGIONAL TIER

PROJECT LENGTH

LENGTH ROADWAY PROJECT #BP13-R024 =0.065 MILES

LENGTH STRUCTURE PROJECT #BP13-R024 =0.011 MILES

TOTAL LENGTH PROJECT #BP13-R024 =0.076 MILES

NCDOT CONTACT: MARK E. HILL, PE

PLANS PREPARED BY: TGS ENGINEERS 201 W. MARION ST. SHELBY, NC 28150 PH (704) 476-0003 CORP. LICENSE NO.: C-0275	PLANS PREPARED FOR: NORTH CAROLINA DEPARTMENT OF TRANSPORTATION DIVISION 13 20 OLD T4 Asheville, NC 28803
RIGHT OF WAY DATE: OCT. 31, 2023	JIMMY L. TERRY, PE PROJECT ENGINEER
LETTING DATE: OCT. 7, 2026	AUSTIN R. TURNER, PE PROJECT DESIGN ENGINEER
2024 STANDARD SPECIFICATIONS	

HYDRAULICS ENGINEER

9/11/2026

Signed by: David B. Petty
SIGNATURE: P.E.

ROADWAY DESIGN ENGINEER


9/11/2026

Signed by: Jimmy L. Terry
SIGNATURE: P.E.

Professional Engineer Seal for David B. Petty, License 038697.

Professional Engineer Seal for Jimmy L. Terry, License 35018.

DOCUMENT NOT CONSIDERED FINAL
UNLESS ALL SIGNATURES COMPLETED

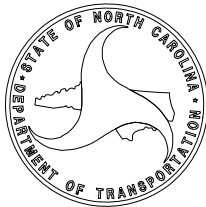

8/17/99

X:\2025\Division 13 Madison 2019\Madison 152\Roadway\Proj\Madison 152_Rdy_tsh.dgn
User:tsm\jlm

INDEX OF SHEETS

SHEET NUMBER	SHEET
1	TITLE SHEET
1A	INDEX OF SHEETS, GENERAL NOTES, AND STANDARD DRAWINGS
1B	CONVENTIONAL SYMBOLS
2A-1	PAVEMENT SCHEDULE AND TYPICAL SECTIONS
2B-1	ROADWAY DETAIL - DETOUR
2C-1	SPECIAL DETAIL - TYPE III SHOP CURVED ANCHOR UNIT
2C-2	SPECIAL DETAIL - TYPE B-83 SHOP CURVED ANCHOR UNIT
2C-3 THRU 2C-4	SPECIAL DETAIL - METHOD OF PIPE INSTALLATION
2C-5 THRU 2C-7	SPECIAL DETAIL - GUARDRAIL PLACEMENT
2G-1	GEOTECHNICAL DETAIL - TEMPORARY SHORING
2G-2	GEOTECHNICAL DETAIL - TEMPORARY WALL
3B-1	ROADWAY AND DRAINAGE SUMMARIES
3G-1	GEOTECHNICAL SUMMARIES
4	PLAN AND PROFILE SHEET
RW-01 THRU RW-04	SURVEY CONTROL SHEETS
TMP-1 THRU TMP-5	TRAFFIC MANAGEMENT PLANS
PMP-1 THRU PMP-2	PAVEMENT MARKING PLANS
EC-1 THRU EC-7	EROSION CONTROL PLANS
RF-1 THRU RF-2	STREAMBANK REFORESTATION DETAIL SHEETS
SIGN-1 THRU SIGN-3	SIGNING PLANS
X-1	CROSS-SECTION INDEX
X-1A	CROSS-SECTION SUMMARY SHEET
X-2 THRU X-17	CROSS-SECTIONS
S-1 THRU S-18	STRUCTURE PLANS
STRUCTURE STANDARD NOTES	

GENERAL NOTES

GENERAL NOTES:	2024 SPECIFICATIONS EFFECTIVE: 01-16-2024 REVISED:
GRADE LINE:	
GRADING AND SURFACING OR RESURFACING AND WIDENING:	THE GRADE LINES SHOWN DENOTE THE FINISHED ELEVATION OF THE PROPOSED SURFACING AT GRADE POINTS SHOWN ON THE TYPICAL SECTIONS. WHERE NO GRADE LINES ARE SHOWN, THE PROFILES SHOWN DENOTE THE TOP ELEVATION OF THE EXISTING PAVEMENT ALONG THE CENTER LINE OF SURVEY ON WHICH THE PROPOSED RESURFACING WILL BE PLACED. GRADE LINES MAY BE ADJUSTED BY THE ENGINEER IN ORDER TO SECURE A PROPER TIE-IN.
CLEARING:	CLEARING ON THIS PROJECT SHALL BE PERFORMED TO THE LIMITS ESTABLISHED BY METHOD 11.
SUPERELEVATION:	ALL CURVES ON THIS PROJECT SHALL BE SUPERELEVATED IN ACCORDANCE WITH STD. NO. 225.04 USING THE RATE OF SUPERELEVATION AND RUNOFF SHOWN ON THE PLANS. SUPERELEVATION IS TO BE REVOLVED ABOUT THE GRADE POINTS SHOWN ON THE TYPICAL SECTIONS.
SHOULDER CONSTRUCTION:	ASPHALT, EARTH, AND CONCRETE SHOULDER CONSTRUCTION ON THE HIGH SIDE OF SUPERELEVATED CURVES SHALL BE IN ACCORDANCE WITH STD. NO. 560.01
SIDE ROADS:	THE CONTRACTOR WILL BE REQUIRED TO DO ALL NECESSARY WORK TO PROVIDE SUITABLE CONNECTIONS WITH ALL ROADS, STREETS, AND DRIVES ENTERING THIS PROJECT. THIS WORK WILL BE PAID FOR AT THE CONTRACT UNIT PRICE FOR THE PARTICULAR ITEMS INVOLVED.
SUBSURFACE DRAINS:	SUBSURFACE DRAINS SHALL BE CONSTRUCTED IN ACCORDANCE WITH STD. NO. 815.02 AT LOCATIONS DIRECTED BY THE ENGINEER.
GUARDRAIL:	THE GUARDRAIL LOCATIONS SHOWN ON THE PLANS MAY BE ADJUSTED DURING CONSTRUCTION AS DIRECTED BY THE ENGINEER. THE CONTRACTOR SHOULD CONSULT WITH THE ENGINEER PRIOR TO ORDERING GUARDRAIL MATERIAL.
TEMPORARY SHORING:	SHORING REQUIRED FOR THE MAINTENANCE OF TRAFFIC NOT SHOWN ON THE PLANS WILL BE PAID FOR AT THE CONTRACT PRICE FOR "TEMPORARY SHORING".
END BENTS:	THE ENGINEER SHALL CHECK THE STRUCTURE END BENT PLANS, DETAILS, AND CROSS-SECTION PRIOR TO SETTING OF THE SLOPE STAKES FOR THE EMBANKMENT OR EXCAVATION APPROACHING A BRIDGE.
RIGHT-OF-WAY MARKERS:	ALL RIGHT-OF-WAY MARKERS ON THIS PROJECT SHALL BE PLACED BY OTHERS.

STANDARD DRAWINGS

EFF. 01-16-2024
REV.

2024 ROADWAY ENGLISH STANDARD DRAWINGS

The following Roadway Standards as appear in "Roadway Standard Drawings" Contracts Standards and Development Unit - N. C. Department of Transportation - Raleigh, N. C., Dated January 16, 2024 are applicable to this project and by reference hereby are considered a part of these plans:

STD.NO.	TITLE
DIVISION 2 - EARTHWORK	
200.02	Method of Clearing - Method II
225.02	Guide for Grading Subgrade - Secondary and Local
225.04	Method of Obtaining Superelevation - Two Lane Pavement
DIVISION 3 - PIPE CULVERTS	
300.01	Method of Pipe Installation
DIVISION 4 - MAJOR STRUCTURES	
423.01	Bridge Approach Fills - Type 1 Approach Fill for Bridge Abutment
DIVISION 5 - SUBGRADE, BASES AND SHOULDERS	
560.01	Method of Shoulder Construction - High Side of Superelevated Curve - Method I
DIVISION 8 - INCIDENTALS	
815.02	Subsurface Drain
862.01	Guardrail Placement
862.02	Guardrail Installation
862.03	Structure Anchor Units
862.04	Anchoring End of Guardrail - for B-77 and B-83 Anchor Units

PROJECT REFERENCE NO.	SHEET NO.
BPI3-R024	1A
	ROADWAY DESIGN ENGINEER
	
DOCUMENT NOT CONSIDERED FINAL UNLESS ALL SIGNATURES COMPLETED	

STATE OF NORTH CAROLINA, DIVISION OF HIGHWAYS
CONVENTIONAL PLAN SHEET SYMBOLS

PROJECT REFERENCE NO.	SHEET NO.
BPI3-R024	1B

Note: Not to Scale

BOUNDARIES AND PROPERTY:

State Line	
County Line	
Township Line	
City Line	
Reservation Line	
Property Line	
Existing Iron Pin (EIP)	
Computed Property Corner	
Existing Concrete Monument (ECM)	
Parcel/Sequence Number	
Existing Fence Line	
Proposed Woven Wire Fence	
Proposed Chain Link Fence	
Proposed Barbed Wire Fence	
Existing Wetland Boundary	
Proposed Wetland Boundary	
Existing Endangered Animal Boundary	
Existing Endangered Plant Boundary	
Existing Historic Property Boundary	
Known Contamination Area: Soil	
Potential Contamination Area: Soil	
Known Contamination Area: Water	
Potential Contamination Area: Water	
Contaminated Site: Known or Potential	

BUILDINGS AND OTHER CULTURE:

Gas Pump Vent or U/G Tank Cap	
Sign	
Well	
Small Mine	
Foundation	
Area Outline	
Cemetery	
Building	
School	
Church	
Dam	

HYDROLOGY:

Stream or Body of Water	
Hydro, Pool or Reservoir	
Jurisdictional Stream	
Buffer Zone 1	
Buffer Zone 2	
Flow Arrow	
Disappearing Stream	
Spring	
Wetland	
Proposed Lateral, Tail, Head Ditch	
False Sump	

RAILROADS:

Standard Gauge	
RR Signal Milepost	
Switch	
RR Abandoned	
RR Dismantled	

RIGHT OF WAY & PROJECT CONTROL:

Primary Horiz Control Point	
Primary Horiz and Vert Control Point	
Secondary Horiz and Vert Control Point	
Vertical Benchmark	
Existing Right of Way Monument	
Proposed Right of Way Monument (Rebar and Cap)	
Proposed Right of Way Monument (Concrete)	
Existing Permanent Easement Monument	
Proposed Permanent Easement Monument (Rebar and Cap)	
Existing C/A Monument	
Proposed C/A Monument (Rebar and Cap)	
Proposed C/A Monument (Concrete)	
Existing Right of Way Line	
Proposed Right of Way Line	
Existing Control of Access Line	
Proposed Control of Access Line	
Proposed ROW and CA Line	
Existing Easement Line	
Proposed Temporary Construction Easement	
Proposed Temporary Drainage Easement	
Proposed Permanent Drainage Easement	
Proposed Permanent Drainage/Utility Easement	
Proposed Permanent Utility Easement	
Proposed Temporary Utility Easement	
Proposed Aerial Utility Easement	

ROADS AND RELATED FEATURES:

Existing Edge of Pavement	
Existing Curb	
Proposed Slope Stakes Cut	
Proposed Slope Stakes Fill	
Proposed Curb Ramp	
Existing Metal Guardrail	
Proposed Guardrail	
Existing Cable Guiderail	
Proposed Cable Guiderail	
Equality Symbol	
Pavement Removal	
VEGETATION:	
Single Tree	
Single Shrub	
Hedge	

Woods Line	
Orchard	
Vineyard	

EXISTING STRUCTURES:

MAJOR:	
Bridge, Tunnel or Box Culvert	
Bridge Wing Wall, Head Wall and End Wall	
MINOR:	
Head and End Wall	
Pipe Culvert	
Footbridge	
Drainage Box: Catch Basin, DI or JB	
Paved Ditch Gutter	
Storm Sewer Manhole	
Storm Sewer	

UTILITIES:

* SUE – Subsurface Utility Engineering
LOS – Level of Service – A,B,C or D (Accuracy)

POWER:	
Existing Power Pole	
Proposed Power Pole	
Existing Joint Use Pole	
Proposed Joint Use Pole	
Power Manhole	
Power Line Tower	
Power Transformer	
U/G Power Cable Hand Hole	
H-Frame Pole	
U/G Power Line Test Hole (SUE – LOS A)*	
U/G Power Line (SUE – LOS B)*	
U/G Power Line (SUE – LOS C)*	
U/G Power Line (SUE – LOS D)*	

TELEPHONE:

Existing Telephone Pole	
Proposed Telephone Pole	
Telephone Manhole	
Telephone Pedestal	
Telephone Cell Tower	
U/G Telephone Cable Hand Hole	
U/G Telephone Test Hole (SUE – LOS A)*	
U/G Telephone Cable (SUE – LOS B)*	
U/G Telephone Cable (SUE – LOS C)*	
U/G Telephone Cable (SUE – LOS D)*	
U/G Telephone Conduit (SUE – LOS B)*	
U/G Telephone Conduit (SUE – LOS C)*	
U/G Telephone Conduit (SUE – LOS D)*	
U/G Fiber Optics Cable (SUE – LOS B)*	
U/G Fiber Optics Cable (SUE – LOS C)*	
U/G Fiber Optics Cable (SUE – LOS D)*	

WATER:

Water Manhole	
Water Meter	
Water Valve	
Water Hydrant	
U/G Water Line Test Hole (SUE – LOS A)*	
U/G Water Line (SUE – LOS B)*	
U/G Water Line (SUE – LOS C)*	
U/G Water Line (SUE – LOS D)*	
Above Ground Water Line	

TV:

TV Pedestal	
TV Tower	
U/G TV Cable Hand Hole	
U/G TV Test Hole (SUE – LOS A)*	
U/G TV Cable (SUE – LOS B)*	
U/G TV Cable (SUE – LOS C)*	
U/G TV Cable (SUE – LOS D)*	
U/G Fiber Optic Cable (SUE – LOS B)*	
U/G Fiber Optic Cable (SUE – LOS C)*	
U/G Fiber Optic Cable (SUE – LOS D)*	

GAS:

Gas Valve	
Gas Meter	
U/G Gas Line Test Hole (SUE – LOS A)*	
U/G Gas Line (SUE – LOS B)*	
U/G Gas Line (SUE – LOS C)*	
U/G Gas Line (SUE – LOS D)*	
Above Ground Gas Line	

SANITARY SEWER:

Sanitary Sewer Manhole	
Sanitary Sewer Cleanout	
U/G Sanitary Sewer Line	
Above Ground Sanitary Sewer	
SS Force Main Line Test Hole (SUE – LOS A)*	
SS Force Main Line (SUE – LOS B)*	
SS Force Main Line (SUE – LOS C)*	
SS Force Main Line (SUE – LOS D)*	

MISCELLANEOUS:



Utility Pole	
Utility Pole with Base	
Utility Located Object	
Utility Traffic Signal Box	
Utility Unknown U/G Line (SUE – LOS B)*	
U/G Tank; Water, Gas, Oil	
Underground Storage Tank, Approx. Loc.	
A/G Tank; Water, Gas, Oil	
Geoenvironmental Boring	
Abandoned According to Utility Records	
End of Information	

6/2/2026

9/10/2026
User: tamel.van


FINAL PAVEMENT SCHEDULE	
C1	PROP. APPROX. 1 1/4" ASPHALT CONCRETE SURFACE COURSE, TYPE S9.5B, AT AN AVERAGE RATE OF 137.5 LBS. PER SQ. YD.
C2	PROP. APPROX. 2 1/2" ASPHALT CONCRETE SURFACE COURSE, TYPE S9.5B, AT AN AVERAGE RATE OF 137.5 LBS. PER SQ. YD. IN EACH OF TWO LAYERS.
C3	PROP. VAR. DEPTH ASPHALT CONCRETE SURFACE COURSE, TYPE S9.5B, AT AN AVERAGE RATE OF 110 LBS. PER SQ. YD. PER 1" DEPTH, TO BE PLACED IN LAYERS NOT LESS THAN 1" OR GREATER THAN 1 1/2" IN DEPTH.
E1	PROP. APPROX. 4.0" ASPHALT CONCRETE BASE COURSE, TYPE B25.0C, AT AN AVERAGE RATE OF 456 LBS. PER SQ. YD.
E2	PROP. VAR. DEPTH ASPHALT CONCRETE BASE COURSE, TYPE B25.0C, AT AN AVERAGE RATE OF 114 LBS. PER SQ. YD. PER 1" DEPTH. TO BE PLACED IN LAYERS NOT LESS THAN 3" IN DEPTH OR GREATER THAN 5 1/2" IN DEPTH.
J	PROP. 6" AGGREGATE BASE COURSE
P1	PRIME COAT AT THE RATE OF 0.35 GAL. PER SQ. YD.
T	EARTH MATERIAL
U	EXISTING PAVEMENT
V	INCIDENTAL MILLING OF EXISTING PAVEMENT (SEE DETAILS THIS SHEET)
W	VARIABLE DEPTH ASPHALT PAVEMENT (SEE WEDGING DETAILS THIS SHEET)

PAVEMENT EDGE SLOPES ARE 1:1 UNLESS OTHERWISE SHOWN.

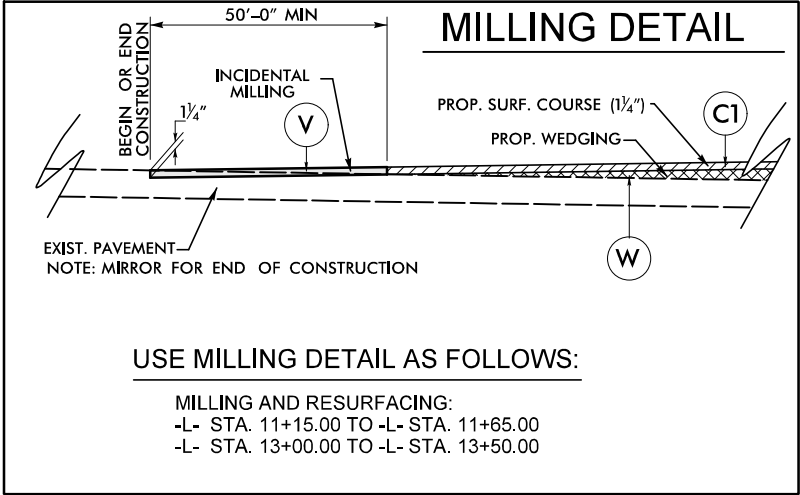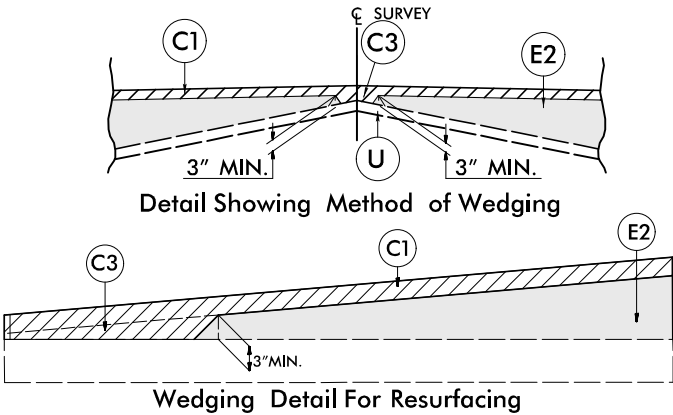

USE MILLING DETAIL AS FOLLOWS:

MILLING AND RESURFACING:
-L- STA. 11+15.00 TO -L- STA. 11+65.00
-L- STA. 13+00.00 TO -L- STA. 13+50.00

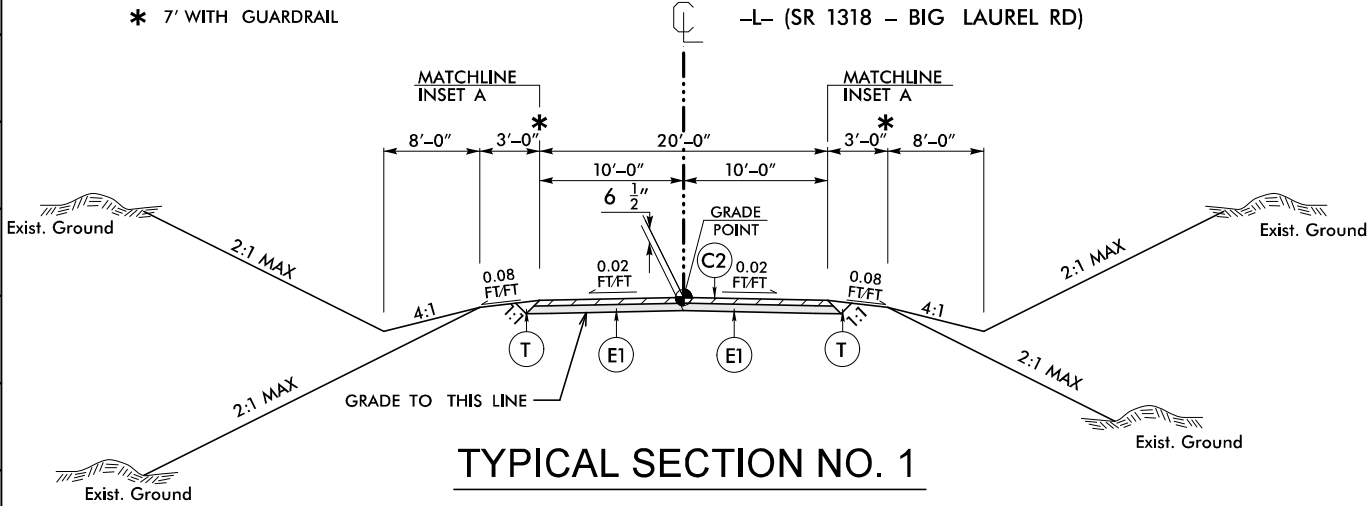


TYPICAL SECTION NO. 1

USE TYPICAL SECTION NO. 1

-L- STA. 11+65.00 TO -L- STA. 12+19.90 (BEGIN BRIDGE)
-L- STA. 12+77.55 (END BRIDGE) TO -L- STA. 13+00.00

NOTE: TRANSITION BETWEEN EXISTING AND TYP. SECT. NO.1 AS FOLLOWS:


-L- STA. 11+15.00 TO -L- STA. 11+65.00
-L- STA. 13+00.00 TO -L- STA. 13+50.00

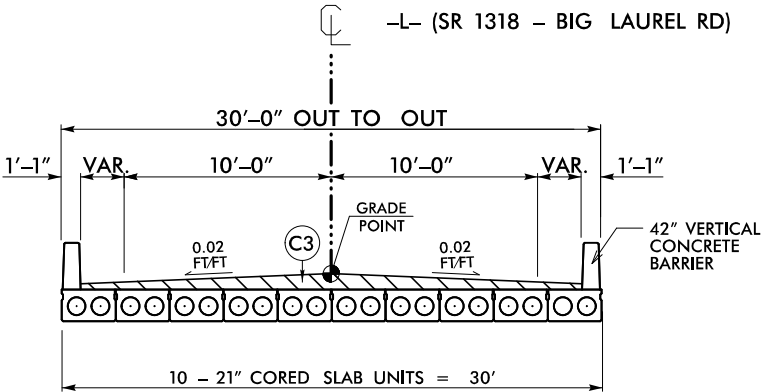

TYPICAL SECTION NO. 2

USE TYPICAL SECTION NO. 2

-L- STA. 12+19.90 TO -L- STA. 12+77.55

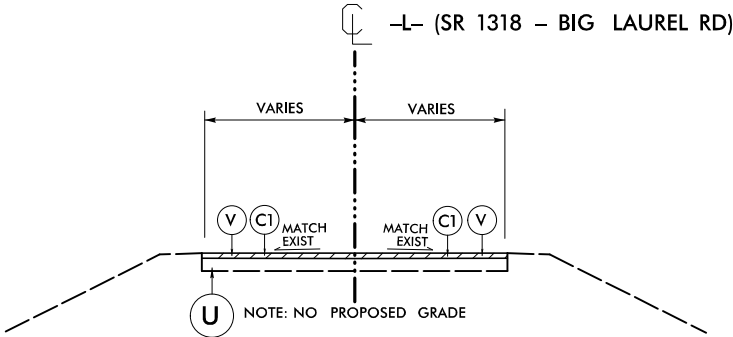


TYPICAL SECTION NO. 3

USE TYPICAL SECTION NO. 3

-L- STA. 10+50.00 TO -L- STA. 11+15.00
-L- STA. 13+50.00 TO -L- STA. 14+50.00

MADISON COUNTY
BRIDGE #560152


PROJECT REFERENCE NO.	SHEET NO.
BPI3-R024	2A-1
ROADWAY DESIGN ENGINEER	PAVEMENT DESIGN ENGINEER
DOCUMENT NOT CONSIDERED FINAL UNLESS ALL SIGNATURES COMPLETED	
TGS ENGINEERS 201 W. MARION ST. SHELBY, NC 28150 PH (704) 476-0003 CORP. LICENSE NO.: C-0275	

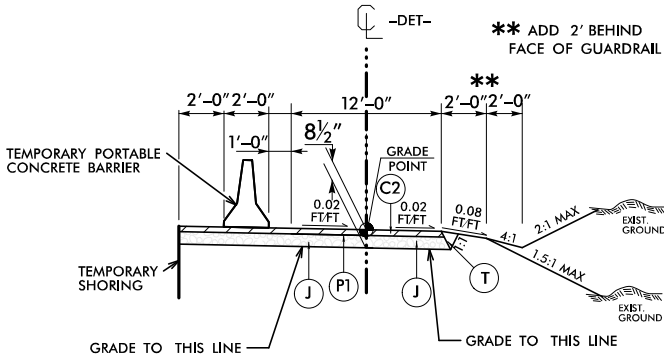

TYPICAL SECTION NO. 4

USE TYPICAL SECTION NO. 4


-DET- STA. 11+35.58 TO -DET- STA. 13+14.10

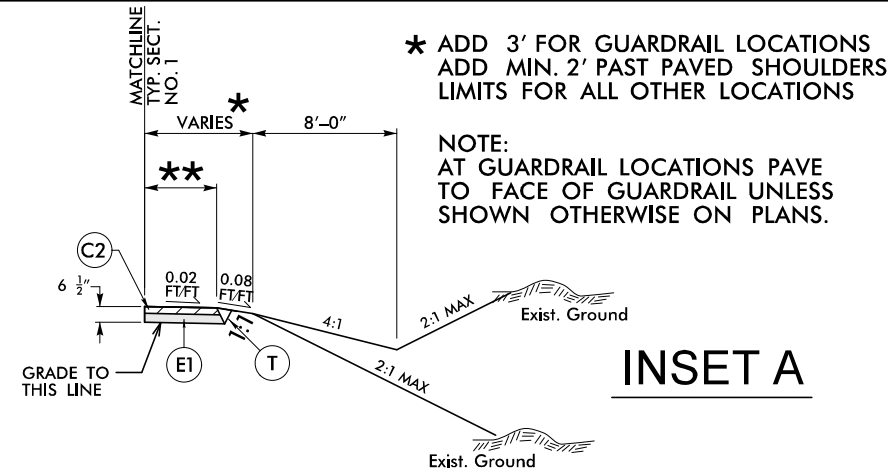

INSET A

USE INSET A


** FDPS WIDTH	STA. TO STA.
0'-0" TO 7'-1"	-L- STA. 11+33.62 RT TO -L- STA. 11+92.14 (BEGIN APPROACH SLAB) RT
0'-0" TO 4'-1"	-L- STA. 11+85.80 LT TO -L- STA. 12+18.35 (BEGIN APPROACH SLAB) LT
0'-0" TO 9'-1"	-L- STA. 12+75.00 (END APPROACH SLAB) RT TO -L- STA. 12+69.25 RT
0'-0" TO 5'-3"	-L- STA. 13+00.88 (END APPROACH SLAB) LT TO -L- STA. 13+50.00 LT

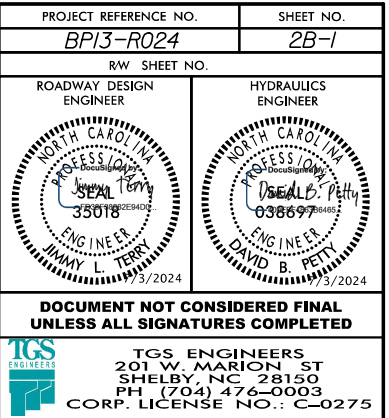

STATE OF
NORTH CAROLINA
DEPT. OF TRANSPORTATION
DIVISION OF HIGHWAYS
RALEIGH, N.C.


ENGLISH DETAIL DRAWING FOR
**TYPE III - SHOP CURVED
STRUCTURE ANCHOR UNIT**

SHEET 1 OF 1
TYPE III SC

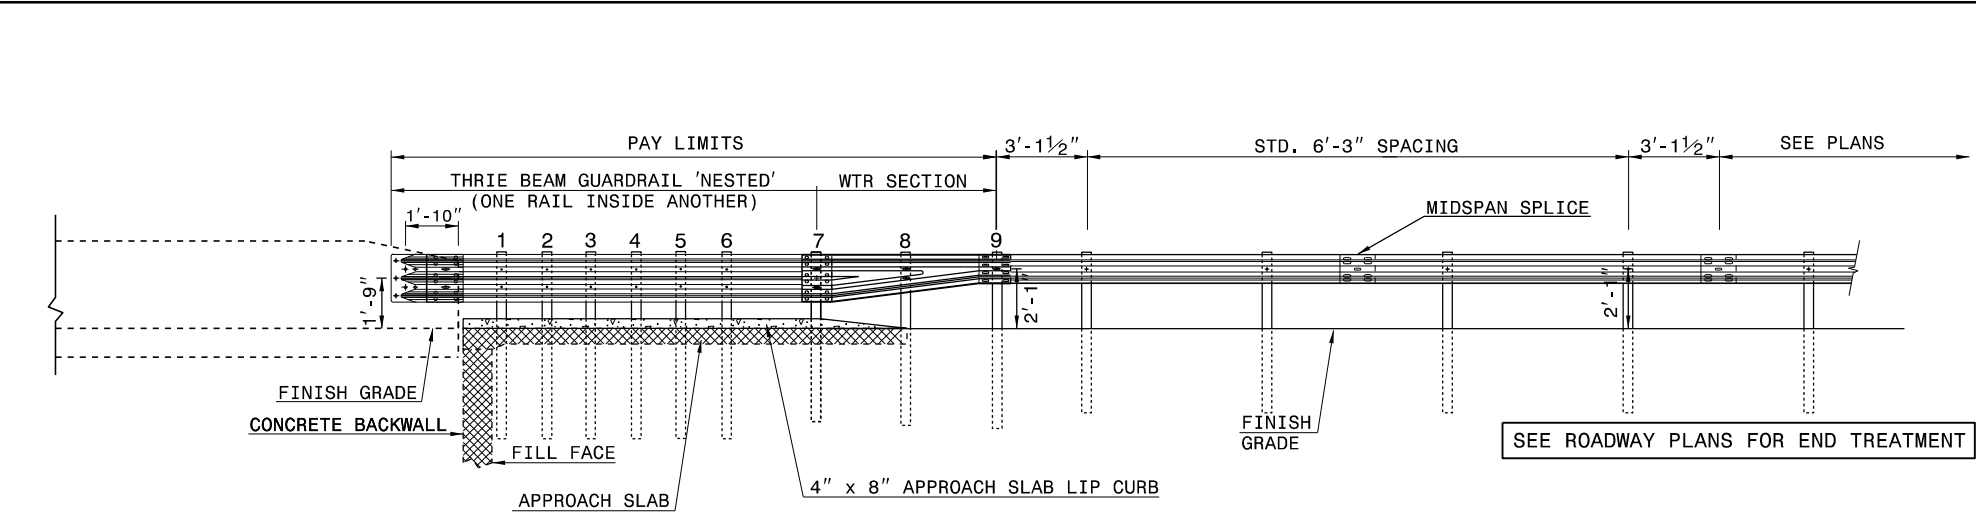

ELEVATION

NOTE:
**POST NOT REQUIRED FOR SKEW ANGLES GREATER THAN 150° OR LESS THAN 30° UNLESS OTHERWISE DIRECTED BY THE ENGINEER.
*THE DISTANCE FROM END OF BRIDGE RAIL TO CENTER LINE OF THE FIRST POST SHOULD BE 11 1/2" IF CONCRETE BACKWALL IS NOT PRESENT.
-SHOULDER BERM GUTTER MUST BE INSTALLED TO THE LIMITS 8" x 4" LIP CURB IS SHOWN IF ANCHOR UNIT IS NOT ADJACENT TO AN APPROACH SLAB.
-MEASURE GUARDRAIL HEIGHT FROM THE TOP OF ADJACENT SURFACE (SHOULDER, BERM, OR GUTTER).
-USE NO STEEL POSTS WITHIN THE GUARDRAIL ANCHOR UNIT LIMITS.
-LAP JOINTS IN THE DIRECTION OF TRAFFIC FLOW.
-SEE STANDARD 862.03 SHEET 4 FOR POST SECTIONS 1 THRU 9.

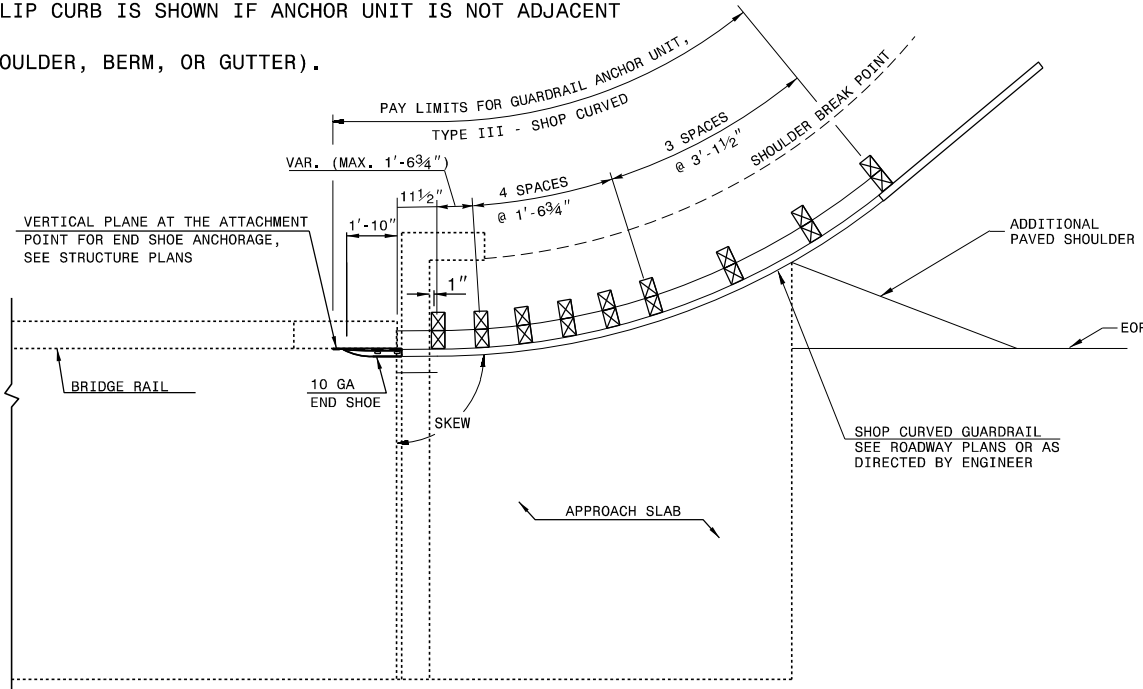

PLAN VIEW

**GUARDRAIL ANCHOR UNIT, TYPE III - SHOP CURVED
FOR ATTACHMENT TO RAIL ON BRIDGE**


STATE OF
NORTH CAROLINA
DEPT. OF TRANSPORTATION
DIVISION OF HIGHWAYS
RALEIGH, N.C.


ENGLISH DETAIL DRAWING FOR
**TYPE III - SHOP CURVED
STRUCTURE ANCHOR UNIT**

SHEET 1 OF 1
TYPE III SC


DOCUMENT NOT CONSIDERED FINAL
UNLESS ALL SIGNATURES COMPLETED

CONTRACT STANDARDS AND DEVELOPMENT UNIT Office 919-707-6950 FAX 919-250-4119	
SEE PLATE FOR TITLE	
ORIGINAL BY: E.E.Ward	DATE: 4-4-02
MODIFIED BY: T.S.Spell	DATE: 2-01-18
CHECKED BY:	DATE:
FILE SPEC.: \\jhowerton\guardrail\31inguardrail\typeiiiisc.dgn	

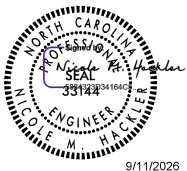

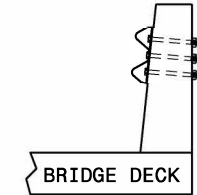


SECTION A-A

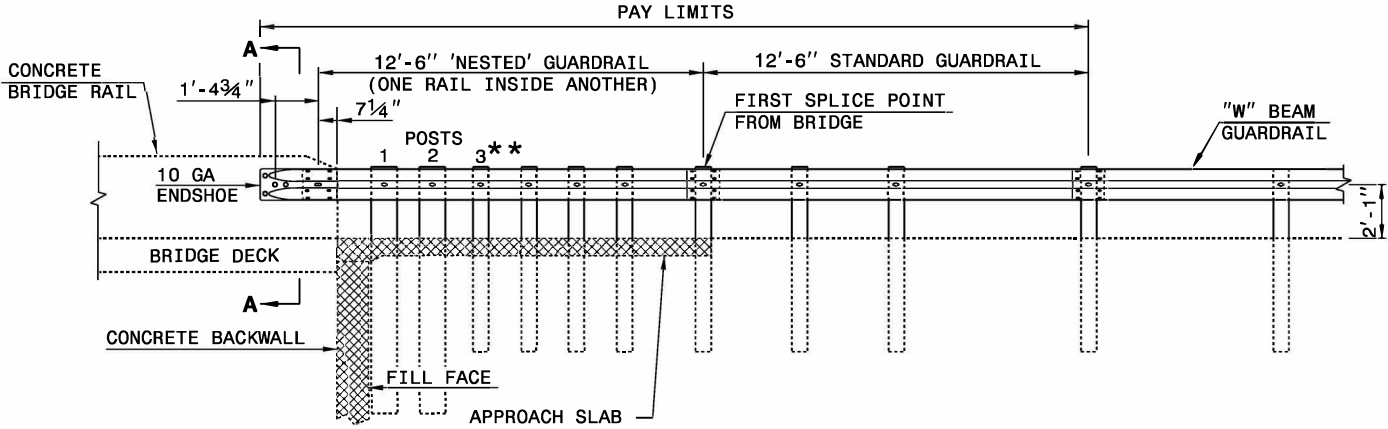


ELEVATION VIEW


NOTE:
**ELIMINATE POST 3 AND SHIFT POSTS 1 & 2 ON SKEW ANGLES GREATER THAN 150° OR LESS THAN 30° UNLESS OTHERWISE DIRECTED BY THE ENGINEER.
*THE DISTANCE FROM END OF BRIDGE RAIL TO CENTER LINE OF THE FIRST POST SHOULD BE 11½" IF CONCRETE BACKWALL IS NOT PRESENT.
-MEASURE GUARDRAIL HEIGHT FROM THE TOP OF ADJACENT SURFACE (SHOULDER, BERM, OR GUTTER).
-USE NO WOOD POSTS WITHIN THE GUARDRAIL ANCHOR UNIT LIMITS.
-LAP JOINTS IN THE DIRECTION OF TRAFFIC FLOW.
-POSTS 1 AND 2 TO BE W8 x 21 x 8'-0" LONG STEEL POST AND 8" x 8" x 14" WOOD ROUTED OFFSET BLOCK.

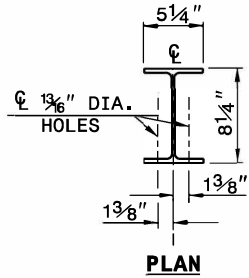


PLAN

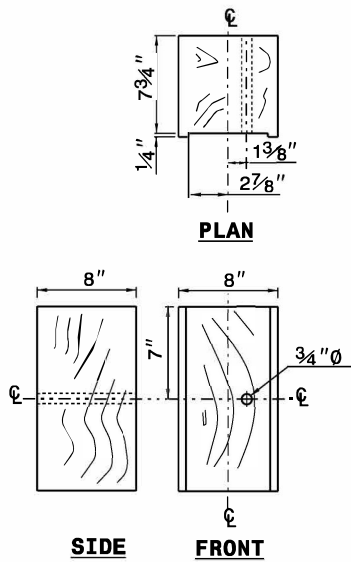

8" X 8" X 14" ROUTED
WOOD OFFSET BLOCK

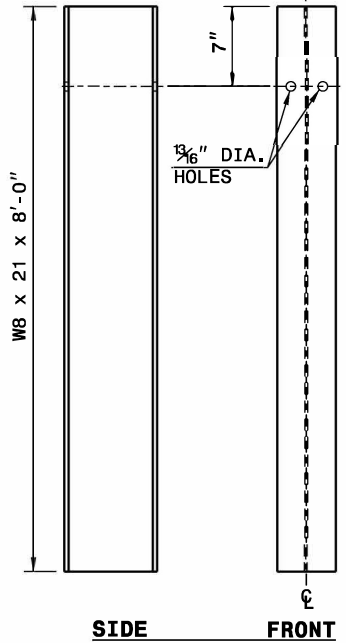

W8 X 21 X 8'-0"
STEEL POST


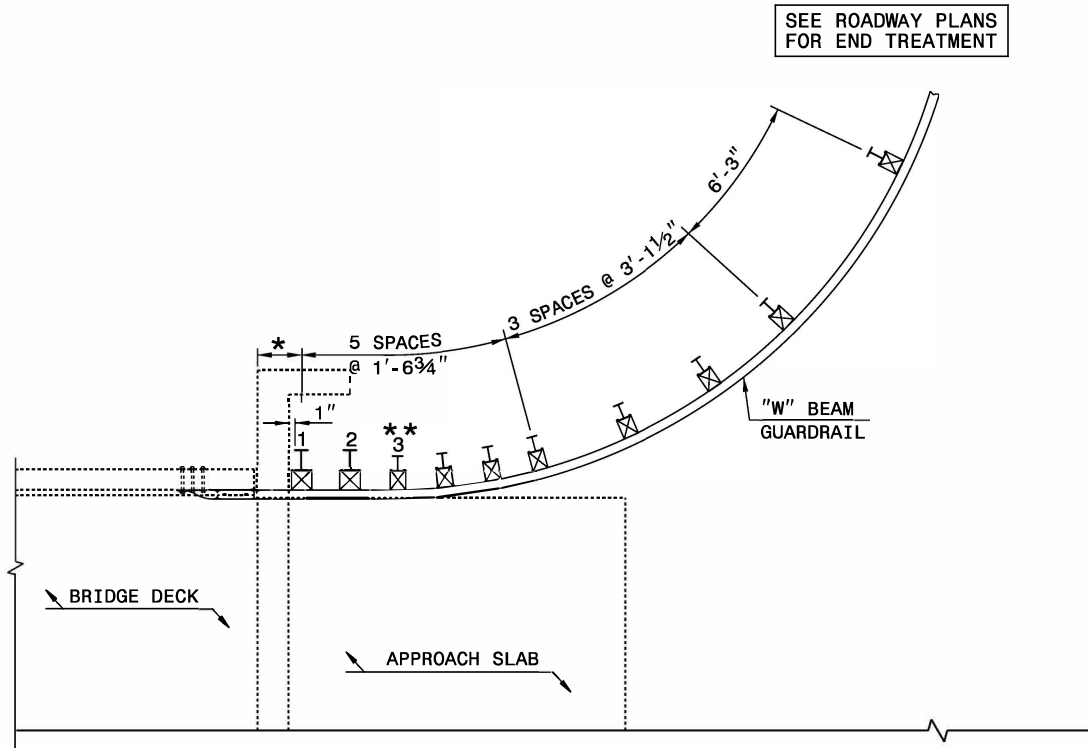


PLAN VIEW



DOCUMENT NOT CONSIDERED FINAL
UNLESS ALL SIGNATURES COMPLETED

CONTRACT STANDARDS AND DEVELOPMENT UNIT	
Office 919-707-6950	FAX 919-250-4119
GUARDRAIL ANCHOR UNIT TYPE B-83 SHOP CURVED	
ORIGINAL BY: E.E. WARD	DATE: 6-10-02
MODIFIED BY: E.E. WARD	DATE: 7-14-04
CHECKED BY:	DATE:
FILE SPEC.:	

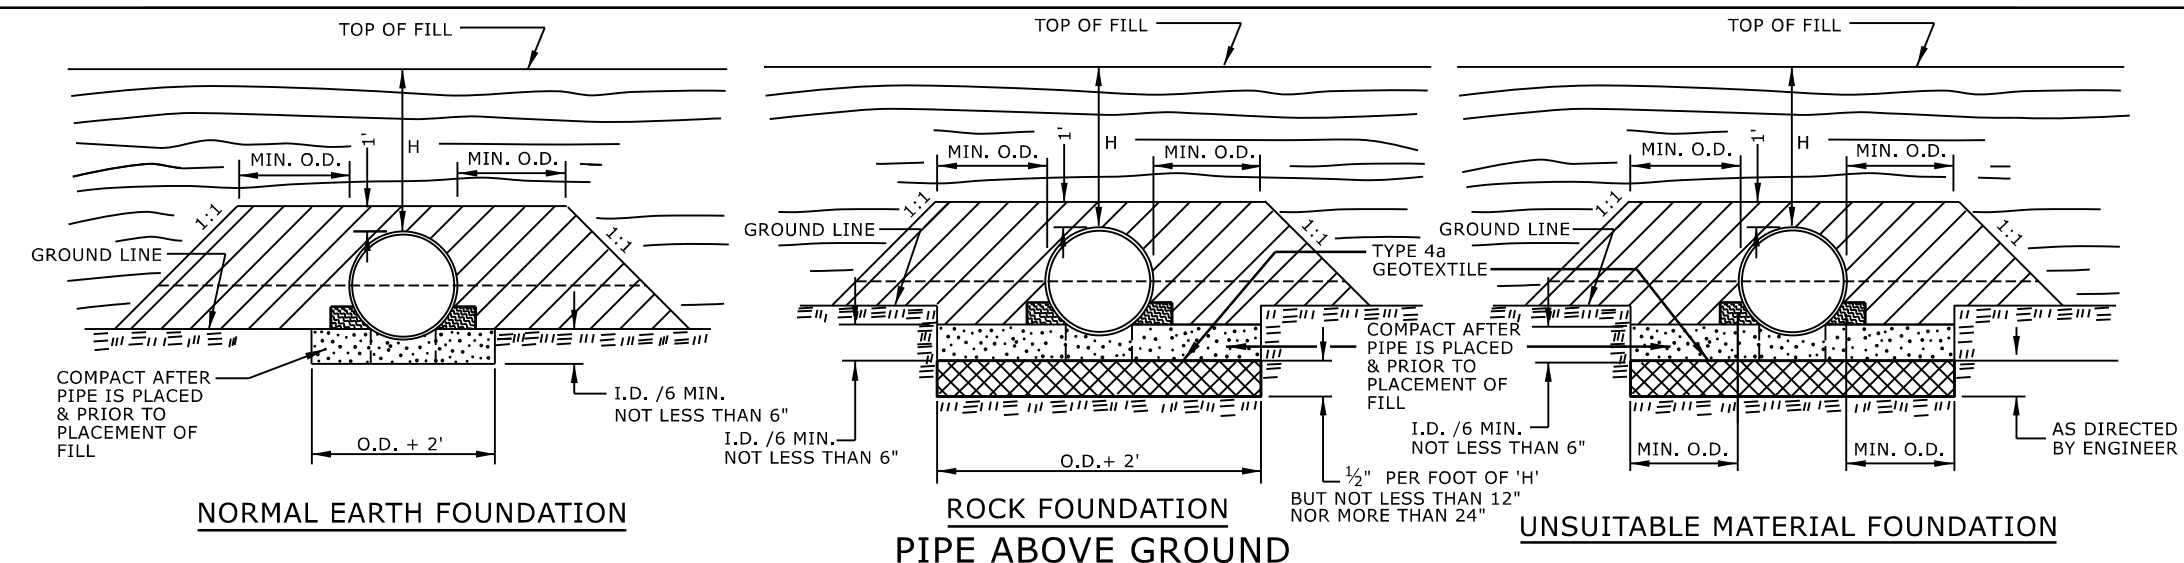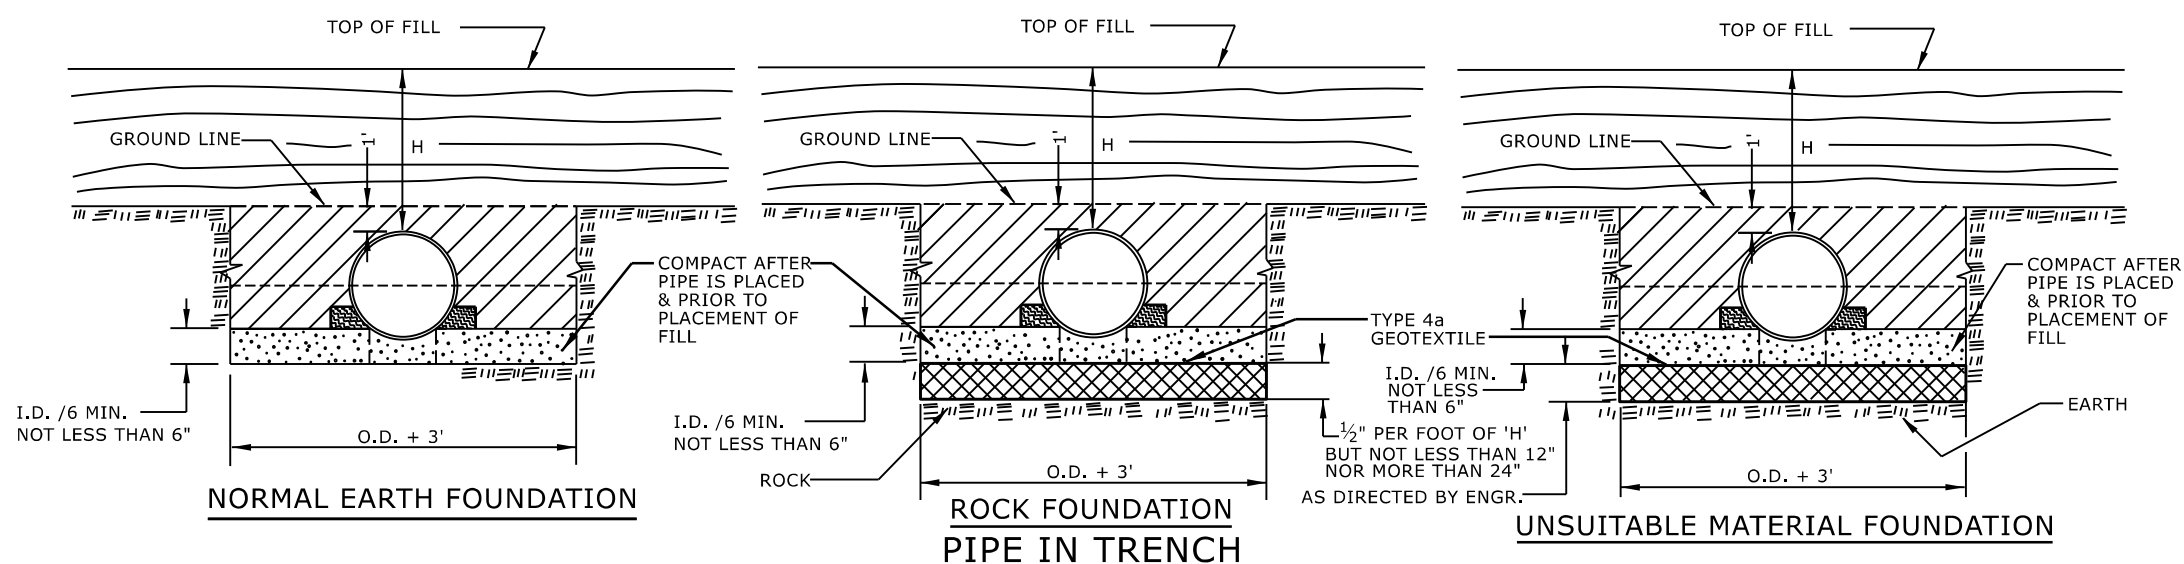

GENERAL NOTES:
I.D. = THE MAXIMUM HORIZONTAL INSIDE DIAMETER DIMENSION.
O.D. = THE MAXIMUM HORIZONTAL OUTSIDE DIAMETER DIMENSION.
H = THE FILL HEIGHT MEASURED VERTICALLY AT ANY POINT
ALONG THE PIPE FROM THE TOP OF THE PIPE TO THE TOP
OF THE EMBANKMENT AT THAT POINT.

	APPROVED SUITABLE LOCAL MATERIAL.
	TAKE CARE TO FULLY COMPACT HAUNCH ZONE OF PIPE BACKFILL.
	LOOSELY PLACED SELECT MATERIAL CLASS III OR CLASS II, TYPE 1 FOR PIPE BEDDING. LEAVE SECTION DIRECTLY BENEATH PIPE UNCOMPACTED AS PIPE SEATING AND BACKFILL WILL ACCOMPLISH COMPACTION.

DO NOT OPERATE HEAVY EQUIPMENT OVER ANY PIPE CULVERT UNTIL THE PIPE CULVERT HAS BEEN PROPERLY BACKFILLED AND COVERED WITH AT LEAST 3 FEET OF APPROVED MATERIAL.

REFER TO NCDOT PIPE MATERIAL SELECTION GUIDE AND STANDARD SPECIFICATIONS FOR ALLOWABLE PIPE FILL HEIGHTS AND PIPE SPECIFICATIONS.

	SPRINGLINE OF PIPE
	SELECT BACKFILL MATERIAL CLASS III OR CLASS II, TYPE 1 ABOVE AND BELOW SPRINGLINE.
	UNDISTURBED EARTH MATERIAL
	SELECT MATERIAL CLASS V OR VI FOR FOUNDATION CONDITIONING. ENCAPSULATE WITH TYPE IV GEOTEXTILE AS DIRECTED BY THE ENGINEER.

STATE OF
NORTH CAROLINA
DEPT. OF TRANSPORTATION
DIVISION OF HIGHWAYS
RALEIGH, N.C.

ROADWAY DETAIL DRAWING FOR METHOD OF PIPE INSTALLATION FLEXIBLE PIPE

SHEET 1 OF 2
300.01





**DOCUMENT NOT CONSIDERED FINAL
UNLESS ALL SIGNATURES COMPLETED**

**CONTRACTS STANDARDS
AND DEVELOPMENT UNIT**
919-707-6950 FAX 919-250-4

SEE TITLE BLOCK

ORIGINAL BY:	S.CALHOUN	DATE:	7-25-2024
MODIFIED BY:		DATE:	
CHECKED BY:		DATE:	
FILE SPEC.:			

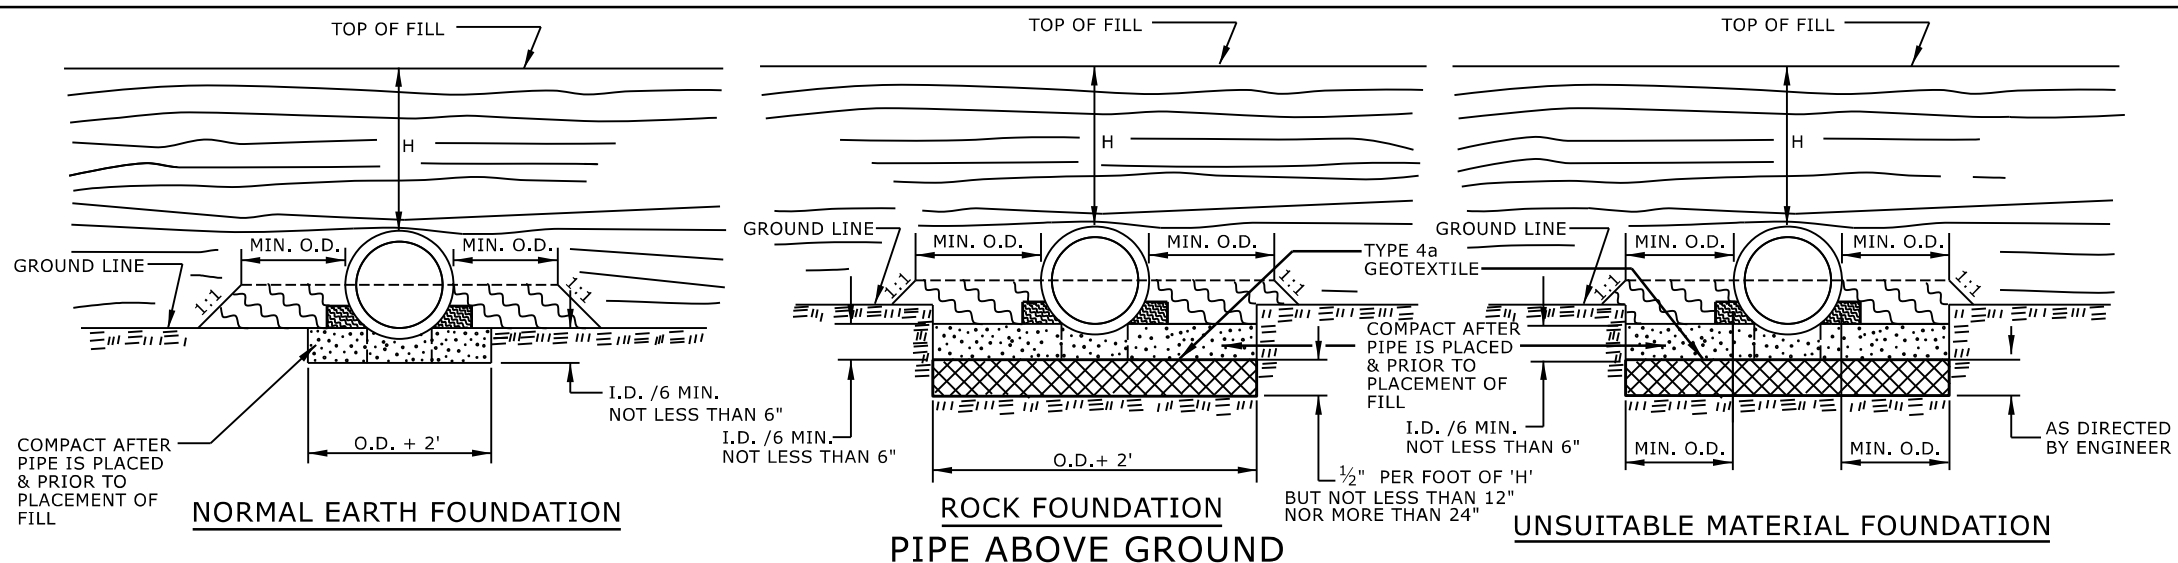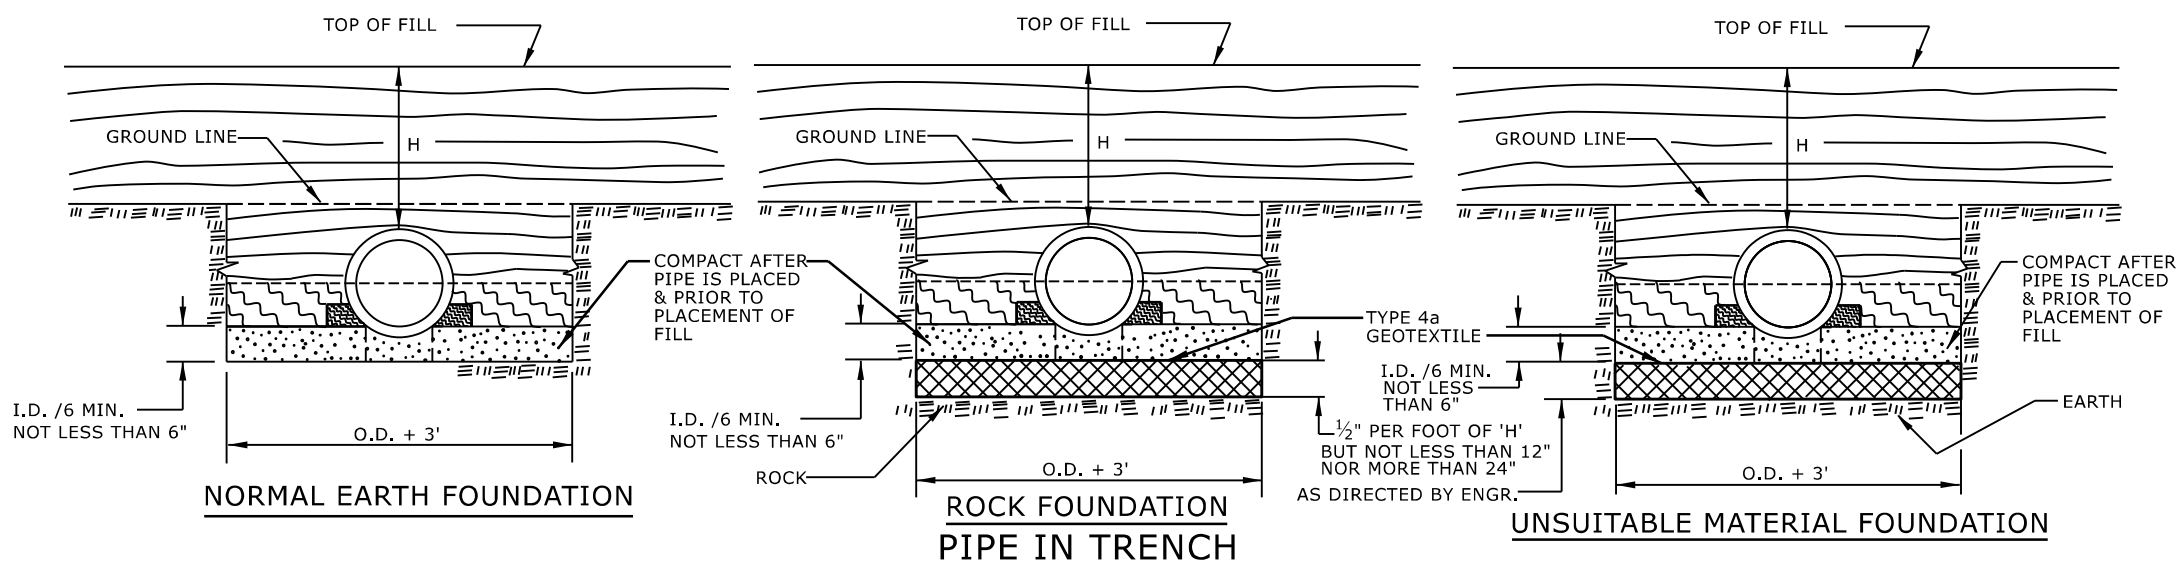

GENERAL NOTES:
I.D. = THE MAXIMUM HORIZONTAL INSIDE DIAMETER DIMENSION.
O.D. = THE MAXIMUM HORIZONTAL OUTSIDE DIAMETER DIMENSION.
H = THE FILL HEIGHT MEASURED VERTICALLY AT ANY POINT
ALONG THE PIPE FROM THE TOP OF THE PIPE TO THE TOP
OF THE EMBANKMENT AT THAT POINT.

	APPROVED SUITABLE LOCAL MATERIAL.
	TAKE CARE TO FULLY COMPACT HAUNCH ZONE OF PIPE BACKFILL.
	LOOSELY PLACED SELECT MATERIAL CLASS III OR CLASS II, TYPE 1 FOR PIPE BEDDING. LEAVE SECTION DIRECTLY BENEATH PIPE UNCOMPACTED AS PIPE SEATING AND BACKFILL WILL ACCOMPLISH COMPACTION.

DO NOT OPERATE HEAVY EQUIPMENT OVER ANY PIPE CULVERT UNTIL THE PIPE CULVERT HAS BEEN PROPERLY BACKFILLED AND COVERED WITH AT LEAST 3 FEET OF APPROVED MATERIAL.

REFER TO NCDOT PIPE MATERIAL SELECTION GUIDE AND STANDARD SPECIFICATIONS
FOR ALLOWABLE PIPE FILL HEIGHTS AND PIPE SPECIFICATIONS.


	SPRINGLINE OF PIPE
	SELECT BACKFILL MATERIAL CLASS III OR CLASS II, BELOW SPRINGLINE.
	UNDISTURBED EARTH MATERIAL
	SELECT MATERIAL CLASS V OR VI FOR FOUNDATION CONDITIONING. ENCAPSULATE WITH TYPE IV GEOTEXTILE AS DIRECTED BY THE ENGINEER.

STATE OF
NORTH CAROLINA
DEPT. OF TRANSPORTATION
DIVISION OF HIGHWAYS
RALEIGH, N.C.

ROADWAY DETAIL DRAWING FOR METHOD OF PIPE INSTALLATION RIGID PIPE

SHEET 2 OF 2

300.01

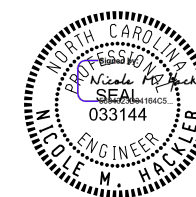

9/11/2026

DOCUMENT NOT CONSIDERED FINAL
UNLESS ALL SIGNATURES COMPLETED


**CONTRACTS STANDARDS
AND DEVELOPMENT UNIT**

Office 919-707-6950 FAX 919-250-4119

SEE TITLE BLOCK

ORIGINAL BY: S.CALHOUN DATE: 7-25-2024
MODIFIED BY: _____ DATE: _____
CHECKED BY: _____ DATE: _____
FILE SPEC.: _____

PROJECT REFERENCE NO.	SHEET NO.
BP13-R024	2C-5

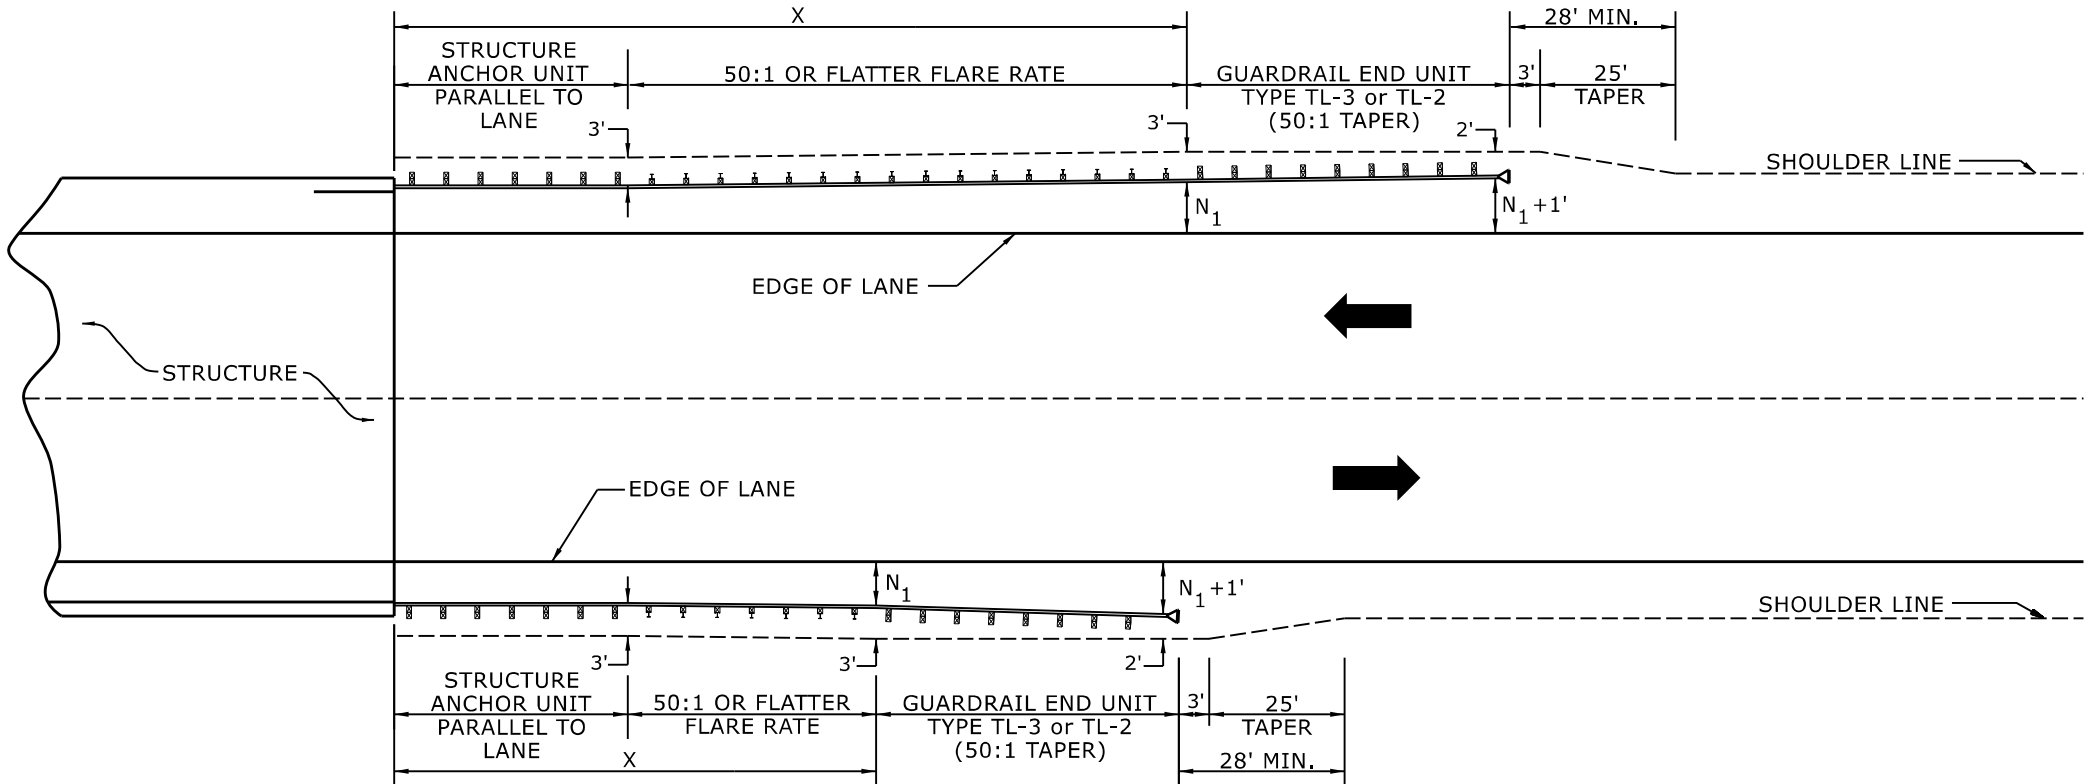

USE FLARE RATE AS THE CONTROL IF THE "N₁" DISTANCE IS NOT OBTAINED.
("N₁" IS BASED ON SHOULDER WIDTHS IN THE ROADWAY DESIGN MANUAL)

SEE STD. 862.03 FOR STRUCTURE ANCHOR UNITS

FOR POSTED SPEEDS ≥ 45MPH USE GREU TYPE TL-3
FOR POSTED SPEEDS < 45MPH USE GREU TYPE TL-2

GUARDRAIL LENGTH OF NEED (X) IS CALCULATED BASED ON THE AASHTO ROADSIDE DESIGN GUIDE.

STATE OF
NORTH CAROLINA
DEPT. OF TRANSPORTATION
DIVISION OF HIGHWAYS
RALEIGH, N.C.

ROADWAY DETAIL DRAWING FOR
GUARDRAIL PLACEMENT

SHEET 4 OF 15
862D01



9/11/2026

LENGTHS AND OFFSETS FOR PROPOSED GUARDRAIL AT TWO LANE - TWO WAY LOCATIONS


DOCUMENT NOT CONSIDERED FINAL
UNLESS ALL SIGNATURES COMPLETED

**CONTRACTS STANDARDS
AND DEVELOPMENT UNIT**


Office 919-707-6950 FAX 919-250-4119

SEE TITLE BLOCK

ORIGINAL BY: S.CALHOUN DATE: 7-25-2024
MODIFIED BY: DATE:
CHECKED BY: DATE:
FILE SPEC.:

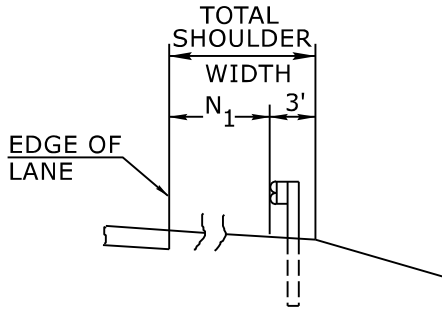


FILL SECTION

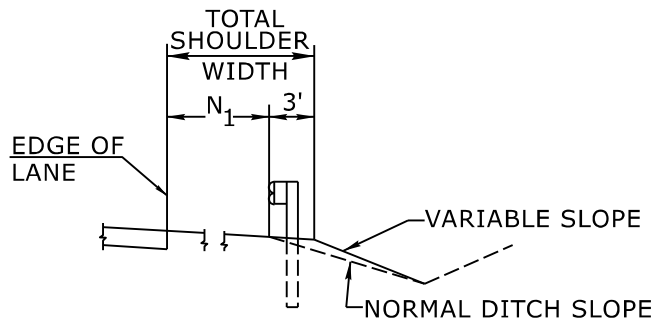

CUT SECTION

"N₁"= DISTANCE FROM EDGE OF LANE TO FACE OF GUARDRAIL WHERE GUARDRAIL IS PARALLEL TO LANE.

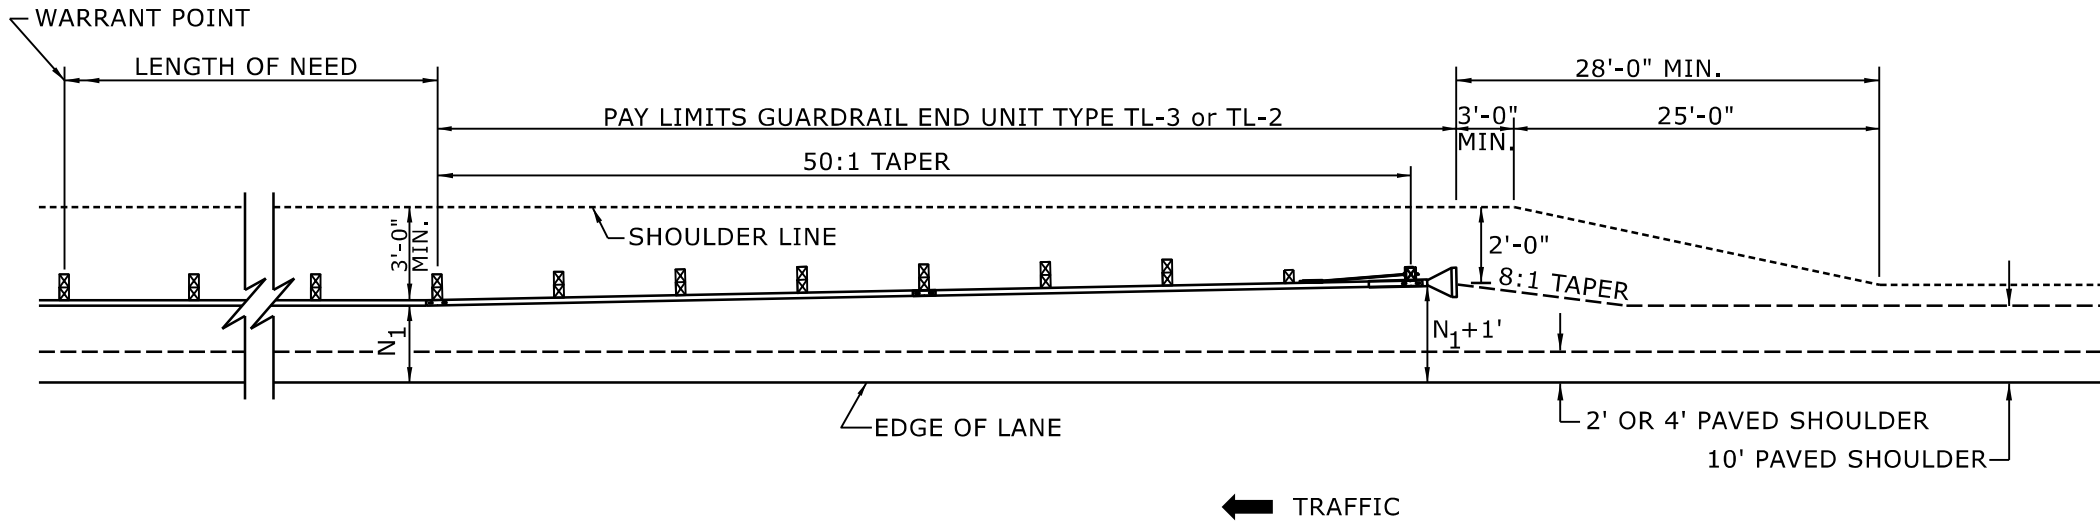

FOR POSTED SPEEDS ≥ 45mph USE GREU TYPE TL-3
FOR POSTED SPEEDS < 45mph USE GREU TYPE TL-2

DETAIL OF BEGINNING OF GUARDRAIL IN CUT OR FILL SECTION

STATE OF
NORTH CAROLINA
DEPT. OF TRANSPORTATION
DIVISION OF HIGHWAYS
RALEIGH, N.C.

ROADWAY DETAIL DRAWING FOR
GUARDRAIL PLACEMENT



9/11/2026

SHEET 6 OF 15
862D01


DOCUMENT NOT CONSIDERED FINAL
UNLESS ALL SIGNATURES COMPLETED

**CONTRACTS STANDARDS
AND DEVELOPMENT UNIT**


Office 919-707-6950 FAX 919-250-4119

SEE TITLE BLOCK


ORIGINAL BY: S.CALHOUN	DATE: 7-25-2024
MODIFIED BY:	DATE:
CHECKED BY:	DATE:
FILE SPEC.:	

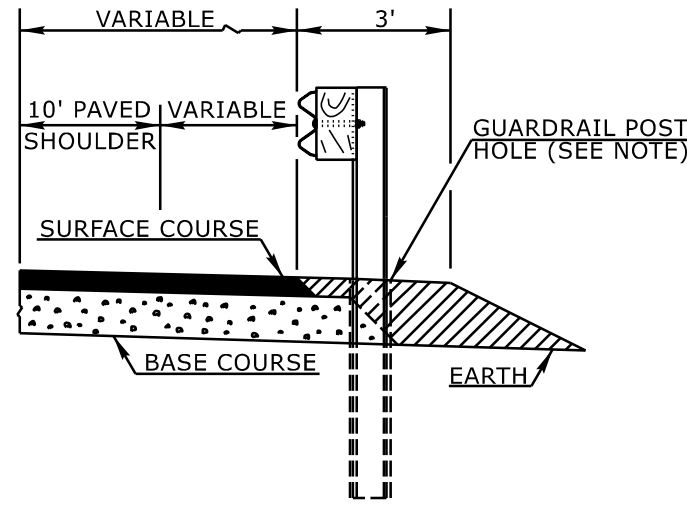


FLEXIBLE PAVED SHOULDER

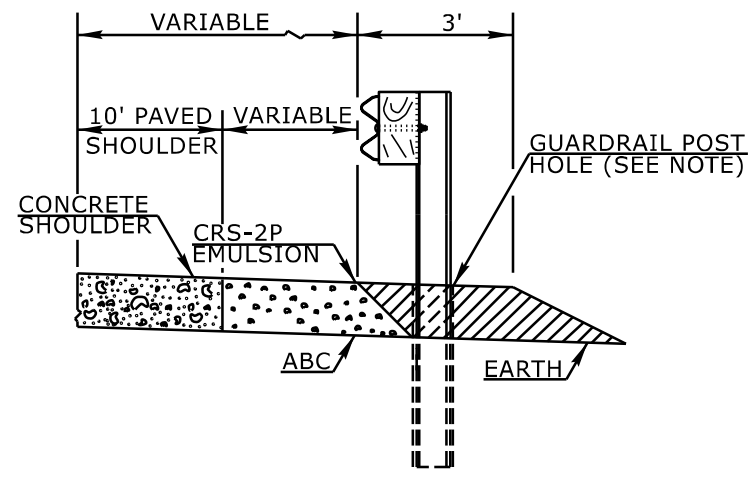

CONCRETE PAVED SHOULDER

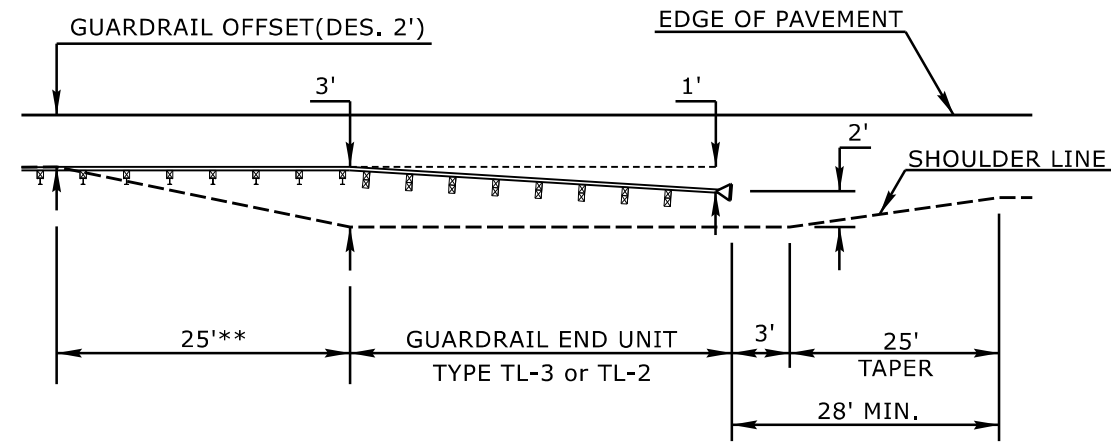

8' GUARDRAIL POST ON 2:1 SLOPE-END UNIT TRANSITION*
PLAN VIEW

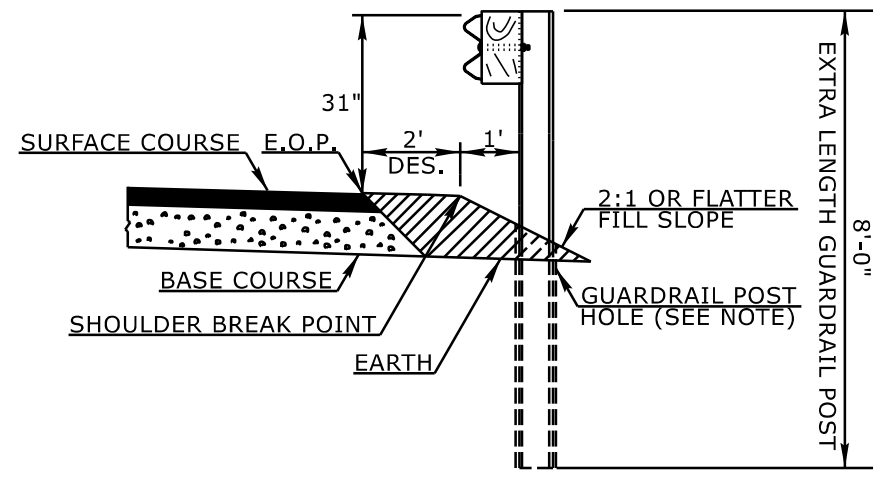

8' GUARDRAIL POST ON 2:1 SLOPE*

* THE 8' GUARDRAIL POST ON 2:1 SLOPE DETAIL IS INTENDED FOR USE ONLY IN SEVERELY CONSTRAINED AREAS WITH A POSTED SPEED $\leq$ 60 MPH. GUARDRAIL END UNITS MAY NOT BE PLACED ON THE 2:1 SLOPE AND MUST TRANSITION TO THE SHOULDER.
** 8' GUARDRAIL POST SHOULD BE USED IN THIS RANGE

NOTE:
WHEN WOODEN GUARDRAIL POSTS ARE USED, DRILL HOLES THROUGH EARTH MATERIAL AND BASE COURSE. THE POST MAY THEN BE DRIVEN TO THE PROPER DEPTH. DRILL THE HOLE OF SUFFICIENT SIZE TO ACCOMMODATE THE PARTICULAR POST BEING USED. BACKFILL AND TAMP HOLES USING THE EXCAVATED MATERIAL.

STATE OF
NORTH CAROLINA
DEPT. OF TRANSPORTATION
DIVISION OF HIGHWAYS
RALEIGH, N.C.

ROADWAY DETAIL DRAWING FOR
GUARDRAIL PLACEMENT

SHEET 11 OF 15
862D01



9/11/2026

DOCUMENT NOT CONSIDERED FINAL
UNLESS ALL SIGNATURES COMPLETED

CONTRACTS STANDARDS
AND DEVELOPMENT UNIT
Office 919-707-6950 FAX 919-250-4119


SEE TITLE BLOCK

ORIGINAL BY: L.SMITH DATE: 10-14-2025
MODIFIED BY: DATE:
CHECKED BY: DATE:
FILE SPEC.: DATE:

GROUNDWATER CONDITION (SEE NOTE 6)	H SHORING HEIGHT (FT)	SLOPE OR SURCHARGE CASE WITH NO TRAFFIC IMPACT					SURCHARGE CASE WITH TRAFFIC IMPACT				
		SHEET PILES		H-PILES WITH TIMBER LAGGING			SHEET PILES		H-PILES WITH TIMBER LAGGING		
		MINIMUM REQUIRED EMBEDMENT (FT)	MINIMUM REQUIRED SECTION MODULUS (IN ⁴ /FT)	MINIMUM REQUIRED EMBEDMENT * (FT) (SEE NOTE 10)			MINIMUM REQUIRED EMBEDMENT (FT)	MINIMUM REQUIRED SECTION MODULUS (IN ⁴ /FT)	MINIMUM REQUIRED EMBEDMENT * (FT) (SEE NOTE 10)		
				HP 10x42	HP 12x53	HP 14x73			HP 10x42	HP 12x53	HP 14x73
GROUNDWATER ELEVATION BETWEEN BOTTOM OF SHORING AND PILE TIP	< 6	11.5	4.5	11.5	11.5	11.5	16.0	12.0	13.0	13.0	13.0
	7	13.0	7.0	13.0	13.0	13.0	17.0	14.5	14.5	14.5	14.5
	8	15.0	10.0	--	15.0	15.0	18.0	17.0	--	15.5	15.5
	9	17.0	14.0	--	17.0	17.0	19.0	20.0	--	17.0	17.0
	10	18.5	19.5	--	--	18.5	20.0	23.5	--	--	18.5
	11	20.5	26.0	--	--	--	21.0	28.0	--	--	20.0
	12	22.5	33.0	--	--	--	22.0	33.0	--	--	21.5
GROUNDWATER ELEVATION BELOW PILE TIP	< 6	7.5	3.0	8.0	8.0	8.0	11.0	10.0	9.5	9.5	9.5
	7	8.5	4.5	9.5	9.5	9.5	12.0	12.0	10.5	10.5	10.5
	8	10.0	6.5	10.5	10.5	10.5	12.5	14.0	11.5	11.5	11.5
	9	11.0	9.5	--	12.0	12.0	13.5	16.5	--	12.5	12.5
	10	12.5	13.0	--	--	13.5	14.0	19.5	--	13.5	13.5
	11	13.5	17.0	--	--	14.5	15.0	22.5	--	--	14.5
	12	15.0	21.5	--	--	16.0	16.0	25.5	--	--	15.5


MINIMUM REQUIRED EMBEDMENT AND SECTION MODULUS

*DO NOT USE H-PILES WITH TIMBER LAGGING FOR GROUNDWATER CONDITION, SHORING HEIGHT AND H-PILE SIZE SHOWN IF MINIMUM REQUIRED EMBEDMENT IS "--".

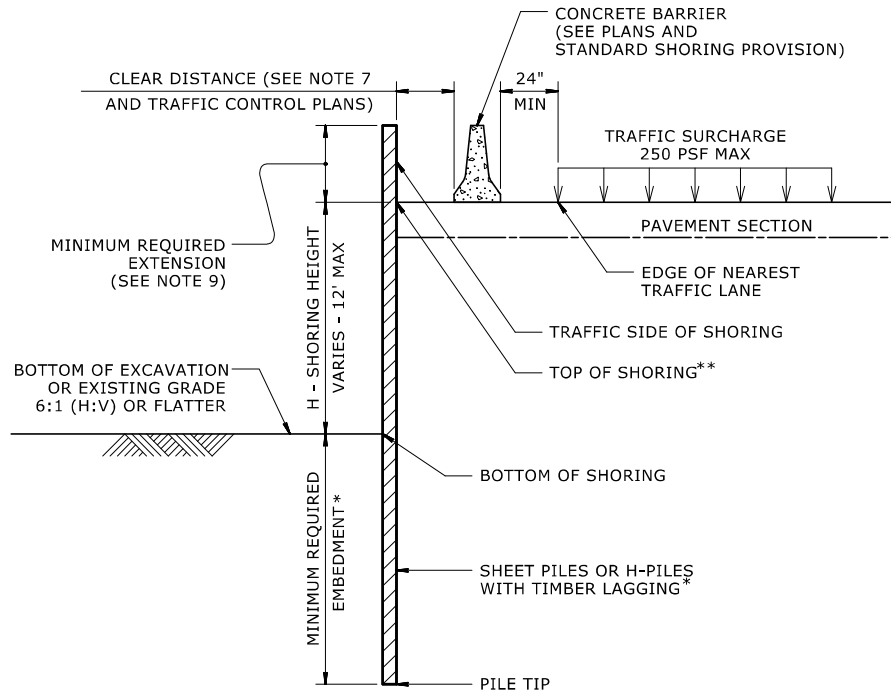


CONCRETE BARRIER

**TOP OF SHORING =
EDGE OF PAVEMENT

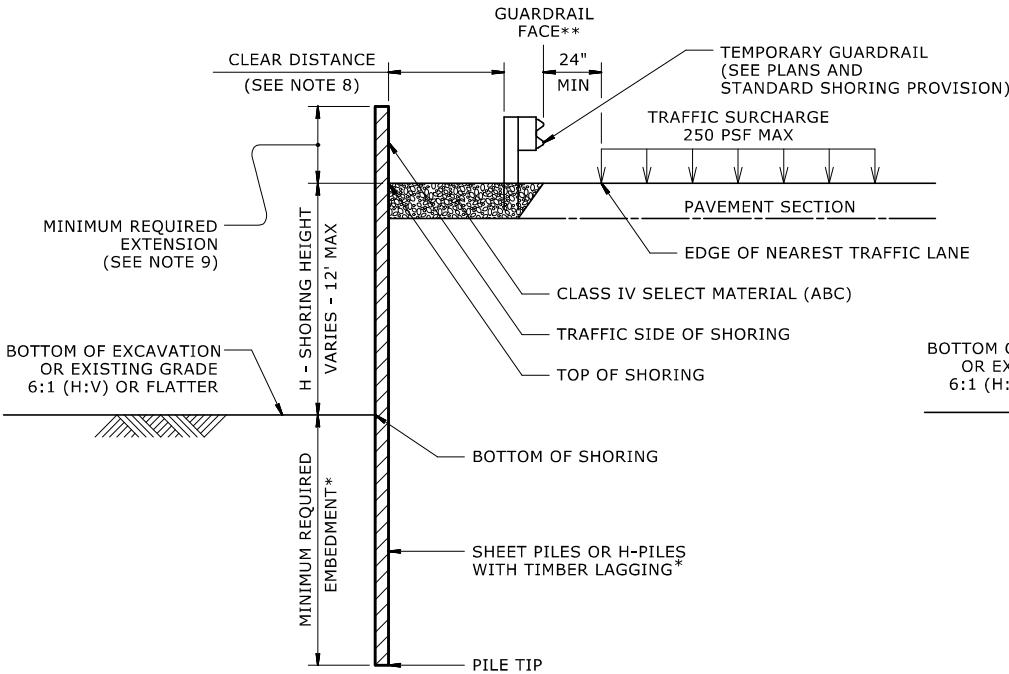

TEMPORARY GUARDRAIL

**GUARDRAIL FACE =
EDGE OF PAVEMENT

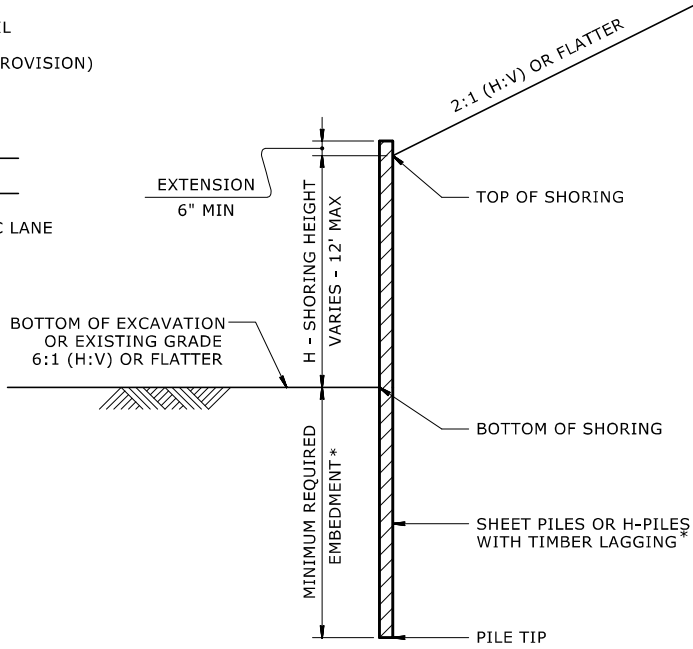

STANDARD TEMPORARY SHORING

(SLOPE CASE)
*SEE TABLE ABOVE.

NOTES:

1. AT THE CONTRACTOR'S OPTION, USE STANDARD TEMPORARY SHORING AS NOTED IN THE PLANS.
2. FOR STANDARD TEMPORARY SHORING, SEE STANDARD SHORING PROVISION.
3. STANDARD TEMPORARY SHORING IS BASED ON THE FOLLOWING IN-SITU ASSUMED SOIL PARAMETERS:
UNIT WEIGHT, γ = 120 PCF
FRICTION ANGLE, ϕ = 30 DEGREES
COHESION, c = 0 PSF
4. DO NOT USE STANDARD TEMPORARY SHORING IF ASSUMED SOIL PARAMETERS ARE NOT APPLICABLE.
5. DO NOT USE STANDARD TEMPORARY SHORING WHEN VERY LOOSE OR SOFT SOIL OR MUCK IS WITHIN THE EMBEDMENT DEPTH.
6. USE GROUNDWATER ELEVATION NOTED IN THE PLANS. IF NO GROUNDWATER ELEVATION IS SHOWN IN THE PLANS, USE "GROUNDWATER ELEVATION BETWEEN BOTTOM OF SHORING AND PILE TIP" FOR GROUNDWATER CONDITION. DO NOT USE STANDARD TEMPORARY SHORING IF GROUNDWATER IS ABOVE BOTTOM OF SHORING.
7. AT THE CONTRACTOR'S OPTION OR IF AVAILABLE CLEAR DISTANCE IS LESS THAN THE MINIMUM REQUIRED FOR CONCRETE BARRIER, SET BARRIER NEXT TO AND UP AGAINST TRAFFIC SIDE OF PILES AND USE "SURCHARGE CASE WITH TRAFFIC IMPACT".
8. AT THE CONTRACTOR'S OPTION OR IF AVAILABLE CLEAR DISTANCE IS LESS THAN 4' FOR TEMPORARY GUARDRAIL, ATTACH GUARDRAIL TO TRAFFIC SIDE OF PILES AS SHOWN IN THE PLANS AND USE "SURCHARGE CASE WITH TRAFFIC IMPACT".
9. MINIMUM REQUIRED EXTENSION IS 6" FOR "SLOPE OR SURCHARGE CASE WITH NO TRAFFIC IMPACT" AND 32" FOR "SURCHARGE CASE WITH TRAFFIC IMPACT".
10. MINIMUM REQUIRED EMBEDMENT FOR H-PILES WITH TIMBER LAGGING IS BASED ON DRIVEN H-PILES AT MAXIMUM 6' SPACING. AT THE CONTRACTOR'S OPTION, EMBEDMENT DEPTHS MAY BE REDUCED BY 25% FOR DRILLED-IN H-PILES.
11. SUBMIT A "STANDARD TEMPORARY SHORING SELECTION FORM" AT LEAST 7 DAYS BEFORE STARTING TEMPORARY SHORING CONSTRUCTION. UP TO 3 SHORING LOCATIONS MAY BE INCLUDED ON EACH FORM. STANDARD SHORING SELECTION FORMS ARE AVAILABLE FROM:
connect.ncdot.gov/resources/Geological/Pages/Geotech_Forms_Details.aspx
12. CONTACT THE ENGINEER IF PILES DO NOT ATTAIN THE MINIMUM REQUIRED EMBEDMENT.

BP13-R024

2G-1 -

NORTH CAROLINA
DEPARTMENT
OF TRANSPORTATION



GEOTECHNICAL
ENGINEERING UNIT

GEOTECHNICAL
ENGINEER



DOCUMENT NOT CONSIDERED FINAL
UNLESS ALL SIGNATURES COMPLETED

STANDARD
DETAIL NO. 1801.01

GEOTECHNICAL STANDARD DETAIL FOR
TEMPORARY SHORING



STANDARD TEMPORARY WALL - PARTIAL ELEVATION

*SEE GEOSYNTHETIC PLACEMENT DETAILS ON SHEET 2.
**SEE REINFORCEMENT TABLES ON SHEET 3.

COMPUTED BY: SGM
CHECKED BY: JLT

DATE: 4/5/2024
DATE: 4/12/2024

PROJECT NO.
BPT13-R024

SHEET NO.
3B-1

STATE OF NORTH CAROLINA

SUMMARY OF EARTHWORK

IN CUBIC YARDS

Station	Station	Uncl. Excav.	Embank. +%	Borrow	Waste
DETOUR CONSTRUCTION					
-DET- 11+35.58	-DET- 13+14.10	10	742	732	
SUB-TOTAL #1:		10	742	732	
-L- 11+15.00	-L- 12+19.90	34	35	1	
SUB-TOTAL #2:		34	35	1	
BRIDGE					
-L- 12+77.55	-L- 13+50.00	17	124	107	
SUB-TOTAL #3:		17	124	107	
DETOUR REMOVAL					
-L- 11+48.69	-L- 12+75.00	718			718
SUB-TOTAL #4:		718			718
TOTAL:		779	901	840	718
WASTE IN LIEU OF BORROW					
				0	0
PROJECT TOTALS:		779		840	718
EST 5% TO REPLACE TOPSOIL ON BORROW PIT				42	
GRAND TOTALS:		779		882	718
SAY		800		900	

Note: Approximate quantities only. Unclassified Excavation, Borrow Excavation, Fine Grading, Clearing and Grubbing, and Removal of Existing Pavement will be paid for at the contract lump sum price for grading.

Note: Earthwork quantities are calculated by TGS Engineers. These earthwork quantities are based in part on subsurface data provided by the Geotechnical Engineering Unit.

EST. SELECT GRANULAR MATERIAL = 400 CUBIC YARDS
PER GEOTECH RECOMMENDATION, ESTIMATED 400 CUBIC YARDS OF UNDERCUT TO BE USED IN THE DISCRETION OF THE RESIDENT ENGINEER.

PAVEMENT REMOVAL SUMMARY

IN SQUARE YARDS

SURVEY LINE	Station	Station	LOCATION LT/RT/CL	ASPHALT REMOVAL	ASPHALT BREAKUP	CONCRETE REMOVAL	CONCRETE BREAKUP
-L-	11+15	12+31	CL	238.87			
-L-	12+69	13+50	CL	211.50			
-DET-	11+36	13+14	CL	192.98			
				TOTAL	643.35		
				SAY	650		

"N" = DISTANCE FROM EDGE OF LANE TO FACE OF GUARDRAIL
 TOTAL SHOULDER WIDTH = DISTANCE FROM EDGE OF TRAVEL LANE TO SHOULDER BREAK POINT.
 FLARE LENGTH = DISTANCE FROM LAST SECTION OF PARALLEL GUARDRAIL TO END OF GUARDRAIL.
 W = TOTAL WIDTH OF FLARE FROM BEGINNING OF TAPER TO END OF GUARDRAIL.
 G = GATING IMPACT ATTENUATOR TYPE 350
 NG = NON-GATING IMPACT ATTENUATOR TYPE 350

GUARDRAIL SUMMARY

IN FEET

LINE	BEG. STA.	END STA.	LOC.	STRAIGHT	LENGTH	DOUBLE FACED	WARRANT POINT		"N" DIST. FROM E.O.L.	TOTAL SHLDR WIDTH	FLAIR LENGTH		W		ANCHORS				IMP. ATTN. TYPE			REMOVE EXISTING GUARDRAIL	REMOVE & RESET EXISTING GUARDRAIL	REMARKS
					SHOP CURVED		APPR. END	TRAIL. END			APPR. END	TRAIL. END	AT-1	TYPE III SC	B-83 SC	TEMP TL-2	EA	TL-2 G	NG					
-L-	11+80+/-	12+10.85	RT		31.25		12+10.85								1	1							R=25'	
-L-		12+28.91	LT					12+28.91												1		1		
-L-	12+67.91	12+72+/-	RT		31.25			12+67.91							1		1							R=10'
-L-	12+87.76	13+17+/-	LT		31.25		12+87.76								1	1								R=15'
SUB-TOTALS						93.75									3	2	1			1				
LESS ANCHOR DEDUCTIONS																								
	TYPE III SC	2 @ 18.75 ft			37.5																			
	AT-1	3 @ 6.25 ft			18.75																			
	B-83 SC	1 @ 25 ft			25																			
ANCHOR TOTALS						81.25																		
GRAND-TOTALS						12.50									3	2	1							
SAY						12.50									3	2	1							
ADDITIONAL GUARDRAIL POSTS = 5 EA																								
TEMPORARY GUARDRAIL SUMMARY																								
-DET=	11+43.05	12+55.55	RT	112.50														2						TEMPORARY ANCHOR UNIT
SUB-TOTALS				112.50														2						
LESS ANCHOR DEDUCTIONS																								
	TEMP. TL-2	2 @ 25 ft		50.00																				
ANCHOR TOTALS				50.00																				
GRAND-TOTALS				62.50														2		0				
SAY				62.50														2		0				

Note: Invert Elevations indicated are for Bid Purposes only and shall not be used for project construction stakeout. See "Standard Specifications For Roads and Structures, Section 300-5".

COMPUTED BY: Zachary Richard, PE DATE: 3/28/2024
CHECKED BY: David Petty, PE DATE: 3/28/2024

LIST OF PIPES, ENDWALLS, ETC. (FOR PIPES 54 INCHES & OVER)

[illegible]

STATE OF NORTH CAROLINA
DIVISION OF HIGHWAYS

SUMMARY OF SUBSURFACE DRAINAGE

LINE	Station	Station	Location LT/RT/CL	Drain Type* UD/BD/SD	LF
CONTINGENCY				SD	200
				TOTAL LF:	200

*UD = Underdrain
*BD = Blind Drain
*SD = Subsurface Drain

SUMMARY OF AGGREGATE SUBGRADE/STABILIZATION


LINE	Station	Station	Aggregate Type* ASU(1/2)/ AST	Aggregate Thickness INCHES [8" for ASU(2)]	Shallow Undercut CY	Class IV Subgrade Stabilization TONS	Geotextile for Subgrade Stabilization SY	Stabilizer Aggregate TONS	Class IV Aggregate Stabilization TONS
CONTINGENCY			ASU(1)	12	100	200	300		
			TOTAL CY/TONS/SY:		100	200**	300**	0	0

*ASU(1/2) = Aggregate Subgrade (Type 1 or 2)
*AST = Aggregate Stabilization
**Total tons of "Class IV Subgrade Stabilization" and total square yards of "Geotextile for Subgrade Stabilization" are only the estimated quantities for ASU(1/2)/AST and may only represent a portion of the subgrade stabilization and geotextile quantities shown in the Item Sheets of the Proposal.

8/17/99

REVISIONS

9/10/2026
X:\NC6061\Division 13 Madison 2019\Madison 152\Roadway\Proj\Madison 152_Rdy.psh.dgn
User:melvin

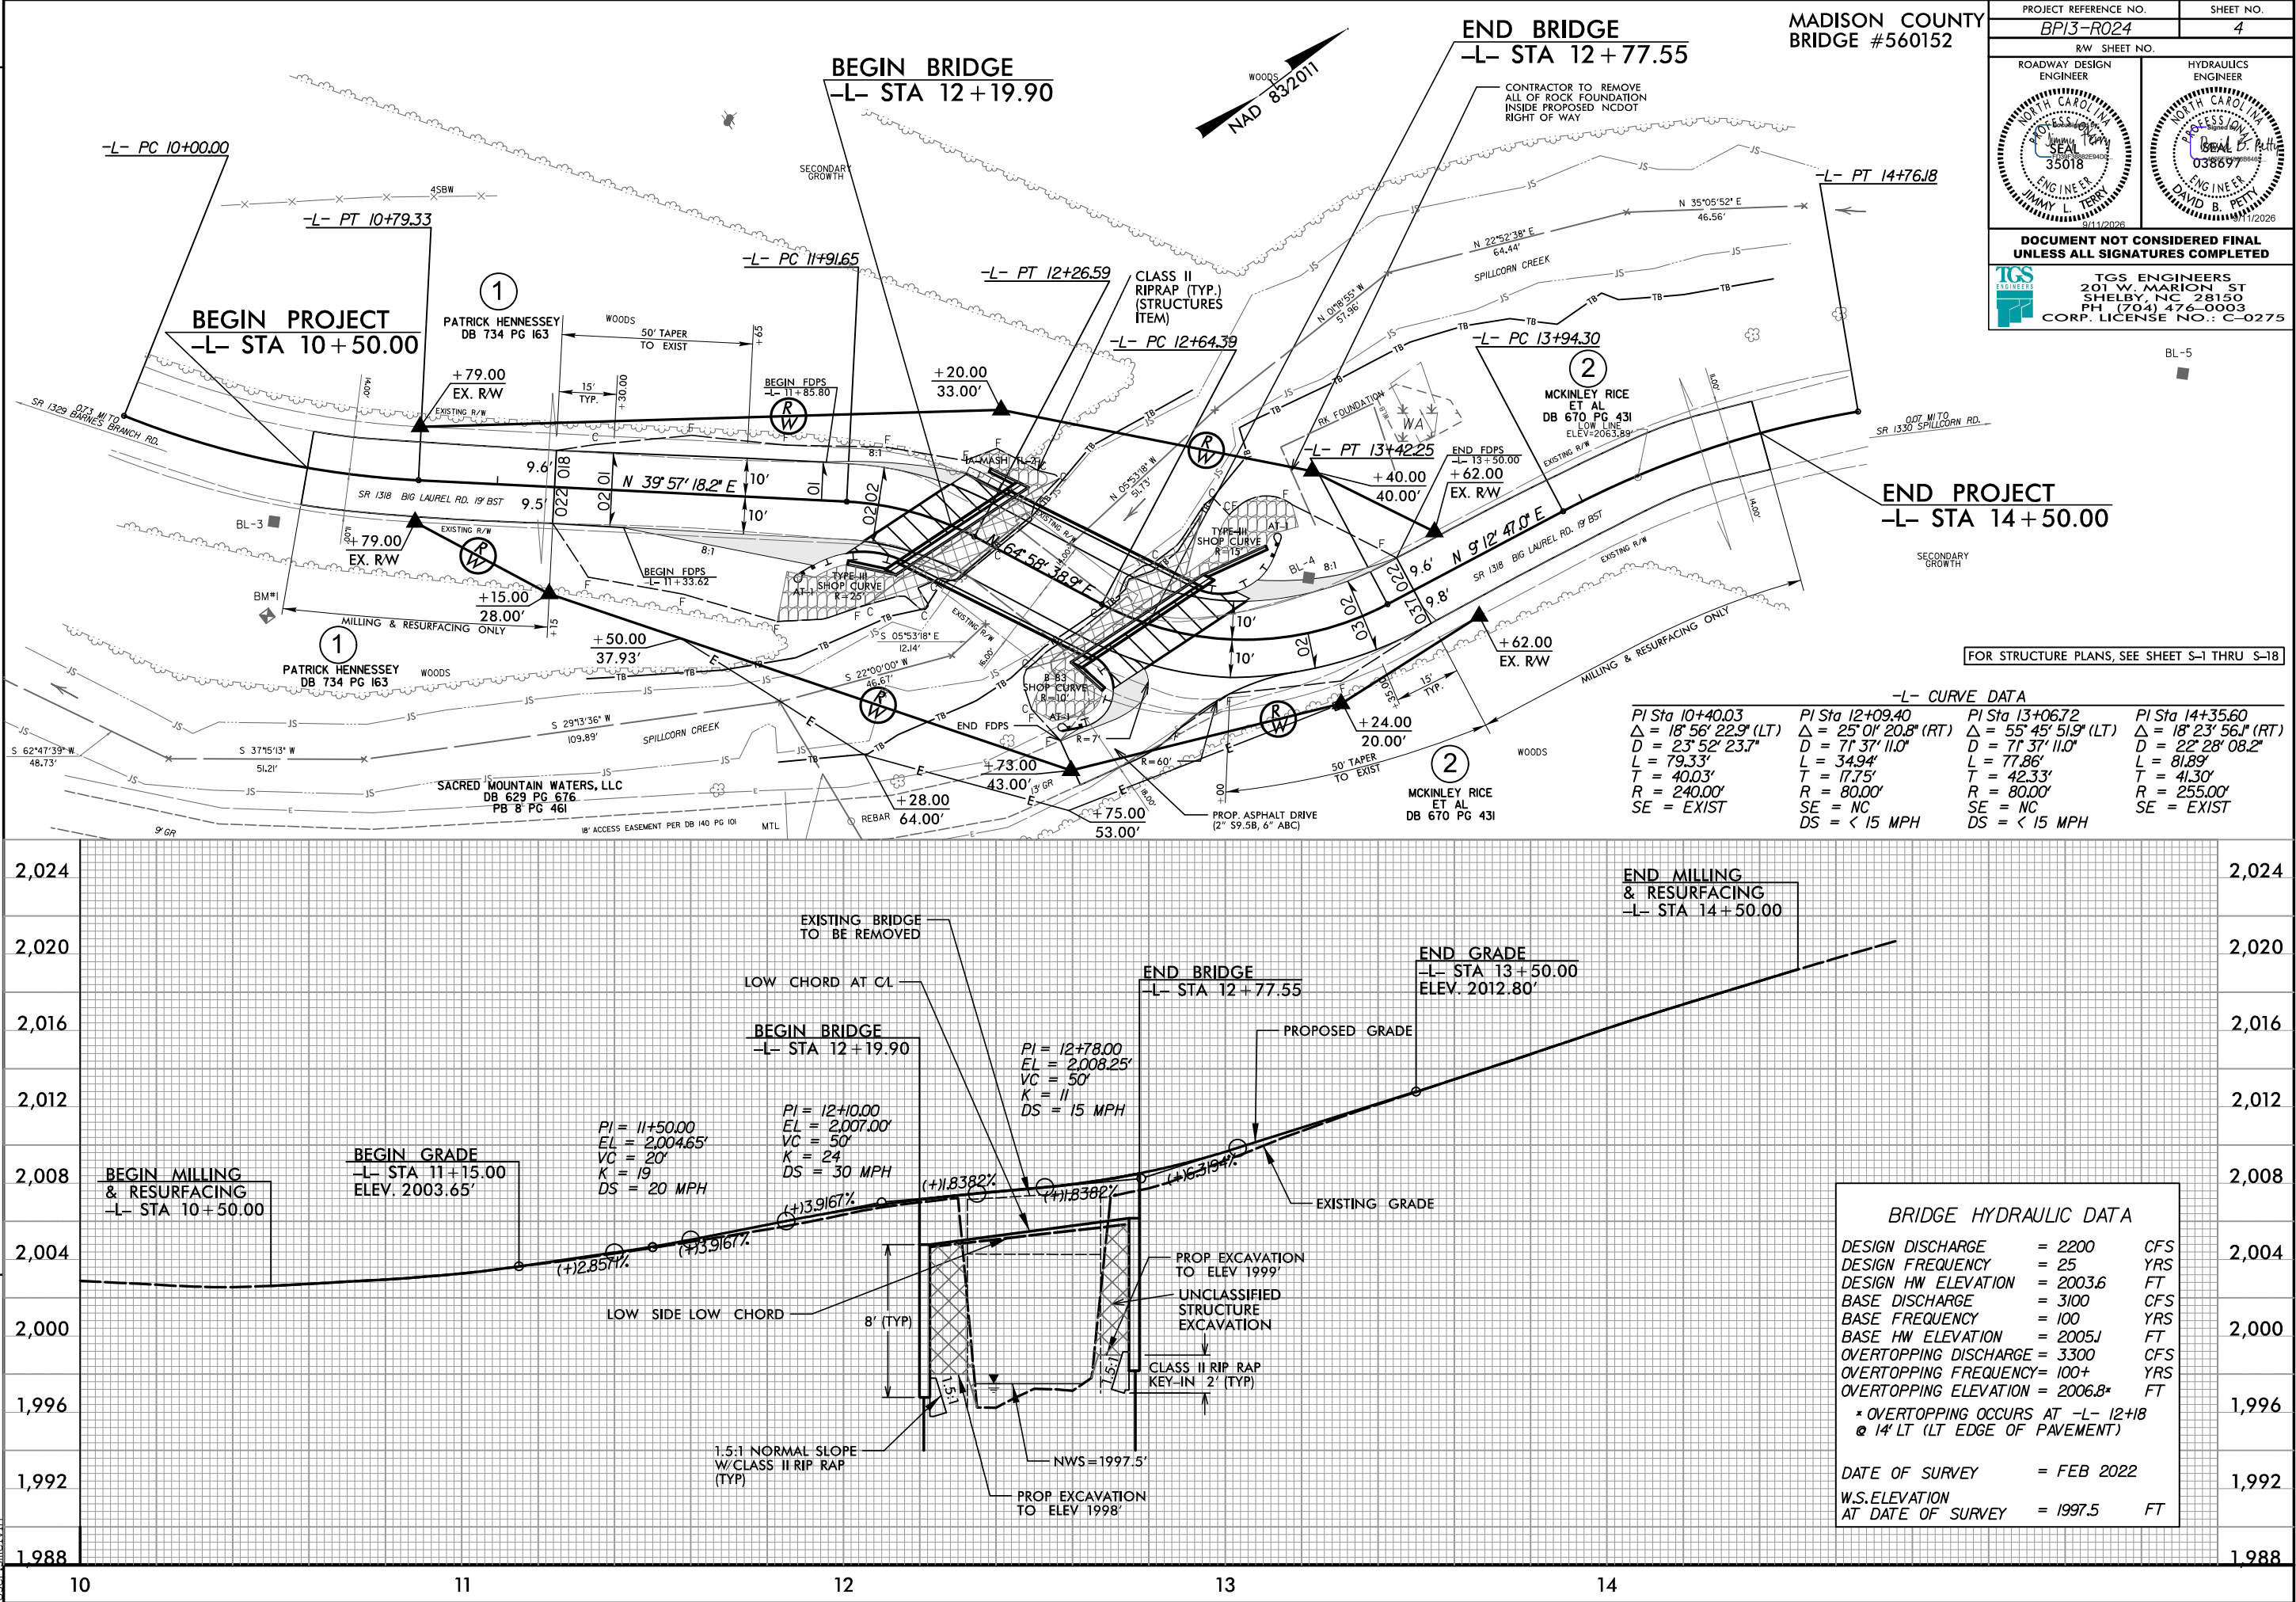




PROJECT: BP13-R024

STATE	STATE PROJECT REFERENCE NO.	SHEET NO.	TOTAL SHEETS
N.C.	BP13-R024	RW01	5

STATE OF NORTH CAROLINA
DIVISION OF HIGHWAYS

SURVEY CONTROL, EXISTING CENTERLINES,
RIGHT OF WAY, EASEMENTS AND PROPERTY TIES

MADISON COUNTY

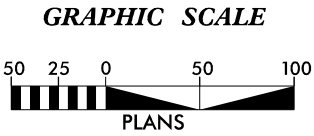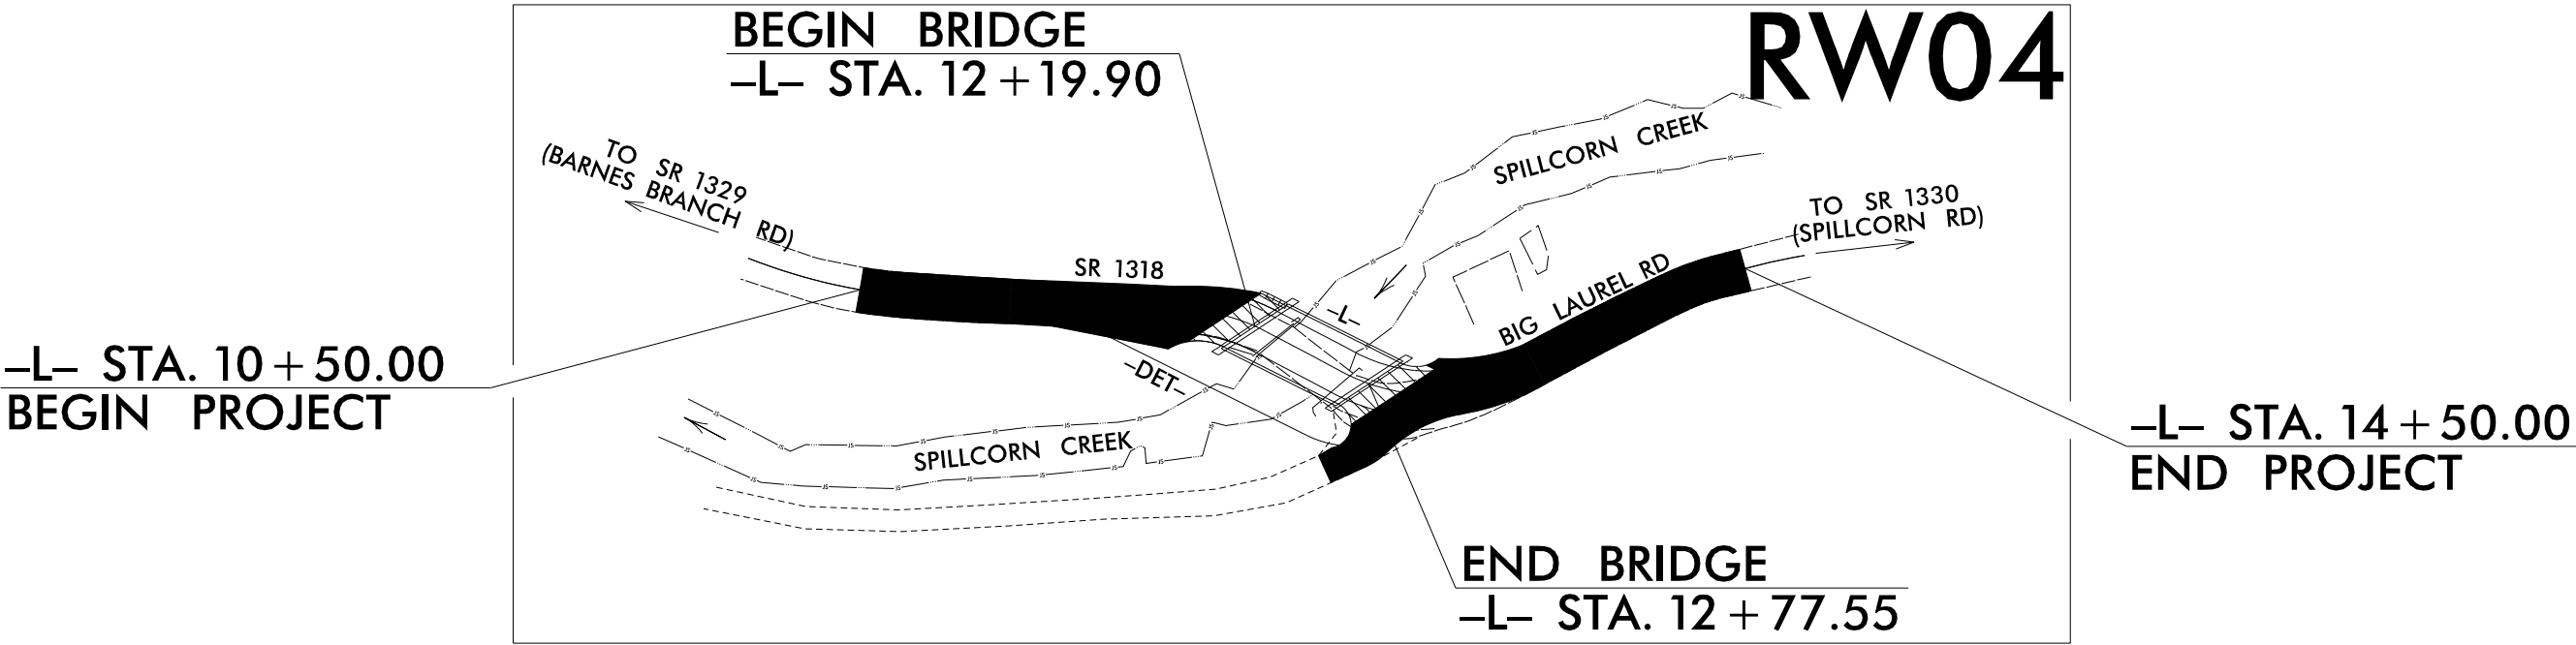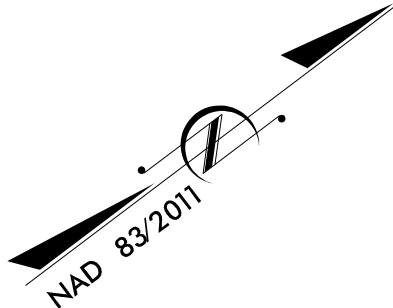

DATUM DESCRIPTION

THE LOCALIZED COORDINATE SYSTEM DEVELOPED FOR THIS PROJECT IS BASED ON THE STATE PLANE COORDINATES ESTABLISHED BY NCDOT FOR MONUMENT "151-1" WITH NAD 83/NSRS 2011 STATE PLANE GRID COORDINATES OF NORTHING: 813,033.3969(ft) EASTING: 911,136.3634(ft) ELEVATION: 2,029.02(ft) THE AVERAGE COMBINED GRID FACTOR USED ON THIS PROJECT (GROUND TO GRID) IS: 0.99979504 THE N.C. LAMBERT GRID BEARING AND LOCALIZED HORIZONTAL GROUND DISTANCE FROM "151-1" TO -L- STATION 10+00.00 IS S 57°31'41.35" W 764.44(ft) ALL LINEAR DIMENSIONS ARE LOCALIZED HORIZONTAL DISTANCES VERTICAL DATUM USED IS NAVD 88

Prepared In the Office of:

TGS ENGINEERS
201 WEST MARION STREET
SUITE 200
SHELBY, NC 28150
PH (704) 476-0003
CORP. LICENSE NO.: C-0275

2024 STANDARD SPECIFICATIONS

RIGHT OF WAY DATE: 10/31/2023
LETTING DATE: 10/7/2026


PROFESSIONAL LAND SURVEYOR



DocuSigned by:
Matthew Cornwell
E00C38F1473E47D...

4/19/2023

SIGNATURE: Date:

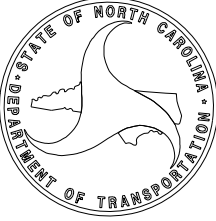

SURVEY CONTROL SHEET

W/ EXISTING CENTERLINE ALIGNMENTS PRIOR TO CONSTRUCTION

PROJECT REFERENCE NO.
BP13-R024

SHEET NO.
RW02C-1

Location and Surveys

TGS ENGINEERS
804-C N. LAFAYETTE ST
SHELBY, NC 28150
PH (704) 476-0003
CORP. LICENSE NO.: C-0275

PROJECT SURVEYOR

4/10/2022


DOCUMENT NOT CONSIDERED FINAL
UNLESS ALL SIGNATURES COMPLETED

BASELINE


BL	POINT	DESC.	NORTH	EAST	ELEVATION
3		BL -3	812637.5937	910537.2243	2001.78
4		BL -4	812844.9339	910712.4572	2009.80
5		BL -5	813059.8296	910807.8821	2024.68
1		151-1	813033.3969	911136.3634	2029.02
2		151-2	813417.5562	911218.1024	2038.64


I, Matthew T. Cornwell, PLS, certify that the Project Control was verified under my supervision from an actual GPS survey made under my supervision and the following information was used to perform the survey:

Class of survey: **AA**
Type of GPS field procedure: RTN
Dates of survey: February 2022
Datum/Epoch: NAD83/2011
Published/Fixed-control use: N/A
Localized around: 151-1
Northing: 813033.3969
Easting: 911136.3634
Combined grid factor: 0.99979504
Geoid model: GEOID18
Units: US Survey Feet

I also certify that the Baseline Control for this project was completed under my direct and responsible charge from an actual survey made under my supervision; that all horizontal closures had a minimum ratio of precision of 1:20,000 (Class AA) and Vertical accuracy to Class A. Field work was performed February 2022, and all coordinates are based on NAD 83/2011 and all elevations are based on NAVD 88; that this survey was performed to meet the requirements of 21NCAC 56.1600 as applicable.

This 4/10/2022

 
Professional Land Surveyor L-4775

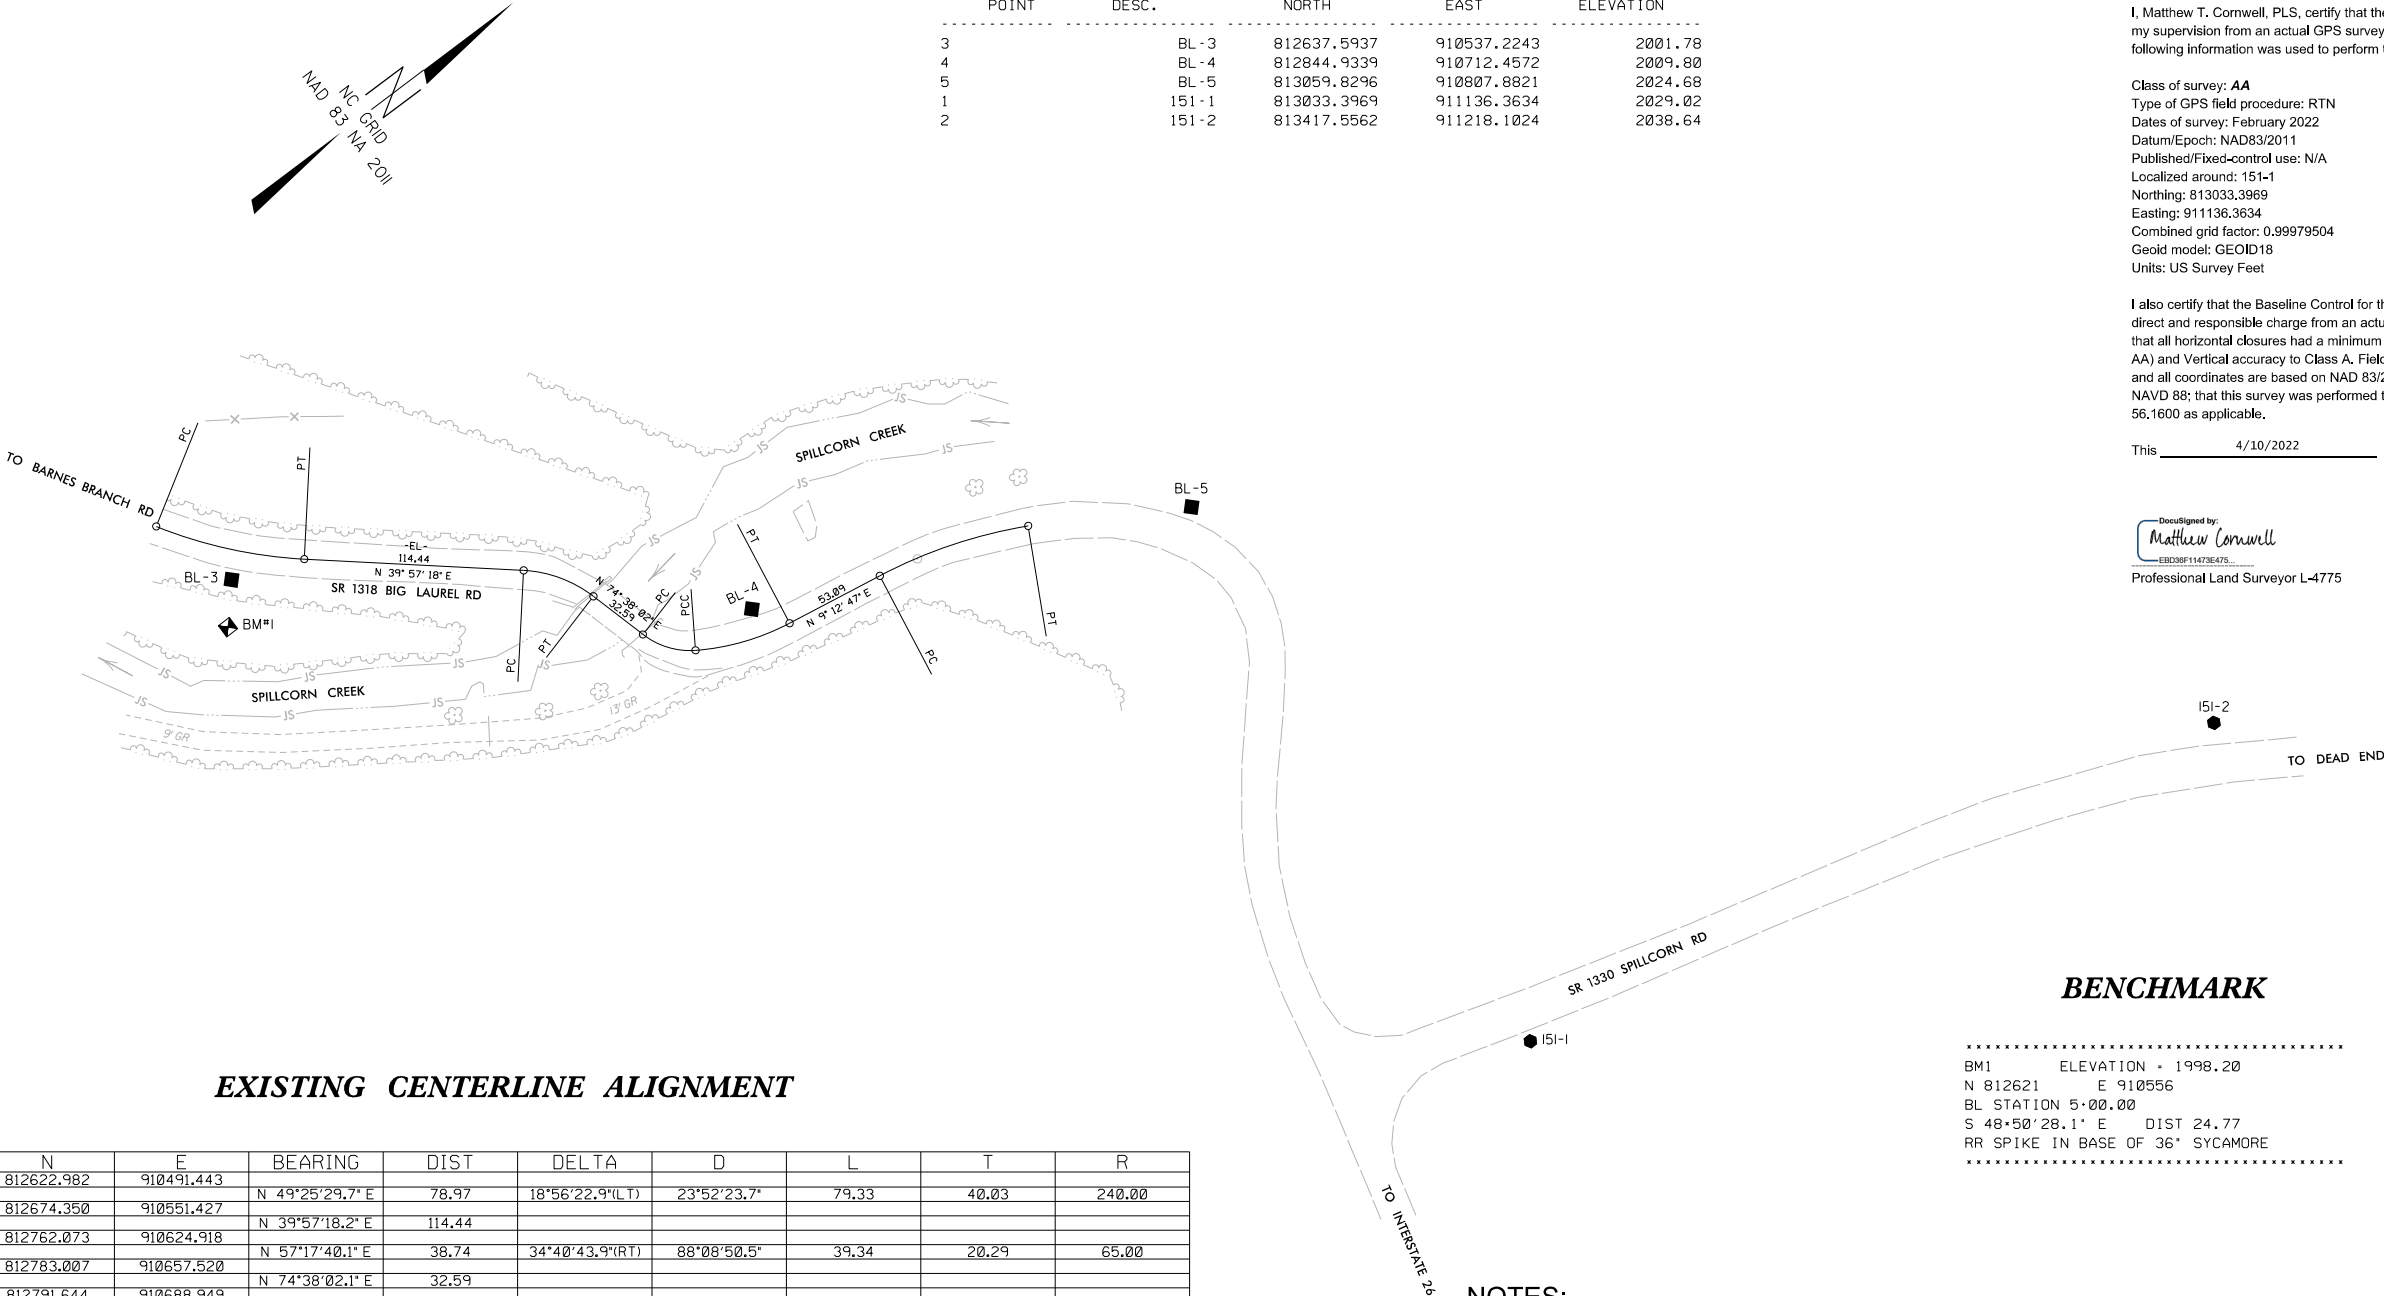

EXISTING CENTERLINE ALIGNMENT

EL	N	E	BEARING	DIST	DELTA	D	L	T	R
PC	812622.982	910491.443							
CURVE			N 49°25'29.7" E	78.97	18°56'22.9"(LT)	23°52'23.7"	79.33	40.03	240.00
PT	812674.350	910551.427							
LINE			N 39°57'18.2" E	114.44					
PC	812762.073	910624.918							
CURVE			N 57°17'40.1" E	38.74	34°40'43.9"(RT)	88°08'50.5"	39.34	20.29	65.00
PT	812783.007	910657.520							
LINE			N 74°38'02.1" E	32.59					
PC	812791.644	910688.949							
CURVE			N 53°41'54.6" E	28.59	41°52'15.0"(LT)	143°14'22.0"	29.23	15.30	40.00
PCC	812808.568	910711.986							
CURVE			N 20°59'17.1" E	51.02	23°33'00.1"(LT)	45°50'11.8"	51.38	26.06	125.00
PT	812856.200	910730.260							
LINE			N 09°12'47.0" E	53.09					
PC	812908.606	910738.760							
CURVE			N 18°24'45.1" E	81.53	18°23'56.1"(RT)	22°28'08.2"	81.89	41.30	255.00
PT	812985.967	910764.513							

NOTES:

- PROJECT CONTROL WAS ESTABLISHED USING GNSS, THE GLOBAL NAVIGATION SATELLITE SYSTEM.
- THE SURVEY CONTROL DATA FOR THIS PROJECT HAS BEEN COMPILED FROM VARIOUS SOURCES. IF FURTHER INFORMATION REGARDING PROJECT CONTROL IS NEEDED, PLEASE CONTACT THE LOCATION AND SURVEYS UNIT.

4/2023

REVISIONS

18-APR-2023 10:44
S:\Survey\Projects\LIB\2023\560152.RW\WTC\560152.LS.rw02d-1.dgn
mccornwell
mccornwell

PROPOSED ALIGNMENT CONTROL SHEET

PROJECT REFERENCE NO.
BP13-R024

SHEET NO.
RW02D-1

Location and Surveys



TGS ENGINEERS
201 WEST MARION STREET
SUITE 200
SHELBY, NC 28150
PH (704) 476-0003
CORP. LICENSE NO.: C-0275

PROJECT SURVEYOR

DocuSigned by:
Matthew Cornwell
EB0208F11473E475...

4/19/2023



DOCUMENT NOT CONSIDERED FINAL
UNLESS ALL SIGNATURES COMPLETED

I, Matthew T. Cornwell, PLS, certify that the data compiled came from available surveys/mapping performed by others and provided to me by NCDOT and do not certify to the accuracy or quality of the individual data sources.

This 4/19/2023

DocuSigned by:
Matthew Cornwell
EB0208F11473E475...

Professional Land Surveyor L-4775

L			
TYPE	STATION	NORTH	EAST
PC	10+00.00	812622.9824	910491.4426
PT	10+79.33	812674.3504	910551.4274
PC	11+91.65	812760.4445	910623.5540
PT	12+26.59	812781.5610	910651.0399
PC	12+64.39	812797.5518	910685.2973
PT	13+42.25	812857.2347	910730.4273
PC	13+94.30	812908.6059	910738.7597
PT	14+76.18	812985.9665	910764.5129

NOTES:

1. PROJECT CONTROL WAS ESTABLISHED USING GNSS, THE GLOBAL NAVIGATION SATELLITE SYSTEM.
2. THE PROPOSED ALIGNMENT CONTROL DATA FOR THIS PROJECT HAS BEEN COMPILED FROM VARIOUS SOURCES. IF FURTHER INFORMATION REGARDING PROJECT CONTROL IS NEEDED, PLEASE CONTACT THE LOCATION AND SURVEYS UNIT.


PROJECT REFERENCE NO.		SHEET NO.	
BP13-R024		RW04	
Location and Surveys			
 TGS ENGINEERS 201 WEST MARION STREET SUITE 200 SHELBY, TN 38150 PH (704) 476-0003 CORP. LICENSE NO.: C-0275			
PROJECT SURVEYOR Designed by: Matthew Cornwell ED080F11473E475... 4/19/2023 			
NO SIGNATURES COMPLETED			

I, Matthew T. Cornwell, certify that the right of way and permanent easement monumentation for this project shown herein was completed under my direct and responsible charge from an actual survey made under my supervision; that all horizontal closures had a minimum ratio of precision of 1:10,000 (Class A). Field work was performed 4/14/2023, and all coordinates are based on NAD83/2011; That this survey was performed to meet the requirements of 21NCAC 56.1600 as applicable.

This 4/19/2023

DocuSigned by:

Professional Land Surveyor L-4775

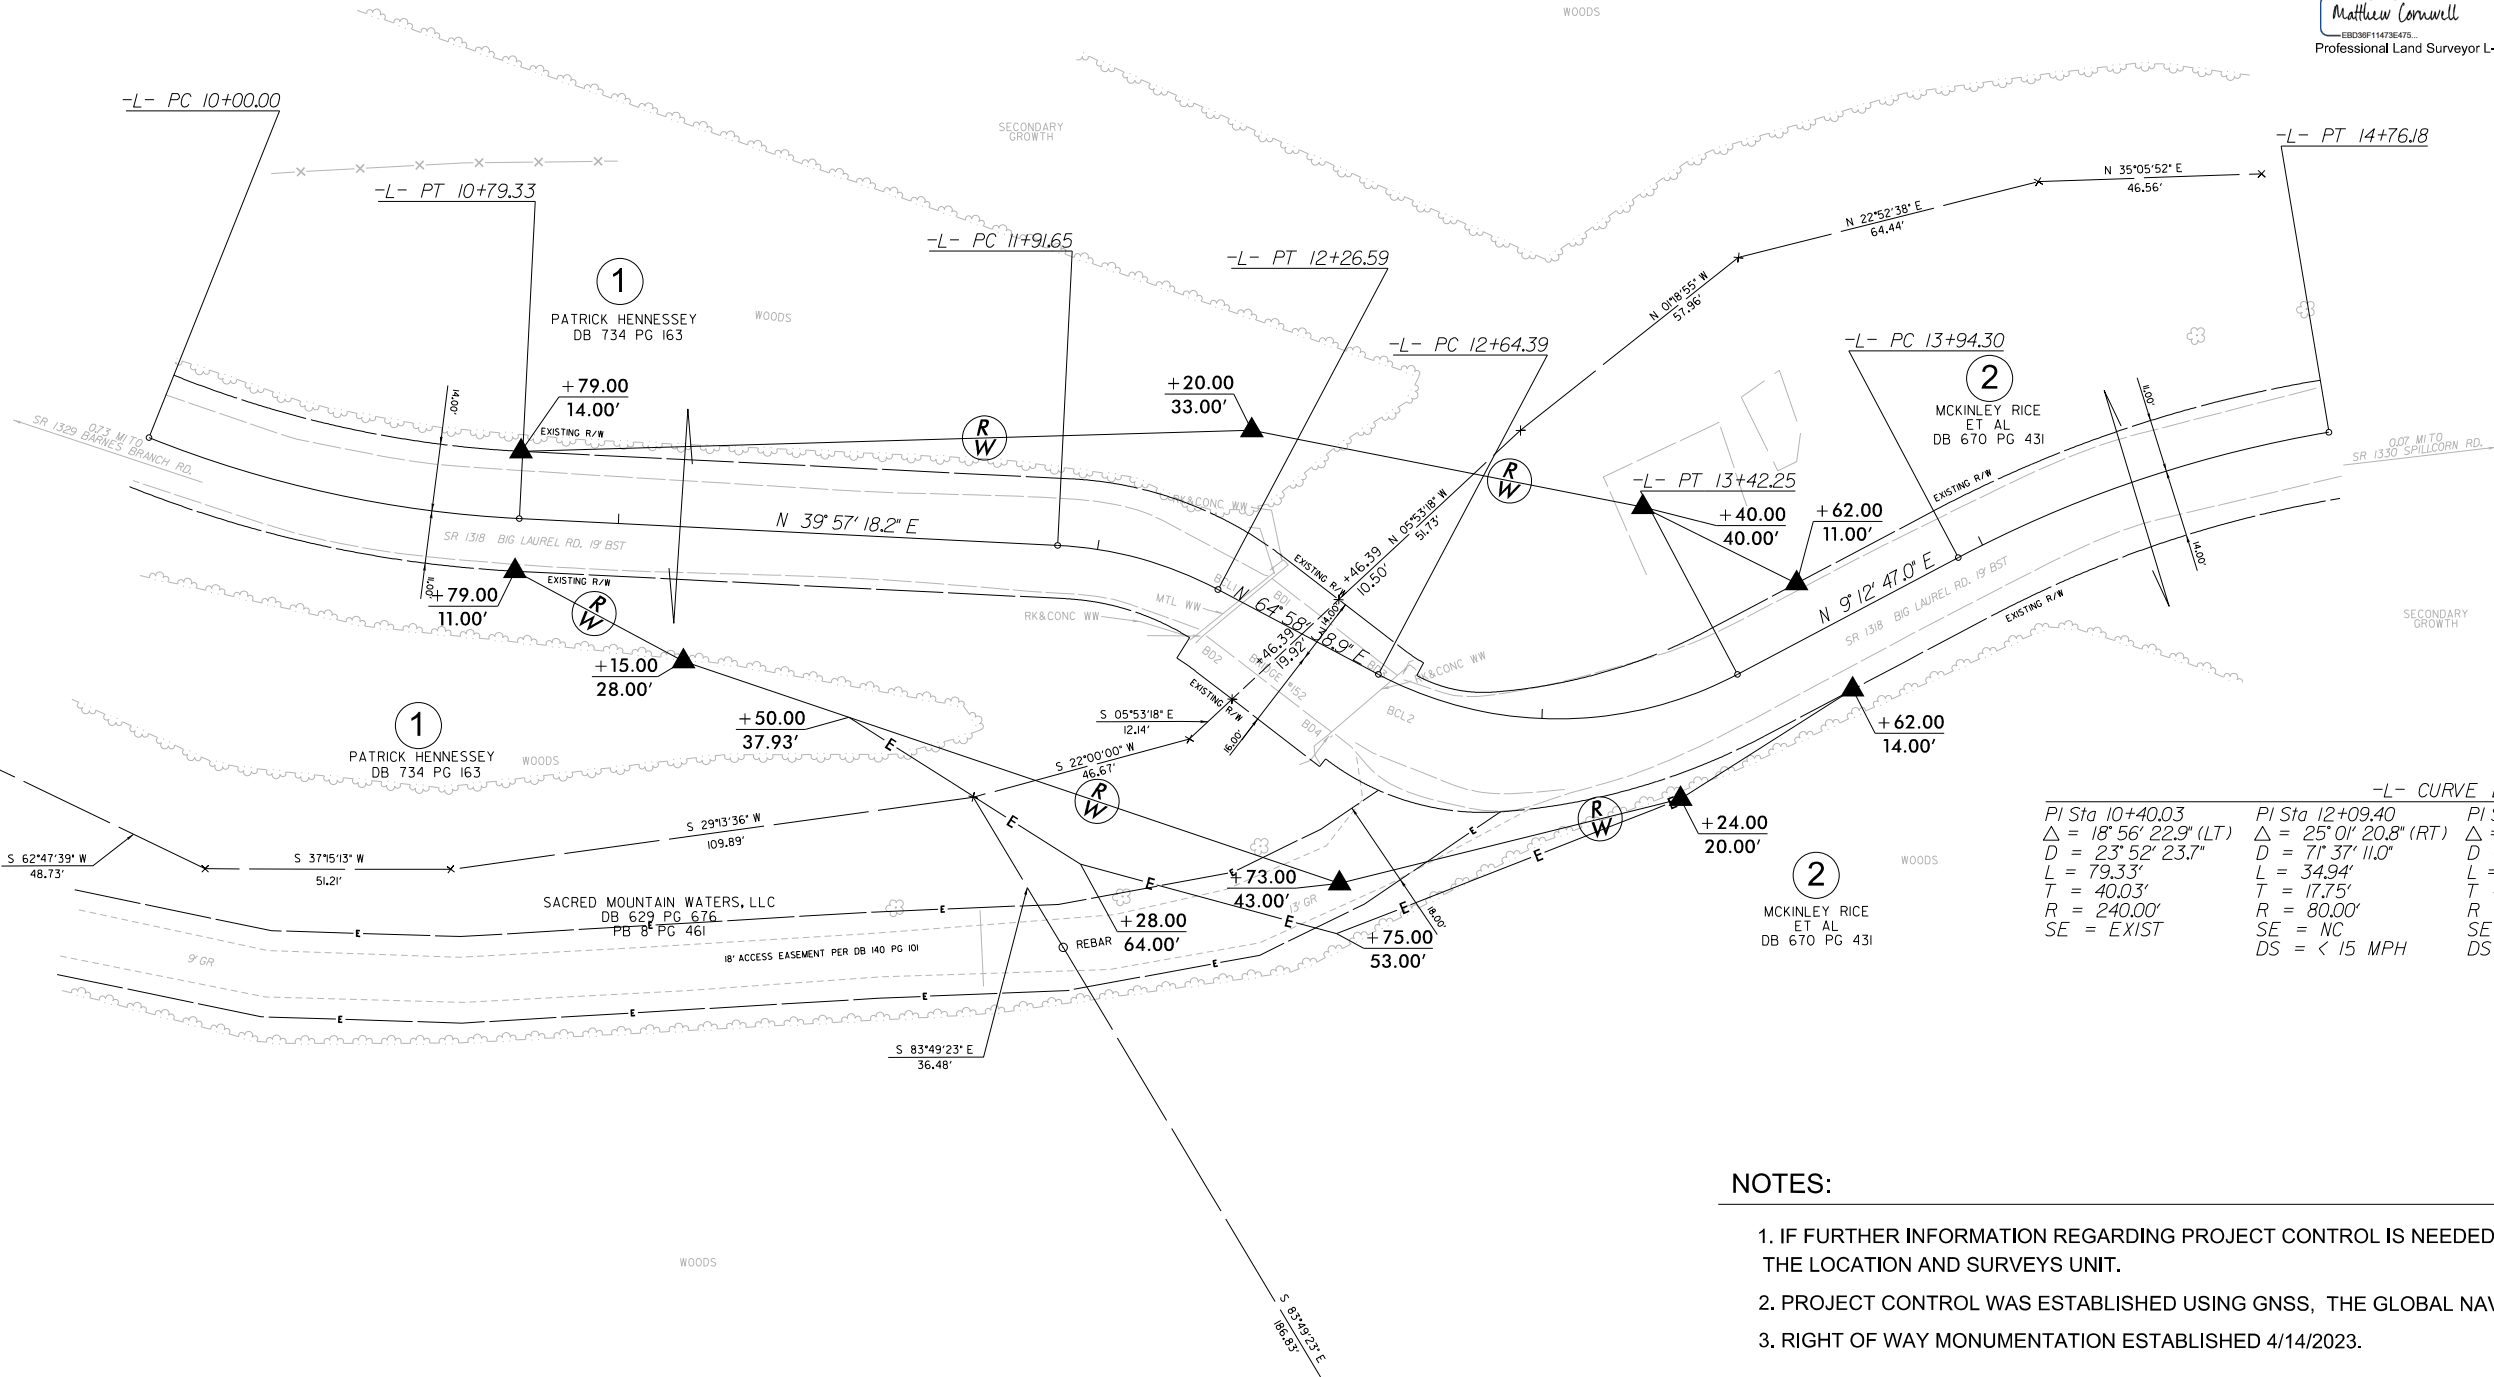



NOTES:

1. IF FURTHER INFORMATION REGARDING PROJECT CONTROL IS NEEDED PLEASE CONTACT THE LOCATION AND SURVEYS UNIT.
2. PROJECT CONTROL WAS ESTABLISHED USING GNSS, THE GLOBAL NAVIGATION SATELLITE SYSTEM
3. RIGHT OF WAY MONUMENTATION ESTABLISHED 4/14/2023.

STATE OF NORTH CAROLINA
DIVISION OF HIGHWAYS

TRANSPORTATION MANAGEMENT PLAN

MADISON COUNTY

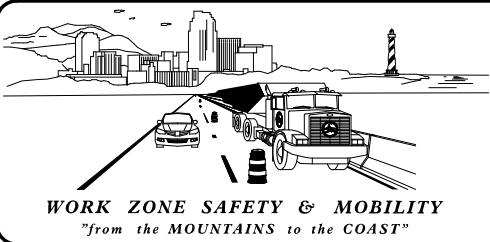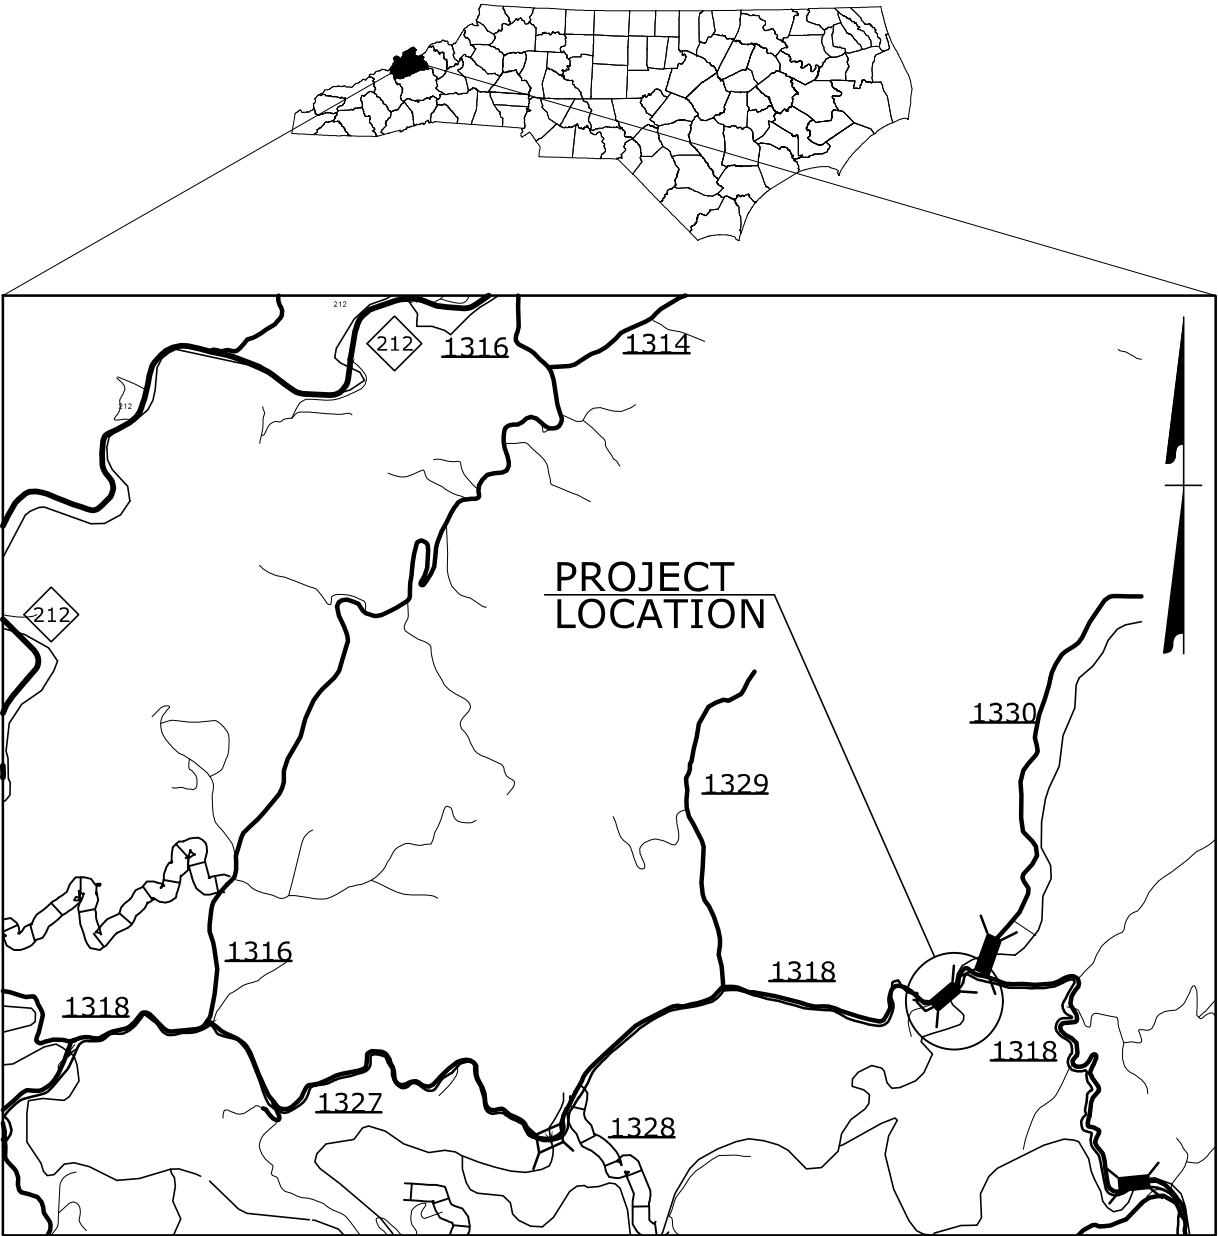

PLAN PREPARED FOR N.C.D.O.T. BY:

TGS ENGINEERS
201 W. MARION ST. STE. 200
SHELBY, NC 28150
PH (704) 476-0003
CORP. LICENSE NO.: C-0275

DON PARKER, PE *PROJECT ENGINEER*
SANDRA MELVIN *DESIGN ENGINEER*



INDEX OF SHEETS

<u>SHEET NO.</u>	<u>TITLE</u>
TMP-1	TITLE SHEET, VICINITY MAP, AND INDEX OF SHEETS
TMP-1A	LIST OF APPLICABLE ROADWAY STANDARD DRAWINGS, AND LEGEND
TMP-1B	TRANSPORTATION OPERATIONS PLAN: (MANAGEMENT STRATEGIES, AND GENERAL NOTES)
TMP-2	PORTABLE CONCRETE BARRIER AT TEMPORARY SHORING LOCATIONS
TMP-2A	TEMPORARY SHORING DATA
TMP-2B	TEMPORARY TRAFFIC CONTROL PHASING
TMP-3	TEMPORARY TRAFFIC CONTROL PHASE I DETAIL
TMP-4	TEMPORARY TRAFFIC CONTROL PHASE II DETAIL
TMP-5	TEMPORARY TRAFFIC CONTROL PHASE III DETAIL

DOCUMENT NOT CONSIDERED FINAL
UNLESS ALL SIGNATURES COMPLETED

APPROVED: *Don A. Parker*
DATE: 6/21/2024

SEAL

Don A. Parker
750B9E90ADEF440...


NORTH CAROLINA
PROFESSIONAL
SEAL
043251
ENGINEER
DON A. PARKER

ROADWAY STANDARD DRAWINGS


THE FOLLOWING ROADWAY STANDARDS AS SHOWN IN "ROADWAY STANDARD DRAWINGS" - N.C. DEPARTMENT OF TRANSPORTATION - RALEIGH, N.C., DATED JANUARY 2024 ARE APPLICABLE TO THIS PROJECT AND BY REFERENCE HEREBY ARE CONSIDERED A PART OF THESE PLANS:

STD. NO.	TITLE
1101.01	WORK ZONE WARNING SIGNS
1101.02	TEMPORARY LANE CLOSURES
1101.03	TEMPORARY ROAD CLOSURES
1101.04	TEMPORARY SHOULDER CLOSURES
1101.11	TRAFFIC CONTROL DESIGN TABLES
1110.01	STATIONARY WORK ZONE SIGNS
1110.02	PORTABLE WORK ZONE SIGNS
1130.01	DRUMS
1135.01	CONES
1145.01	BARRICADES
1150.01	FLAGGING DEVICES
1160.01	TEMPORARY CRASH CUSHION
1170.01	PORTABLE CONCRETE BARRIER
1205.01	PAVEMENT MARKINGS - LINE TYPES AND OFFSETS
1205.02	PAVEMENT MARKINGS - TWO LANE AND MULTILANE ROADWAYS
1205.12	PAVEMENT MARKINGS - BRIDGES
1261.01	GUARDRAIL AND BARRIER DELINEATORS - INSTALLATION SPACING
1261.02	GUARDRAIL AND BARRIER DELINEATORS - TYPES AND MOUNTING
1262.01	GUARDRAIL END DELINEATION


GENERAL

 -  DIRECTION OF TRAFFIC FLOW
-  DIRECTION OF PEDESTRIAN TRAFFIC FLOW
-  EXIST. PVMT.
-  NORTH ARROW
-  PROPOSED PVMT.
-  TEMP. SHORING (LOCATION PURPOSES ONLY)

 WORK AREA

  REMOVAL


 WEDGING EXISTING PAVEMENT

  MILLING EXISTING PAVEMENT

SIGNALS

-  EXISTING
-  PROPOSED
-  TEMPORARY
-  PORTABLE
-  DRIVEWAY

PAVEMENT MARKINGS

 -  EXISTING LINES
-  TEMPORARY LINES

LEGEND

TRAFFIC CONTROL DEVICES

-  BARRICADE (TYPE III)
-  CONE
-  DRUM
-  SKINNY DRUM
-  TUBULAR MARKER
-  TEMPORARY CRASH CUSHION
-  FLASHING ARROW BOARD
-  FLAGGER
-  LAW ENFORCEMENT
-  TRUCK MOUNTED ATTENUATOR (TMA)
-  CHANGEABLE MESSAGE SIGN

TEMPORARY SIGNING

-  PORTABLE SIGN
-  STATIONARY SIGN
-  STATIONARY OR PORTABLE SIGN

PAVEMENT MARKERS

-  CRYSTAL/CRYSTAL
-  CRYSTAL/RED
-  YELLOW/YELLOW

PAVEMENT MARKING SYMBOLS

-  PAVEMENT MARKING SYMBOLS
- 
- 

TEMPORARY PAVEMENT MARKING


SYMBOL	DESCRIPTION
PAVEMENT MARKINGS	
PAINT (4")	
P1	(4") WHITE EDGELINE
P13	(4") YELLOW DOUBLE CENTER
PAINT (24")	
P61	(24") WHITE STOPBAR

APPROVED: 

DATE: 6/21/2024

SEAL



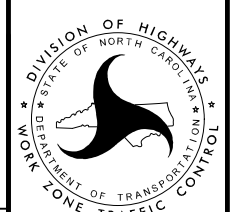

ROADWAY STANDARD
DRAWINGS & LEGEND

DOCUMENT NOT CONSIDERED FINAL
UNLESS ALL SIGNATURES COMPLETED

GENERAL NOTES

CHANGES MAY BE REQUIRED WHEN PHYSICAL DIMENSIONS IN THE DETAIL DRAWINGS, STANDARD DETAILS, AND ROADWAY DETAILS ARE NOT ATTAINABLE TO MEET FIELD CONDITIONS OR RESULT IN DUPLICATE OR UNDESIREED OVERLAPPING OF DEVICES. MODIFICATION MAY INCLUDE: MOVING, SUPPLEMENTING, COVERING, OR REMOVAL OF DEVICES AS DIRECTED BY THE ENGINEER.

THE FOLLOWING GENERAL NOTES APPLY AT ALL TIMES FOR THE DURATION OF THE CONSTRUCTION PROJECT EXCEPT WHEN OTHERWISE NOTED IN THE PLAN OR DIRECTED BY THE ENGINEER.

LANE AND SHOULDER CLOSURE REQUIREMENTS

- A) REMOVE LANE CLOSURE DEVICES FROM THE LANE WHEN WORK IS NOT BEING PERFORMED BEHIND THE LANE CLOSURE OR WHEN A LANE CLOSURE IS NO LONGER NEEDED OR AS DIRECTED BY THE ENGINEER.
- B) WHEN PERSONNEL AND/OR EQUIPMENT ARE WORKING WITHIN 15 FT OF AN OPEN TRAVEL LANE, CLOSE THE NEAREST OPEN SHOULDER USING ROADWAY STANDARD DRAWING NO. 1101.04 UNLESS THE WORK AREA IS PROTECTED BY BARRIER OR GUARDRAIL OR A LANE CLOSURE IS INSTALLED.
- C) WHEN PERSONNEL AND/OR EQUIPMENT ARE WORKING ON THE SHOULDER ADJACENT TO AN UNDIVIDED FACILITY AND WITHIN 5 FT OF AN OPEN TRAVEL LANE, CLOSE THE NEAREST OPEN TRAVEL LANE USING ROADWAY STANDARD DRAWING NO. 1101.02 UNLESS THE WORK AREA IS PROTECTED BY BARRIER OR GUARDRAIL.
- WHEN PERSONNEL AND/OR EQUIPMENT ARE WORKING ON THE SHOULDER ADJACENT TO A DIVIDED FACILITY AND WITHIN 10 FT OF AN OPEN TRAVEL LANE, CLOSE THE NEAREST OPEN TRAVEL LANE USING ROADWAY STANDARD DRAWING NO. 1101.02 UNLESS THE WORK AREA IS PROTECTED BY BARRIER OR GUARDRAIL.
- D) WHEN PERSONNEL AND/OR EQUIPMENT ARE WORKING WITHIN A LANE OF TRAVEL OF AN UNDIVIDED OR DIVIDED FACILITY, CLOSE THE LANE ACCORDING TO THE TRAFFIC CONTROL PLANS, ROADWAY STANDARD DRAWINGS, OR AS DIRECTED BY THE ENGINEER. CONDUCT THE WORK SO THAT ALL PERSONNEL AND/OR EQUIPMENT REMAIN WITHIN THE CLOSED TRAVEL LANE.
- E) DO NOT WORK SIMULTANEOUSLY WITHIN 15 FT ON BOTH SIDES OF AN OPEN TRAVELWAY, RAMP, OR LOOP WITHIN THE SAME LOCATION UNLESS PROTECTED WITH GUARDRAIL OR BARRIER.

PAVEMENT EDGE DROP OFF REQUIREMENTS

- F) BACKFILL AT A 6:1 SLOPE UP TO THE EDGE AND ELEVATION OF EXISTING PAVEMENT IN AREAS ADJACENT TO AN OPENED TRAVEL LANE THAT HAS AN EDGE OF PAVEMENT DROP-OFF AS FOLLOWS:
- BACKFILL DROP-OFFS THAT EXCEED 2 INCHES ON ROADWAYS WITH POSTED SPEED LIMITS OF 45 MPH OR GREATER.
- BACKFILL DROP-OFFS THAT EXCEED 3 INCHES ON ROADWAYS WITH POSTED SPEED LIMITS LESS THAN 45 MPH.
- BACKFILL WITH SUITABLE COMPACTED MATERIAL, AS APPROVED BY THE ENGINEER, AT NO EXPENSE TO THE DEPARTMENT.
- G) DO NOT EXCEED A DIFFERENCE OF 2 INCHES IN ELEVATION BETWEEN OPEN LANES OF TRAFFIC FOR NOMINAL LIFTS OF 1.5 INCHES. INSTALL ADVANCE WARNING "UNEVEN LANES" SIGNS (W8-11) 200 FT IN ADVANCE AND A MINIMUM OF EVERY HALF MILE THROUGHOUT THE UNEVEN AREA.

TRAFFIC PATTERN ALTERATIONS

- H) NOTIFY THE ENGINEER THIRTY (30) CALENDAR DAYS PRIOR TO ANY TRAFFIC PATTERN ALTERATION.

SIGNING

- I) INSTALL ADVANCE WORK ZONE WARNING SIGNS WHEN WORK IS WITHIN 40 FT FROM THE EDGE OF TRAVEL LANE AND NO MORE THAN THREE (3) DAYS PRIOR TO THE BEGINNING OF CONSTRUCTION.
- J) PROVIDE SIGNING AND DEVICES REQUIRED TO CLOSE THE ROAD ACCORDING TO THE ROADWAY STANDARD DRAWINGS AND TRAFFIC CONTROL PLANS.
- K) COVER OR REMOVE ALL SIGNS AND DEVICES REQUIRED TO CLOSE THE ROAD WHEN ROAD CLOSURE IS NOT IN OPERATION.
- L) ENSURE ALL NECESSARY SIGNING IS IN PLACE PRIOR TO ALTERING ANY TRAFFIC PATTERN.
- M) INSTALL BLACK ON ORANGE "DIP" SIGNS (W8-2) AND/OR "BUMP" SIGNS (W8-1) 200 FT IN ADVANCE OF THE UNEVEN AREA, OR AS DIRECTED BY THE ENGINEER.

TRAFFIC BARRIER

- N) INSTALL TEMPORARY BARRIER ACCORDING TO THE TRANSPORTATION MANAGEMENT PLANS A MAXIMUM OF TWO (2) WEEKS PRIOR TO BEGINNING WORK IN ANY LOCATION. ONCE TEMPORARY BARRIER IS INSTALLED AT ANY LOCATION PROCEED IN A CONTINUOUS MANNER TO COMPLETE THE PROPOSED WORK IN THAT LOCATION UNLESS OTHERWISE STATED IN THE TRANSPORTATION MANAGEMENT PLANS OR AS DIRECTED BY THE ENGINEER.

DO NOT PLACE BARRIER DIRECTLY ON ANY SURFACE OTHER THAN ASPHALT OR CONCRETE.

ONCE TEMPORARY BARRIER IS INSTALLED AT ANY LOCATION AND NO WORK IS PERFORMED BEHIND THE TEMPORARY BARRIER FOR A PERIOD LONGER THAN TWO (2) MONTHS, REMOVE / RESET TEMPORARY BARRIER AT NO COST TO THE DEPARTMENT UNLESS OTHERWISE STATED IN THE TRANSPORTATION MANAGEMENT PLANS, TEMPORARY BARRIER IS PROTECTING A HAZARD, OR AS DIRECTED BY THE ENGINEER.

INSTALL TEMPORARY BARRIER WITH THE TRAFFIC FLOW BEGINNING WITH THE UPSTREAM SIDE OF TRAFFIC. REMOVE TEMPORARY BARRIER AGAINST THE TRAFFIC FLOW BEGINNING WITH THE DOWNSTREAM SIDE OF TRAFFIC.

INSTALL AND SPACE DRUMS NO GREATER THAN TWICE THE POSTED SPEED LIMIT (MPH) TO CLOSE OR KEEP THE SECTION OF THE ROADWAY CLOSED UNTIL THE TEMPORARY BARRIER CAN BE PLACED OR AFTER THE TEMPORARY BARRIER IS REMOVED.

- O) PROTECT THE APPROACH END OF MOVABLE/PORTABLE CONCRETE BARRIER AT ALL TIMES DURING THE INSTALLATION AND REMOVAL OF THE BARRIER BY EITHER A TRUCK MOUNTED ATTENUATOR (MAXIMUM 72 HOURS) OR A TEMPORARY CRASH CUSHION.

PROTECT THE APPROACH END OF MOVABLE/PORTABLE CONCRETE BARRIER FROM ONCOMING TRAFFIC AT ALL TIMES BY A TEMPORARY CRASH CUSHION UNLESS THE APPROACH END OF MOVABLE/PORTABLE CONCRETE BARRIER IS OFFSET FROM ONCOMING TRAFFIC AS FOLLOWS OR AS SHOWN IN THE PLANS: (SEE ALSO 1101.05)

POSTED SPEED LIMIT	MINIMUM OFFSET
40 OR LESS	15 FT
45 - 50	20 FT
55	25 FT
60 MPH or HIGHER	30 FT

TRAFFIC CONTROL DEVICES

- P) PLACE TYPE III BARRICADES, WITH "ROAD CLOSED" SIGN R11-2 ATTACHED, OF SUFFICIENT LENGTH TO CLOSE ENTIRE ROADWAY.

PAVEMENT MARKINGS AND MARKERS

- Q) INSTALL TEMPORARY PAVEMENT MARKINGS AND TEMPORARY PAVEMENT MARKERS ON INTERIM LAYERS OF PAVEMENT AS FOLLOWS:

ROAD NAME	MARKING	MARKER
BIG LAUREL RD (-L-)	PAINT	NONE

- R) INSTALL PAVEMENT MARKINGS ON THE FINAL SURFACE.
- S) PLACE ONE APPLICATION OF PAINT FOR TEMPORARY TRAFFIC PATTERNS. PLACE A SECOND APPLICATION OF PAINT SIX (6) MONTHS AFTER THE INITIAL APPLICATION AND EVERY SIX MONTHS AS DIRECTED BY THE ENGINEER.
- T) TIE PROPOSED PAVEMENT MARKING LINES TO EXISTING PAVEMENT MARKING LINES.
- U) REMOVE/REPLACE ANY CONFLICTING/DAMAGED PAVEMENT MARKINGS AND MARKERS BY THE END OF EACH DAY'S OPERATION.

MANAGEMENT STRATEGIES

PROPOSED SR 1318 (BIG LAUREL RD) WILL BE CONSTRUCTED USING A COMBINATION OF DEVICES INCLUDING AN ONSITE DETOUR IN A ONE-LANE TWO-WAY PATTERN, A PORTABLE TRAFFIC SIGNAL SYSTEM, AND TEMPORARY LANE CLOSURES UTILIZING FLAGGERS.

6/13/2024 1:52:13 PM User:ismelvin
C:\Users\ismelvin\OneDrive\Documents\13 Madison 2019\Madison 152\Traffic\TrafficControl\TCP\Madison 152.TC.TMP_01B.dgn

APPROVED: 
750B9E90ADE440...

DATE: 6/21/2024





TRANSPORTATION
OPERATIONS
PLAN

DOCUMENT NOT CONSIDERED FINAL
UNLESS ALL SIGNATURES COMPLETED

6/13/2024
X:\NCDOT\Division 13 Madison 2019\Madison 152\Traffic\TrafficControl\TCP\Madison 152_TC_TMP_02 (PCB at Temporary Shoring Locations).dgn
User:smelvin

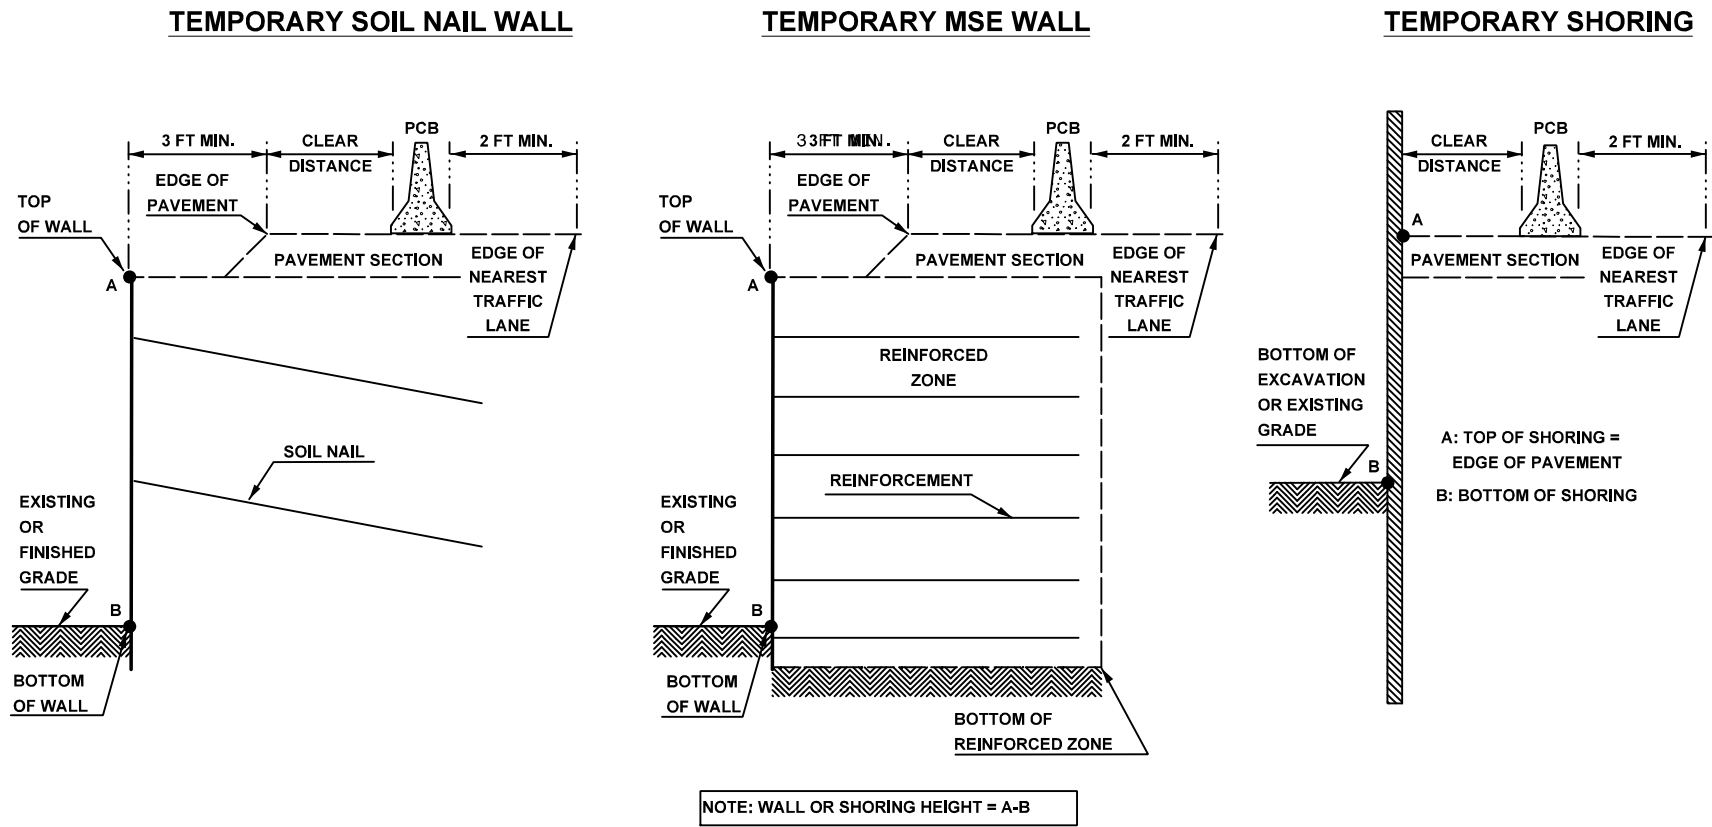


FIGURE A

NOTES

- 1- REFER TO THE TRAFFIC CONTROL PLANS FOR TEMPORARY SHORING LOCATIONS AND NOTES.
- 2- REFER TO THE "TEMPORARY SHORING" STANDARD PROVISION FOR INFORMATION ABOUT TEMPORARY SHORING AND PORTABLE CONCRETE BARRIER (PCB).
- 3- PCB IS REQUIRED IF TEMPORARY SHORING/WALL IS LOCATED WITHIN THE CLEAR ZONE IN ACCORDANCE WITH THE AASHTO ROADSIDE DESIGN GUIDE. DO NOT PLACE BARRIER DIRECTLY ON ANY SURFACE OTHER THAN ASPHALT OR CONCRETE. (CONTACT NCDOT PAVEMENT MANAGEMENT FOR APPLICABLE PAVEMENT DESIGN).
- 4- BASED ON THE CLEAR DISTANCE, OFFSET, DESIGN SPEED AND PAVEMENT TYPE, CHOOSE AN UNANCHORED OR ANCHORED PCB FROM THE TABLE SHOWN IN FIGURE B. CLEAR DISTANCE IS DEFINED AS SHOWN IN FIGURE A AND OFFSET IS DEFINED AS SHOWN IN FIGURE B.
- 5- AT THE CONTRACTOR'S OPTION OR IF THE MINIMUM REQUIRED CLEAR DISTANCE IS NOT AVAILABLE, SET PCB NEXT TO AND UP AGAINST THE TRAFFIC SIDE OF THE TEMPORARY SHORING/WALLS EXCEPT FOR BARRIER ABOVE TEMPORARY WALLS. PCB WITH THE MINIMUM REQUIRED CLEAR DISTANCE IS REQUIRED ABOVE TEMPORARY WALLS.
- 6- USE NCDOT PORTABLE CONCRETE BARRIER (PCB) IN ACCORDANCE WITH ROADWAY STANDARD DRAWING NO. 1170.01 AND SECTION 1170 OF THE STANDARD SPECIFICATIONS.
- 7- SET PCB WITH A MINIMUM HORIZONTAL DISTANCE OF 2 FT BETWEEN THE FRONT FACE OF THE BARRIER AND THE EDGE OF THE NEAREST TRAFFIC LANE AS SHOWN IN FIGURE A UNLESS OTHERWISE SHOWN IN THE PLANS OR APPROVED BY THE ENGINEER.
- 8- FOR PCB ABOVE AND BEHIND TEMPORARY WALLS, PROVIDE A MINIMUM DISTANCE OF 3 FT BETWEEN THE EDGE OF PAVEMENT AND THE WALL FACE AS SHOWN IN FIGURE A. IF THIS MINIMUM REQUIRED DISTANCE IS NOT AVAILABLE, CONTACT THE ENGINEER.
- 9- TABLE SHOWN IN FIGURE B IS BASED ON NCDOT RESEARCH PROJECT NO. 2005-010 WITH VEHICLE TYPE USED FOR NCHRP 350 CRASH TESTS.

PROJ. REFERENCE NO.	SHEET NO.
BP13-R024	TMP-2

MINIMUM REQUIRED CLEAR DISTANCE, inches								
Barrier Type	Pavement Type	Offset * ft	Design Speed, mph					
			<30	31-40	41-50	51-60	61-70	71-80
Unanchored PCB	Asphalt	<8	24	26	29	32	36	40
		8-14	26	28	31	35	38	42
		14-20	27	29	34	36	39	43
		20-26	28	31	35	38	40	44
		26-32	29	32	36	39	42	45
		32-38	30	34	38	41	43	46
		38-44	31	34	41	43	45	48
		44-50	31	35	41	43	46	49
	50-56	32	36	42	44	47	50	
	>56	32	36	42	45	47	51	
	Concrete	<8	17	18	21	22	25	26
		8-14	19	20	23	25	26	29
		14-20	22	22	24	26	28	31
		20-26	23	24	26	27	30	34
		26-32	24	25	27	28	32	35
		32-38	24	26	27	30	33	36
		38-44	25	26	28	30	34	37
		44-50	26	26	28	32	35	37
50-56	26	26	28	32	35	38		
>56	26	27	29	32	36	38		
Anchored PCB	Asphalt	All Offsets	24 for All Design Speeds					
Anchored PCB	Concrete (including bridge approach slabs)	All Offsets	12 for All Design Speeds					

* See Figure Below


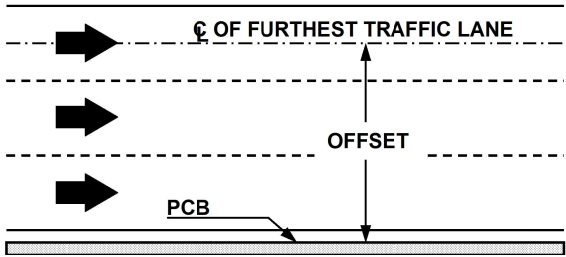


FIGURE B

APPROVED: 
750BRE0RADEF440..

DATE: 6/21/2024

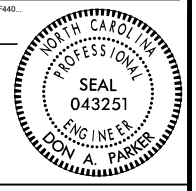

DOCUMENT NOT CONSIDERED FINAL
UNLESS ALL SIGNATURES COMPLETED


DIVISION OF HIGHWAYS
STATE OF NORTH CAROLINA
DEPARTMENT OF TRANSPORTATION
WORK ZONE TRAFFIC CONTROL

PORTABLE CONCRETE BARRIER
AT
TEMPORARY SHORING LOCATIONS

6/13/2024
X:\NCOT\Division 13 Madison 2019\Madison 152\Traffic\TrafficControl\TCP\Madison 152_Tc_TMP_02A(TEMP SHORING DATA).dgn
User:smelvin

TEMPORARY SHORING DATA

PROJ. REFERENCE NO.	SHEET NO.
BP13-R024	TMP-2A

Shoring Location No. 1:

FOR TEMPORARY SHORING AND POSITIVE PROTECTION FOR TEMPORARY SHORING, SEE PLANS AND TEMPORARY SHORING PROVISION.

TEMPORARY SHORING IS REQUIRED FOR THE STRUCTURE CONSTRUCTION FROM -DET- STATION 11+87, 11.0 FT LT TO -DET- STATION 12+75, 11.0 FT LT.

BEFORE BEGINNING TEMPORARY SHORING DESIGN OR CONSTRUCTION, SURVEY EXISTING GROUND ELEVATIONS IN THE VICINITY OF SHORING LOCATIONS TO DETERMINE ACTUAL SHORING HEIGHTS.

DESIGN TEMPORARY SHORING FROM -DET- STATION 11+87, 11.0 FT LT TO -DET- STATION 12+75, 11.0 FT LT, FOR THE FOLLOWING ASSUMED SOIL PARAMETERS:

ABOVE ELEVATION 1993 FT
UNIT WEIGHT (γ) = 120 LB/CF
FRICTION ANGLE (ϕ) = 28 DEGREES
COHESION (c) = 0 LB/SF
GROUNDWATER ELEVATION = 1997 FT

BELOW ELEVATION 1993 FT (ROCK)
UNIT WEIGHT (γ) = 165 LB/CF
FRICTION ANGLE (ϕ) = 40 DEGREES
COHESION (c) = 1000 LB/SF

DRIVEN PILING FOR TEMPORARY SHORING FROM -DET- STATION 11+87, 11.0 FT LT TO -DET- STATION 12+75, 11.0 FT LT MAY NOT PENETRATE BELOW ELEVATION 1993 FT DUE TO OBSTRUCTIONS, VERY DENSE OR HARD SOIL, BOULDERS OR WEATHERED OR HARD RCCK.

DO NOT USE STANDARD TEMPORARY SHORING FOR TEMPORARY SHORING FROM -DET- STATION 11+87, 11.0 FT LT TO -DET- STATION 12+75, 11.0 FT LT. CONTRACTOR DESIGNED SHORING IS REQUIRED. SEE TEMPORARY SHORING SPECIAL PROVISION.

IF GROUNDWATER OR THE FLOOD ELEVATION IS ABOVE THE BOTTOM OF THE REINFORCED ZONE, DO NOT USE A TEMPORARY WALL FOR TEMPORARY SHORING FROM -DET- STATION 11+87, 11.0 FT LT TO -DET- STATION 12+75, 11.0 FT LT.

Shoring Location No. 2:

FOR TEMPORARY SHORING AND POSITIVE PROTECTION FOR TEMPORARY SHORING, SEE PLANS AND TEMPORARY SHORING PROVISION.

TEMPORARY SHORING IS REQUIRED FOR THE STRUCTURE CONSTRUCTION FROM -DET- STATION 12+75, 11.0 FT LT TO -DET- STATION 13+15, 11.0 FT LT.

BEFORE BEGINNING TEMPORARY SHORING DESIGN OR CONSTRUCTION, SURVEY EXISTING GROUND ELEVATIONS IN THE VICINITY OF SHORING LOCATIONS TO DETERMINE ACTUAL SHORING HEIGHTS.

DESIGN TEMPORARY SHORING FROM -DET- STATION 12+75, 11.0 FT LT TO -DET- STATION 13+15, 11.0 FT LT, FOR THE FOLLOWING ASSUMED SOIL PARAMETERS:

ABOVE ELEVATION 2000 FT
UNIT WEIGHT (γ) = 110 LB/CF
FRICTION ANGLE (ϕ) = 26 DEGREES
COHESION (c) = 0 LB/SF

ELEVATION 2000 FT TO ELEVATION 1994 FT
UNIT WEIGHT (γ) = 135 LB/CF
FRICTION ANGLE (ϕ) = 38 DEGREES
COHESION (c) = 500 LB/SF
GROUNDWATER ELEVATION = 1997 FT

BELOW ELEVATION 1994 FT (ROCK)
UNIT WEIGHT (γ) = 165 LB/CF
FRICTION ANGLE (ϕ) = 40 DEGREES
COHESION (c) = 1000 LB/SF

DRIVEN PILING FOR TEMPORARY SHORING FROM -DET- STATION 12+75, 11.0 FT LT TO -DET- STATION 13+15, 11.0 FT LT MAY NOT PENETRATE BELOW ELEVATION 2000 FT DUE TO OBSTRUCTIONS, VERY DENSE OR HARD SOIL, BOULDERS OR WEATHERED OR HARD ROCK.

DO NOT USE STANDARD TEMPORARY SHORING FOR TEMPORARY SHORING FROM -DET- STATION 12+75, 11.0 FT LT TO -DET- STATION 13+15, 11.0 FT LT. CONTRACTOR DESIGNED SHORING IS REQUIRED. SEE TEMPORARY SHORING SPECIAL PROVISION.

DO NOT USE A TEMPORARY WALL FOR TEMPORARY SHORING FROM -DET- STATION 12+75, 11.0 FT LT TO -DET- STATION 13+15, 11.0 FT LT.

APPROVED:

DocuSigned by:
Matthew Brewer
388129C0A4C1402...

DATE: 6/20/2024

SEAL

SEAL
041986
ENGINEER
MATTHEW BREWER

DOCUMENT NOT CONSIDERED FINAL
UNLESS ALL SIGNATURES COMPLETED

DIVISION OF HIGHWAYS
STATE OF NORTH CAROLINA
DEPARTMENT OF TRANSPORTATION
WORK ZONE TRAFFIC CONTROL

TEMPORARY SHORING DATA

6/13/2024
X:\NCDOT\Division 13 Madison 2019\Madison 152\Traffic\TrafficControl\TCP\Madison 152_Tc_TMP_02B(Phasing).dgn
User:smelvin

PHASING

MADISON COUNTY
BRIDGE #560152

PROJ. REFERENCE NO.	SHEET NO.
BP13-R024	TMP-2B



TGS ENGINEERS
201 W. MARION ST., STE 200
SHELBY, NC 28150
PH (704) 476-0003
CORP. LICENSE NO.: C-0275

NOTE : UNLESS OTHERWISE NOTED ACCESS TO LOCAL DRIVES MUST BE MAINTAINED AT ALL TIME.

PHASE I

STEP 1

PLACE ALL ADVANCED WORK ZONE WARNING SIGNS IN ACCORDANCE WITH NCDOT RDWY. STD. 1101.01, SHT 3 OF 3.

STEP 2 (TMP-3)

USING TEMPORARY LANE CLOSURES AND FLAGGERS IN ACCORDANCE WITH RDWY. STD. 1101.02, SHT 1 OF 19 INSTALL TEMPORARY PORTABLE TRAFFIC SIGNALS INCLUDING THE APPROPRIATE SIGNAGE. SEE TMP-3 AND RWDY. STD. 1101.02, SHT 17 OF 19.

PLACE TEMPORARY PAVEMENT MARKINGS, CLOSE EXISTING SR 1318 SOUTHBOUND LANE, ACTIVATE THE TEMPORARY SIGNALS AND SHIFT TRAFFIC INTO A ONE-LANE TWO-WAY PATTERN AS SHOWN ON PLANS.

PLACE TEMPORARY DRAINAGE PIPES

CONSTRUCT -DET- FROM -DET- STA 11+36± TO -DET- STA. 13+14± UP TO AND INCLUDING THE FINAL LAYER OF SURFACE COURSE

TIE DETOUR PAVEMENT TO EXISTING SR 1318 (BIG LAUREL RD) EDGE OF PAVEMENT.

PLACE TEMPORARY GUARDRAIL AND PORTABLE CONCRETE BARRIER AS SHOWN ON PLANS.

PLACE SECTION OF TEMPORARY SHORING NO. 1.

USING ABC TIE THE EXISTING DRIVEWAY TO DETOUR AS SHOWN ON PLANS.

STEP 3 (TMP-3)

EXTEND PORTABLE CONCRETE BARRIERS TO CLOSE EXISTING SR 1318, REVISE PAVEMENT MARKINGS AS NEEDED, AND SHIFT TRAFFIC INTO A ONE-LANE TWO-WAY PATTERN AS SHOWN ON PLANS.

PLACE TEMPORARY SHORING NO. 2.

PHASE II

STEP 1 (TMP-4)

WITH TRAFFIC ON THE ONE-LANE TWO-WAY DETOUR DO THE FOLLOWING:

1.A
REMOVE THE EXISTING STRUCTURE

1.B.
CONSTRUCT THE PROPOSED STRUCTURE OVER SPILLCORN CREEK FROM -L- STA . 12+19.90 TO -L- STA. 12+77.55

PERFORM WORK TO CONSTRUCT APPROACHES AND TIE-INS UP TO BUT NOT INCLUDING THE FINAL LAYER OF SURFACE COURSE AS SHOWN ON PLANS.

PHASE III

STEP 1 (TMP-5)

REMOVE TEMP. PORTABLE CONC BARRIER, CLOSE DETOUR TO TRAFFIC AND SHIFT TRAFFIC IN A ONE-LANE TWO-WAY PATTERN ONTO THE NEW STRUCTURE AS SHOWN ON PLANS

COMPLETE CONSTRUCTION OF REMAINING WING WALLS AND BRIDGE APPROACH AS SHOWN IN THE STRUCTURE PLANS

USING TEMPORARY LANE CLOSURES AND FLAGGERS IN ACCORDANCE WITH NCDOT RDWY. STD. 1102.02, SHT 1 OF 14 WEDGE EXISTING PAVEMENT TO CREATE A SMOOTH TRANSITION BETWEEN EXISTING AND PROPOSED PAVEMENT.

USING TEMPORARY LANE CLOSURES AND FLAGGERS IN ACCORDANCE WITH NCDOT RDWY. STD. 1102.02, SHT 1 OF 14 PLACE TEMPORARY PAVEMENT MARKING ON BRIDGE AND APPROACHES AS SHOWN ON PLANS. TIE TEMPORARY PAVEMENT MARKINGS TO EXISTING MARKINGS.

REMOVE DETOUR AND RESTORE LANDSCAPE.

STEP 2

DEACTIVATE THE PORTABLE TRAFFIC SIGNAL SYSTEM AND REMOVE SIGNAGE, REMOVE CONFLICTING PAVEMENT MARKINGS, AND SHIFT TRAFFIC IN A TWO-WAY TWO-LANE PATTERN ONTO THE NEW STRUCTURE.

USING TEMPORARY LANE CLOSURES AND FLAGGERS IN ACCORDANCE WITH NCDOT RDWY. STD. 1102.02, SHT 1 OF 14 PERFORM THE FOLLOWING:

CONSTRUCT SR 1318 (BIG LAUREL RD) FROM -L- STA. 11+15± TO -L- STA. 11+75±, AND FROM -L- STA. 13+00± TO -L- STA. 13+50± UP TO BUT NOT INCLUDING THE FINAL LAYER OF SURFACE COURSE.

MILL EXISTING SR 1318 PAVEMENT FROM -L- STA 10+50± TO 11+15±, AND FROM -L- STA 13+50± TO -L- STA 14+50±.

CONSTRUCT DRIVE RT OF -L- STA. 12+90±

PLACE TEMPORARY PAVEMENT MARKINGS AS SHOWN ON PLAN FROM -L- STA. 10+50± TO -L- STA. 11+75±, AND FROM -L-STA 13+00± TO -L- STA. 14+50±.



STEP 3

USING TEMPORARY LANE CLOSURES AND FLAGGERS IN ACCORDANCE WITH NCDOT RDWY. STD. 1102.02, SHT 1 OF 14 PERFORM THE FOLLOWING:

PLACE FINAL LAYER OF SURFACE COURSE FROM -L- STA 10+50± TO -L- STA 14+50±.

PLACE FINAL PAVEMENT MARKING AS SHOWN IN PAVEMENT MARKING PLANS.

REMOVE ALL TEMPORARY TRAFFIC CONTROL DEVICES.

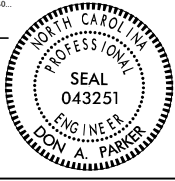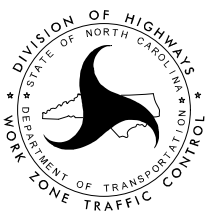APPROVED:  DATE: 6/21/2024 SEAL  DOCUMENT NOT CONSIDERED FINAL UNLESS ALL SIGNATURES COMPLETED		PHASING
---	---	----------------

PHASE I, STEP 2

SEE TMP-1A FOR TEMPORARY PAVEMENT MARKING SCHEDULE

MADISON COUNTY
BRIDGE #560152

PROJ. REFERENCE NO.
BP13-R024

SHEET NO.
TMP-3

TCS ENGINEERS
201 W. MARION ST. STE 200
SHELBY, NC 28150
PH (704) 476-0003
CORP. LICENSE NO.: C-0275

DRUM




CONE

TEMP. PORTABLE
CONC. BARRIER
(TPCB)

1 QUANTITY = 555 SF

TEMPORARY SHORING
FROM -DET- STA. 11+87±, 11' LT
TO -DET- STA. 12+75±, 11' LT

IF CLEAR DISTANCE IS NOT MET
PROTECT END OF SHORING WALL
WITH TEMP. CRASH CUSHION AS
DIRECTED BY THE ENGINEER

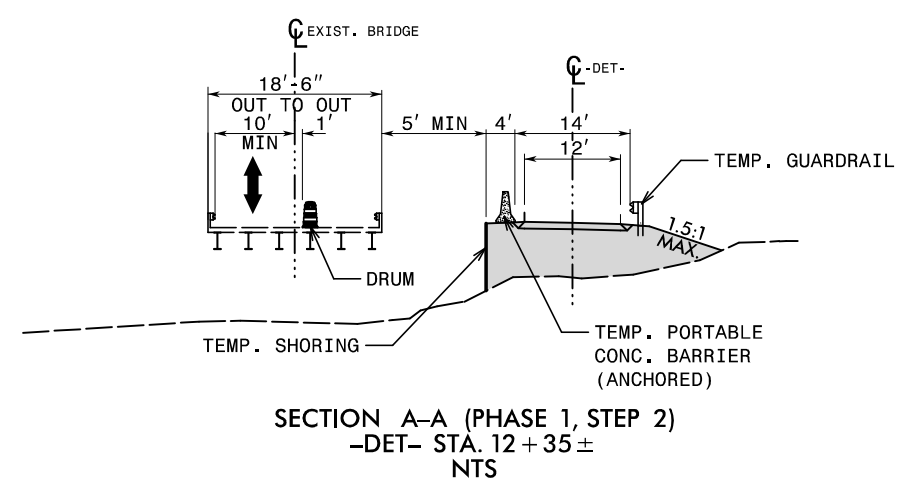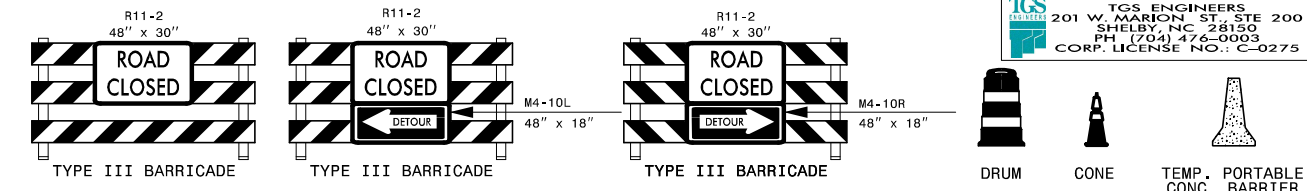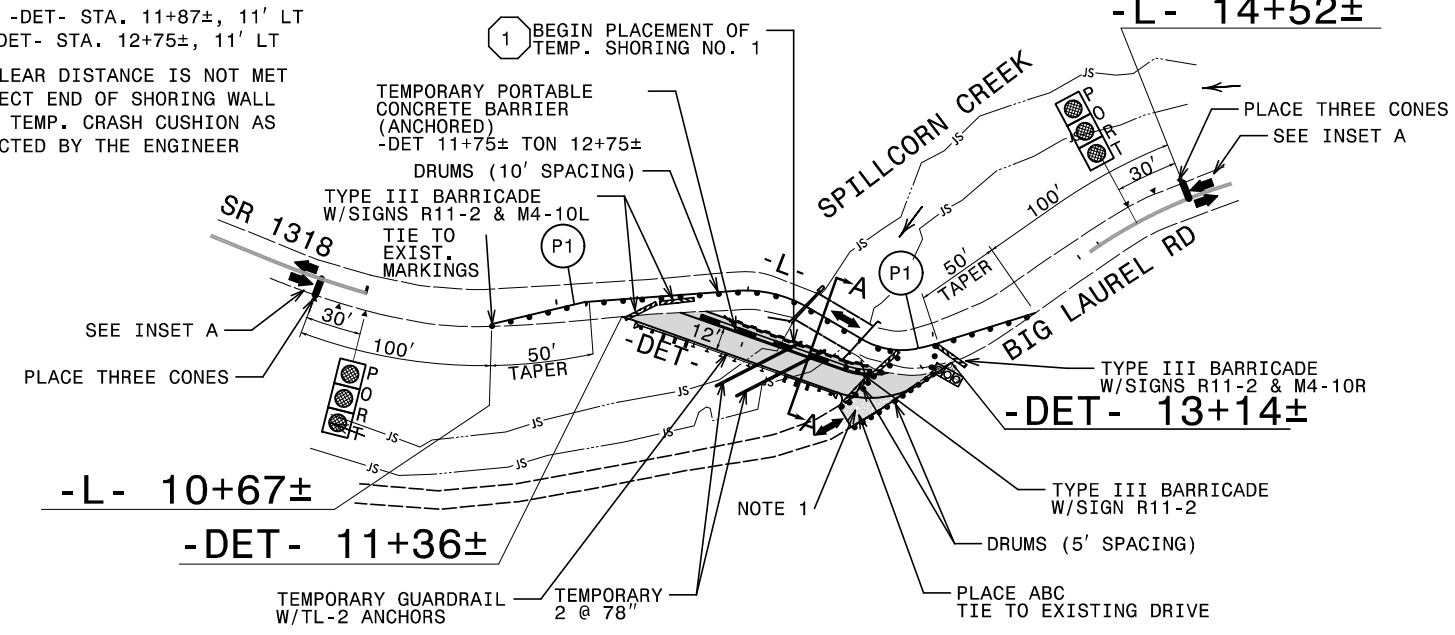


PHASE I, STEP 3

SEE TMP-1A FOR TEMPORARY PAVEMENT MARKING SCHEDULE



2 QUANTITY = 92 SF

TEMPORARY SHORING
FROM -DET- STA. 12+75±, 11' LT
TO -DET- STA. 13+15±, 11' LT

IF CLEAR DISTANCE IS NOT MET
PROTECT END OF SHORING WALL
WITH TEMP. CRASH CUSHION AS
DIRECTED BY THE ENGINEER

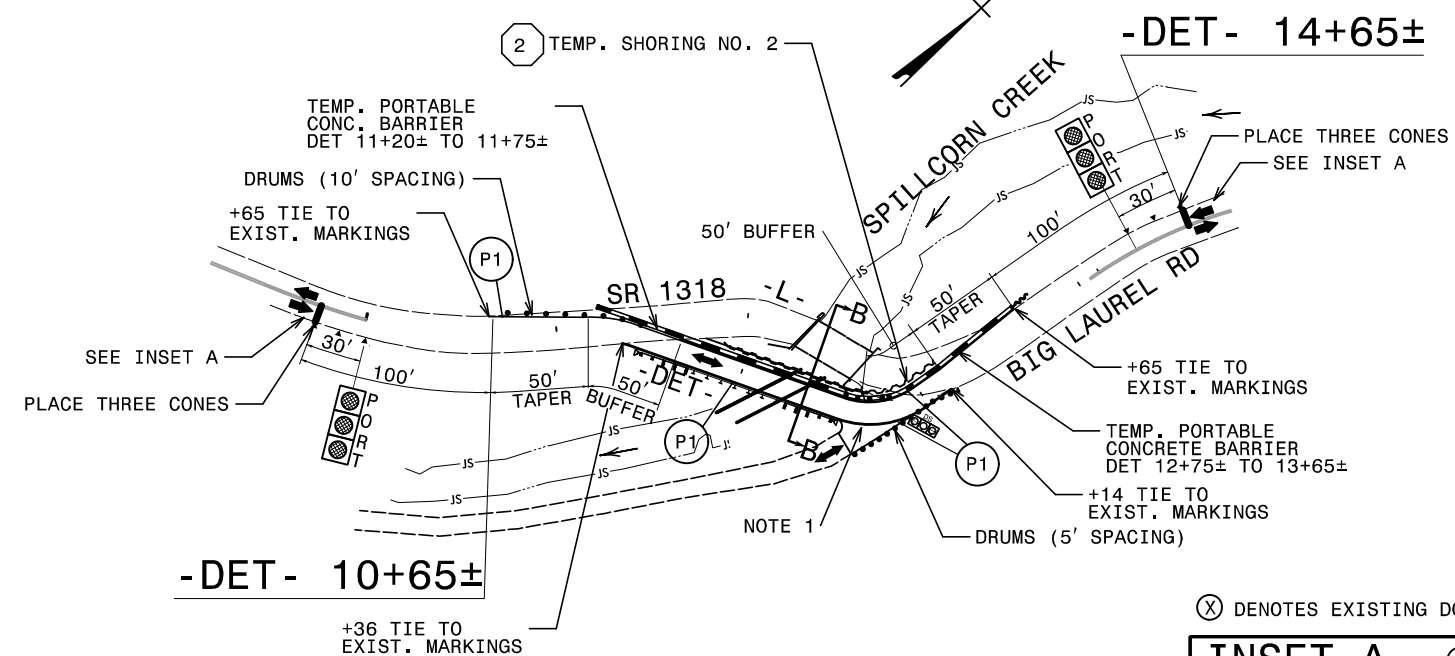

(X) DENOTES EXISTING DOUBLE YELLOW PAVEMENT MARKINGS

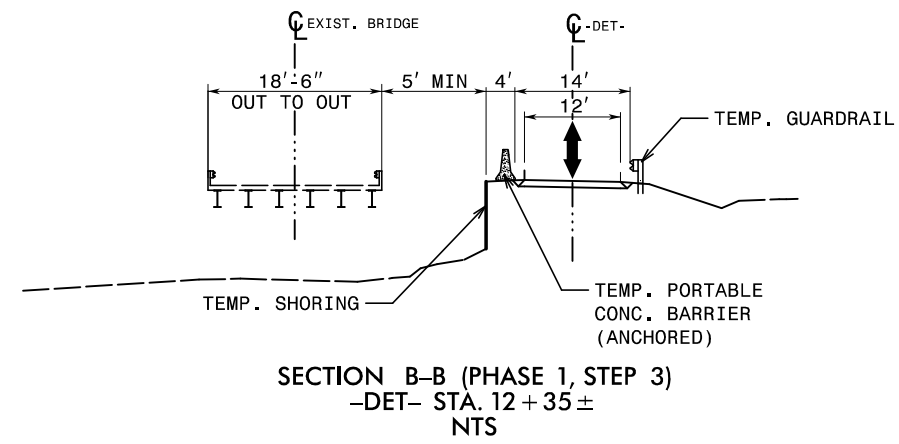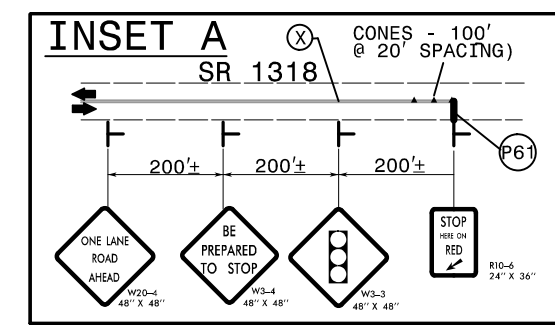

APPROVED:
DATE: 6/21/2024



NORTH CAROLINA
PROFESSIONAL
SEAL
043251
ENGINEER
DON A. PARKER

DIVISION OF HIGHWAYS
STATE OF NORTH CAROLINA
DEPARTMENT OF TRANSPORTATION
WORK ZONE TRAFFIC CONTROL

TEMPORARY TRAFFIC
CONTROL PHASE I DETAIL



DOCUMENT NOT CONSIDERED FINAL
UNLESS ALL SIGNATURES COMPLETED



PHASE II, STEP 1.A

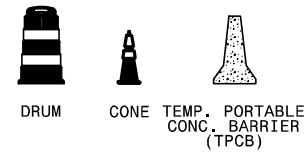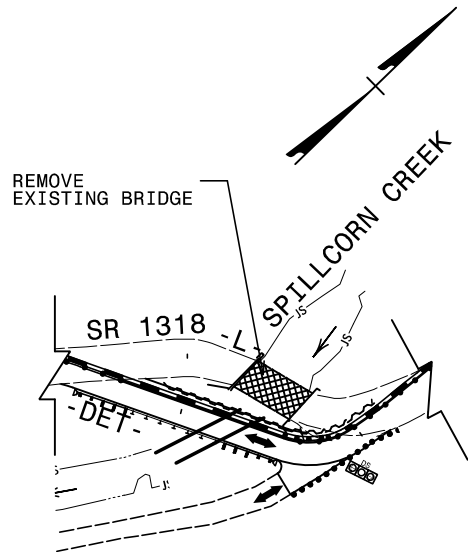

PHASE II, STEP 1.B


SEE TMP-1A FOR TEMPORARY PAVEMENT MARKING SCHEDULE

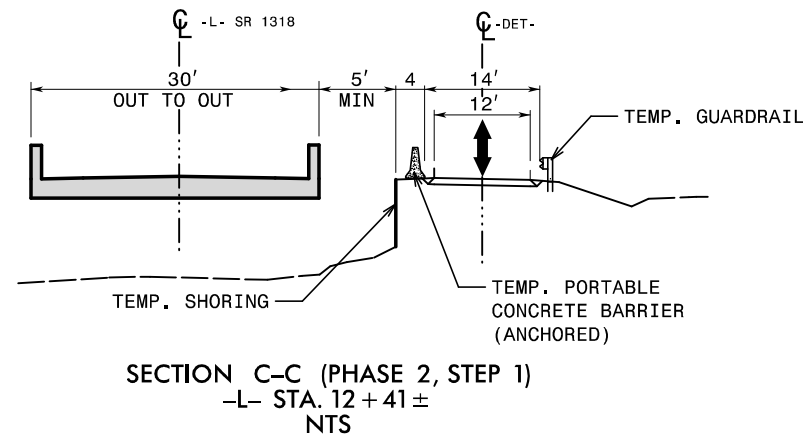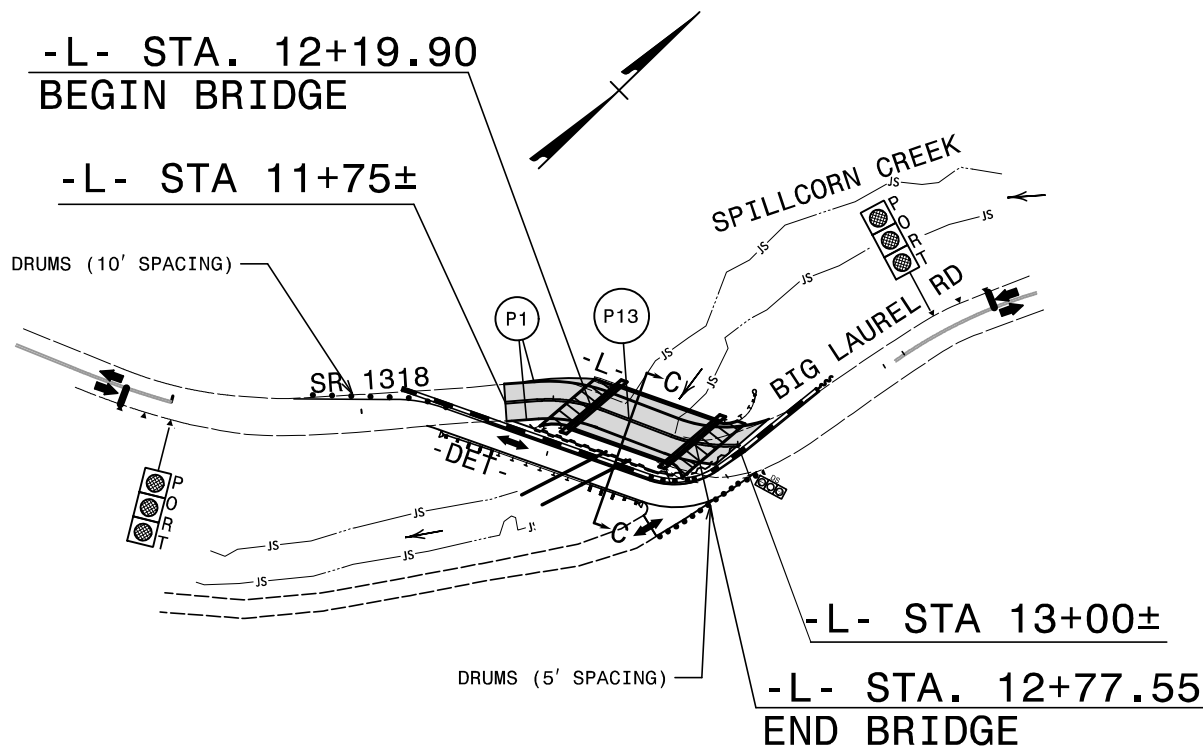

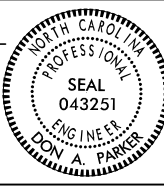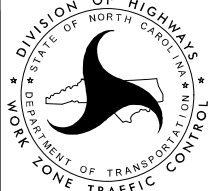APPROVED:  DATE: 6/21/2024			TEMPORARY TRAFFIC CONTROL PHASE II DETAIL
DOCUMENT NOT CONSIDERED FINAL UNLESS ALL SIGNATURES COMPLETED			


PHASE III, STEP 1

SEE TMP-1A FOR TEMPORARY PAVEMENT MARKING SCHEDULE

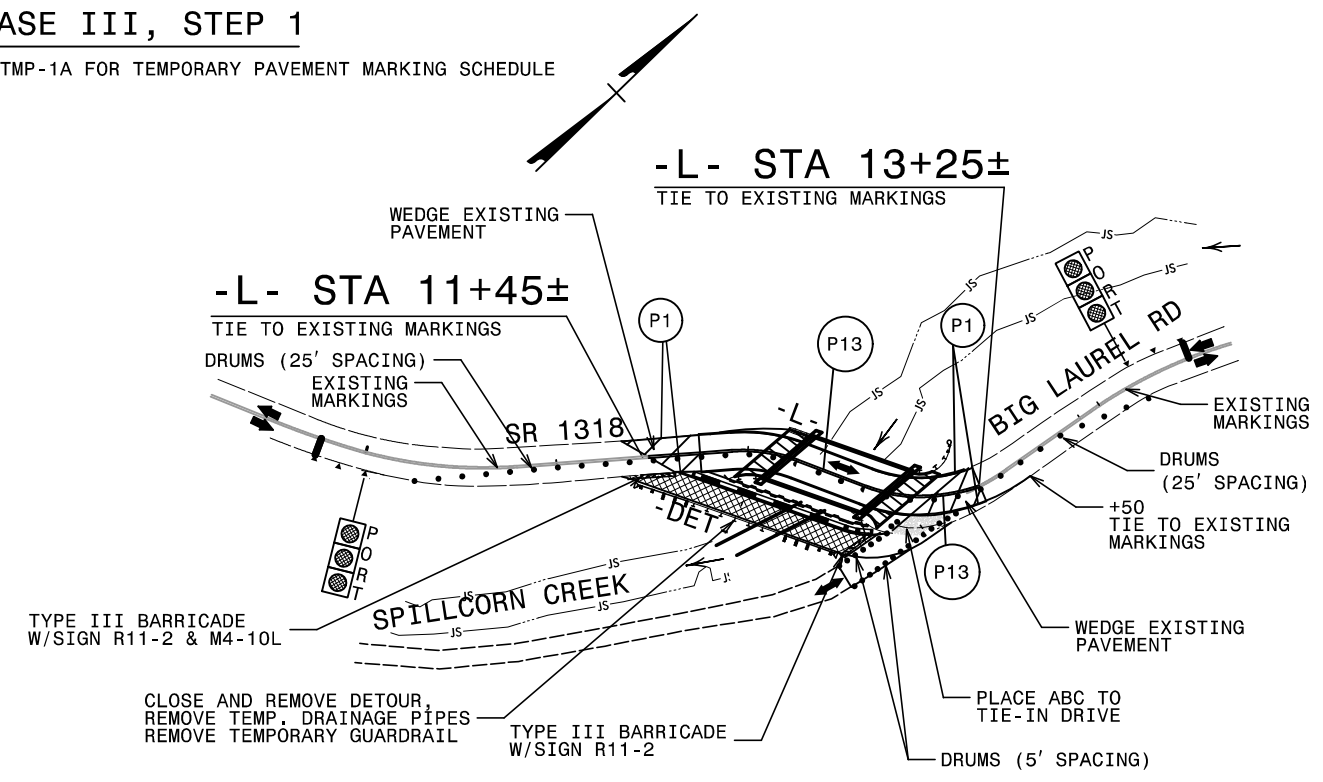


PHASE III, STEP 2

SEE TMP-1A FOR TEMPORARY PAVEMENT MARKING SCHEDULE

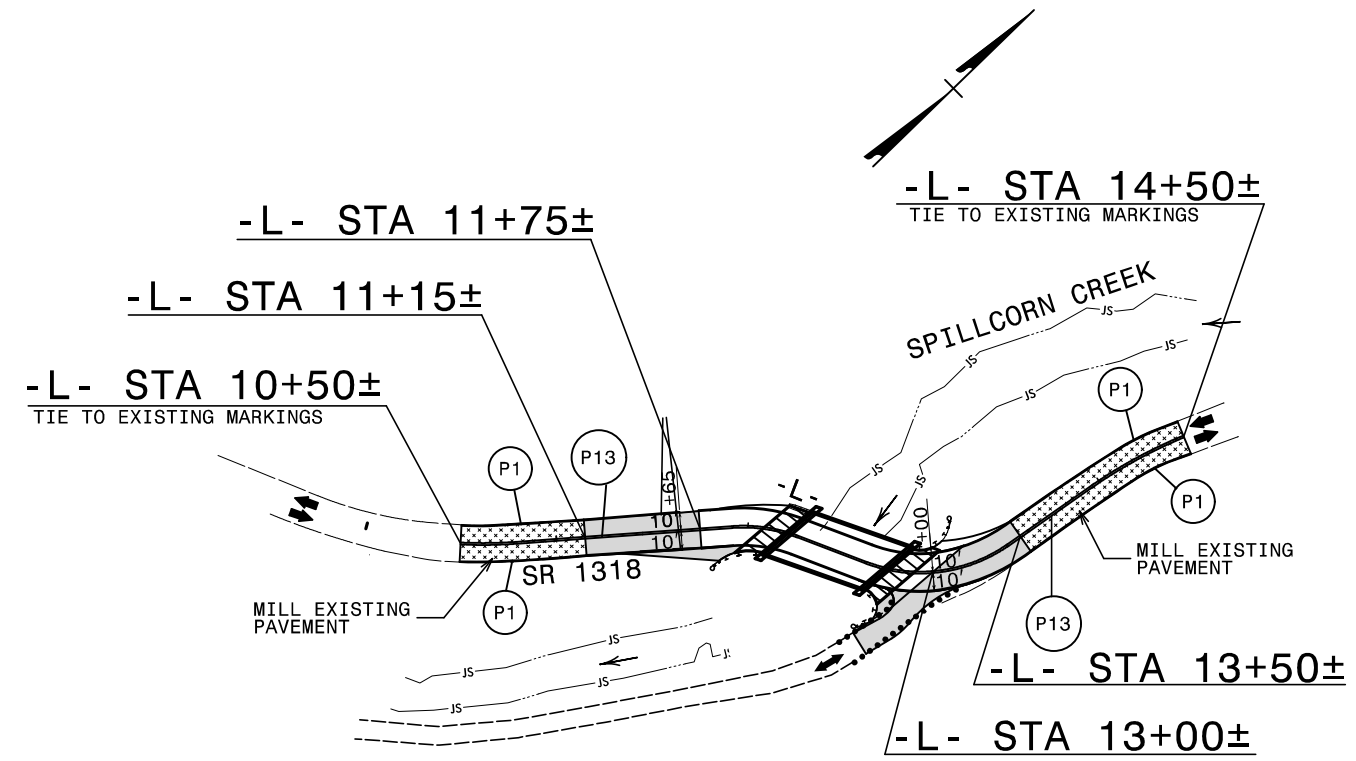

PHASE III, STEP 3


SEE PAVEMENT MARKING PLANS FOR LAYOUT AND SCHEDULE

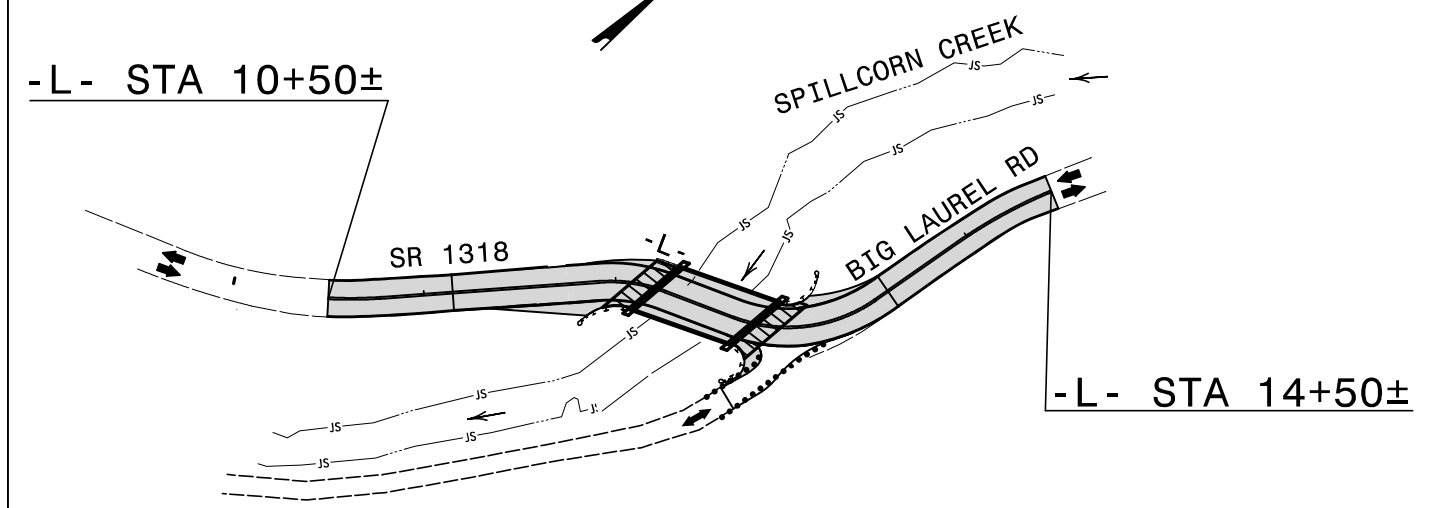

MADISON COUNTY
BRIDGE #560152

PROJ. REFERENCE NO.	SHEET NO.
BP13-R024	TMP-5

TCS ENGINEERS
201 W. MARION ST. STE 200
SHELBY, NC 28150
PH (704) 476-0003
CORP. LICENSE NO.: C-0275

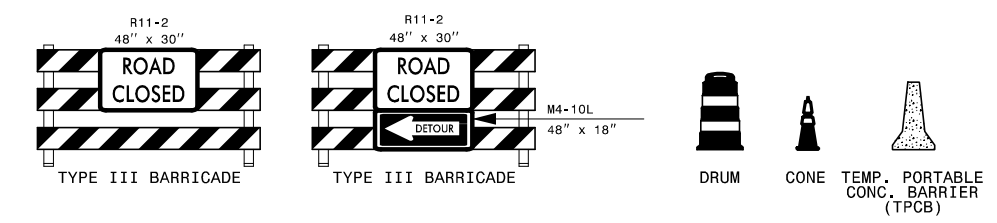

APPROVED: <i>Don A. Parker</i> DATE: 6/21/2024			TEMPORARY TRAFFIC CONTROL PHASE III DETAIL
DOCUMENT NOT CONSIDERED FINAL UNLESS ALL SIGNATURES COMPLETED			

6/13/2024
User: smelvin
I:\Users\smelvin\OneDrive\Documents\13 Madison 2019\Madison 152\TrafficControl\TCP\Madison 152.TC.TMP_05 (PH03).dgn

6/20/2024 13 Madison 2019\Madison 152\Traffic\Pavement Marking\Madison 152_Sgn_PMP_01.dgn
X:\CDDOT\Division 13 Madison 2019\Madison 152\Traffic\Pavement Marking\Madison 152_Sgn_PMP_01.dgn
User:cpurgett

PROJECT: BP13-R024

STATE OF NORTH CAROLINA
DEPARTMENT OF TRANSPORTATION

PAVEMENT MARKING PLAN
MADISON COUNTY

LOCATION: STRUCTURE #560152 OVER SPILLCORN CREEK ON SR 1318 (BIG LAUREL RD)

PROJECT NO.
BP13-R024

SHEET NO.
PMP-1

APPROVED:

DocuSigned by:
Don A. Parker
75D0B9E9ADEF440...

DATE: 6/21/2024

SEAL


DOCUMENT NOT CONSIDERED FINAL
UNLESS ALL SIGNATURES COMPLETED

TGS ENGINEERS
201 W. MARION ST
SHELBY, NC 28150
PH: (704) 476-0003
CORP. LICENSE NO.: C-0275

ROADWAY STANDARD DRAWING

THE FOLLOWING ROADWAY STANDARDS AS APPEAR IN "ROADWAY STANDARD DRAWINGS" - PROJECT SERVICES UNIT - N.C. DEPARTMENT OF TRANSPORTATION - RALEIGH, N.C., DATED JANUARY 2024 ARE APPLICABLE TO THIS PROJECT AND BY REFERENCE HEREBY ARE CONSIDERED A PART OF THESE PLANS:

STD. NO.	TITLE
1205.01	PAVEMENT MARKINGS - LINE TYPES AND OFFSETS
1205.02	PAVEMENT MARKINGS - TWO-LANE AND MULTILANE ROADWAYS
1205.12	PAVEMENT MARKINGS - BRIDGE
1261.01	GUARDRAIL AND BARRIER DELINEATORS - INSTALLATION SPACING
1261.02	GUARDRAIL AND BARRIER DELINEATORS - TYPES AND MOUNTING
1262.01	GUARDRAIL END DELINEATION

GENERAL NOTES

THE FOLLOWING GENERAL NOTES APPLY AT ALL TIMES FOR THE DURATION OF THE CONSTRUCTION PROJECT, EXCEPT WHEN OTHERWISE NOTED IN THE PLAN, OR DIRECTED BY THE ENGINEER.

A) INSTALL PAVEMENT MARKINGS ON THE FINAL SURFACE AS FOLLOWS:

ROAD NAME	MARKING	MARKER
BIG LAUREL RD (-L-)	PAINT	NONE

B) PLACE TWO APPLICATIONS OF PAINT PAVEMENT MARKINGS ON THE FINAL WEARING SURFACE. PLACE THE SECOND APPLICATION OF PAINT UPON SUFFICIENT DRYING TIME OF THE FIRST.

C) TIE PROPOSED PAVEMENT MARKING LINES TO EXISTING PAVEMENT MARKING LINES.

D) REMOVE/REPLACE ANY CONFLICTING/DAMAGED PAVEMENT MARKINGS AND MARKERS.

INDEX

SHEET NO.	DESCRIPTION
PMP-1	PAVEMENT MARKING PLAN TITLE AND SCHEDULE SHEET
PMP-2	PAVEMENT MARKING DETAIL

FINAL PAVEMENT MARKING SCHEDULE


SYMBOL	DESCRIPTION
PAVEMENT MARKINGS PAINT (4")	
P1	WHITE EDGELINE
P13	YELLOW DOUBLE CENTER

PLAN PREPARED FOR N.C.D.O.T. BY:



TGS ENGINEERS
201 W. MARION ST
SHELBY, NC 28150
PH (704) 476-0003
CORP. LICENSE NO.: C-0275

DON PARKER, PE PROJECT ENGINEER
SANDRA MELVIN DESIGN TECHNICIAN

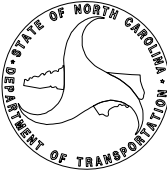


MADISON COUNTY
BRIDGE #560152

TIP NO. BP13-R024	SHEET NO. PMP-2
APPROVED: <u>Don A. Parker</u> DocuSigned by: 750269E9DADEF440...	
DATE: <u>6/21/2024</u>	
SEAL 	
DOCUMENT NOT CONSIDERED FINAL UNLESS ALL SIGNATURES COMPLETED	
 TGS ENGINEERS 201 W. MARION ST., STE 200 SHELBY, NC 28150 PH: (704) 476-0003 CORP. LICENSE NO.: C-0275	

SEE SHEET PMP-1 FOR FINAL PAVEMENT MARKING SCHEDULE



-L- 10+50.00
TIE TO EXISTING MARKINGS

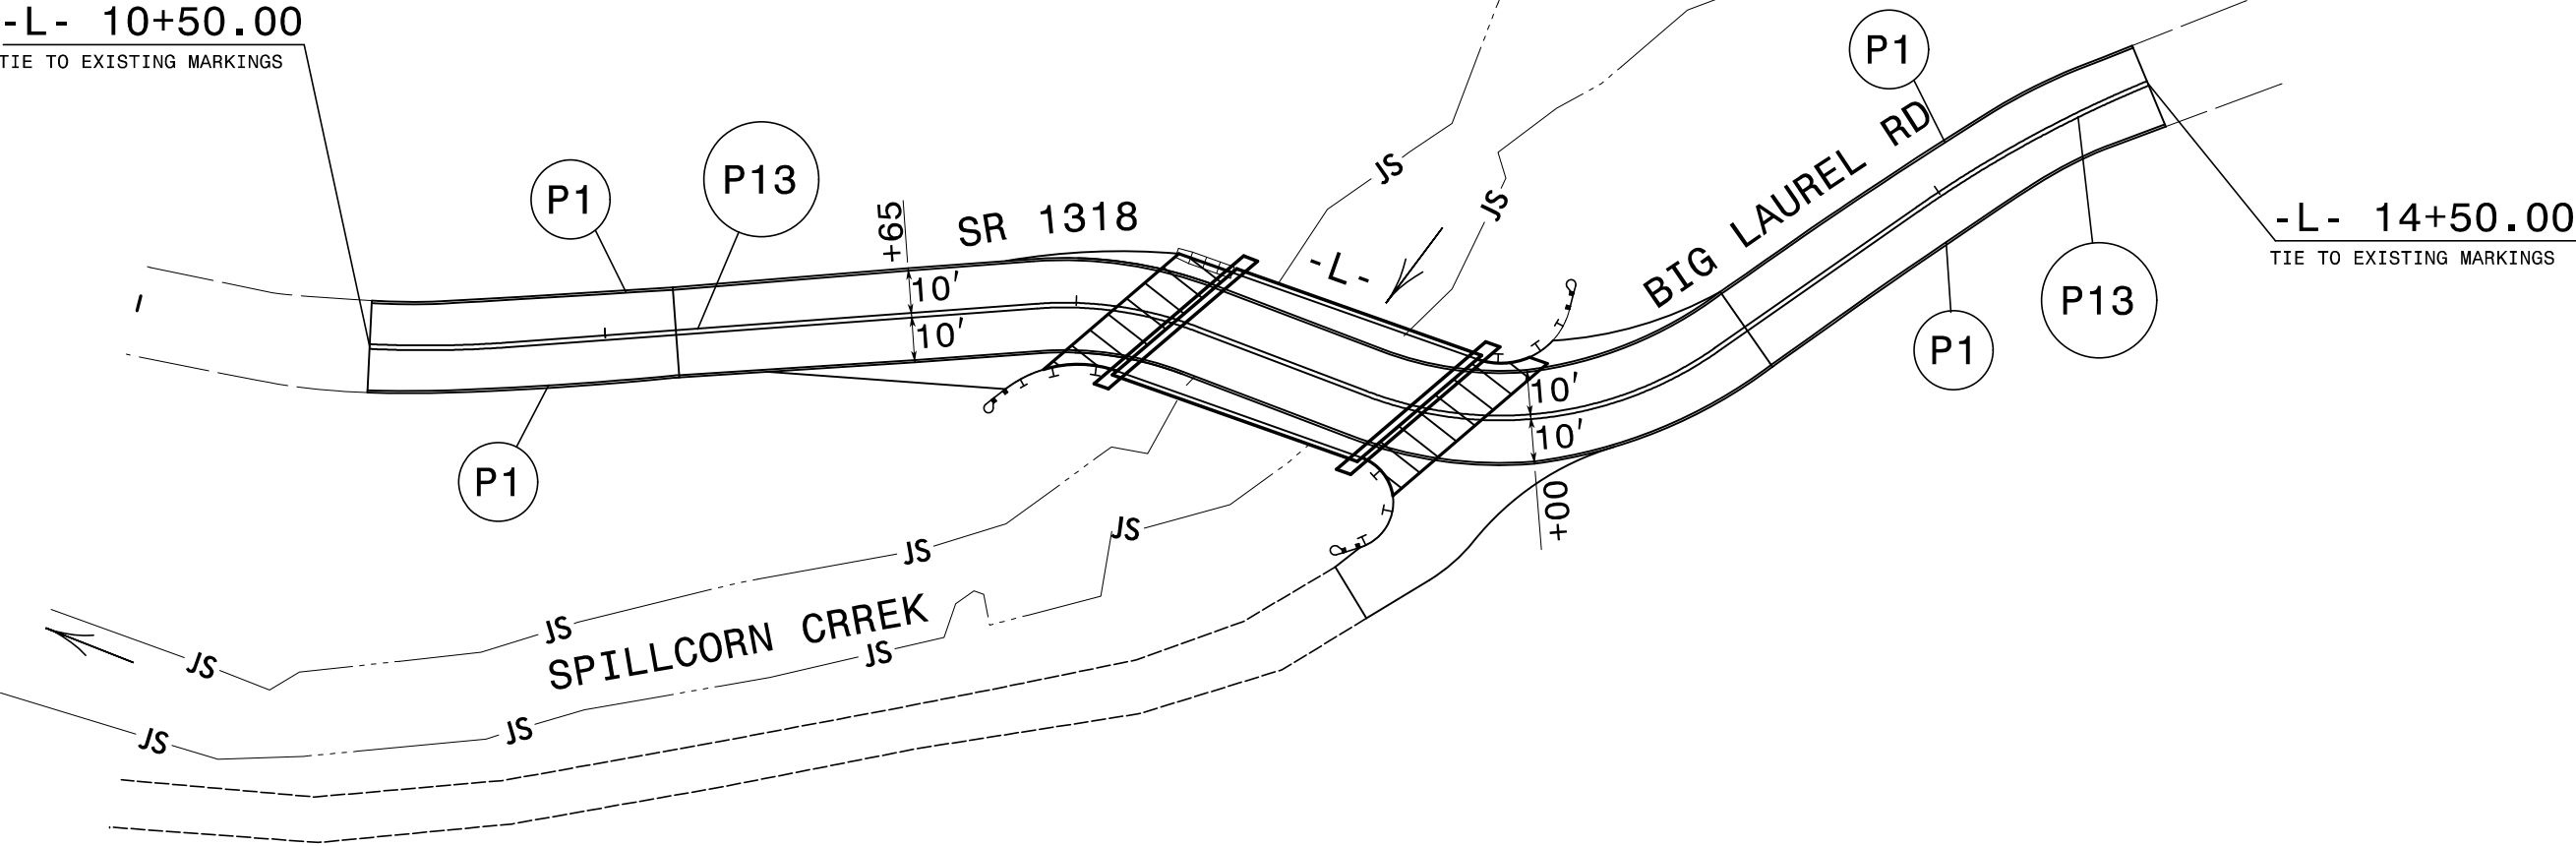

PAVEMENT MARKING DETAIL

MADISON COUNTY
LOCATION: BRIDGE NO. 560152 OVER SPILLCORN CREEK
ON SR 1318 (BIG LAUREL RD)

High Quality Water Zone(s) Exist
From Sta. Begin
to Sta. End
Refer To E. C. Special Provisions
for Special Considerations.

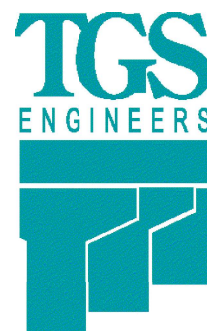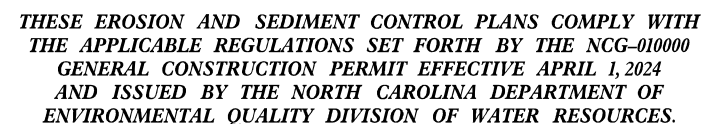

The "Roadway Standard Drawings"- Roadway Design Unit - N. C. Department of Transportation - Raleigh, N. C., dated January 2024 and the latest revision thereto are applicable to this project and by reference hereby are considered a part of these plans.

DIVISION OF HIGHWAYS
STATE OF NORTH CAROLINA

PROJECT REFERENCE NO.		SHEET NO.	
BP13-R024		EC-02	
ROADWAY DESIGN ENGINEER		HYDRAULICS ENGINEER	



EROSION & SEDIMENT CONTROL LEGEND

Std. #	Description	Symbol
1605.01	Temporary Silt Fence	
1606.01	Special Sediment Control Fence	
1622.01	Temporary Berms and Slope Drains	
1630.02	Silt Basin Type B	
1630.03	Temporary Silt Ditch	
1630.04	Stilling Basin	
1630.05	Temporary Diversion	
1630.06	Special Stilling Basin	
1630.07	Skimmer Basin	
1630.08	Tiered Skimmer Basin	
1630.09	Earthen Dam with Skimmer	
	Infiltration Basin	
	Rock Inlet Sediment Trap:	
1632.01	Type A	
1632.02	Type B	
1632.03	Type C	


Std. #	Description	Symbol
1633.01	Temporary Rock Silt Check Type A	
1633.02	Temporary Rock Silt Check Type B	
1633.03	Temporary Rock Silt Check Type A with Excelsior Matting and Flocculant	
1634.01	Temporary Rock Sediment Dam Type A	
1634.02	Temporary Rock Sediment Dam Type B	
1635.01	Rock Pipe Inlet Sediment Trap Type A	
1635.02	Rock Pipe Inlet Sediment Trap Type B	
1636.01	Excelsior Wattle Check	
1636.01	Excelsior Wattle Check with Flocculant	
1636.01	Coir Fiber Wattle Check	
1636.01	Coir Fiber Wattle Check with Flocculant	
1636.02	Silt Fence Excelsior Wattle Break	
	Silt Fence Coir Fiber Wattle Break	
1636.03	Excelsior Wattle Barrier	
1636.03	Coir Fiber Wattle Barrier	

ONSITE CONCRETE WASHOUT STRUCTURE WITH LINER

PROJECT REFERENCE NO.	SHEET NO.
BP13-R024	EC-2A
RW SHEET NO.	
ROADWAY DESIGN ENGINEER	HYDRAULICS ENGINEER

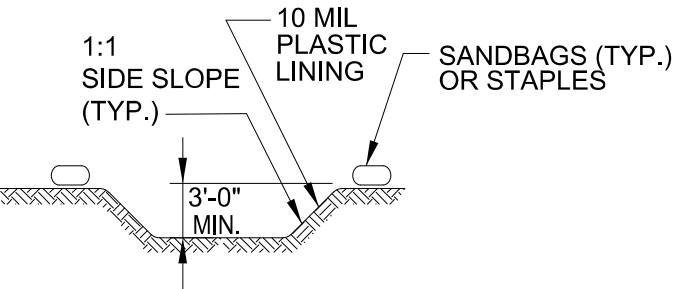
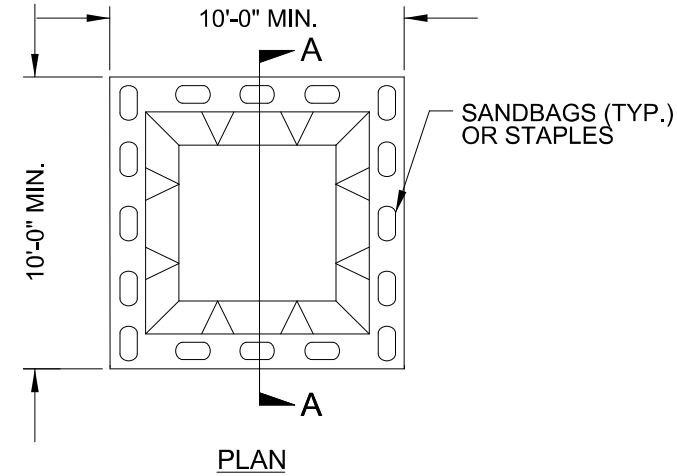


SECTION A-A

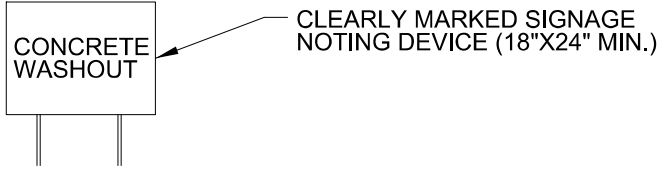


BELOW GRADE WASHOUT STRUCTURE
NOT TO SCALE

- NOTES:
1. ACTUAL LOCATION DETERMINED IN FIELD
 2. THE CONCRETE WASHOUT STRUCTURES SHALL BE MAINTAINED WHEN THE LIQUID AND/OR SOLID REACHES 75% OF THE STRUCTURES CAPACITY TO PROVIDE ADEQUATE HOLDING CAPACITY WITH A MINIMUM 12 INCHES OF FREEBOARD.
 3. CONCRETE WASHOUT STRUCTURE NEEDS TO BE CLEARLY MARKED WITH SIGNAGE NOTING DEVICE.

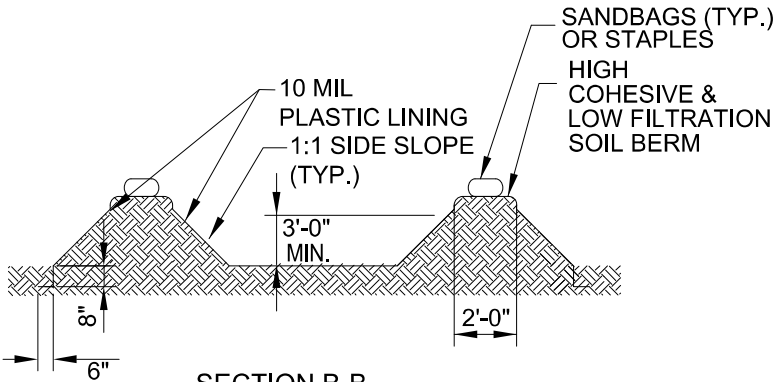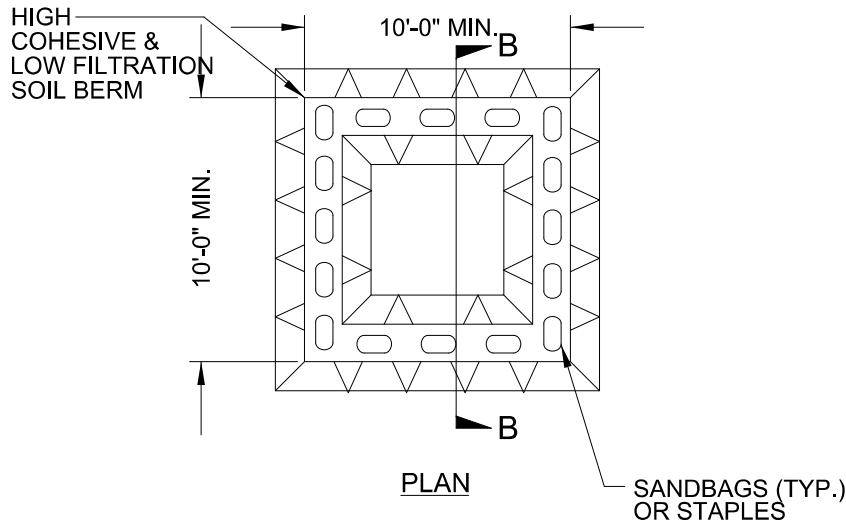

SECTION B-B

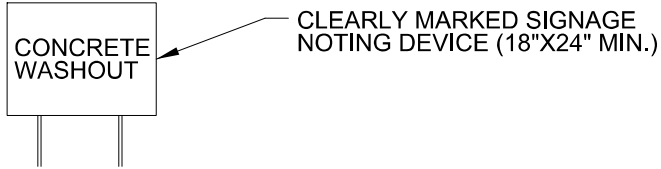

ABOVE GRADE WASHOUT STRUCTURE
NOT TO SCALE

- NOTES:
1. ACTUAL LOCATION DETERMINED IN FIELD
 2. THE CONCRETE WASHOUT STRUCTURES SHALL BE MAINTAINED WHEN THE LIQUID AND/OR SOLID REACHES 75% OF THE STRUCTURES CAPACITY TO PROVIDE ADEQUATE HOLDING CAPACITY WITH A MINIMUM 12 INCHES OF FREEBOARD.
 3. CONCRETE WASHOUT STRUCTURE NEEDS TO BE CLEARLY MARKED WITH SIGNAGE NOTING DEVICE.

PROJECT REFERENCE NO.		SHEET NO.	
BPI3-R024		EC-3	
ROADWAY DESIGN ENGINEER		HYDRAULICS ENGINEER	

SOIL STABILIZATION SUMMARY SHEET

SLOPE STRAW MATTING FOR EROSION CONTROL

CONST SHEET NO.	LINE	FROM STATION	TO STATION	SIDE	ESTIMATE (SY)
4	L	11+25	12+20	RT	142
4	L	12+78	13+25	LT	117
SLOPE MATTING SUBTOTAL					259

DITCHLINE EXCELSIOR MATTING FOR EROSION CONTROL

CONST SHEET NO.	LINE	FROM STATION	TO STATION	SIDE	ESTIMATE (SY)
					NONE
	SLOPE STRAW MATTING SUBTOTAL				259
	DITCHLINE STRAW MATTING SUBTOTAL				0
	DITCHLINE EXCEL\$IOR MATTING SUBTOTAL				0
	MISCELLANEOUS MATTING TO BE INSTALLED AS DIRECTED BY THE ENGINEER				1,000
				<u>TOTAL</u>	<u>1,259</u>
				SAY	1,259

DITCHLINE STRAW MATTING FOR EROSION CONTROL

[illegible]

SLOPE COIR FIBER MATTING FOR EROSION CONTROL

4	DET	11+50	12+50	RT	201
	SLOPE COIR FIBER MATTING SUBTOTAL				201
	ADDITIONAL COIR FIBER MATTING TO BE INSTALLED AS SHOWN ON EG-7				70
	MISCELLANEOUS COIR FIBER MATTING				234
	<u>TOTAL</u>				<u>505</u>
	SAY				505


DIVISION OF HIGHWAYS
STATE OF NORTH CAROLINA

PROJECT REFERENCE NO.	SHEET NO.
BPI3-R024	EC-3A
ROADWAY DESIGN ENGINEER	HYDRAULICS ENGINEER

SOIL STABILIZATION TIMEFRAMES

SITE DESCRIPTION	STABILIZATION TIME	TIMEFRAME EXCEPTIONS
PERIMETER DIKES, SWALES, DITCHES AND SLOPES	7 DAYS	NONE
HIGH QUALITY WATER (HQW) ZONES	7 DAYS	NONE
SLOPES STEEPER THAN 3:1	7 DAYS	IF SLOPES ARE 10’ OR LESS IN LENGTH AND ARE NOT STEEPER THAN 2:1, 14 DAYS ARE ALLOWED.
SLOPES 3:1 TO 4:1	14 DAYS	7 DAYS FOR SLOPES GREATER THAN 50’ IN LENGTH WITH SLOPES STEEPER THAN 4:1. 7 DAYS FOR PERIMETER DIKES, SWALES, DITCHES PERIMETER SLOPES, AND HQW ZONES
ALL OTHER AREAS WITH SLOPES FLATTER THAN 4:1	14 DAYS	7 DAYS FOR PERIMETER DIKES, SWALES, DITCHES PERIMETER SLOPES, AND HQW ZONES

NAD 83/2011

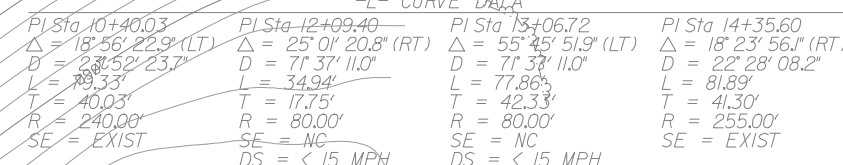

NOTE:
PLACE TEMPORARY ROCK SEDIMENT DAMS TYPE -
AND TEMPORARY ROCK SILT CHECKS TYPE - A AT
DRAINAGE OUTLETS.


ENVIRONMENTALLY SENSITIVE AREA
SEE PROJECT SPECIAL PROVISIONS

PROJECT REFERENCE NO.		SHEET NO.
BP13-R024		EC-05/CONST.4
RW SHEET NO.		
ROADWAY DESIGN ENGINEER	HYDRAULICS ENGINEER	


PIPE CONSTRUCTION SEQUENCE STA. 12 + 31 -L-

1. INSTALL TRAFFIC CONTROL DEVICES AND TEMPORARY PAVEMENT AS DESCRIBED ON TMP-2B-1.
2. INSTALL IMPERVIOUS DIKE #1.
3. DEWATER WORK SITE AS NEEDED INTO SPECIAL STILLING BASIN(S).
4. INSTALL TEMPORARY 78" DRAINAGE PIPE P1 PER NCDOT RDY STD. 1645.01.

1. REMOVE IMPERVIOUS DIKE #1.
2. INSTALL IMPERVIOUS DIKES #2 & #3, DIVERTING FLOW THRU TEMPORARY 78" DRAINAGE PIPE P1.
3. INSTALL TEMPORARY 78" DRAINAGE PIPE P2 PER NCDOT RDY STD. 1645.01.
4. REMOVE IMPERVIOUS DIKES #2 & #3, RESTORING FLOW THROUGH BOTH TEMPORARY 78" DRAINAGE PIPES.
5. COMPLETE DETOUR ROADWAY AND DIVERT TRAFFIC. SEE EC-06/CONST. 2B-1 FOR DETOUR FINAL GRADE EROSION CONTROL.

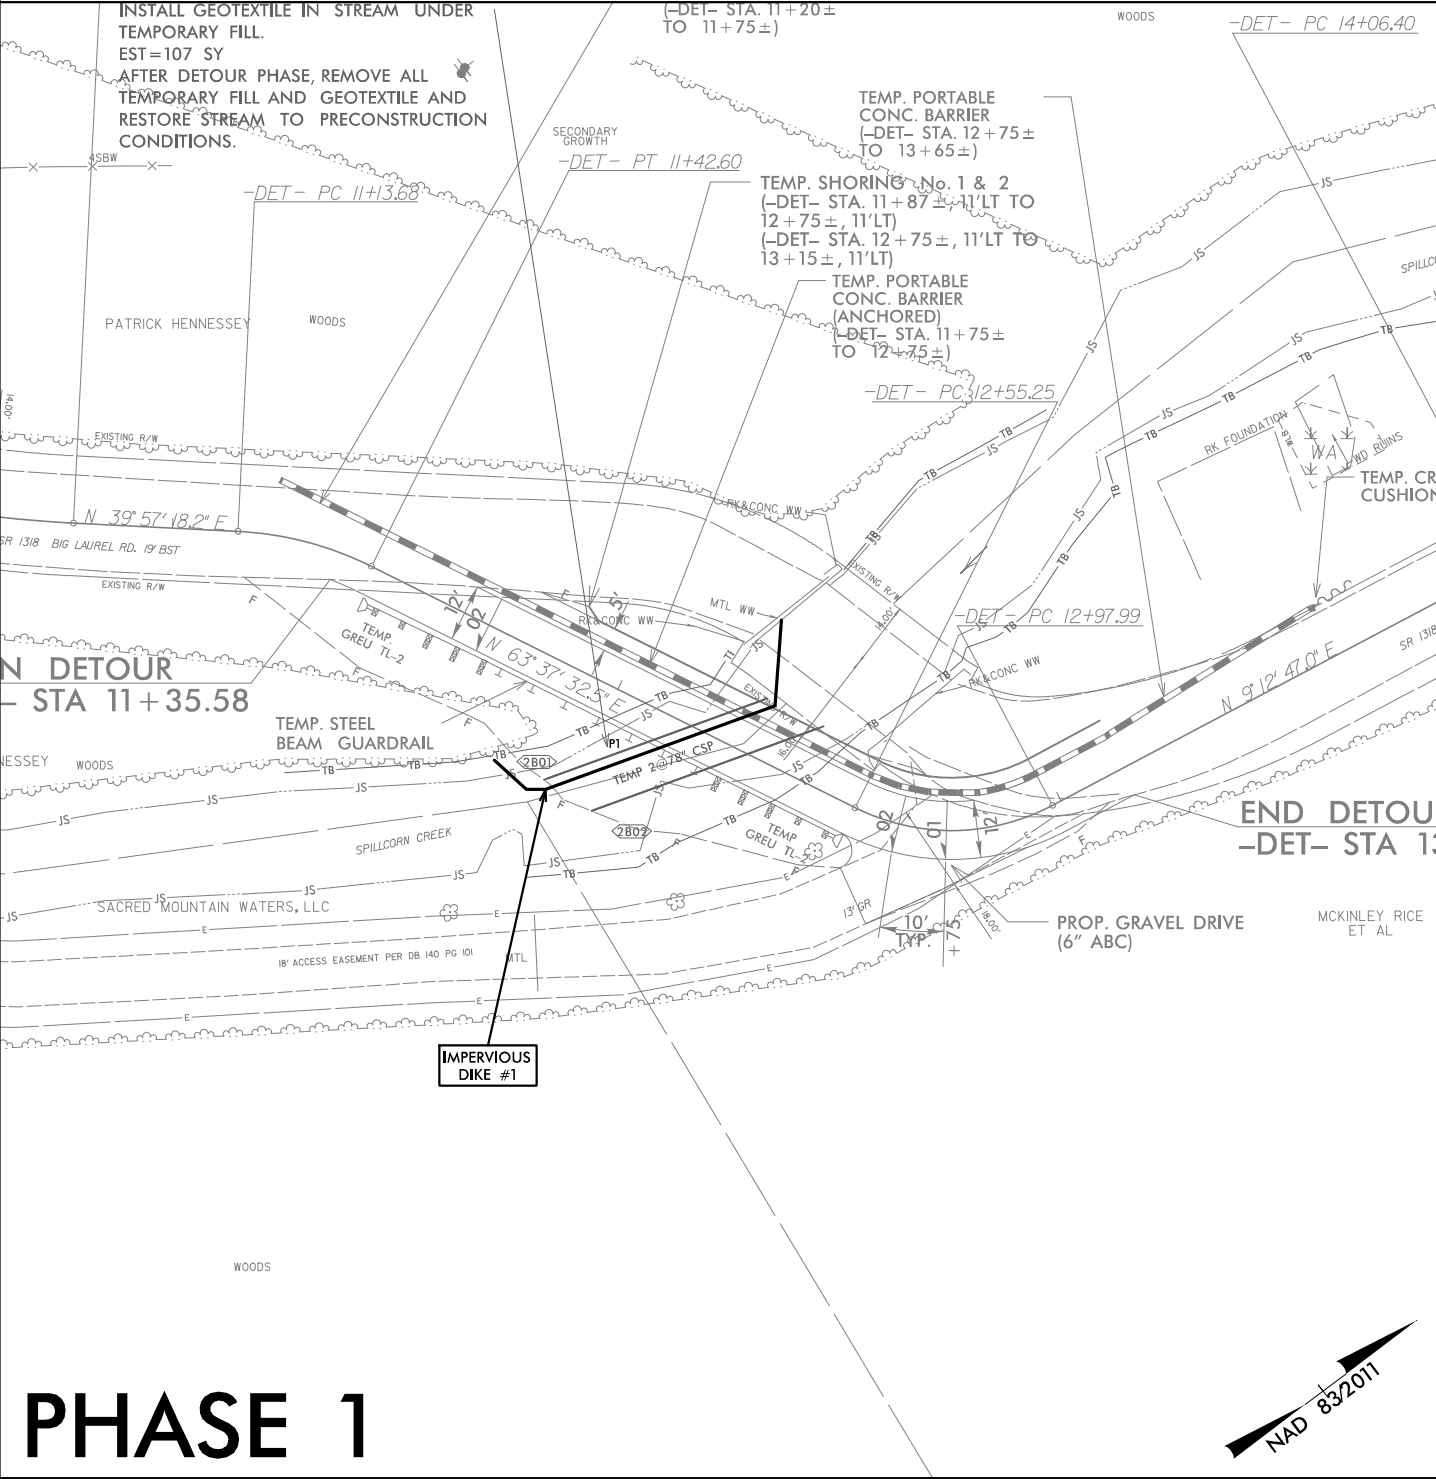

PHASE 1

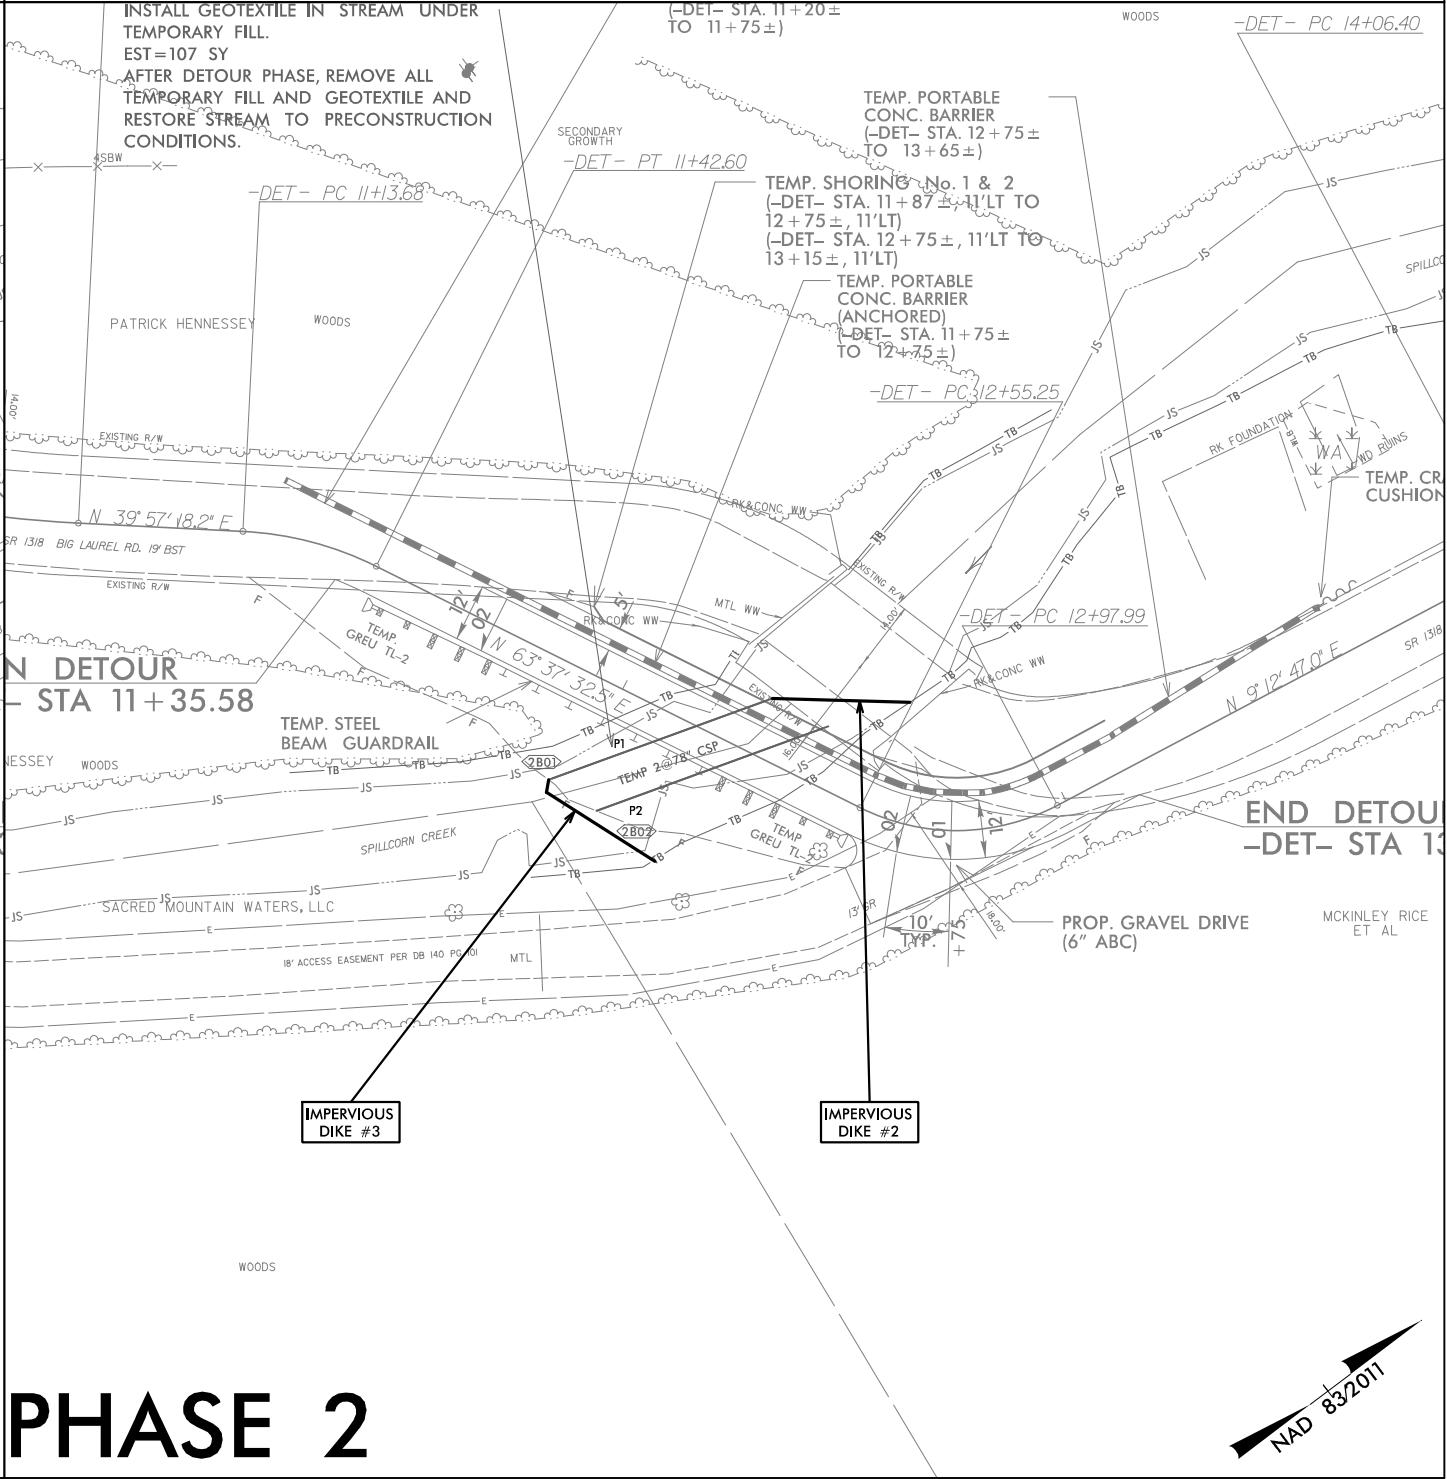

PHASE 2

PROJECT REFERENCE NO.		SHEET NO.	
BPI3-R024		EC-05A/CONST.4	
RW SHEET NO.			
ROADWAY DESIGN ENGINEER		HYDRAULICS ENGINEER	

PIPE CONSTRUCTION SEQUENCE STA. 12 + 31 –L–



1. INSTALL IMPERVIOUS DIKES #4 & #5.

2. REMOVE EXISTING BRIDGE AND CONSTRUCT PROPOSED BRIDGE.

3. REMOVE IMPERVIOUS DIKES #4 & #5.

4. COMPLETE ROADWAY AND SHIFT TRAFFIC FROM DETOUR.
1. DISPOSE OF TEMPORARY 78" DRAINAGE PIPES AS DESCRIBED IN DRAINAGE PLANS.

2. COMPLETE ANY NECESSARY INLET/OUTLET CHANNEL IMPROVEMENTS AND REESTABLISH STREAM ACCORDING TO CONST. PLANS.

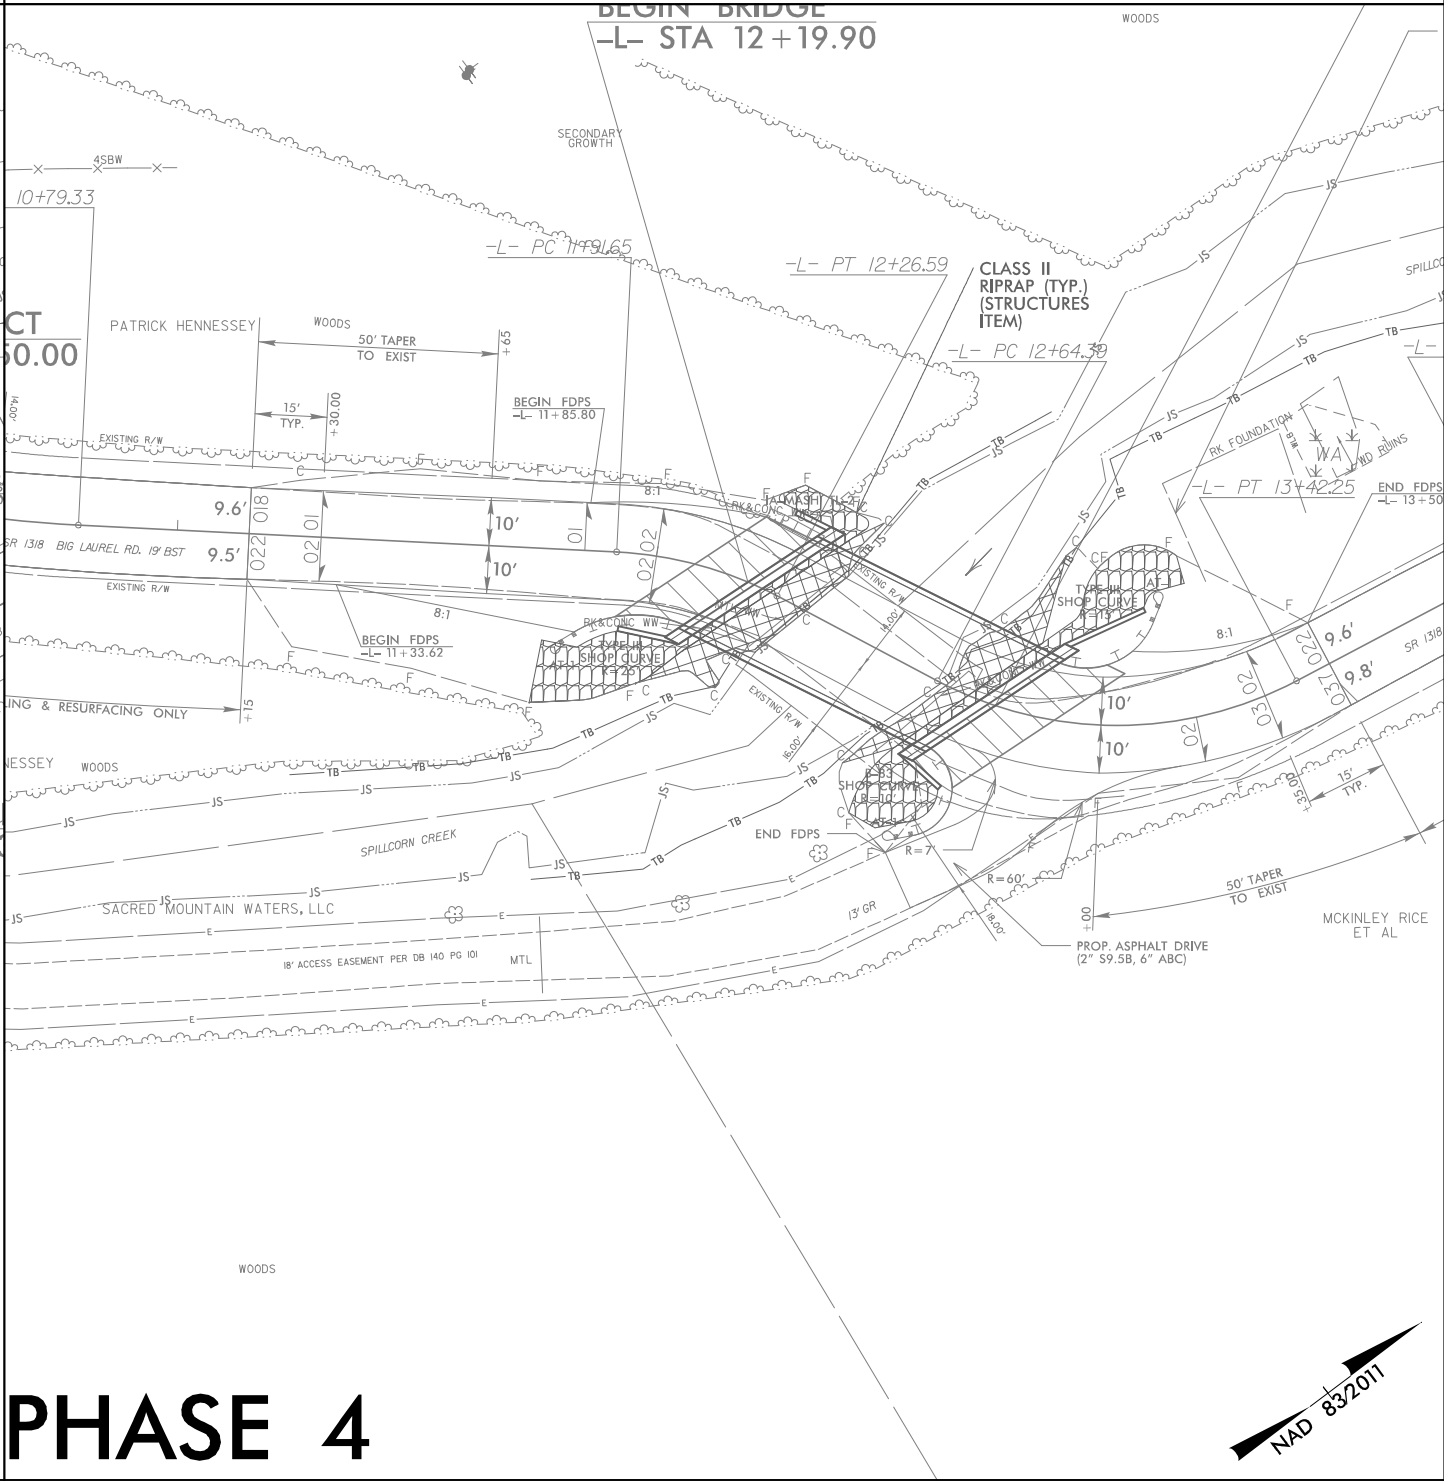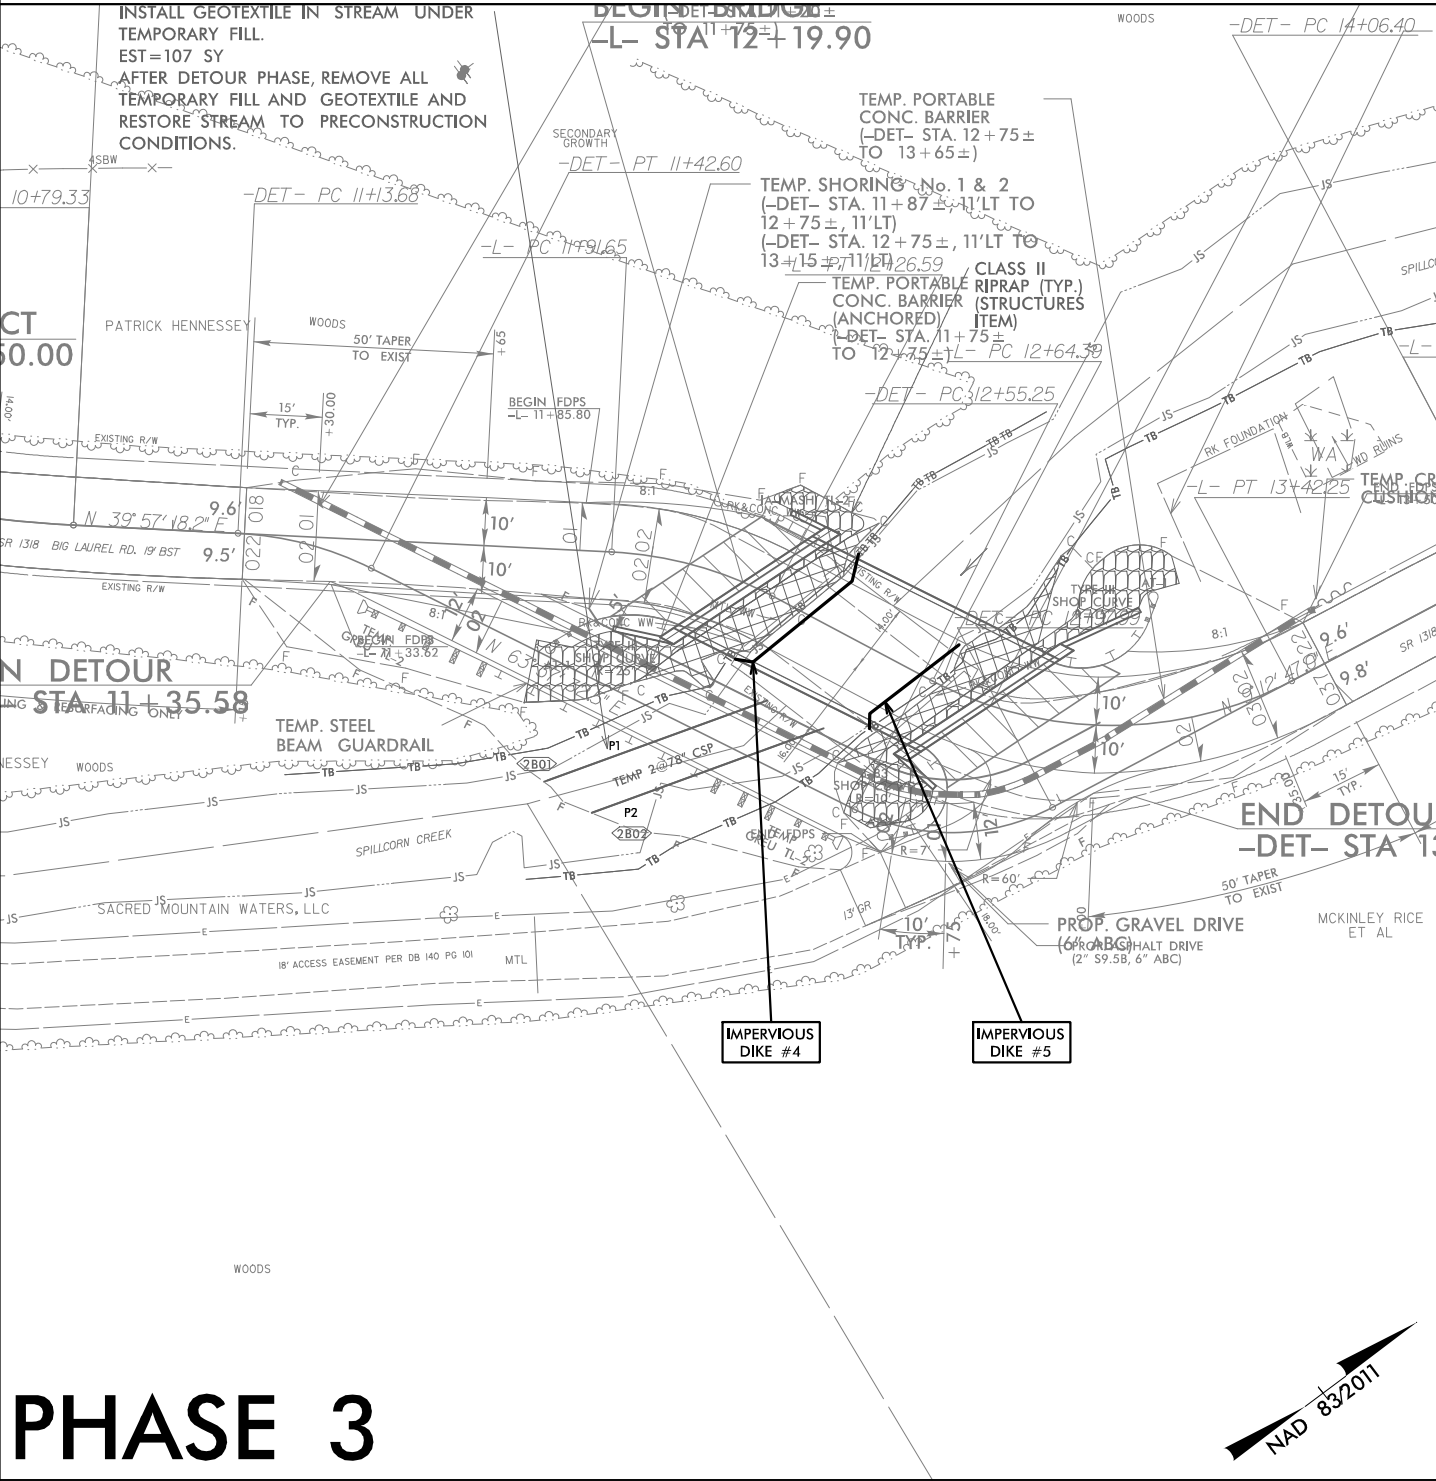


DETOUR

MAINTAIN EROSION CONTROL PERIMETER PROTECTION FROM EC-04/CONST.4 AS APPROPRIATE FOR FINAL DETOUR PHASE.

Madison County
Bridge #560152




PROJECT REFERENCE NO.		SHEET NO.	
BPI3-R024		EC-06/CONST.2B-1	
RW SHEET NO.			
ROADWAY DESIGN ENGINEER		HYDRAULICS ENGINEER	
 TGS ENGINEERS 201 W. MARION ST-STE 200 SHELBY, NC 28150 PH (704) 476-0003 CORP. LICENSE NO.: C-0275			

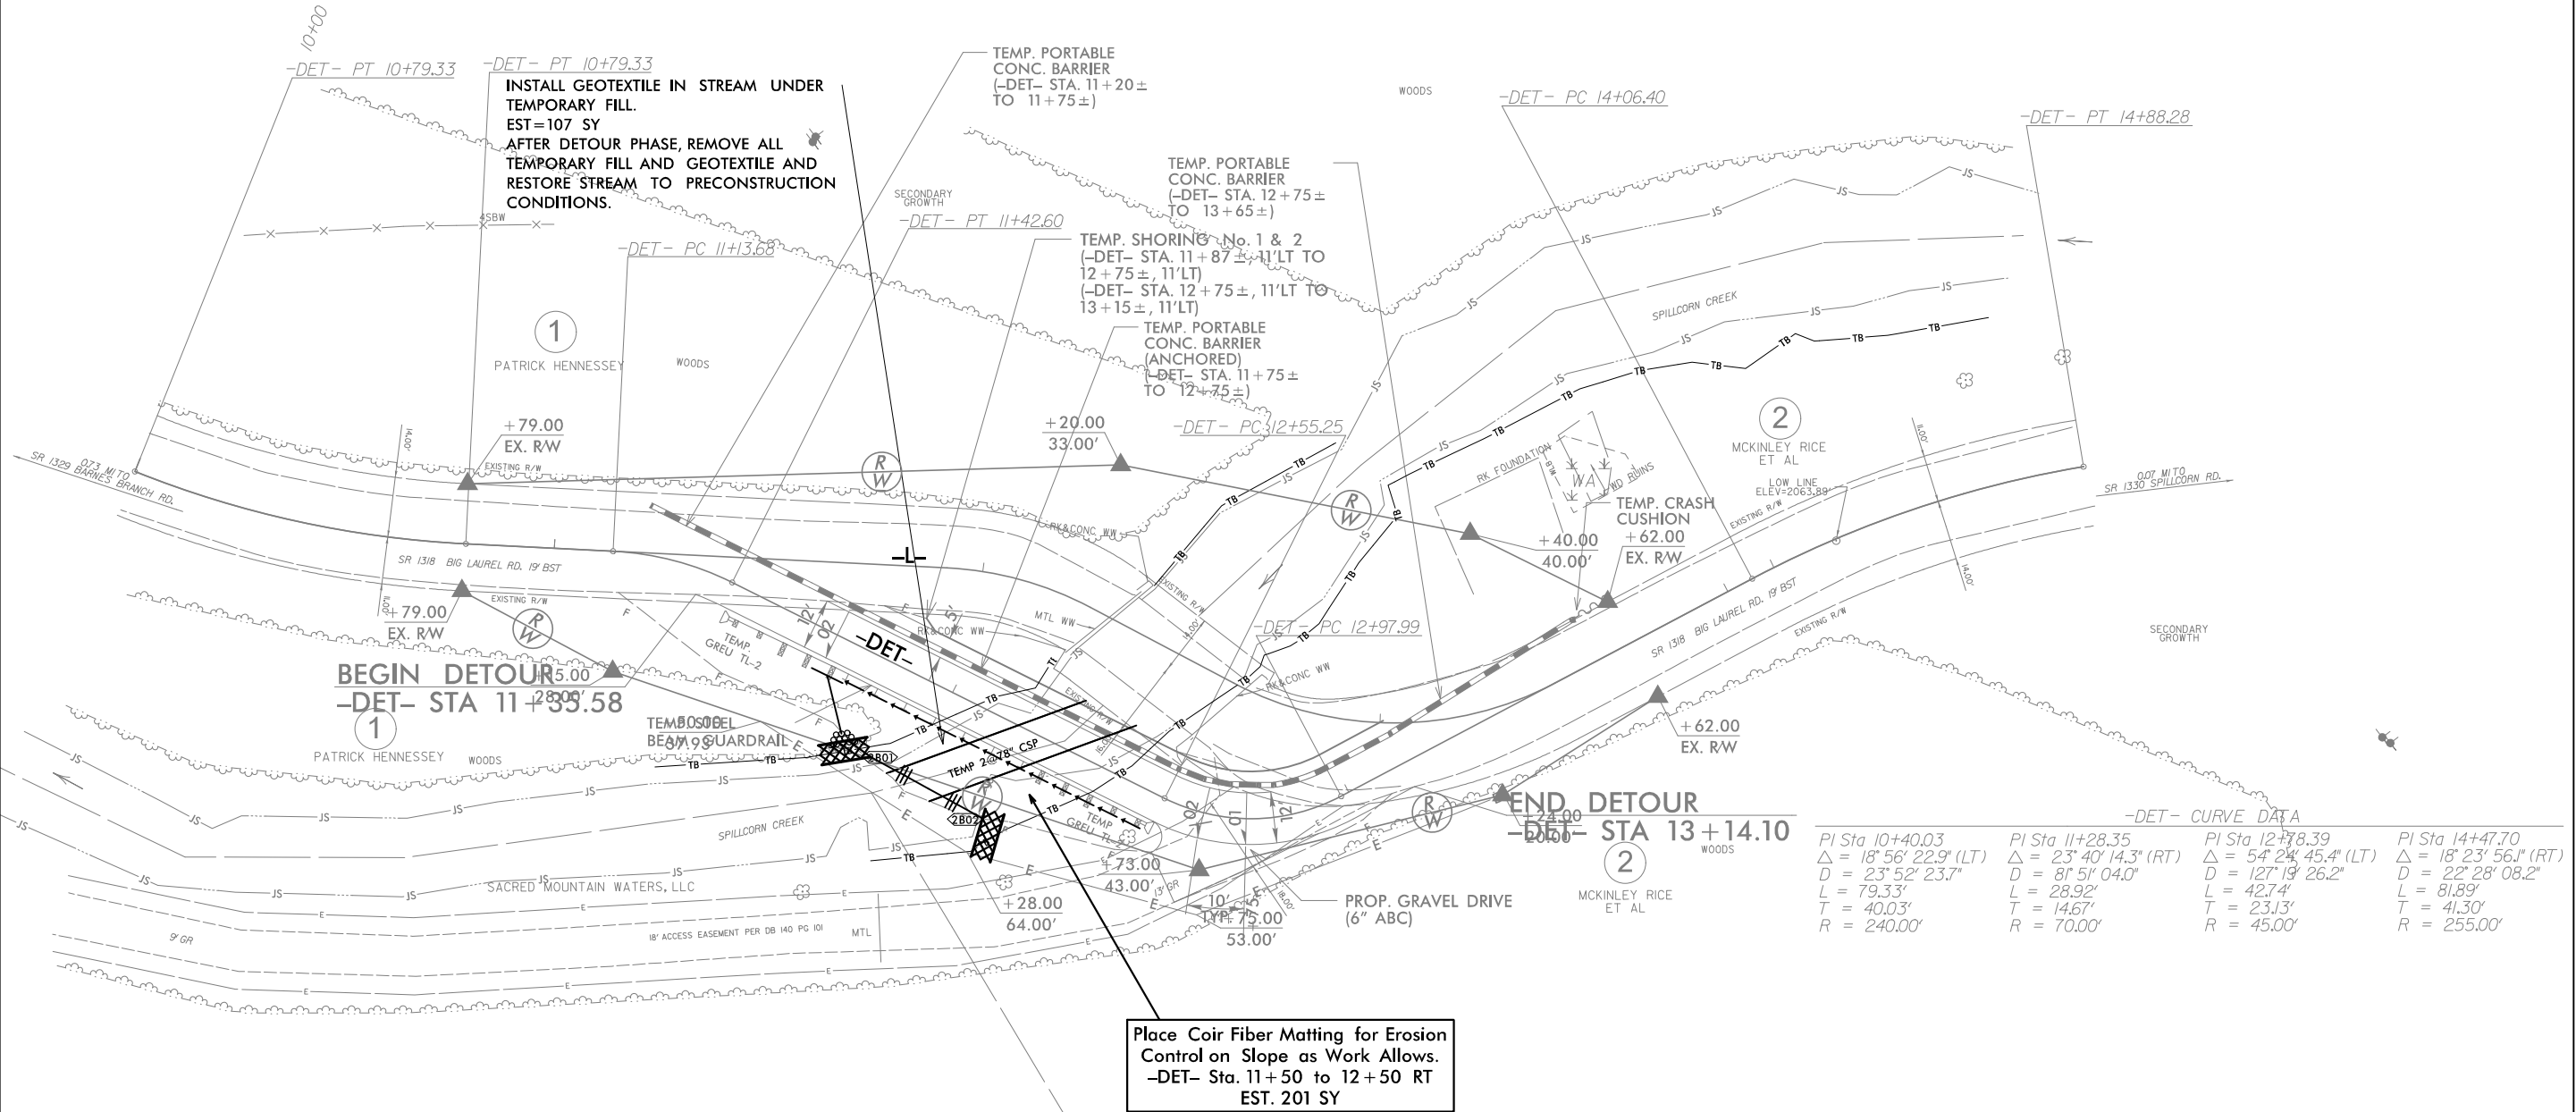

Madison County
Bridge #560152





PROJECT REFERENCE NO.		SHEET NO.	
BP13-R024		EC-07/CONST.4	
RW SHEET NO.			
ROADWAY DESIGN ENGINEER		HYDRAULICS ENGINEER	
		TGS ENGINEERS 201 W. MARION ST-STE 200 SHELBY, NC 28150 PH (704) 476-0003 CORP. LICENSE NO.: C-0275	

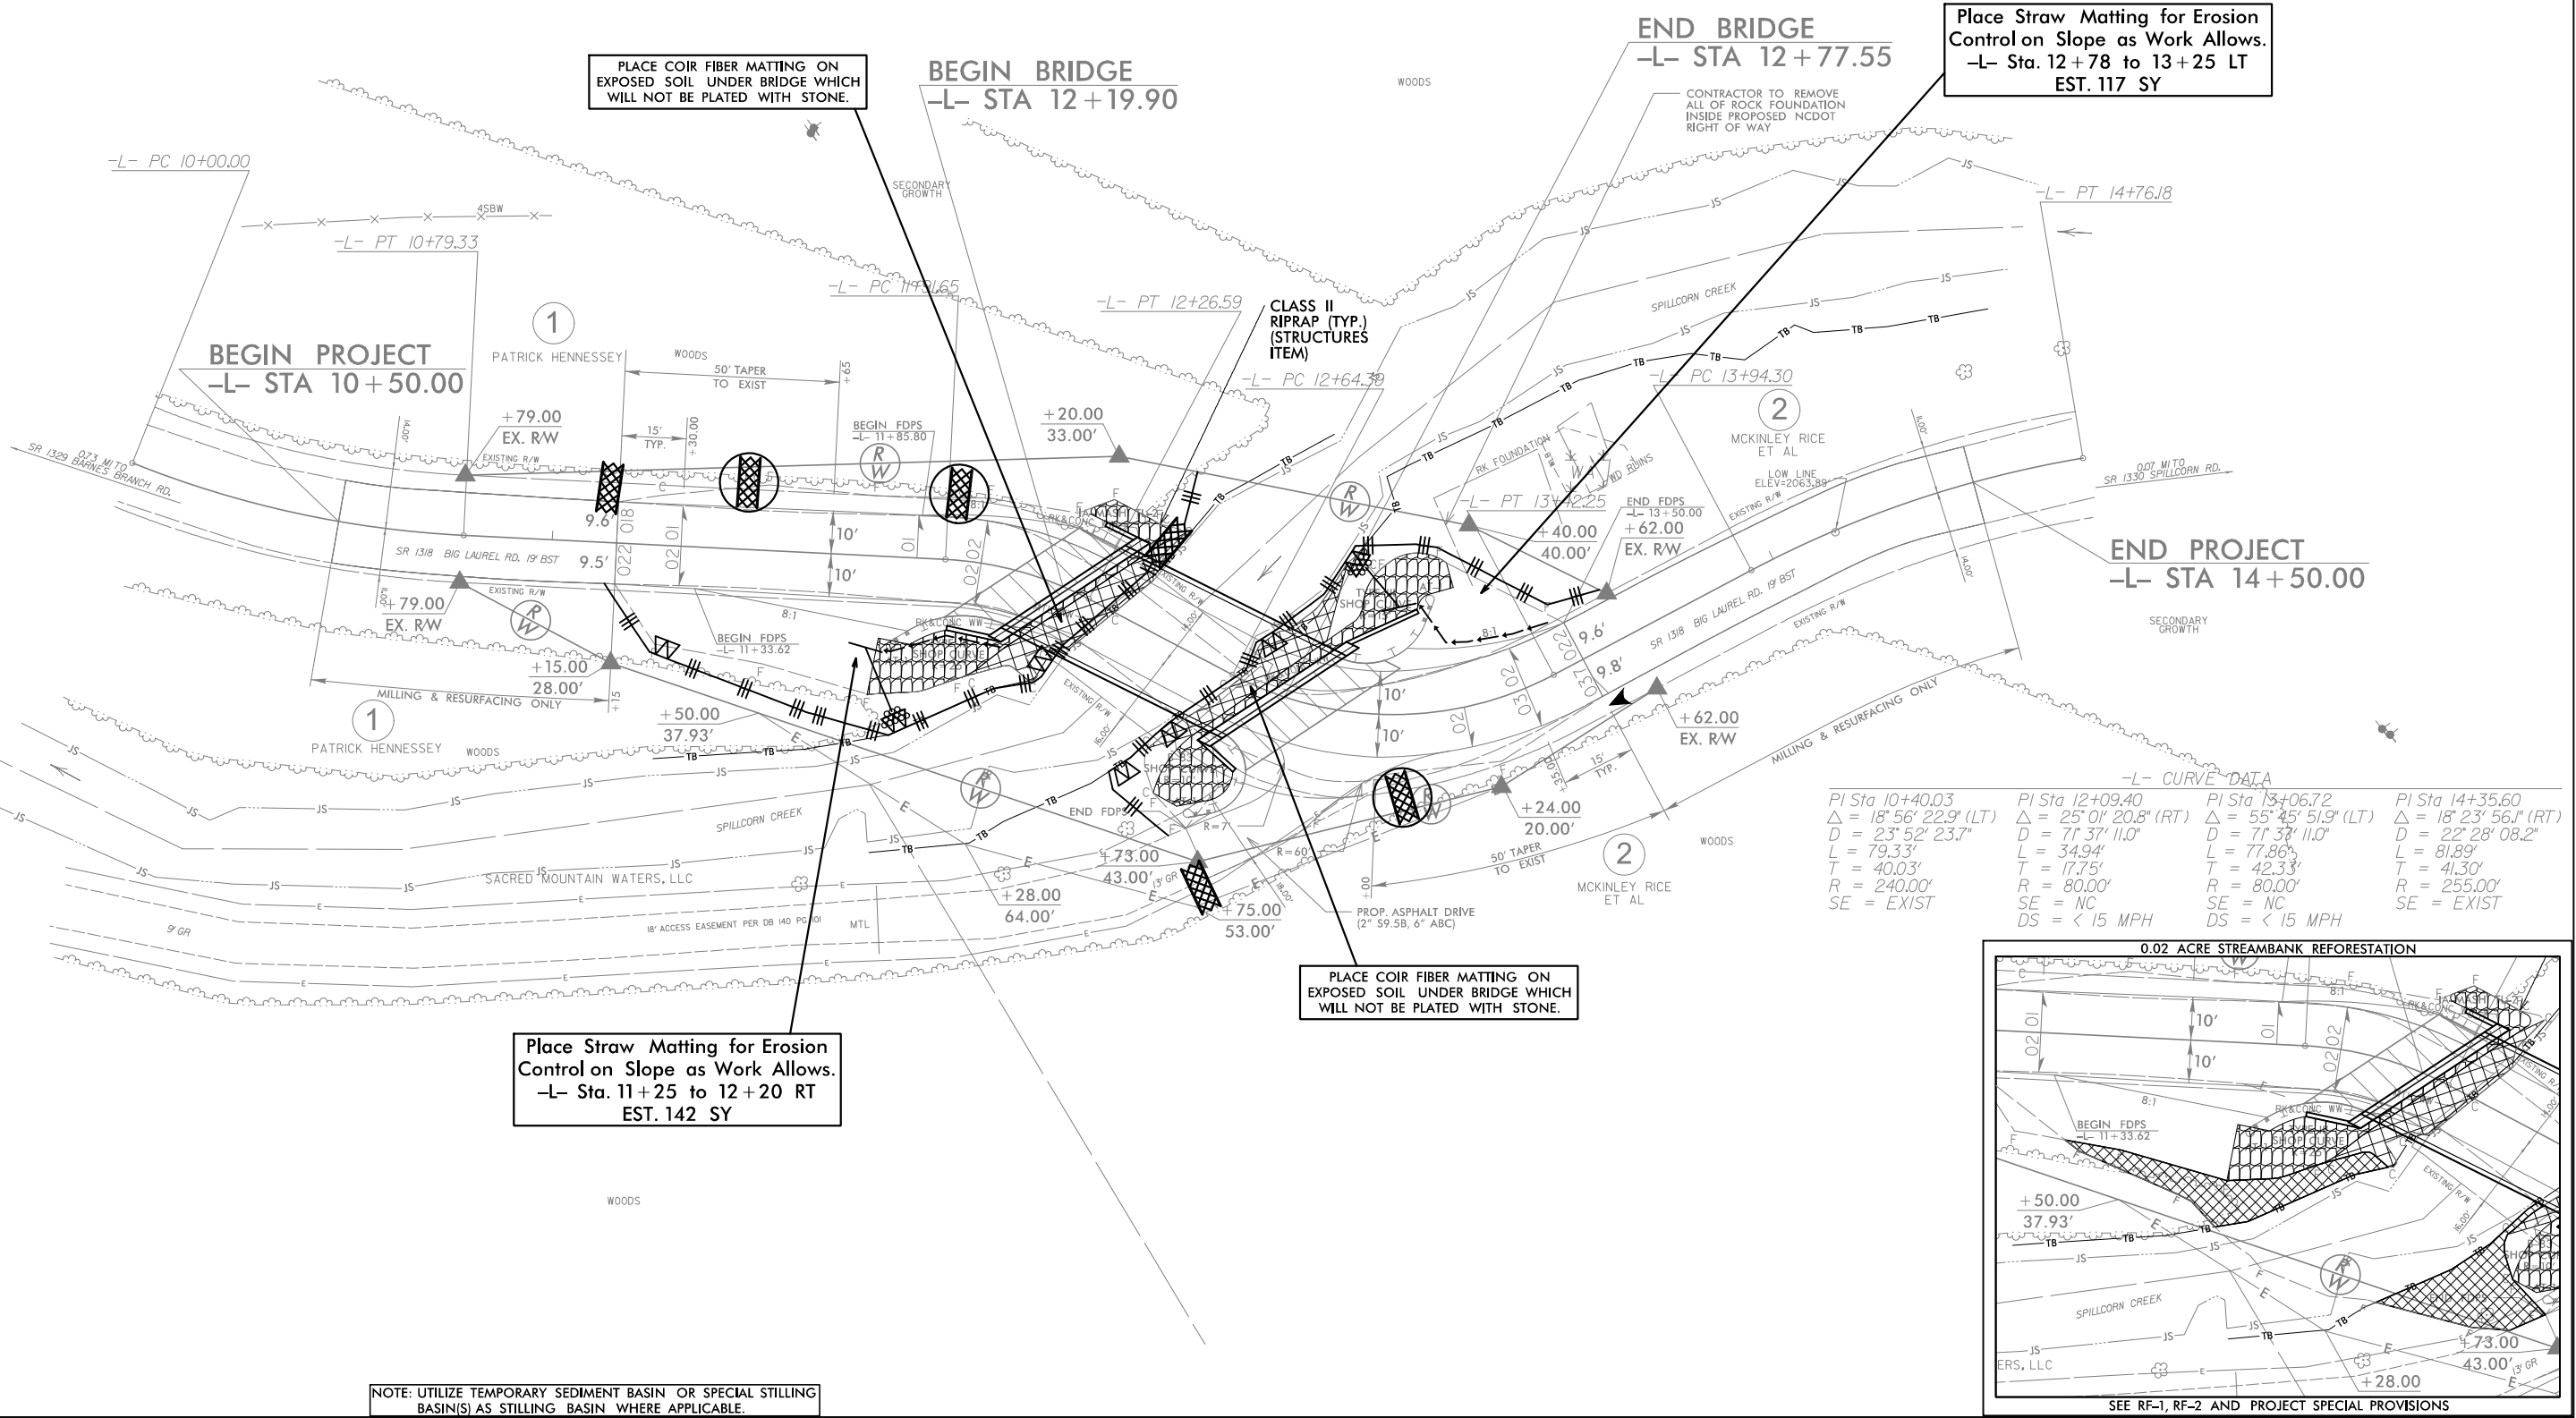


PLANTING DETAILS

LIVE STAKES PLANTING DETAIL

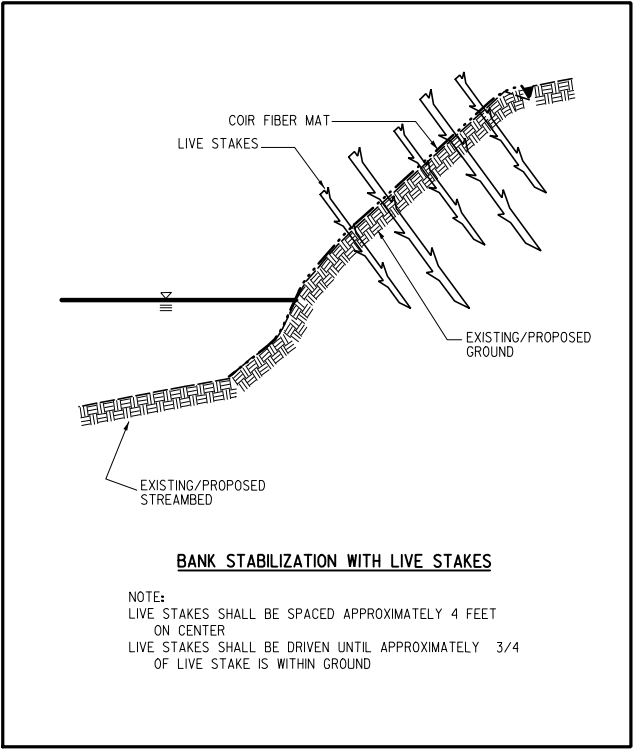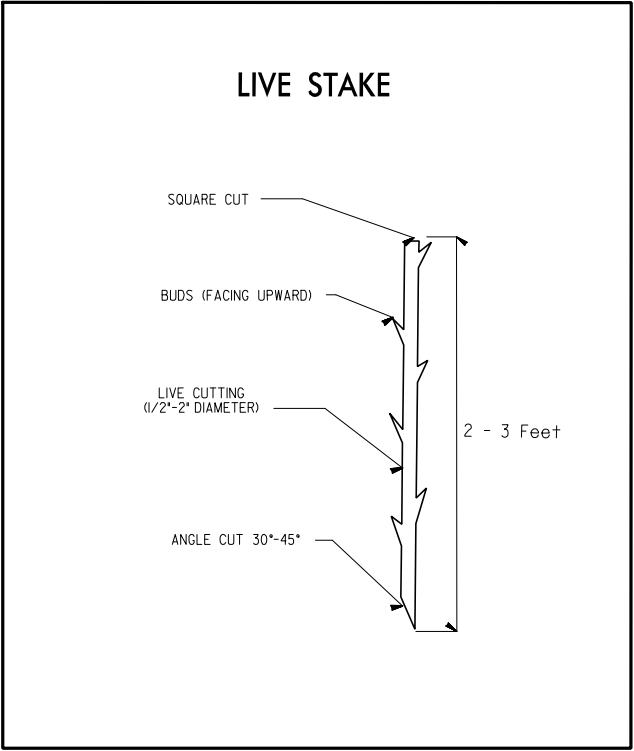

BAREROOT PLANTING DETAIL
DIBBLE PLANTING METHOD
USING THE KBC PLANTING BAR

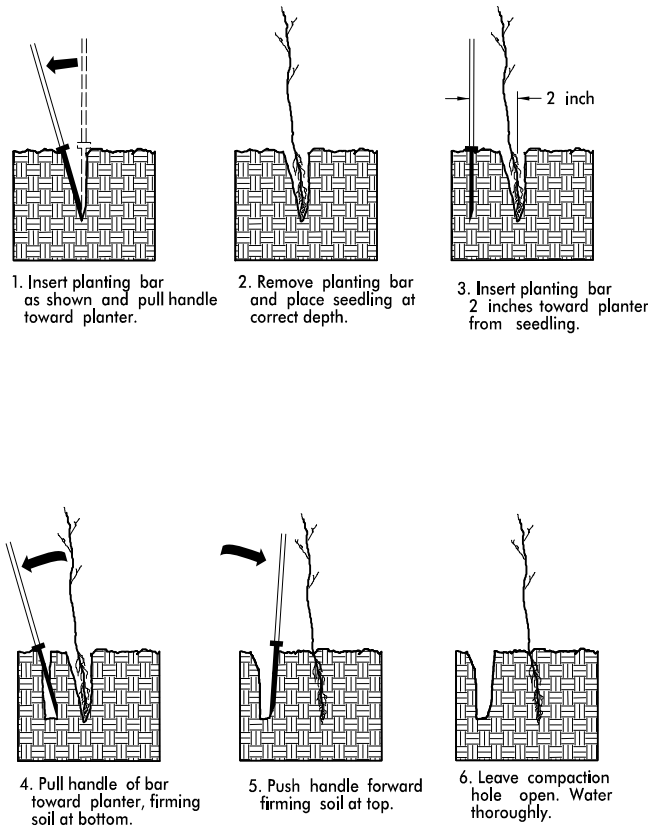

PLANTING NOTES:

PLANTING BAG
During planting, seedlings shall be kept in a moist canvas bag or similar container to prevent the root systems from drying.




KBC PLANTING BAR
Planting bar shall have a blade with a triangular cross section, and shall be 12 inches long, 4 inches wide and 1 inch thick at center.



ROOT PRUNING
All seedlings shall be root pruned, if necessary, so that no roots extend more than 10 inches below the root collar.

- ☐ TYPE 1 STREAMBANK REFORESTATION SHALL BE PLANTED 3 FT. TO 5 FT. ON CENTER, RANDOM SPACING, AVERAGING 4 FT. ON CENTER, APPROXIMATELY 2724 PLANTS PER ACRE.
- ☐ TYPE 2 STREAMBANK REFORESTATION SHALL BE PLANTED 6 FT. TO 10 FT. ON CENTER, RANDOM SPACING, AVERAGING 8 FT. ON CENTER, APPROXIMATELY 680 PLANTS PER ACRE.
- ☐ NOTE: TYPE 1 AND TYPE 2 STREAMBANK REFORESTATION SHALL BE PAID FOR AS "STREAMBANK REFORESTATION"

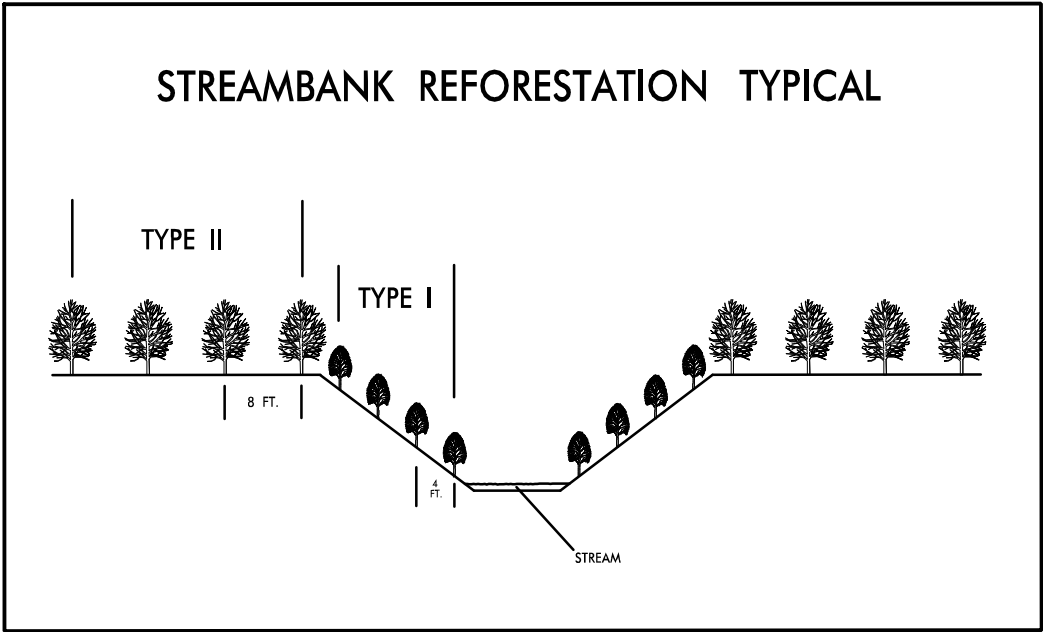

STREAMBANK REFORESTATION

MIXTURE, TYPE, SIZE, AND FURNISH SHALL CONFORM TO THE FOLLOWING:

TYPE 1

50% SALIX NIGRA	BLACK WILLOW	2 ft - 3 ft LIVE STAKES
50% CORNUS AMOMUM	SILKY DOGWOOD	2 ft - 3 ft LIVE STAKES


TYPE 2

25% LIRIODENDRON TULIPIFERA	TULIP POPLAR	12 in - 18 in BR
25% PLATANUS OCCIDENTALIS	SYCAMORE	12 in - 18 in BR
25% BETULA NIGRA	RIVER BIRCH	12 in - 18 in BR
25% NYSSA SYLVATICA	BLACK GUM	12 in - 18 in BR


- ☐ SEE PLAN SHEETS FOR AREAS TO BE PLANTED

PROJECT REFERENCE NO.	SHEET NO.
BP13-R024	RF-1
R/W SHEET NO.	
ROADWAY DESIGN ENGINEER	HYDRAULICS ENGINEER

PROJECT REFERENCE NO.	SHEET NO.
<i>BP13-R024</i>	<i>RF-2</i>
R/W SHEET NO.	
ROADWAY DESIGN ENGINEER	HYDRAULICS ENGINEER

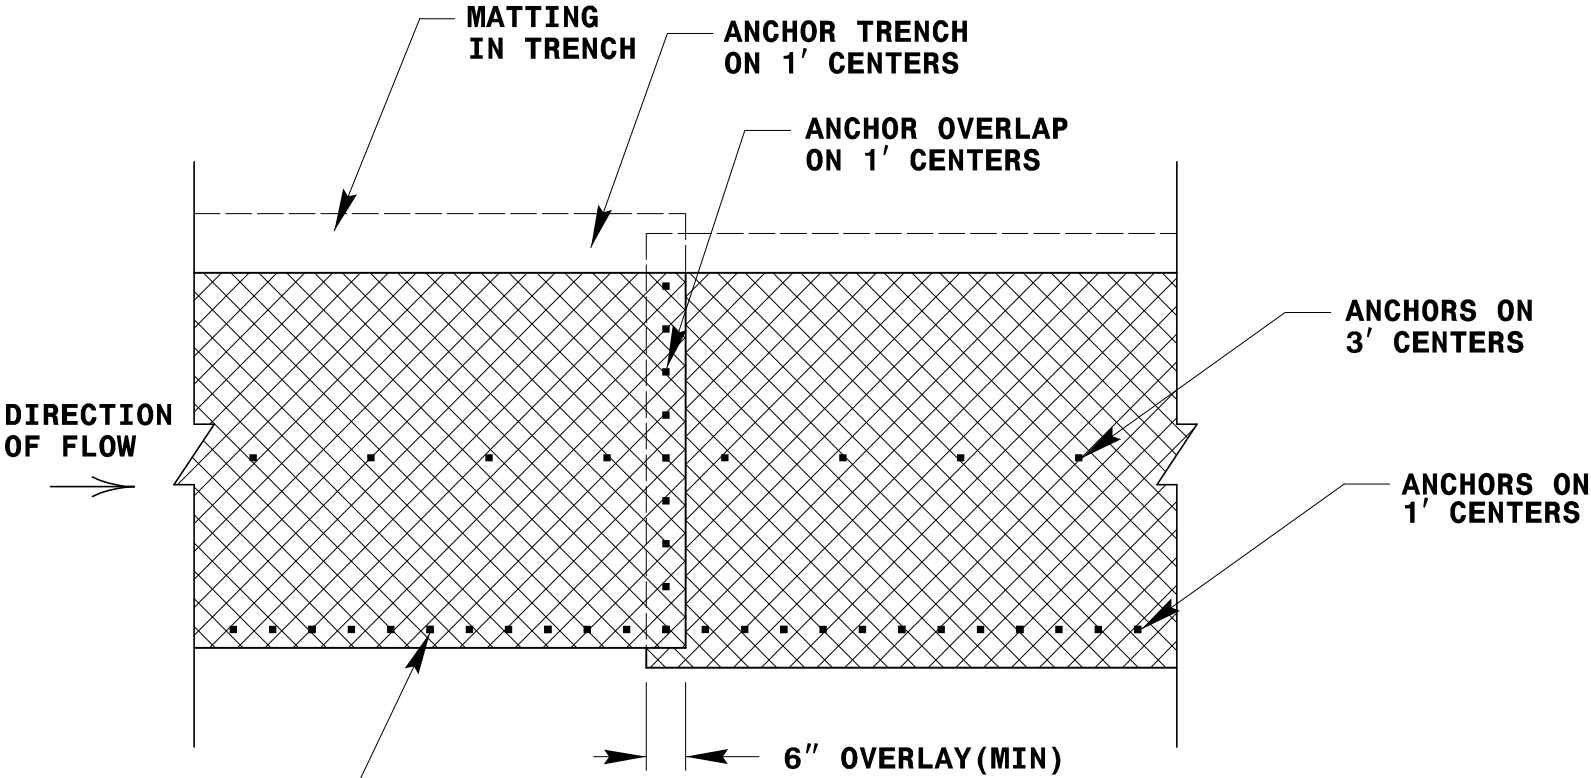


PLAN VIEW

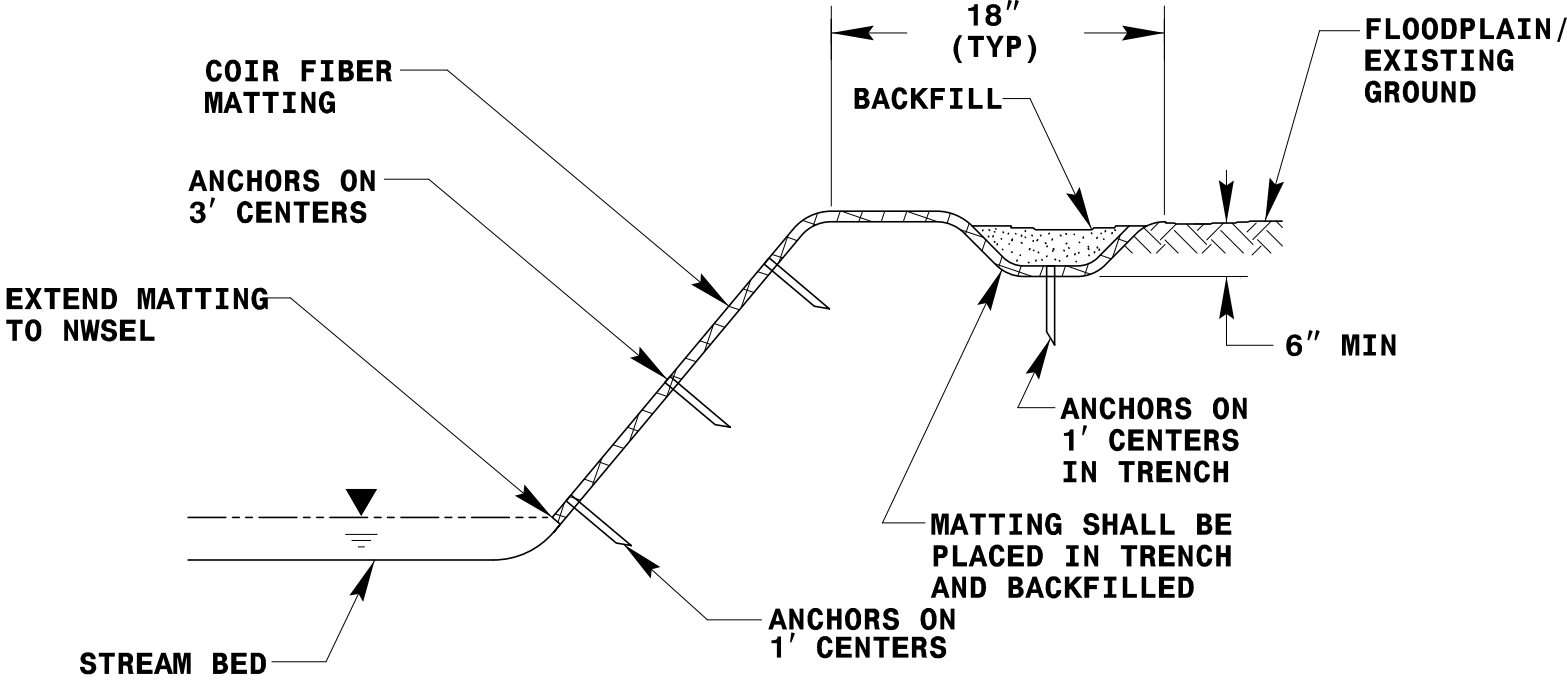

TYPICAL CROSS SECTION

COIR FIBER MATTING DETAIL

NOT TO SCALE

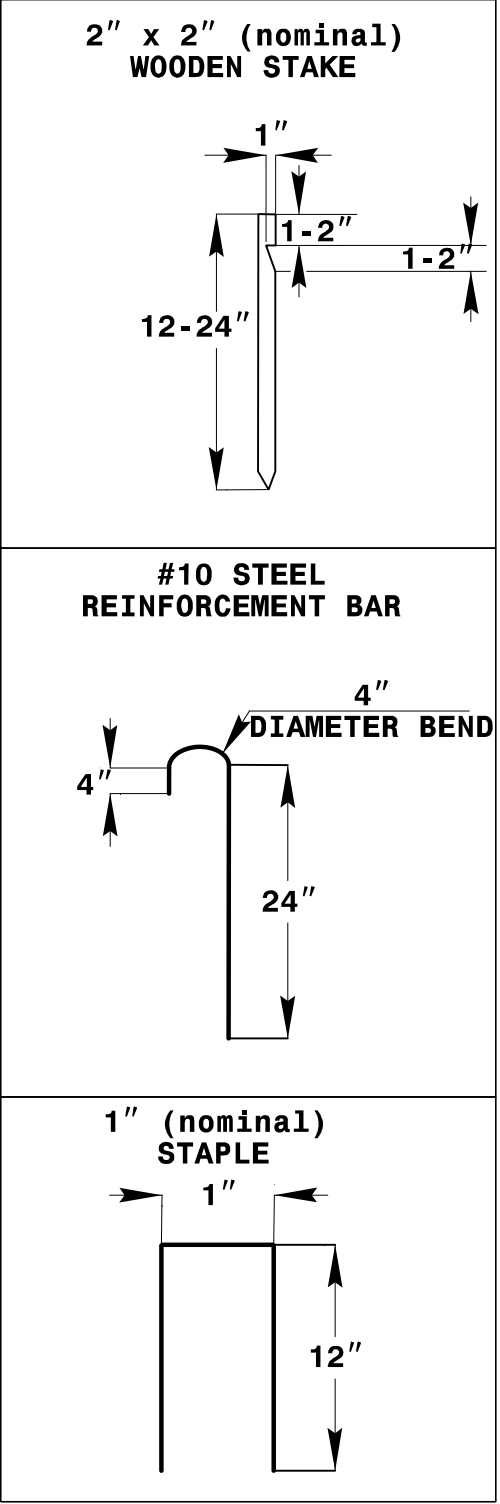

ANCHOR OPTIONS

STREAMBANK REFORESTATION

DETAIL SHEET 2 OF 2

N.C.D.O.T. – ROADSIDE ENVIRONMENTAL UNIT

STATE OF NORTH CAROLINA
DEPARTMENT OF TRANSPORTATION

SIGNING PLAN
MADISON COUNTY
LOCATION: BRIDGE #560152 OVER SPILLCORN CREEK
ON SR 1318 (BIG LAUREL RD)

ROADWAY STANDARD DRAWING

THE FOLLOWING ROADWAY STANDARDS AS APPEAR IN "ROADWAY STANDARD DRAWINGS" - PROJECT SERVICES UNIT - N.C. DEPARTMENT OF TRANSPORTATION - RALEIGH, N.C., DATED JANUARY 2024 ARE APPLICABLE TO THIS PROJECT AND BY REFERENCE HEREBY ARE CONSIDERED A PART OF THESE PLANS:

<u>STD. NO.</u>	<u>TITLE</u>
904.10	ORIENTATION OF GROUND MOUNTED SIGNS
904.50	MOUNTING OF TYPE 'D', 'E' AND 'F' SIGNS ON 'U' CHANNEL POSTS

GENERAL NOTES

- . SIGNS FURNISHED BY STATE
- . CONFIRM IN WRITING AT LEAST 4 MONTHS IN ADVANCE, THE ACTUAL DATE THE DEPARTMENT FURNISHED SIGNS WILL BE REQUIRED.
- . IF REMOVAL OR RELOCATION OF SIGNS ON PRIVATE STREET (NON-STATE MAINTAINED) IS REQUIRED DUE TO CONSTRUCTION, THE CONTRACTOR SHALL INFORM THE ENGINEER. THE WORK WILL BE COMPLETED BY OTHERS.
- . WHEN NOT STATIONED OR DIMENSIONED ON PLANS, ALL 'E' AND 'F' SIGNS SHALL BE FIELD LOCATED BY THE ENGINEER
- . ALL EXISTING SIGNS ON "U" CHANNEL POST WITHIN THE PROJECT LIMITS SHALL BE REMOVED AND DISPOSED OF UNLESS OTHERWISE NOTED ON PLANS.
- . WHEN EXISTING SIGNS ARE REMOVED AND INSTALLED ON NEW SUPPORTS, THE RE-ERECTION SHALL IMMEDIATELY FOLLOW THE REMOVAL.
- . THE BACKGROUND FOR TYPE E & F SIGNS SHALL BE TYPE C REFLECTIVE SHEETING.
- . SEE ROADWAY PLANS FOR GUARD/GUIDE RAIL DETAILS.

SUMMARY OF QUANTITIES

ITEM NO.		ITEM DESCRIPTION	QUANTITY	UNIT
DESC. NO.	SECT. NO.			
4072000000	903	SUPPORTS, 3 LB STEEL U-CHANNEL	184	L.F.
4102000000	904	SIGN ERECTION, TYPE E	4	EA.
4155000000	907	DISPOSAL OF SIGN SYSTEM, U-CHANNEL	6	EA.

INDEX

<u>SHEET NO.</u>	<u>DESCRIPTION</u>
SIGN-1	TITLE SHEET
SIGN-2	E AND F SHEETS
SIGN-3	SIGNING PLAN SHEETS

PLAN PREPARED BY: N.C.D.O.T. SIGNING AND DELINEATION UNIT

KELVIN JORDAN SIGNING & DELINEATION REGIONAL ENGINEER
WALTER JOHNSON SIGNING & DELINEATION PROJECT DESIGN ENGINEER

BP13-R024

SIGN001

NORTH CAROLINA
DEPARTMENT OF TRANSPORTATION

DocuSigned by:
Kenn E. Roach, PE

APPROVED:
SEB43080D316431

DATE: 06/21/2024

SEAL:


INCOMPLETE PLANS
(DO NOT REMOVE FROM PROJECT)

DOCUMENT NOT CONSIDERED FINAL
UNLESS ALL SIGNATURES COMPLETED



T.I.P.: BP13-R024

5/26/20

401 QUANTITY REQ'D. 2  36" X 36" W1-4R ONE "U" POST PER SIGN						
402 QUANTITY REQ'D. 2  18" X 18" W13-1P MOUNT BELOW SIGN IN 2 INSTALLATIONS						

BP13-R024

SIGN

002

NORTH CAROLINA
DEPARTMENT OF TRANSPORTATION

DocuSigned by:



APPROVED

3EB4360BD316431

Renee B. Roach, PE

DATE

06/21/2024

SEAL




INCOMPLETE PLANS

DO NOT SIGNIFY A SUBMITTER

DOCUMENT NOT CONSIDERED FINAL
UNLESS ALL SIGNATURES COMPLETED



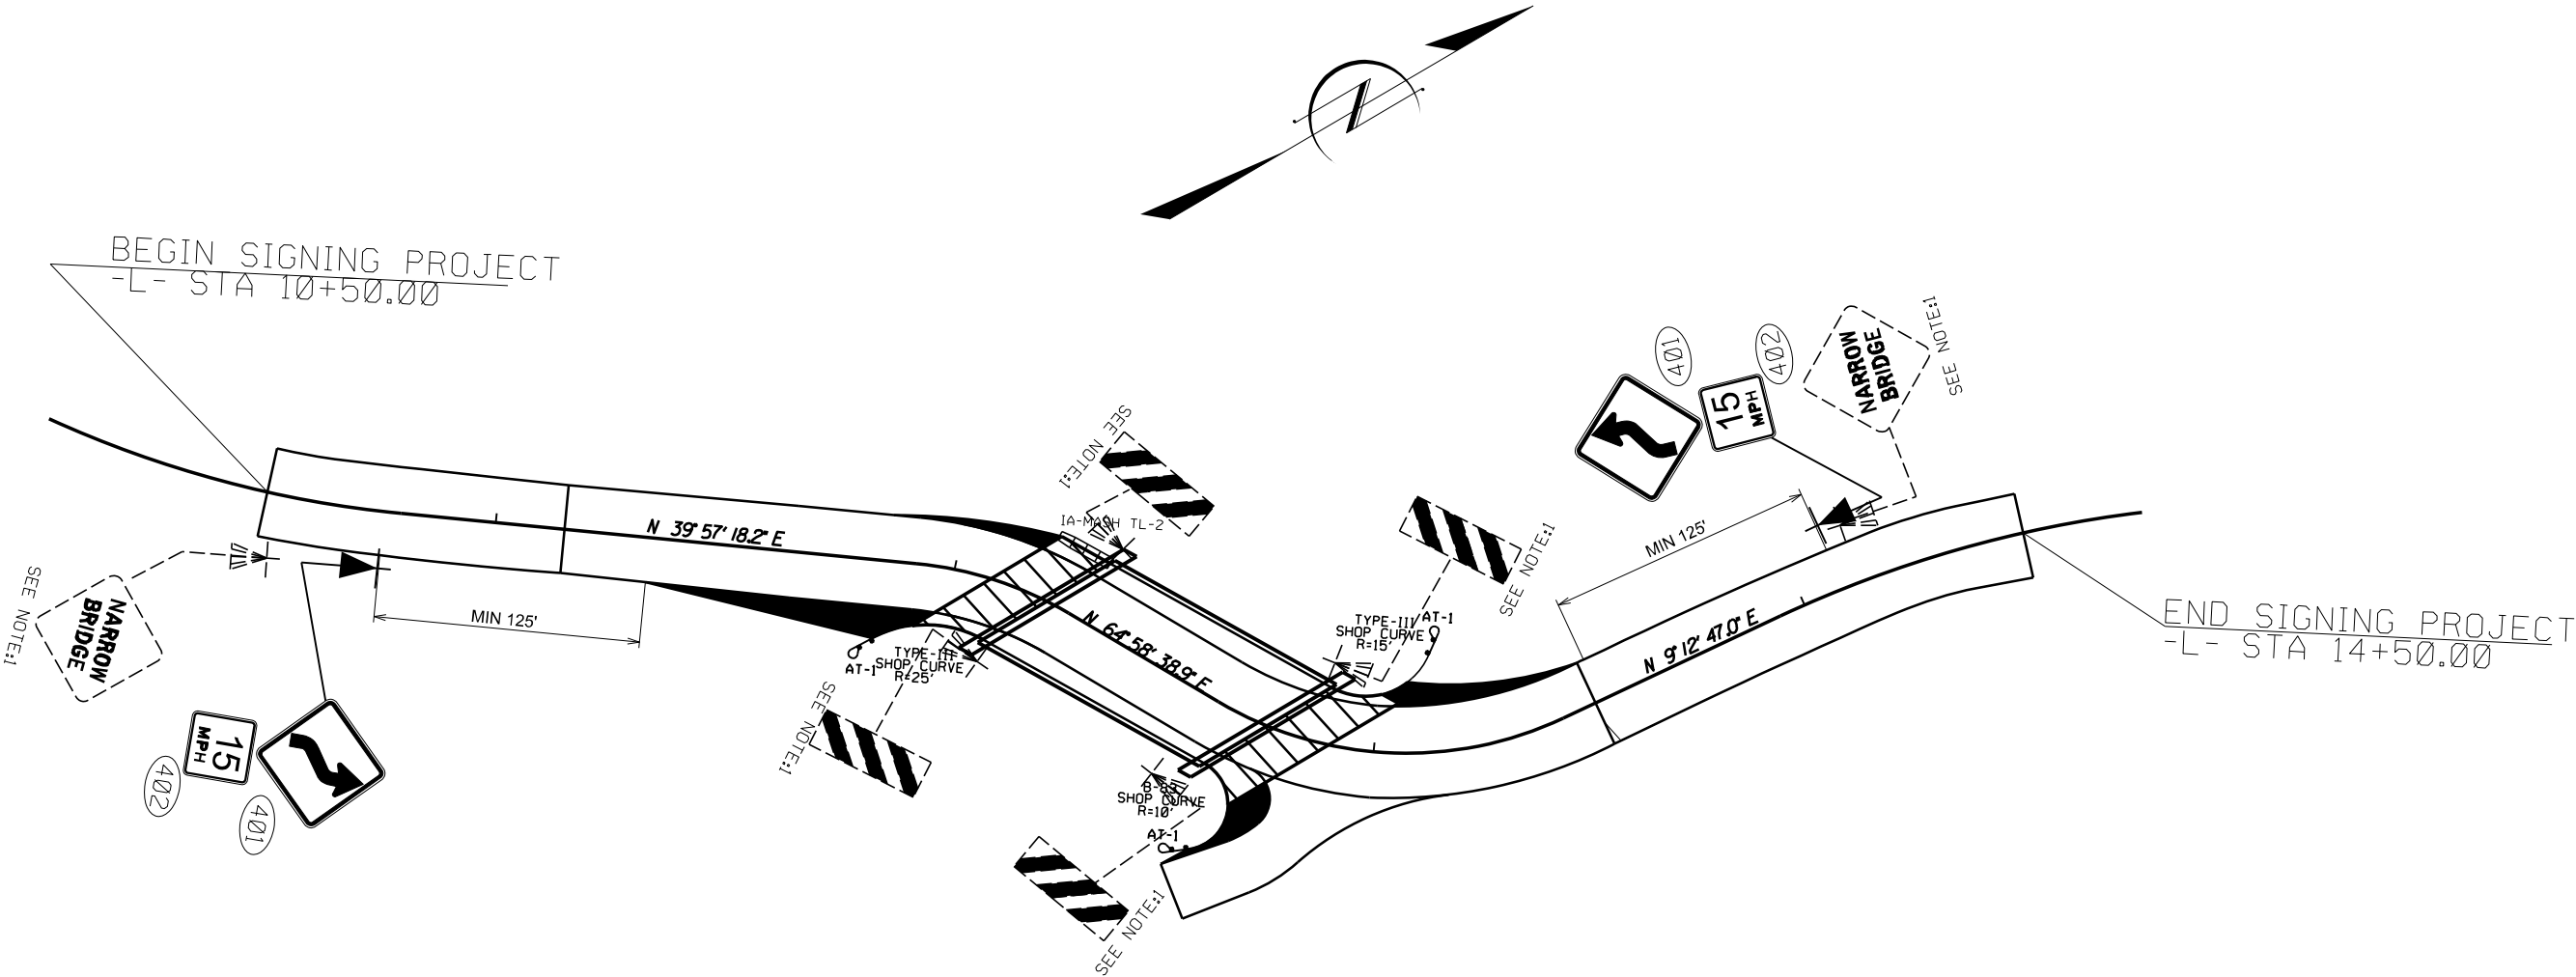

PROJECT NOTES

1. DISPOSAL OF SIGN SYSTEM, U-CHANNEL

BP13-R024

SIGN003

NORTH CAROLINA
DEPARTMENT OF TRANSPORTATION

DocuSigned by:
Kenn E. Roach, P.E.

APPROVED:
SEB43080D316431

DATE
06/21/2024

SEAL

NORTH CAROLINA
DEPARTMENT OF TRANSPORTATION

SEAL
024921

ENGINEER
KENN E. ROACH

INCOMPLETE PLANS
(DO NOT SCALE) (DO NOT PRINT)


DOCUMENT NOT CONSIDERED FINAL
UNLESS ALL SIGNATURES COMPLETED

STATE OF NORTH CAROLINA
DEPARTMENT OF TRANSPORTATION

6/23/16

6/19/2024
X:\NCDD\Division 13 Madison 2019\Madison 152\Roadway\XSC\Madison 152.Rdy_xpl.dgn
User:smvlin


05	PROJ. REFERENCE NO.	SHEET NO.
0 5 10	BP13-R024	X-2

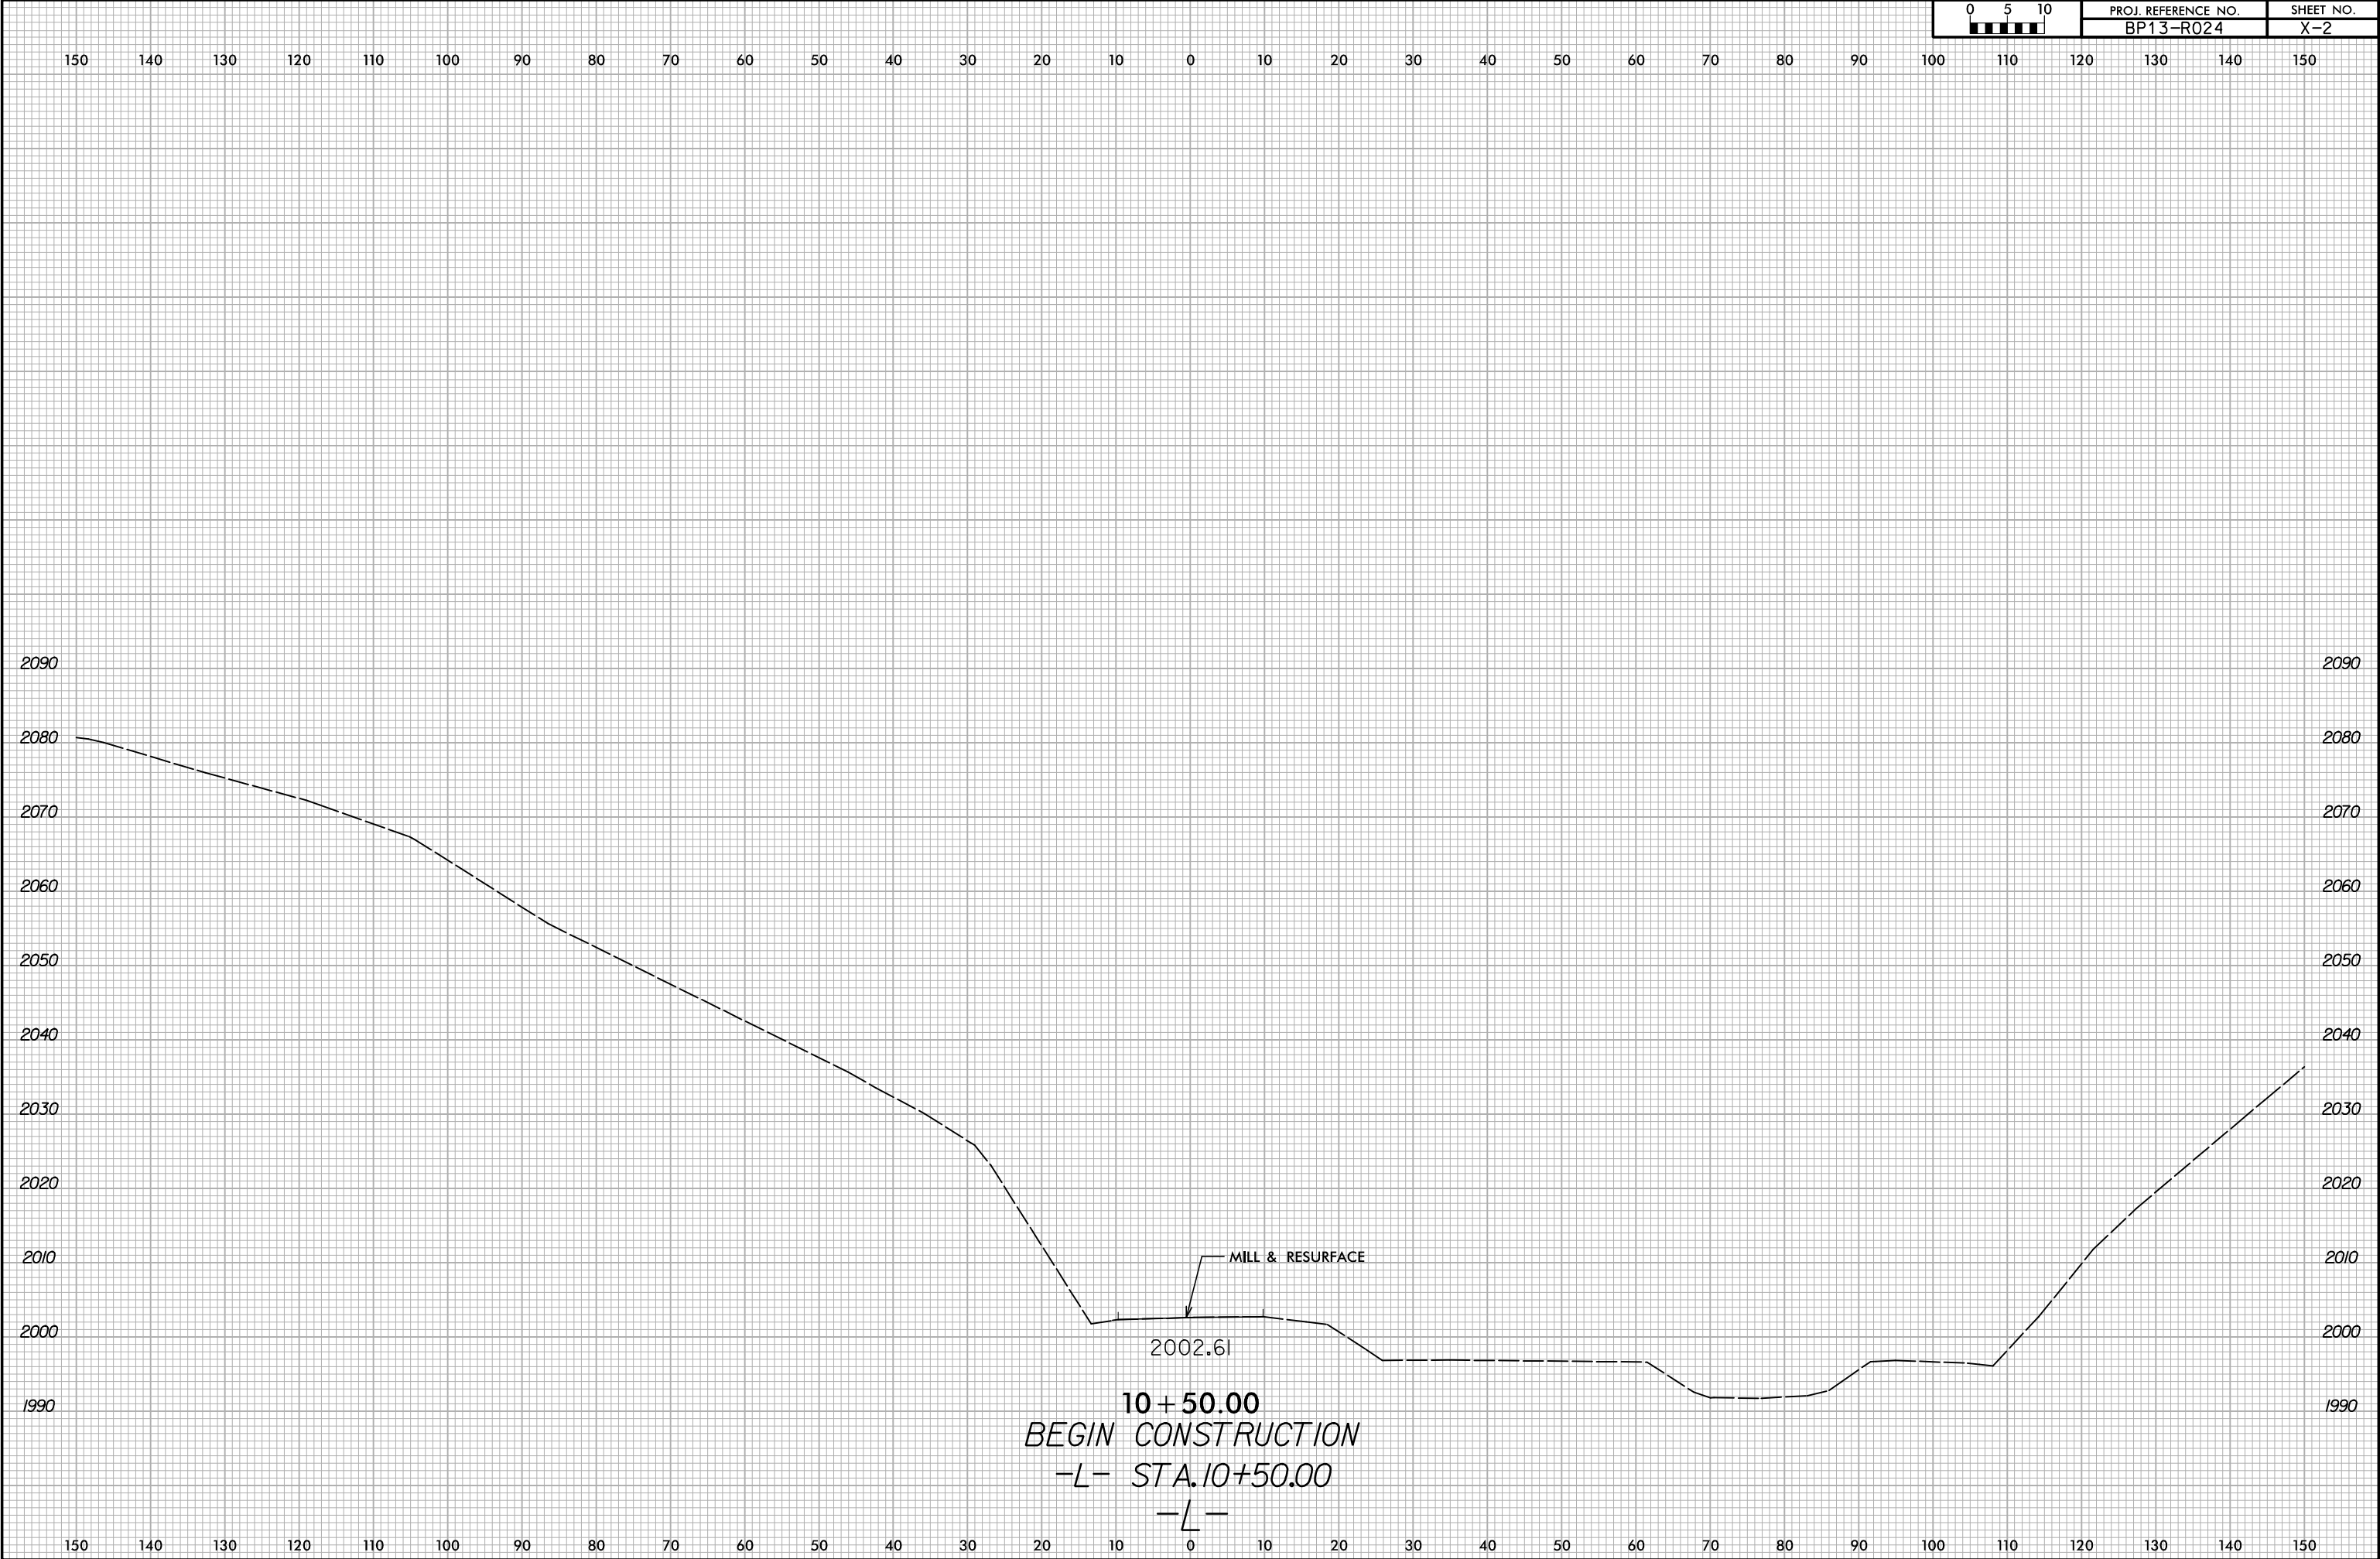

6/23/16


6/19/2024
X:\NCDD\Division 13 Madison 2019\Madison 152\Roadway\XSC\Madison 152.Rdy_xpl.dgn
User:smelym

0510	PROJ. REFERENCE NO.	SHEET NO.
	BP13-R024	X-3

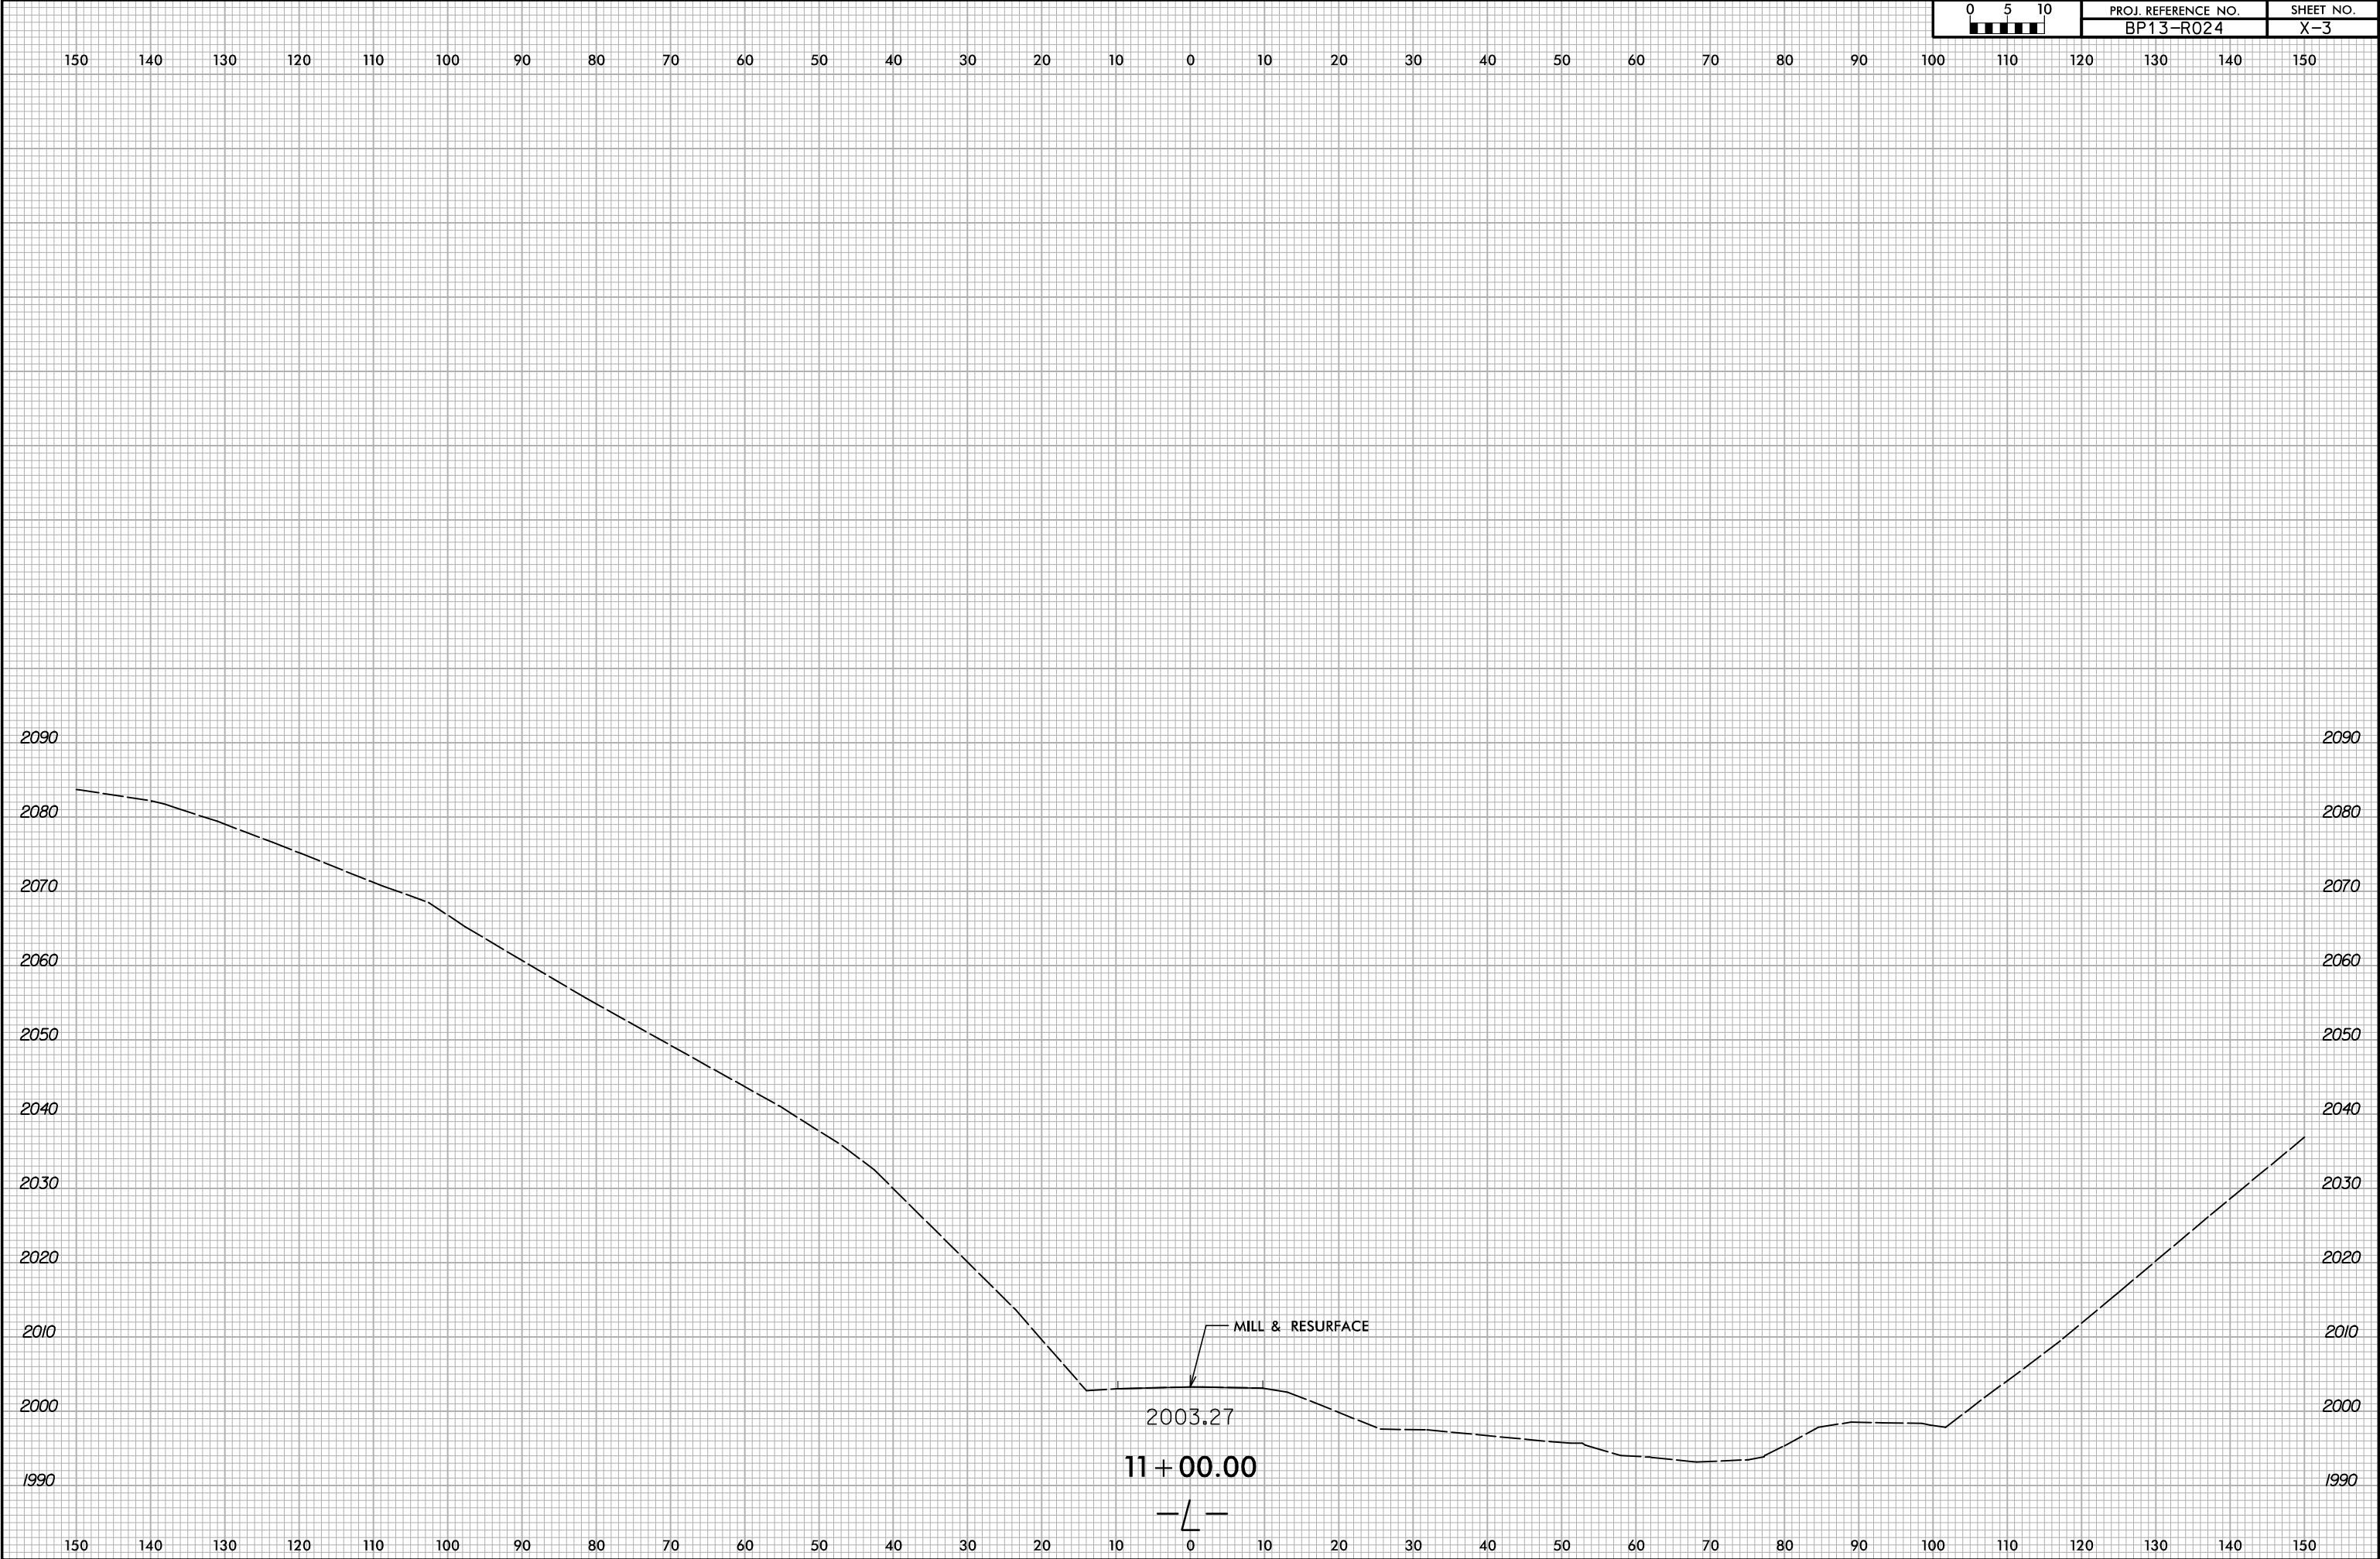

6/23/16

0510	PROJ. REFERENCE NO.	SHEET NO.
	BP13-R024	X-4

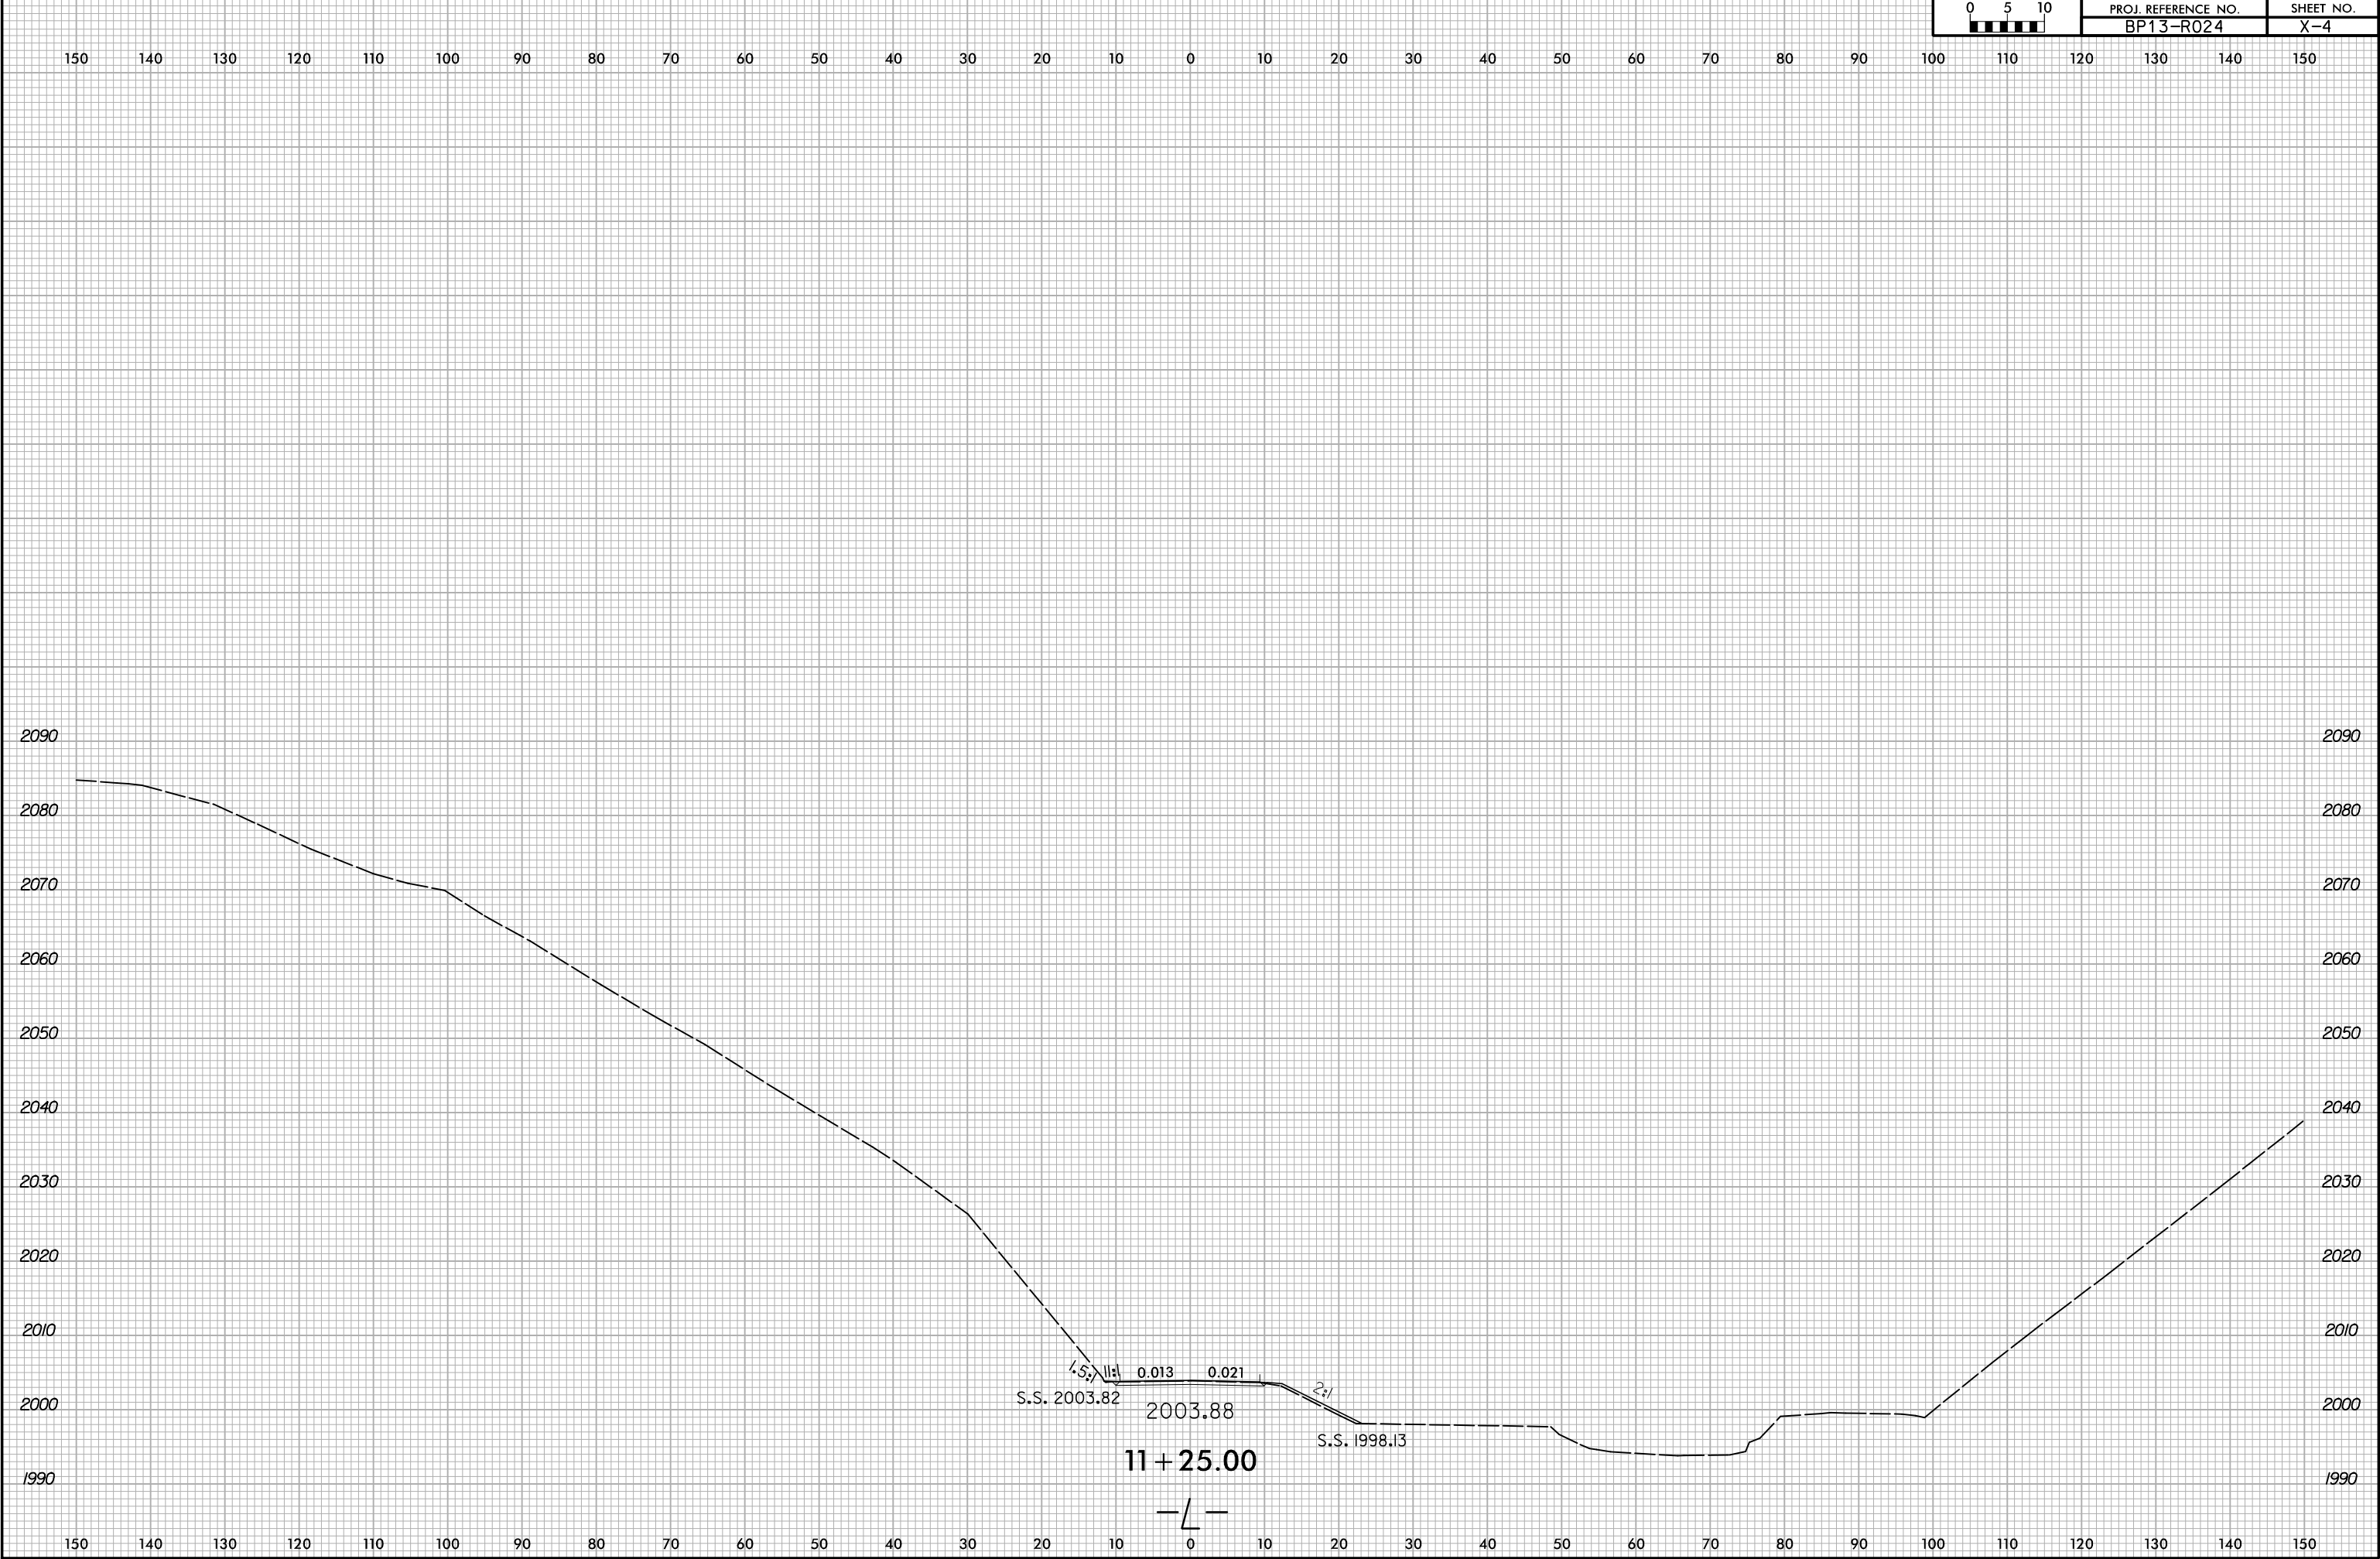

6/19/2024
X:\NC001\Division 13 Madison 2019\Madison 152\Roadway\XSC\Madison 152.Rdy_xpl.dgn
User:smvlin

6/23/16



PROJ. REFERENCE NO.
BP13-R024

SHEET NO.
X-5

150 140 130 120 110 100 90 80 70 60 50 40 30 20 10 0 10 20 30 40 50 60 70 80 90 100 110 120 130 140 150

2090

2080

2070

2060

2050

2040

2030

2020

2010

2000

1990

2090

2080

2070

2060

2050

2040

2030

2020

2010

2000

1990

S.S. 2004.14

2004.61

TEMP. DETOUR
TO BE REMOVED

S.S. 1998.61


11 + 50.00




6/23/16

0510	PROJ. REFERENCE NO.	SHEET NO.
	BP13-R024	X-6

6/19/2024
X:\NCDD\Division 13 Madison 2019\Madison 152\Roadway\XSC\Madison 152.Rdy_xpl.dgn
User:rsimplym

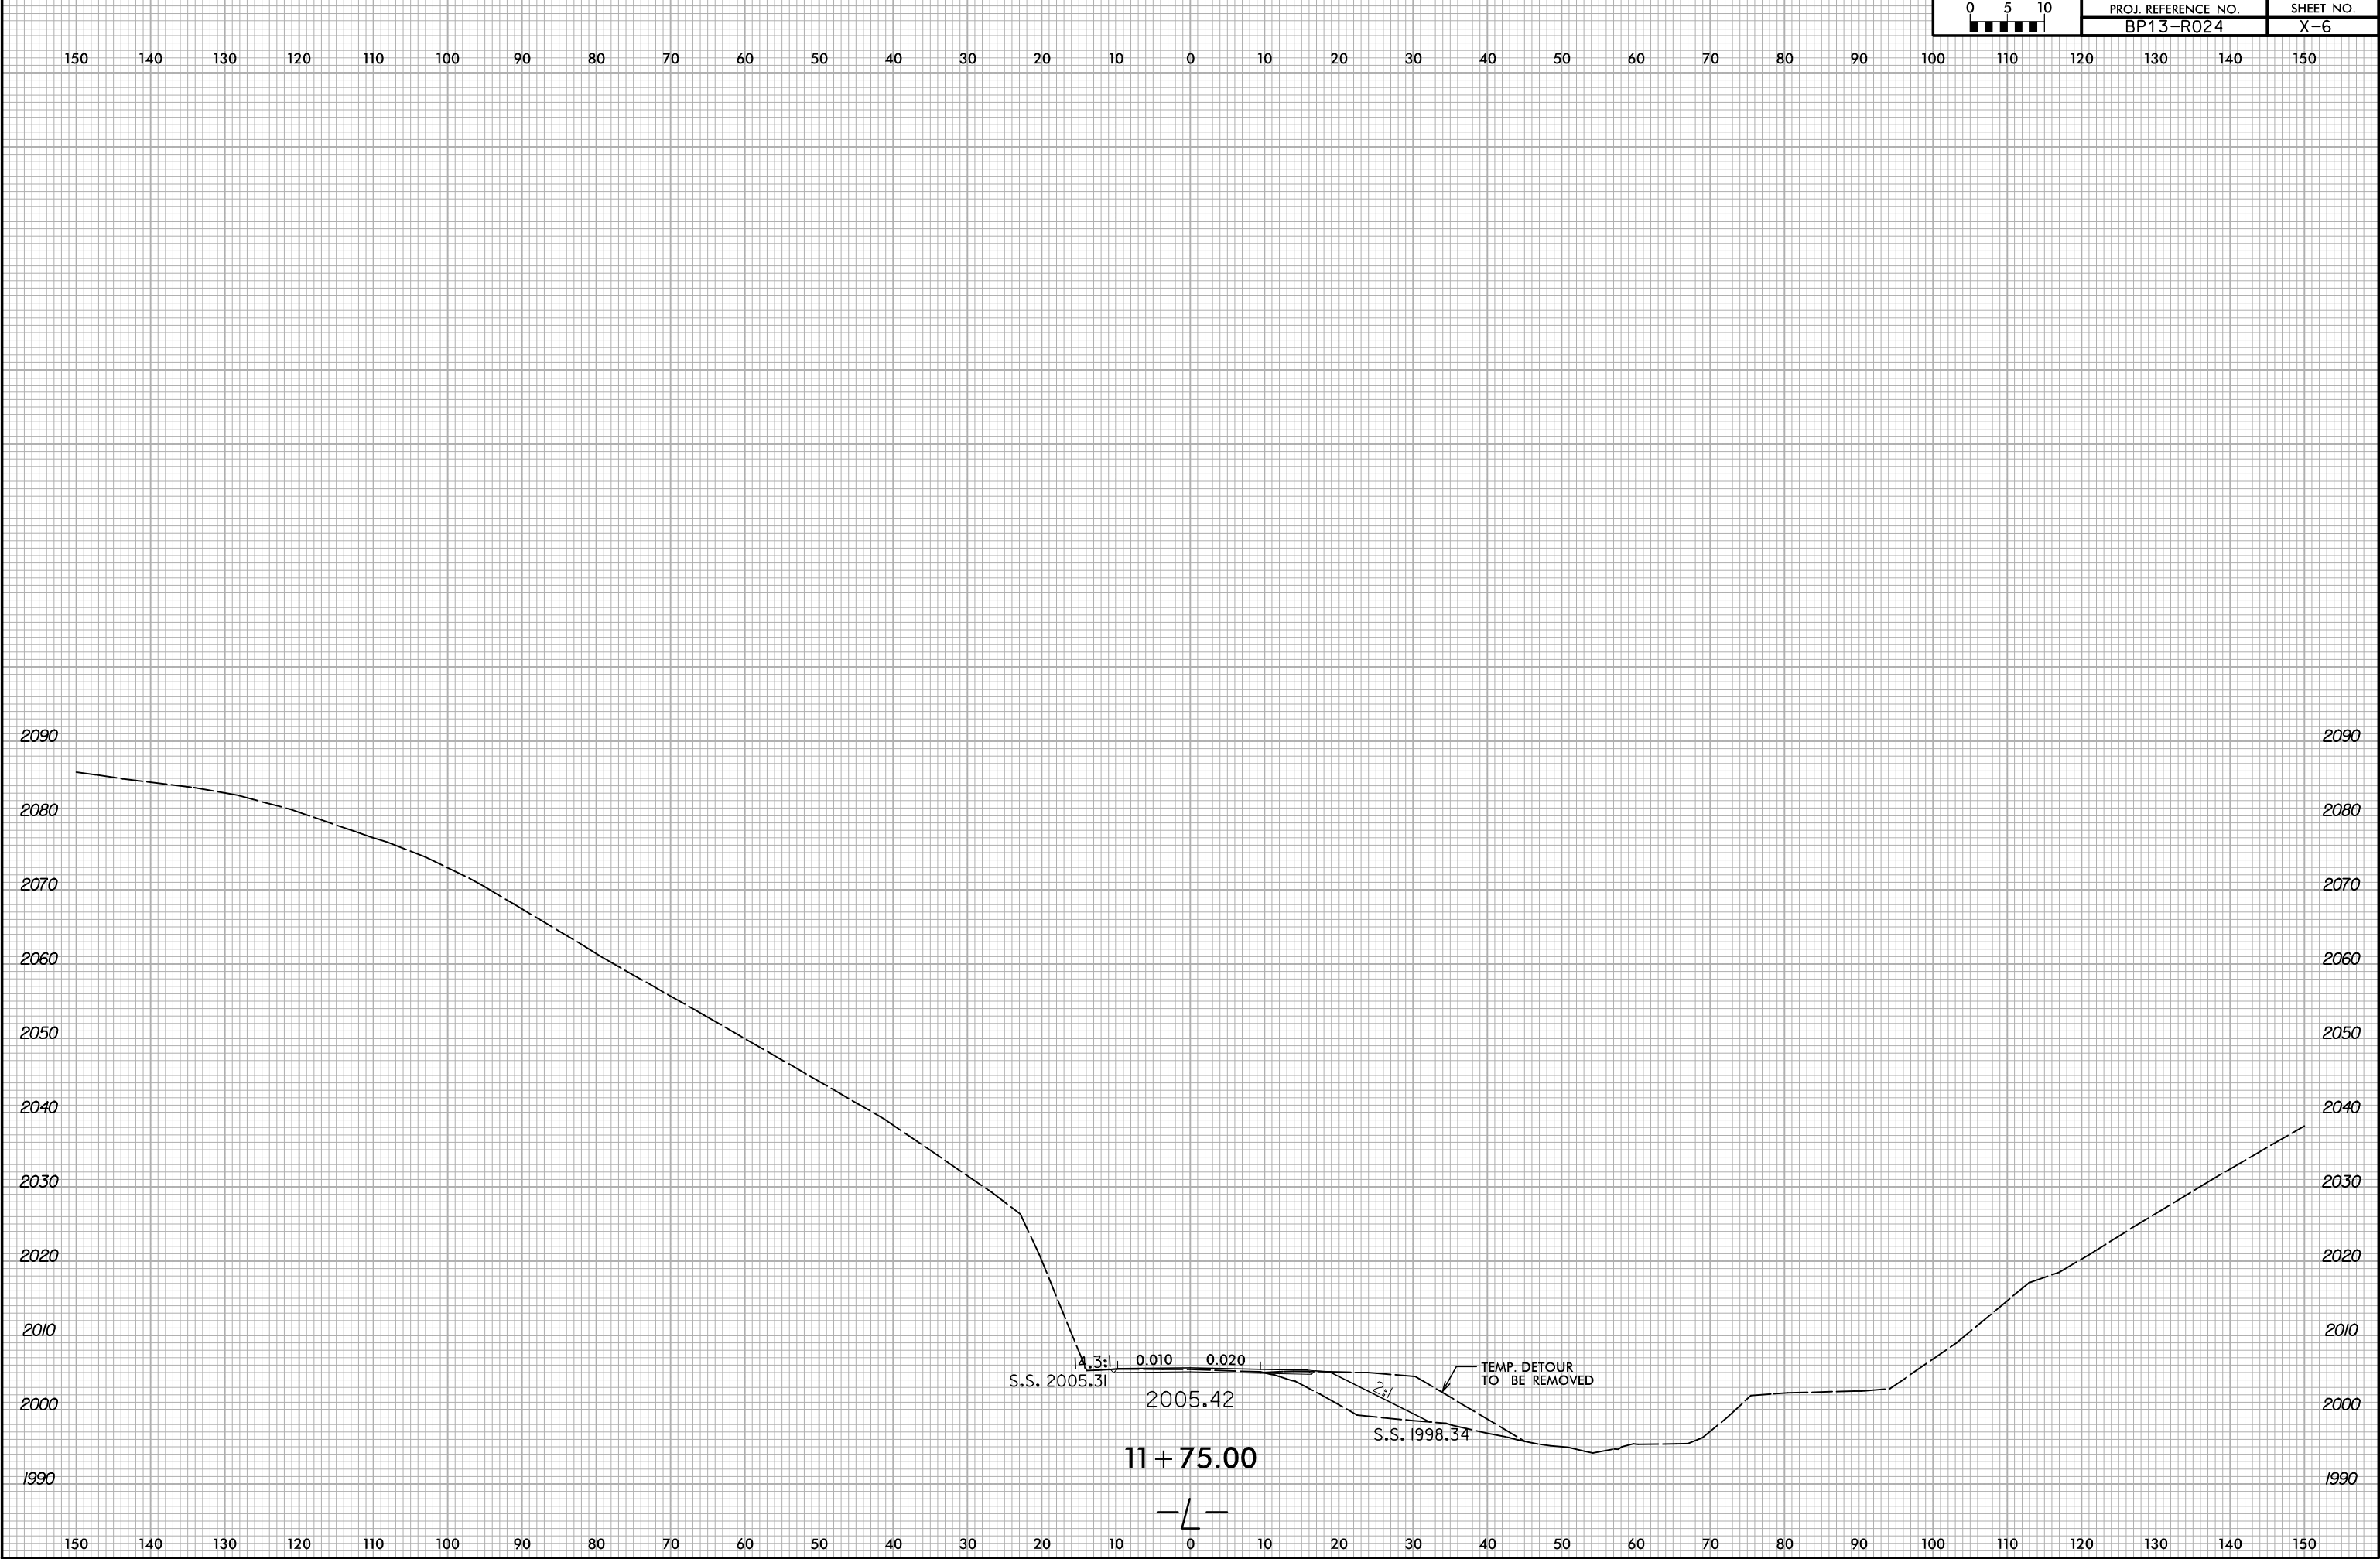

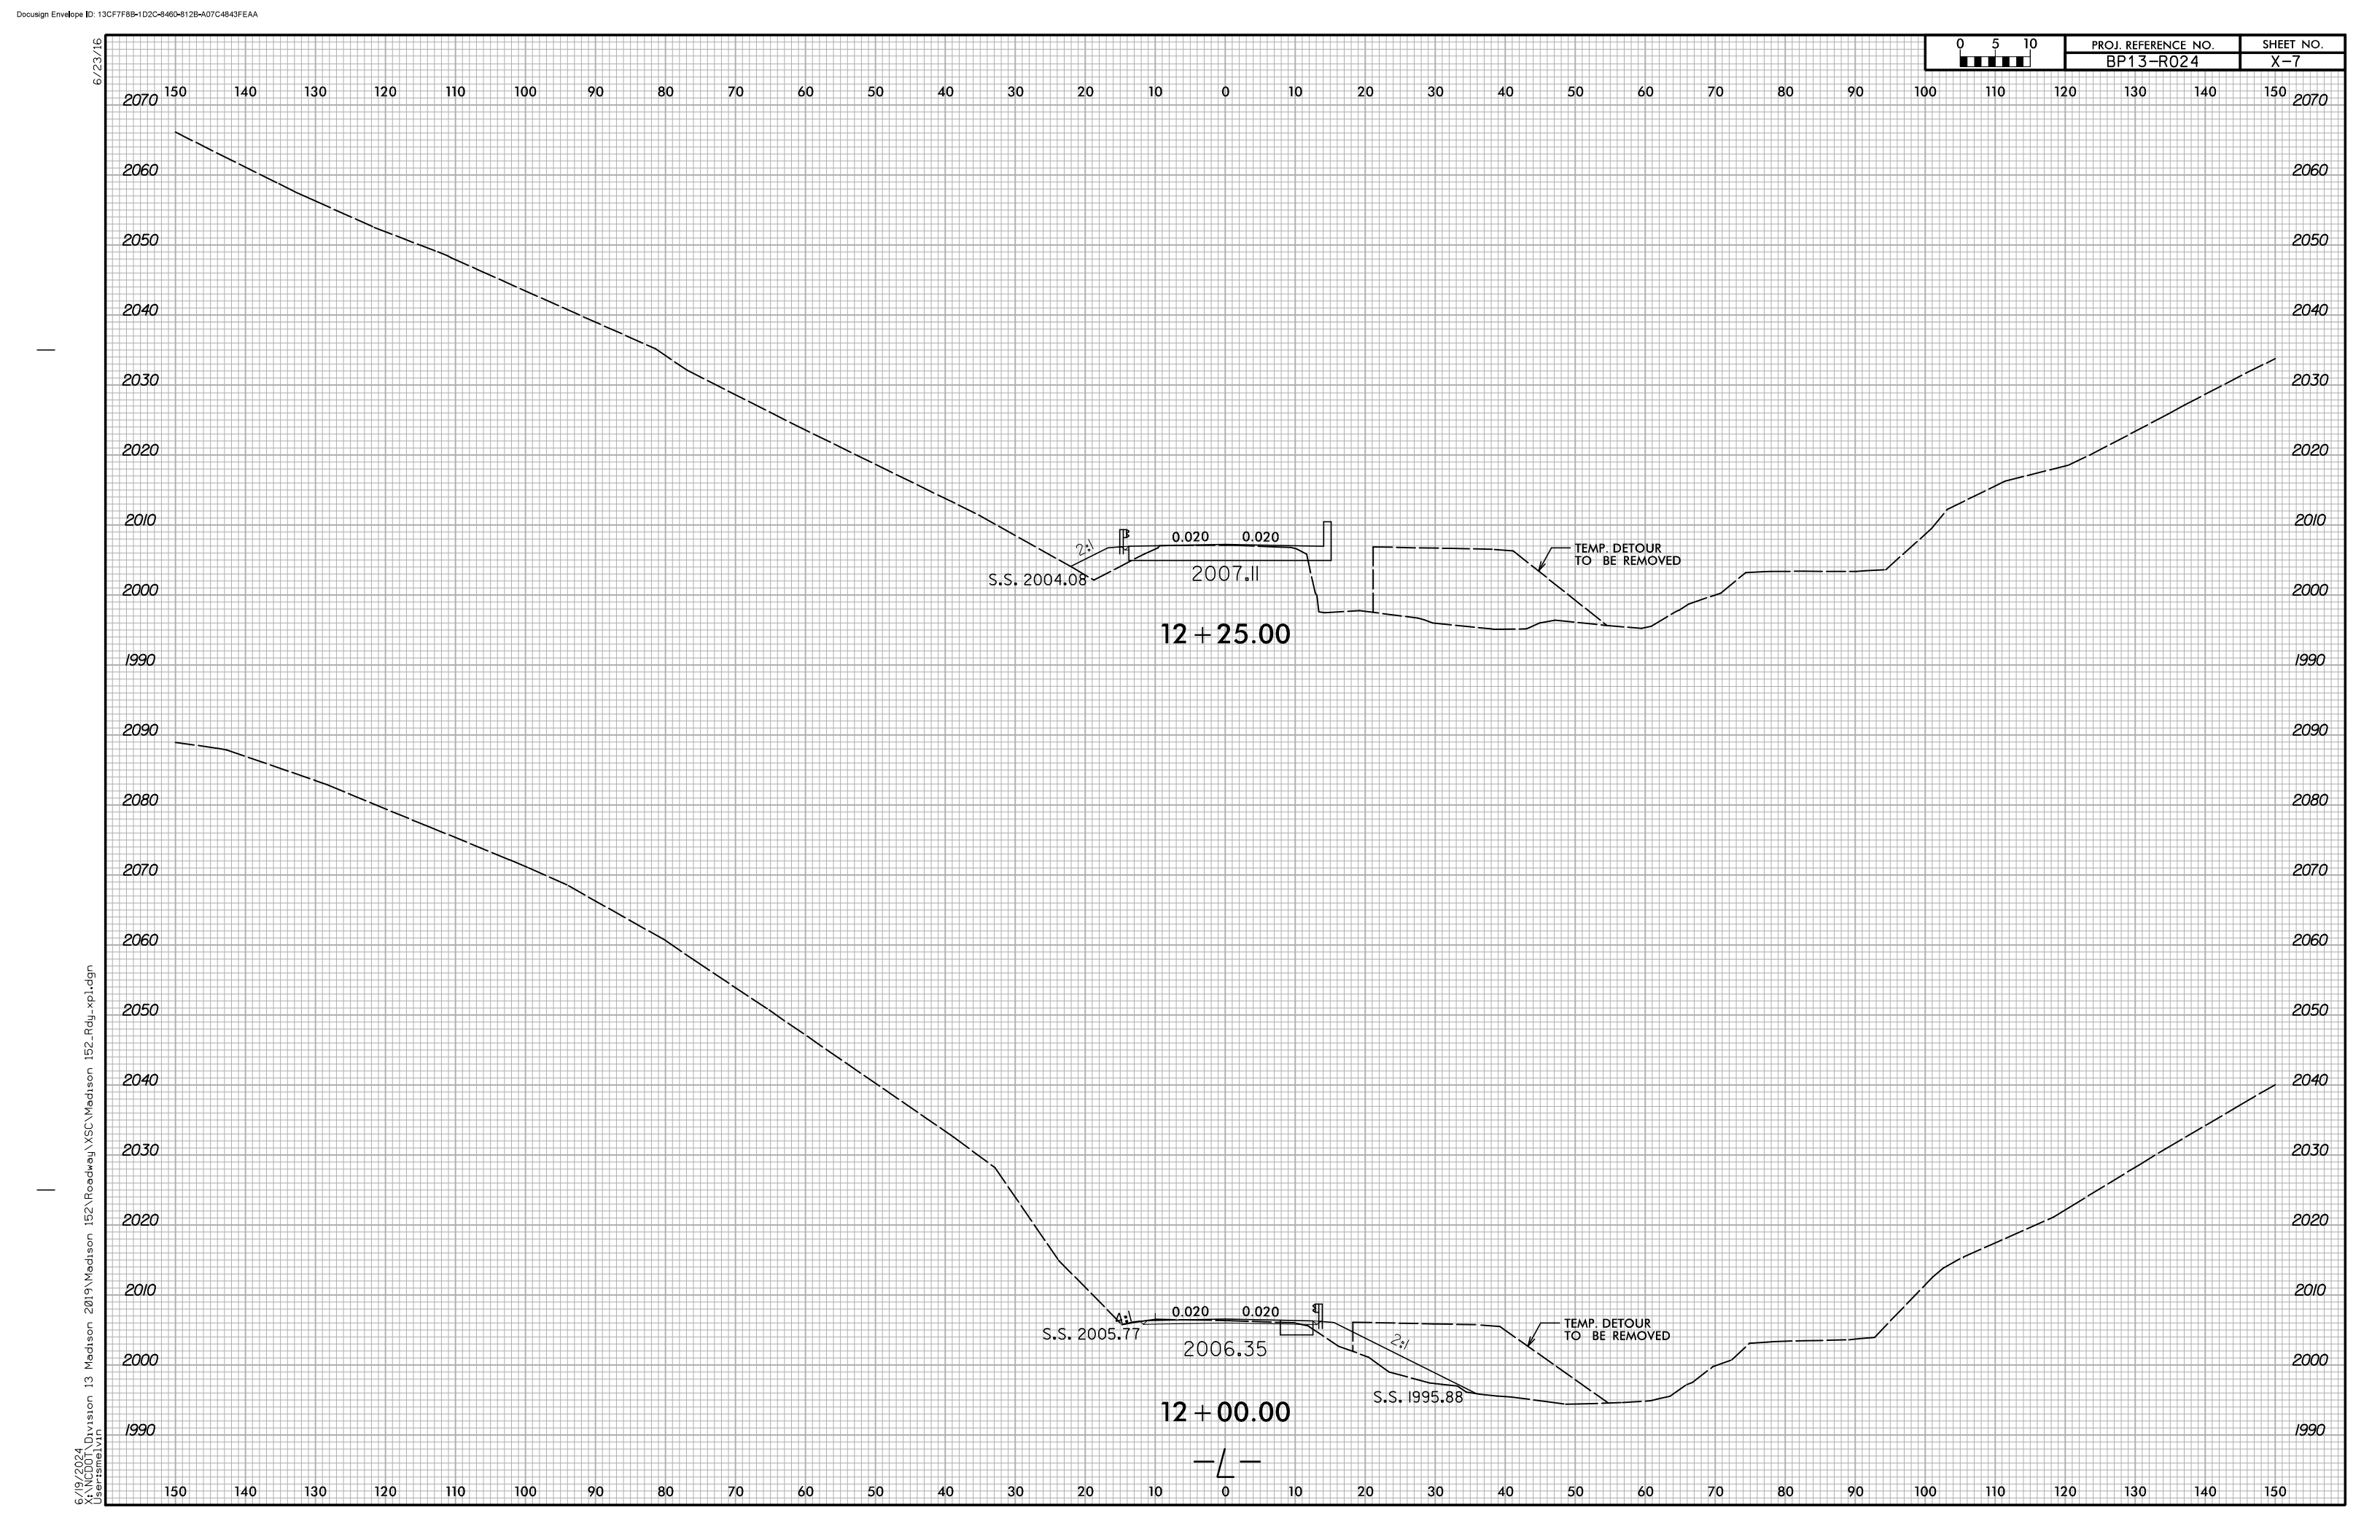


6/23/16



PROJ. REFERENCE NO.
BP13-R024

SHEET NO.
X-8

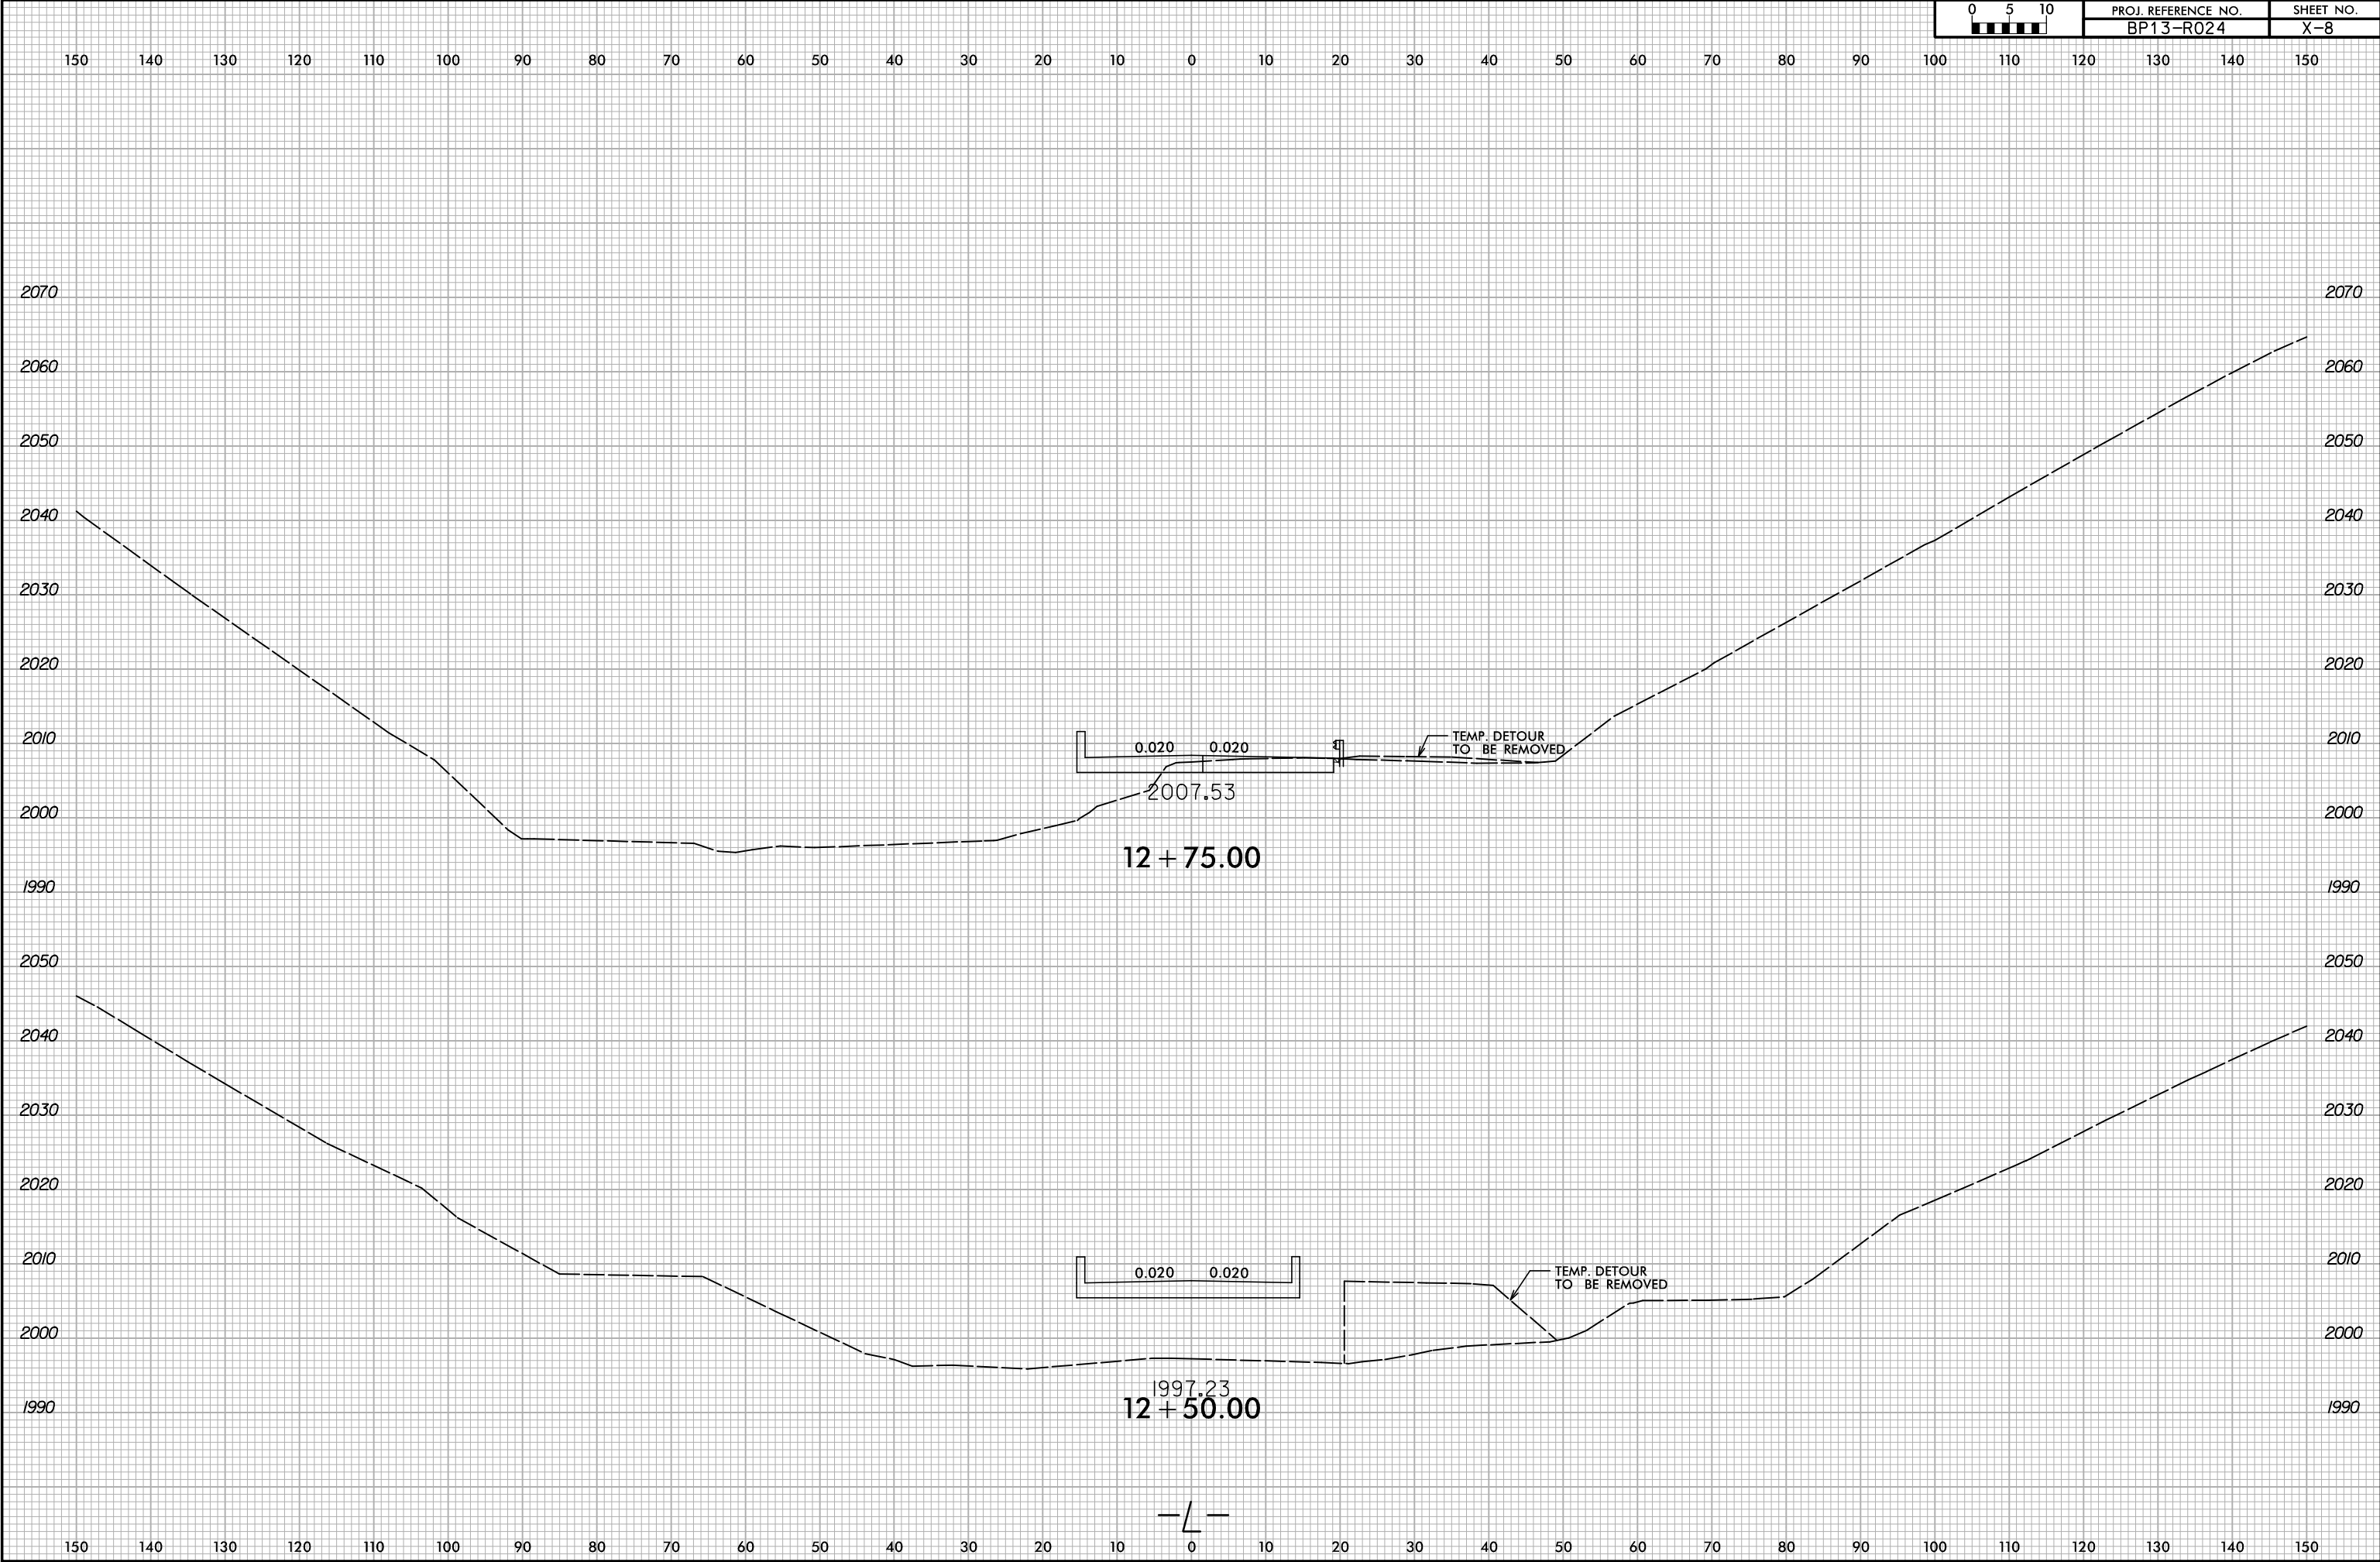


6/19/2024
X:\NC001\Division 13 Madison 2019\Madison 152\Roadway\XSC\Madison 152.Rdy_xpl.dgn
User:smvlin

6/23/16

6/19/2024
X:\NCDD\Division 13 Madison 2019\Madison 152\Roadway\XSC\Madison 152.Rdy_xpl.dgn
User:smvlin


05	PROJ. REFERENCE NO.	SHEET NO.
0 5 10	BP13-R024	X-9

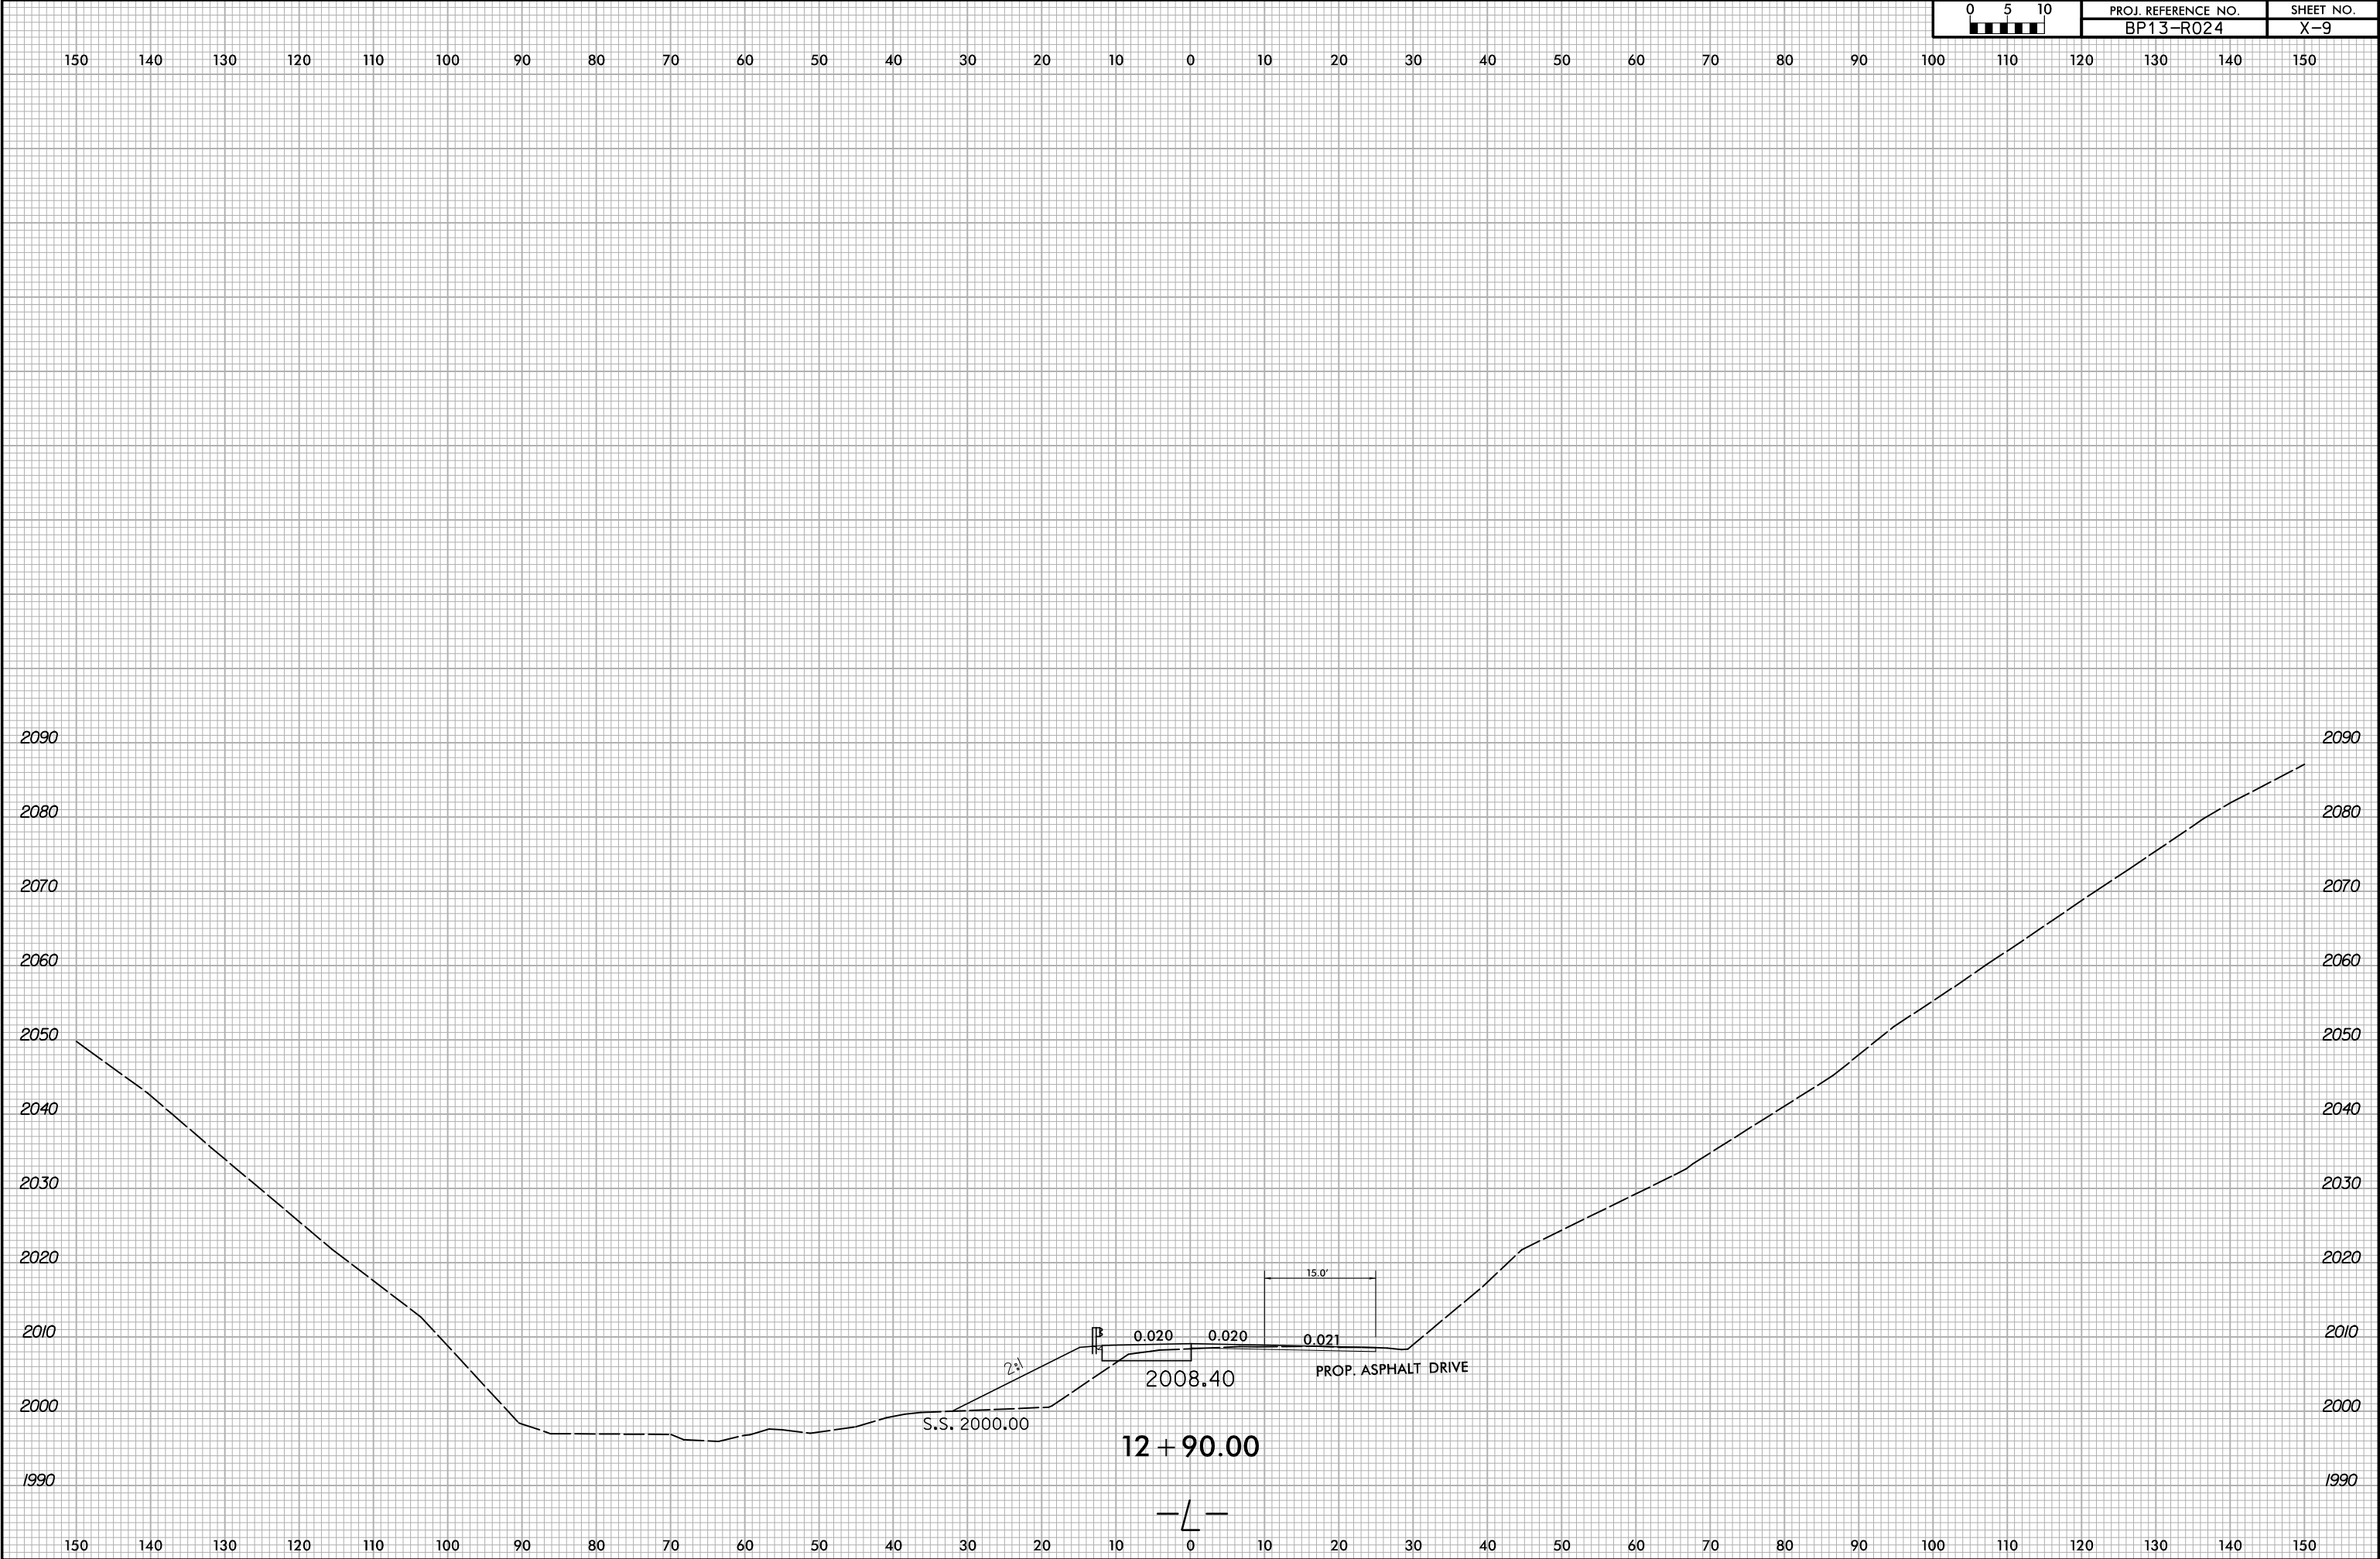

6/23/16




PROJ. REFERENCE NO.	SHEET NO.
BP13-R024	X-10

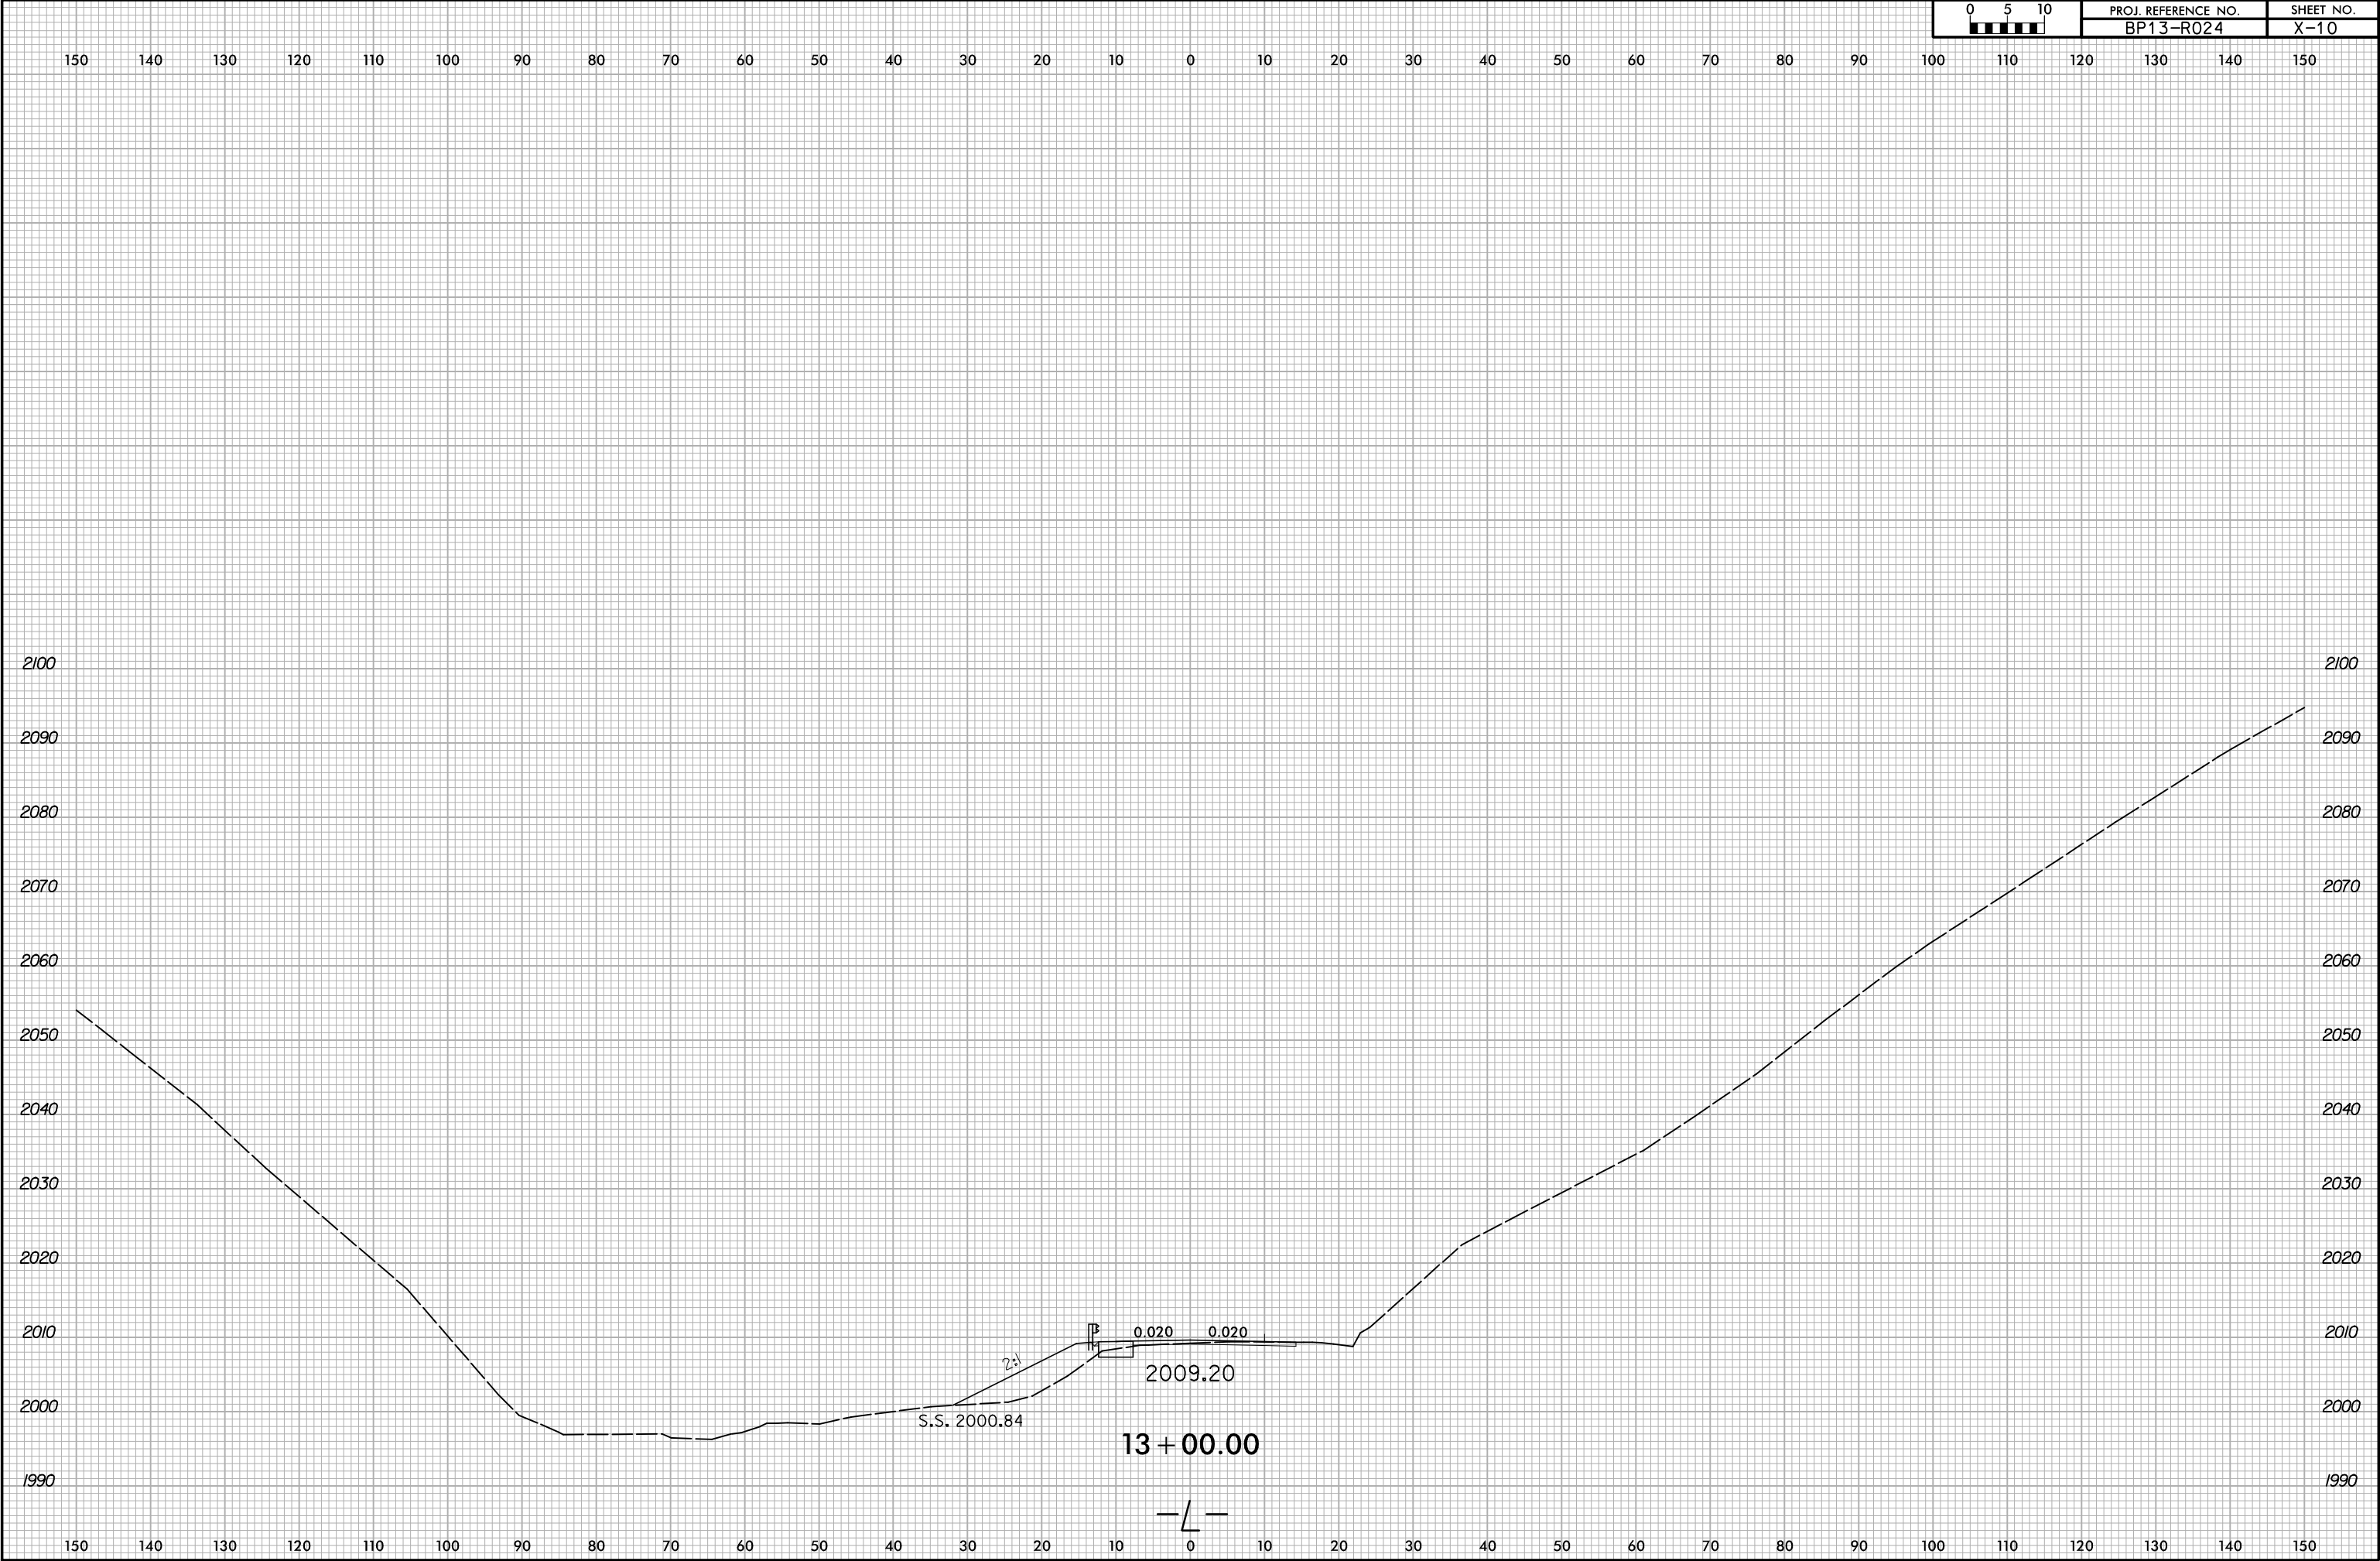

6/23/16



PROJ. REFERENCE NO.	SHEET NO.
BP13-R024	X-11

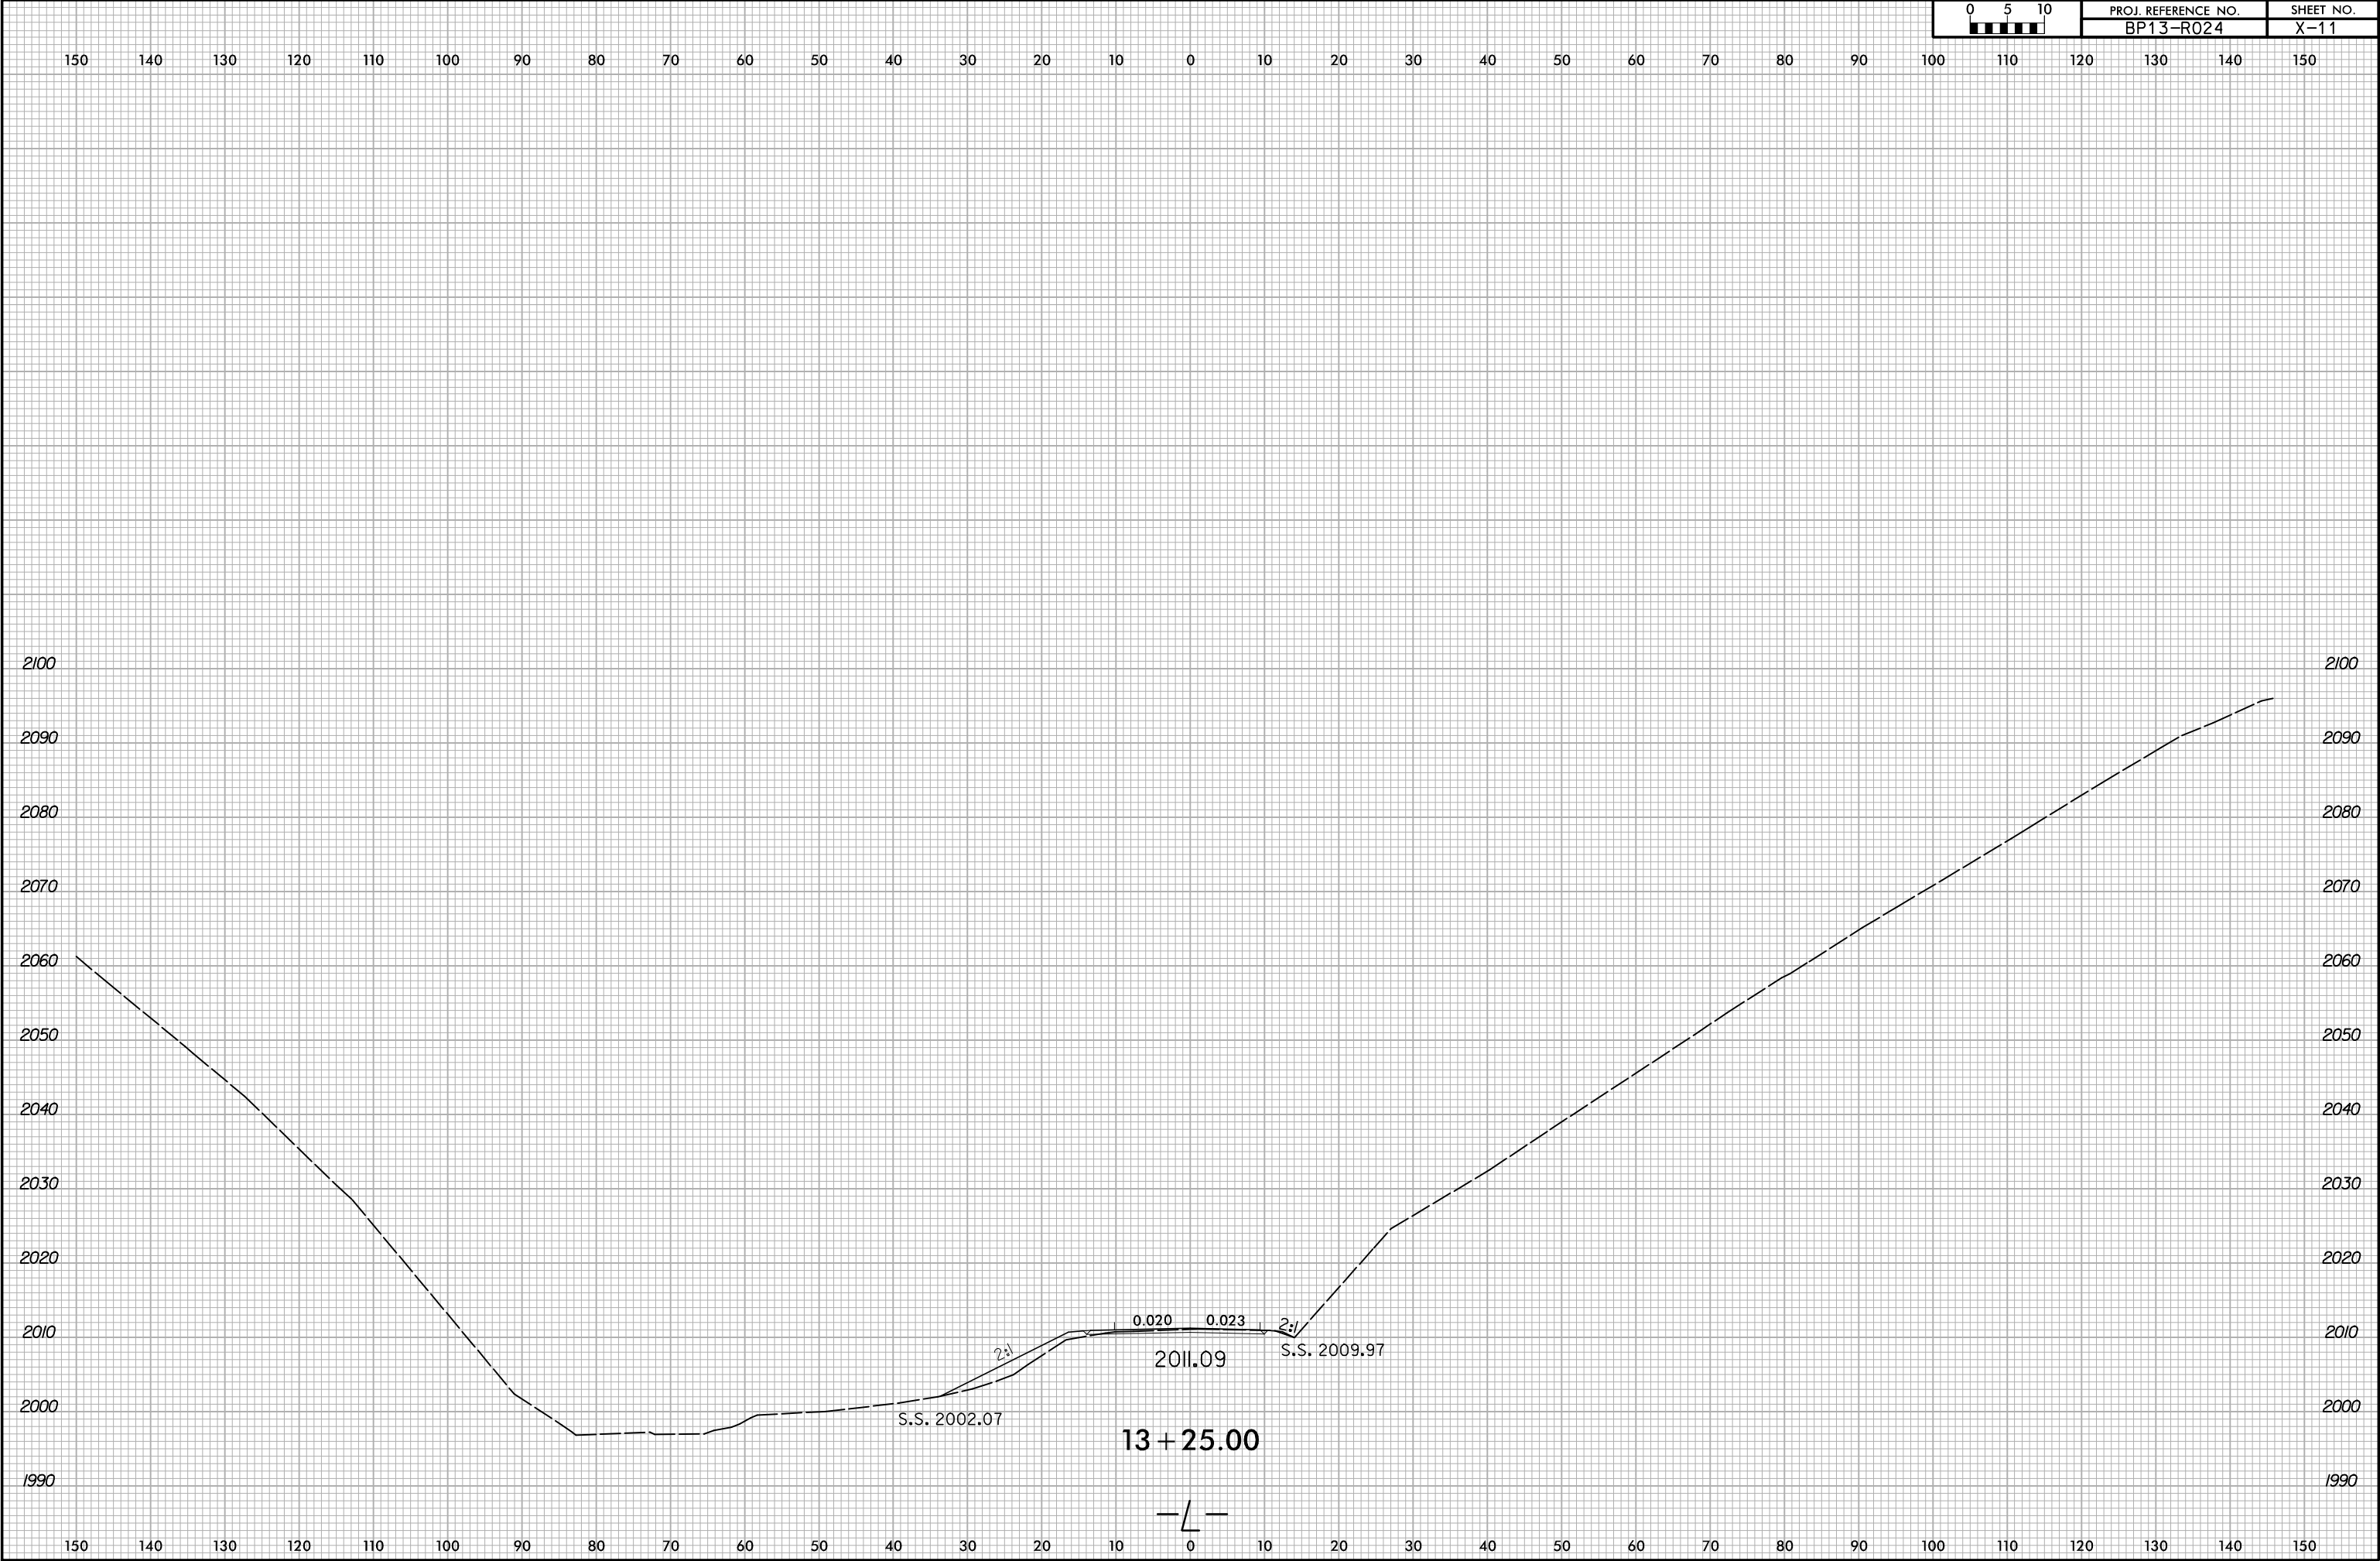


6/19/2024
X:\NCDD\Division 13 Madison 2019\Madison 152\Roadway\XSC\Madison 152.Rdy_xpl.dgn
User:rsnelym

6/23/16



PROJ. REFERENCE NO.	SHEET NO.
BP13-R024	X-12

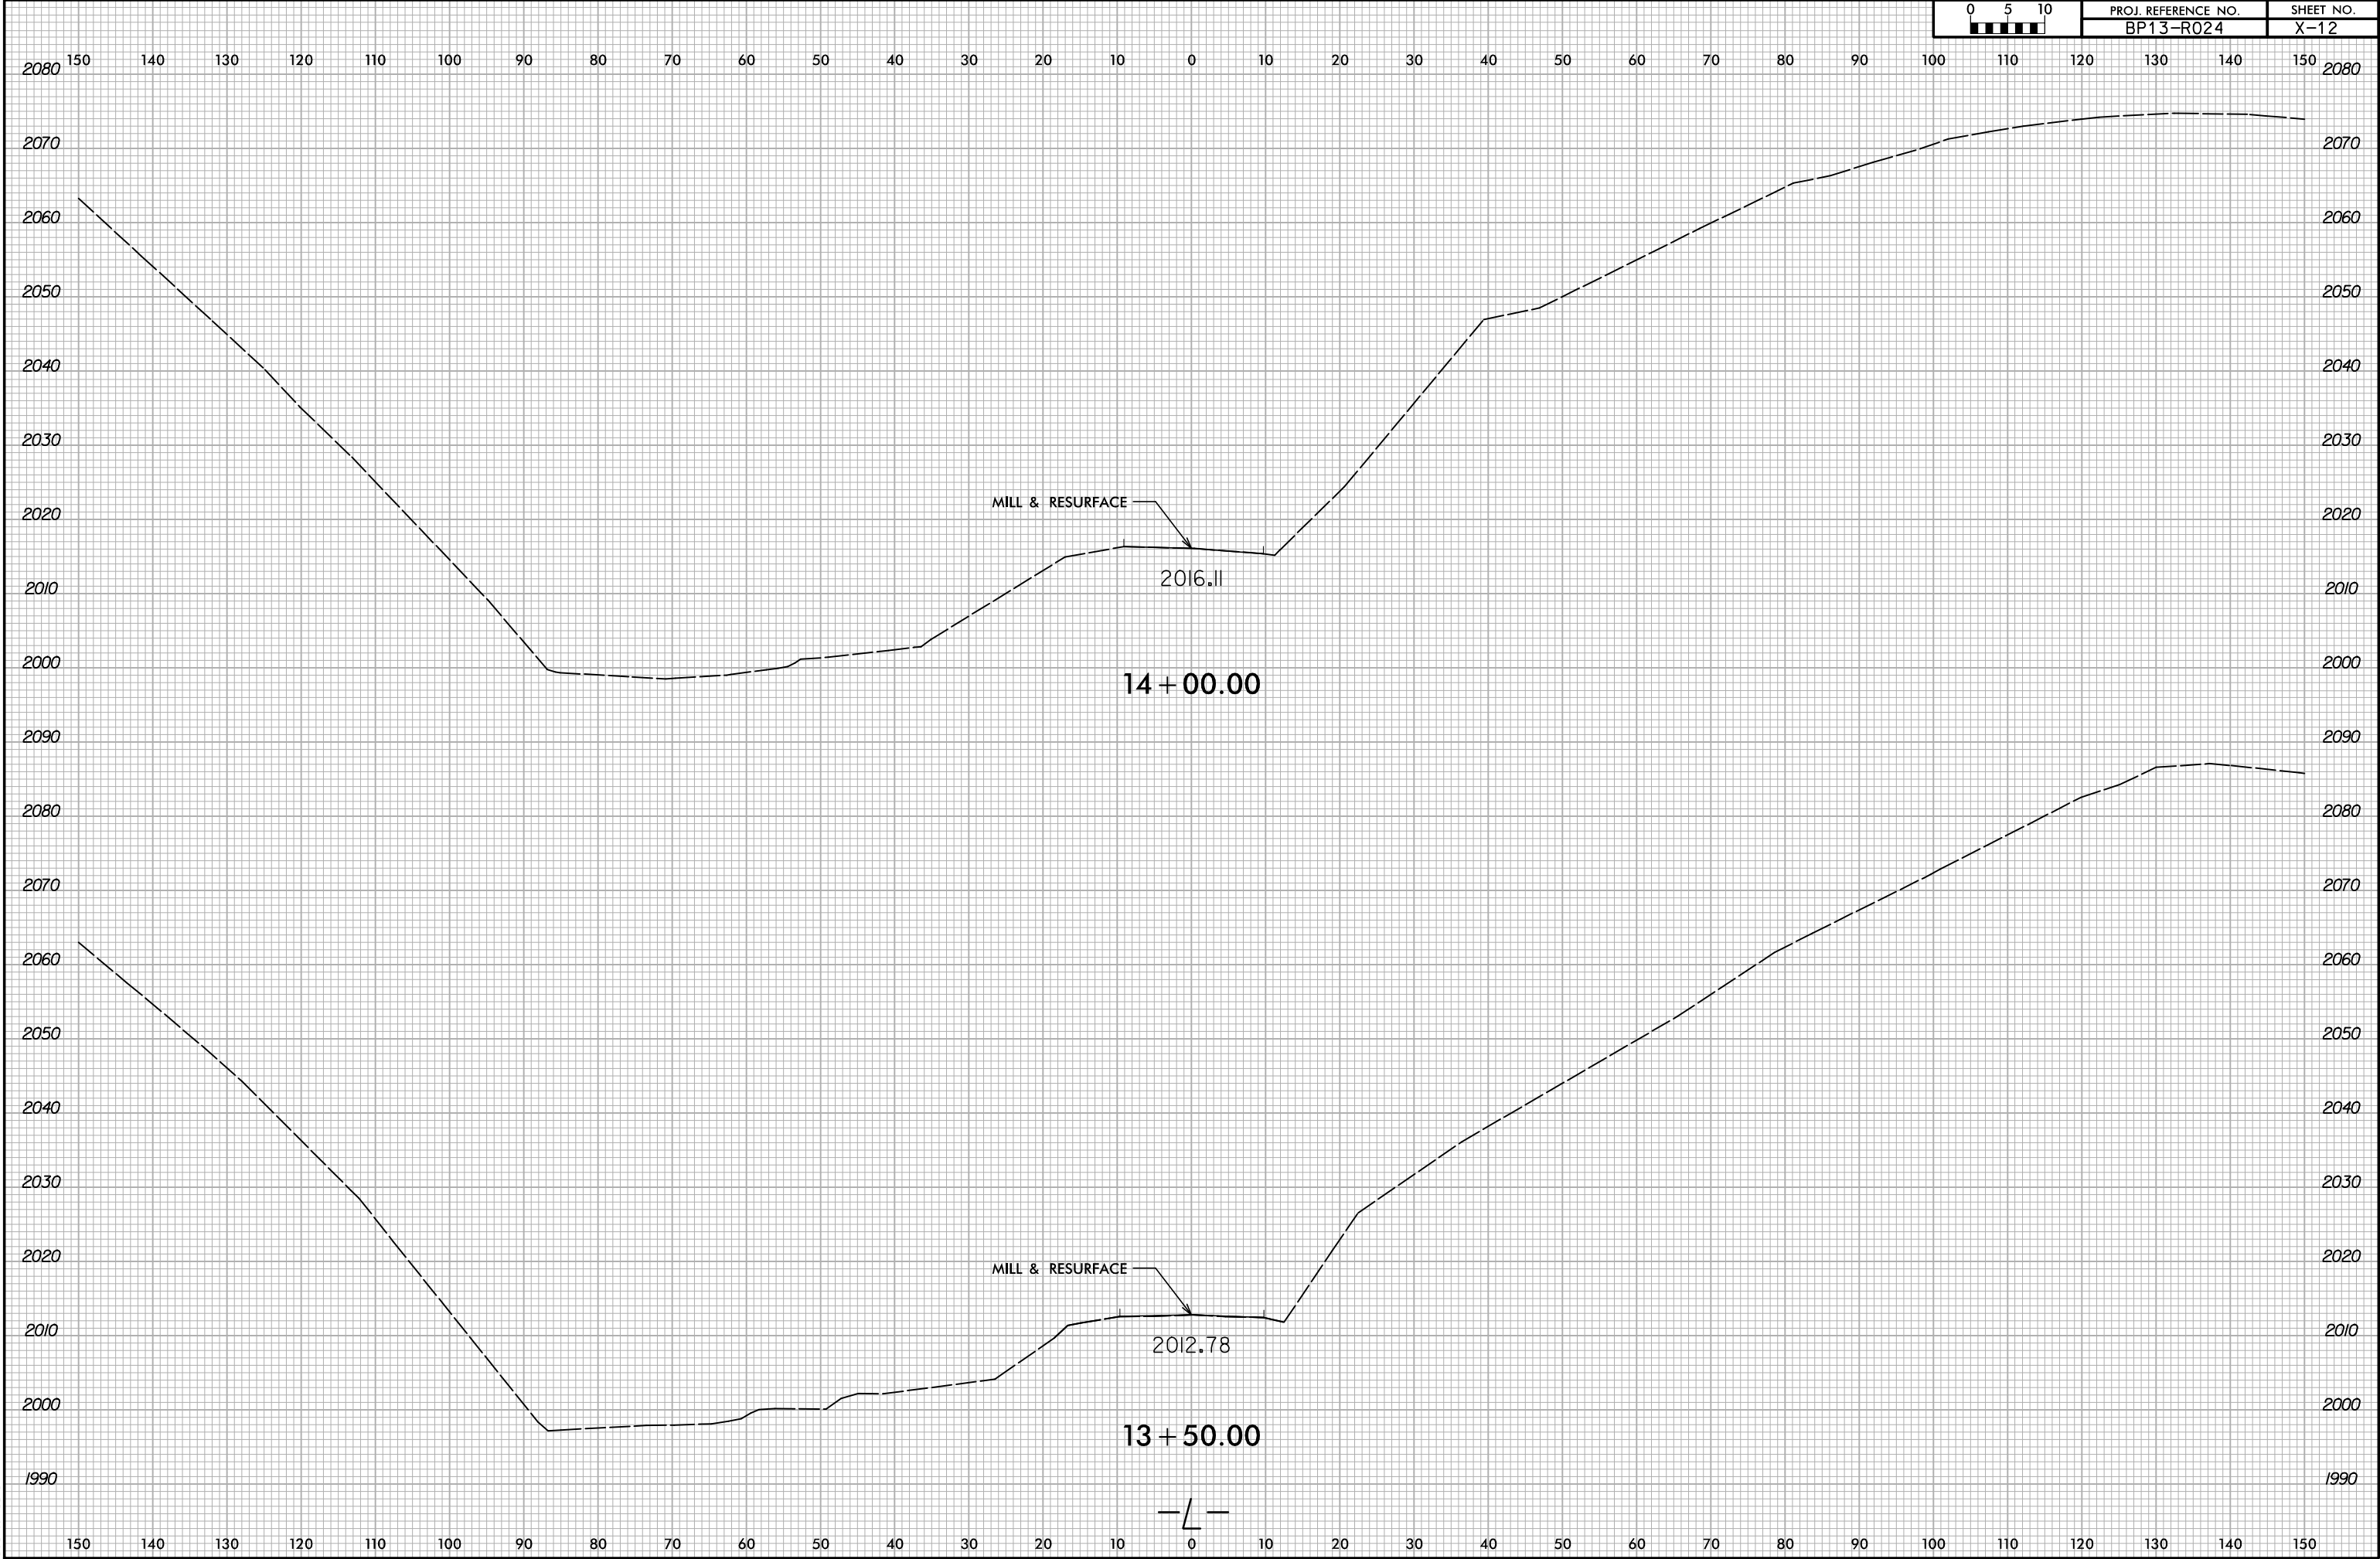

6/23/16



PROJ. REFERENCE NO.
BP13-R024

SHEET NO.
X-13

150 140 130 120 110 100 90 80 70 60 50 40 30 20 10 0 10 20 30 40 50 60 70 80 90 100 110 120 130 140 150

2080

2070

2060

2050

2040

2030

2020

2010

2000

1990

2080

2070

2060

2050

2040

2030

2020

2010

2000

1990

END CONSTRUCTION
-L- STA. 14+50.00

MILL & RESURFACE

2019.20

14 + 50.00

-L-

150 140 130 120 110 100 90 80 70 60 50 40 30 20 10 0 10 20 30 40 50 60 70 80 90 100 110 120 130 140 150

6/23/16



PROJ. REFERENCE NO.
BP13-R024

SHEET NO.
X-14

150 140 130 120 110 100 90 80 70 60 50 40 30 20 10 0 10 20 30 40 50 60 70 80 90 100 110 120 130 140 150

2070 2070

2060 2060

2050 2050

2040 2040

2030 2030

2020 2020

2010 2010

2000 2000

1990 1990

2070 2070

2060 2060

2050 2050

2040 2040

2030 2030


2020 2020

2010 2010

2000 2000

1990 1990


150 140 130 120 110 100 90 80 70 60 50 40 30 20 10 0 10 20 30 40 50 60 70 80 90 100 110 120 130 140 150

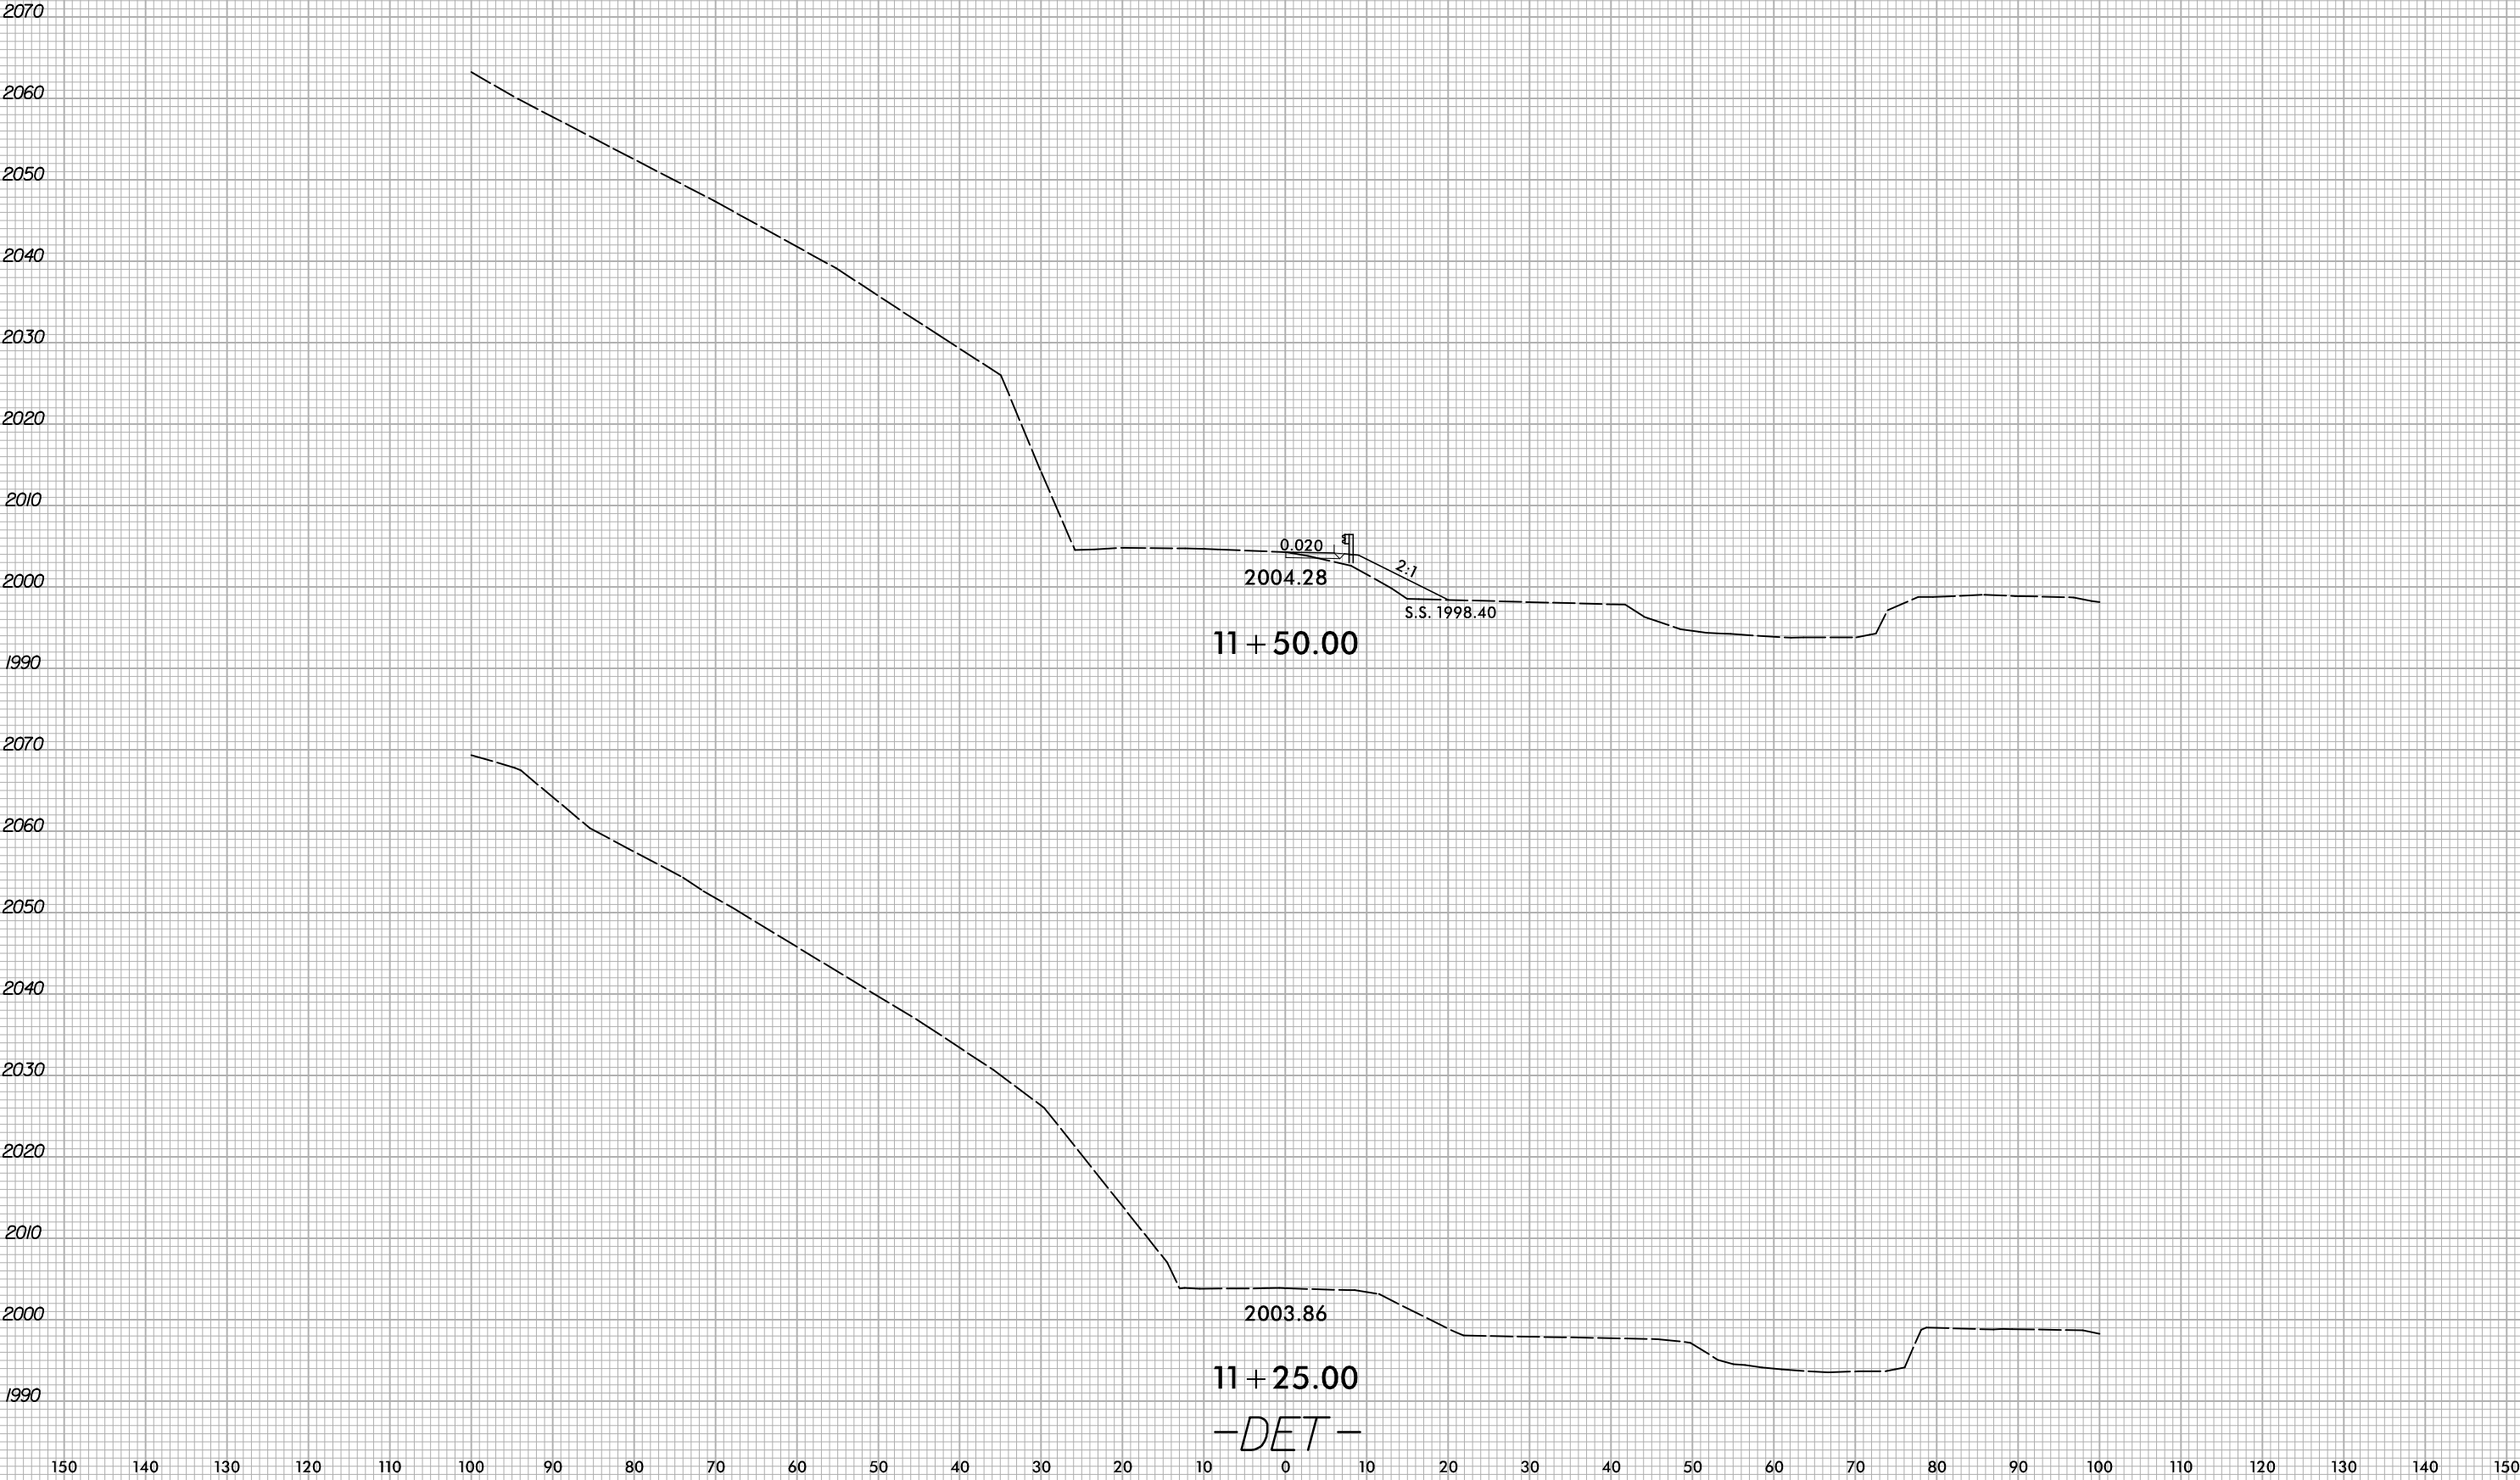

6/19/2024
X:\NC001\Division 13 Madison 2019\Madison 152\Roadway\XSC\Madison 152.Rdy_xpl_det.dgn
User:rsmlvtn

6/23/16

6/19/2024
X:\NC001\Division 13 Madison 2019\Madison 152\Roadway\XSC\Madison 152.Rdy_xpl_det.dgn
User:rsmlvtn

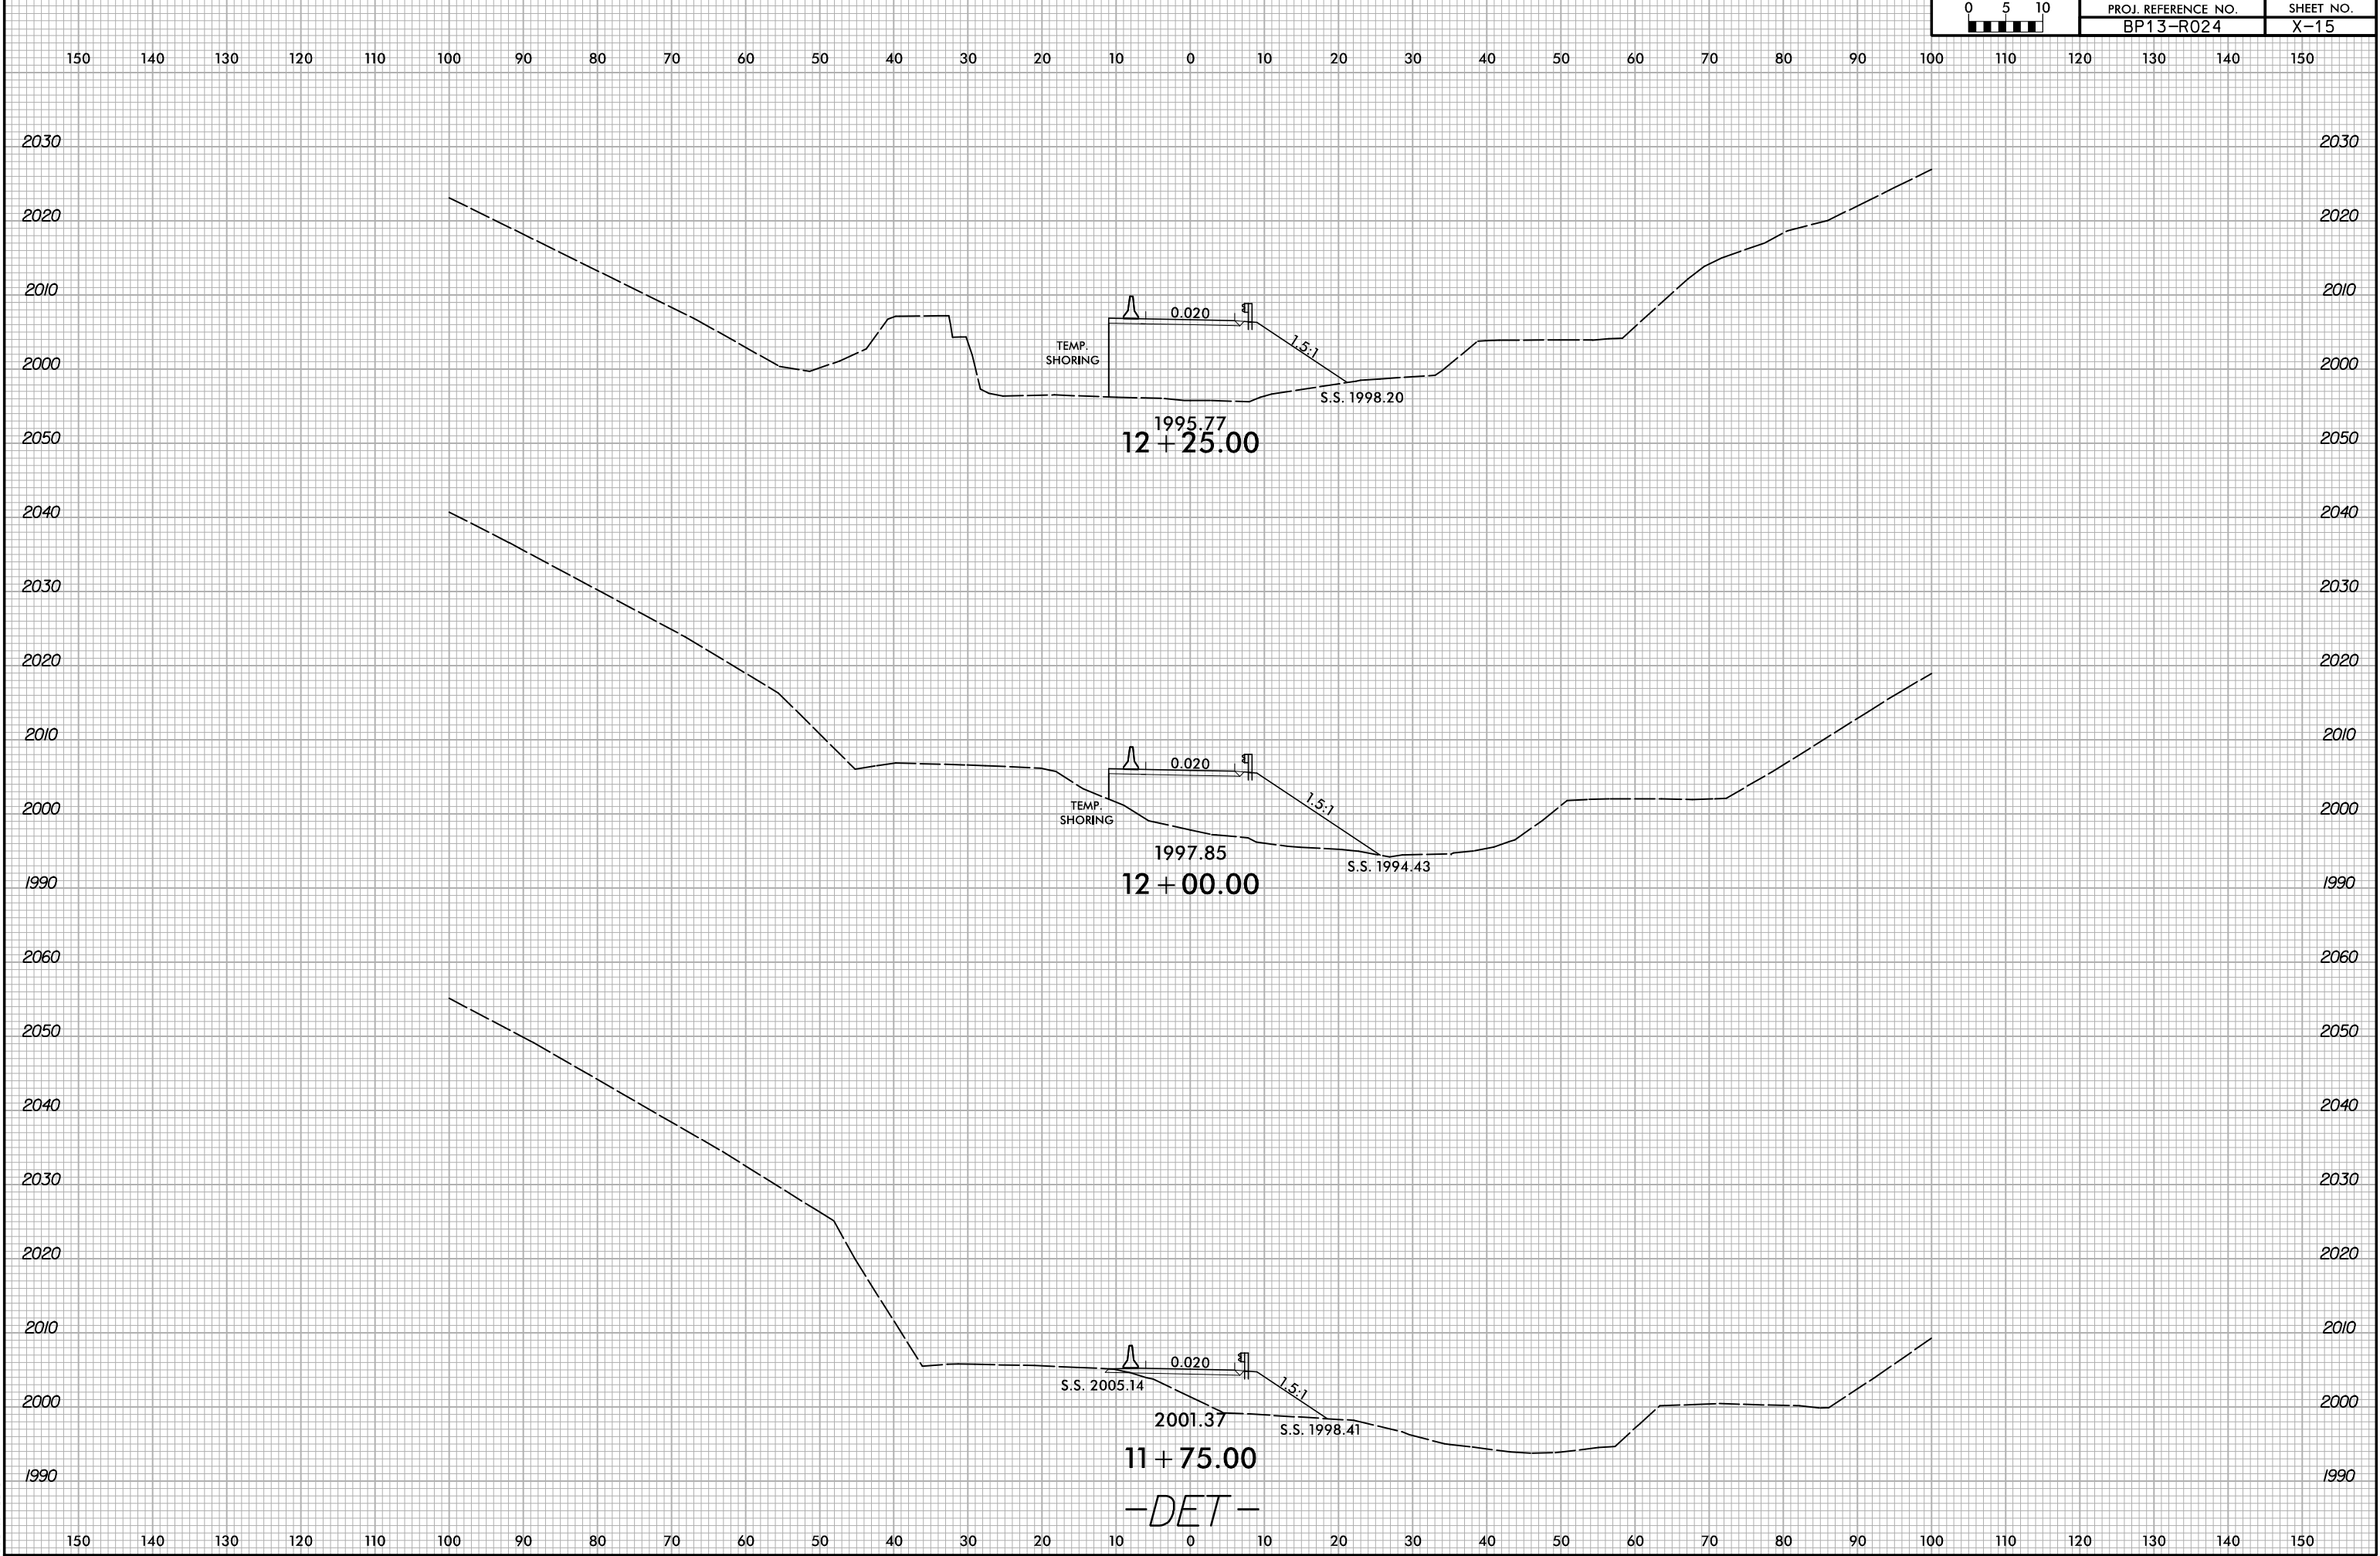

6/23/16



PROJ. REFERENCE NO.
BP13-R024

SHEET NO.
X-16

150 140 130 120 110 100 90 80 70 60 50 40 30 20 10 0 10 20 30 40 50 60 70 80 90 100 110 120 130 140 150

2080

2080

2070

2070

2060

2060

2050

2050

2040

2040

2030

2030

2020

2020

2010

2010

2000

2000

1990

1990

2040

2040

2030

2030

2020

2020

2010

2010

2000

2000

1990

1990

S.S. 2008.01
0.010
2007.83
PROP. DRIVE

12 + 75.00

TEMP. SHORING
0.020
3:1
S.S. 2004.78
2001.78

12 + 50.00


-DET-


150 140 130 120 110 100 90 80 70 60 50 40 30 20 10 0 10 20 30 40 50 60 70 80 90 100 110 120 130 140 150


6/23/16

6/19/2024
X:\NC001\Division 13 Madison 2019\Madison 152\Roadway\XSC\Madison 152.Rdy_xpl.dwt.dgn
User:smvlin

0510	PROJ. REFERENCE NO.	SHEET NO.
	BP13-R024	X-17

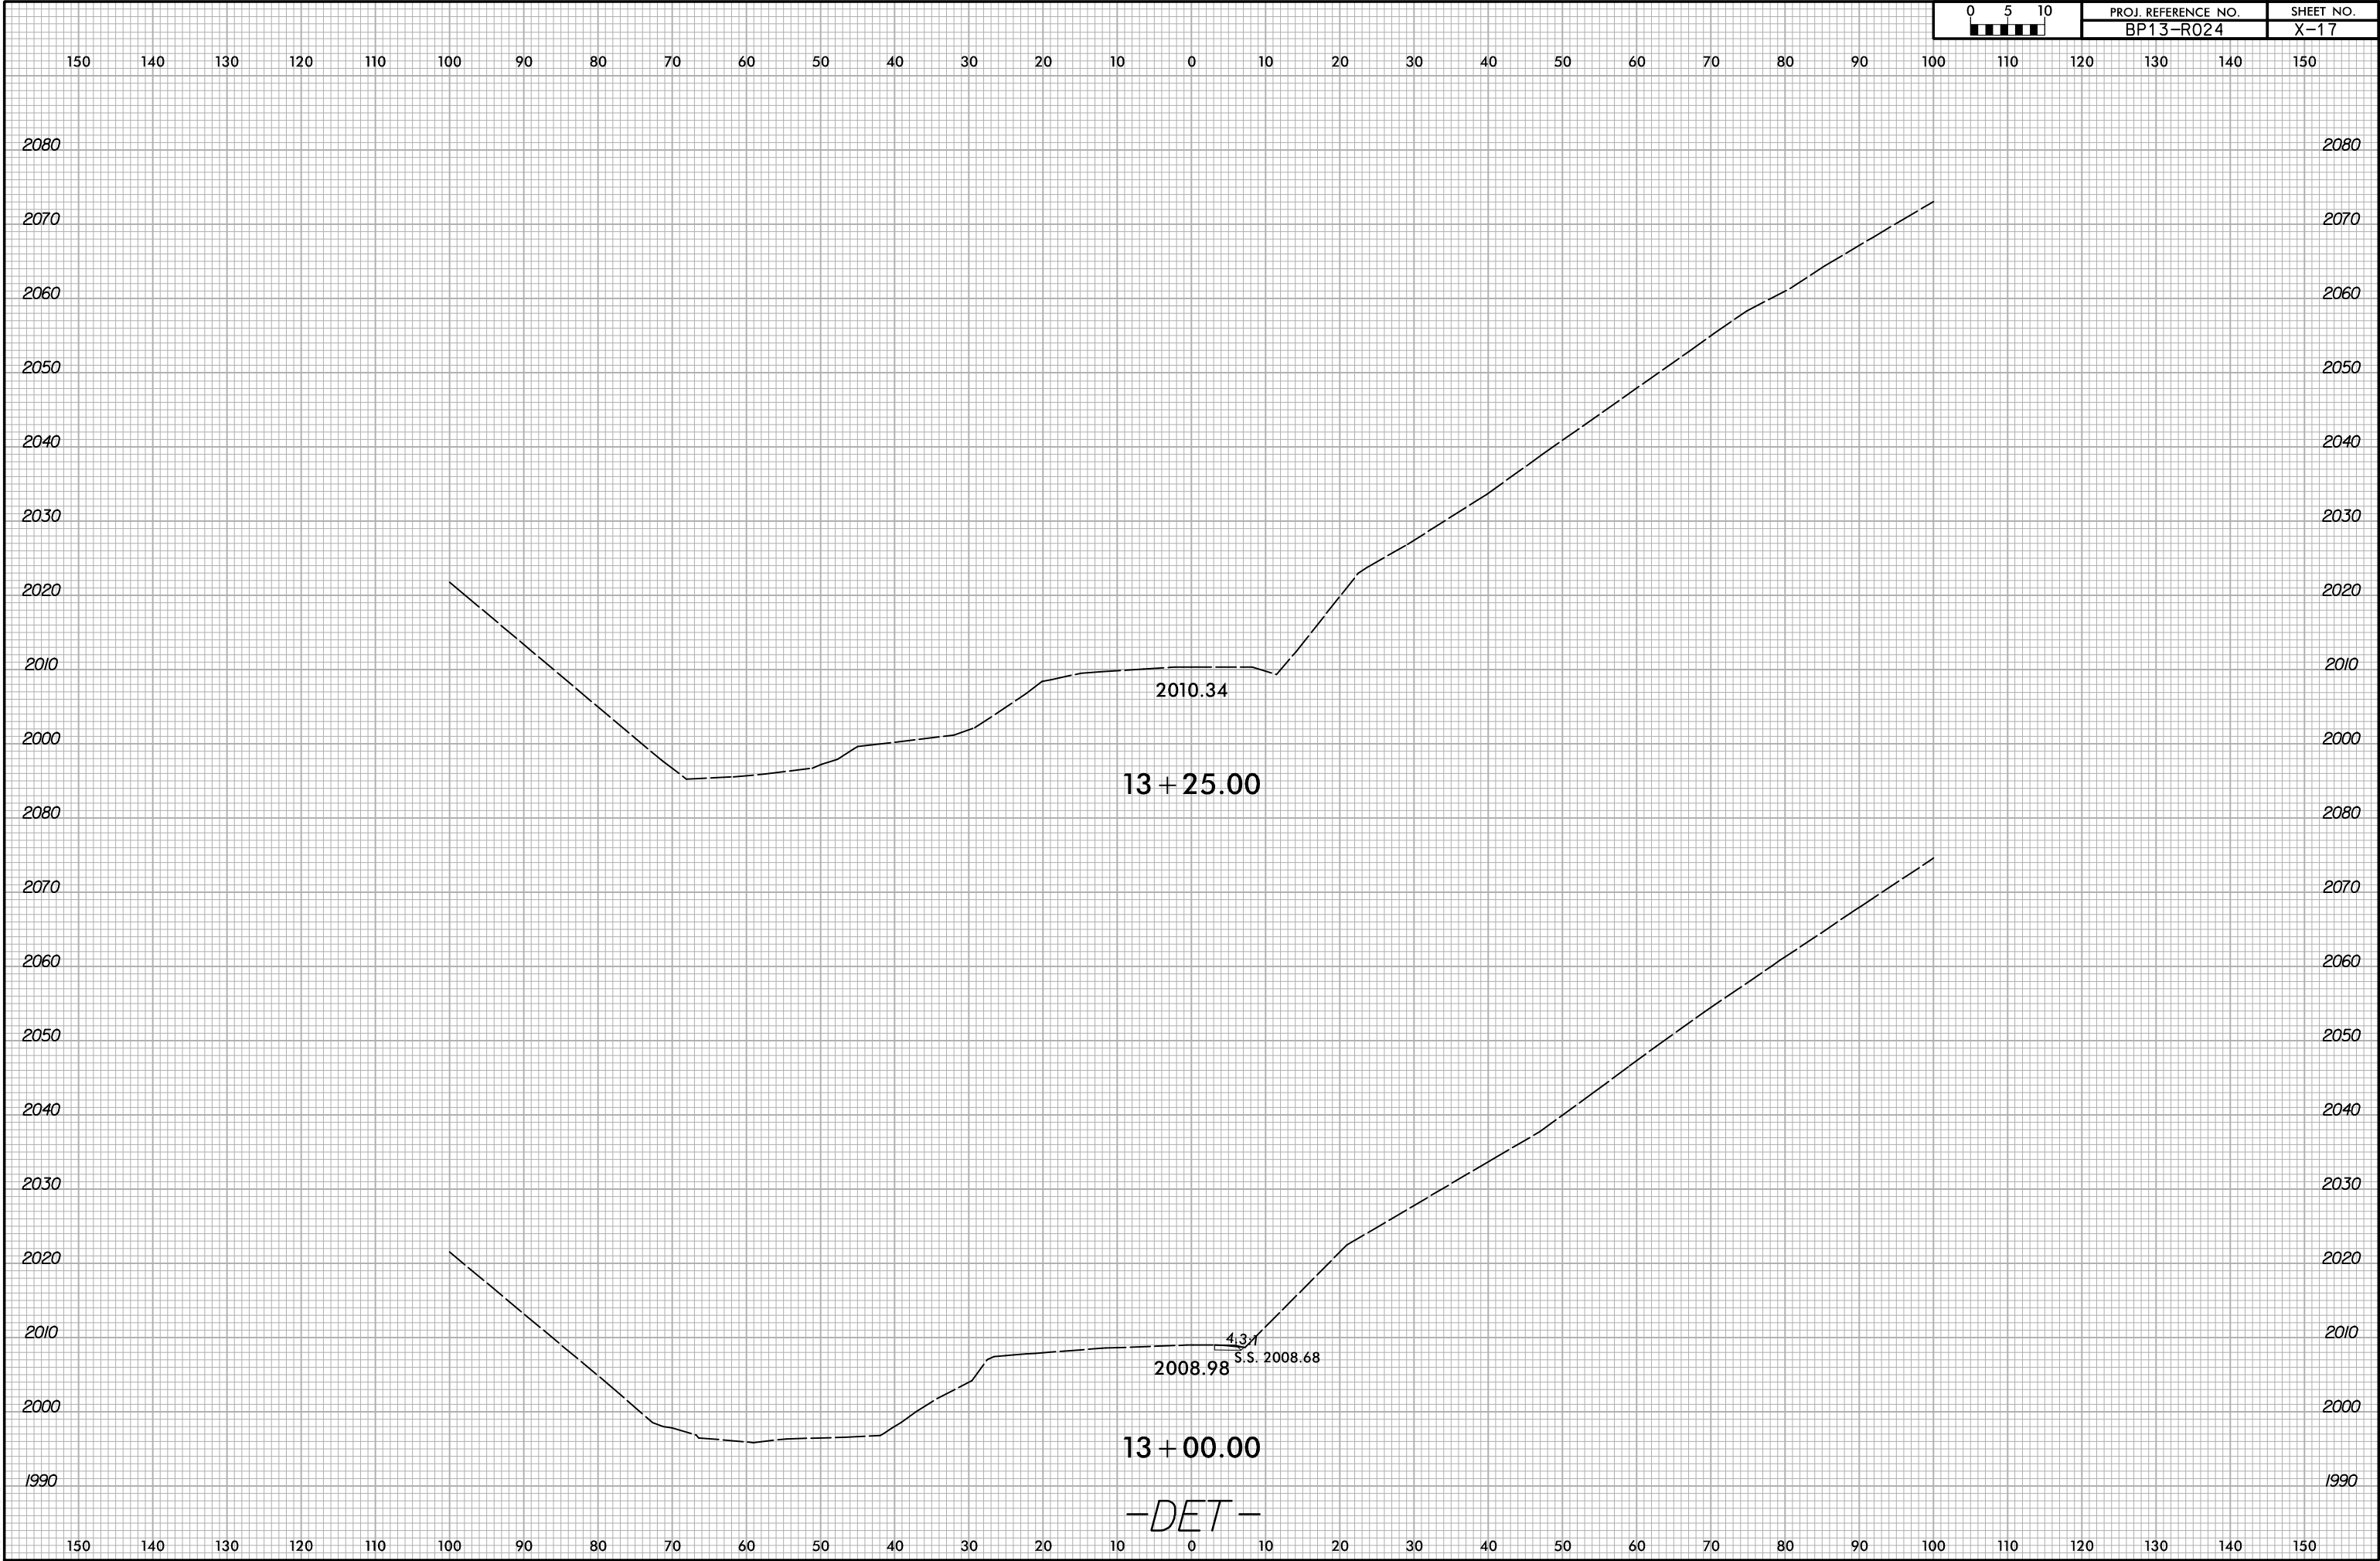

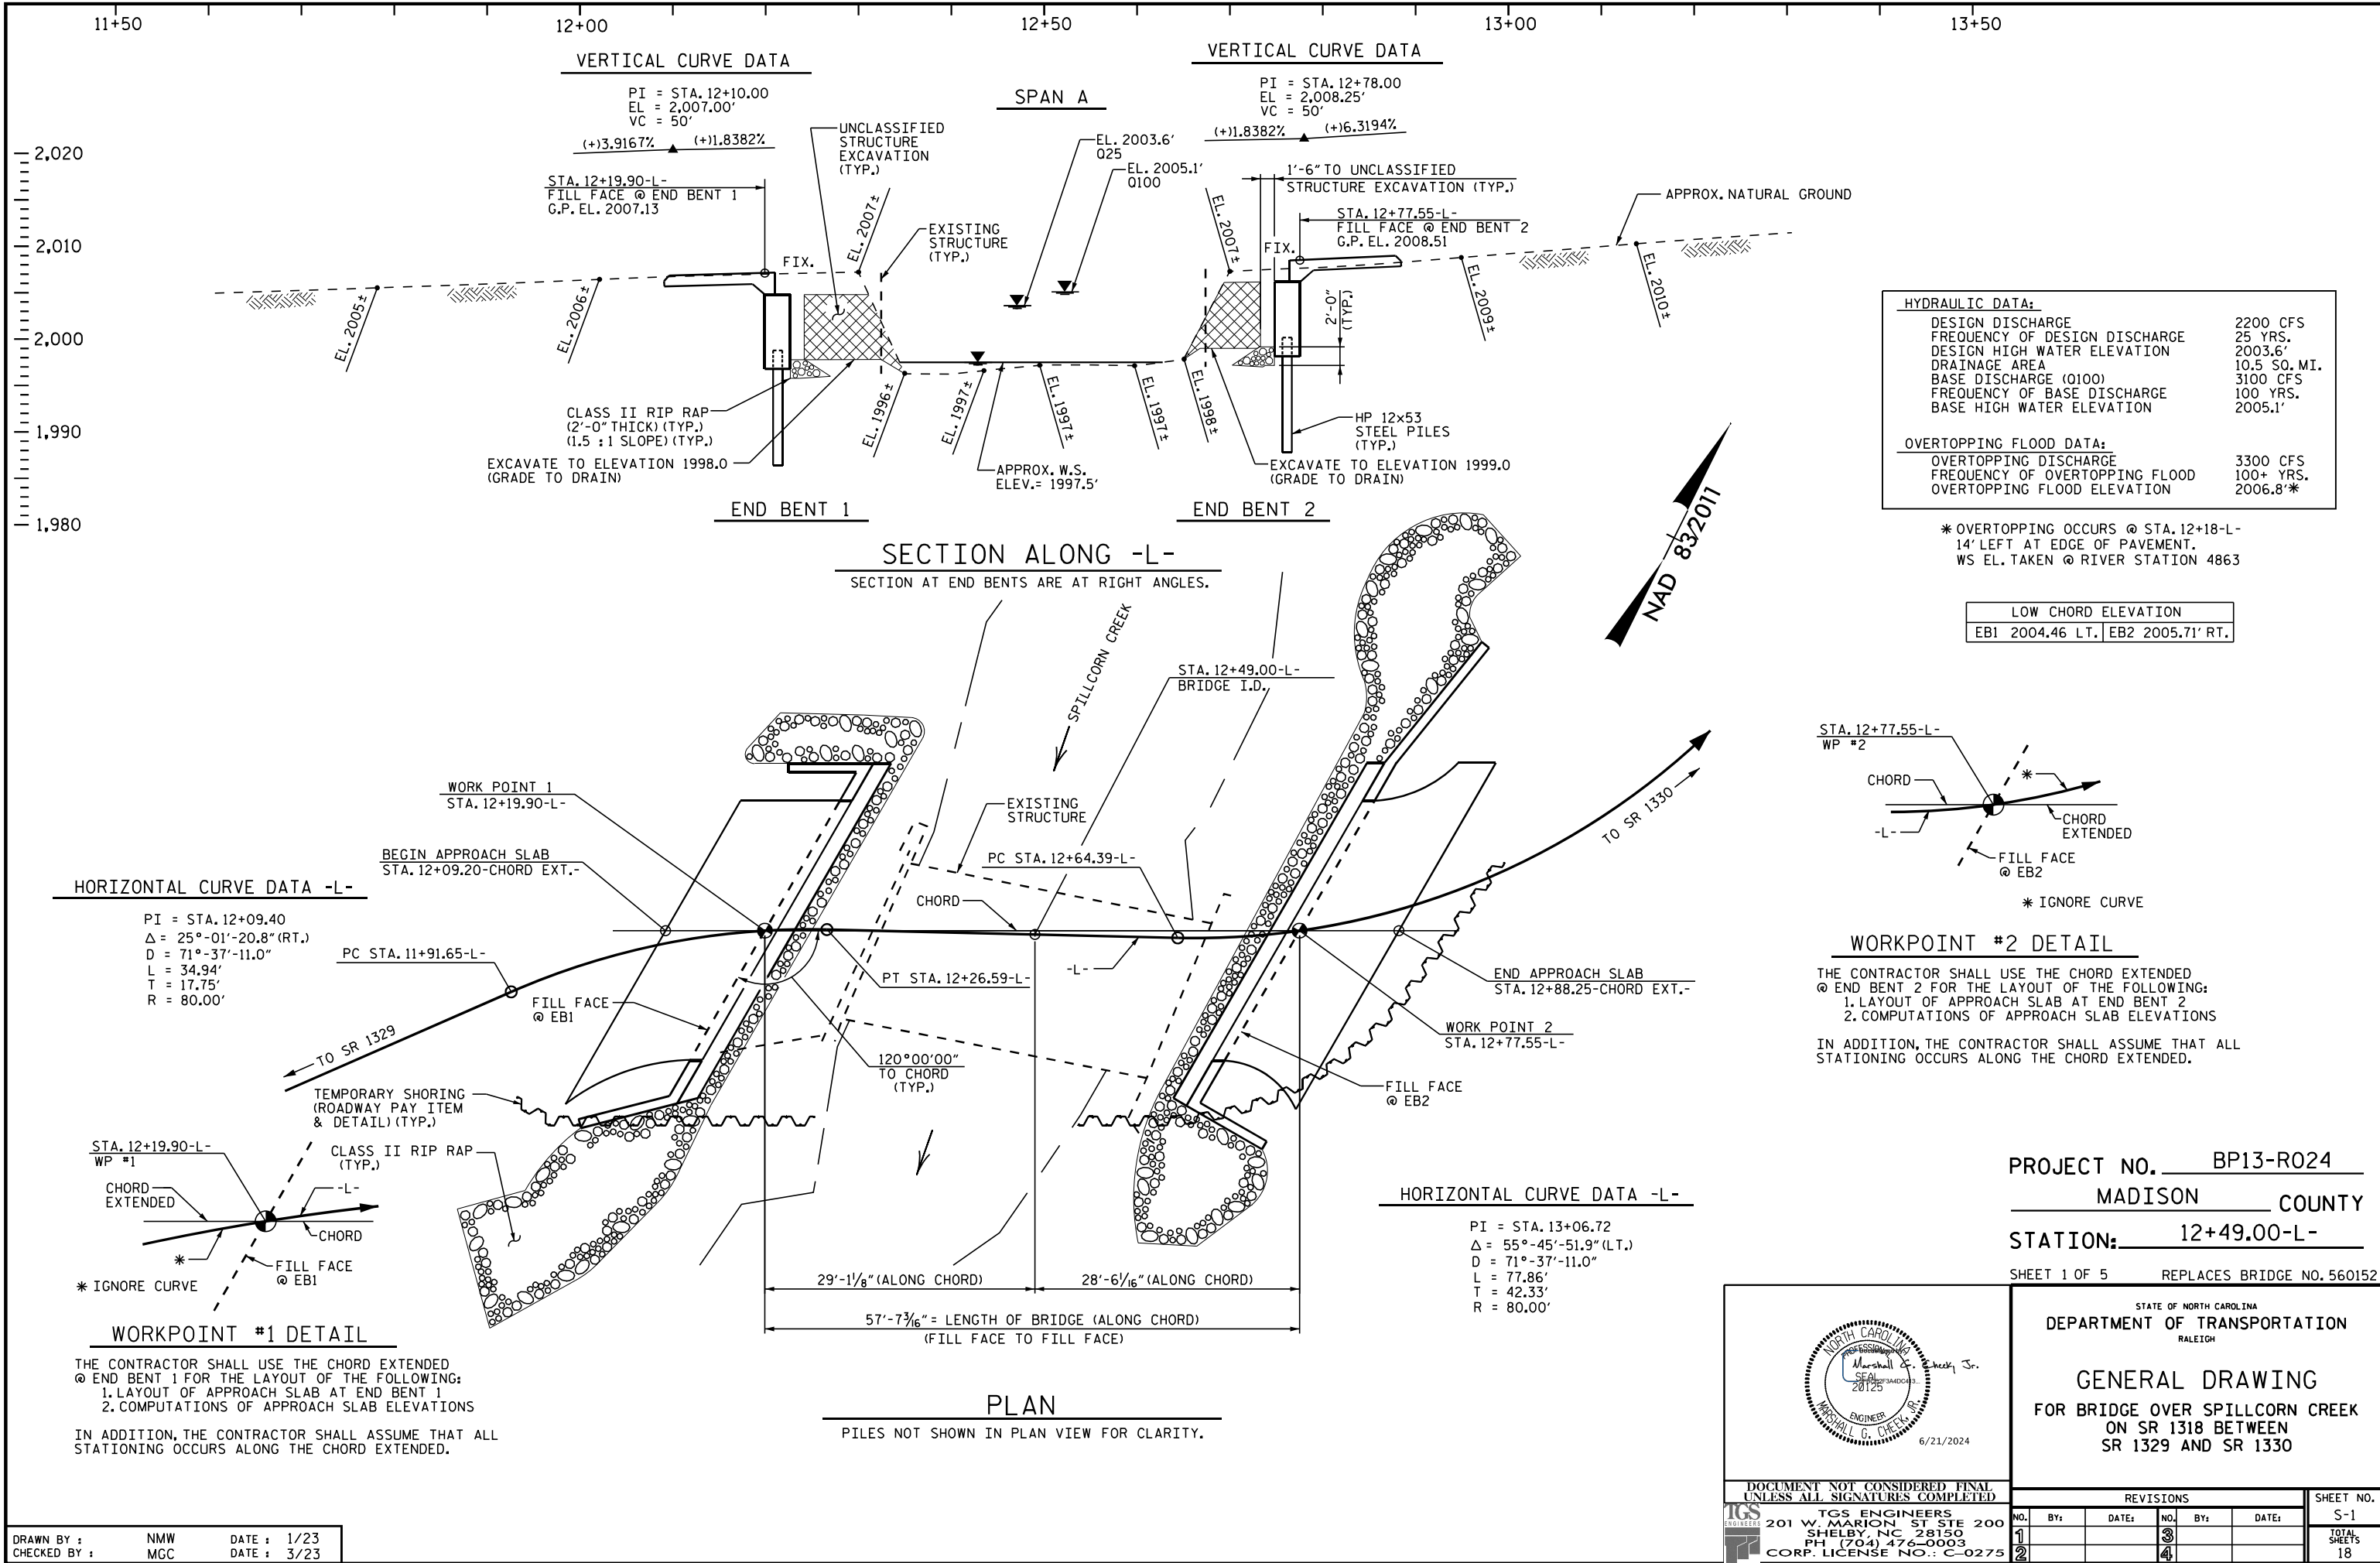

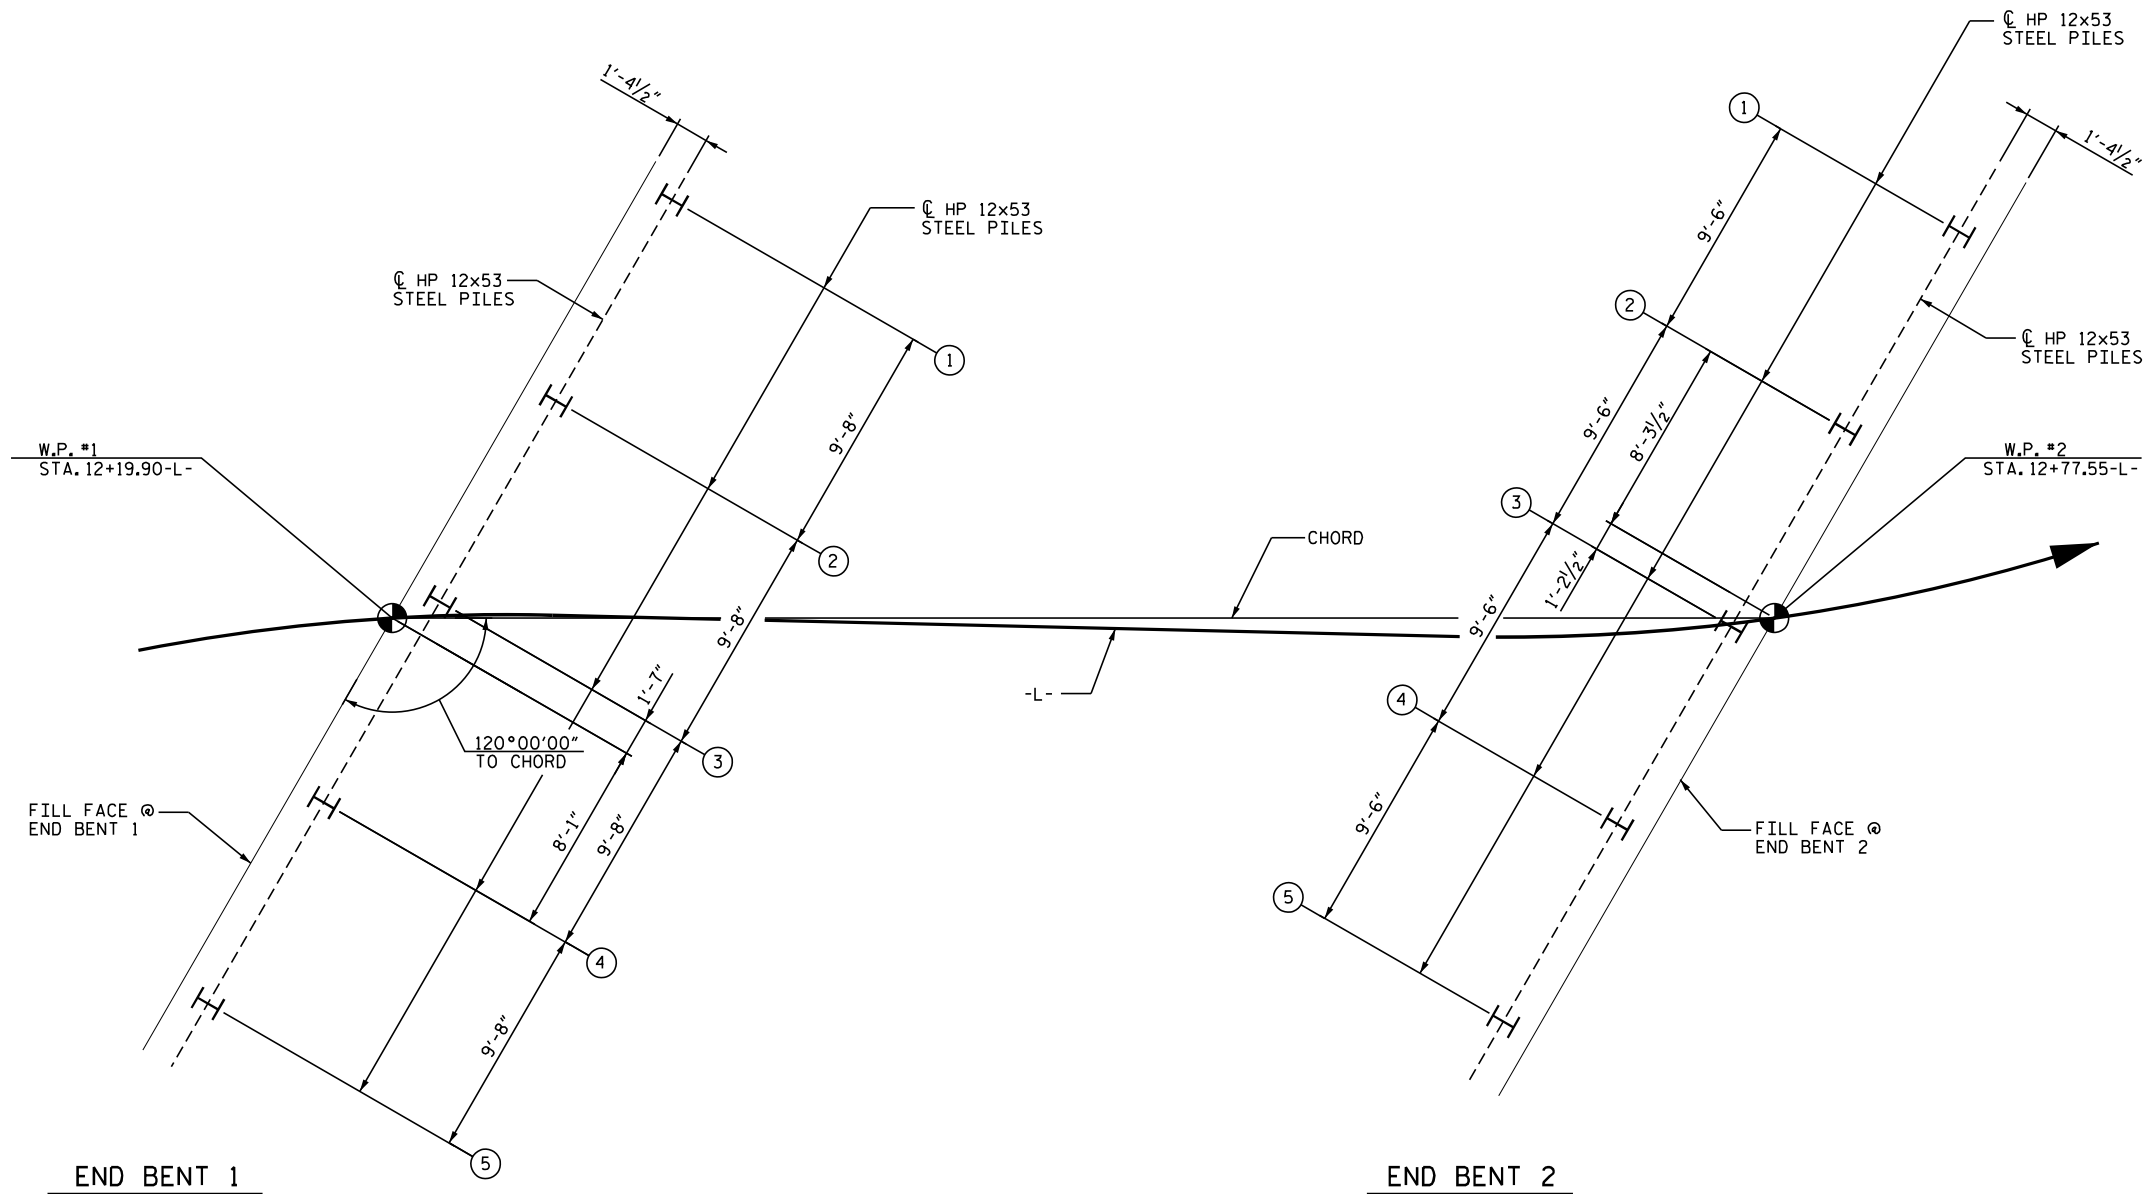

FOUNDATION LAYOUT PLAN


ALL END BENT PILES ARE HP 12x53 STEEL PILES. DIMENSIONS LOCATING PILES ARE SHOWN TO THE CENTERLINE OF PILES. ORIENT PILES AS SHOWN.

FOUNDATION RECOMMENDATION NOTES

- FOR PILES, SEE PILE PROVISION AND SECTION 450 OF THE STANDARD SPECIFICATIONS.
- INSTALL PILES AT END BENT 1 TO A MINIMUM TIP ELEVATION OF 1984.5 FEET OR A MINIMUM PENETRATION OF 9.0 FEET INTO WEATHERED ROCK AND / OR CRYSTALLINE ROCK, WHICHEVER IS DEEPER.
- INSTALL PILES AT END BENT 2 TO A MINIMUM TIP ELEVATION OF 1987.0 FEET OR A MINIMUM PENETRATION OF 9.0 FEET INTO WEATHERED ROCK AND / OR CRYSTALLINE ROCK, WHICHEVER IS DEEPER.
- FILL HOLES FOR PILE EXCAVATION AT END BENT 1 AND END BENT 2 WITH CONCRETE.

PROJECT NO. BP13-R024
MADISON COUNTY
STATION: 12+49.00-L-

SHEET 2 OF 5

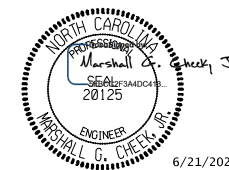

STATE OF NORTH CAROLINA
DEPARTMENT OF TRANSPORTATION
RALEIGH

GENERAL DRAWING
FOR BRIDGE OVER SPILLCORN CREEK
ON SR 1318 BETWEEN
SR 1329 AND SR 1330

DRAWN BY : NMW DATE : 1/23
CHECKED BY : MGC DATE : 3/23

DOCUMENT NOT CONSIDERED FINAL
UNLESS ALL SIGNATURES COMPLETED

TGS ENGINEERS
201 W. MARION ST STE 200
SHELBY, NC 28150
PH (704) 476-0003
CORP. LICENSE NO.: C-0275

REVISIONS						SHEET NO.
NO.	BY	DATE	NO.	BY	DATE	
1			3			S-2
2			4			TOTAL SHEETS 18

SUMMARY OF PILE INFORMATION/INSTALLATION
(BLANK ENTRIES INDICATE ITEM IS NOT APPLICABLE TO STRUCTURE)

End Bent/ Bent No. Pile(s) *-# (e.g., "Bent 1, Piles 1-5")	Factored Resistance per Pile TONS	Pile Cut-Off (Top of Pile) Elevation FT	Estimated Pile Length per Pile FT	Scour Critical Elevation FT	Driven Piles			Predrilling For Piles *			Drilled-In-Piles		
					Min. Pile Tip (Tip No Higher Than) Elev. FT	Required Driving Resistance (RDR)* * per Pile TONS	Total Pile Redrives Quantity EACH	Predrilling Length per Pile LIN FT	Predrilling Elevation (Elev Not To Predrill Below) FT	Maximum Predrilling Dia INCHES	Pile Excavation (Bottom of Hole) Elev FT	Pile Exc Not In Soil per Pile LIN FT	Pile Exc In Soil per Pile LIN FT
End Bent 1, Piles 1-5	95	SEE END BENT SHEETS	15			160					1984.5	9.0	3.0
End Bent 2, Piles 1-3 (Rock)	97		15			165					1987.0	10.9	
End Bent 2, Piles 4-5 (WR)	97		15			165					1987.0	10.9	

* Predrilling for Piles is required for end bents/bents with a predrilling length and at the Contractor's option for end bents/bents with predrilling information but no predrilling length.

RDR =
$$\frac{\text{Factored Resistance} + \text{Factored Downdrag Load} + \text{Factored Dead Load}}{\text{Dynamic Resistance Factor}} + \text{Nominal Downdrag Resistance} + \frac{\text{Nominal Scour Resistance}}{\text{Scour Resistance Factor}}$$

PILE DESIGN INFORMATION
(BLANK ENTRIES INDICATE ITEM IS NOT APPLICABLE TO STRUCTURE)

End Bent/ Bent No. Pile(s) *-# (e.g., "Bent 1, Piles 1-5")	Factored Axial Load per Pile TONS	Factored Downdrag Load per Pile TONS	Factored Dead Load * per Pile TONS	Dynamic Resistance Factor	Nominal Downdrag Resistance per Pile TONS	Nominal Scour Resistance per Pile TONS	Scour Resistance Factor (Default = 1.00)
End Bent 1, Piles 1-5	95			0.60			1.00
End Bent 2, Piles 1-5	97			0.60			1.00

* Factored Dead Load is factored weight of pile above the ground.

NOTES:

- The Pile Foundation Tables are based on the bridge substructure design and foundation recommendations sealed by a North Carolina Professional Engineer (Robert E. Kral, 042642) on 07/17/2023.
- Total Pile Driving Equipment Setup quantity (not shown in Pile Foundation Tables) equals the number of driven piles, ie., the number of piles with a Required Driving Resistance.
- The Engineer will determine the need for Dynamic Pile Testing and Pipe Pile Plates when DPT's or Plates may be required.

SUMMARY OF DPT / PILE ORDER LENGTHS
(BLANK ENTRIES INDICATE ITEM IS NOT APPLICABLE TO STRUCTURE)

Dynamic Pile Testing (DPT)				Pile Order Lengths	
End Bent/ Bent No.	DPT Required? YES or MAYBE	DPT Test Pile Length FT	DPT Quantity EACH	End Bent/ Bent No(s)	Pile Order Length Basis * EST or DPT
End Bent 1, Piles 1-5					
End Bent 2, Piles 1-5					


* EST = Pile Order Lengths from estimated pile lengths; DPT = Pile order lengths based on Dynamic Pile Testing. For groups of end bents/bents with pile order lengths based on Dynamic Pile Testing, the first end bent/bent no. listed for each group is the representative end bent/bent with the DPT.

SUMMARY OF PILE ACCESSORIES
(BLANK ENTRIES INDICATE ITEM IS NOT APPLICABLE TO STRUCTURE)

End Bent/ Bent No. Pile(s) *-# (e.g., "Bent 1, Piles 1-5")	Pipe Pile Plates Required? YES or MAYBE	Steel Pile Points			Steel Pile Tips Required? YES
		Pipe Pile Cutting Shoes Required? YES	Pipe Pile Conical Points Required? YES	H-Pile Points Required? YES	
End Bent 1, Piles 1-5					
End Bent 2, Piles 1-5					
TOTAL QUANTITY:					


PROJECT NO. BP13-R024
MADISON COUNTY
STATION: 12+49.00-L-

SHEET 3 OF 5

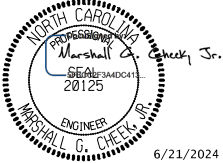 6/21/2024	STATE OF NORTH CAROLINA DEPARTMENT OF TRANSPORTATION RALEIGH		PILE FOUNDATION TABLES					
	DOCUMENT NOT CONSIDERED FINAL UNLESS ALL SIGNATURES COMPLETED		REVISIONS					
TGS ENGINEERS 201 W. MARION ST STE 200 SHELBY, NC 28150 PH (704) 476-0003 CORP. LICENSE NO.: C-0275		NO.	BY:	DATE:	NO.	BY:	DATE:	S-3
		1			3			TOTAL SHEETS
		2			4			18

DRAWN BY : NMW DATE : 1/23
CHECKED BY : MGC DATE : 7/23

BENCH MARK #1: RR SPIKE SET IN BASE OF 36" SYCAMORE; 40.0' RT. OF STA. 10+46.83-L- ; ELEV. = 1998.20'

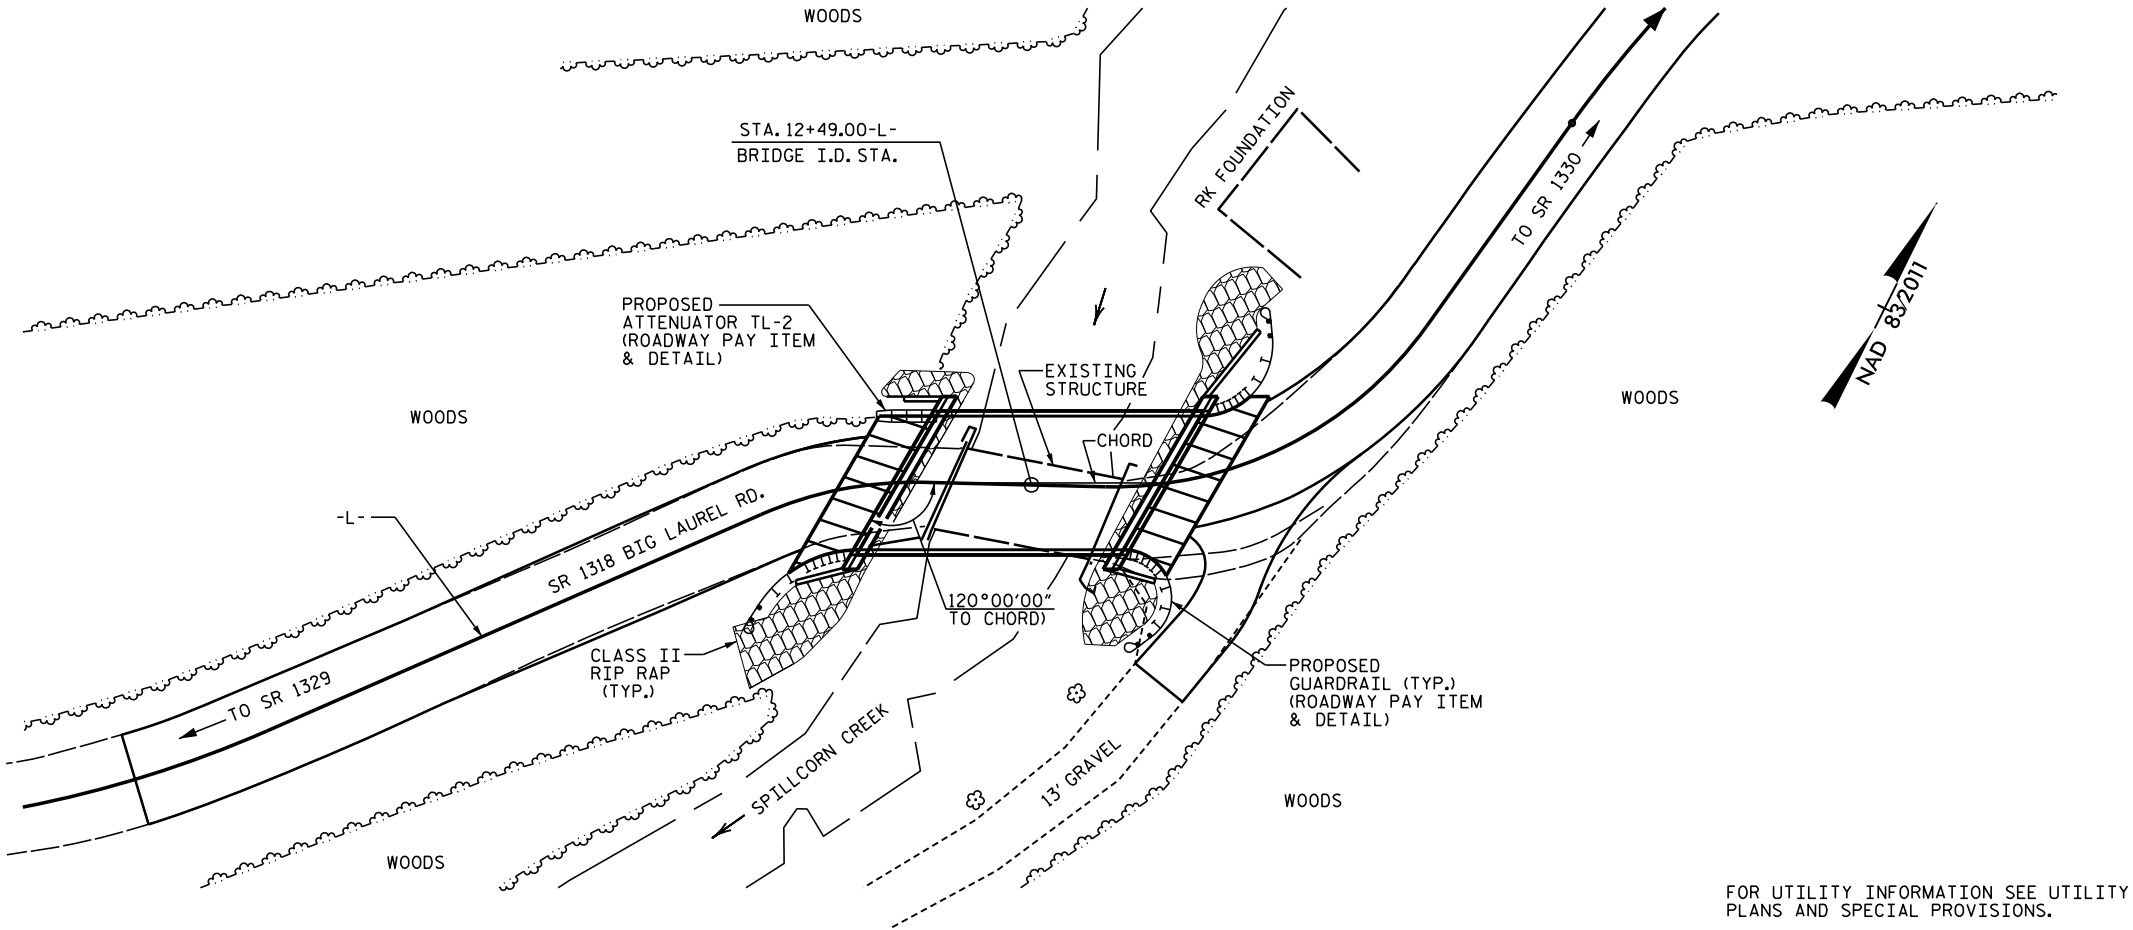

LOCATION SKETCH

NOTES:

ASSUMED LIVE LOAD = HL-93 OR ALTERNATE LOADING.

THIS BRIDGE HAS BEEN DESIGNED IN ACCORDANCE WITH THE REQUIREMENTS OF THE AASHTO LRFD BRIDGE DESIGN SPECIFICATIONS.

THIS BRIDGE IS LOCATED IN SEISMIC ZONE 1.

FOR OTHER DESIGN DATA AND GENERAL NOTES, SEE STANDARD NOTES SHEET SN.

FOR FALSEWORK AND FORMWORK, SEE SPECIAL PROVISIONS.

FOR SUBMITTAL OF WORKING DRAWINGS, SEE SPECIAL PROVISIONS.

FOR CRANE SAFETY, SEE SPECIAL PROVISIONS.

FOR EROSION CONTROL MEASURES, SEE EROSION CONTROL PLANS.

THE MATERIAL SHOWN IN THE CROSS-HATCHED AREA ON SHEET S-1 SHALL BE EXCAVATED FOR THE DISTANCE OF 20 FT. (LT.) AND 30 FT. (RT.) @ END BENT 1 AND 30 FT. (LT.) AND 25 FT. (RT.) @ END BENT 2 EACH SIDE OF THE CENTERLINE OF THE BRIDGE AS DIRECTED BY THE ENGINEER. THIS WORK WILL BE PAID FOR AT THE CONTRACT LUMP SUM PRICE FOR UNCLASSIFIED STRUCTURE EXCAVATION, SEE SECTION 412 OF THE STANDARD SPECIFICATIONS.

INASMUCH AS THE PAINT SYSTEM ON THE EXISTING STRUCTURAL STEEL MAY CONTAIN LEAD, THE CONTRACTOR'S ATTENTION IS DIRECTED TO ARTICLE 107-1 OF THE STANDARD SPECIFICATIONS. ANY COSTS RESULTING FROM THE COMPLIANCE WITH APPLICABLE STATE OR FEDERAL REGULATIONS PERTAINING TO HANDLING OF MATERIALS CONTAINING LEAD BASED PAINT SHALL BE INCLUDED IN THE BID PRICE FOR 'REMOVAL OF EXISTING STRUCTURE AT STA. 12+49.00-L-.'

THE EXISTING SINGLE SPAN STRUCTURE (1 @ 36'-6") ON A TIMBER FLOOR ON SALVAGED I-BEAMS AND A SUBSTRUCTURE CONSISTING OF RUBBLE MASONRY (WIDENED), SHALL BE REMOVED. THE EXISTING BRIDGE IS PRESENTLY POSTED FOR LOAD LIMIT. SHOULD THE STRUCTURAL INTEGRITY OF THE BRIDGE DETERIORATE DURING CONSTRUCTION OF THE PROPOSED BRIDGE, THIS LOAD LIMIT MAY BE REDUCED AS FOUND NECESSARY DURING THE LIFE OF THE PROJECT.

THE SUBSTRUCTURE OF THE EXISTING BRIDGE INDICATED ON THE PLANS IS FROM THE BEST INFORMATION AVAILABLE. SINCE THIS INFORMATION IS SHOWN FOR THE CONVENIENCE OF THE CONTRACTOR, THE CONTRACTOR SHALL HAVE NO CLAIM WHATSOEVER AGAINST THE DEPARTMENT OF TRANSPORTATION FOR ANY DELAYS OR ADDITIONAL COST INCURRED BASED ON DIFFERENCES BETWEEN THE EXISTING BRIDGE SUBSTRUCTURE SHOWN ON THE PLANS AND THE ACTUAL CONDITIONS AT THE PROJECT SITE.

REMOVAL OF THE EXISTING BRIDGE SHALL BE PERFORMED IN A MANNER THAT PREVENTS DEBRIS FROM FALLING INTO WATER. THE CONTRACTOR SHALL SUBMIT DEMOLITION PLANS FOR REVIEW AND REMOVE THE BRIDGE IN ACCORDANCE WITH ARTICLE 402-2 OF THE STANDARD SPECIFICATIONS.

THE STRUCTURE HAS BEEN DESIGNED IN ACCORDANCE WITH 'HEC 18-EVALUATING SCOUR AT BRIDGES.'

ASPHALT WEARING SURFACE IS INCLUDED IN ROADWAY QUANTITIES ON ROADWAY PLANS.

FOR GROUT FOR STRUCTURES, SEE SPECIAL PROVISIONS.

FOR ASBESTOS ASSESMENT, SEE SPECIAL PROVISIONS.

FOR LIMITS OF TEMPORARY SHORING FOR MAINTENANCE OF TRAFFIC, SEE TRAFFIC CONTROL PLANS. FOR PAY ITEM FOR TEMPORARY SHORING FOR MAINTENANCE OF TRAFFIC, SEE ROADWAY PLANS.

FOR CORED SLAB AND BOX BEAM POST TENSIONING, SEE SPECIAL PROVISIONS.

PROJECT NO. BP13-R024

MADISON COUNTY

STATION: 12+49.00-L-

SHEET 4 OF 5



6/22/2026

STATE OF NORTH CAROLINA
DEPARTMENT OF TRANSPORTATION
RALEIGH

GENERAL DRAWING
FOR BRIDGE OVER SPILLCORN CREEK
ON SR 1318 BETWEEN
SR 1329 AND SR 1330

DOCUMENT NOT CONSIDERED FINAL
UNLESS ALL SIGNATURES COMPLETED

TGS ENGINEERS
201 W. MARION ST STE 200
SHELBY, NC 28150
PH (704) 476-0003
CORP. LICENSE NO.: C-0275

REVISIONS					
NO.	BY:	DATE:	NO.	BY:	DATE:
1			3		
2			4		

SHEET NO.
S-4
TOTAL SHEETS
18

DRAWN BY :	NMW	DATE :	1/23
CHECKED BY :	MGC	DATE :	2/23

TOTAL BILL OF MATERIAL																
ITEM	REMOVAL OF EXISTING STRUCTURE	ASBESTOS ASSESSMENT	PILE EXCAVATION IN SOIL	PILE EXCAVATION NOT IN SOIL	UNCLASSIFIED STRUCTURE EXCAVATION	CLASS "A" CONCRETE	BRIDGE APPROACH SLABS	REINFORCING STEEL	PILE DRIVING EQUIPMENT SETUP FOR HP 12 x 53 STEEL PILES	HP 12x53 STEEL PILES		VERTICAL CONCRETE BARRIER RAIL	RIP RAP, CLASS II (2'-0" THICK)	GEOTEXTILE FOR DRAINAGE	ELASTOMERIC BEARINGS	3'-0" x 1'-9" PRESTRESSED CONCRETE CORED SLABS
	LUMP SUM	LUMP SUM	LIN. FT.	LIN. FT.	LUMP SUM	C.Y.	LUMP SUM	LBS.		NO.	LIN. FT.	LIN. FT.	TONS	S.Y.	LUMP SUM	NO. LIN. FT.
SUPERSTRUCTURE												110.00				10 550.00
END BENT 1			15.00	45.00	LUMP SUM	44.8		5,180	5	5	75		200	220		
END BENT 2				54.50	LUMP SUM	46.2		5,562	5	5	75		170	190		
TOTALS	LUMP SUM	LUMP SUM	15.00	99.50	LUMP SUM	91.0	LUMP SUM	10,742	10	10	150	110.00	370	410	LUMP SUM	10 550.00

PROJECT NO. BP13-R024
MADISON COUNTY
STATION: 12+49.00-L-

SHEET 5 OF 5



6/21/2024

DOCUMENT NOT CONSIDERED FINAL
UNLESS ALL SIGNATURES COMPLETED



TGS ENGINEERS
201 W. MARION ST STE 200
SHELBY, NC 28150
PH (704) 476-0003
CORP. LICENSE NO.: C-0275

STATE OF NORTH CAROLINA
DEPARTMENT OF TRANSPORTATION
RALEIGH

GENERAL DRAWING
FOR BRIDGE OVER SPILLCORN CREEK
ON SR 1318 BETWEEN
SR 1329 AND SR 1330

REVISIONS						SHEET NO.
NO.	BYs	DATEs	NO.	BYs	DATEs	S-5
1			3			TOTAL SHEETS 18
2			4			

DRAWN BY : NMW DATE : 1/23
CHECKED BY : MGC DATE : 6/23

8/26/21

+

+

LOAD AND RESISTANCE FACTOR RATING (LRFR) SUMMARY FOR PRESTRESSED CONCRETE GIRDERS																						
LOAD TYPE	VEHICLE	WEIGHT (W) (TONS)	CONTROLLING LOAD RATING ⬡	MINIMUM RATING FACTORS (RF)	TONS = W x RF	STRENGTH I LIMIT STATE										SERVICE III LIMIT STATE						
						LIVE-LOAD FACTORS (γ LL)	MOMENT					SHEAR					LIVE-LOAD FACTORS (γ LL)	MOMENT				
							DISTRIBUTION FACTORS (DF)	RATING FACTOR	SPAN	GIRDER LOCATION	DISTANCE FROM LEFT END OF SPAN (ft)	DISTRIBUTION FACTORS (DF)	RATING FACTOR	SPAN	GIRDER LOCATION	DISTANCE FROM LEFT END OF SPAN (ft)		DISTRIBUTION FACTORS (DF)	RATING FACTOR	SPAN	GIRDER LOCATION	DISTANCE FROM LEFT END OF SPAN (ft)
DESIGN LOAD	HL-93 (INVENTORY)	N/A	⬡1	1.163	--	1.75	0.249	1.36	55'	EL	26.923	0.659	1.21	55'	EL	10.769	0.80	0.249	1.16	55'	EL	26.923
	HL-93 (OPERATING)	N/A		1.564	--	1.35	0.249	1.76	55'	EL	26.923	0.659	1.56	55'	EL	10.769	N/A	--	--	--	--	--
	HS-20 (INVENTORY)	36.000	⬡2	1.424	51.265	1.75	0.249	1.70	55'	EL	26.923	0.659	1.42	55'	EL	10.769	0.80	0.249	1.46	55'	EL	26.923
	HS-20 (OPERATING)	36.000		1.846	66.455	1.35	0.249	2.20	55'	EL	26.923	0.659	1.85	55'	EL	10.769	N/A	--	--	--	--	--
LEGAL LOAD	SINGLE VEHICLE (SV)	SNSH		3.057	41.264	1.4	0.249	4.46	55'	EL	26.923	0.659	3.96	55'	EL	10.769	0.80	0.249	3.06	55'	EL	26.923
		SNGARBS2		2.374	47.473	1.4	0.249	3.46	55'	EL	26.923	0.659	2.90	55'	EL	10.769	0.80	0.249	2.37	55'	EL	26.923
		SNAGRIS2		2.291	50.392	1.4	0.249	3.34	55'	EL	26.923	0.659	2.72	55'	EL	10.769	0.80	0.249	2.29	55'	EL	26.923
		SNCOTTS3		1.524	41.521	1.4	0.249	2.22	55'	EL	26.923	0.659	1.98	55'	EL	10.769	0.80	0.249	1.52	55'	EL	26.923
		SNAGGRS4		1.310	45.740	1.4	0.249	1.91	55'	EL	26.923	0.659	1.71	55'	EL	10.769	0.80	0.249	1.31	55'	EL	26.923
		SNS5A		1.278	45.439	1.4	0.249	1.86	55'	EL	26.923	0.659	1.76	55'	EL	10.769	0.80	0.249	1.28	55'	EL	26.923
		SNS6A		1.189	47.481	1.4	0.249	1.73	55'	EL	26.923	0.659	1.63	55'	EL	10.769	0.80	0.249	1.19	55'	EL	26.923
		SNS7B		1.132	47.562	1.4	0.249	1.65	55'	EL	26.923	0.659	1.64	55'	EL	10.769	0.80	0.249	1.13	55'	EL	26.923
	TRUCK TRACTOR SEMI-TRAILER (TTST)	TNAGRIT3		1.454	47.984	1.4	0.249	2.12	55'	EL	26.923	0.659	1.92	55'	EL	10.769	0.80	0.249	1.45	55'	EL	26.923
		TNT4A		1.465	48.451	1.4	0.249	2.14	55'	EL	26.923	0.659	1.85	55'	EL	10.769	0.80	0.249	1.46	55'	EL	26.923
		TNT6A		1.213	50.478	1.4	0.249	1.77	55'	EL	26.923	0.659	1.81	55'	EL	10.769	0.80	0.249	1.21	55'	EL	26.923
		TNT7A		1.228	51.576	1.4	0.249	1.79	55'	EL	26.923	0.659	1.67	55'	EL	10.769	0.80	0.249	1.23	55'	EL	26.923
		TNT7B		1.282	53.827	1.4	0.249	1.87	55'	EL	26.923	0.659	1.58	55'	EL	10.769	0.80	0.249	1.28	55'	EL	26.923
		TNAGRIT4		1.213	52.158	1.4	0.249	1.77	55'	EL	26.923	0.659	1.52	55'	EL	10.769	0.80	0.249	1.21	55'	EL	26.923
		TNAGT5A		1.136	51.134	1.4	0.249	1.66	55'	EL	26.923	0.659	1.55	55'	EL	10.769	0.80	0.249	1.14	55'	EL	26.923
		TNAGT5B	⬡3	1.116	50.224	1.4	0.249	1.63	55'	EL	26.923	0.659	1.44	55'	EL	10.769	0.80	0.249	1.12	55'	EL	26.923
EMERGENCY VEHICLE (EV)	EV2	28.750		1.642	47.205	1.3	0.249	2.62	55'	EL	29.620	0.659	1.64	55'	EL	5.420	0.80	0.249	1.78	55'	EL	26.923
	EV3	43.000	⬡4	1.111	47.752	1.3	0.249	1.70	55'	EL	26.920	0.659	1.11	55'	EL	5.420	0.80	0.249	1.16	55'	EL	26.923

LOAD FACTORS:

DESIGN LOAD RATING FACTORS	LIMIT STATE	γDC	γDW
	STRENGTH I	1.25	1.50
	SERVICE III	1.00	1.00

NOTES:

MINIMUM RATING FACTORS ARE BASED ON THE STRENGTH I AND SERVICE III LIMIT STATES.

ALLOWABLE STRESSES FOR SERVICE III LIMIT STATE ARE AS REQUIRED FOR DESIGN.

COMMENTS:

-
-
-
-

⬡# CONTROLLING LOAD RATING

⬡1 DESIGN LOAD RATING (HL-93)

⬡2 DESIGN LOAD RATING (HS-20)


⬡3 LEGAL LOAD RATING **

⬡4 EMERGENCY VEHICLE LOAD RATING **

** SEE CHART FOR VEHICLE TYPE

GIRDER LOCATION

I - INTERIOR GIRDER
EL - EXTERIOR LEFT GIRDER
ER - EXTERIOR RIGHT GIRDER

 

LRFR SUMMARY
FOR SPAN " A "

PROJECT NO. BP13-R024
MADISON COUNTY
STATION: 12+49.00 -L-

ASSEMBLED BY: ZCS	DATE: 6/23
CHECKED BY: MGC	DATE: 7/23
DRAWN BY: MAA 1/08	REV. 11/2/08RR MAA/GM
CHECKED BY: GM/DI 2/08	REV. 10/1/11 MAA/GM
	REV. 04/23 GNS/AAJ

*****SYTIME*****
*****DGN*****
*****USERNAME*****

STATE OF NORTH CAROLINA
DEPARTMENT OF TRANSPORTATION
RALEIGH

STANDARD
LRFR SUMMARY FOR
55' CORED SLAB UNIT
60° SKEW & 120° SKEW
(NON-INTERSTATE TRAFFIC)

DOCUMENT NOT CONSIDERED FINAL
UNLESS ALL SIGNATURES COMPLETED

TGS ENGINEERS
201 W. MARION ST STE 200
SHELBY, NC 28150
PH (704) 476-0003
CORP. LICENSE NO.: C-0275

6/21/2024

6/21/2024


REVISIONS

NO.	BY:	DATE:	NO.	BY:	DATE:
1			3		
2			4		

SHEET NO.
S-6



TOTAL
SHEETS
18

STD. NO. 21LRFR1_60&120S_55L

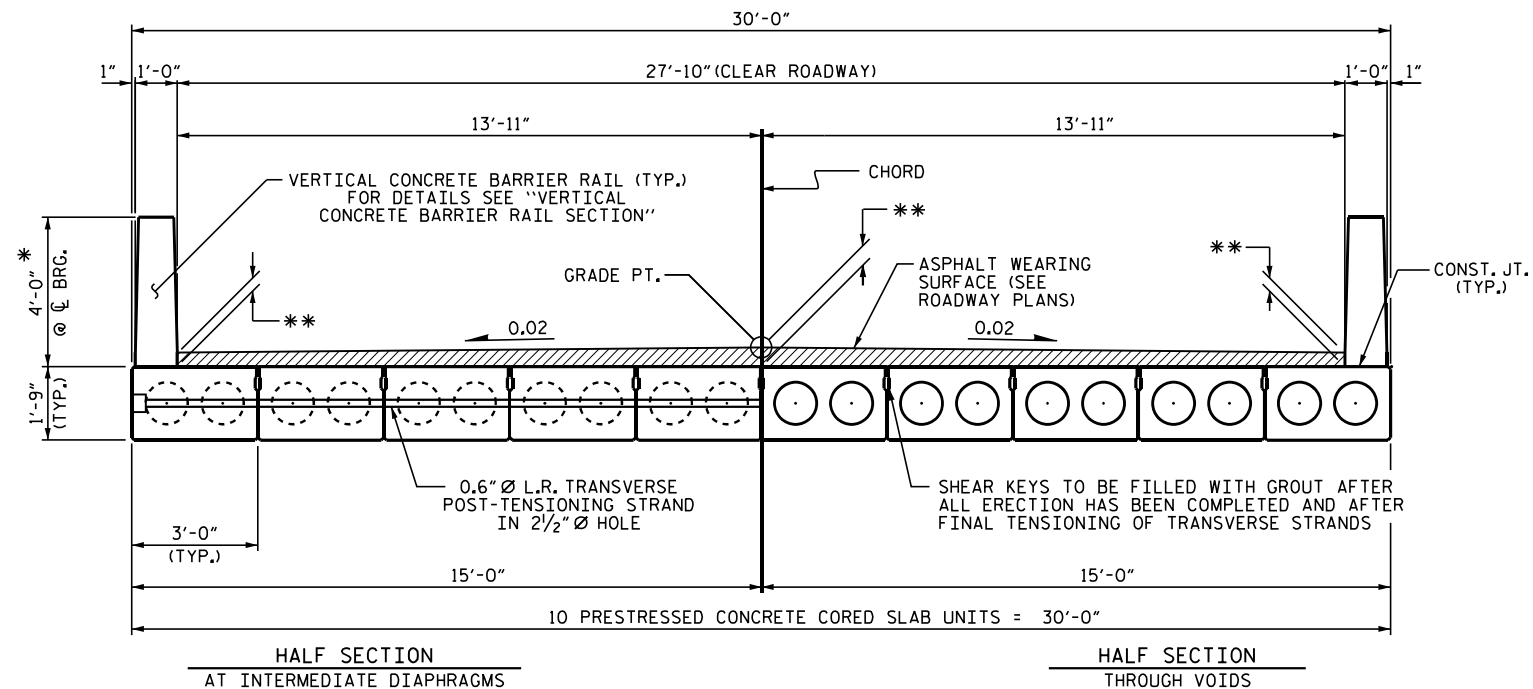


* - THE MAXIMUM BARRIER RAIL HEIGHT AND ASPHALT THICKNESS IS SHOWN. THE HEIGHT OF THE BARRIER RAIL AND ASPHALT THICKNESS VARIES WHILE THE TOP OF THE BARRIER RAIL FOLLOWS THE PROFILE OF THE GUTTERLINE. FOR RAIL HEIGHT DETAILS AND ASPHALT THICKNESS SEE THE "VERTICAL CONCRETE BARRIER RAIL SECTION" DETAIL.


ASPHALT WEARING SURFACE THICKNESS TABLE						
BASED ON PREDICTED FINAL CAMBER AND THEORETICAL GRADE LINE ELEVATIONS						
	** @ CL BEARINGS			** @ MIDSPAN		
SPAN A	LT. GUTTER	GRADE PT.	RT. GUTTER	LT. GUTTER	GRADE PT.	RT. GUTTER
END BENT 1	4 1/8"	8 3/8"	5 5/8"			
MID SPAN				1 1/2"	6 1/16"	4"
END BENT 2	6"	8 3/8"	4 3/4"			

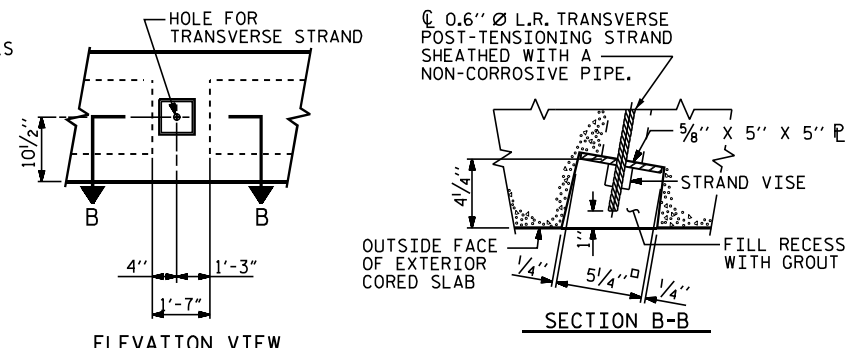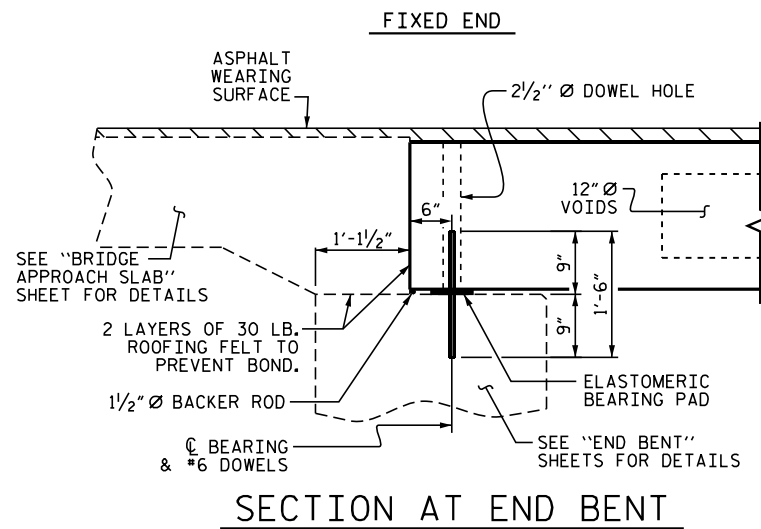

GRAUTED RECESS AT END OF POST-TENSIONED STRAND OF CORED SLABS



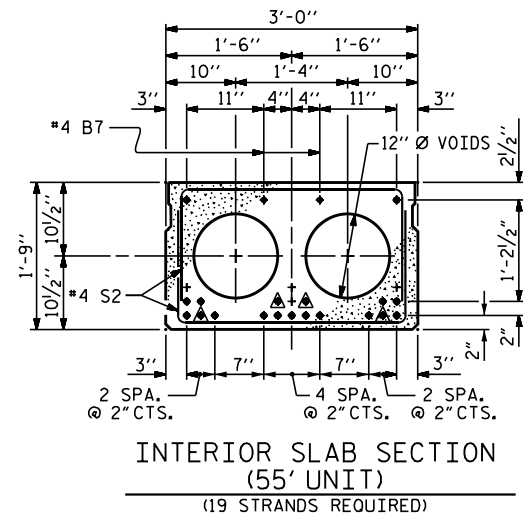


0.6" Ø LOW RELAXATION STRAND LAYOUT

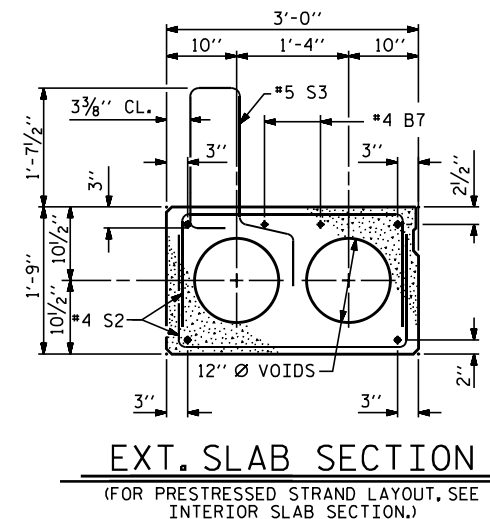

▲ BOND SHALL BE BROKEN ON THESE STRANDS FOR A DISTANCE OF 6'-0" FROM END OF CORED SLAB UNIT. SEE STANDARD SPECIFICATIONS, ARTICLE 1078-7.

DEBONDING LEGEND

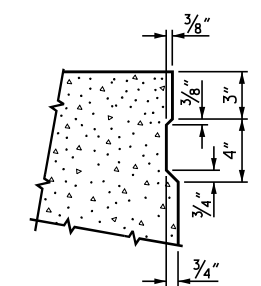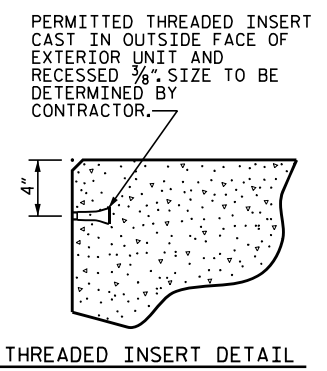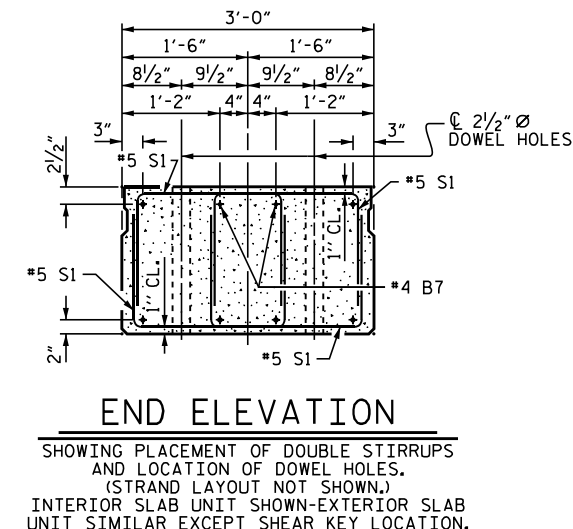

SHEAR KEY DETAIL

NOTE: OMIT SHEAR KEY ON OUTSIDE FACE OF EXTERIOR CORED SLABS.

PROJECT NO. BP13-R024
MADISON COUNTY
STATION: 12+49.00-L-

SHEET 1 OF 3

ASSEMBLED BY :	NMW	DATE :	1/23
CHECKED BY :	MGC	DATE :	2/23
DRAWN BY :	DGE	5/09	REV. 8/14
CHECKED BY :	BCH	6/09	MAA/TMG

6/21/2024



DOCUMENT NOT CONSIDERED FINAL
UNLESS ALL SIGNATURES COMPLETED

TGS ENGINEERS
201 W. MARION ST STE 200
SHELBY, NC 28150
PH (704) 476-0003
CORP. LICENSE NO.: C-0275

STATE OF NORTH CAROLINA
DEPARTMENT OF TRANSPORTATION
RALEIGH

STANDARD
3'-0" X 1'-9"
PRESTRESSED CONCRETE
CORED SLAB UNIT
120° SKEW

REVISIONS						SHEET NO. S-7
NO.	BY	DATE	NO.	BY	DATE	
1			3			TOTAL SHEETS 18
2			4			

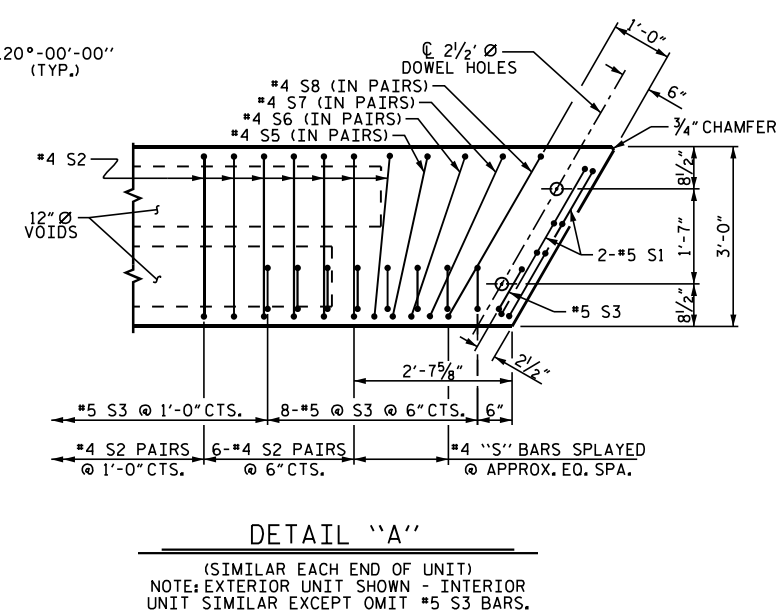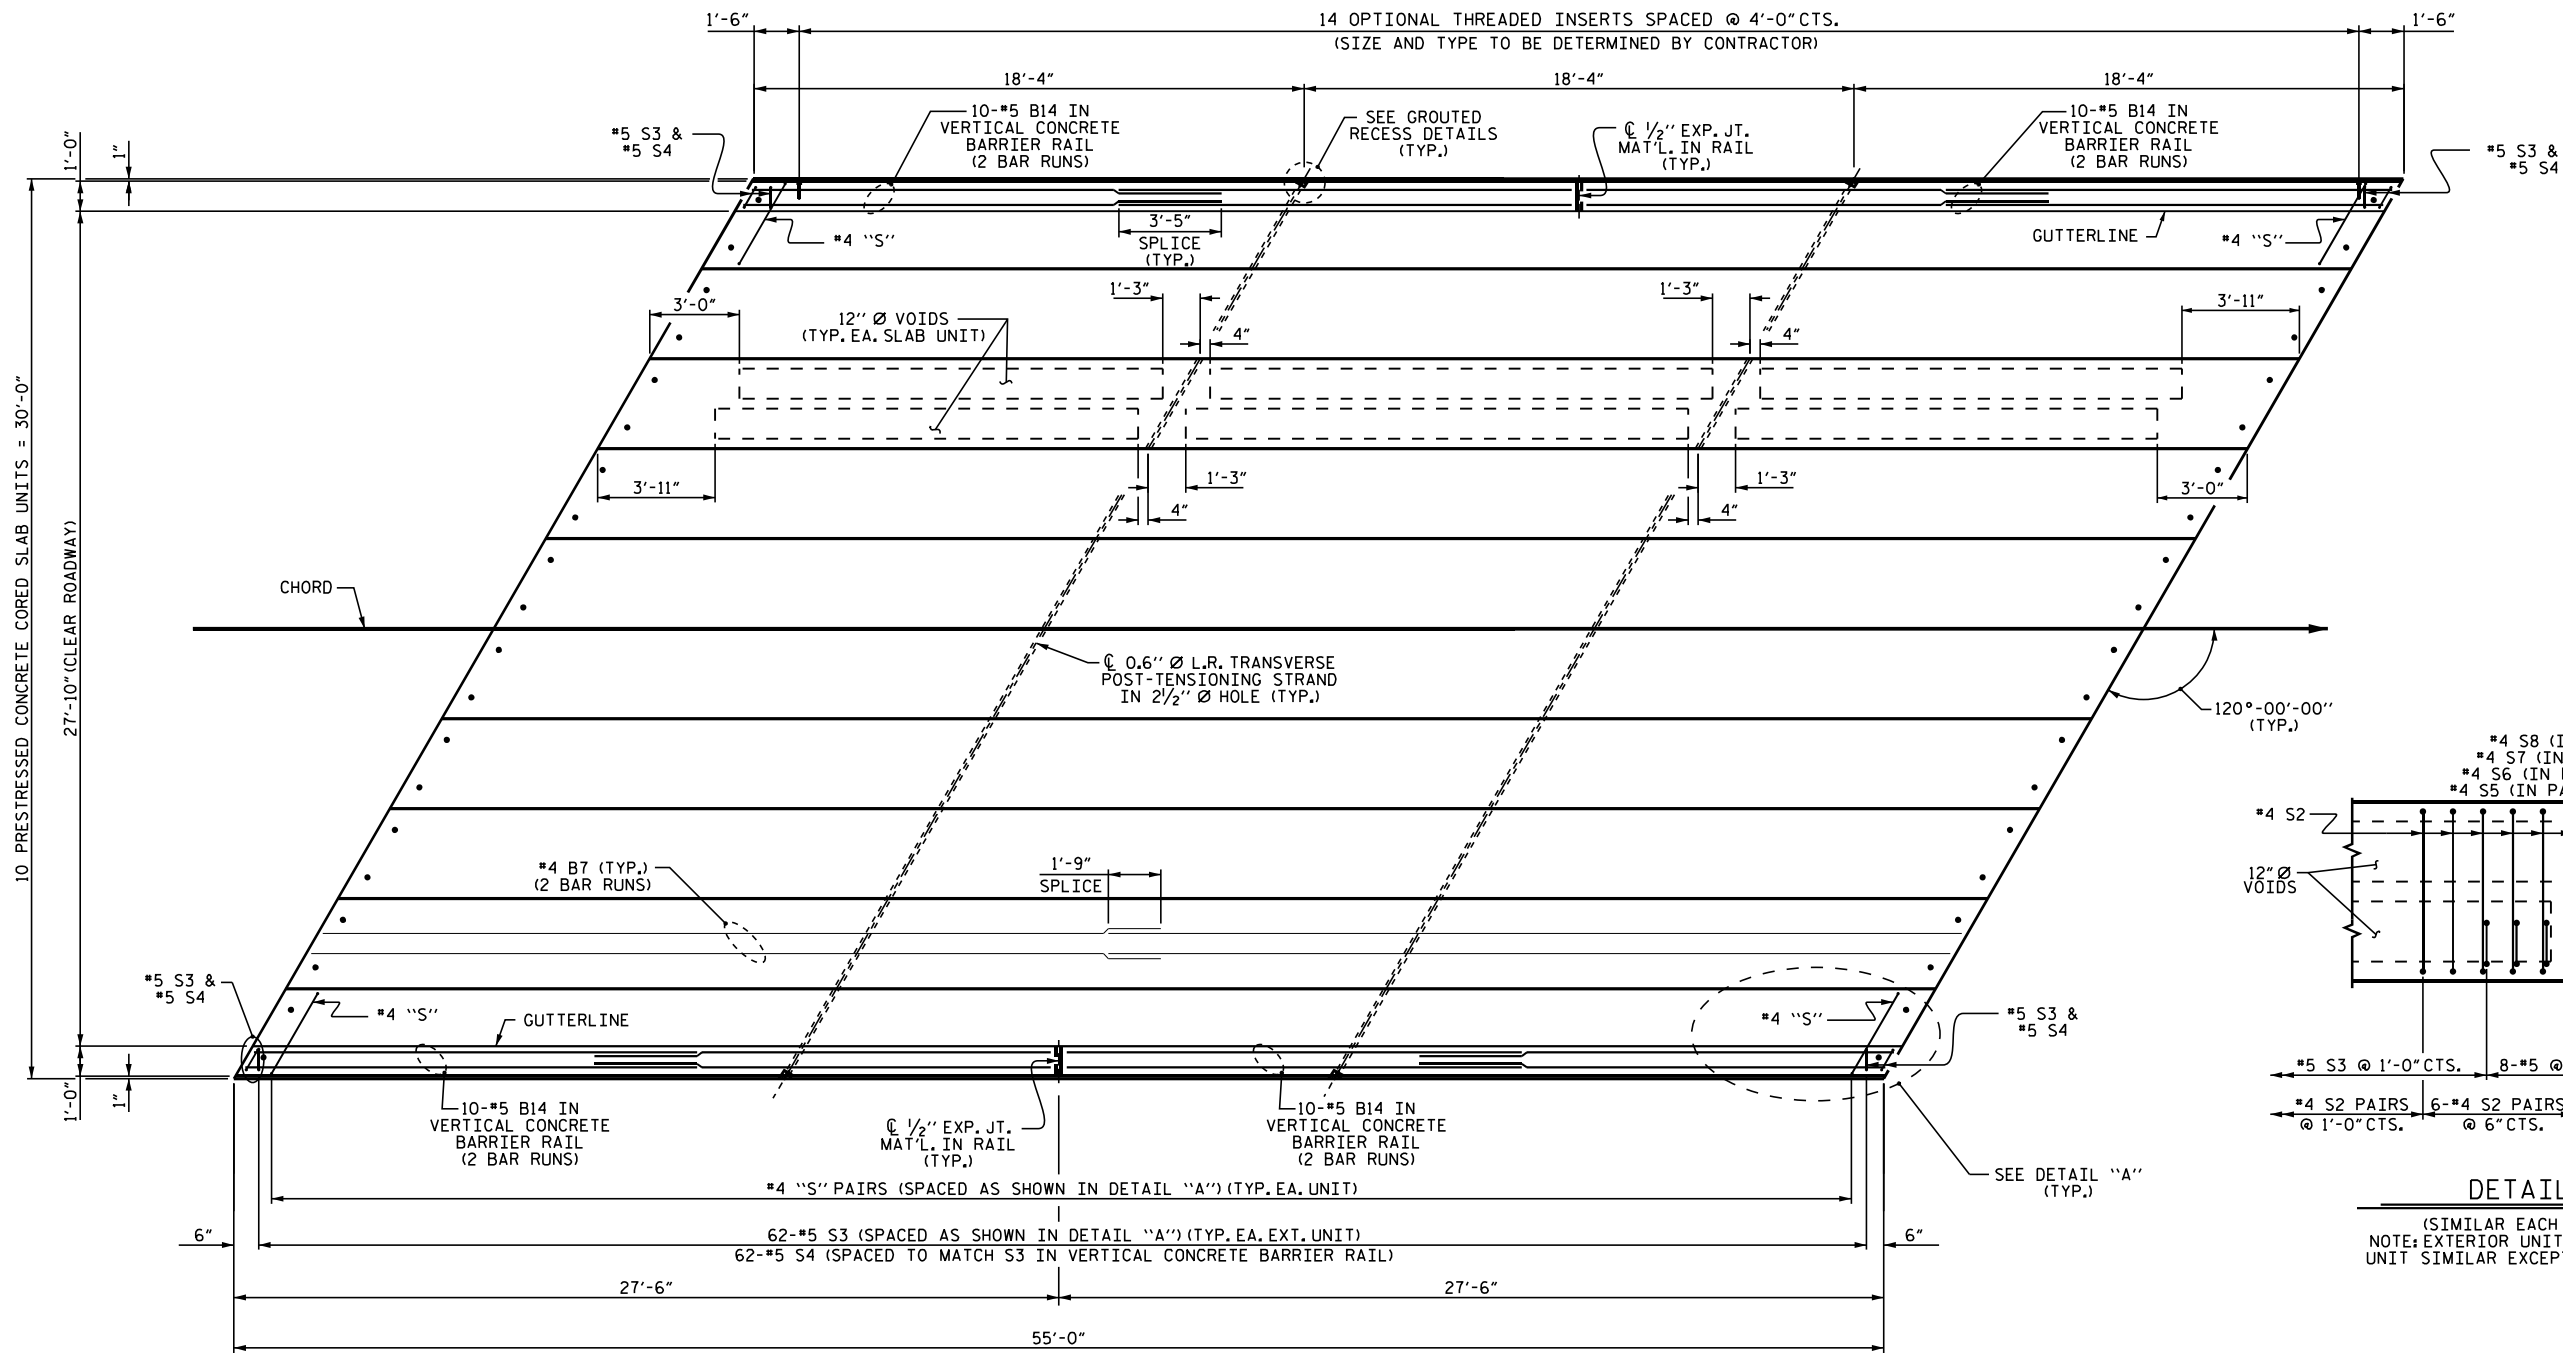

PLAN OF UNIT

PROJECT NO. BP13-R024
MADISON COUNTY
STATION: 12+49.00-L-

SHEET 2 OF 3

6/21/2024

DOCUMENT NOT CONSIDERED FINAL
UNLESS ALL SIGNATURES COMPLETED


TGS ENGINEERS
201 W. MARION ST STE 200
SHELBY, NC 28150
PH (704) 476-0003
CORP. LICENSE NO.: C-0275

STATE OF NORTH CAROLINA
DEPARTMENT OF TRANSPORTATION
RALEIGH

PLAN OF 55' UNIT
27'-10" CLEAR ROADWAY
120° SKEW


REVISIONS						SHEET NO.
NO.	BY	DATE	NO.	BY	DATE	S-8
1			3			TOTAL SHEETS
2			4			18

ASSEMBLED BY :	NMW	DATE :	1/23
CHECKED BY :	MGC	DATE :	2/23
DRAWN BY :	DGE 3/09	REV. 12/5/11	MAA/AAC
CHECKED BY :	BCH 3/09	REV. 8/14	MAA/TMG

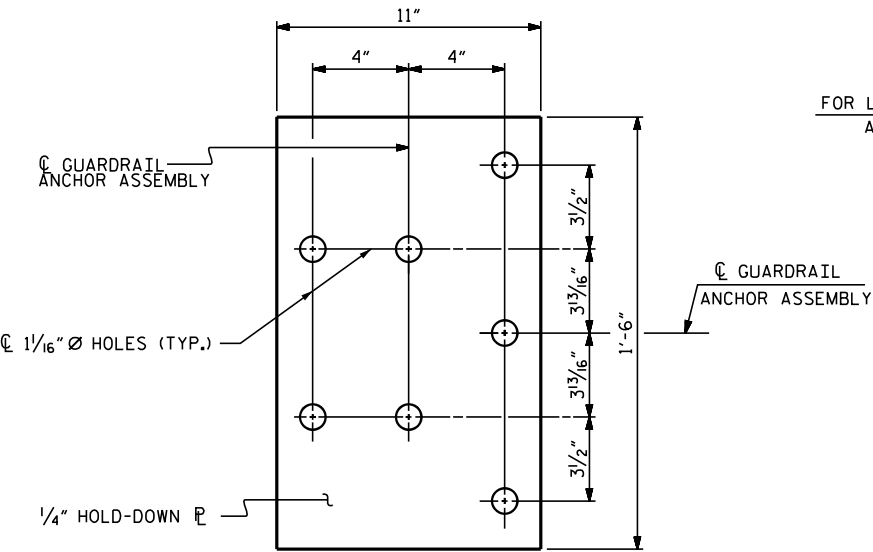


PLAN


FOR LOCATION OF GUARDRAIL ANCHOR ASSEMBLY, SEE "PLAN" BELOW

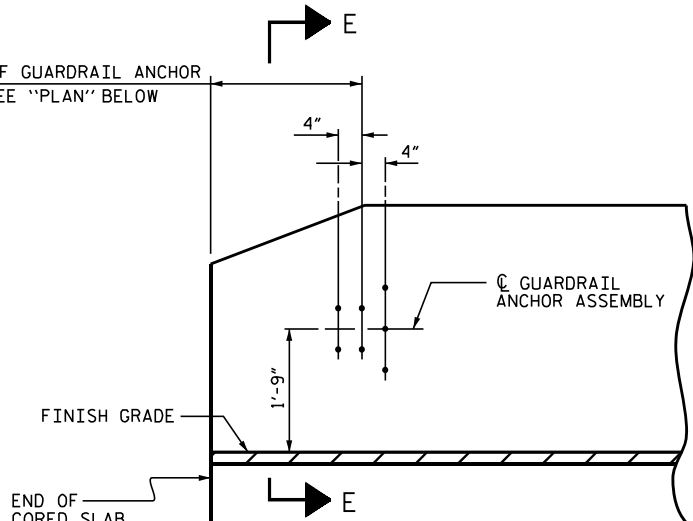

ELEVATION

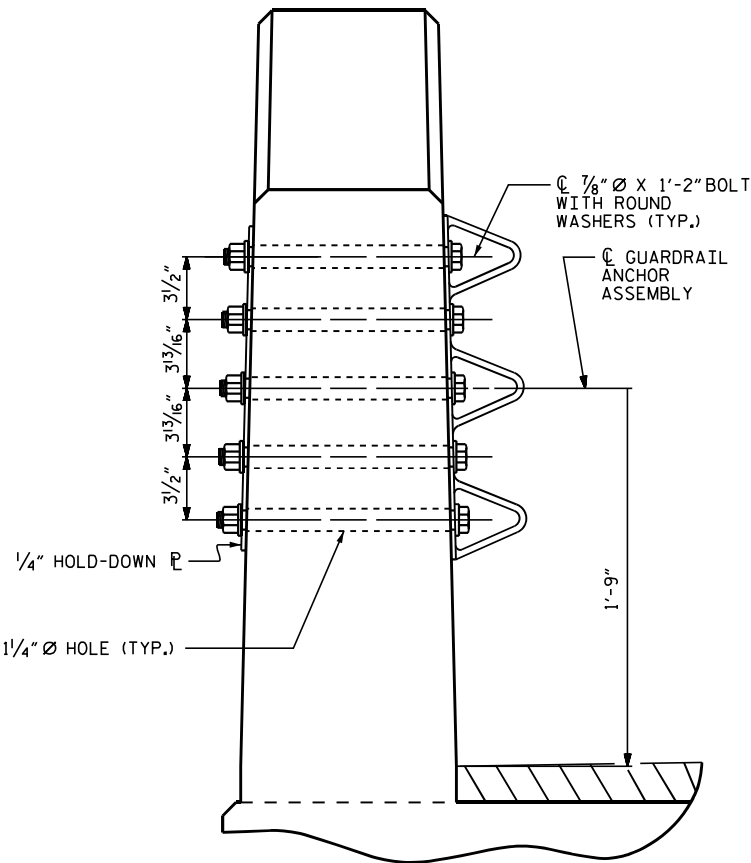

SECTION E-E
GUARDRAIL ANCHOR ASSEMBLY DETAILS

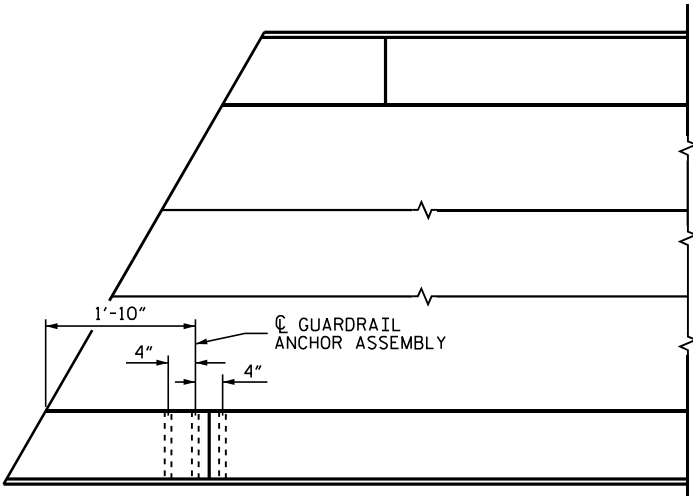

PLAN

LOCATION OF
ANCHORS FOR GUARDRAIL

END BENT 1 SHOWN, END BENT 2 SIMILAR.

NOTES

THE GUARDRAIL ANCHOR ASSEMBLY SHALL CONSIST OF A 1/4" HOLD DOWN PLATE AND 7 - 1/8" Ø BOLTS WITH NUTS AND WASHERS.

THE HOLD-DOWN PLATE SHALL CONFORM TO AASHTO M270 GRADE 36. AFTER FABRICATION, THE HOLD-DOWN PLATE SHALL BE HOT-DIP GALVANIZED IN ACCORDANCE WITH AASHTO M111.

BOLTS SHALL CONFORM TO THE REQUIREMENTS OF ASTM A307 AND NUTS SHALL CONFORM TO THE REQUIREMENTS OF AASHTO M291. BOLTS, NUTS AND WASHERS SHALL BE GALVANIZED. (AT THE CONTRACTOR'S OPTION, STAINLESS STEEL BOLTS, NUTS AND WASHERS MAY BE USED AS AN ALTERNATE FOR THE 1/8" Ø GALVANIZED BOLTS, NUTS AND WASHERS. THEY SHALL CONFORM TO OR EXCEED THE MECHANICAL REQUIREMENTS OF ASTM A307. THE USE OF THIS ALTERNATE SHALL BE APPROVED BY THE ENGINEER.)

THE GUARDRAIL ANCHOR ASSEMBLY IS REQUIRED AT ALL POINTS WHERE APPROACH GUARDRAIL IS TO BE ATTACHED TO THE END OF BARRIER RAIL. FOR POINTS OF ATTACHMENT, SEE SKETCH.


AFTER INSTALLATION, THE EXPOSED THREAD OF THE BOLT SHALL BE BURRED WITH A SHARP POINTED TOOL.

THE COST OF THE GUARDRAIL ANCHOR ASSEMBLY SHALL BE INCLUDED IN THE UNIT CONTRACT PRICE BID FOR VERTICAL CONCRETE BARRIER RAIL.

THE VERTICAL REINFORCING BARS MAY BE SHIFTED SLIGHTLY IN THE VERTICAL CONCRETE BARRIER RAIL TO CLEAR ASSEMBLY BOLTS.

THE 1 1/4" Ø HOLES SHALL BE FORMED OR DRILLED WITH A CORE BIT. IMPACT TOOLS WILL NOT BE PERMITTED. ANY CONCRETE DAMAGED BY THIS WORK SHALL BE REPAIRED TO THE SATISFACTION OF THE ENGINEER.

ANCHORAGE OF TRAFFIC ATTENUATOR TO VERTICAL CONCRETE BARRIER RAIL SHALL BE IN ACCORDANCE WITH THE MANUFACTURER'S INSTRUCTIONS AND AS DIRECTED BY THE ENGINEER.

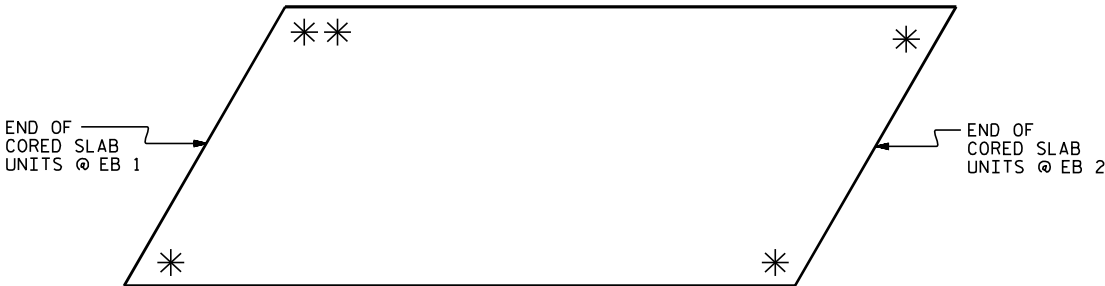

SKETCH SHOWING POINTS OF ATTACHMENT

* LOCATION OF GUARDRAIL ATTACHMENT
** LOCATION OF TRAFFIC ATTENUATOR (ROADWAY PAY ITEM & DETAIL)

PROJECT NO. BP13-R024
MADISON COUNTY
STATION: 12+49.00-L-



STATE OF NORTH CAROLINA
DEPARTMENT OF TRANSPORTATION
RALEIGH

STANDARD
GUARDRAIL ANCHORAGE
DETAILS
FOR VERTICAL CONCRETE
BARRIER RAIL


ASSEMBLED BY : NMW	DATE : 1/23
CHECKED BY : MCC	DATE : 2/23
DRAWN BY : MAA 5/10	REV. 1/15 MAA/TMG
CHECKED BY : CM 5/10	REV. 12/17 MAA/THC
	REV. 5/18 MAA/THC

DOCUMENT NOT CONSIDERED FINAL
UNLESS ALL SIGNATURES COMPLETED


TGS ENGINEERS
201 W. MARION ST STE 200
SHELBY, NC 28150
PH (704) 476-0003
CORP. LICENSE NO.: C-0275

REVISIONS					
NO.	BY	DATE	NO.	BY	DATE
1			3		
2			4		

SHEET NO.
S-10
TOTAL SHEETS
18

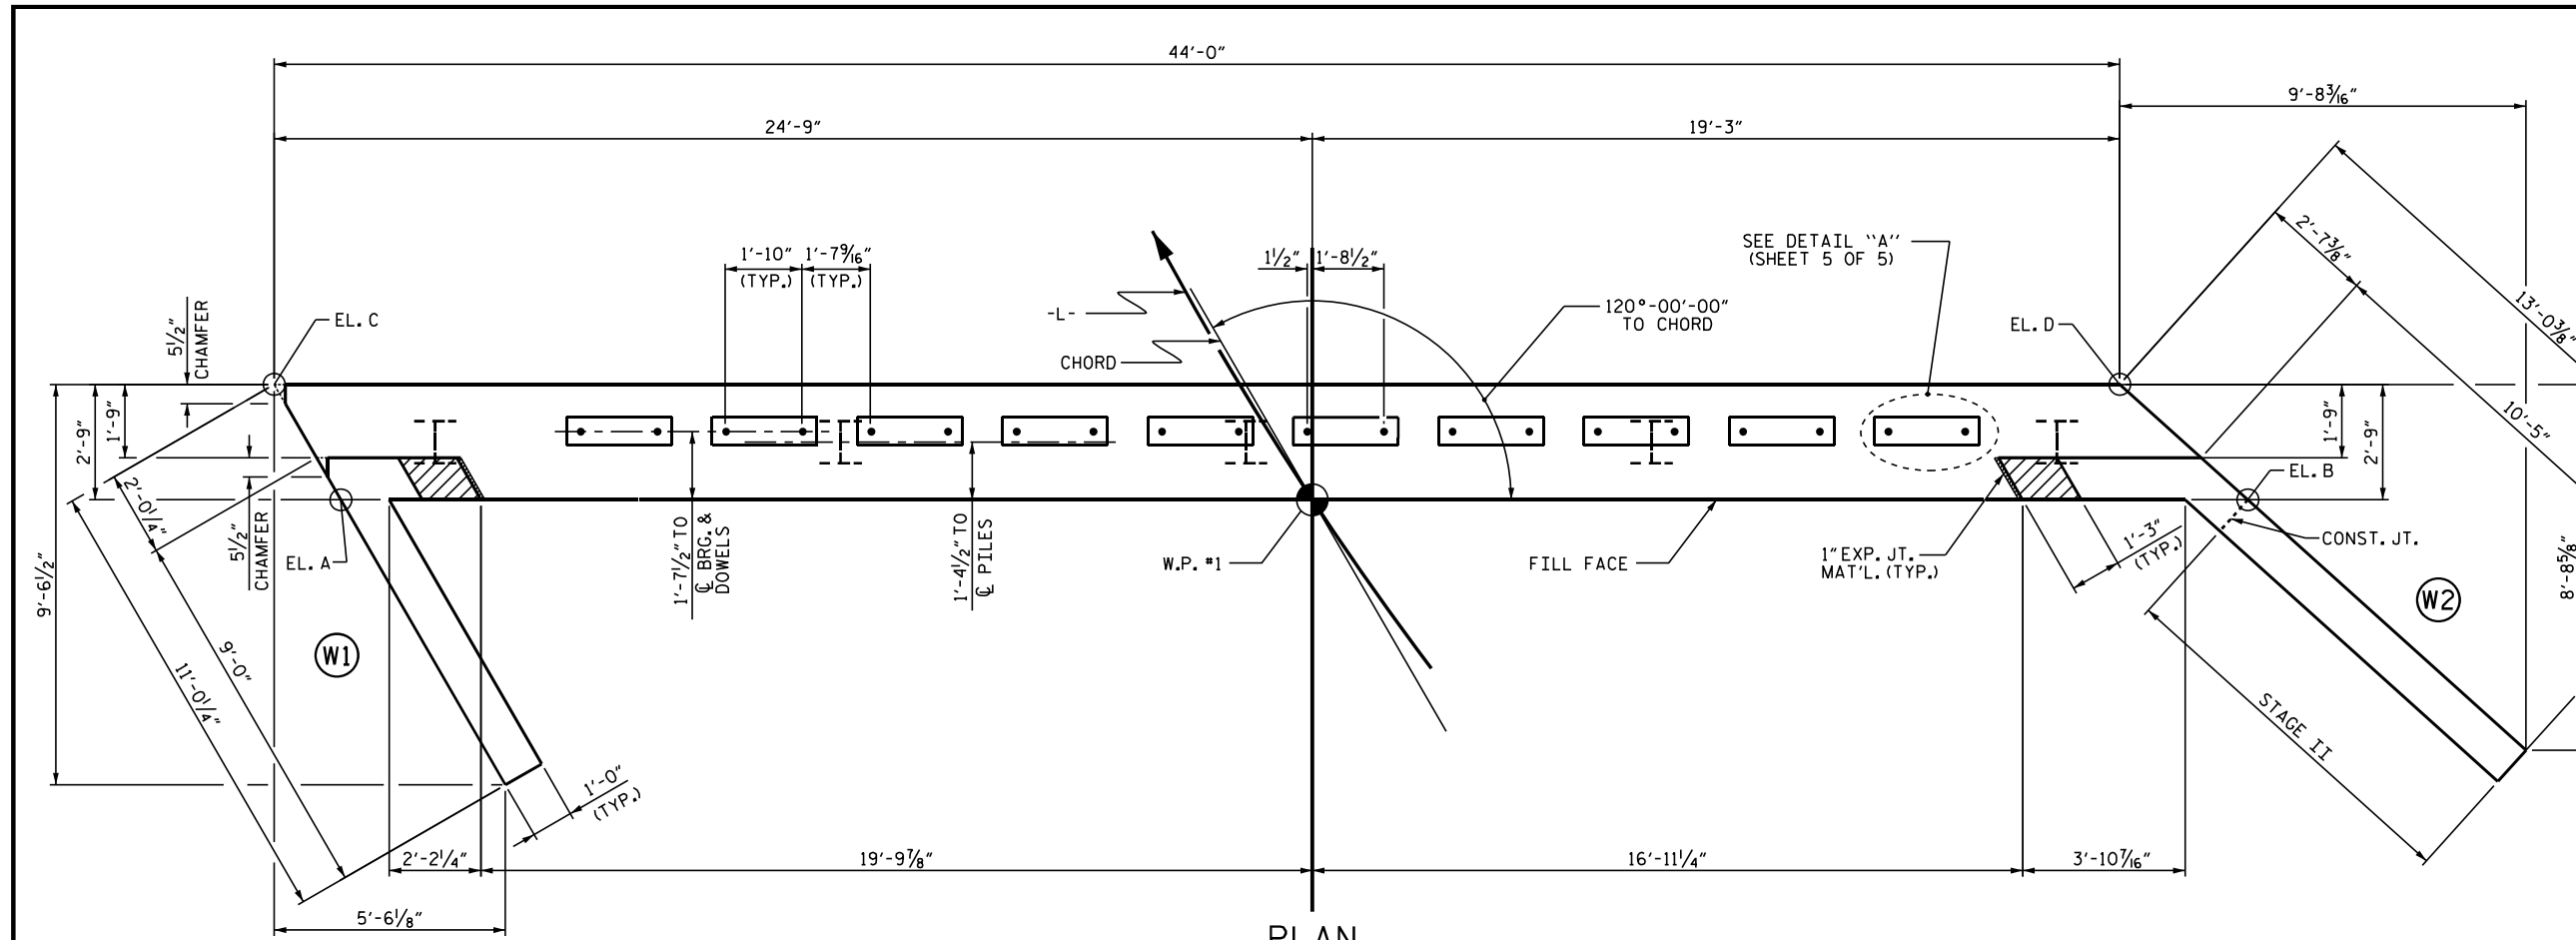

PLAN

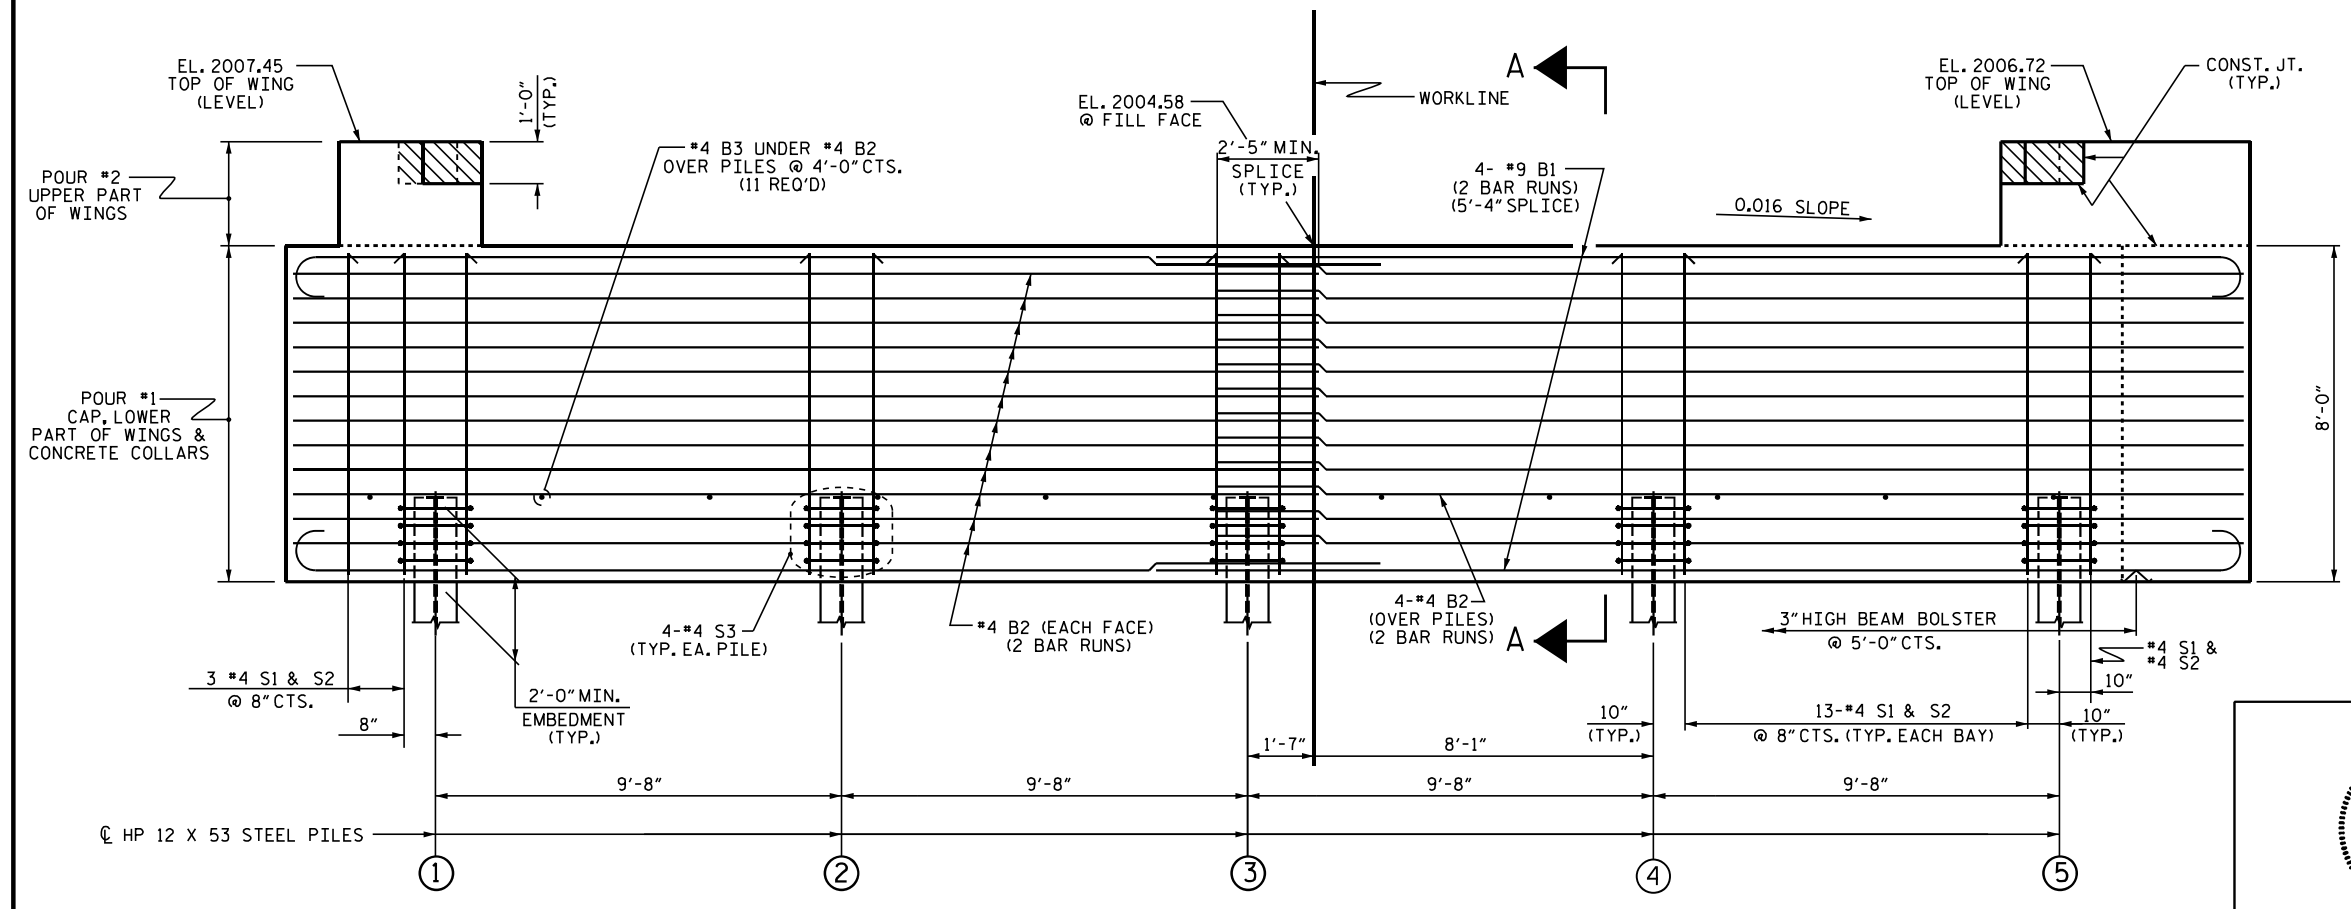

ELEVATION

NOTES

STIRRUPS IN CAP MAY BE SHIFTED AS NECESSARY TO CLEAR DOWELS.

THE CONCRETE IN THE SHADED AREA OF THE WING SHALL BE POURED AFTER THE VERTICAL CONCRETE BARRIER RAIL IS CAST IF SLIP FORMING IS USED.

FOR PILE SPLICE DETAILS, SEE SHEET 5 OF 5.

FOR WING DETAILS, SEE SHEET 3 OF 5.

NOTE TO CONTRACTOR:
WING W2 SHALL BE STAGED AS SHOWN
OR AS DIRECTED BY THE ENGINEER.

TOP OF PILE ELEVATIONS

①	1998.97
②	1998.81
③	1998.66
④	1998.50
⑤	1998.35

CAP ELEVATIONS


POINTS	TOP OF CAP	BOTTOM OF CAP
A	2004.95	1996.95
B	2004.22	1996.22
C	2005.07	1997.07
D	2004.37	1996.37

PROJECT NO. BP13-R024

MADISON COUNTY

STATION: 12+49.00-L-

SHEET 1 OF 5

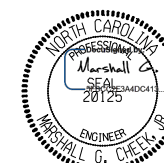

STATE OF NORTH CAROLINA
DEPARTMENT OF TRANSPORTATION
RALEIGH

SUBSTRUCTURE
END BENT 1

DOCUMENT NOT CONSIDERED FINAL
UNLESS ALL SIGNATURES COMPLETED


TGS ENGINEERS
201 W. MARION ST STE 200
SHELBY, NC 28150
PH (704) 476-0003
CORP. LICENSE NO.: C-0275

REVISIONS					
NO.	BY	DATE	NO.	BY	DATE
1			3		
2			4		

SHEET NO.
S-11
TOTAL SHEETS
18

DRAWN BY : NMW DATE : 1/23
CHECKED BY : MCC DATE : 3/23
DESIGN ENGINEER OF RECORD : MGC DATE : 3/23

WINGS NOT SHOWN FOR CLARITY.
FOR SECTION A-A, SEE SHEET 5 OF 5.
CONCRETE COLLARS FOR STEEL PILES NOT SHOWN IN PLAN AND ELEVATION VIEWS FOR CLARITY.
SEE "CORROSION PROTECTION FOR STEEL PILES DETAIL", SHEET 5 OF 5.

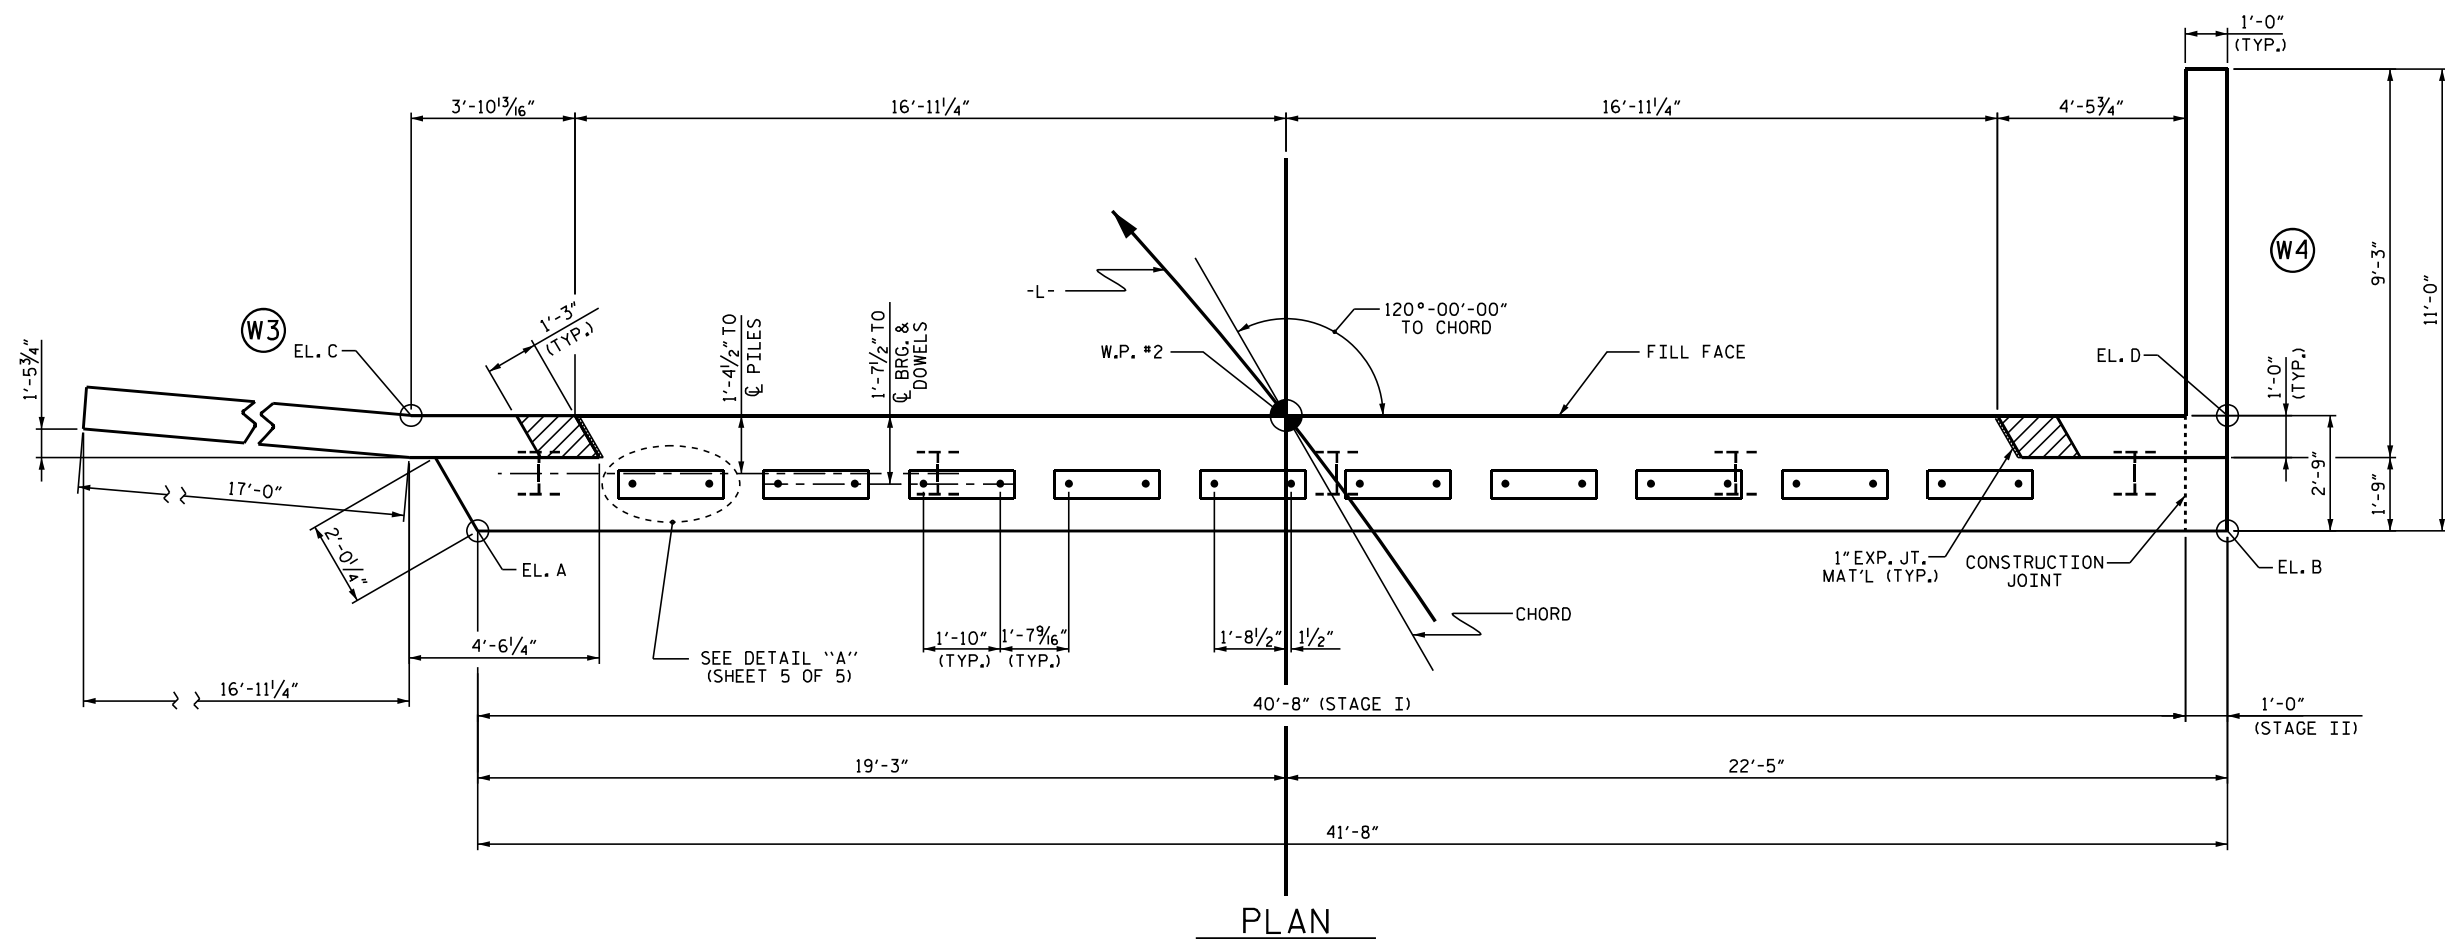

NOTES

STIRRUPS IN CAP MAY BE SHIFTED AS
NECESSARY TO CLEAR DOWELS.

THE CONCRETE IN THE SHADED AREA OF THE WING SHALL BE POURED AFTER THE VERTICAL CONCRETE BARRIER RAIL IS CAST IF SLIP FORMING IS USED.


FOR PILE SPLICE DETAILS, SEE SHEET 5 OF 5.

FOR WING DETAILS, SEE SHEET 4 OF 5.

NOTE TO CONTRACTOR:
END BENT 2 SHALL BE STAGED AS SHOWN
OR AS DIRECTED BY THE ENGINEER.

TOP OF PILE ELEVATIONS	
①	2000.21
②	2000.06
③	1999.91
④	1999.76
⑤	1999.61

CAP ELEVATIONS		
POINTS	TOP OF CAP	BOTTOM OF CAP
A	2006.21	1998.21
B	2005.54	1997.54
C	2006.30	1998.30
D	2005.60	1997.60

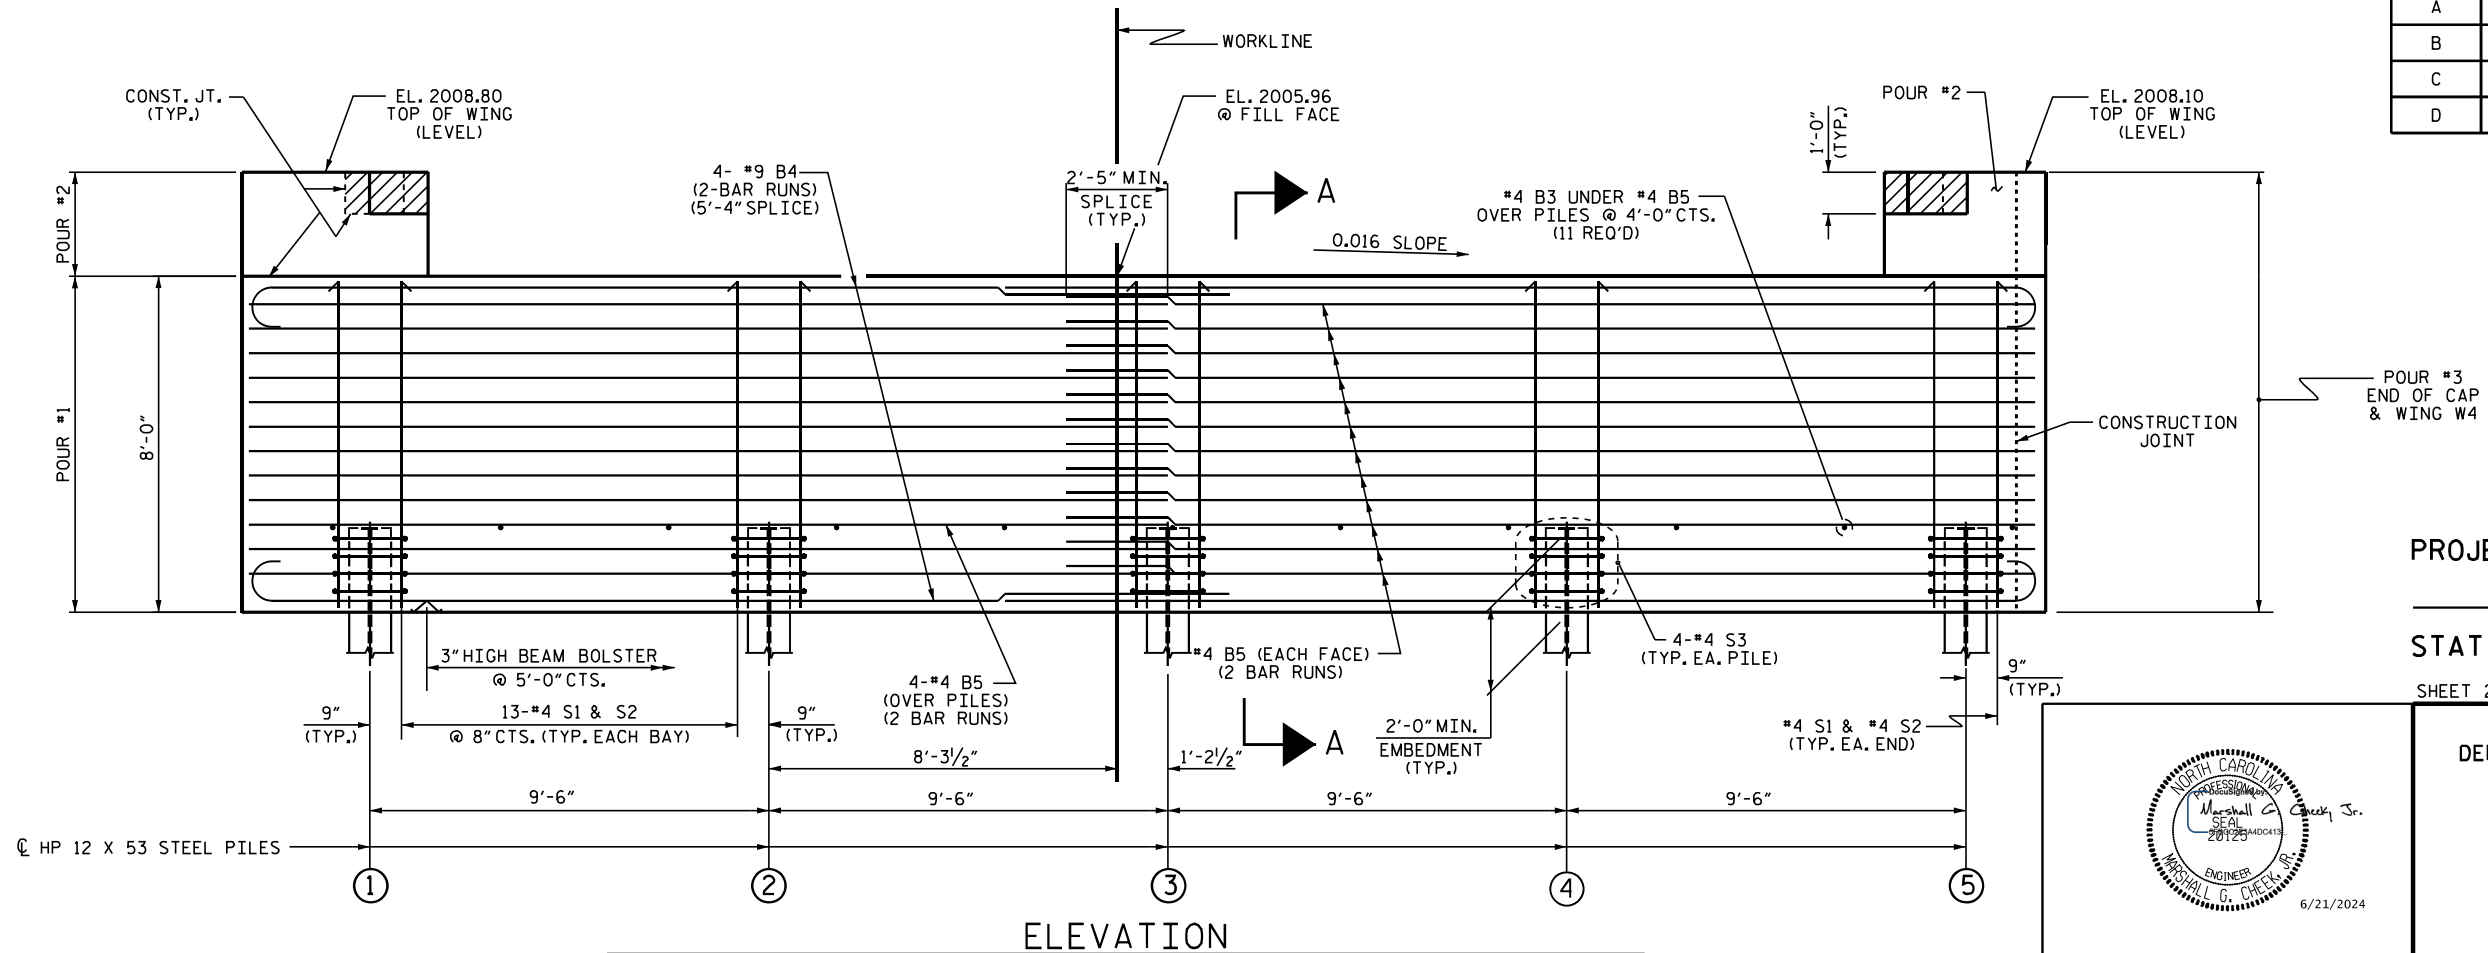

PROJECT NO. BP13-R024

MADISON COUNTY

STATION: 12+49.00-L-

SHEET 2 OF 5

STATE OF NORTH CAROLINA
DEPARTMENT OF TRANSPORTATION
RALEIGH

SUBSTRUCTURE
END BENT 2


DRAWN BY :	NMW	DATE :	1/23
CHECKED BY :	MGC	DATE :	3/23
DESIGN ENGINEER OF RECORD :	MGC	DATE :	3/23

WINGS NOT SHOWN FOR CLARITY.
FOR SECTION A-A, SEE SHEET 5 OF 5.
CONCRETE COLLARS FOR STEEL PILES NOT SHOWN IN PLAN AND ELEVATION VIEWS FOR CLARITY.
SEE "CORROSION PROTECTION FOR STEEL PILES DETAIL", SHEET 5 OF 5.


**DOCUMENT NOT CONSIDERED FINAL
UNLESS ALL SIGNATURES COMPLETED**

TGS ENGINEERS
201 W. MARION ST STE 200
SHELBY, NC 28150
PH (704) 476-0003
CORP. LICENSE NO.: C-0275


REVISIONS						SHEET NO.
NO.	BY:	DATE:	NO.	BY:	DATE:	S-12
1			3			TOTAL SHEETS 18
2			4			

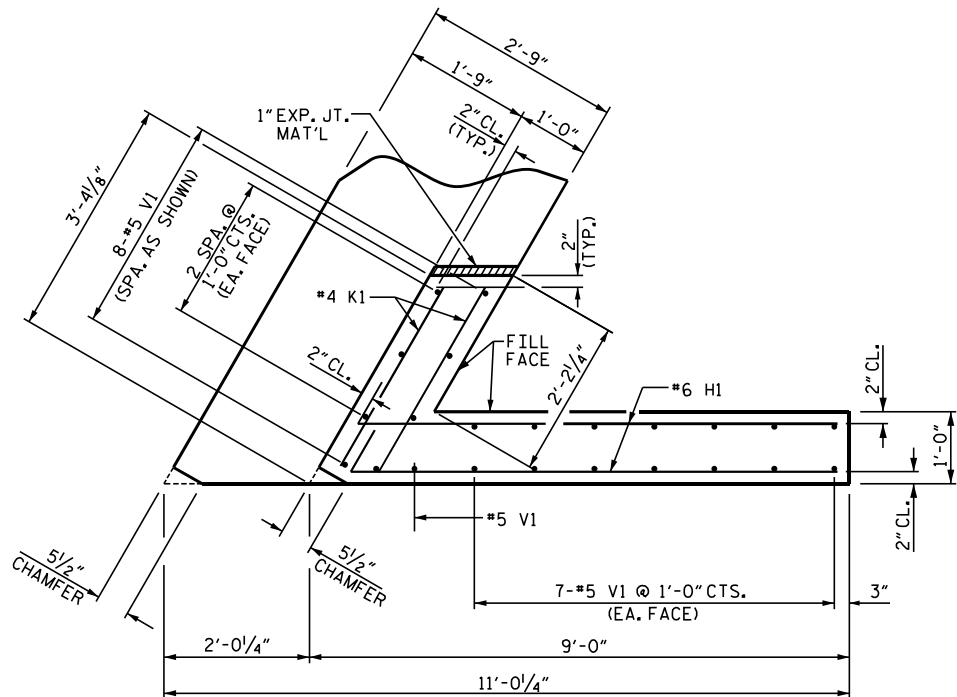


PLAN OF WING (W1)

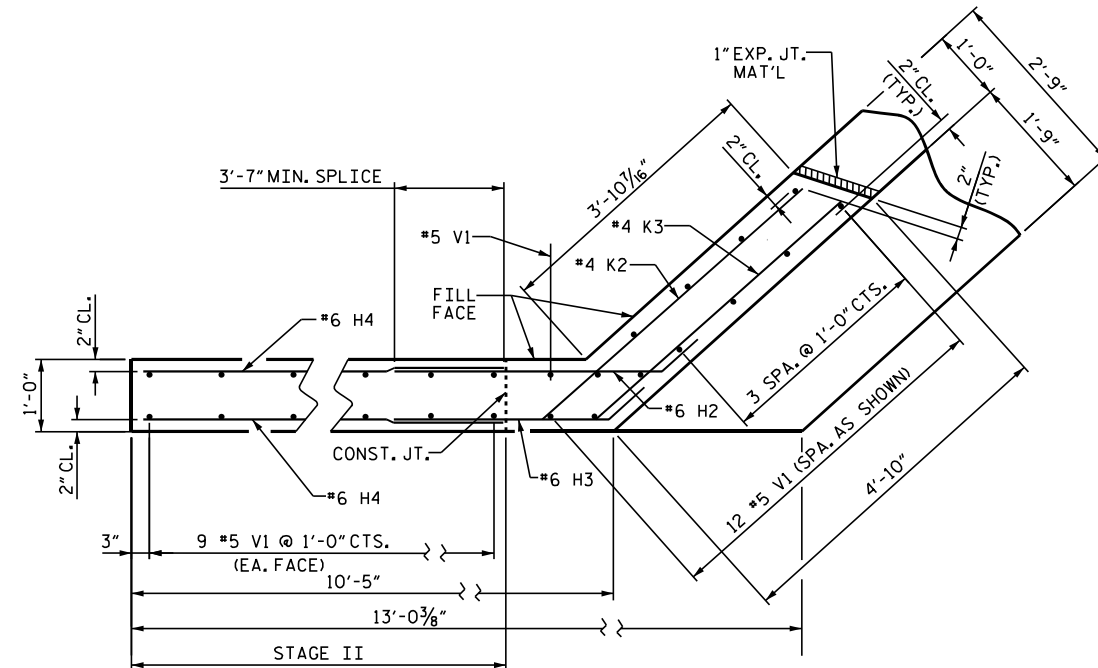


PLAN OF WING (W2)

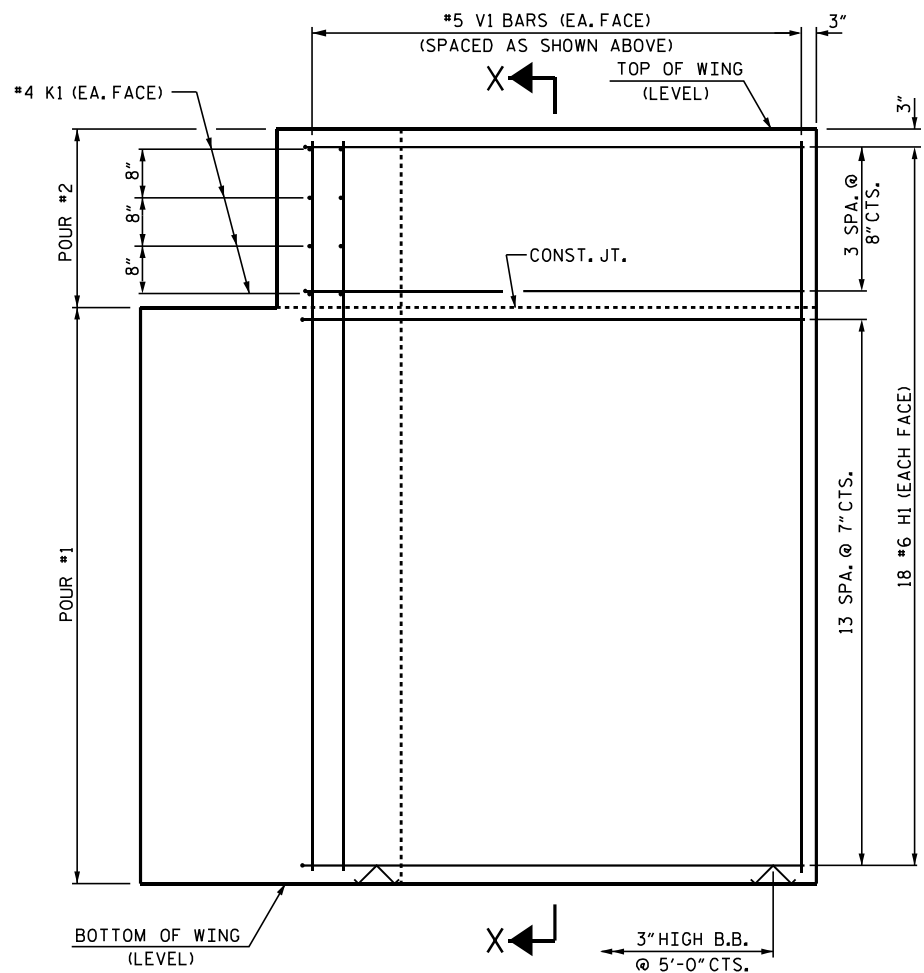


ELEVATION OF WING (W1)

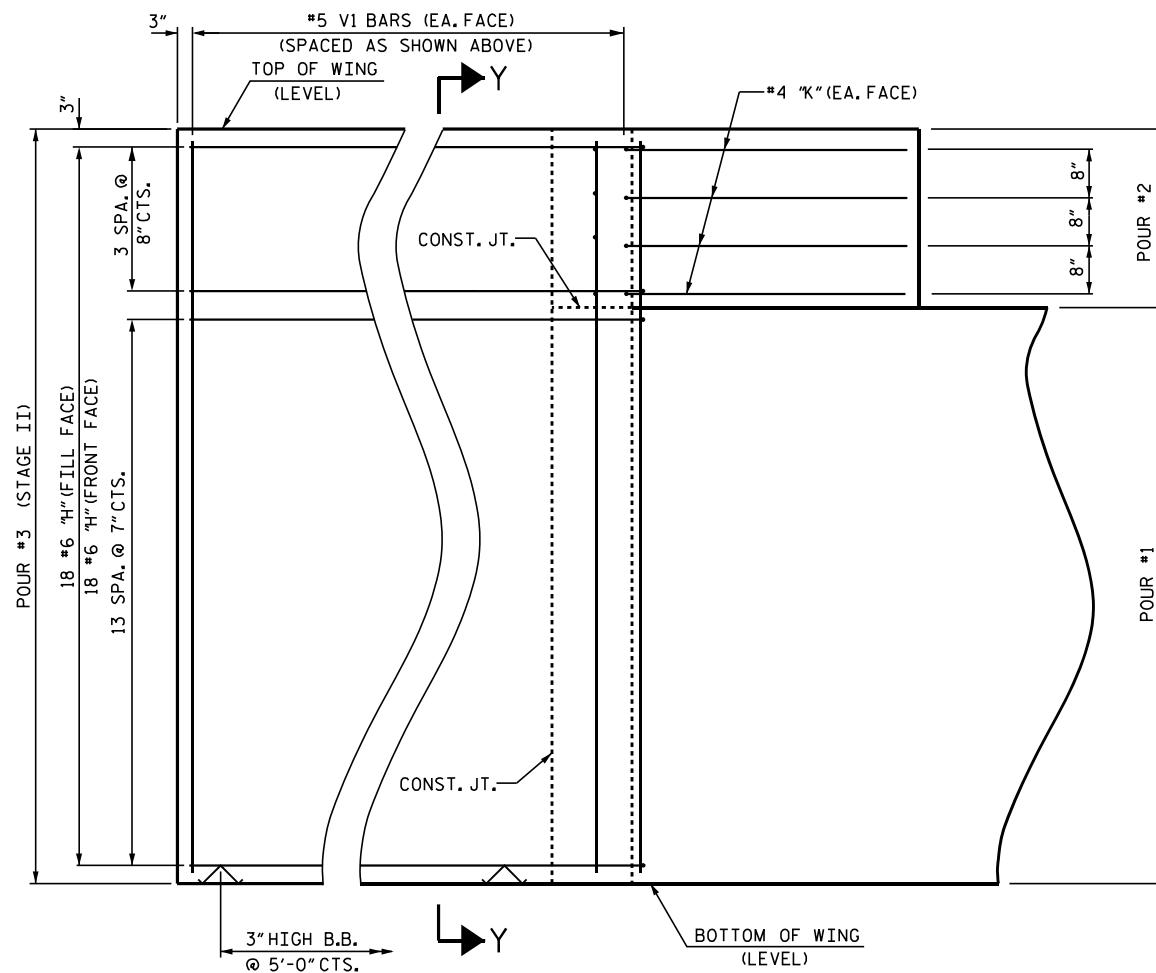

ELEVATION OF WING (W2)

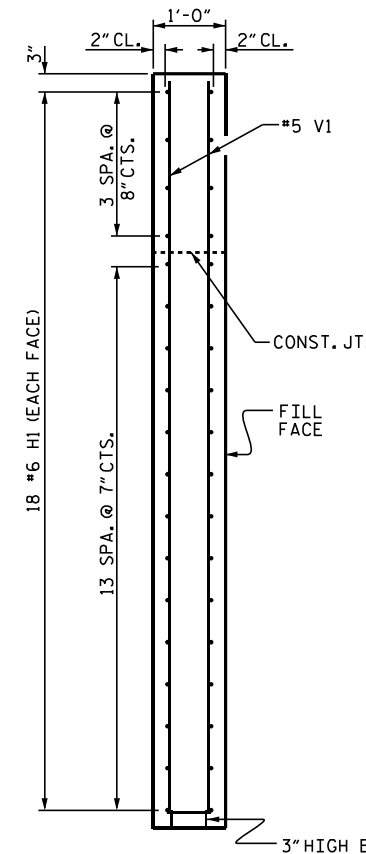

SECTION X-X

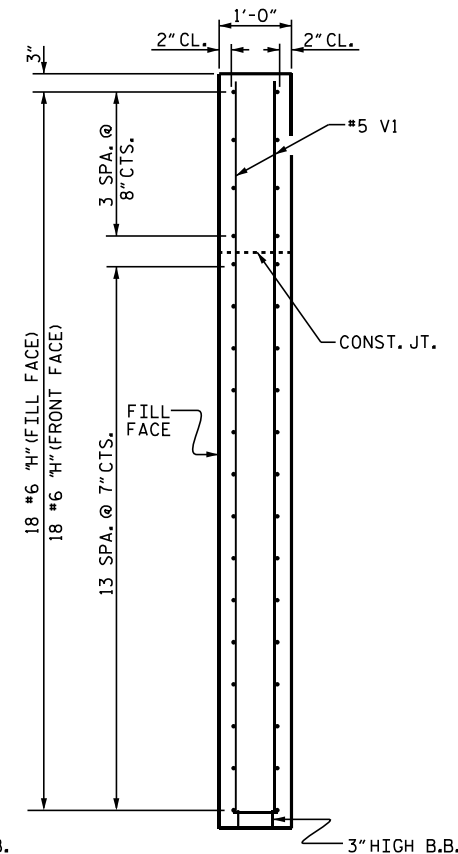


SECTION Y-Y

PROJECT NO. BP13-R024

MADISON COUNTY

STATION: 12+49.00-L-

SHEET 3 OF 5

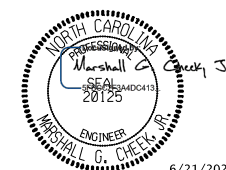

6/21/2024

STATE OF NORTH CAROLINA
DEPARTMENT OF TRANSPORTATION
RALEIGH


SUBSTRUCTURE
END BENT 1
WING DETAILS

DRAWN BY : NMW DATE : 1/23
CHECKED BY : MGC DATE : 3/23
DESIGN ENGINEER OF RECORD : MGC DATE : 3/23


DOCUMENT NOT CONSIDERED FINAL
UNLESS ALL SIGNATURES COMPLETED

TGS ENGINEERS
201 W. MARION ST STE 200
SHELBY, NC 28150
PH (704) 476-0003
CORP. LICENSE NO.: C-0275


REVISIONS						SHEET NO.
NO.	BY	DATE	NO.	BY	DATE	
1			3			S-13
2			4			TOTAL SHEETS 18

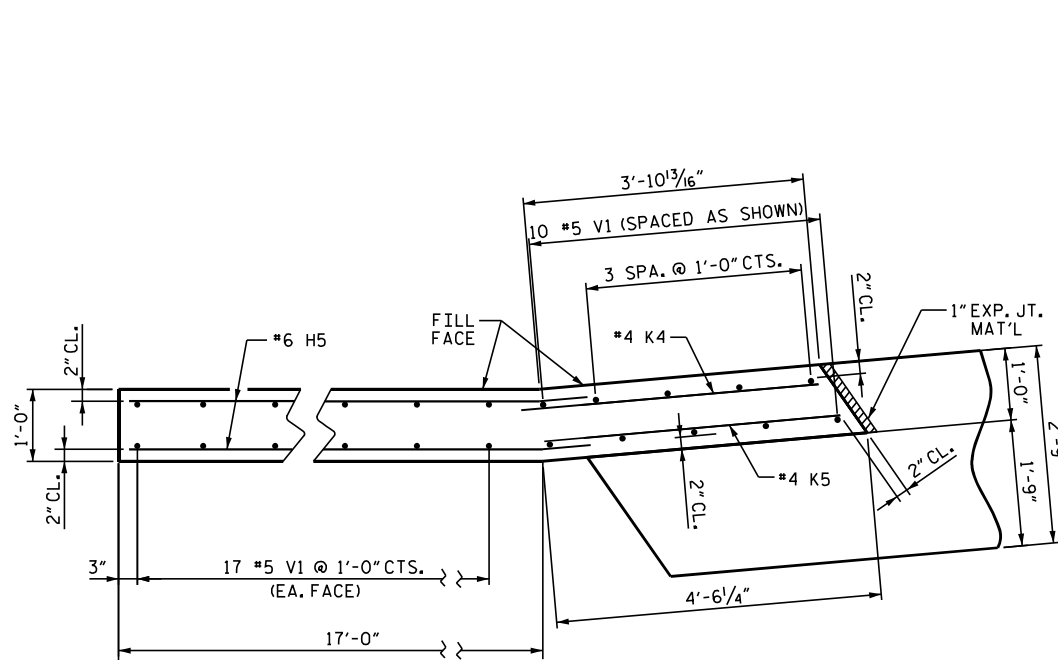


PLAN OF WING (W3)
(STAGE I)

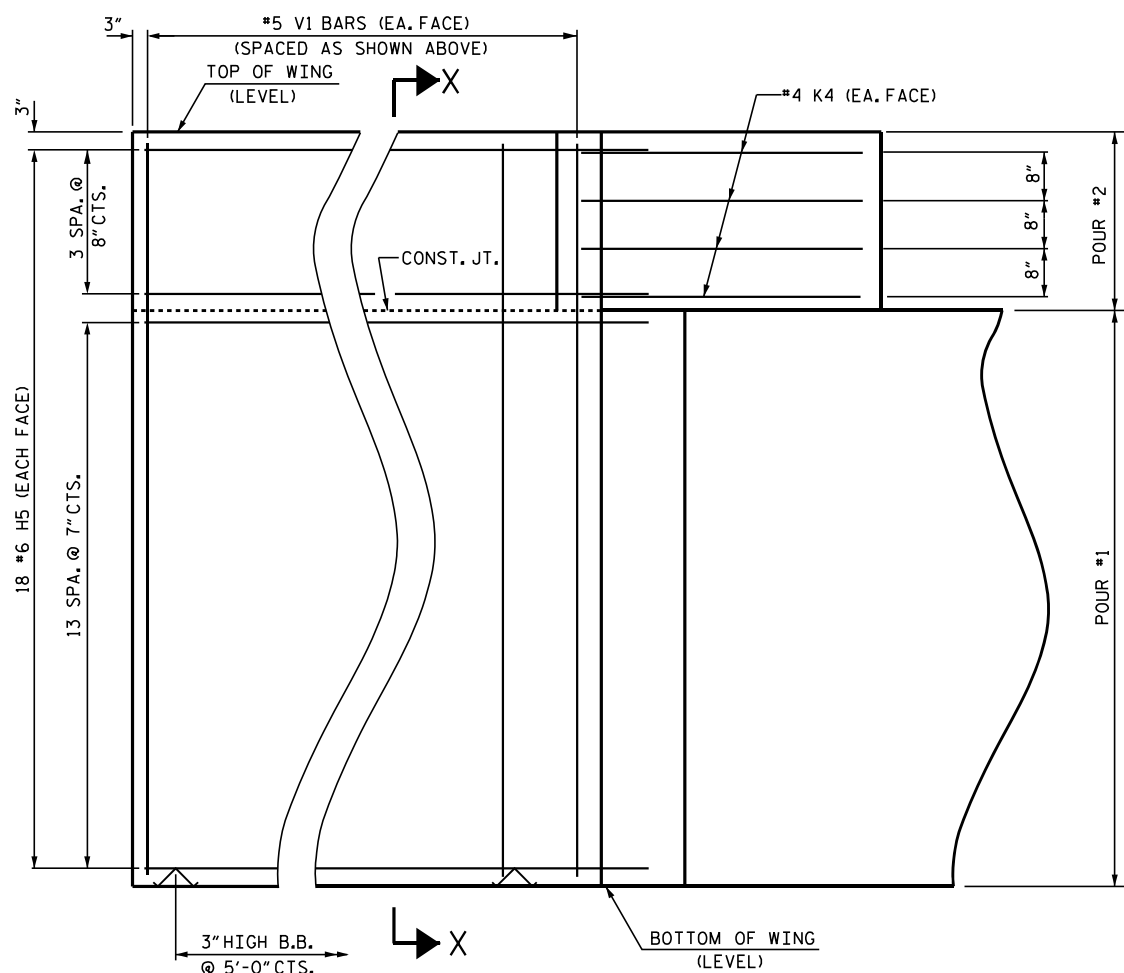

ELEVATION OF WING (W3)
(STAGE I)

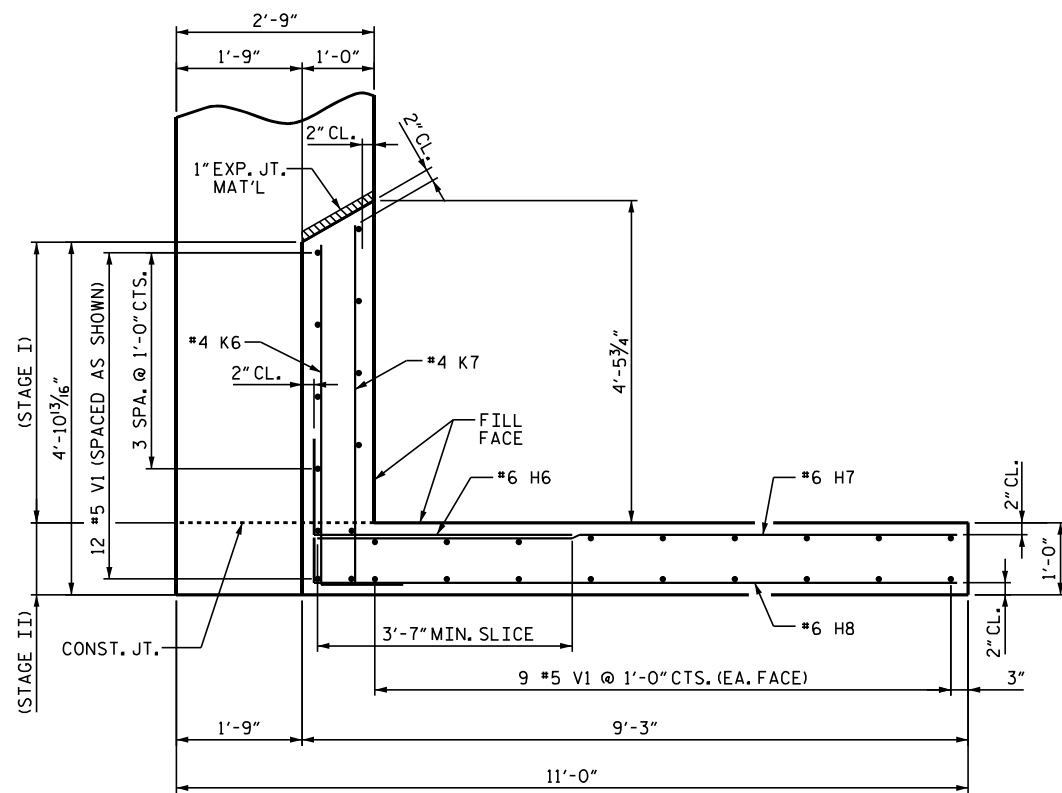


PLAN OF WING (W4)
(STAGE II)

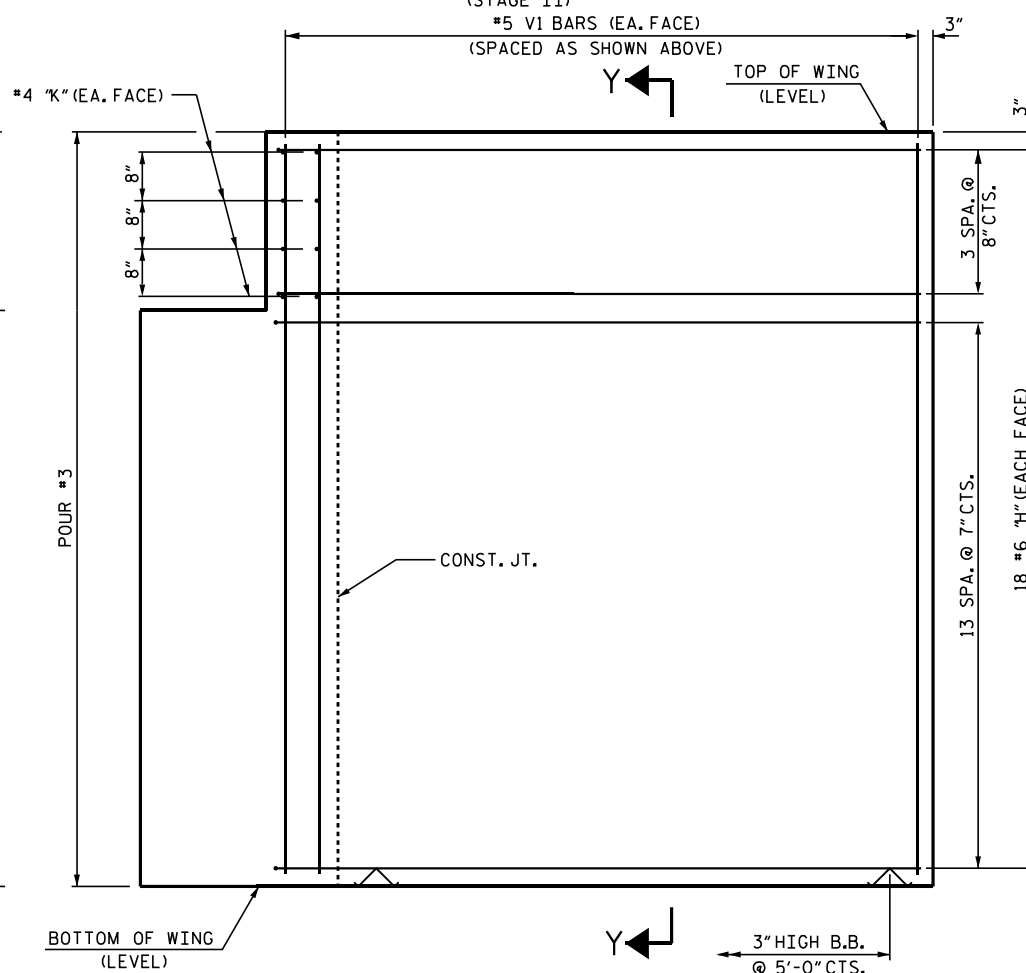

ELEVATION OF WING (W4)
(STAGE II)

NOTE: THE #6 H6 BARS SHALL BE INSTALLED USING AN ADHESIVE ANCHORING SYSTEM. FIELD TESTING FOR THE ADHESIVE BONDING SYSTEM IS NOT REQUIRED.

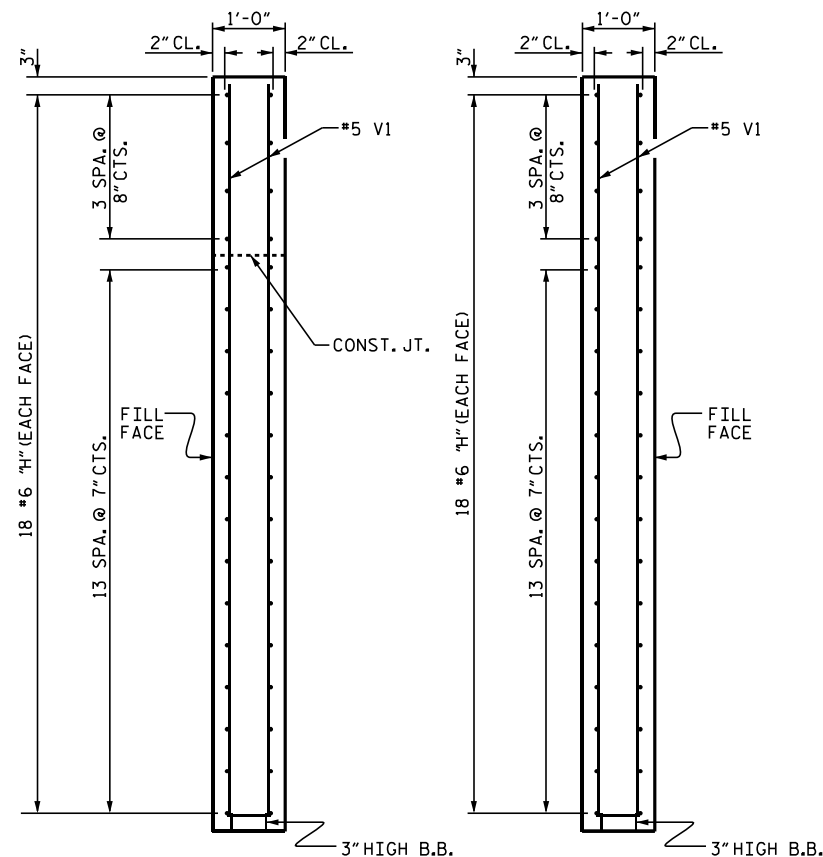

SECTION X-X


SECTION Y-Y

PROJECT NO. BP13-R024

MADISON COUNTY

STATION: 12+49.00-L-

SHEET 4 OF 5

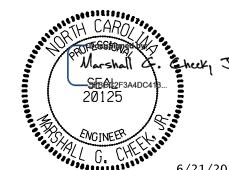

STATE OF NORTH CAROLINA
DEPARTMENT OF TRANSPORTATION
RALEIGH

SUBSTRUCTURE
END BENT 2
WING DETAILS

DRAWN BY : NMW
CHECKED BY : MCC
DESIGN ENGINEER OF RECORD : MGC


DATE : 1/23
DATE : 3/23
DATE : 3/23

DOCUMENT NOT CONSIDERED FINAL
UNLESS ALL SIGNATURES COMPLETED

TGS ENGINEERS
201 W. MARION ST STE 200
SHELBY, NC 28150
PH (704) 476-0003
CORP. LICENSE NO.: C-0275

REVISIONS						SHEET NO.
NO.	BY	DATE	NO.	BY	DATE	
1			3			S-14
2			4			TOTAL SHEETS 18

+

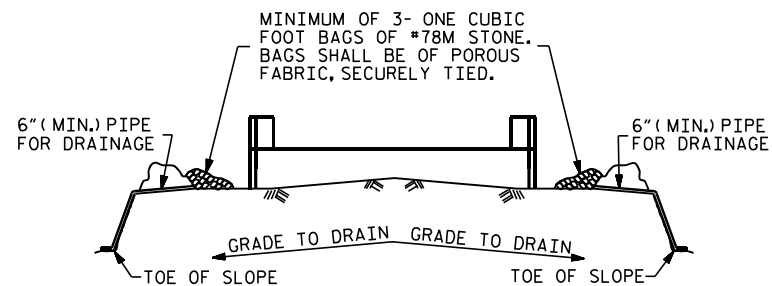


BAGGED STONE AND PIPE SHALL BE PLACED IMMEDIATELY AFTER COMPLETION OF END BENT EXCAVATION. PIPE MAY BE EITHER CONCRETE, CORRUGATED STEEL, CORRUGATED ALUMINUM ALLOY, OR CORRUGATED PLASTIC. PERFORATED PIPE WILL NOT BE ALLOWED.

BAGGED STONE SHALL REMAIN IN PLACE UNTIL THE ENGINEER DIRECTS THAT IT BE REMOVED. THE CONTRACTOR SHALL REMOVE AND DISPOSE OF SILT ACCUMULATIONS AT BAGGED STONE WHEN SO DIRECTED BY THE ENGINEER. BAGS SHALL BE REMOVED AND REPLACED WHENEVER THE ENGINEER DETERMINES THAT THEY HAVE DETERIORATED AND LOST THEIR EFFECTIVENESS.


NO SEPARATE PAYMENT WILL BE MADE FOR THIS WORK AND THE ENTIRE COST OF THIS WORK SHALL BE INCLUDED IN THE UNIT CONTRACT PRICE BID FOR THE SEVERAL PAY ITEMS.

TEMPORARY DRAINAGE AT END BENT

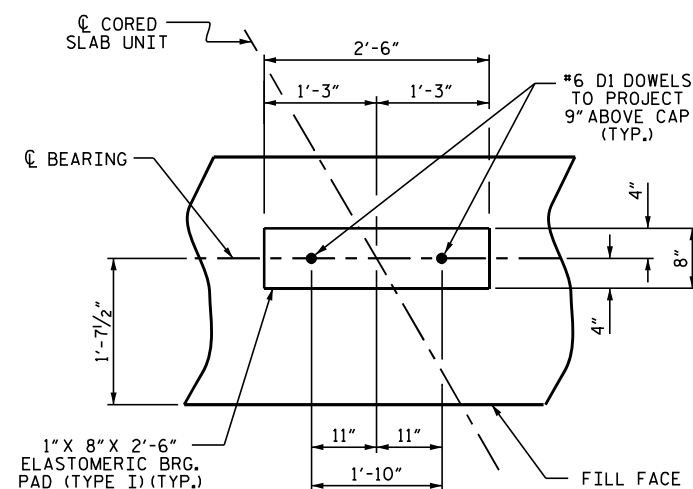

DETAIL "A"


(END BENT 1 SHOWN, END BENT 2 SIMILAR BY ROTATION)

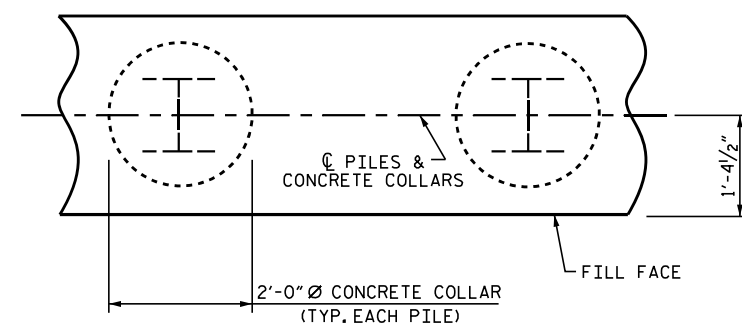

PLAN


CORROSION PROTECTION FOR STEEL PILES DETAIL

(END BENT 1 SHOWN, END BENT 2 SIMILAR BY ROTATION)

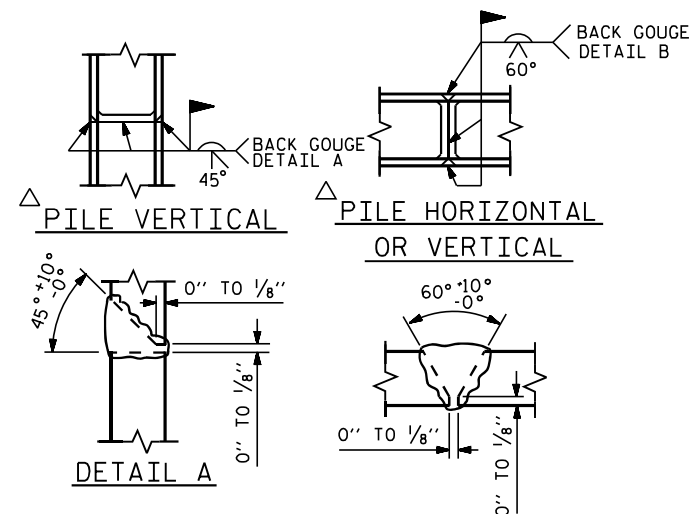


DETAIL B

PILE SPLICE DETAILS

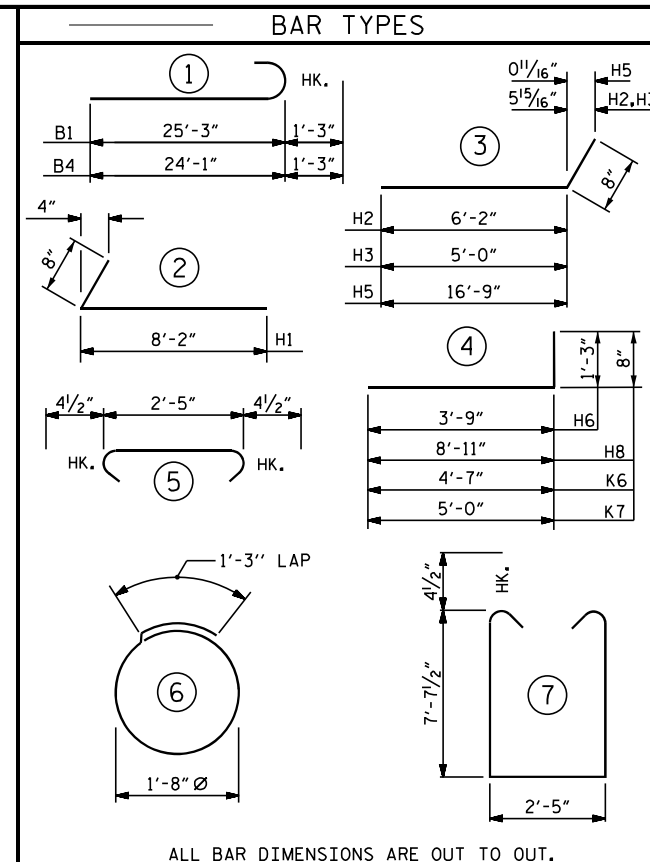

SECTION A-A

(CONCRETE COLLAR NOT SHOWN FOR CLARITY.
SEE "CORROSION PROTECTION FOR STEEL PILES DETAIL."

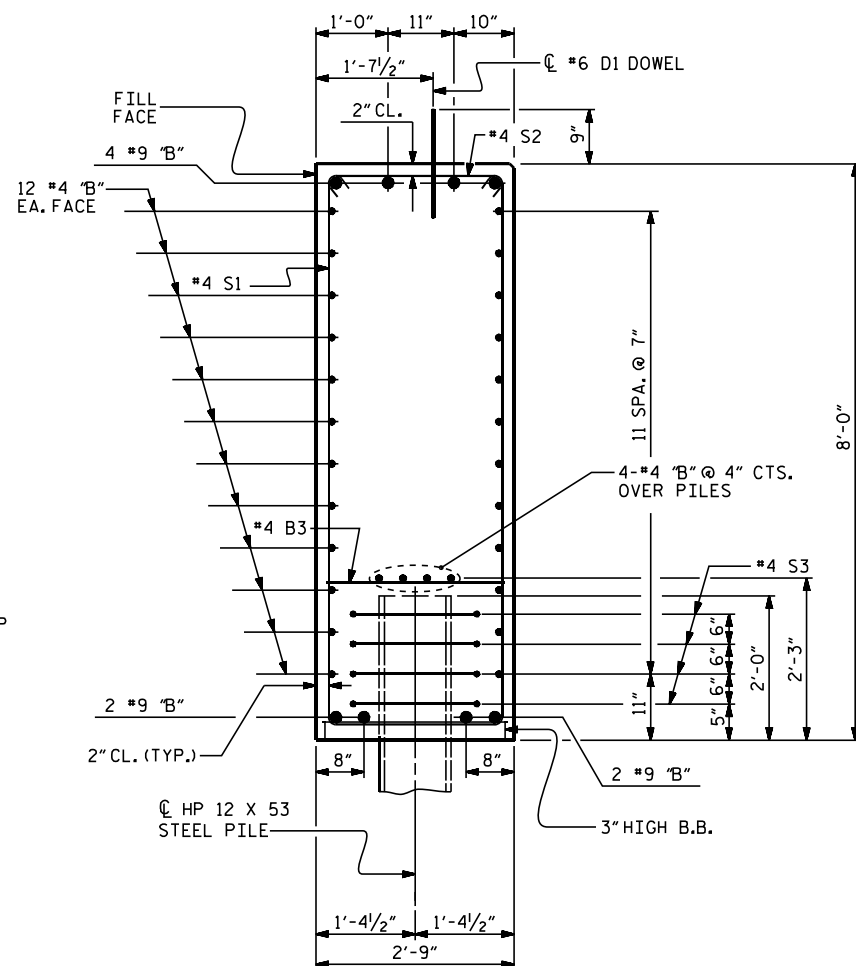


BILL OF MATERIAL						BILL OF MATERIAL					
END BENT 1						END BENT 2					
BAR	NO.	SIZE	TYPE	LENGTH	WEIGHT	BAR	NO.	SIZE	TYPE	LENGTH	WEIGHT
B1	16	#9	1	26'-6"	1442	B3	11	#4	STR.	2'-5"	18
B2	56	#4	STR	23'-9"	888	B4	16	#9	1	25'-4"	1378
B3	11	#4	STR	2'-5"	18	B5	56	#4	STR	22'-7"	845
D1	20	#6	STR	1'-6"	45	D1	20	#6	STR	1'-6"	45
H1	36	#6	2	8'-10"	478	H5	36	#6	3	17'-5"	942
H2	18	#6	3	6'-10"	185	H6	18	#6	4	5'-0"	135
H3	18	#6	3	5'-8"	153	H7	18	#6	STR	8'-11"	241
H4	36	#6	STR.	8'-7"	464	H8	18	#6	4	9'-7"	259
K1	8	#4	STR	2'-10"	15	K4	4	#4	STR	3'-6"	9
K2	4	#4	STR	4'-10"	13	K5	4	#4	STR	4'-1"	11
K3	4	#4	STR	4'-6"	12	K6	4	#4	4	5'-3"	14
						K7	4	#4	4	5'-8"	15
S1	56	#4	7	18'-5"	689						
S2	56	#4	5	3'-2"	118	S1	54	#4	7	18'-5"	664
S3	20	#4	6	6'-6"	87	S2	54	#4	5	3'-2"	114
						S3	20	#4	6	6'-6"	87
V1	54	#5	STR	10'-2"	573						
						V1	74	#5	STR	10'-2"	785
REINFORCING STEEL 5180 LBS.						REINFORCING STEEL 5562 LBS.					
CLASS A CONCRETE BREAKDOWN						CLASS A CONCRETE BREAKDOWN					
POUR #1		CAP, LOWER PART OF WINGS & COLLARS			39.7 C.Y.	POUR #1		CAP, LOWER PART OF WINGS & COLLARS			39.7 C.Y.
POUR #2		UPPER PART OF WINGS			1.6 C.Y.	POUR #2		UPPER PART OF WING W3, W4			2.3 C.Y.
POUR #3		WING W2			3.5 C.Y.	POUR #3		WING W4			4.2 C.Y.
TOTAL CLASS A CONCRETE					44.8 C.Y.	TOTAL CLASS A CONCRETE					46.2 C.Y.

PROJECT NO. BP13-R024

MADISON COUNTY

STATION: 12+49.00-L-

SHEET 5 OF 5

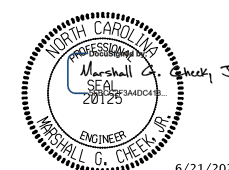

6/21/2024

STATE OF NORTH CAROLINA
DEPARTMENT OF TRANSPORTATION
RALEIGH


SUBSTRUCTURE

END BENT 1 & 2
DETAILS


DRAWN BY :	NMW	DATE :	1/23
CHECKED BY :	MGC	DATE :	3/23
DESIGN ENGINEER OF RECORD :	MGC	DATE :	3/23

DOCUMENT NOT CONSIDERED FINAL UNLESS ALL SIGNATURES COMPLETED				REVISIONS						SHEET NO. S-15	
 TGS ENGINEERS 201 W. MARION ST STE 200 SHELBY, NC 28150 PH (704) 476-0003 CORP. LICENSE NO.: C-0275	NO.	BY:	DATE:	NO.	BY:	DATE:	TOTAL SHEETS 18				
	1			3							
	2			4							


+

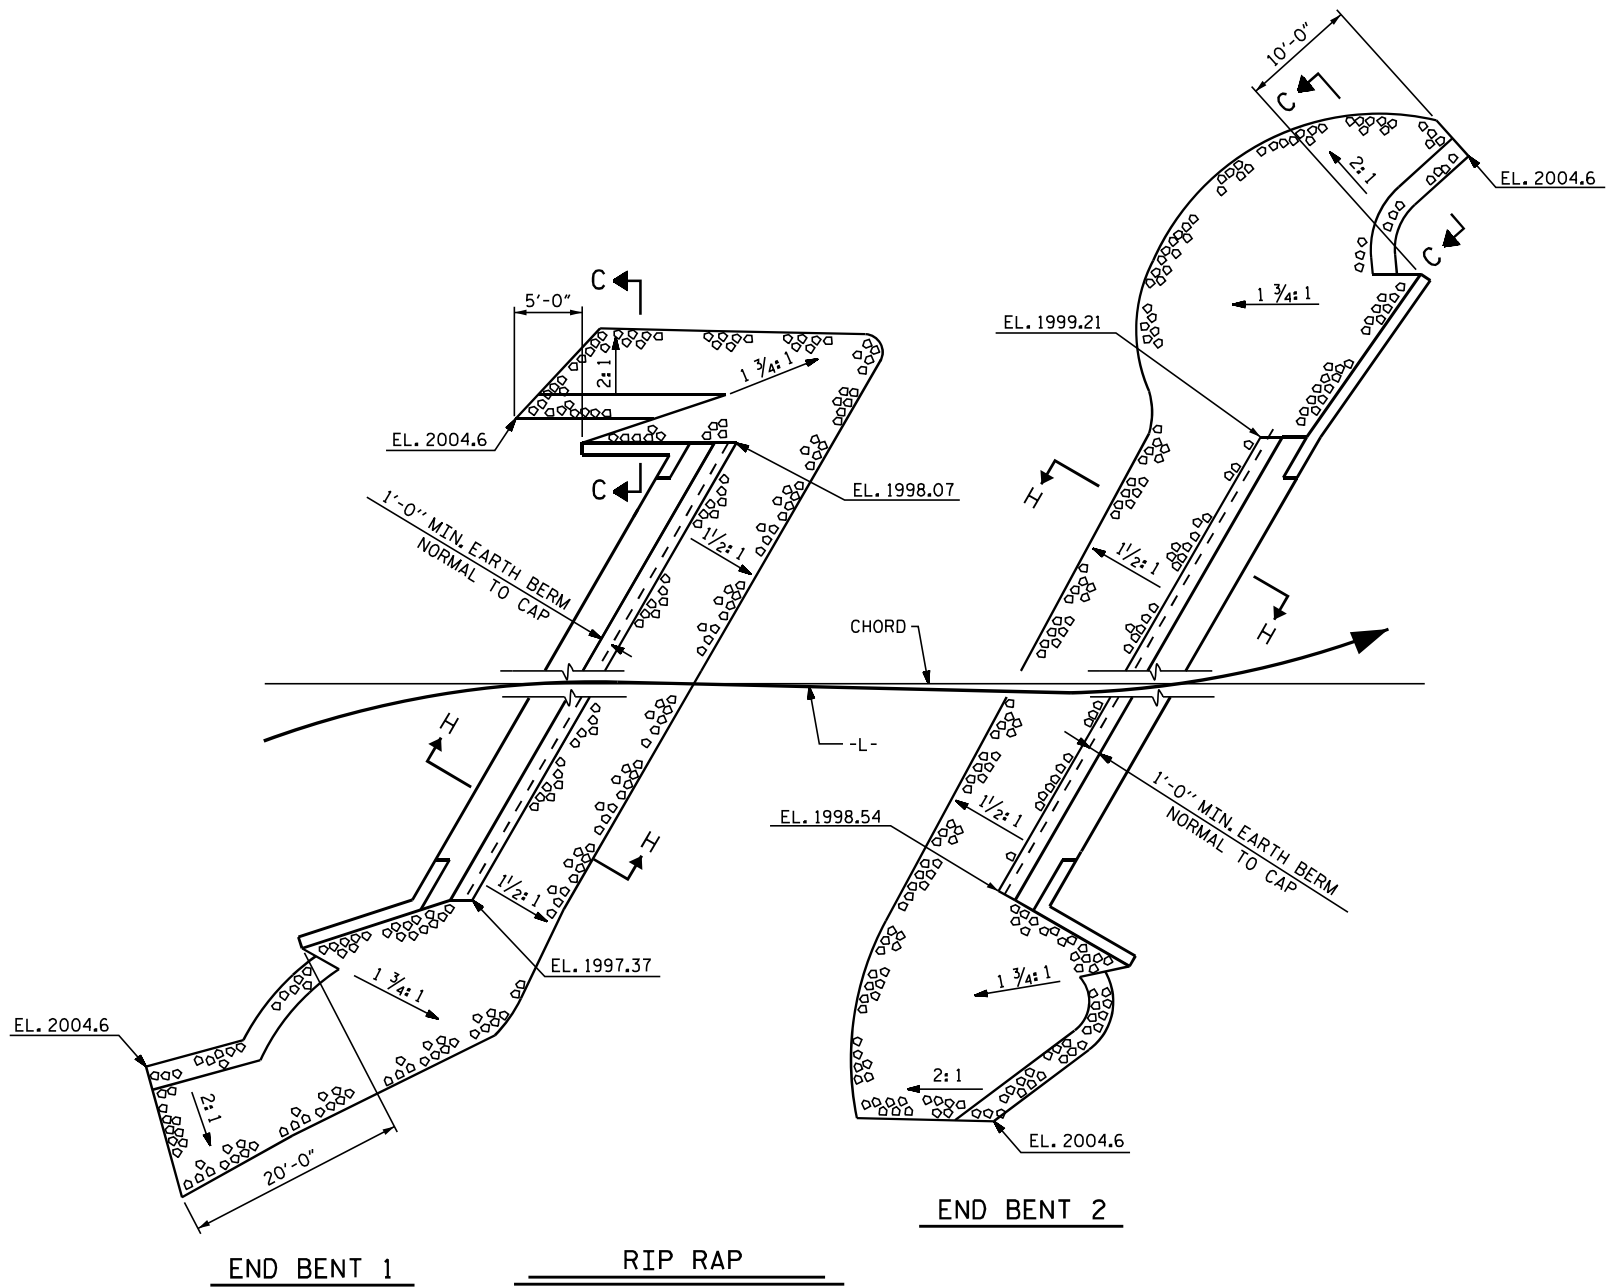

ESTIMATED QUANTITIES		
BRIDGE @ STA. 12+49.00-L-	RIP RAP CLASS II (2'-0" THICK)	GEOTEXTILE FOR DRAINAGE
	TONS	SQUARE YARDS
END BENT 1	200	220
END BENT 2	170	190

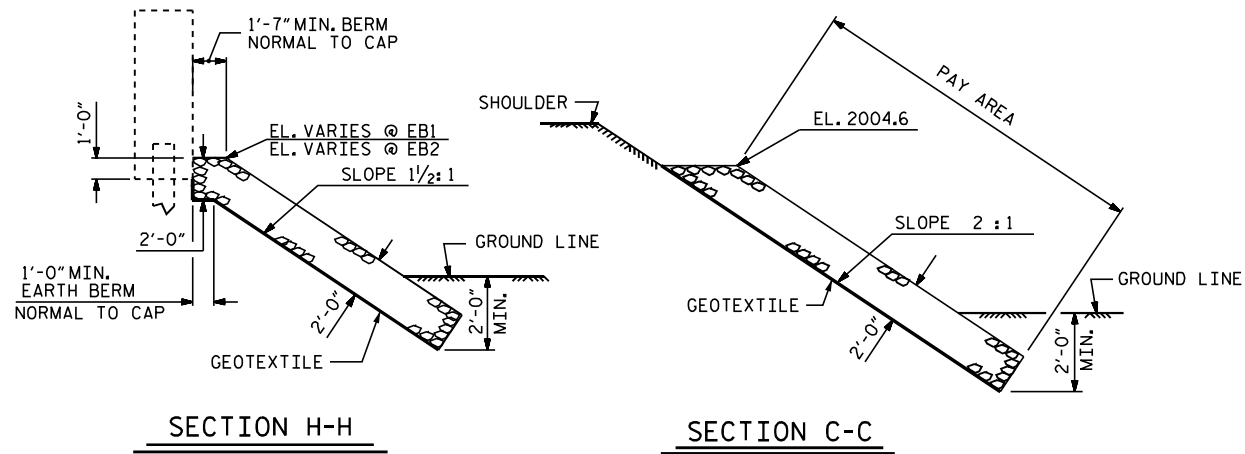

PROJECT NO. BP13-R024
MADISON COUNTY
STATION: 12+49.00-L-

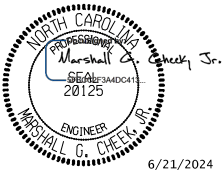


STATE OF NORTH CAROLINA
DEPARTMENT OF TRANSPORTATION
RALEIGH
STANDARD
RIP RAP DETAILS

ASSEMBLED BY :	NMW	DATE :	2/23
CHECKED BY :	MGC	DATE :	3/23
DRAWN BY :	REK	REV. 10/1/11	MAA/GM
CHECKED BY :	RDU	REV. 12/21/11	MAA/GM
		REV. 12/17	MAA/THC


DOCUMENT NOT CONSIDERED FINAL
UNLESS ALL SIGNATURES COMPLETED

TGS ENGINEERS
201 W. MARION ST STE 200
SHELBY, NC 28150
PH (704) 476-0003
CORP. LICENSE NO.: C-0275

REVISIONS						SHEET NO. S-16
NO.	BY	DATE	NO.	BY	DATE	
1			3			TOTAL SHEETS 18
2			4			

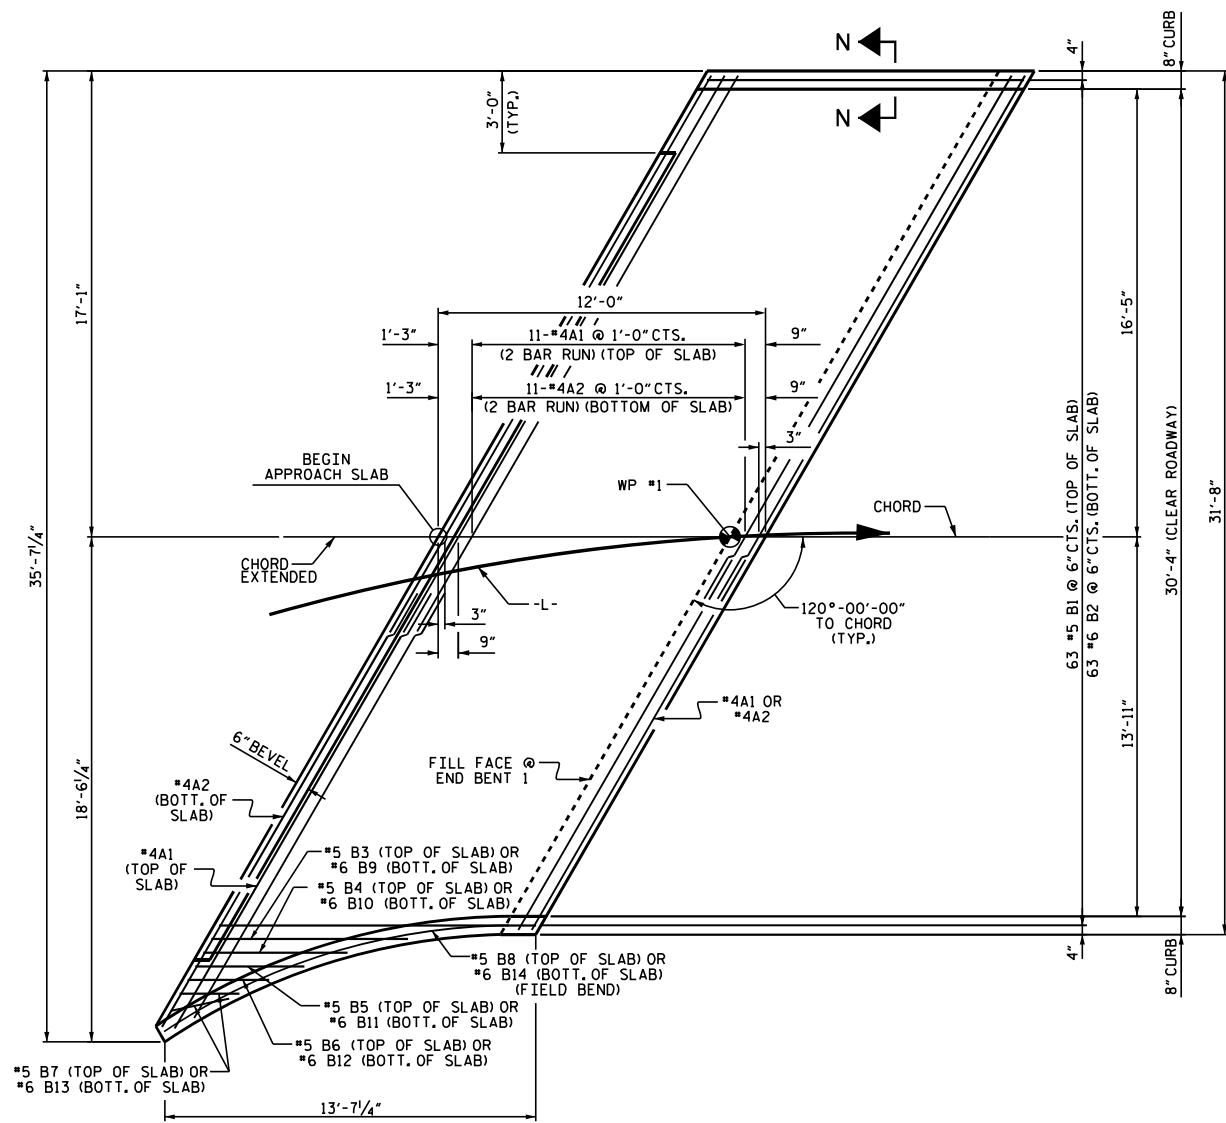

PLAN @ END BENT 1

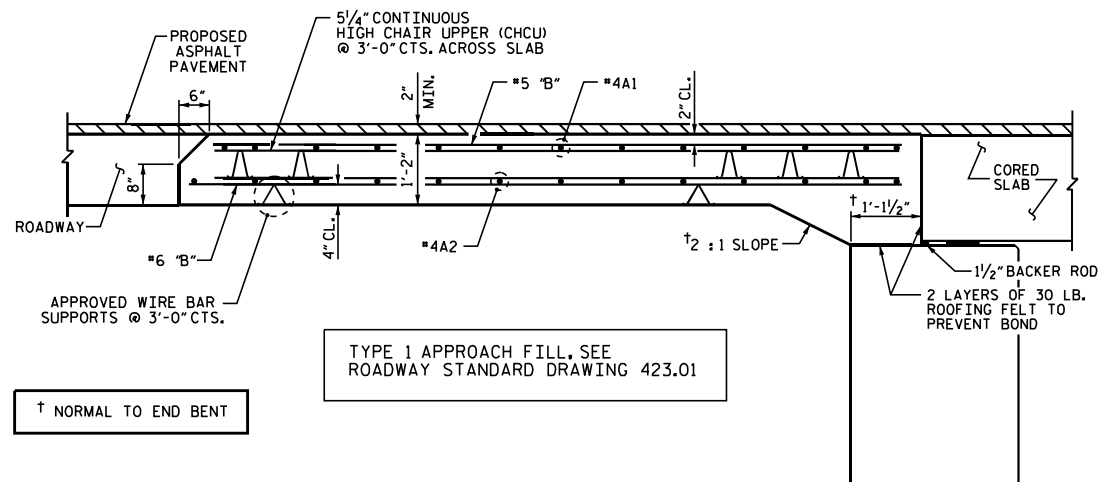

SECTION THRU SLAB


DRAWN BY : NMW DATE : 2/23
CHECKED BY : MCC DATE : 2/23
DESIGN ENGINEER OF RECORD : MGC DATE : 1/24

NOTES

FOR APPROACH FILL, SEE ROADWAY PLANS.


AREA BETWEEN THE WINGWALL AND APPROACH SLAB SHALL BE GRADED TO DRAIN THE WATER AWAY FROM THE FILL FACE OF THE BRIDGE AND SHALL BE PAVED. SEE ROADWAY PLANS.

APPROACH SLAB GROOVING IS NOT REQUIRED.

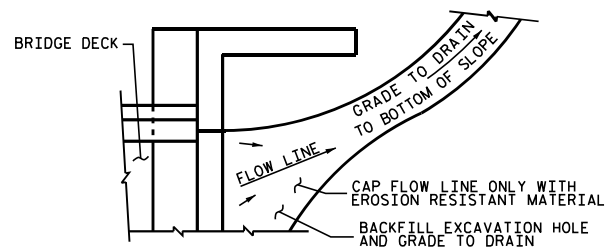


NOTE: IF THE APPROACH SLAB IS NOT CONSTRUCTED IMMEDIATELY AFTER THE BACKFILLING OF THE END BENT EXCAVATION, GRADE TO DRAIN TO THE BOTTOM OF THE SLOPE AND PROVIDE EROSION RESISTANT MATERIAL, SUCH AS FIBERGLASS ROVING OR AS DIRECTED BY THE ENGINEER TO PREVENT SOIL EROSION AND TO PROTECT THE AREA ADJACENT TO THE STRUCTURE. THE CONTRACTOR WILL BE REQUIRED TO REMOVE THESE MATERIALS PRIOR TO CONSTRUCTION OF THE APPROACH SLAB.

TEMPORARY DRAINAGE DETAIL

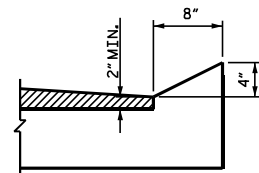

SECTION N-N

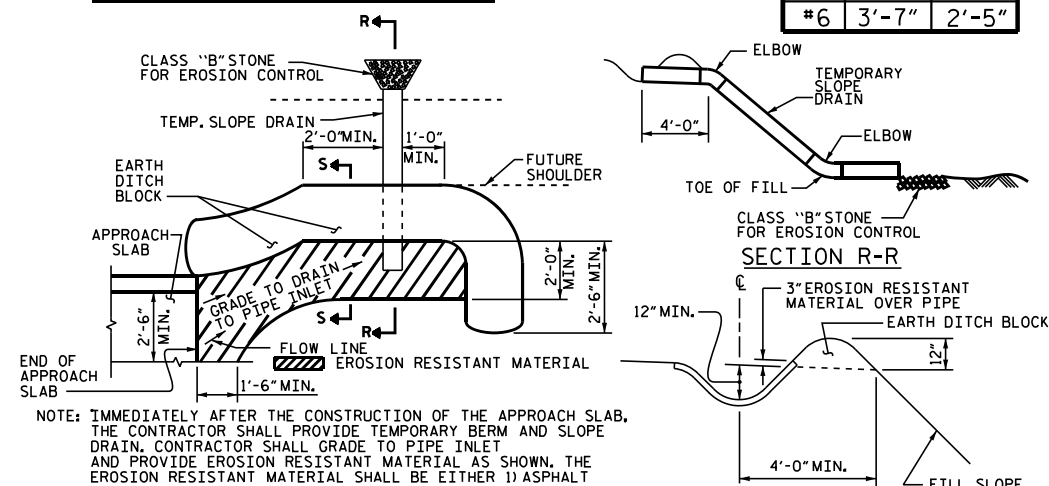


NOTE: IMMEDIATELY AFTER THE CONSTRUCTION OF THE APPROACH SLAB, THE CONTRACTOR SHALL PROVIDE TEMPORARY BERM AND SLOPE DRAIN. CONTRACTOR SHALL GRADE TO PIPE INLET AND PROVIDE EROSION RESISTANT MATERIAL AS SHOWN. THE EROSION RESISTANT MATERIAL SHALL BE EITHER 1) ASPHALT PLANT MIX, TYPE 1 OR TYPE 2, MIN. 2" DEPTH, 2) EROSION CONTROL MAT, OR 3) CONCRETE, AS DIRECTED BY THE ENGINEER. THE SLOPE DRAIN SHALL CONSIST OF A NON-PERFORATED TEMPORARY DRAINAGE PIPE, 12 INCHES IN DIAMETER.

PLAN VIEW

TEMPORARY BERM AND SLOPE DRAIN DETAILS

(TO BE USED WHEN SHOULDER BERM GUTTER IS REQUIRED)

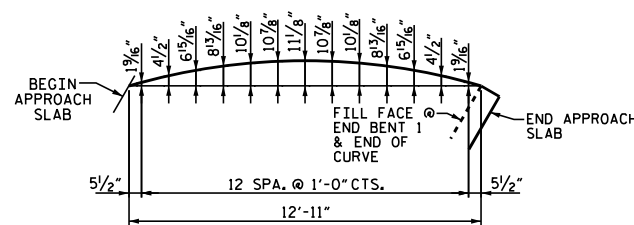

ARC OFFSETS - RIGHT SIDE

BILL OF MATERIAL					
APPROACH SLAB AT EB 1					
BAR	NO.	SIZE	TYPE	LENGTH	WEIGHT
*A1	26	#4	STR	21'-2"	368
A2	26	#4	STR	21'-0"	365
*B1	63	#5	STR	11'-1"	728
B2	63	#6	STR	11'-7"	1096
*B3	1	#5	STR	6'-8"	7
*B4	1	#5	STR	4'-9"	5
*B5	1	#5	STR	3'-11"	4
*B6	1	#5	STR	2'-11"	3
*B7	2	#5	STR	2'-2"	5
*B8	1	#5	STR	13'-5"	14
B9	1	#6	STR	7'-2"	11
B10	1	#6	STR	5'-3"	8
B11	1	#6	STR	3'-11"	6
B12	1	#6	STR	2'-11"	4
B13	2	#6	STR	2'-2"	7
B14	1	#6	STR	13'-5"	20
REINFORCING STEEL				LBS.	1517
*EPOXY COATED REINFORCING STEEL				LBS.	1134
CLASS AA CONCRETE				C. Y.	20.6


SPlice LENGTHS		
BAR SIZE	EPOXY COATED	UNCOATED
#4	1'-11"	1'-7"
#5	2'-5"	2'-0"
#6	3'-7"	2'-5"

PROJECT NO. BP13-R024

MADISON COUNTY

STATION: 12+49.00-L-

SHEET 1 OF 2

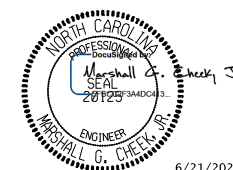


STATE OF NORTH CAROLINA
DEPARTMENT OF TRANSPORTATION
RALEIGH

BRIDGE APPROACH SLAB
FOR PRESTRESSED CONCRETE
CORED SLAB UNIT
(SUB-REGIONAL TIER)
120° SKEW


DOCUMENT NOT CONSIDERED FINAL
UNLESS ALL SIGNATURES COMPLETED

TGS ENGINEERS
201 W. MARION ST STE 200
SHELBY, NC 28150
PH (704) 476-0003
CORP. LICENSE NO.: C-0275

REVISIONS						SHEET NO. S-17
NO.	BY	DATE	NO.	BY	DATE	
1			3			TOTAL SHEETS 18
2			4			

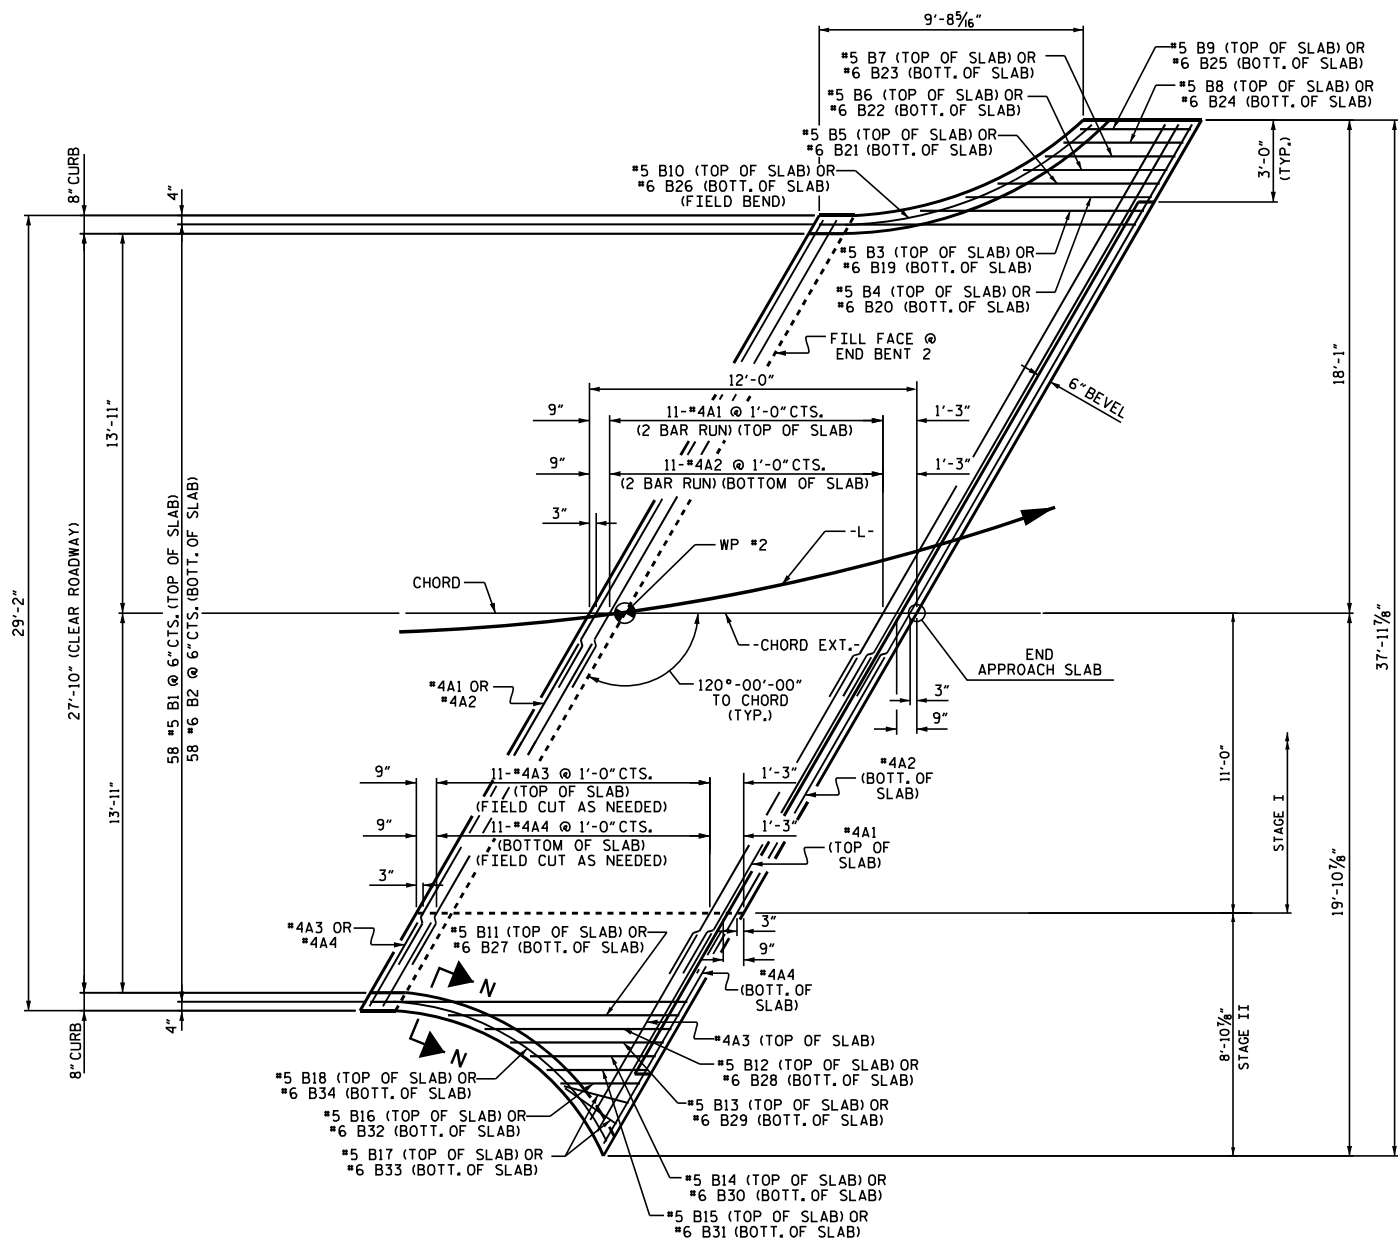

PLAN @ END BENT 2

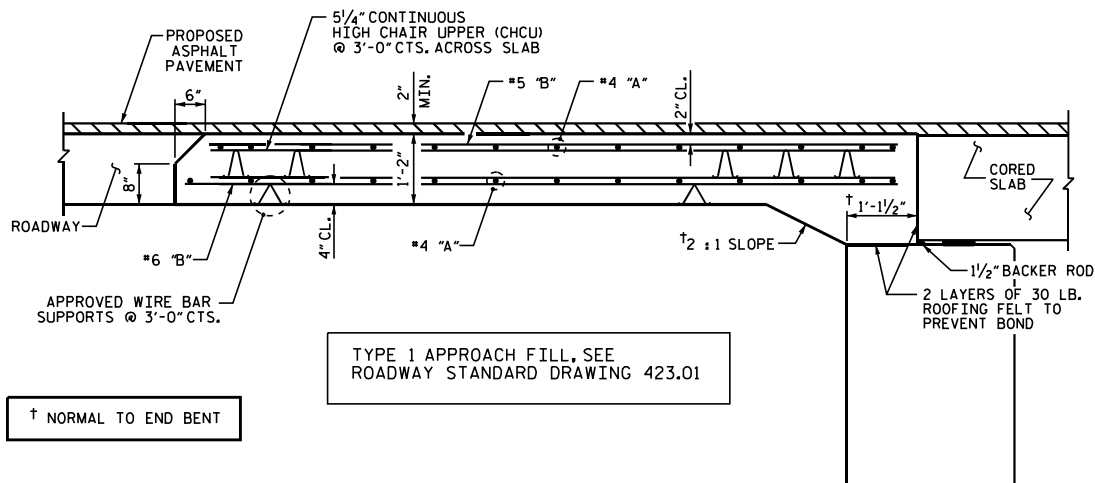

SECTION THRU SLAB

DRAWN BY : NMW DATE : 2/23
CHECKED BY : MCC DATE : 2/23
DESIGN ENGINEER OF RECORD : MCC DATE : 1/24


NOTES

FOR APPROACH FILL, SEE ROADWAY PLANS.

AREA BETWEEN THE WINGWALL AND APPROACH SLAB SHALL BE GRADED TO DRAIN THE WATER AWAY FROM THE FILL FACE OF THE BRIDGE AND SHALL BE PAVED. SEE ROADWAY PLANS.


APPROACH SLAB GROOVING IS NOT REQUIRED.

NOTE TO CONTRACTOR:
APPROACH SLAB 2 SHALL BE STAGED AS SHOWN
OR AS DIRECTED BY THE ENGINEER.

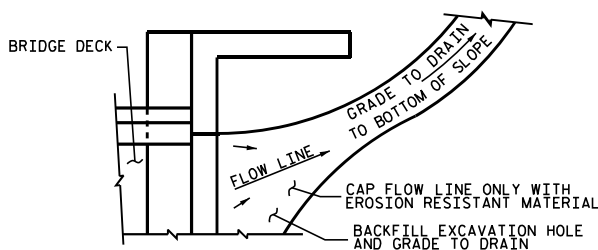

NOTE: IF THE APPROACH SLAB IS NOT CONSTRUCTED IMMEDIATELY AFTER THE BACKFILLING OF THE END BENT EXCAVATION, GRADE TO DRAIN TO THE BOTTOM OF THE SLOPE AND PROVIDE EROSION RESISTANT MATERIAL, SUCH AS FIBERGLASS ROVING OR AS DIRECTED BY THE ENGINEER TO PREVENT SOIL EROSION AND TO PROTECT THE AREA ADJACENT TO THE STRUCTURE. THE CONTRACTOR WILL BE REQUIRED TO REMOVE THESE MATERIALS PRIOR TO CONSTRUCTION OF THE APPROACH SLAB.

TEMPORARY DRAINAGE DETAIL

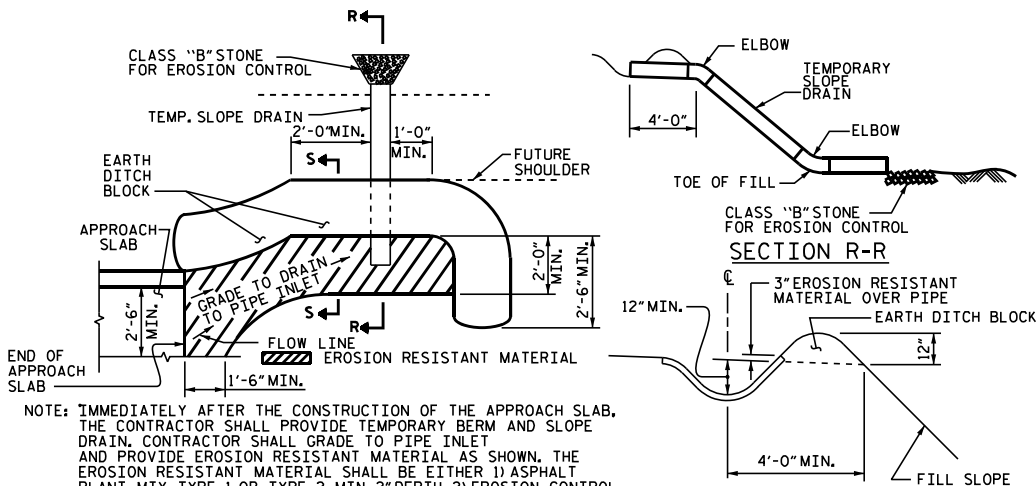


NOTE: IMMEDIATELY AFTER THE CONSTRUCTION OF THE APPROACH SLAB, THE CONTRACTOR SHALL PROVIDE TEMPORARY BERM AND SLOPE DRAIN. CONTRACTOR SHALL GRADE TO PIPE INLET AND PROVIDE EROSION RESISTANT MATERIAL AS SHOWN. THE EROSION RESISTANT MATERIAL SHALL BE EITHER 1) ASPHALT PLANT MIX, TYPE 1 OR TYPE 2, MIN. 2" DEPTH, 2) EROSION CONTROL MAT, OR CONCRETE, AS DIRECTED BY THE ENGINEER. THE SLOPE DRAIN SHALL CONSIST OF A NON-PERFORATED TEMPORARY DRAINAGE PIPE, 12 INCHES IN DIAMETER.


PLAN VIEW

TEMPORARY BERM AND SLOPE DRAIN DETAILS

(TO BE USED WHEN SHOULDER BERM GUTTER IS REQUIRED)

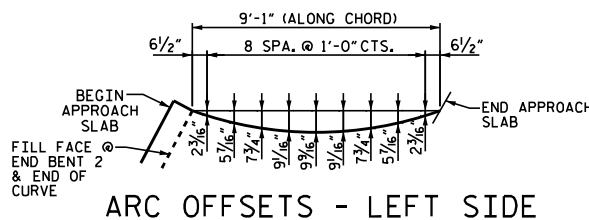

ARC OFFSETS - LEFT SIDE

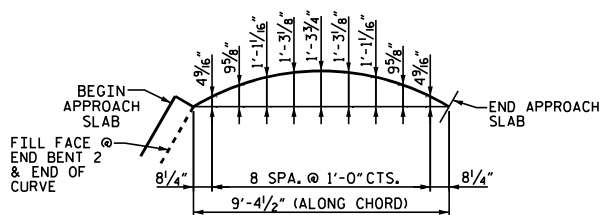


ARC OFFSETS - RIGHT SIDE

BILL OF MATERIAL

APPROACH SLAB AT EB 2 STAGE I						APPROACH SLAB AT EB 2 STAGE II					
BAR	NO.	SIZE	TYPE	LENGTH	WEIGHT	BAR	NO.	SIZE	TYPE	LENGTH	WEIGHT
*A1	26	#4	STR	18'-9"	326	*A3	13	#4	STR	9'-9"	85
A2	26	#4	STR	18'-5"	320	A4	13	#4	STR	9'-9"	85
*B1	51	#5	STR	11'-1"	590	*B1	7	#5	STR	11'-1"	81
B2	51	#6	STR	11'-7"	887	B2	7	#6	STR	11'-7"	122
*B3	1	#5	STR	7'-8"	8	*B12	1	#5	STR	6'-4"	7
*B4	1	#5	STR	6'-9"	7	*B13	1	#5	STR	5'-1"	5
*B5	1	#5	STR	5'-11"	6	*B14	1	#5	STR	4'-1"	4
*B6	1	#5	STR	5'-3"	5	*B15	1	#5	STR	3'-2"	3
*B7	1	#5	STR	4'-9"	5	*B16	1	#5	STR	2'-10"	3
*B8	1	#5	STR	4'-4"	5	*B17	2	#5	STR	2'-3"	5
*B9	1	#5	STR	4'-0"	4	*B18	1	#5	STR	9'-10"	10
*B10	1	#5	STR	10'-0"	10	B27	1	#6	STR	8'-5"	13
*B11	1	#5	STR	7'-11"	8	B28	1	#6	STR	6'-10"	10
B19	1	#6	STR	7'-8"	12	B29	1	#6	STR	5'-7"	8
B20	1	#6	STR	6'-9"	10	B30	1	#6	STR	4'-7"	7
B21	1	#6	STR	5'-11"	9	B31	1	#6	STR	3'-8"	6
B22	1	#6	STR	5'-3"	8	B32	1	#6	STR	2'-10"	4
B23	1	#6	STR	4'-9"	7	B33	2	#6	STR	2'-3"	7
B24	1	#6	STR	4'-4"	7	B34	1	#6	STR	9'-10"	15
B25	1	#6	STR	4'-0"	6						
B26	1	#6	STR	10'-0"	15						
REINFORCING STEEL					LBS.	277					
REINFORCING STEEL					LBS.	1281					
*EPOXY COATED REINFORCING STEEL					LBS.	974					
CLASS AA CONCRETE					C. Y.	16.8					
*EPOXY COATED REINFORCING STEEL					LBS.	203					
CLASS AA CONCRETE					C. Y.	3.6					

SPLICE LENGTHS

BAR SIZE	EPOXY COATED	UNCOATED
#4	1'-11"	1'-7"
#5	2'-5"	2'-0"
#6	3'-7"	2'-5"

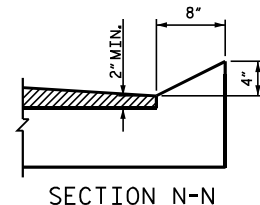

SECTION N-N

PROJECT NO. BP13-R024

MADISON COUNTY

STATION: 12+49.00-L-

SHEET 2 OF 2

STATE OF NORTH CAROLINA
DEPARTMENT OF TRANSPORTATION
RALEIGH

BRIDGE APPROACH SLAB
FOR PRESTRESSED CONCRETE
CORED SLAB UNIT
(SUB-REGIONAL TIER)
120° SKEW



6/21/2024

DOCUMENT NOT CONSIDERED FINAL
UNLESS ALL SIGNATURES COMPLETED

TGS ENGINEERS
201 W. MARION ST STE 200
SHELBY, NC 28150
PH (704) 476-0003
CORP. LICENSE NO.: C-0275

REVISIONS						SHEET NO.
NO.	BY	DATE	NO.	BY	DATE	
1			3			S-18
2			4			TOTAL SHEETS 18

STANDARD NOTES

DESIGN DATA:

SPECIFICATIONS	AASHTO (CURRENT)
LIVE LOAD	SEE PLANS
IMPACT ALLOWANCE	SEE AASHTO
STRESS IN EXTREME FIBER OF STRUCTURAL STEEL - AASHTO M270 GRADE 36	20,000 LBS. PER SQ. IN.
- AASHTO M270 GRADE 50W	27,000 LBS. PER SQ. IN.
- AASHTO M270 GRADE 50	27,000 LBS. PER SQ. IN.
REINFORCING STEEL IN TENSION - GRADE 60	24,000 LBS. PER SQ. IN.
CONCRETE IN COMPRESSION	1,200 LBS. PER SQ. IN.
CONCRETE IN SHEAR	SEE AASHTO
STRUCTURAL TIMBER - TREATED OR UNTREATED EXTREME FIBER STRESS	1,800 LBS. PER SQ. IN.
COMPRESSION PERPENDICULAR TO GRAIN OF TIMBER	375 LBS. PER SQ. IN.
EQUIVALENT FLUID PRESSURE OF EARTH	30 LBS. PER CU. FT. (MINIMUM)

MATERIAL AND WORKMANSHIP:

EXCEPT AS MAY OTHERWISE BE SPECIFIED ON PLANS OR IN THE SPECIAL PROVISIONS, ALL MATERIAL AND WORKMANSHIP SHALL BE IN ACCORDANCE WITH THE 2024 "STANDARD SPECIFICATIONS FOR ROADS AND STRUCTURES" OF THE N. C. DEPARTMENT OF TRANSPORTATION.

STEEL SHEET PILING FOR PERMANENT OR TEMPORARY APPLICATIONS SHALL BE HOT ROLLED.

CONCRETE:

UNLESS OTHERWISE REQUIRED ON PLANS, CLASS A CONCRETE SHALL BE USED FOR ALL PORTIONS OF ALL STRUCTURES WITH THE EXCEPTION THAT: CLASS AA CONCRETE SHALL BE USED IN BRIDGE SUPERSTRUCTURES, ABUTMENT BACKWALLS, AND APPROACH SLABS; AND CLASS B CONCRETE SHALL BE USED FOR SLOPE PROTECTION AND RIP RAP.

CONCRETE CHAMFERS:

UNLESS OTHERWISE NOTED ON THE PLANS, ALL EXPOSED CORNERS ON STRUCTURES SHALL BE CHAMFERED ¾" WITH THE FOLLOWING EXCEPTIONS: TOP CORNERS OF CURBS MAY BE ROUNDED TO 1½" RADIUS WHICH IS BUILT INTO CURB FORMS; CORNERS OF TRANSVERSE FLOOR EXPANSION JOINTS SHALL BE ROUNDED WITH A ¼" FINISHING TOOL UNLESS OTHERWISE REQUIRED ON PLANS; AND CORNERS OF EXPANSION JOINTS IN THE ROADWAY FACES AND TOPS OF CURBS AND SIDEWALKS SHALL BE ROUNDED TO A ¼" RADIUS WITH A FINISHING STONE OR TOOL UNLESS OTHERWISE REQUIRED ON PLANS.

DOWELS:

DOWELS WHEN INDICATED ON PLANS AS FOR CULVERT EXTENSIONS, SHALL BE EMBEDDED AT LEAST 12" INTO THE OLD CONCRETE AND GROUTED INTO PLACE WITH 1:2 CEMENT MORTAR.

ALLOWANCE FOR DEAD LOAD DEFLECTION, SETTLEMENT, ETC. IN CASTING SUPERSTRUCTURES:

BRIDGES SHALL BE BUILT ON THE GRADE OR VERTICAL CURVE SHOWN ON PLANS. SLABS, CURBS AND PARAPETS SHALL CONFORM TO THE GRADE OR CURVE.

ALL DIMENSIONS WHICH ARE GIVEN IN SECTION AND ARE AFFECTED BY DEAD LOAD DEFLECTIONS ARE DIMENSIONS AT CENTER LINE OF BEARING UNLESS OTHERWISE NOTED ON PLANS. IN SETTING FORMS FOR STEEL BEAM BRIDGES AND PRESTRESSED CONCRETE GIRDER BRIDGES, ADJUSTMENTS SHALL BE MADE DUE TO THE DEAD LOAD DEFLECTIONS FOR THE ELEVATIONS SHOWN. WHERE BLOCKS ARE SHOWN OVER BEAMS FOR BUILDING UP TO THE SLAB, THE VERTICAL DIMENSIONS OF THE BLOCKS SHALL BE ADJUSTED BETWEEN BEARINGS TO COMPENSATE FOR DEAD LOAD DEFLECTIONS, VERTICAL CURVE ORDINATE, AND ACTUAL BEAM CAMBER. WHERE BOTTOM OF SLAB IS IN LINE WITH BOTTOM OF TOP FLANGES, DEPTH OF SLAB BETWEEN BEARINGS SHALL BE ADJUSTED TO COMPENSATE FOR DEAD LOAD DEFLECTION, VERTICAL CURVE ORDINATE, AND ACTUAL BEAM CAMBER.

IN SETTING FALSEWORK AND FORMS FOR REINFORCED CONCRETE SPANS, AN ALLOWANCE SHALL BE MADE FOR DEAD LOAD DEFLECTIONS, SETTLEMENT OF FALSEWORK, AND PERMANENT CAMBER WHICH SHALL BE PROVIDED FOR IN ADDITION TO THE ELEVATIONS SHOWN. AFTER REMOVAL OF THE FALSEWORK, THE FINISHED STRUCTURES SHALL CONFORM TO THE PROFILE AND ELEVATIONS SHOWN ON THE PLANS AND CONSTRUCTION ELEVATIONS FURNISHED BY THE ENGINEER.

DETAILED DRAWINGS FOR FALSEWORK OR FORMS FOR BRIDGE SUPERSTRUCTURE AND ANY STRUCTURE OR PARTS OF A STRUCTURE AS NOTED ON THE PLANS SHALL BE SUBMITTED TO THE ENGINEER FOR APPROVAL BEFORE CONSTRUCTION OF THE FALSEWORK OR FORMS IS STARTED.

REINFORCING STEEL:

ALL REINFORCING STEEL SHALL BE DEFORMED. DIMENSIONS RELATIVE TO PLACEMENT OF REINFORCING ARE TO CENTERS OF BARS UNLESS OTHERWISE INDICATED IN THE PLANS. DIMENSIONS ON BAR DETAILS ARE TO CENTERS OF BARS OR ARE OUT TO OUT AS INDICATED ON PLANS.

WIRE BAR SUPPORTS SHALL BE PROVIDED FOR REINFORCING STEEL WHERE INDICATED ON THE PLANS. WHEN BAR SUPPORT PIECES ARE PLACED IN CONTINUOUS LINES, THEY SHALL BE SO PLACED THAT THE ENDS OF THE SUPPORTING WIRES SHALL BE LAPPED TO LOCK LEGS ON ADJOINING PIECES.

STRUCTURAL STEEL:

AT THE CONTRACTOR'S OPTION, HE MAY SUBSTITUTE 7⁄8" Ø SHEAR STUDS FOR THE ¾" Ø STUDS SPECIFIED ON THE PLANS. THIS SUBSTITUTION SHALL BE MADE AT THE RATE OF 3 - 7⁄8" Ø STUDS FOR 4 - ¾" Ø STUDS, AND STUD SPACING CHANGES SHALL BE MADE AS NECESSARY TO PROVIDE THE SAME EQUIVALENT NUMBER OF 7⁄8" Ø STUDS ALONG THE BEAM AS SHOWN FOR ¾" Ø STUDS BASED ON THE RATIO OF 3 - 7⁄8"Ø STUDS FOR 4 - ¾" Ø STUDS. STUDS OF THE LENGTH SPECIFIED ON THE PLANS MUST BE PROVIDED. THE MAXIMUM SPACING SHALL BE 2'-0".

EXCEPT AT THE INTERIOR SUPPORTS OF CONTINUOUS BEAMS WHERE THE COVER PLATE IS IN CONTACT WITH BEARING PLATE, THE CONTRACTOR MAY, AT HIS OPTION, SUBSTITUTE FOR THE COVER PLATES DESIGNATED ON THE PLANS COVER PLATES OF THE EQUIVALENT AREA PROVIDED THESE PLATES ARE AT LEAST 5⁄16" IN THICKNESS AND DO NOT EXCEED A WIDTH EQUAL TO THE FLANGE WIDTH LESS 2" OR A THICKNESS EQUAL TO 2 TIMES THE FLANGE THICKNESS. THE SIZE OF FILLET WELDS SHALL CONFORM TO THE REQUIREMENTS OF THE CURRENT ANSI/AASHTO/AWS "BRIDGE WELDING CODE". ELECTROSLAG WELDING WILL NOT BE PERMITTED.

WITH THE SOLE EXCEPTION OF EDGES AT SURFACES WHICH BEAR ON OTHER SURFACES, ALL SHARP EDGES AND ENDS OF SHAPES AND PLATES SHALL BE SLIGHTLY ROUNDED BY SUITABLE MEANS TO A RADIUS OF APPROXIMATELY 1⁄16" OR EQUIVALENT FLAT SURFACE AT A SUITABLE ANGLE PRIOR TO PAINTING, GALVANIZING, OR METALLIZING.

HANDRAILS AND POSTS:

METAL STANDARDS AND FACES OF THE CONCRETE END POSTS FOR THE METAL RAIL SHALL BE SET NORMAL TO THE GRADE OF THE CURB, UNLESS OTHERWISE SHOWN ON PLANS. THE METAL RAIL AND TOPS OF CONCRETE POSTS USED WITH THE ALUMINUM RAIL SHALL BE BUILT PARALLEL TO THE GRADE OF THE CURB.

METAL HANDRAILS SHALL BE IN ACCORDANCE WITH THE PLANS. RAILS SHALL BE AS MANUFACTURED FOR BRIDGE RAILING. CASTINGS SHALL BE OF A UNIFORM APPEARANCE. FINIS AND OTHER DEFORMATIONS RESULTING FROM CASTING OR OTHERWISE SHALL BE REMOVED IN A MANNER SO THAT A UNIFORM COLORING OF THE COMPLETED CASTING SHALL BE OBTAINED. CASTINGS WITH DISCOLORATIONS OR OF NON-UNIFORM COLORING WILL NOT BE ACCEPTED. CERTIFIED MILL REPORTS ARE REQUIRED FOR METAL RAILS AND POSTS.

SPECIAL NOTES:

GENERALLY, IN CASE OF DISCREPANCY, THIS STANDARD SHEET OF NOTES SHALL GOVERN OVER THE SPECIFICATIONS, BUT THE REMAINDER OF THE PLANS SHALL GOVERN OVER NOTES HEREON, AND SPECIAL PROVISIONS SHALL GOVERN OVER ALL. SEE SPECIFICATIONS ARTICLE 105-4.