

**This electronic collection of documents is provided
for the convenience of the user
and is Not a Certified Document –**


**The documents contained herein were originally issued
and sealed by the individuals whose names and license
numbers appear on each page, on the dates appearing
with their signature on that page.**

**This file or an individual page
shall not be considered a certified document.**

TIP PROJECT: HL-0008L

CONTRACT: DE00379

See Sheet 1A For Index of Sheets
See Sheet 1B For Conventional Plan Sheet Symbols
See Sheet RW01 Through RW05 For Survey Control and Right-of-Way Sheets

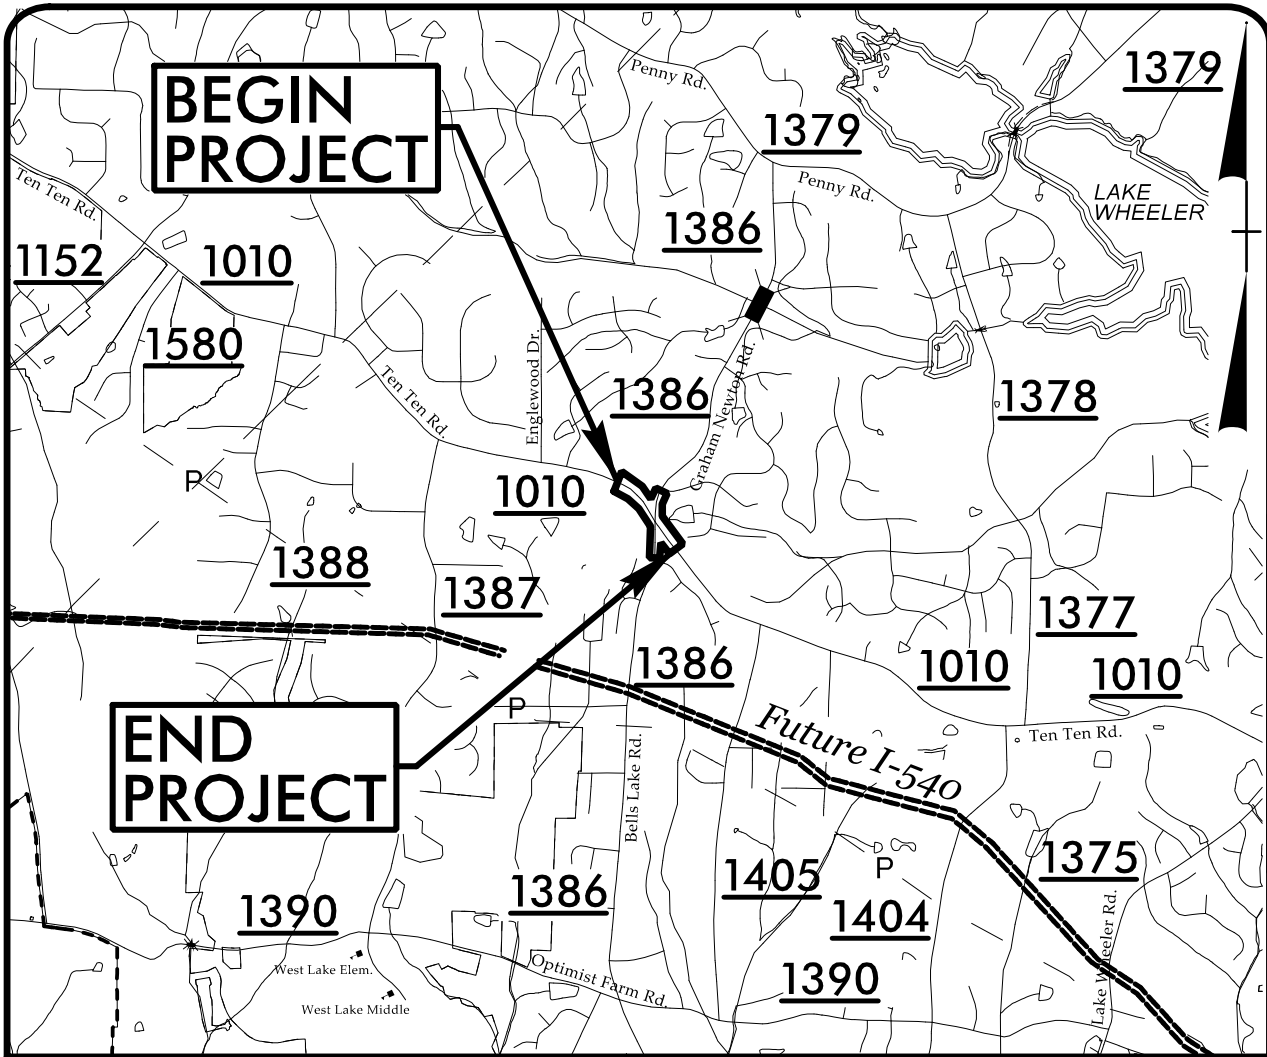

VICINITY MAP

FINAL PLANS

STATE OF NORTH CAROLINA
DIVISION OF HIGHWAYS
WAKE COUNTY

LOCATION: TEN TEN ROAD (SR 1010) AT GRAHAM NEWTON ROAD (SR 1386) / BELLS LAKE ROAD (SR 1386).

WIDEN FOR LEFT-TURN LANE ON EACH APPROACH

TYPE OF WORK: GRADING, DRAINAGE, PAVING, WIDENING, AND SIGNAL

STATE	STATE PROJECT REFERENCE NO.	SHEET NO.	TOTAL SHEETS
N.C.	HL-0008L	1	
STATE PROJ. NO.	F.A. PROJ. NO.	DESCRIPTION	
49367.1.14		PE	
49367.2.15		RW	
49367.2.16		UTIL	
49367.3.14		CONST.	

BEGIN TIP PROJECT HL-0008L
-L- STA. 12 + 15.00

END TIP PROJECT HL-0008L
-L- STA. 28 + 50.00

☆ UPGRADE EXISTING SIGNAL

GRAPHIC SCALES



DESIGN DATA

ADT 2025 = 14100
ADT 2045 = 14600
K = 8%
D = 65%
T = 5% *
V = 50 MPH
* TTST = 1% DUAL = 4%

FUNC CLASS =
MINOR ARTERIAL

PROJECT LENGTH

LENGTH ROADWAY = 0.310 mile
TIP PROJECT HL-0008L

TOTAL LENGTH = 0.310 mile
TIP PROJECT HL-0008L

Prepared For:
DIVISION OF HIGHWAYS
815 Stadium Drive, Durham, NC 27704



TGS ENGINEERS
706 HILLSBOROUGH ST
SUITE 200
RALEIGH, NC 27603

PH (919) 773-8887
CORP. LICENSE NO.:
C-0275

2024 STANDARD SPECIFICATIONS

RIGHT OF WAY DATE:
MAY 4, 2023

LETTING DATE:
MAY 14, 2025

V. MARCUS LOWERY, PE
PROJECT ENGINEER


MATTHEW NOLFO, PE
NCDOT CONTACT

HYDRAULICS ENGINEER




Signed by:
John W. Twissdale, Jr.
P.E.
SIGNATURE

ROADWAY DESIGN
ENGINEER

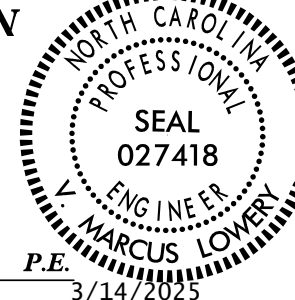

DocuSigned by:
Marcus Lowery
P.E.
SIGNATURE

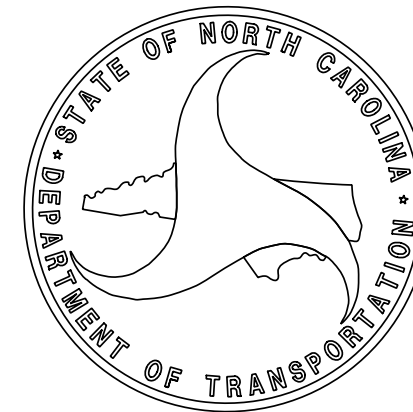

DOCUMENT NOT CONSIDERED FINAL
UNLESS ALL SIGNATURES COMPLETED

INDEX OF SHEETS

SHEET NUMBER	SHEET
1	TITLE SHEET
1A	INDEX OF SHEETS, GENERAL NOTES, AND LIST OF STANDARD DRAWINGS
1B	CONVENTIONAL SYMBOLS
2A-1 THRU 2A-2	PAVEMENT SCHEDULE AND TYPICAL SECTIONS
2B-1	INTERSECTION DETAILS
2C-1	DETAIL FOR MINIMUM DEPTH CONCRETE CATCH BASIN
2C-2	DETAIL FOR SINUSOIDAL MILLED RUMBLE STRIPS
3B-1	SUMMARY OF EARTHWORK, PAVEMENT REMOVAL SUMMARY, GUARDRAIL SUMMARY
3D-1 THRU 3D-2	DRAINAGE SUMMARY (LIST OF PIPES, ENDWALLS, ETC. FOR PIPES 48 INCHES & UNDER)
3G-1	GEOTECHNICAL SUMMARY (SUMMARY OF SUBSURFACE DRAINAGE; SUMMARY OF AGGREGATE SUBGRADE/STABILIZATION)
04 THRU 05	PLAN SHEETS
06 THRU 07	PROFILE SHEETS
RW01 THRU RW05	SURVEY CONTROL & RIGHT OF WAY SHEETS
TMP-1 THRU TMP-3	TRANSPORTATION MANAGEMENT PLANS
PMP-1 THRU PMP-3	PAVEMENT MARKING PLANS
EC-1 THRU EC-7	EROSION CONTROL PLANS
SIGN-1 THRU SIGN-4	SIGNING PLANS
SIG-1.0 THRU SCP.3	SIGNAL PLANS & SIGNAL COMMUNICATION PLANS
UO-1 THRU UO-3	UTILITIES BY OTHERS PLANS
X-1	CROSS SECTION INDEX SHEET
X-1A	CROSS SECTION EARTHWORK VOLUME SUMMARY SHEET
X-2 THRU X-11	CROSS SECTIONS

GENERAL NOTES

GENERAL NOTES:	2024 SPECIFICATIONS	EFFECTIVE: 01-16-2024 REVISED:
GRADING AND SURFACING OR RESURFACING AND WIDENING:	THE GRADE LINES SHOWN DENOTE THE FINISHED ELEVATION OF THE PROPOSED SURFACING AT GRADE POINTS SHOWN ON THE TYPICAL SECTIONS. WHERE NO GRADE LINES ARE SHOWN, THE PROFILES SHOWN DENOTE THE TOP ELEVATION OF THE EXISTING PAVEMENT ALONG THE CENTER LINE OF SURVEY ON WHICH THE PROPOSED RESURFACING WILL BE PLACED. GRADE LINES MAY BE ADJUSTED BY THE ENGINEER IN ORDER TO SECURE A PROPER TIE-IN.	
CLEARING:	CLEARING ON THIS PROJECT SHALL BE PERFORMED TO THE LIMITS ESTABLISHED BY METHOD II.	
SUPERELEVATION:	ALL CURVES ON THIS PROJECT SHALL BE SUPERELEVATED IN ACCORDANCE WITH STD. NO. 225.04 USING THE RATE OF SUPERELEVATION AND RUNOFF SHOWN ON THE PLANS. SUPERELEVATION IS TO BE REVOLVED ABOUT THE GRADE POINTS SHOWN ON THE TYPICAL SECTIONS.	
SHOULDER CONSTRUCTION:	ASPHALT, EARTH, AND CONCRETE SHOULDER CONSTRUCTION ON THE HIGH SIDE OF SUPERELEVATED CURVES SHALL BE IN ACCORDANCE WITH STD. NO. 560.01	
SIDE ROADS:	THE CONTRACTOR WILL BE REQUIRED TO DO ALL NECESSARY WORK TO PROVIDE SUITABLE CONNECTIONS WITH ALL ROADS, STREETS, AND DRIVES ENTERING THIS PROJECT. THIS WORK WILL BE PAID FOR AT THE CONTRACT UNIT PRICE FOR THE PARTICULAR ITEMS INVOLVED.	
SUBSURFACE DRAINS:	SUBSURFACE DRAINS SHALL BE CONSTRUCTED IN ACCORDANCE WITH STD. NO. 815.02 AT LOCATIONS DIRECTED BY THE ENGINEER.	
STREET TURNOUT:	STREET RETURNS SHALL BE CONSTRUCTED IN ACCORDANCE WITH STD. NO. 848.04 USING THE RADII NOTED ON PLANS.	
GUARDRAIL:	THE GUARDRAIL LOCATIONS SHOWN ON THE PLANS MAY BE ADJUSTED DURING CONSTRUCTION AS DIRECTED BY THE ENGINEER. THE CONTRACTOR SHOULD CONSULT WITH THE ENGINEER PRIOR TO ORDERING GUARDRAIL MATERIAL.	
TEMPORARY SHORING:	SHORING REQUIRED FOR THE MAINTENANCE OF TRAFFIC WILL BE PAID FOR AS "EXTRA WORK" IN ACCORDANCE WITH SECTION 104-7.	
UTILITIES:	UTILITY OWNERS ON THIS PROJECT ARE DUKE ENERGY (POWER), DOMINION ENERGY (GAS), AT&T (TELECOM), VERIZON (TELECOM), MCNC (TELECOM), SPECTRUM (TELECOM), SEGRA (TELECOM), & AQUA (WATER) ANY RELOCATION OF EXISTING UTILITIES WILL BE ACCOMPLISHED BY OTHERS.	
RIGHT-OF-WAY MARKERS:	ALL RIGHT-OF-WAY MARKERS ON THIS PROJECT SHALL BE PLACED BY CONTRACT.	

STANDARD DRAWINGS


2024 ROADWAY ENGLISH STANDARD DRAWINGS		EFF. 01-16-2024 REV.
The following Roadway Standards as appear in "Roadway Standard Drawings" Contracts Standards and Development Unit – N. C. Department of Transportation – Raleigh, N. C., Dated January 16, 2024 are applicable to this project and by reference hereby are considered a part of these plans:		
STD.NO.	TITLE	
DIVISION 2 – EARTHWORK		
200.02	Method of Clearing – Method II	
225.02	Guide for Grading Subgrade – Secondary and Local	
225.04	Method of Obtaining Superelevation – Two Lane Pavement	
225.06	Method of Grading Sight Distance at Intersections	
DIVISION 3 – PIPE CULVERTS		
300.01	Method of Pipe Installation	
310.10	Driveway Pipe Construction	
DIVISION 5 – SUBGRADE, BASES AND SHOULDERS		
560.01	Method of Shoulder Construction – High Side of Superelevated Curve – Method I	
DIVISION 6 – ASPHALT BASES AND PAVEMENTS		
654.01	Pavement Repairs	
DIVISION 8 – INCIDENTALS		
806.01	Concrete Right-of-Way Marker	
815.02	Subsurface Drain	
840.00	Concrete Base Pad for Drainage Structures	
840.01	Brick Catch Basin – 12" thru 54" Pipe	
840.02	Concrete Catch Basin – 12" thru 54" Pipe	
840.03	Frame, Grates and Hood – for Use on Standard Catch Basin	
840.04	Concrete Open Throat Catch Basin – 12" thru 48" Pipe	
840.05	Brick Open Throat Catch Basin – 12" thru 48" Pipe	
840.18	Concrete Grated Drop Inlet Type 'B' – 12" thru 36" Pipe	
840.19	Concrete Grated Drop Inlet Type 'D' – 12" thru 36" Pipe	
840.22	Frames and Wide Slot Sag Grates	
840.25	Anchorage for Frames – Brick or Concrete or Precast	
840.27	Brick Grated Drop Inlet Type 'B' – 12" thru 36" Pipe	
840.28	Brick Grated Drop Inlet Type 'D' – 12" thru 36" Pipe	
840.66	Drainage Structure Steps	
840.71	Concrete and Brick Pipe Plug	
846.01	Concrete Curb, Gutter and Curb & Gutter	
848.04	Street Turnout	
852.01	Concrete Islands	
862.01	Guardrail Placement	
862.02	Guardrail Installation	
862.03	Structure Anchor Units	
876.01	Rip Rap in Channels and Ditches	
876.02	Guide for Rip Rap at Pipe Outlets	
876.04	Drainage Ditches with Class 'B' Rip Rap	

PROJECT REFERENCE NO.
HL-0008L

SHEET NO.
1A

DOCUMENT NOT CONSIDERED FINAL
UNLESS ALL SIGNATURES COMPLETED

ROADWAY DESIGN
ENGINEER

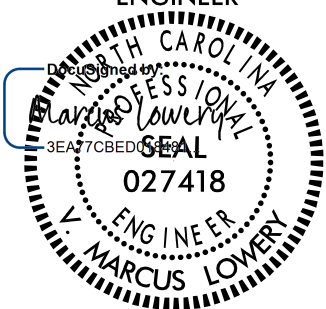

3/14/2024 | 3:39 PM EDT

CONVENTIONAL PLAN SHEET SYMBOLS

Note: Not to Scale

BOUNDARIES AND PROPERTY:

State Line	
County Line	
Township Line	
City Line	
Reservation Line	
Property Line	
Existing Iron Pin (EIP)	
Computed Property Corner	
Existing Concrete Monument (ECM)	
Parcel/Sequence Number	
Existing Fence Line	
Proposed Woven Wire Fence	
Proposed Chain Link Fence	
Proposed Barbed Wire Fence	
Existing Wetland Boundary	
Proposed Wetland Boundary	
Existing Endangered Animal Boundary	
Existing Endangered Plant Boundary	
Existing Historic Property Boundary	
Known Contamination Area: Soil	
Potential Contamination Area: Soil	
Known Contamination Area: Water	
Potential Contamination Area: Water	
Contaminated Site: Known or Potential	

BUILDINGS AND OTHER CULTURE:

Gas Pump Vent or U/G Tank Cap	
Sign	
Well	
Small Mine	
Foundation	
Area Outline	
Cemetery	
Building	
School	
Church	
Dam	

HYDROLOGY:

Stream or Body of Water	
Hydro, Pool or Reservoir	
Jurisdictional Stream	
Buffer Zone 1	
Buffer Zone 2	
Flow Arrow	
Disappearing Stream	
Spring	
Wetland	
Proposed Lateral, Tail, Head Ditch	
False Sump	

RAILROADS:

Standard Gauge	
RR Signal Milepost	
Switch	
RR Abandoned	
RR Dismantled	

RIGHT OF WAY & PROJECT CONTROL:

Primary Horiz Control Point	
Primary Horiz and Vert Control Point	
Secondary Horiz and Vert Control Point	
Vertical Benchmark	
Existing Right of Way Monument	
Proposed Right of Way Monument (Rebar and Cap)	
Proposed Right of Way Monument (Concrete)	
Existing Permanent Easement Monument	
Proposed Permanent Easement Monument (Rebar and Cap)	
Existing C/A Monument	
Proposed C/A Monument (Rebar and Cap)	
Proposed C/A Monument (Concrete)	
Existing Right of Way Line	
Proposed Right of Way Line	
Existing Control of Access Line	
Proposed Control of Access Line	
Proposed ROW and CA Line	
Existing Easement Line	
Proposed Temporary Construction Easement	
Proposed Temporary Drainage Easement	
Proposed Permanent Drainage Easement	
Proposed Permanent Drainage/Utility Easement	
Proposed Permanent Utility Easement	
Proposed Temporary Utility Easement	
Proposed Aerial Utility Easement	

ROADS AND RELATED FEATURES:

Existing Edge of Pavement	
Existing Curb	
Proposed Slope Stakes Cut	
Proposed Slope Stakes Fill	
Proposed Curb Ramp	
Existing Metal Guardrail	
Proposed Guardrail	
Existing Cable Guiderail	
Proposed Cable Guiderail	
Equality Symbol	
Pavement Removal	
VEGETATION:	
Single Tree	
Single Shrub	
Hedge	

Woods Line	
Orchard	
Vineyard	

EXISTING STRUCTURES:

MAJOR:	
Bridge, Tunnel or Box Culvert	
Bridge Wing Wall, Head Wall and End Wall	
MINOR:	
Head and End Wall	
Pipe Culvert	
Footbridge	
Drainage Box: Catch Basin, DI or JB	
Paved Ditch Gutter	
Storm Sewer Manhole	
Storm Sewer	

UTILITIES:

* SUE – Subsurface Utility Engineering
LOS – Level of Service – A,B,C or D (Accuracy)

POWER:	
Existing Power Pole	
Proposed Power Pole	
Existing Joint Use Pole	
Proposed Joint Use Pole	
Power Manhole	
Power Line Tower	
Power Transformer	
U/G Power Cable Hand Hole	
H-Frame Pole	
U/G Power Line Test Hole (SUE – LOS A)*	
U/G Power Line (SUE – LOS B)*	
U/G Power Line (SUE – LOS C)*	
U/G Power Line (SUE – LOS D)*	

TELEPHONE:

Existing Telephone Pole	
Proposed Telephone Pole	
Telephone Manhole	
Telephone Pedestal	
Telephone Cell Tower	
U/G Telephone Cable Hand Hole	
U/G Telephone Test Hole (SUE – LOS A)*	
U/G Telephone Cable (SUE – LOS B)*	
U/G Telephone Cable (SUE – LOS C)*	
U/G Telephone Cable (SUE – LOS D)*	
U/G Telephone Conduit (SUE – LOS B)*	
U/G Telephone Conduit (SUE – LOS C)*	
U/G Telephone Conduit (SUE – LOS D)*	
U/G Fiber Optics Cable (SUE – LOS B)*	
U/G Fiber Optics Cable (SUE – LOS C)*	
U/G Fiber Optics Cable (SUE – LOS D)*	

WATER:

Water Manhole	
Water Meter	
Water Valve	
Water Hydrant	
U/G Water Line Test Hole (SUE – LOS A)*	
U/G Water Line (SUE – LOS B)*	
U/G Water Line (SUE – LOS C)*	
U/G Water Line (SUE – LOS D)*	
Above Ground Water Line	

TV:

TV Pedestal	
TV Tower	
U/G TV Cable Hand Hole	
U/G TV Test Hole (SUE – LOS A)*	
U/G TV Cable (SUE – LOS B)*	
U/G TV Cable (SUE – LOS C)*	
U/G TV Cable (SUE – LOS D)*	
U/G Fiber Optic Cable (SUE – LOS B)*	
U/G Fiber Optic Cable (SUE – LOS C)*	
U/G Fiber Optic Cable (SUE – LOS D)*	

GAS:

Gas Valve	
Gas Meter	
U/G Gas Line Test Hole (SUE – LOS A)*	
U/G Gas Line (SUE – LOS B)*	
U/G Gas Line (SUE – LOS C)*	
U/G Gas Line (SUE – LOS D)*	
Above Ground Gas Line	

SANITARY SEWER:

Sanitary Sewer Manhole	
Sanitary Sewer Cleanout	
U/G Sanitary Sewer Line	
Above Ground Sanitary Sewer	
SS Force Main Line Test Hole (SUE – LOS A)*	
SS Force Main Line (SUE – LOS B)*	
SS Force Main Line (SUE – LOS C)*	
SS Force Main Line (SUE – LOS D)*	





MISCELLANEOUS:

Utility Pole	
Utility Pole with Base	
Utility Located Object	
Utility Traffic Signal Box	
Utility Unknown U/G Line (SUE – LOS B)*	
U/G Tank; Water, Gas, Oil	
Underground Storage Tank, Approx. Loc.	
A/G Tank; Water, Gas, Oil	
Geoenvironmental Boring	
Abandoned According to Utility Records	
End of Information	



6/2/2024 3:44 PM EDT
C:\Users\mloves\Documents\Projects\NCDOT\Div 5 HL-0008L\Roadway\Proj\1102081-rdy_tup.dgn
User: mloves

PAVEMENT SCHEDULE	
FINAL PAVEMENT DESIGN: AUGUST 25, 2022	
C1	PROP. APPROX. 1½" ASPHALT CONCRETE SURFACE COURSE, TYPE S9.5C, AT AN AVERAGE RATE OF 168 LBS. PER SQ. YD.
C2	PROP. APPROX. 3" ASPHALT CONCRETE SURFACE COURSE, TYPE S9.5C, AT AN AVERAGE RATE OF 168 LBS. PER SQ. YD. IN EACH OF TWO LAYERS.
C3	PROP. VAR. DEPTH ASPHALT CONCRETE SURFACE COURSE, TYPE S9.5C, AT AN AVERAGE RATE OF 112 LBS. PER SQ. YD. PER 1" DEPTH. TO BE PLACED IN LAYERS NOT TO EXCEED 2" IN DEPTH.
D1	PROP. APPROX. 4" ASPHALT CONCRETE INTERMEDIATE COURSE, TYPE I19.0C, AT AN AVERAGE RATE OF 456 LBS. PER SQ. YD.
D2	PROP. VAR. DEPTH ASPHALT CONCRETE INTERMEDIATE COURSE, TYPE I19.0C, AT AN AVERAGE RATE OF 114 LBS. PER SQ. YD. PER 1" DEPTH, TO BE PLACED IN LAYERS NOT LESS THAN 2½" IN DEPTH OR GREATER THAN 4" IN DEPTH.
E1	PROP. APPROX. 4" ASPHALT CONCRETE BASE COURSE, TYPE B25.0C, AT AN AVERAGE RATE OF 456 LBS. PER SQ. YD.
E2	PROP. VAR. DEPTH ASPHALT CONCRETE BASE COURSE, TYPE B25.0C, AT AN AVERAGE RATE OF 114 LBS. PER SQ. YD. PER 1" DEPTH. TO BE PLACED IN LAYERS NOT LESS THAN 3" IN DEPTH OR GREATER THAN 5½" IN DEPTH.
L	CLASS IV SUBGRADE STABILIZATION
N	GEOTEXTILE FOR SOIL STABILIZATION
R1	CONCRETE EXPRESSWAY GUTTER
R2	2'-6" CONCRETE CURB & GUTTER
T	EARTH MATERIAL.
U	EXISTING PAVEMENT.
V1	MILLING BITUMINOUS PAVEMENT (0" TO 1.5" DEPTH - SEE DETAIL THIS SHEET)
V2	MILLING BITUMINOUS PAVEMENT (1.5" DEPTH)
V3	SINUSOIDAL MILLED RUMBLE STRIPS (SEE DETAIL SHEET 2C-2 AND SPECIAL PROVISION)
W	VARIABLE DEPTH ASPHALT PAVEMENT (SEE STANDARD WEDGING DETAIL SHEET No. 2A-1)

NOTE: PAVEMENT EDGE SLOPES ARE 1:1 UNLESS SHOWN OTHERWISE.

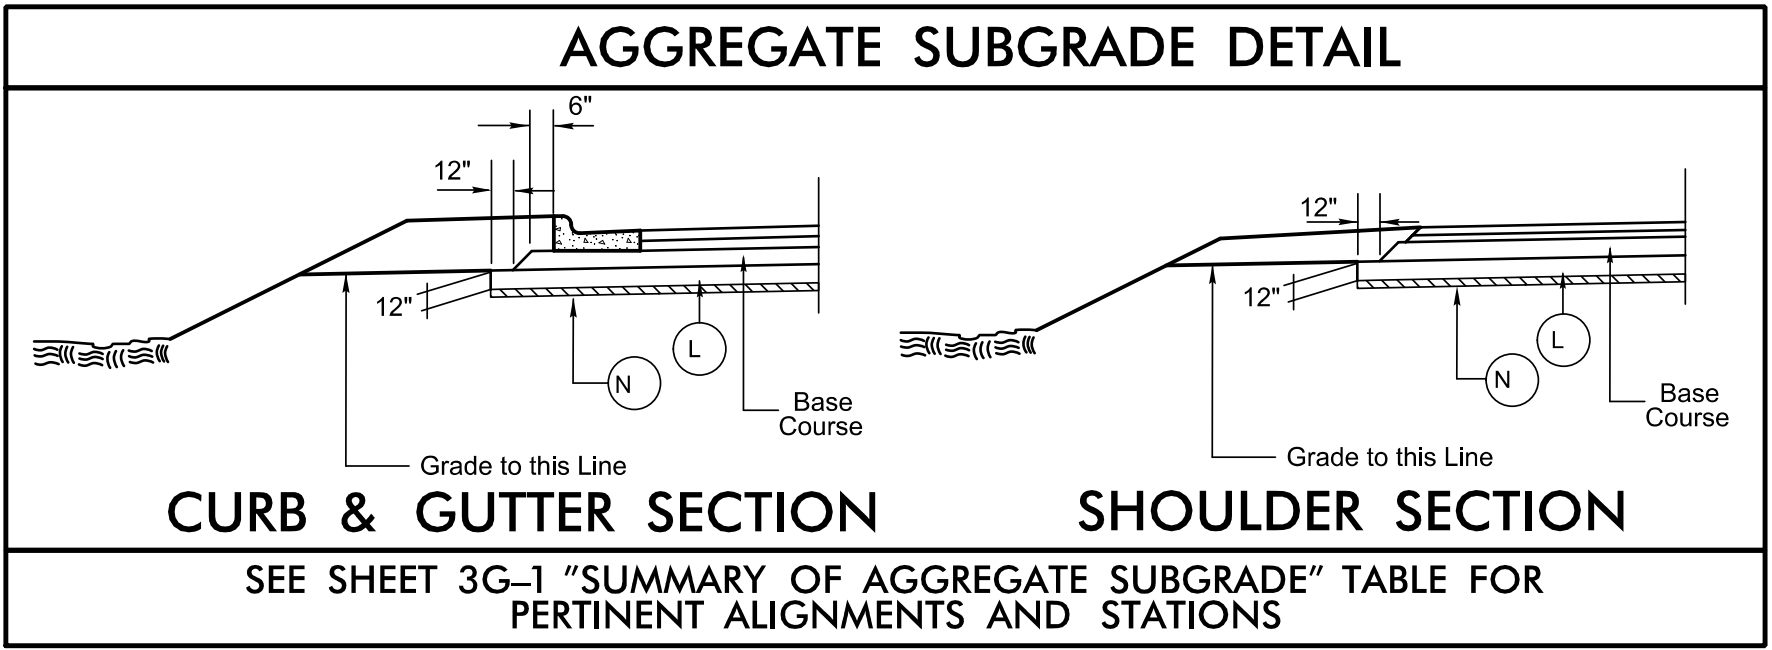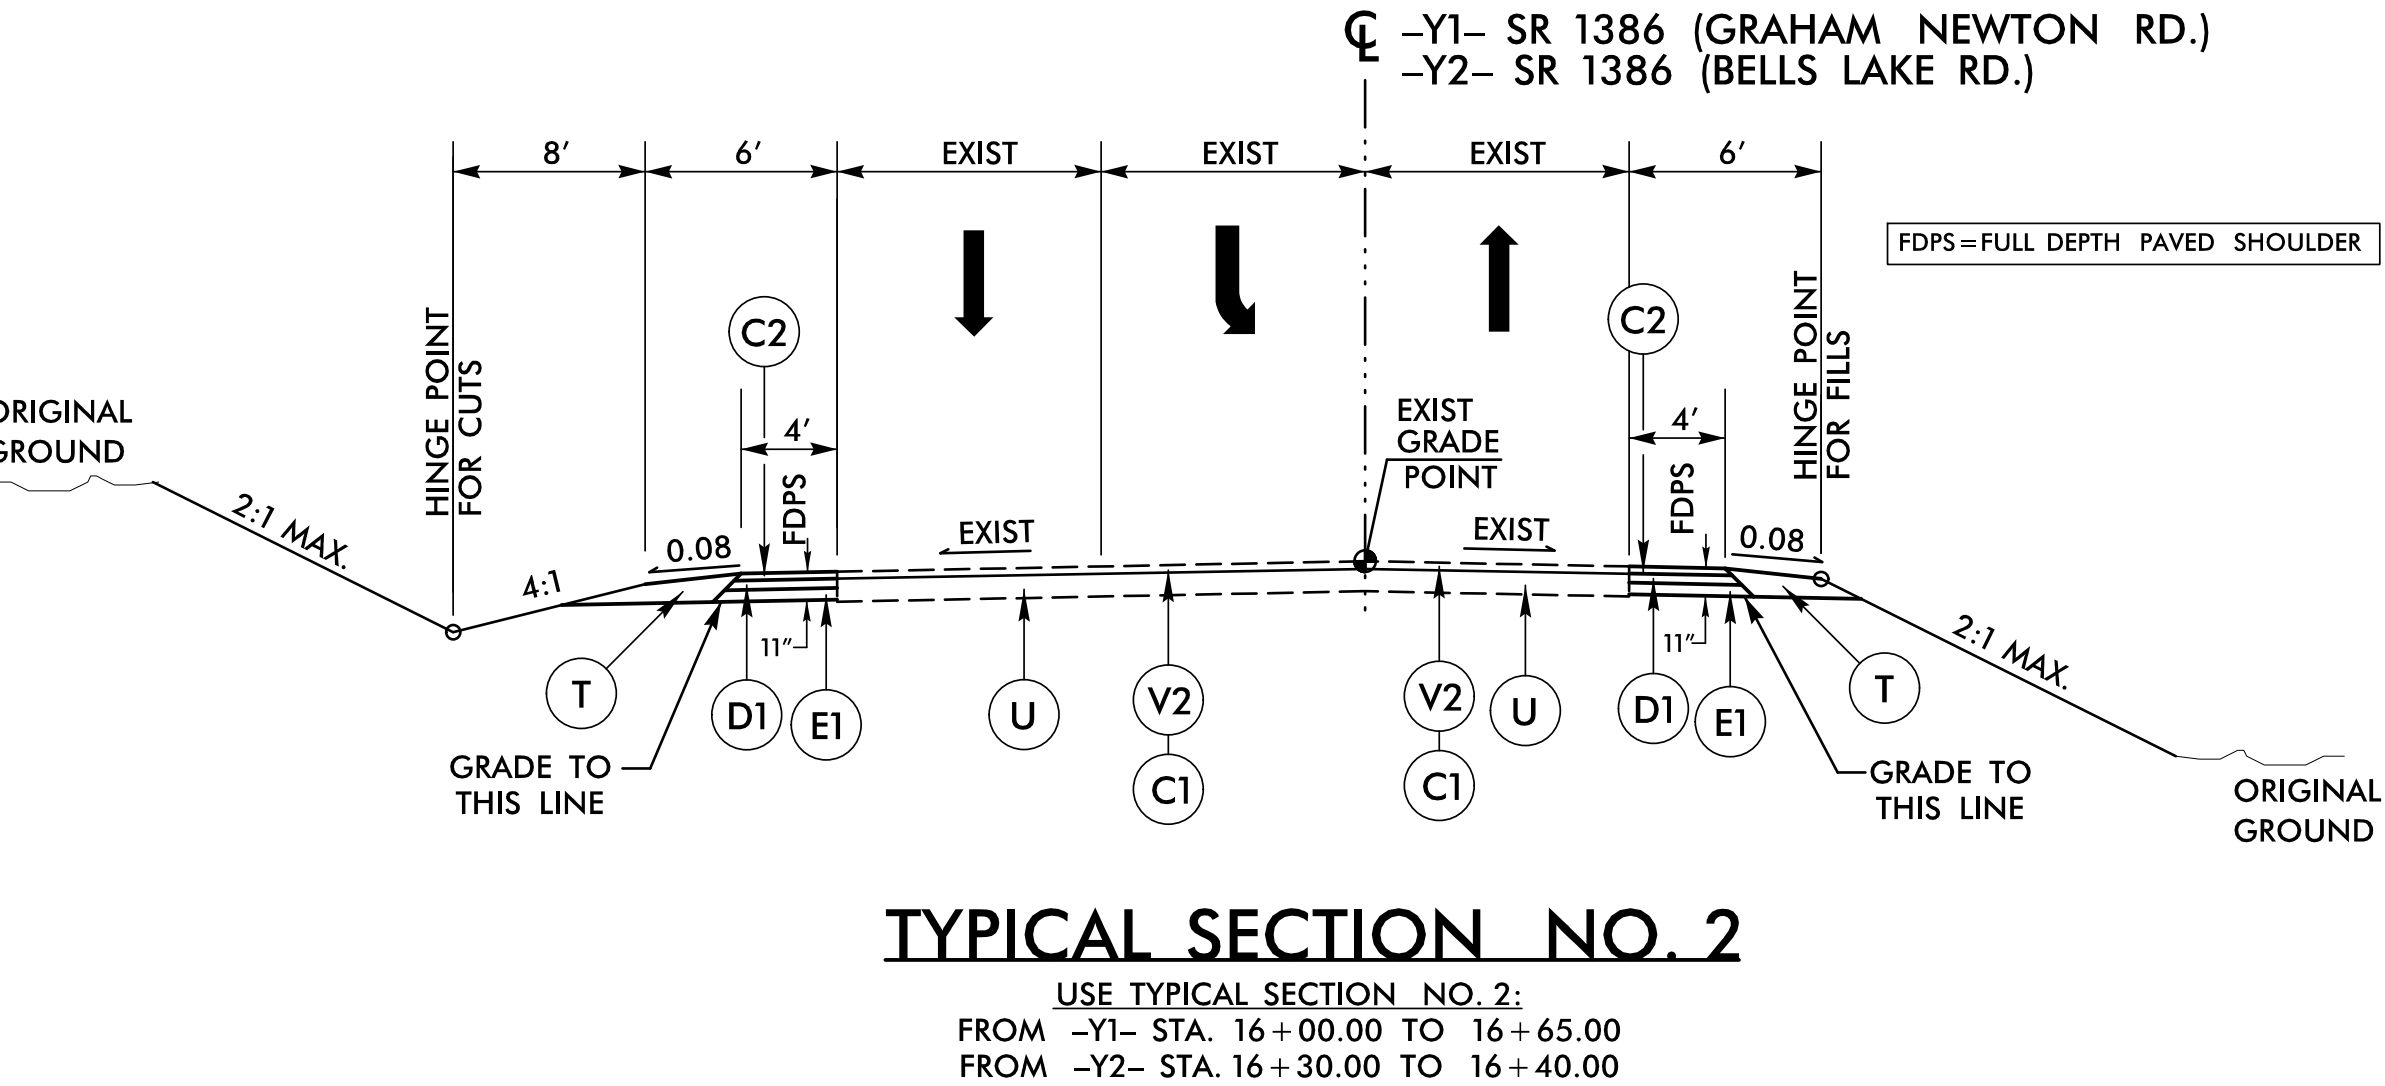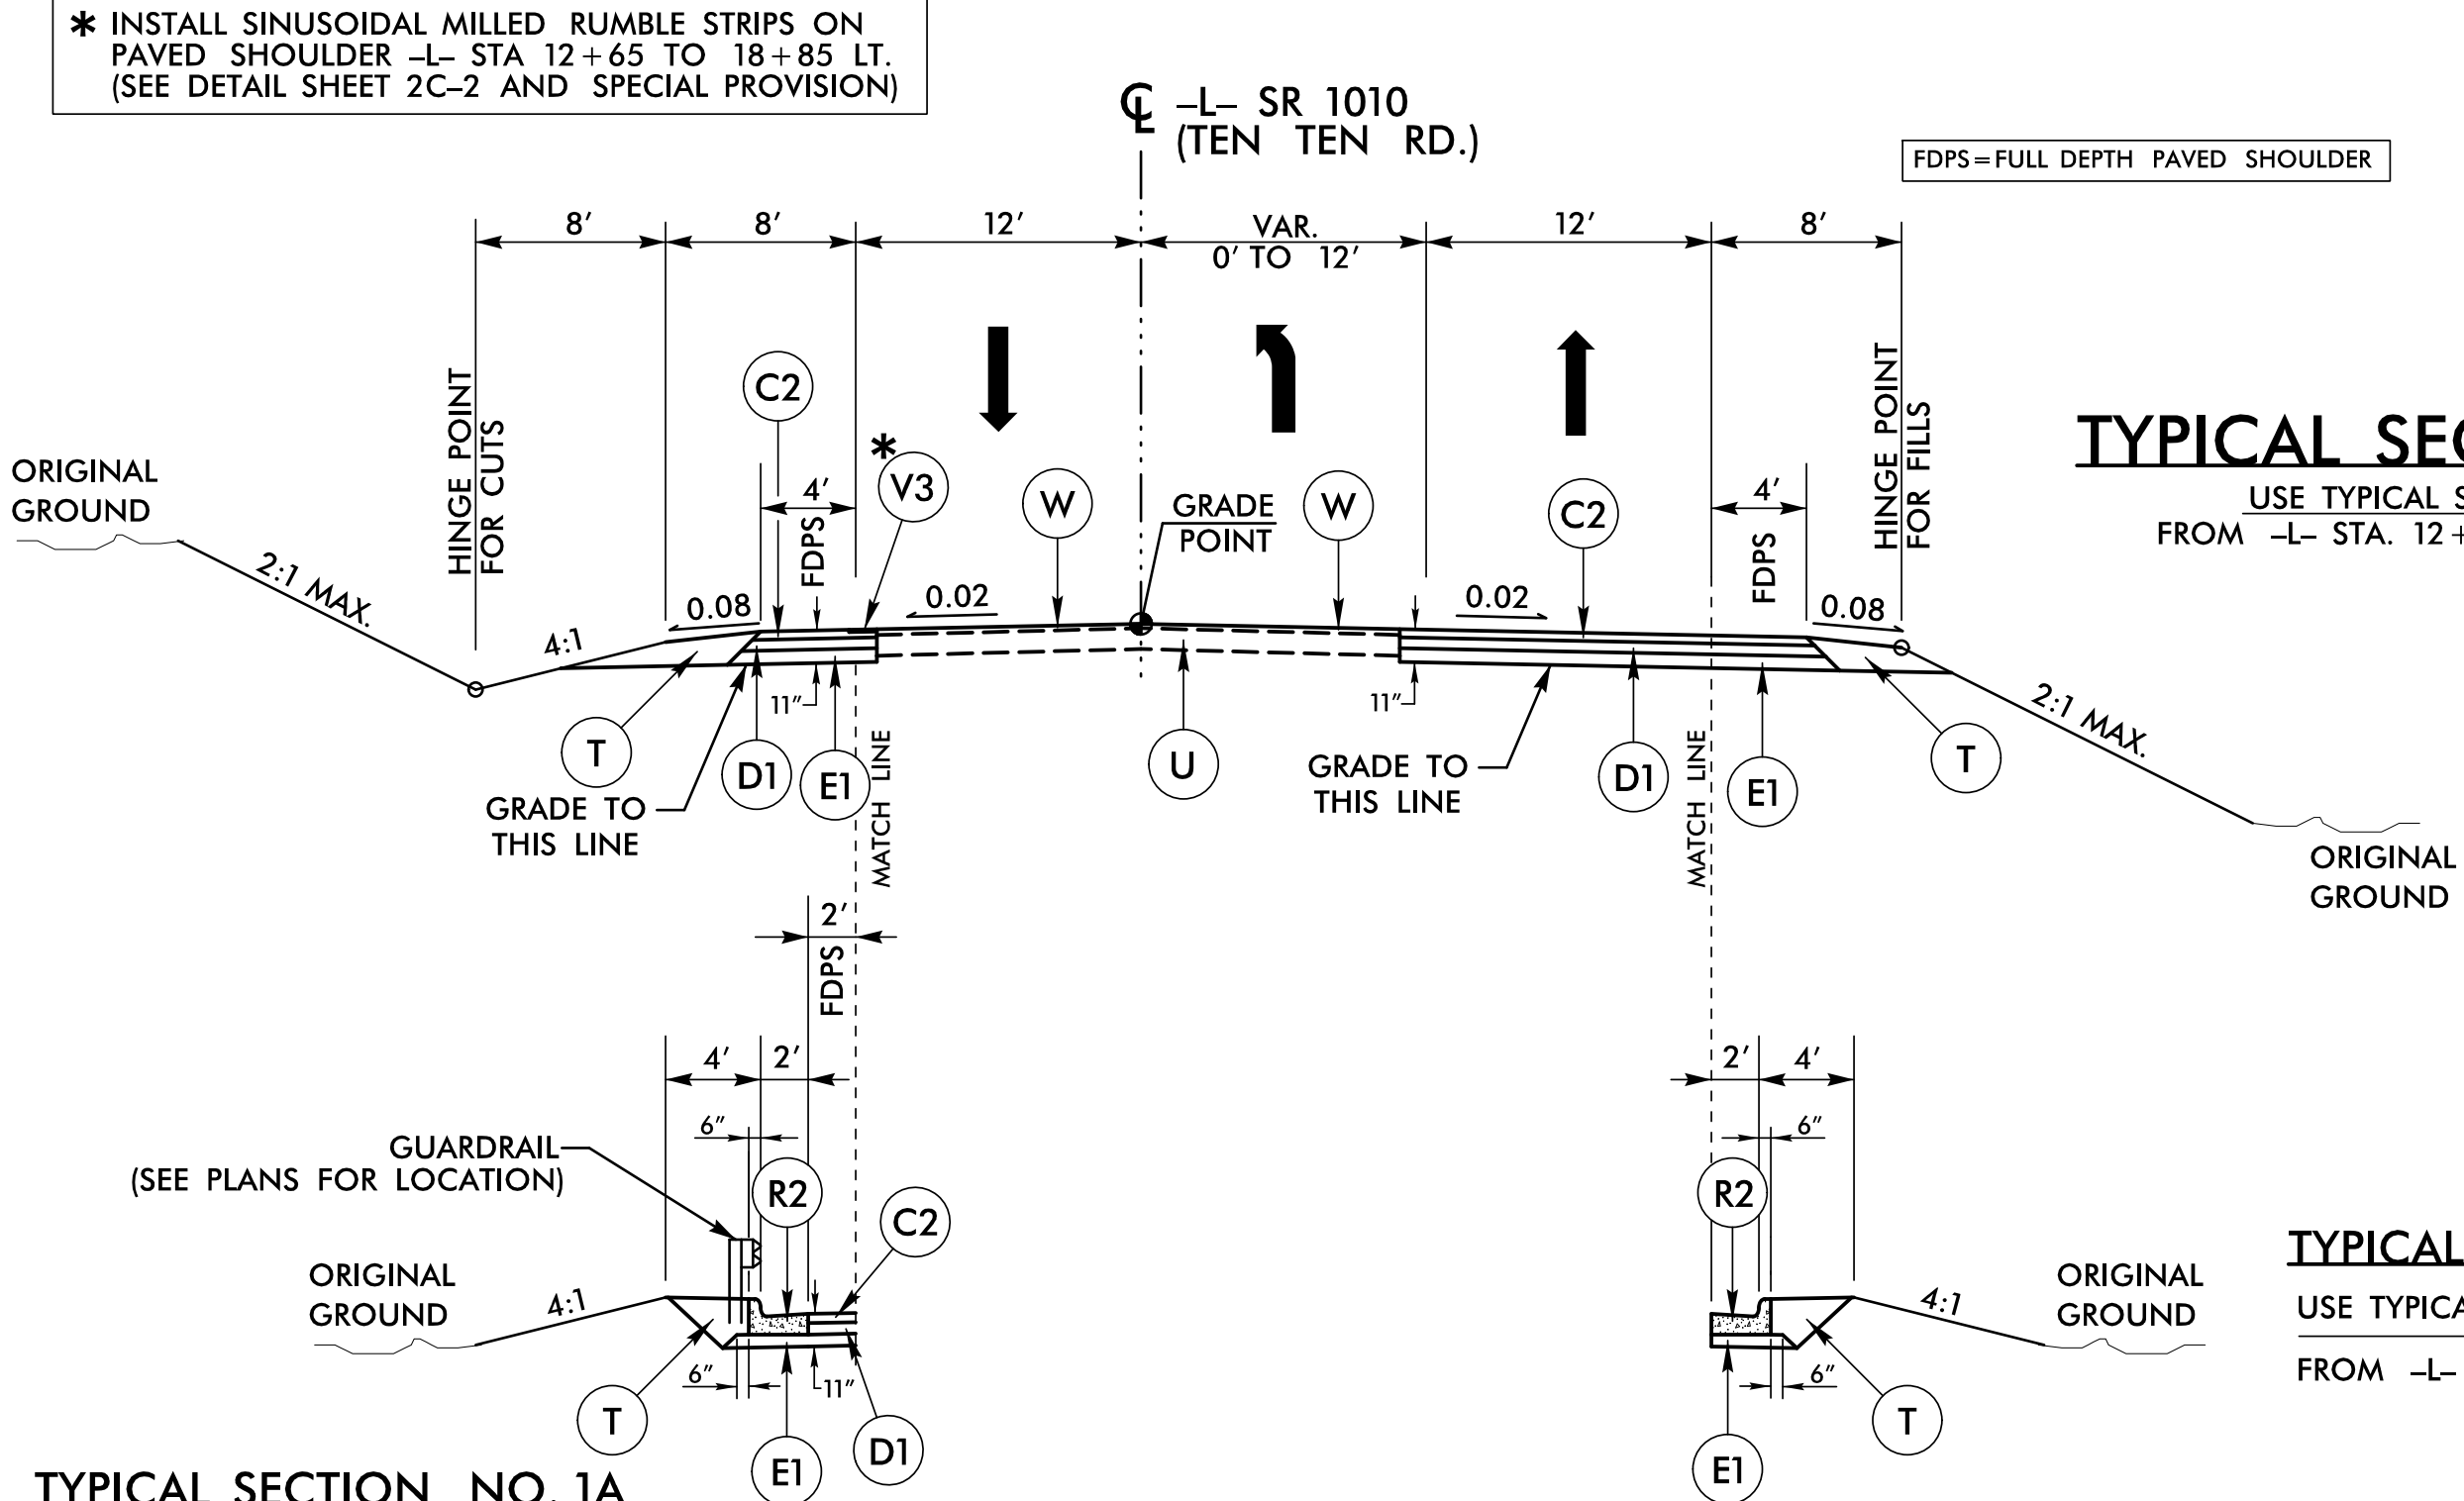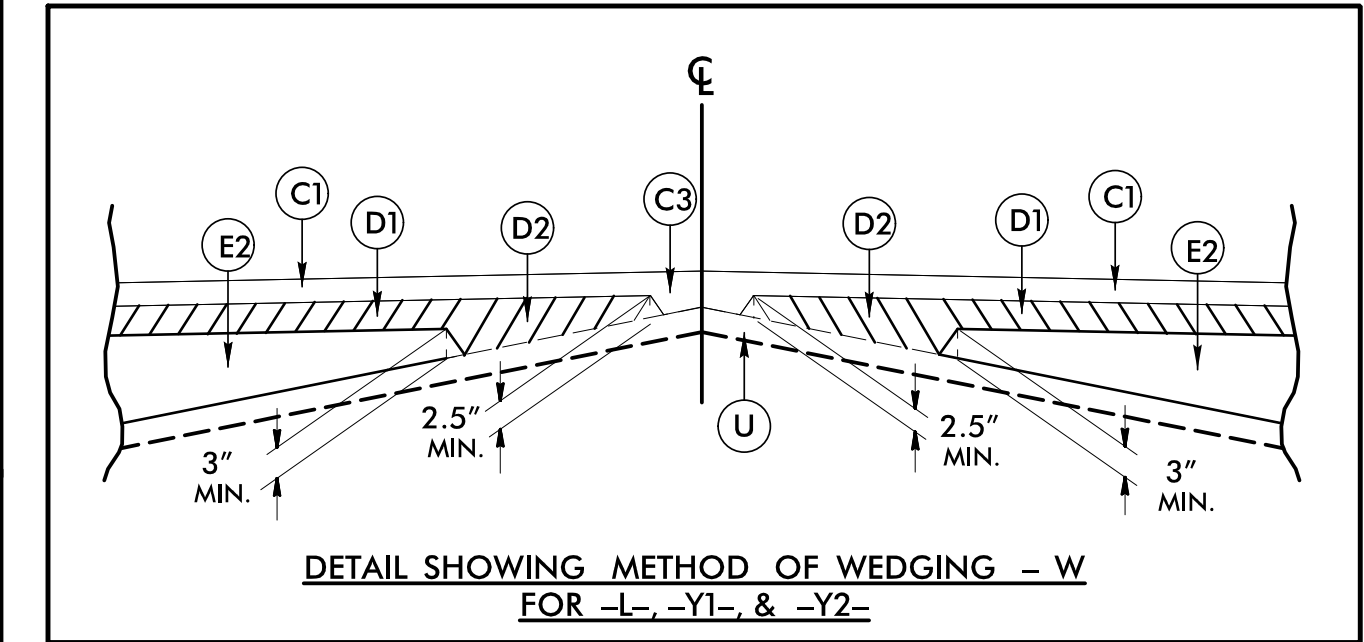


PROJECT REFERENCE NO. HL-0008L	SHEET NO. 2A-1
ROADWAY DESIGN ENGINEER MARCUS LOVER 027418 3/14/2024 3:44 PM EDT	PAVEMENT DESIGN ENGINEER MARCUS LOVER 046017 3/15/2024 9:02 AM EDT
DOCUMENT NOT CONSIDERED FINAL UNLESS ALL SIGNATURES COMPLETED	
TGS ENGINEERS 706 HILLSBOROUGH ST. SUITE 200 RALEIGH, NC 27603 PH (919) 773-8887 CORP. LICENSE NO.: C-0275	

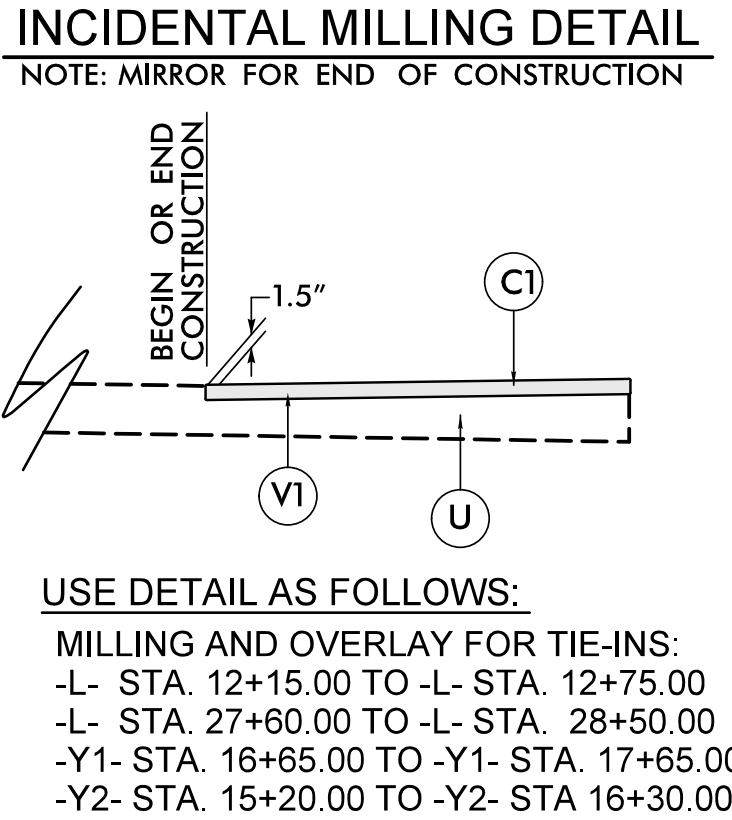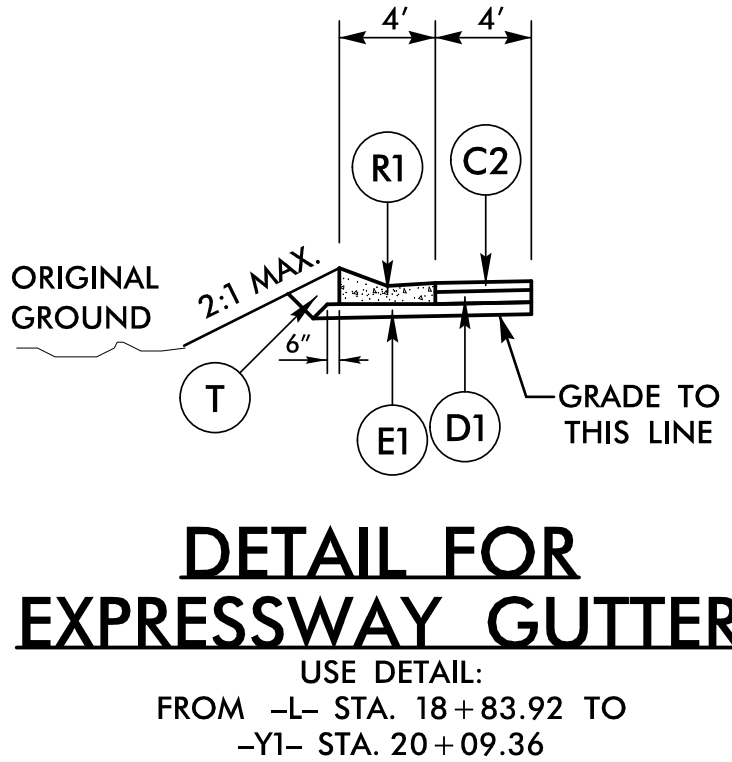

6/2/2024

3/13/2024
C:\Projects\NCDOT\Div 5 HL-0008L\Roadway\Proj\h10008L_rdy_tup.dgn
User: mlover

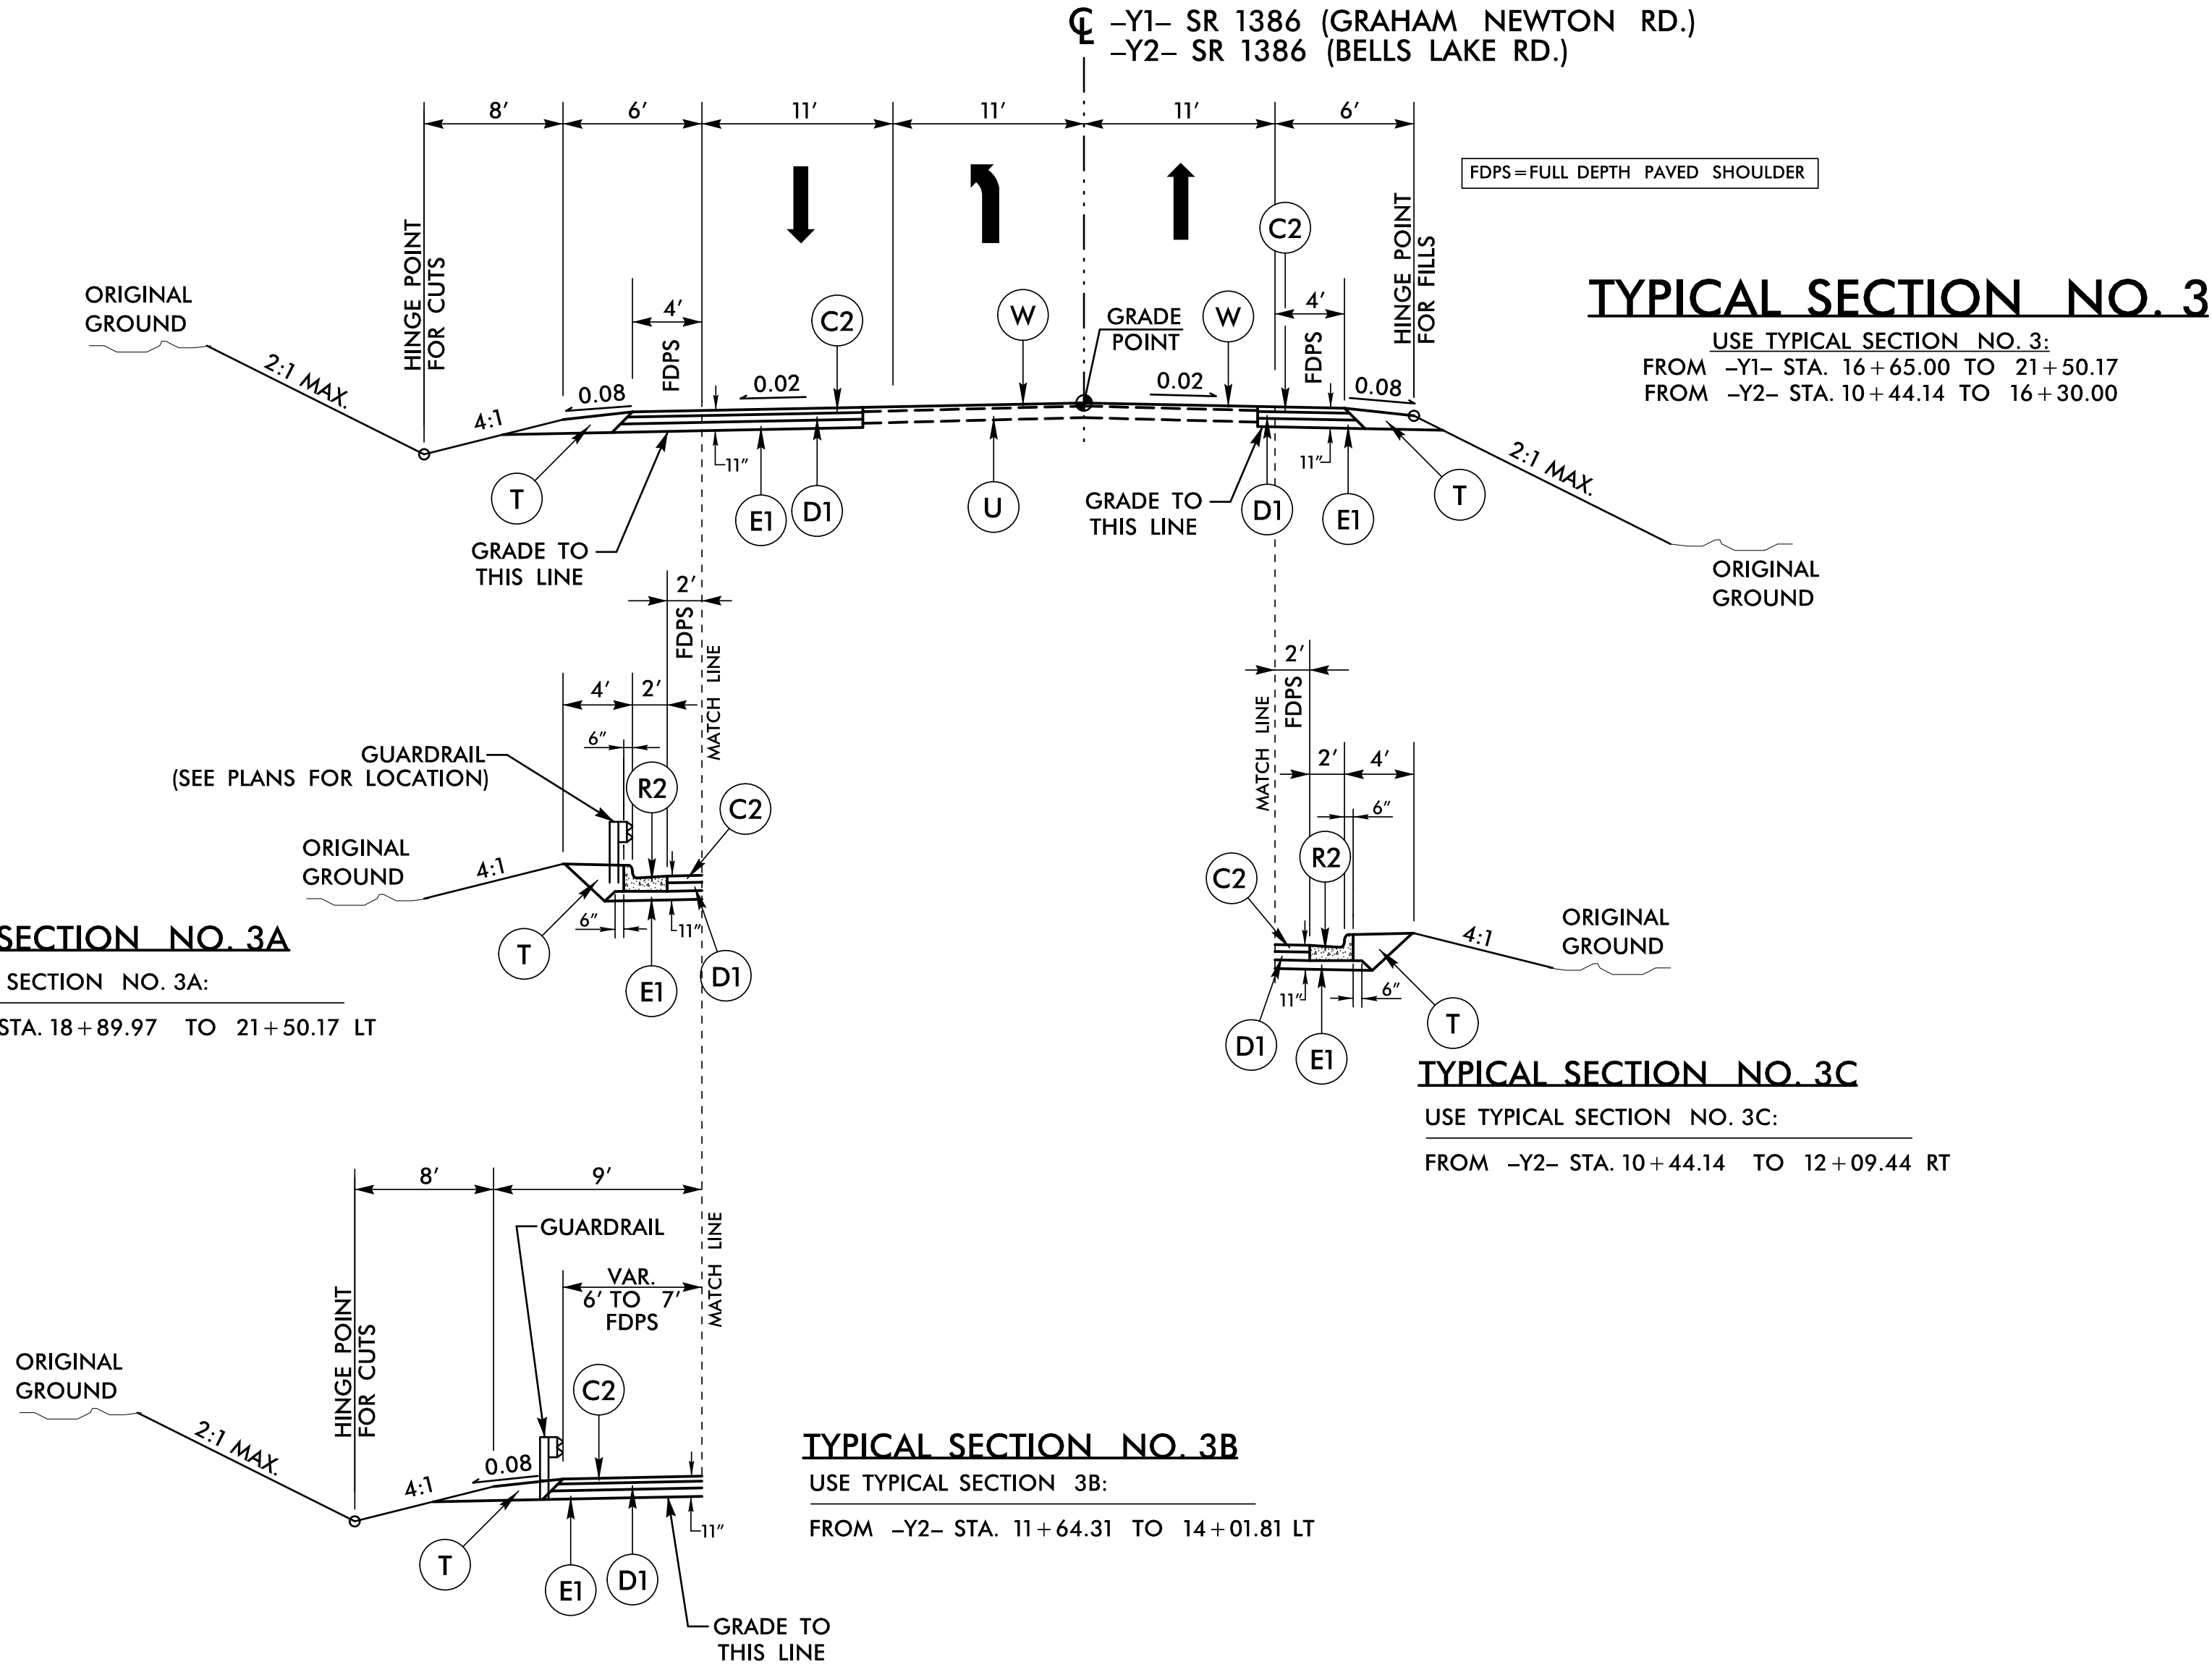

PROJECT REFERENCE NO. <i>HL-0008L</i>		SHEET NO. <i>2A-2</i>	
ROADWAY DESIGN ENGINEER TGS ENGINEERS 027418 3/14/2024 3:44 PM EDT		PAVEMENT DESIGN ENGINEER TGS ENGINEERS 046017 3/15/2024 9:02 AM EDT	
DOCUMENT NOT CONSIDERED FINAL UNLESS ALL SIGNATURES COMPLETED			
TGS ENGINEERS 706 HILLSBOROUGH ST. SUITE 200 RALEIGH, NC 27603 PH (919) 773-8887 CORP. LICENSE NO.: C-0275			


C1	1½" S9.5C
C2	3" S9.5C
C3	VAR. S9.5C
D1	4" I19.5C
D2	VAR. I19.0C
E1	4" B25.0C
E2	VAR. B25.0C
R1	EXPWY. GUTTER
R2	2'-6" C&G
T	EARTH MATERIAL
U	EXIST. PAVEMENT
V1	0" - 1.5" MILLING
V2	1½" MILLING
V3	RUMBLE STRIPS
W	WEDGING

8/17/99

10/9/2023
C:\Projects\NCDOT\Div 5 HL-0008L\Roadway\Proj\H10008L_rdy.psh, 2b-1.dgn
L:\mloves

REVISIONS

INTERSECTION DETAILS

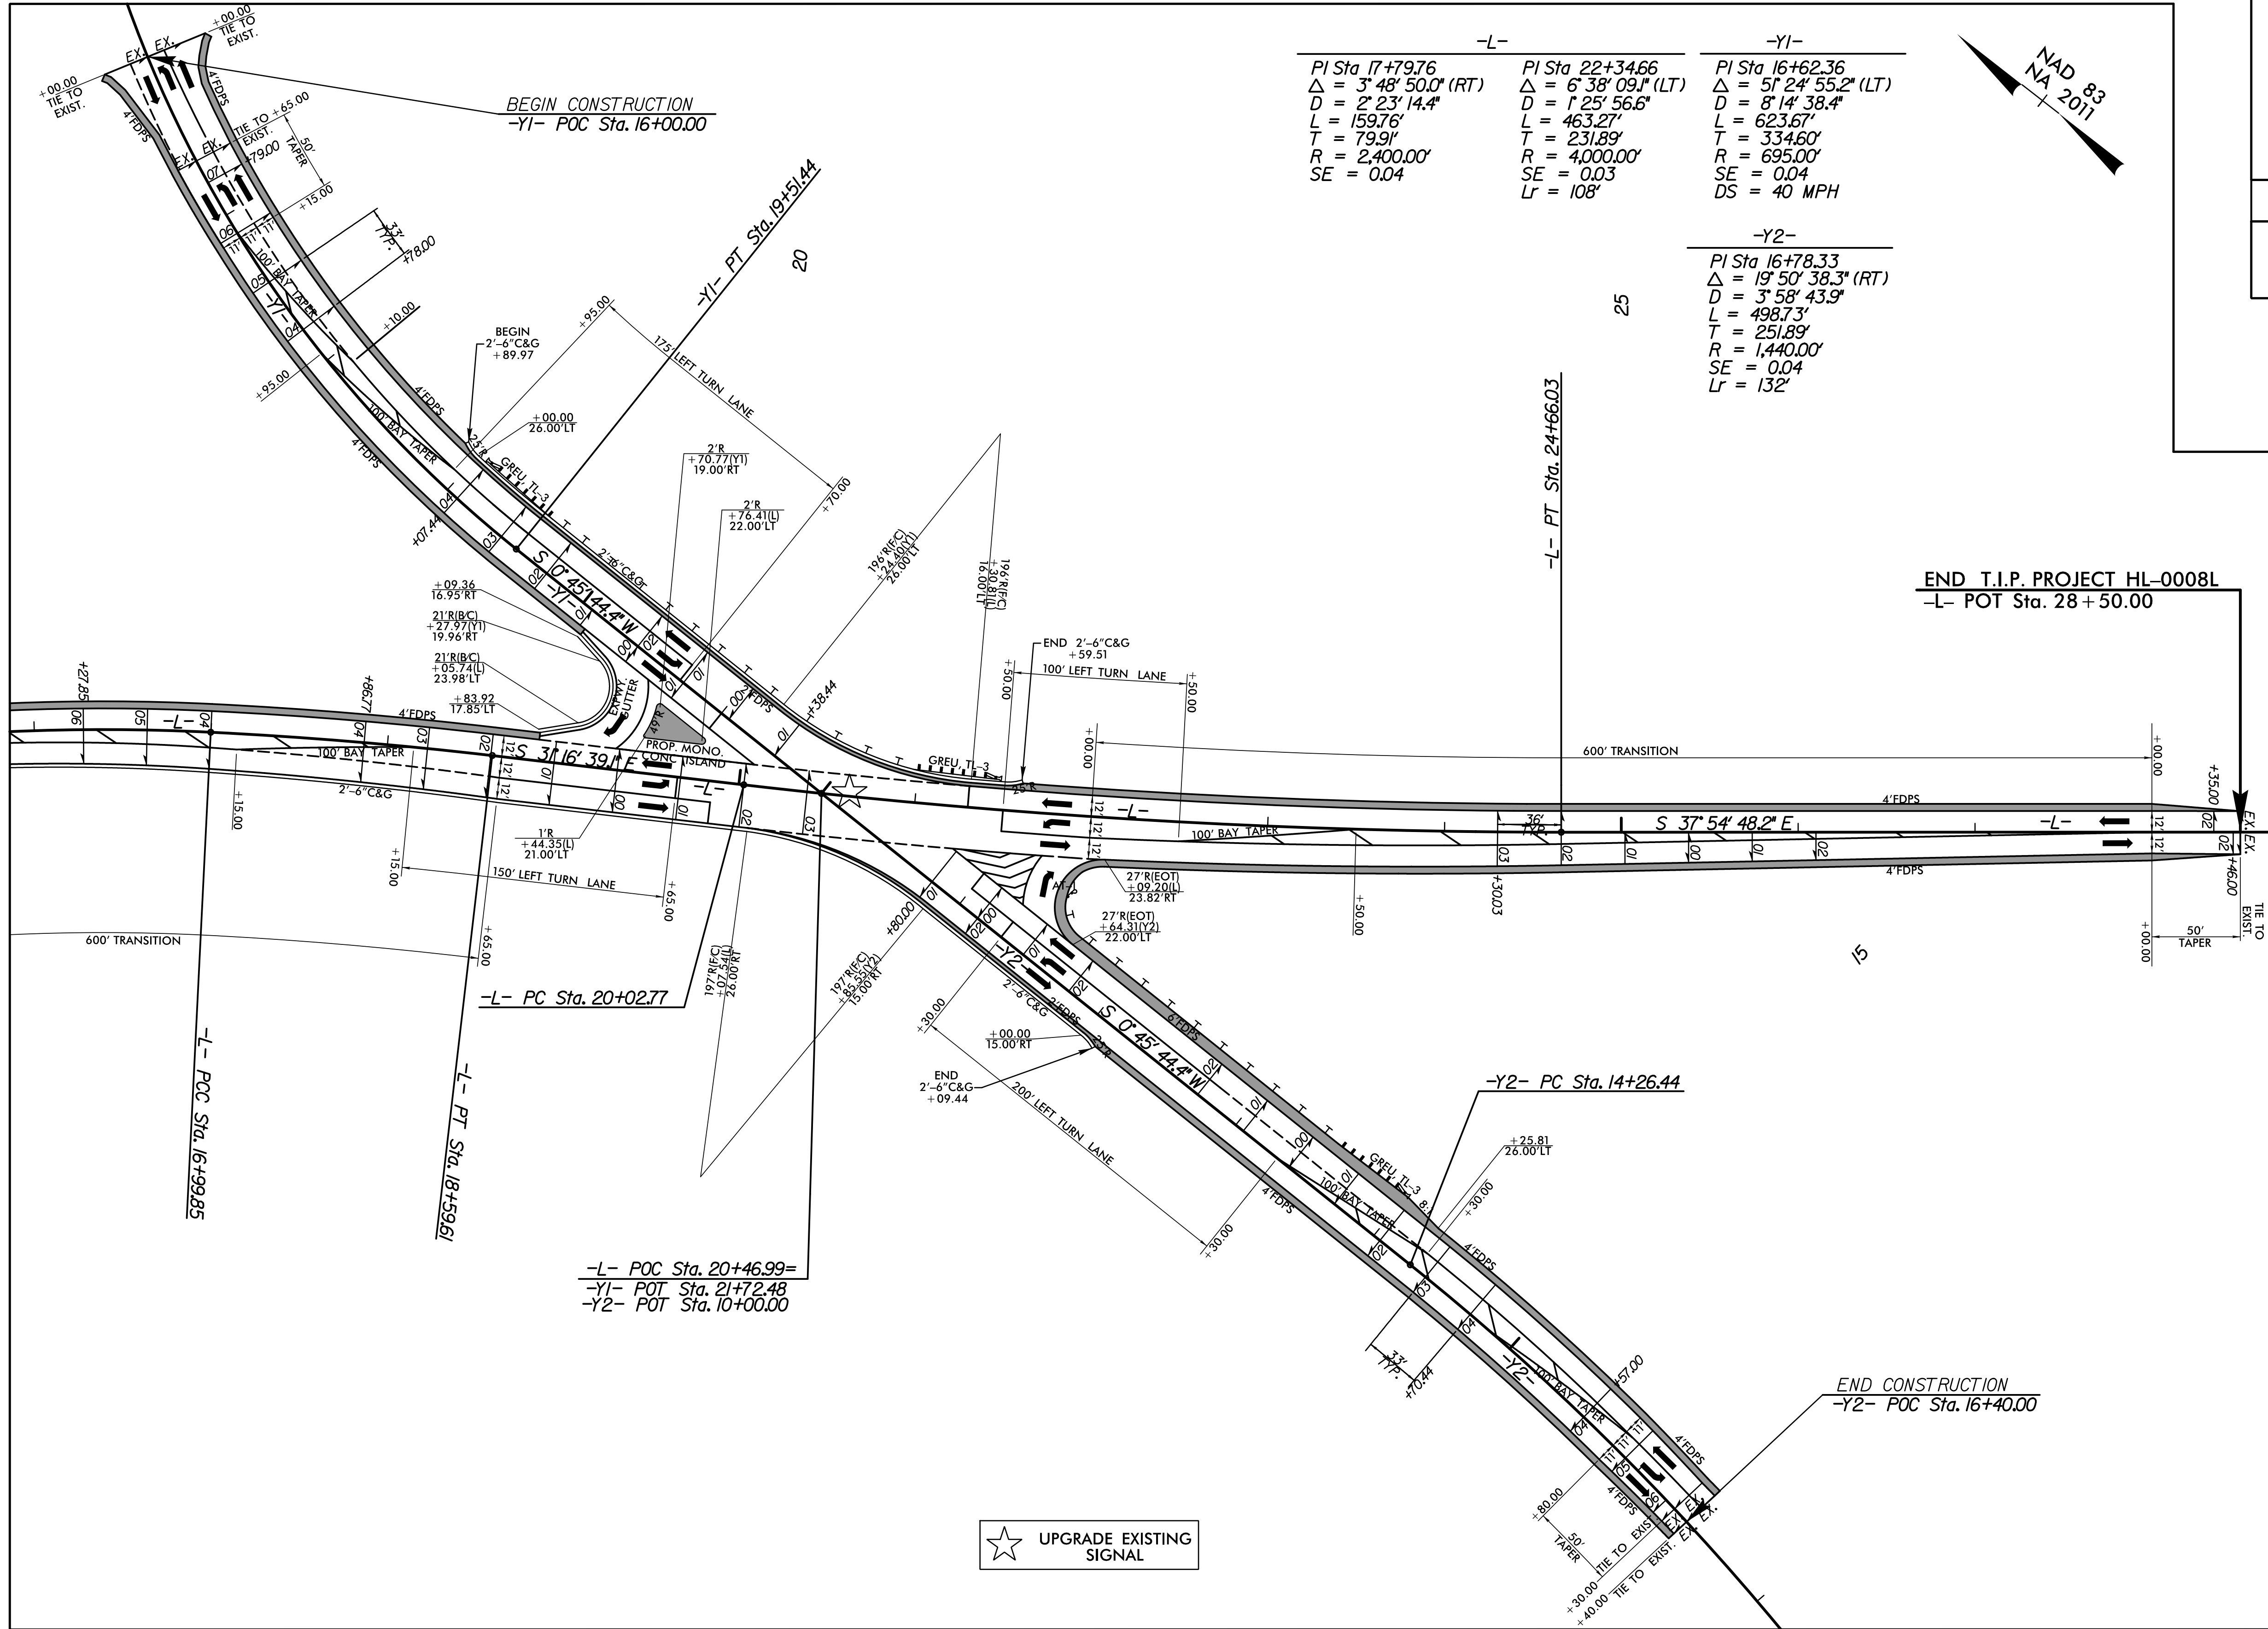

SR 1010 (TEN-TEN RD) (-L-)/
SR 1386 (GRAHAM NEWTON RD) (-Y1-)/
SR 1386 (BELLS LAKE RD) (-Y2-)
INTERSECTION DETAIL

SEE SHEETS 04 & 05 FOR PLAN VIEW

PROJECT REFERENCE NO.
HL-0008L

SHEET NO.
2B-1

RW SHEET NO.

ROADWAY DESIGN
ENGINEER

DOUGLAS CAROLINA
ROADWAY DESIGN
ENGINEERS
SEAL
027418
V. MARCUS LOWERY

3/14/2024 | 3:39 PM EDT

DOCUMENT NOT CONSIDERED FINAL
UNLESS ALL SIGNATURES COMPLETED

TGS
ENGINEERS

TGS ENGINEERS
706 HILLSBOROUGH ST., SUITE 200
RALEIGH, NC 27603
PH (919) 773-8887
CORP. LICENSE NO.: C-0275

SCALE

0 50 100



STATE OF
NORTH CAROLINA
DEPT. OF TRANSPORTATION
DIVISION OF HIGHWAYS
RALEIGH, N.C.

ENGLISH DETAIL DRAWING FOR
**MINIMUM DEPTH
CONCRETE CATCH BASIN**
12" THRU 84" PIPE


SHEET 1 OF 2
840D02

GENERAL NOTES:
USE CLASS "B" CONCRETE THROUGHOUT.
PROVIDE ALL CATCH BASINS OVER 3'-6" IN DEPTH WITH STEPS 12" ON CENTER. USE STEPS WHICH COMPLY WITH STD. DRAWING 840.66.
OPTIONAL CONSTRUCTION - MONOLITHIC FOUR, 2" KEYWAY, OR #4 BAR DOWELS AT 12" CENTERS AS DIRECTED BY THE ENGINEER.
USE FORMS FOR THE CONSTRUCTION OF THE BOTTOM SLAB.
IF REINFORCED CONCRETE PIPE IS SET IN BOTTOM SLAB OF BOX, ADD TO SLAB AS SHOWN ON STD. NO. 840.00.
USE TYPE "E", "F" AND "G" GRATES UNLESS OTHERWISE INDICATED.
FOR 8'-0" IN HEIGHT OR LESS USE 6" WALLS AND BOTTOM SLAB. OVER 8'-0" TO 16'-0" IN HEIGHT USE 8" WALLS AND BOTTOM SLAB. ADJUST QUANTITIES ACCORDINGLY.
CONSTRUCT WITH PIPE CROWNS MATCHING.
CHAMFER ALL EXPOSED CORNERS 1".
** FOR STRUCTURES WITH PIPE LARGER THAN 54", MAKE THE TOP SLAB 8" THICK.

STATE OF
NORTH CAROLINA
DEPT. OF TRANSPORTATION
DIVISION OF HIGHWAYS
RALEIGH, N.C.

ENGLISH DETAIL DRAWING FOR
**MINIMUM DEPTH
CONCRETE CATCH BASIN**
12" THRU 84" PIPE


SHEET 1 OF 2
840D02

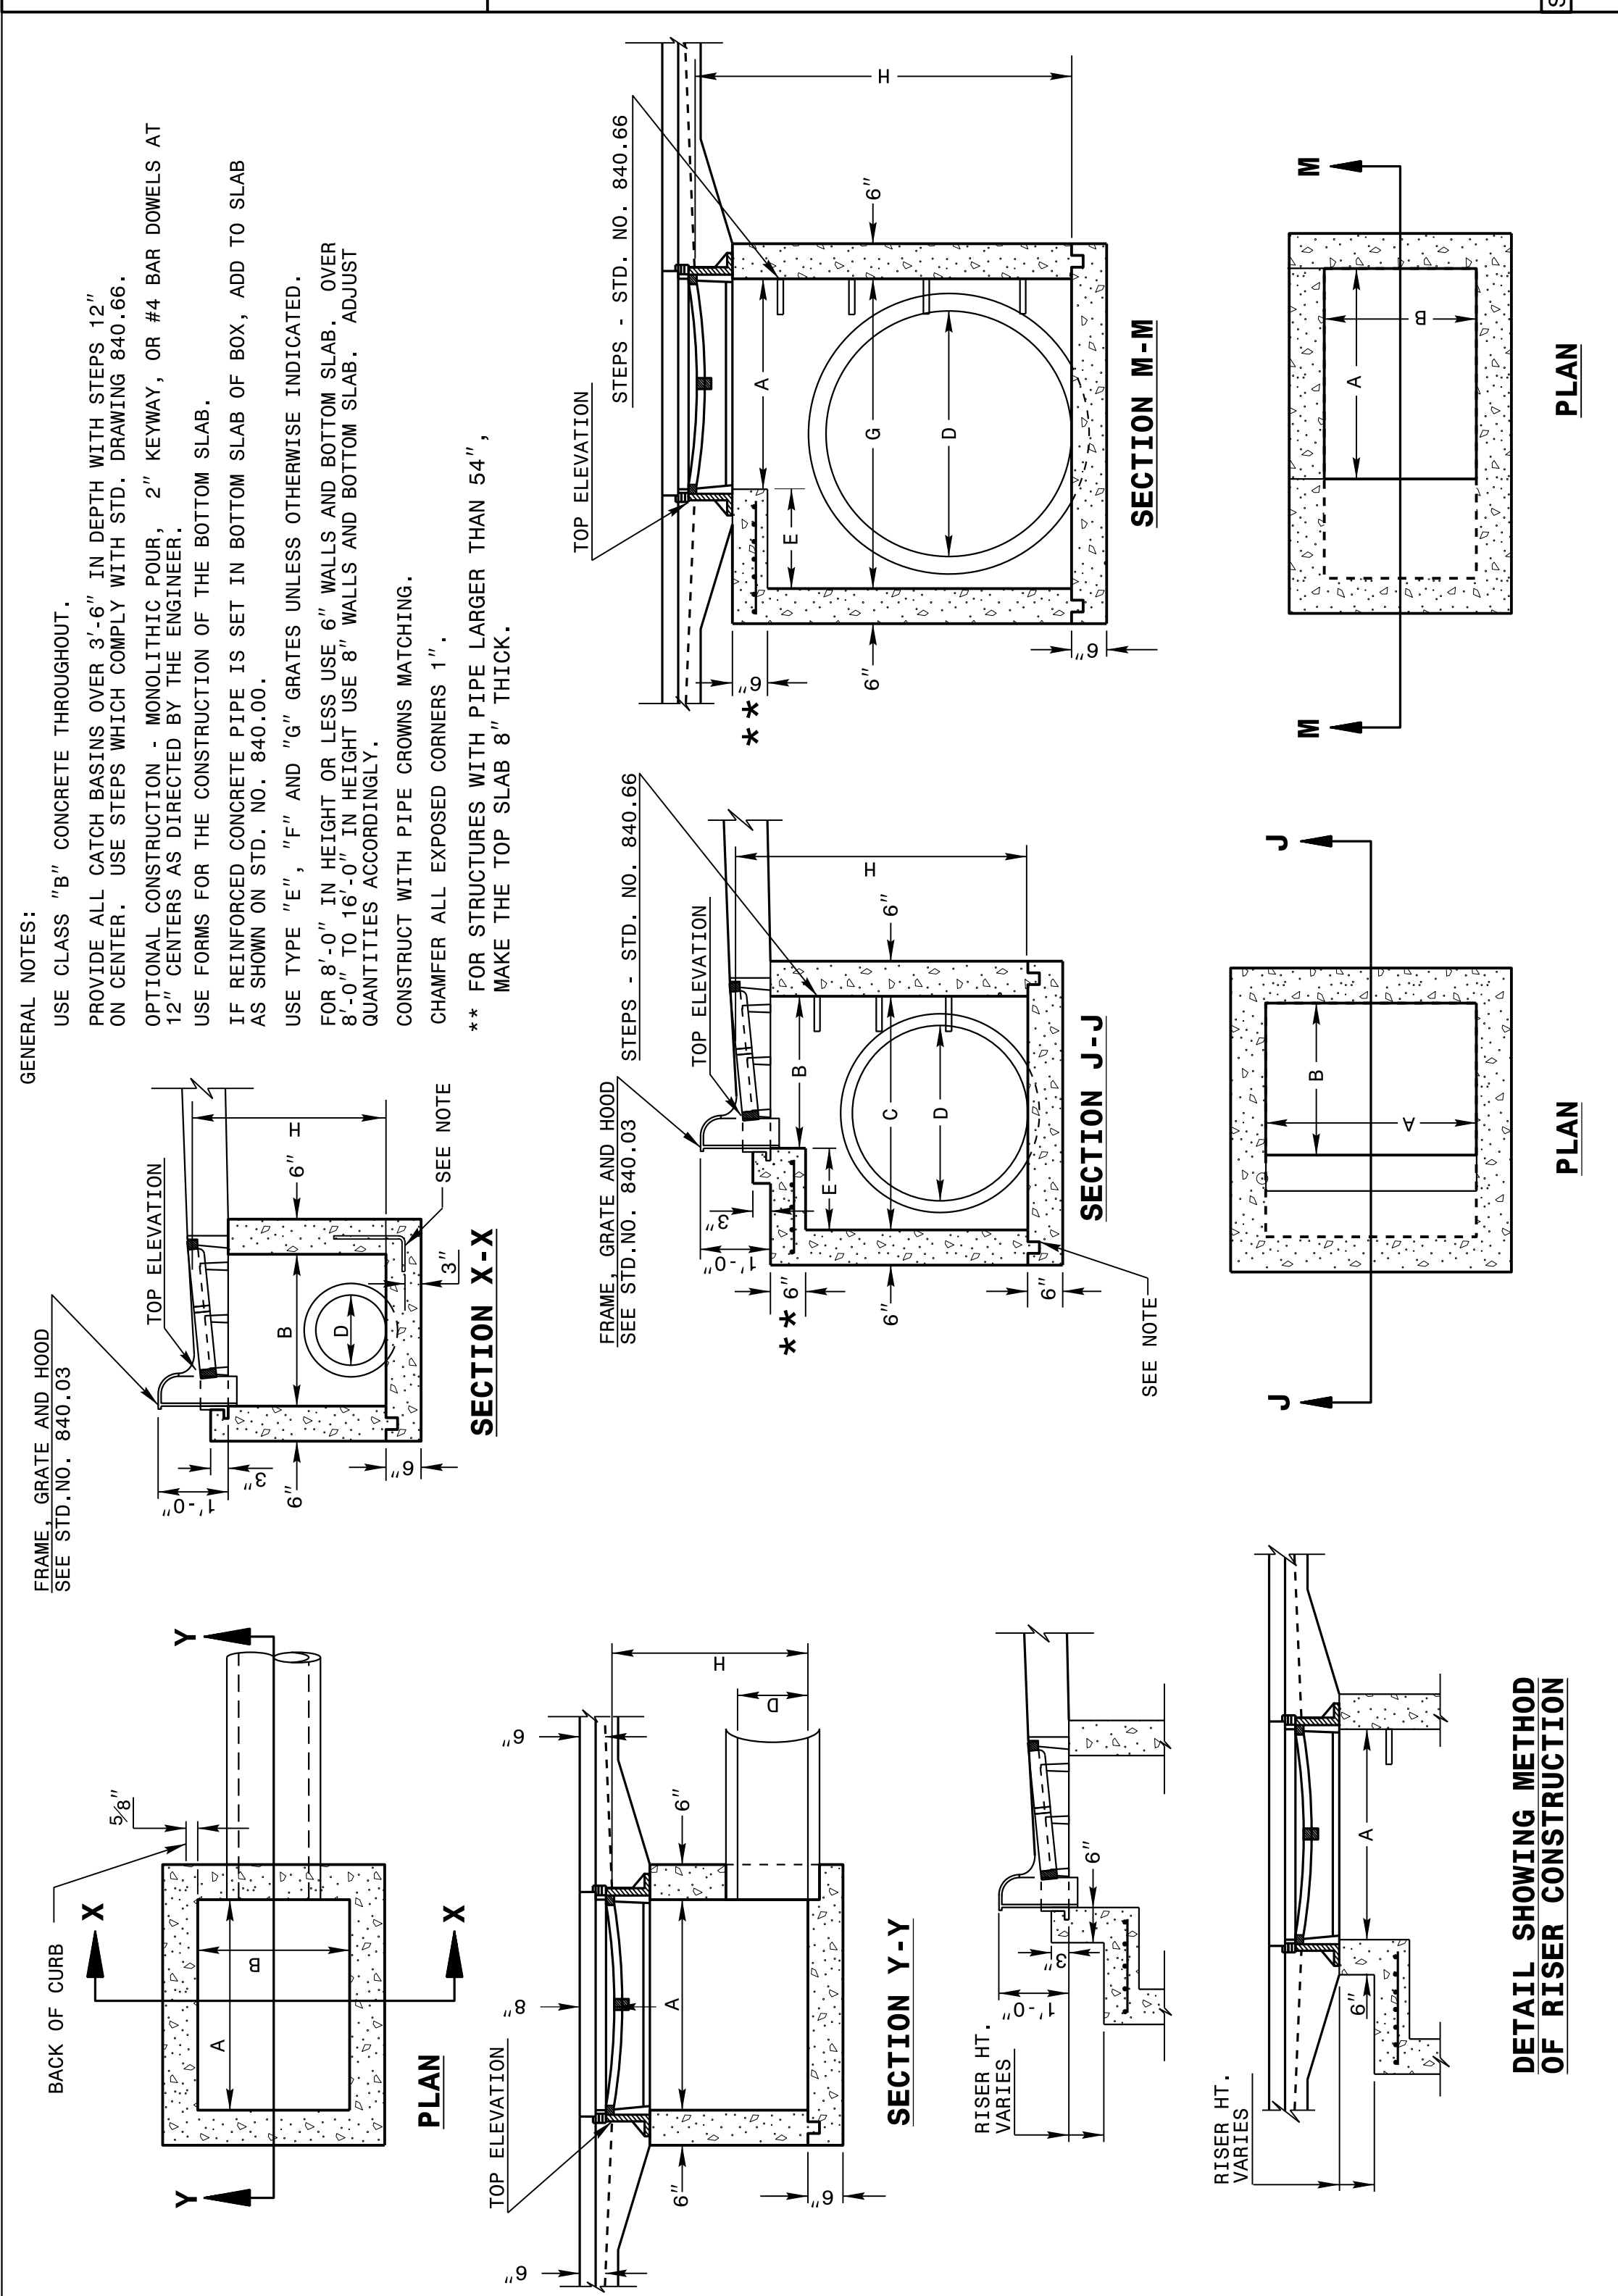

STATE OF
NORTH CAROLINA
DEPT. OF TRANSPORTATION
DIVISION OF HIGHWAYS
RALEIGH, N.C.

ENGLISH DETAIL DRAWING FOR
**MINIMUM DEPTH
CONCRETE CATCH BASIN**
12" THRU 84" PIPE

SHEET 2 OF 2
840D02

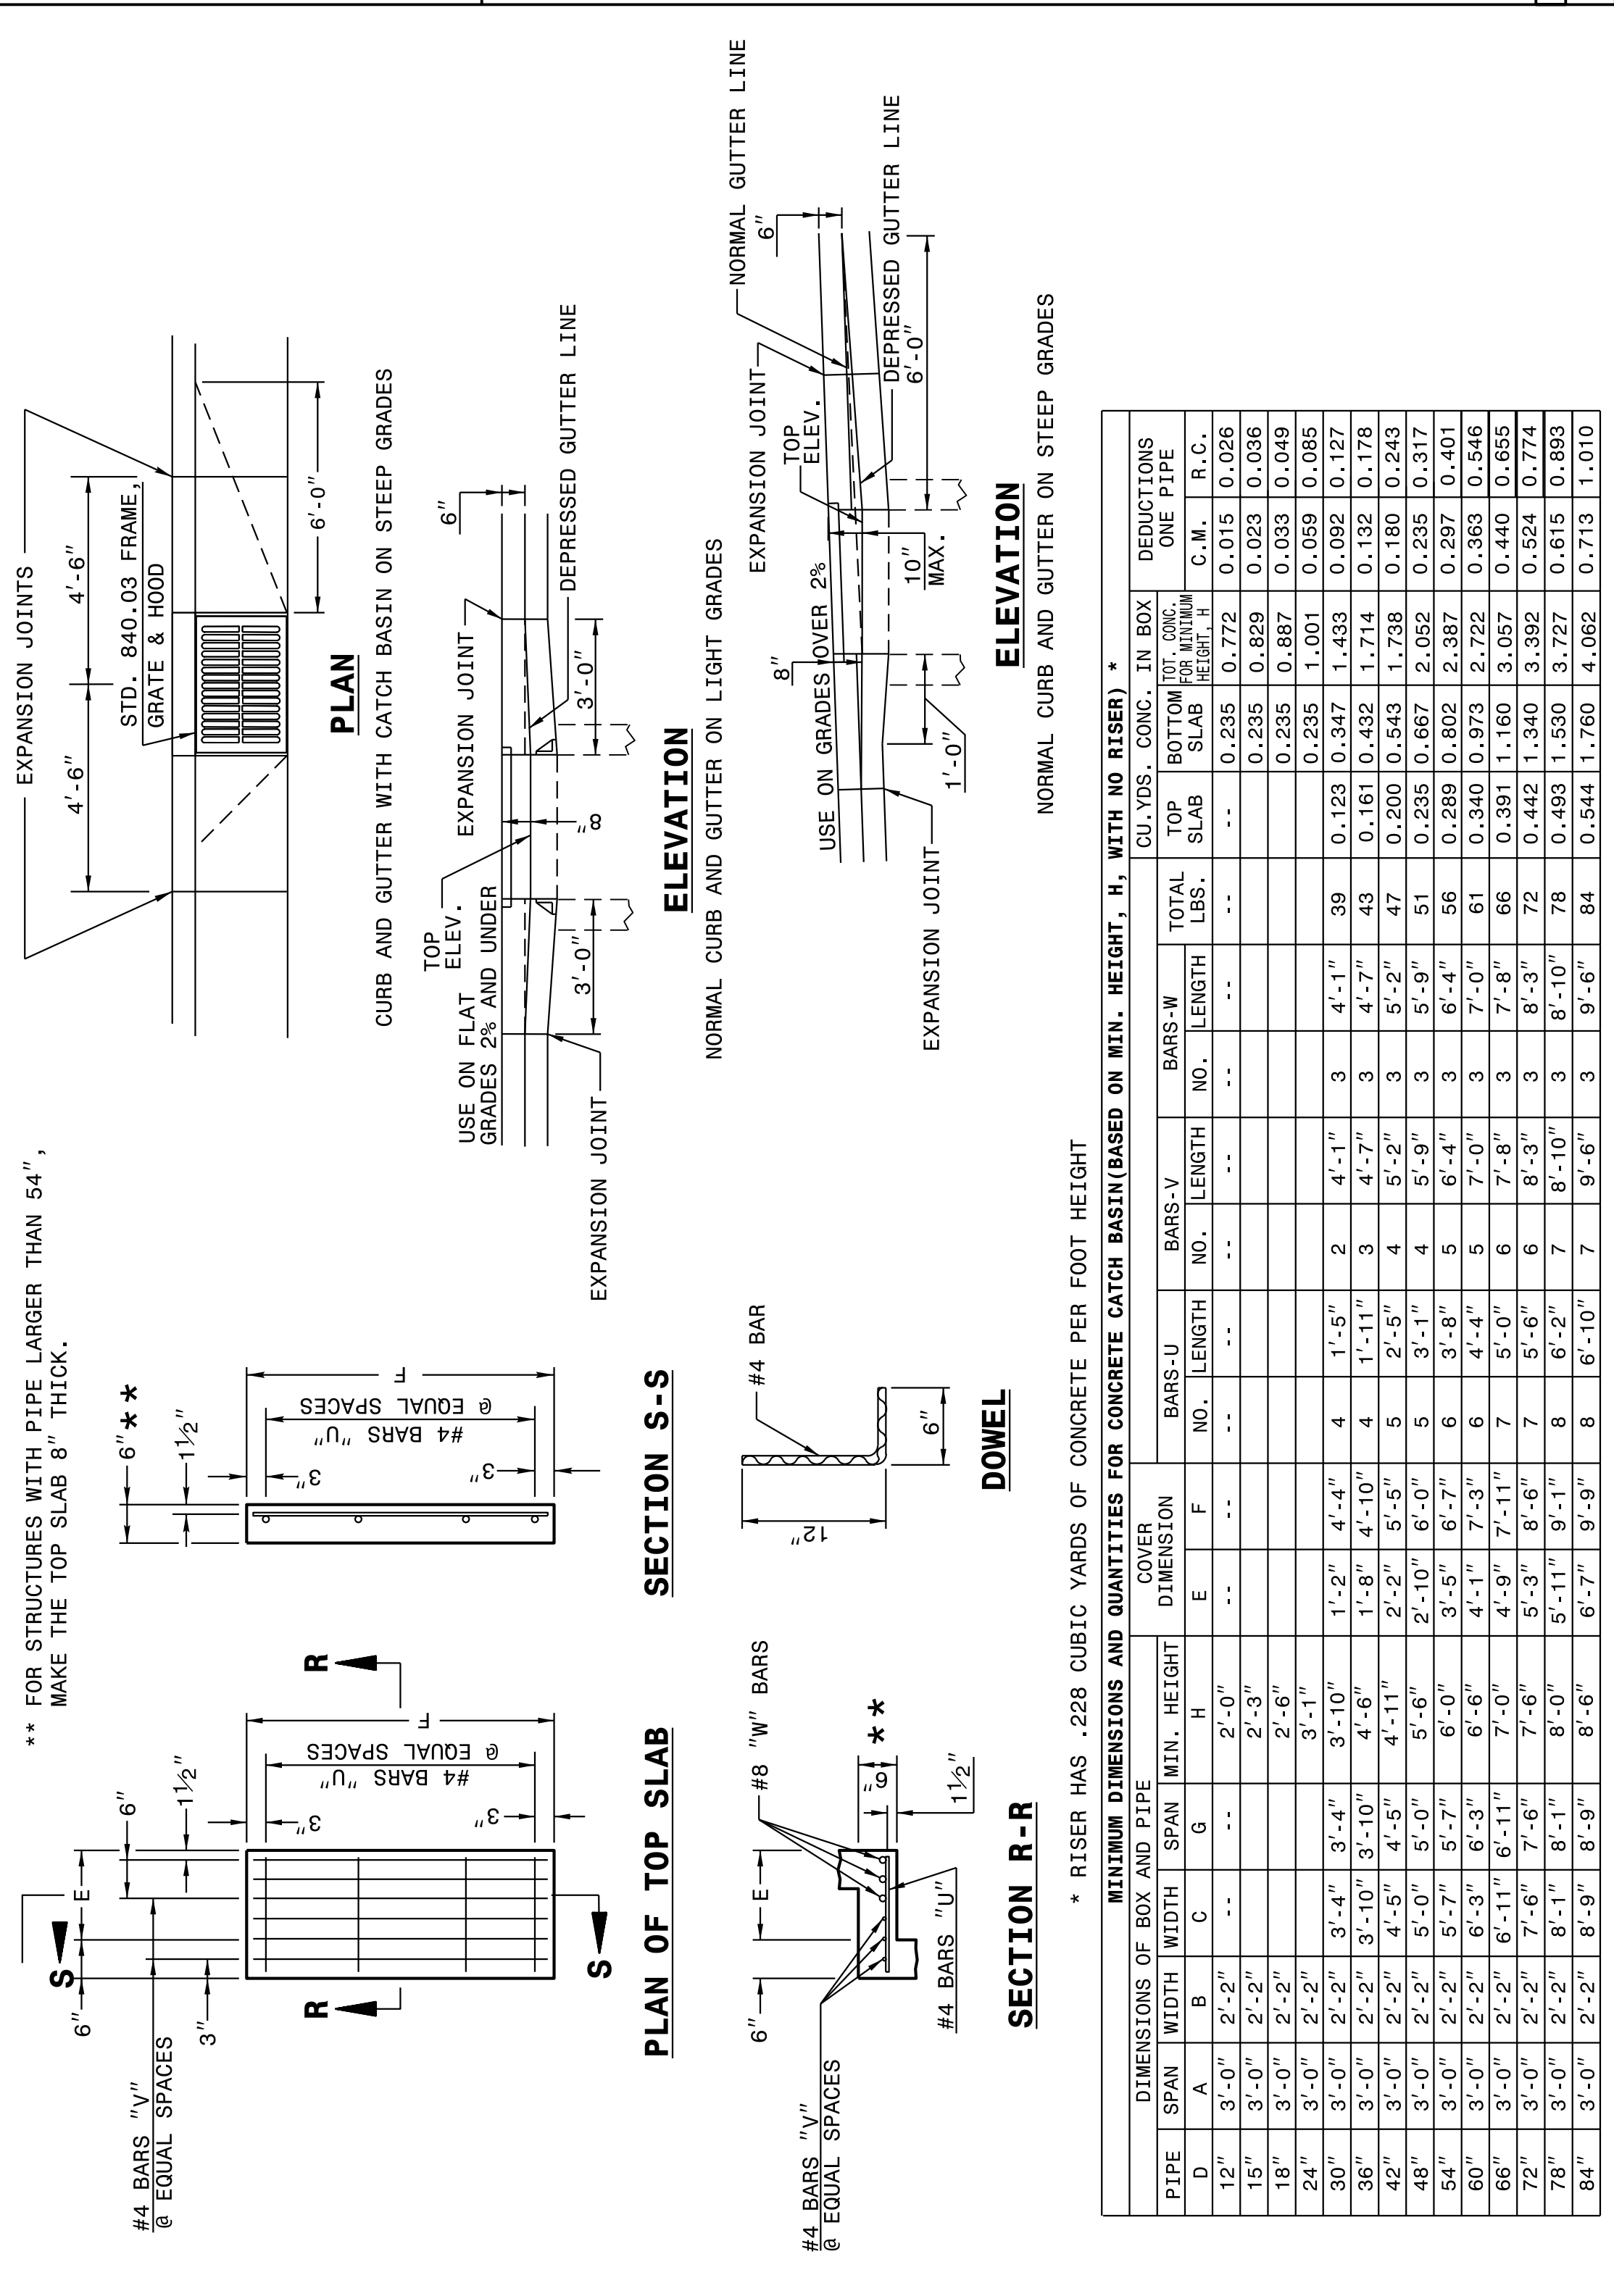


ORIGINAL BY: 2002 Std.840.01 DATE:
MODIFIED BY: E.E. WARD DATE: 3-1-02
CHECKED BY: DATE:
FILE SPEC.: s:Special Details/jhowerton/840d02.dgn

**CONTRACT STANDARDS
AND DEVELOPMENT UNIT**
Office 919-707-6950 FAX 919-250-4119
SEE PLATE FOR TITLE

DOCUMENT NOT CONSIDERED FINAL
UNLESS ALL SIGNATURES COMPLETED

3/14/2024 | 1:14 PM PDT

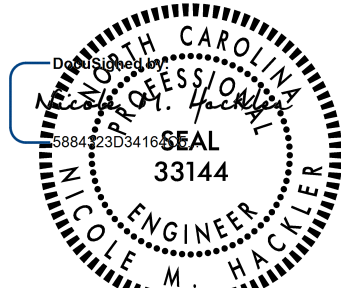


MINIMUM DIMENSIONS AND QUANTITIES FOR CONCRETE CATCH BASIN (BASED ON MIN. HEIGHT, H, WITH NO RISER) *									
DIMENSIONS OF BOX AND PIPE					COVER				
PIPE D.	SPAN	WIDTH	DEPTH	MIN. HEIGHT	COVER DIMENSION	BARS-U NO.	BARS-V NO.	BARS-W NO.	TOTAL LBS.
12"	3'-0"	2'-2"	--	2'-0"	--	--	--	--	--
15"	3'-0"	2'-2"	--	2'-3"	--	--	--	--	--
18"	3'-0"	2'-2"	--	3'-1"	--	--	--	--	--
24"	3'-0"	2'-2"	3'-4"	3'-10"	1'-2"	4	2	3	39
30"	3'-0"	2'-2"	3'-10"	4'-6"	1'-8"	4	3	4	43
36"	3'-0"	2'-2"	4'-5"	4'-5"	2'-2"	5	4	5	47
42"	3'-0"	2'-2"	5'-0"	5'-6"	2'-10"	6	5	6	51
48"	3'-0"	2'-2"	5'-7"	6'-0"	3'-5"	6	6	7	56
54"	3'-0"	2'-2"	6'-3"	6'-3"	4'-1"	7	7	8	61
60"	3'-0"	2'-2"	6'-11"	7'-0"	5'-3"	8	8	9	66
66"	3'-0"	2'-2"	7'-6"	8'-1"	6'-0"	9	9	10	72
72"	3'-0"	2'-2"	8'-1"	8'-6"	6'-7"	10	10	11	78
78"	3'-0"	2'-2"	8'-9"	8'-9"	6'-7"	11	11	12	84
84"	3'-0"	2'-2"	8'-9"	8'-9"	6'-7"	12	12	13	90

DEDUCTIONS									
CU. YDS. CONC. IN BOX					ONE PIPE				
TOP SLAB					C.M.				
HEIGHT, H					R.C.				
0.015					0.026				
0.023					0.036				
0.033					0.049				
0.059					0.085				
0.101					0.127				
0.132					0.158				
0.174					0.204				
0.235					0.267				
0.297					0.331				
0.363					0.401				
0.440					0.485				
0.524					0.574				
0.615					0.669				
0.713					0.813				
0.813					0.913				
0.913					1.010				


* RISER HAS .228 CUBIC YARDS OF CONCRETE PER FOOT HEIGHT

PROJECT REFERENCE NO.	SHEET NO.
HL-0008L	2C-2
DOCUMENT NOT CONSIDERED FINAL UNLESS ALL SIGNATURES COMPLETED	

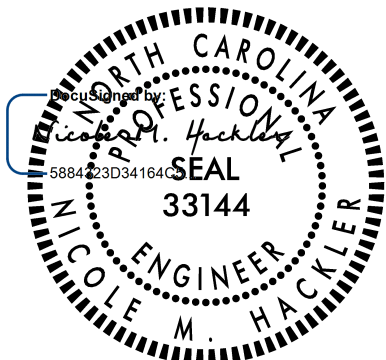


3/14/2024 | 1:14 PM PDT

*THE WIDTH OF THE MILLED RUMBLE STRIP MAY BE
ADJUSTED TO BE PLACED UNDER THE EDGELINE MARKINGS.

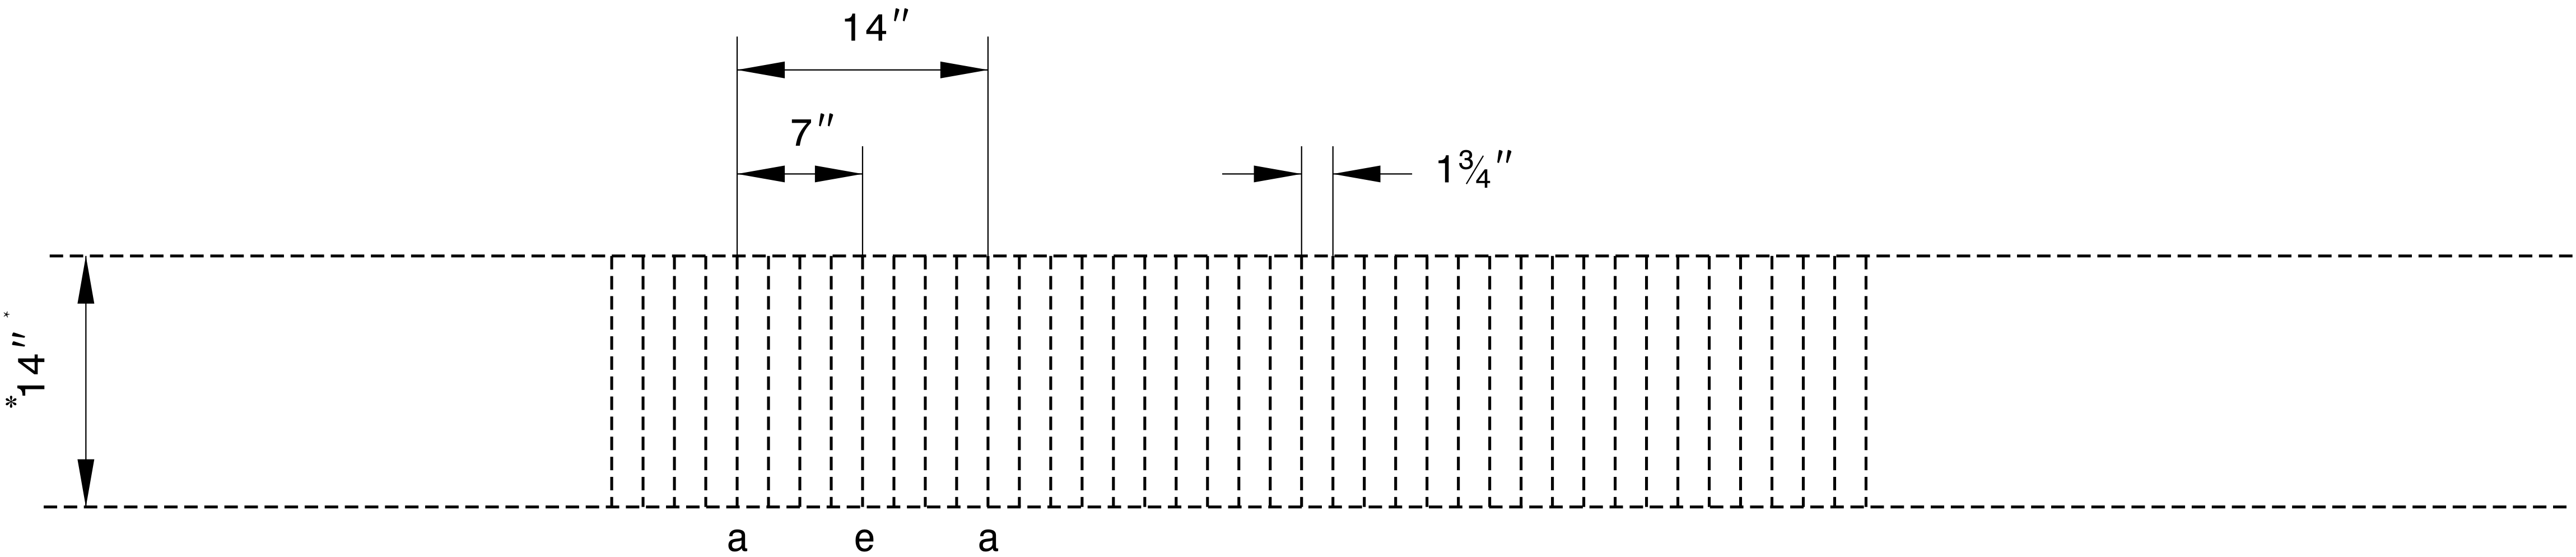

PLAN

LOCATION	DEPTH	
	MIL	INCHES
a	62.5	$\frac{1}{16}$ "
b	156	$\frac{5}{32}$ "
c	281	$\frac{9}{32}$ "
d	438	$\frac{7}{16}$ "
e	500	$\frac{1}{2}$ "

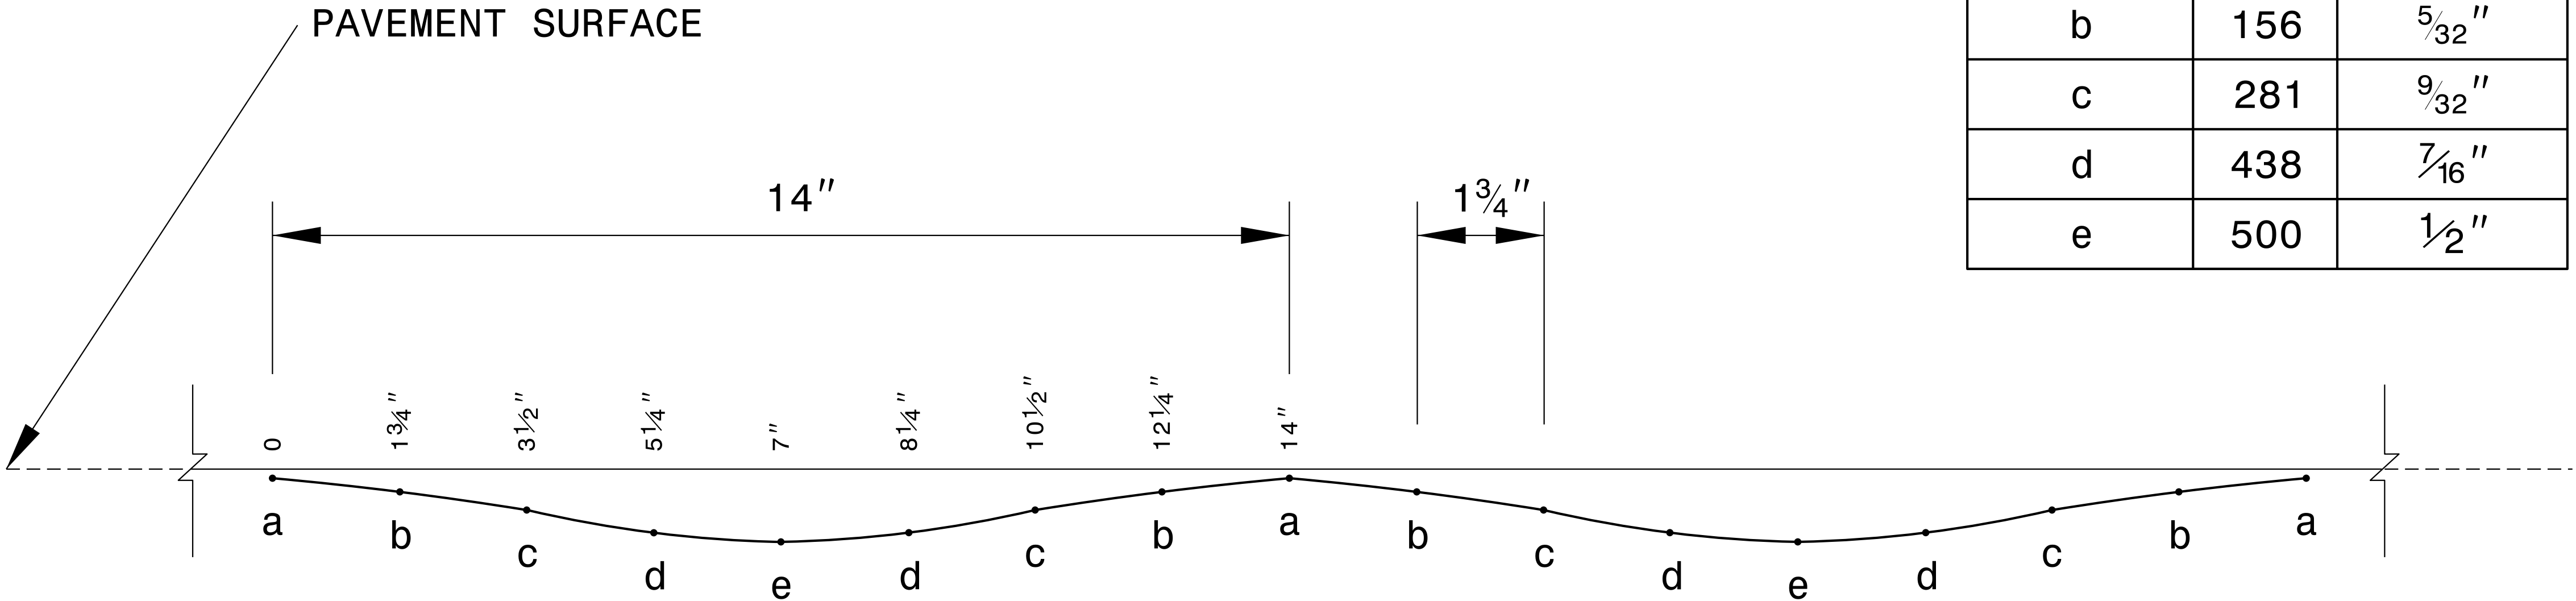

PROFILE

CONTRACTS STANDARDS AND DEVELOPMENT UNIT	
Office 919-707-6950	FAX 919-250-4119
SINUSOIDAL MILLED RUMBLE STRIPS	
ORIGINAL BY: K.A.KEMPF	DATE: 08/02/17
MODIFIED BY:	DATE:
CHECKED BY:	DATE:
FILE SPEC.: sinusodial rumble strips.dgn	

08-APR-2019 16:53
S:\Contracts\Projects\Special Details\kempf\english\sinusodial rumble strips.dgn
kempf AT USD-2925%6

PAVEMENT REMOVAL SUMMARY

IN SQUARE YARDS

DDE = 25 CY
PER GEOTECHNICAL RECOMMENDATIONS:
ESTIMATED UNDERCUT = 200 CY (CONTINGENCY, AS DIRECTED BY THE ENGINEER)
SELECT GRANULAR MATERIAL = 200 CY (CONTINGENCY, AS DIRECTED BY THE ENGINEER)
GEOTEXTILE FOR SOIL STABILIZATION = 200 SY (CONTINGENCY, AS DIRECTED BY THE ENGINEER)
(SEE GEOTECHNICAL SUMMARIES ON SHEET 3G-1 FOR FURTHER INFORMATION)

Approximate quantities only. Clearing and Grubbing, Unclassified Excavation, Borrow Excavation, Fine Grading, and Removal of Existing Asphalt Pavement will be paid for at the contract lump sum price for "Grading".

"N" = DISTANCE FROM EDGE OF LANE TO FACE OF GUARDRAIL.
TOTAL SHOULDER WIDTH = DISTANCE FROM EDGE OF TRAVEL LANE TO SHOULDER BREAK POINT.
FLARE LENGTH = DISTANCE FROM LAST SECTION OF PARALLEL GUARDRAIL TO END OF GUARDRAIL.
W = TOTAL WIDTH OF FLARE FROM BEGINNING OF TAPER TO END OF GUARDRAIL.
G = GATING IMPACT ATTENUATOR TYPE 350
NG = NON-GATING IMPACT ATTENUATOR TYPE 350

GUARDRAIL SUMMARY

SURVEY LINE	BEG. STA.	END STA.	LOCATION	LENGTH			WARRANT POINT		"N" DIST. FROM E.O.L.	TOTAL SHOUL. WIDTH	FLARE LENGTH		W		ANCHORS										IMPACT ATTENUATOR TYPE 350			SINGLE FACED GUARDRAIL	REMOVE EXISTING GUARDRAIL	REMOVE AND STOCKPILE EXISTING GUARDRAIL	REMARKS	
				STRAIGHT	SHOP CURVED	DOUBLE FACED	APPROACH END	TRAILING END			APPROACH END	TRAILING END	APPROACH END	TRAILING END	TYPE GREU, TL-3	CAT-1	AT-1	TYPE III	B-77	

(2-3-23)

STATE OF NORTH CAROLINA
DIVISION OF HIGHWAYS

SUMMARY OF SUBSURFACE DRAINAGE

LINE	Station	Station	Location LT/RT/CL	Drain Type* UD/BD/SD	LF
CONTINGENCY					500
				TOTAL LF:	500

*UD = Underdrain
*BD = Blind Drain
*SD = Subsurface Drain

SUMMARY OF AGGREGATE SUBGRADE/STABILIZATION

LINE	Station	Station	Aggregate Type* ASU(1/2)/ AST	Aggregate Thickness INCHES [8" for ASU(2)]	Shallow Undercut CY	Class IV Subgrade Stabilization TONS	Geotextile for Subgrade Stabilization SY	Stabilizer Aggregate TONS	Class IV Aggregate Stabilization TONS
CONTINGENCY			ASU (1)	12"	200	400	600		
			TOTAL CY/TONS/SY:		200	400**	600**	0	0

*ASU(1/2) = Aggregate Subgrade (Type 1 or 2)
*AST = Aggregate Stabilization
**Total tons of "Class IV Subgrade Stabilization" and total square yards of "Geotextile for Subgrade Stabilization" are only the estimated quantities for ASU(1/2)/AST and may only represent a portion of the subgrade stabilization and geotextile quantities shown in the Item Sheets of the Proposal.

8/17/99

-L-

PI Sta 10+66.33
 $\Delta = 3^{\circ} 33' 06.5''$ (RT)
 $D = 2^{\circ} 40' 42.3''$
 $L = 132.61'$
 $T = 66.33'$
 $R = 2,139.17'$

PI Sta 12+77.50
 $\Delta = 18^{\circ} 05' 37.0''$ (RT)
 $D = 6^{\circ} 17' 46.5''$
 $L = 287.37'$
 $T = 144.89'$
 $R = 910.00'$
 $SE = 0.06$

PI Sta 15+60.51
 $\Delta = 12^{\circ} 55' 55.0''$ (RT)
 $D = 4^{\circ} 37' 14.3''$
 $L = 279.87'$
 $T = 140.53'$
 $R = 1,240.00'$
 $SE = 0.06$

PI Sta 17+79.76
 $\Delta = 3^{\circ} 48' 50.0''$ (RT)
 $D = 2^{\circ} 23' 14.4''$
 $L = 159.76'$
 $T = 79.91'$
 $R = 2,400.00'$
 $SE = 0.04$

BEGIN T.I.P. PROJECT HL-0008L
-L- POC Sta. 12+15.00

VILLAGE OF WYNCHESTER
ASSOCIATION, INC.
DB 9932 PG 1785
BM 2000 PG 1502

①
MCKAY, TRENT W. &
MCKAY, DEBORAH B.
DB 14689 PG 1430
BM 1999 PG 437

③
JENNIFER SIMMONS
REVOCABLE TRUST
DB 1687 PG 658
BM 2000 PG 1502

④
THOMPSON, CARL AND
THOMPSON, JENNIFER D.
DB 1583 PG 783
BM 2000 PG 1502

⑤
PEREZ, PATRICK C. &
PEREZ, EDIG.
DB 10910 PG 2031
BM 2000 PG 1502


⑥
VILLAGE OF WYNCHESTER
ASSOCIATION, INC.
DB 9932 PG 1785
BM 2000 PG 1502

②
FAIRVIEW BAPTIST CHURCH OF APEX
DB 11175 PG 552
BM 1998 PG 1538
BM 2000 PG 456


DUNN, JEFFREY B.
AND WIFE,
DUNN, JULIE A.
DB 12529 PG 1274
BM 2000 PG 1502




COCHRAN, JAMES
AND WIFE,
COCHRAN, THERESA
DB 8492 PG 2735
BM 1999 PG 1829

PATAKY, BRIAN JOSEPH
DB 16358 PG 628
BM 2000 PG 1502

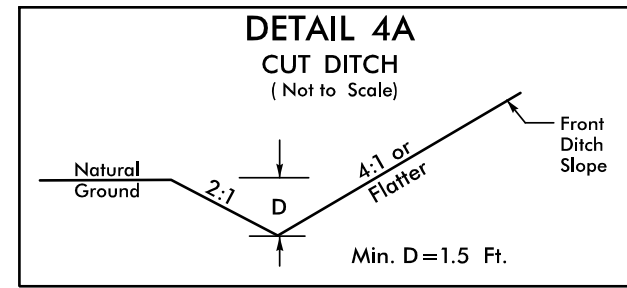




FROM STA. 12+15 TO STA. 17+50 -L- LI.

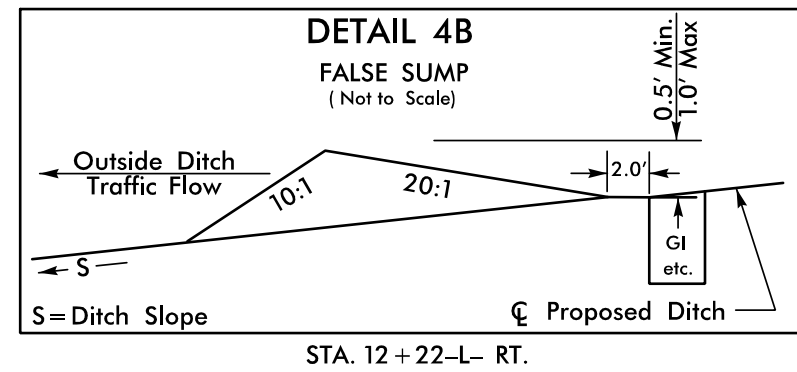

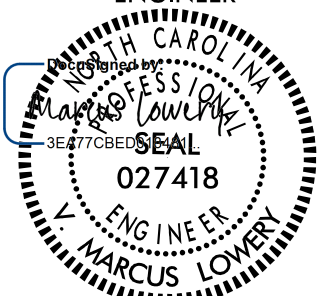
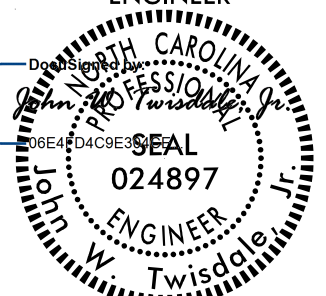
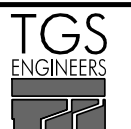
PROJECT REFERENCE NO.	SHEET NO.
HL-0008L	04
RW SHEET NO.	
ROADWAY DESIGN ENGINEER	HYDRAULICS ENGINEER
 MARCUS L. LOVERS 027418 ENGINEER	 THOMAS W. TWISS 024897 ENGINEER
3/14/2024 3:39 PM EDT	3/14/2024 3:53 PM EDT
DOCUMENT NOT CONSIDERED FINAL UNLESS ALL SIGNATURES COMPLETED	
 TGS ENGINEERS	TGS ENGINEERS 706 HILLSBOROUGH ST., SUITE 200 RALEIGH, NC 27603 PH (919) 773-8887 CORP. LICENSE NO.: C-0275

SEE SHEET 06 FOR -L- PROFILE

PROJECT REFERENCE NO. HL-0008L		SHEET NO. 05	
RW SHEET NO.		HYDRAULICS ENGINEER	
ROADWAY DESIGN ENGINEER		NORTH CAROLINA PROFESSIONAL SEAL 027418 MARCUS LOWERY 3/14/2025	
NORTH CAROLINA PROFESSIONAL SEAL 024897 TWO ENGINEERS 3/14/2025		TGS ENGINEERS 706 HILLSBOROUGH ST., SUITE 200 RALEIGH, NC 27603 PH (919) 773-8887 CORP. LICENSE NO.: C-0275	
DOCUMENT NOT CONSIDERED FINAL UNLESS ALL SIGNATURES COMPLETED			

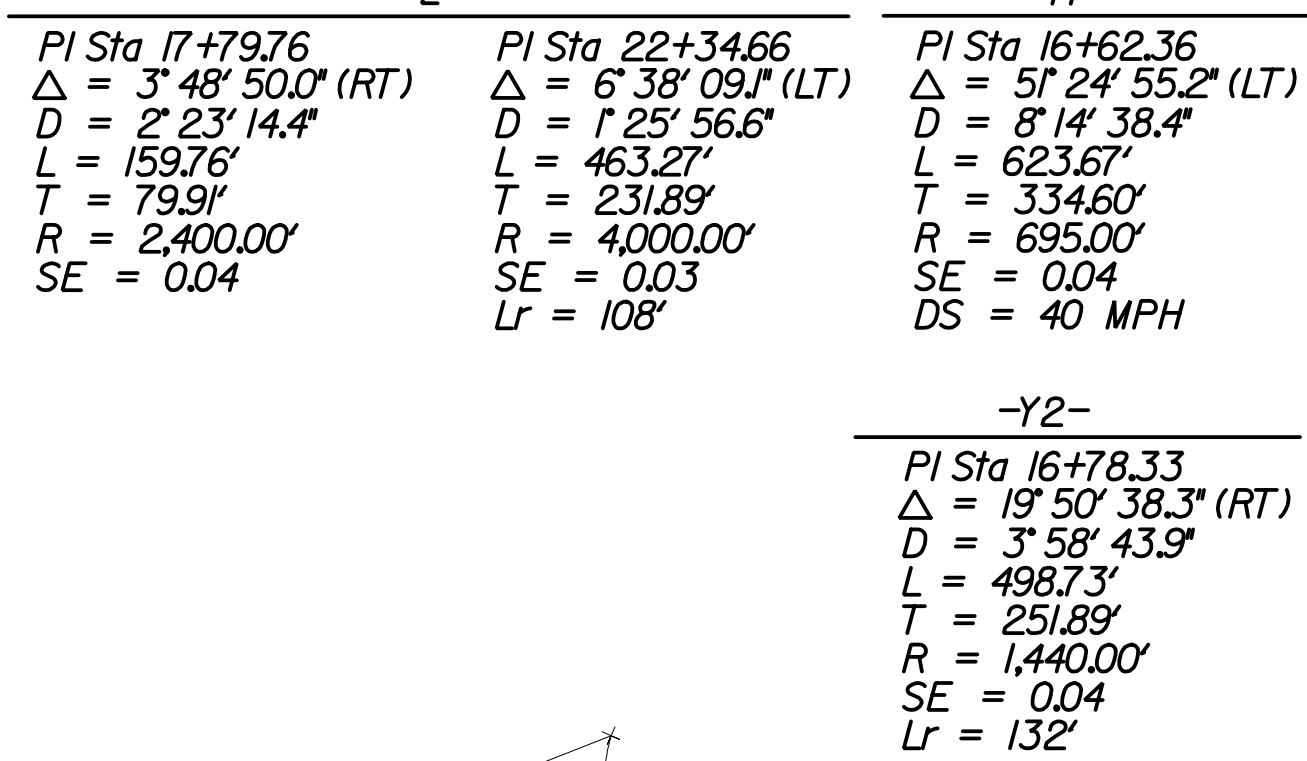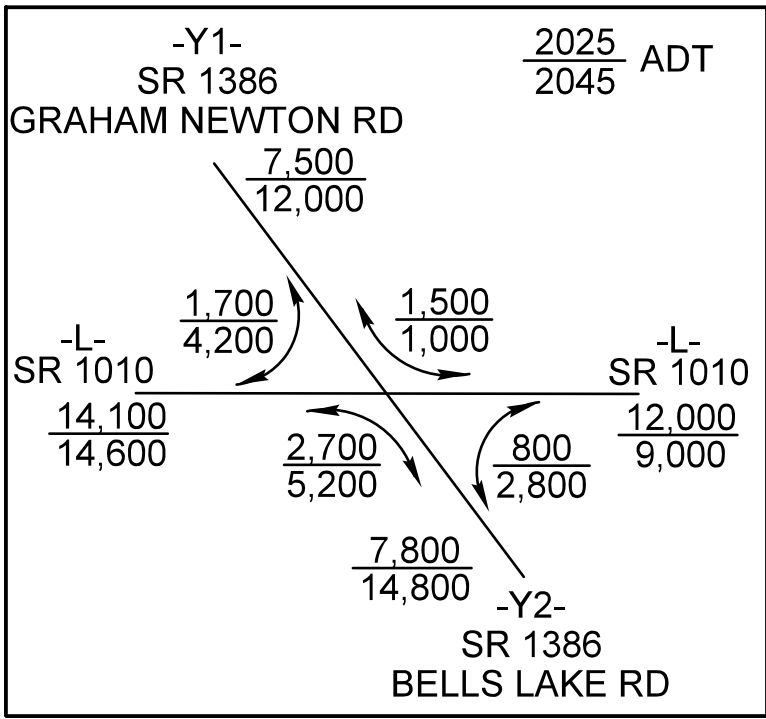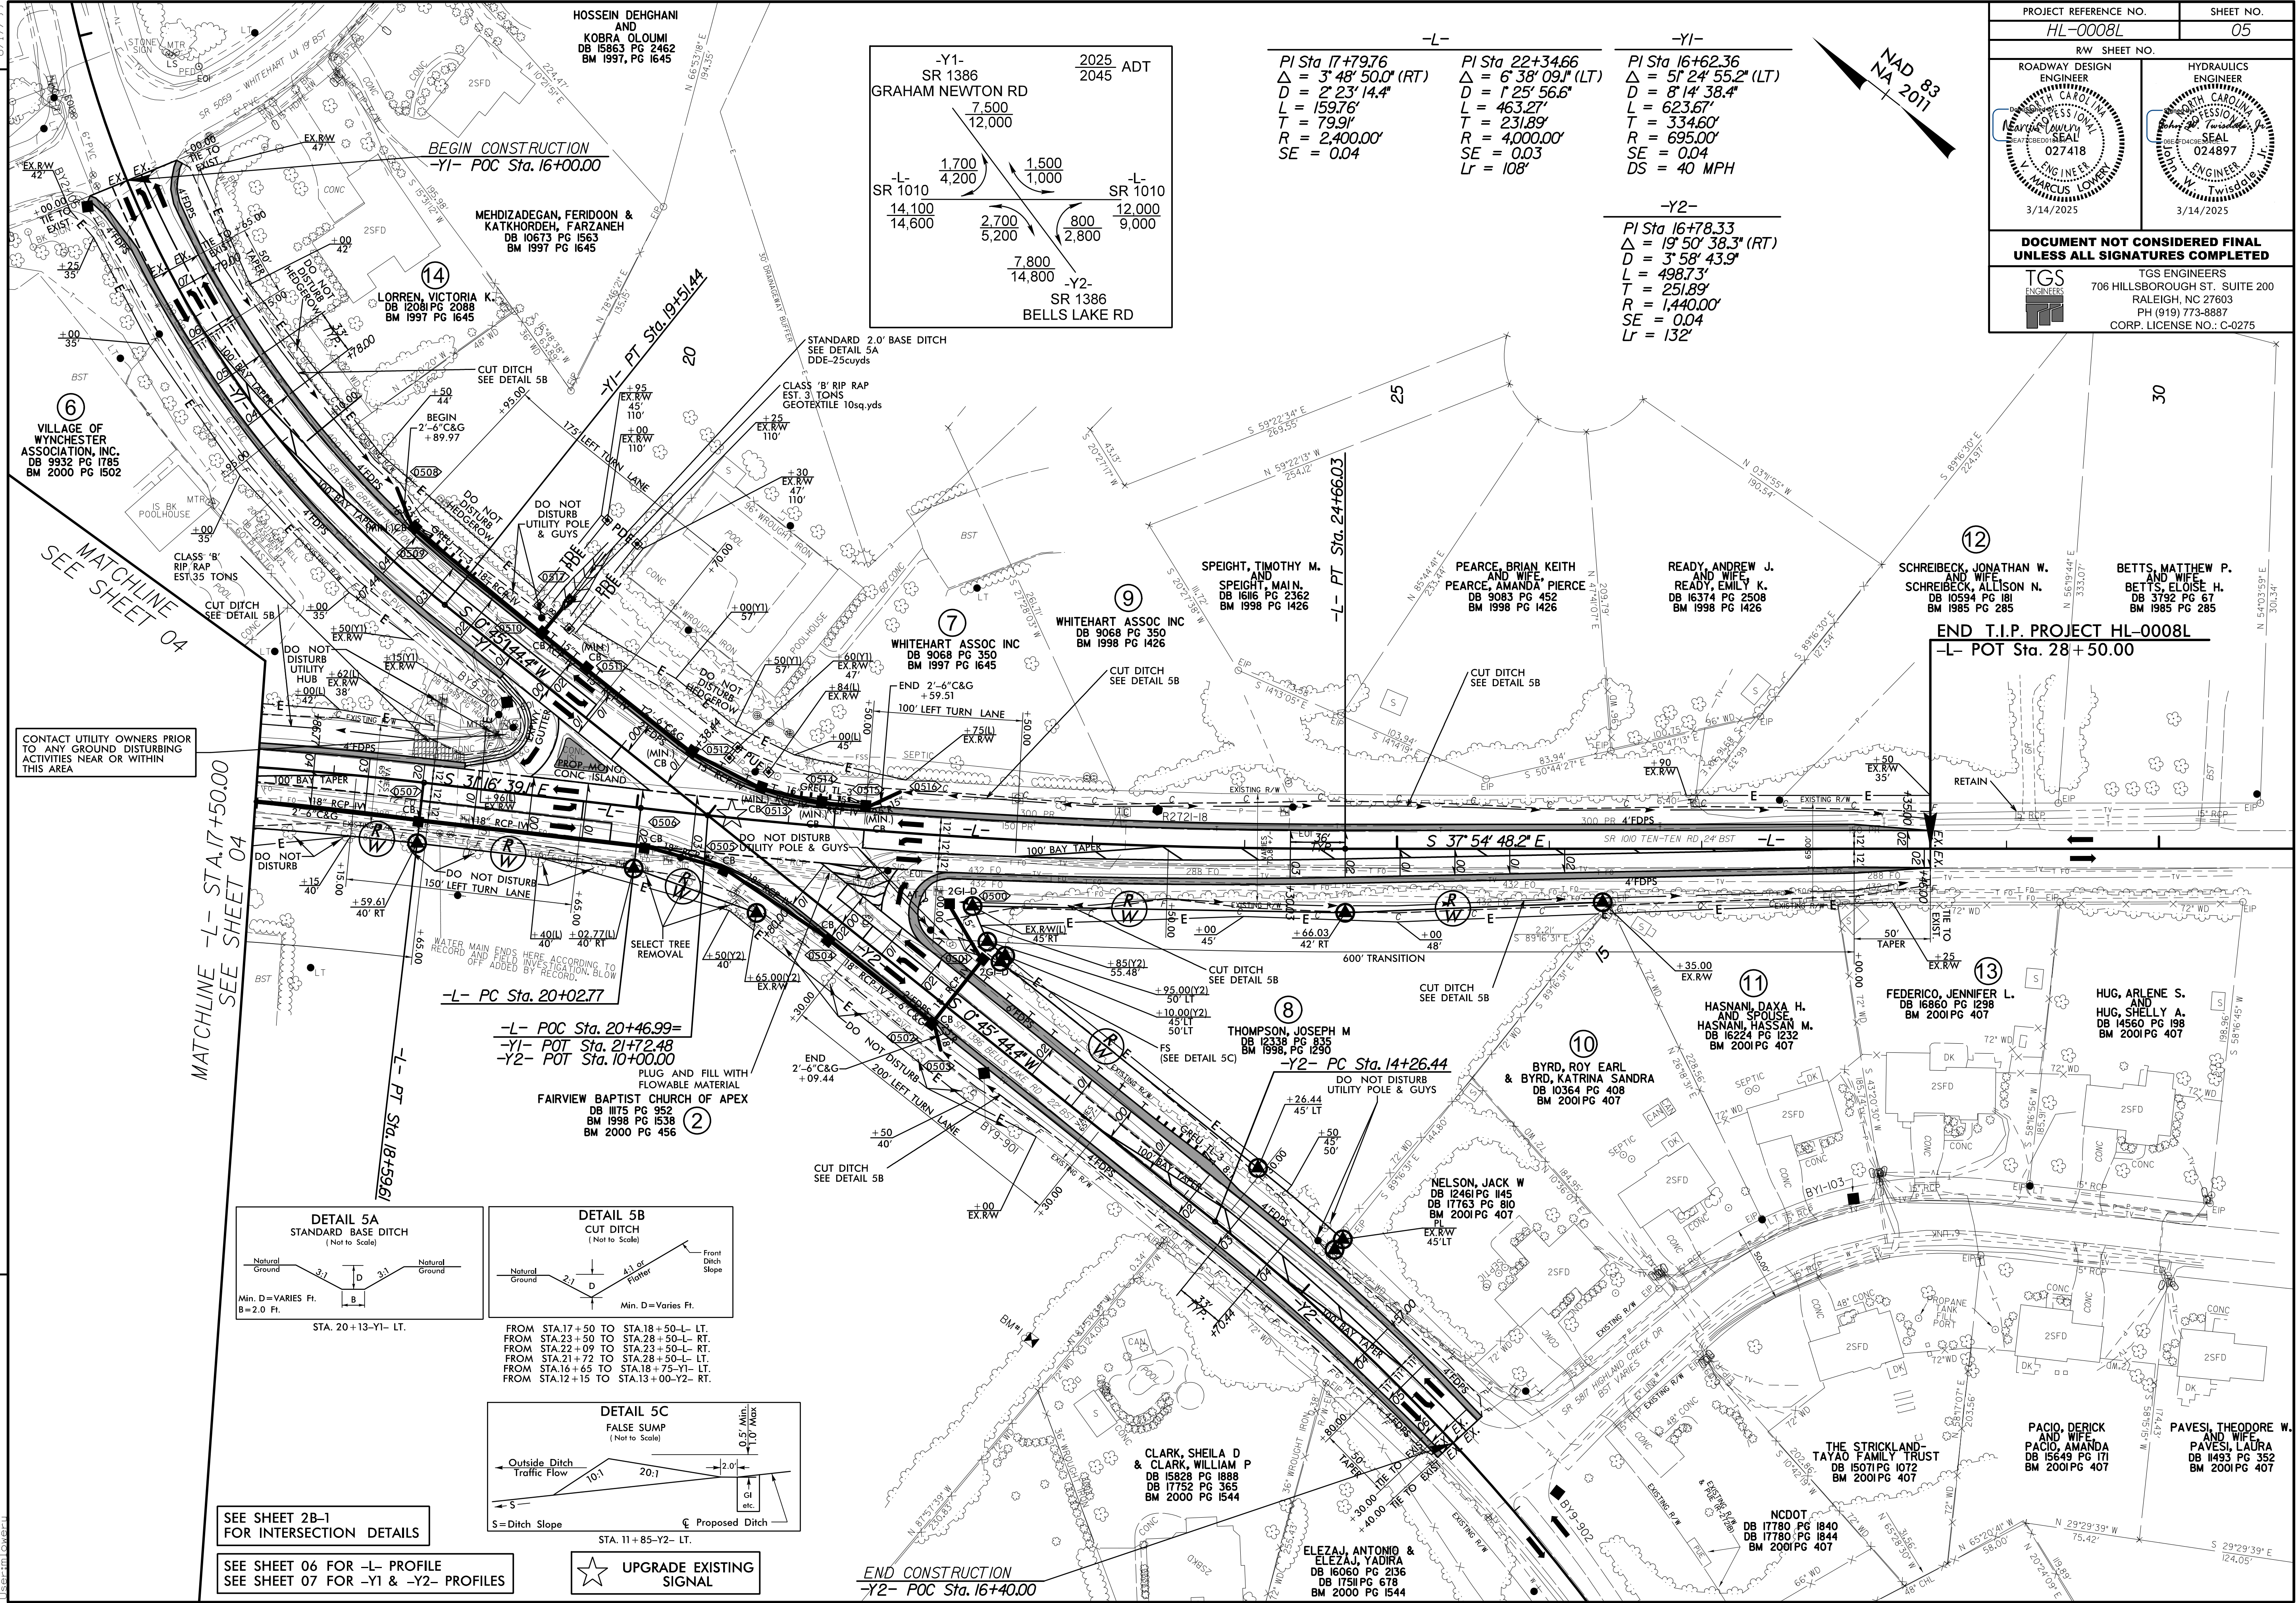

CONTACT UTILITY OWNERS PRIOR TO ANY GROUND DISTURBING ACTIVITIES NEAR OR WITHIN THIS AREA

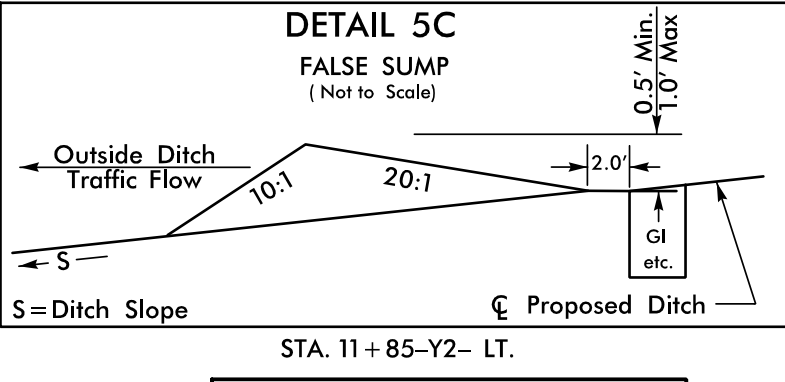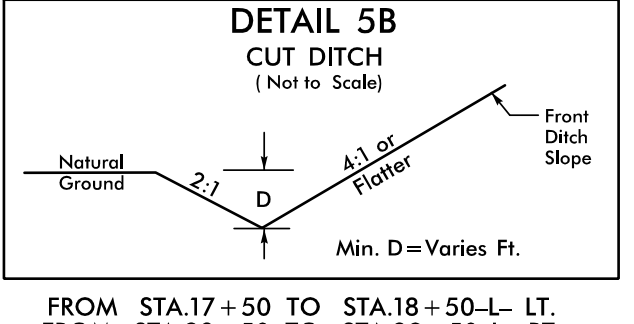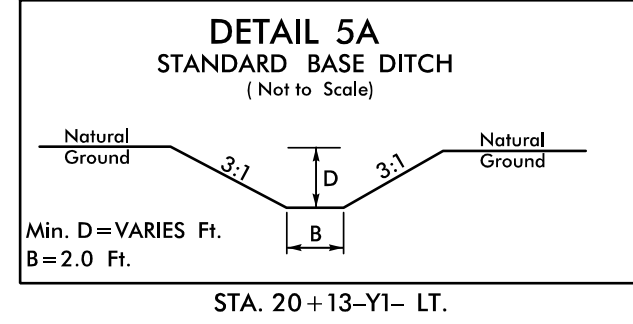


SEE SHEET 28-1
FOR INTERSECTION DETAILS



SEE SHEET 06 FOR -L- PROFILE
SEE SHEET 07 FOR -Y1 & -Y2- PROFILES

★ UPGRADE EXISTING SIGNAL

END CONSTRUCTION
-Y2- POC Sta. 16+40.00

END T.I.P. PROJECT HL-0008L
-L- POT Sta. 28+50.00

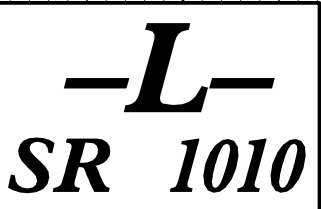

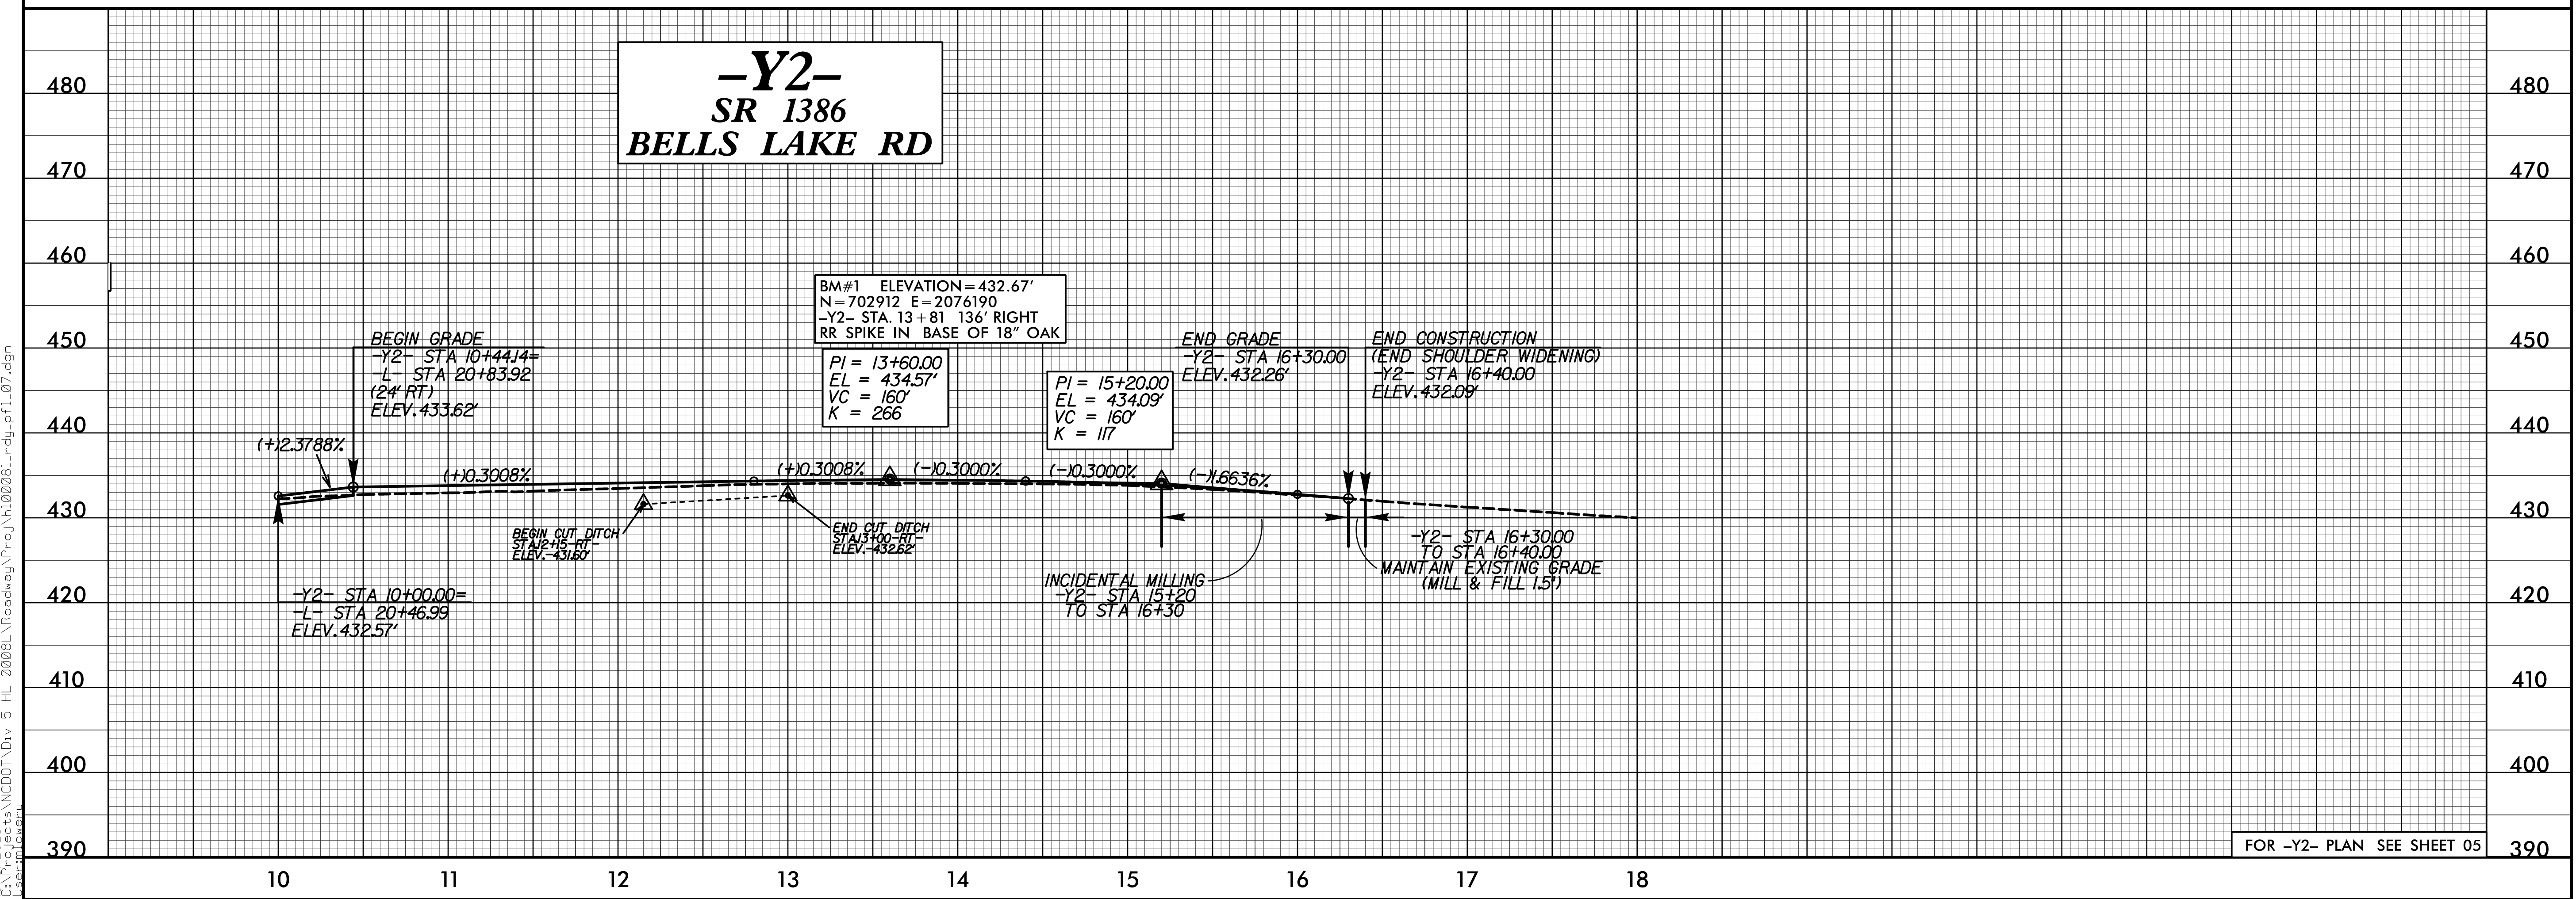 

09/08/19



TIP PROJECT: HL-0008L

STATE	STATE PROJECT REFERENCE NO.	SHEET NO.	TOTAL SHEETS
N.C.	HL-0008L	RW01	

STATE OF NORTH CAROLINA
DIVISION OF HIGHWAYS

SURVEY CONTROL, EXISTING CENTERLINES,
RIGHT OF WAY, EASEMENTS AND PROPERTY TIES

WAKE COUNTY

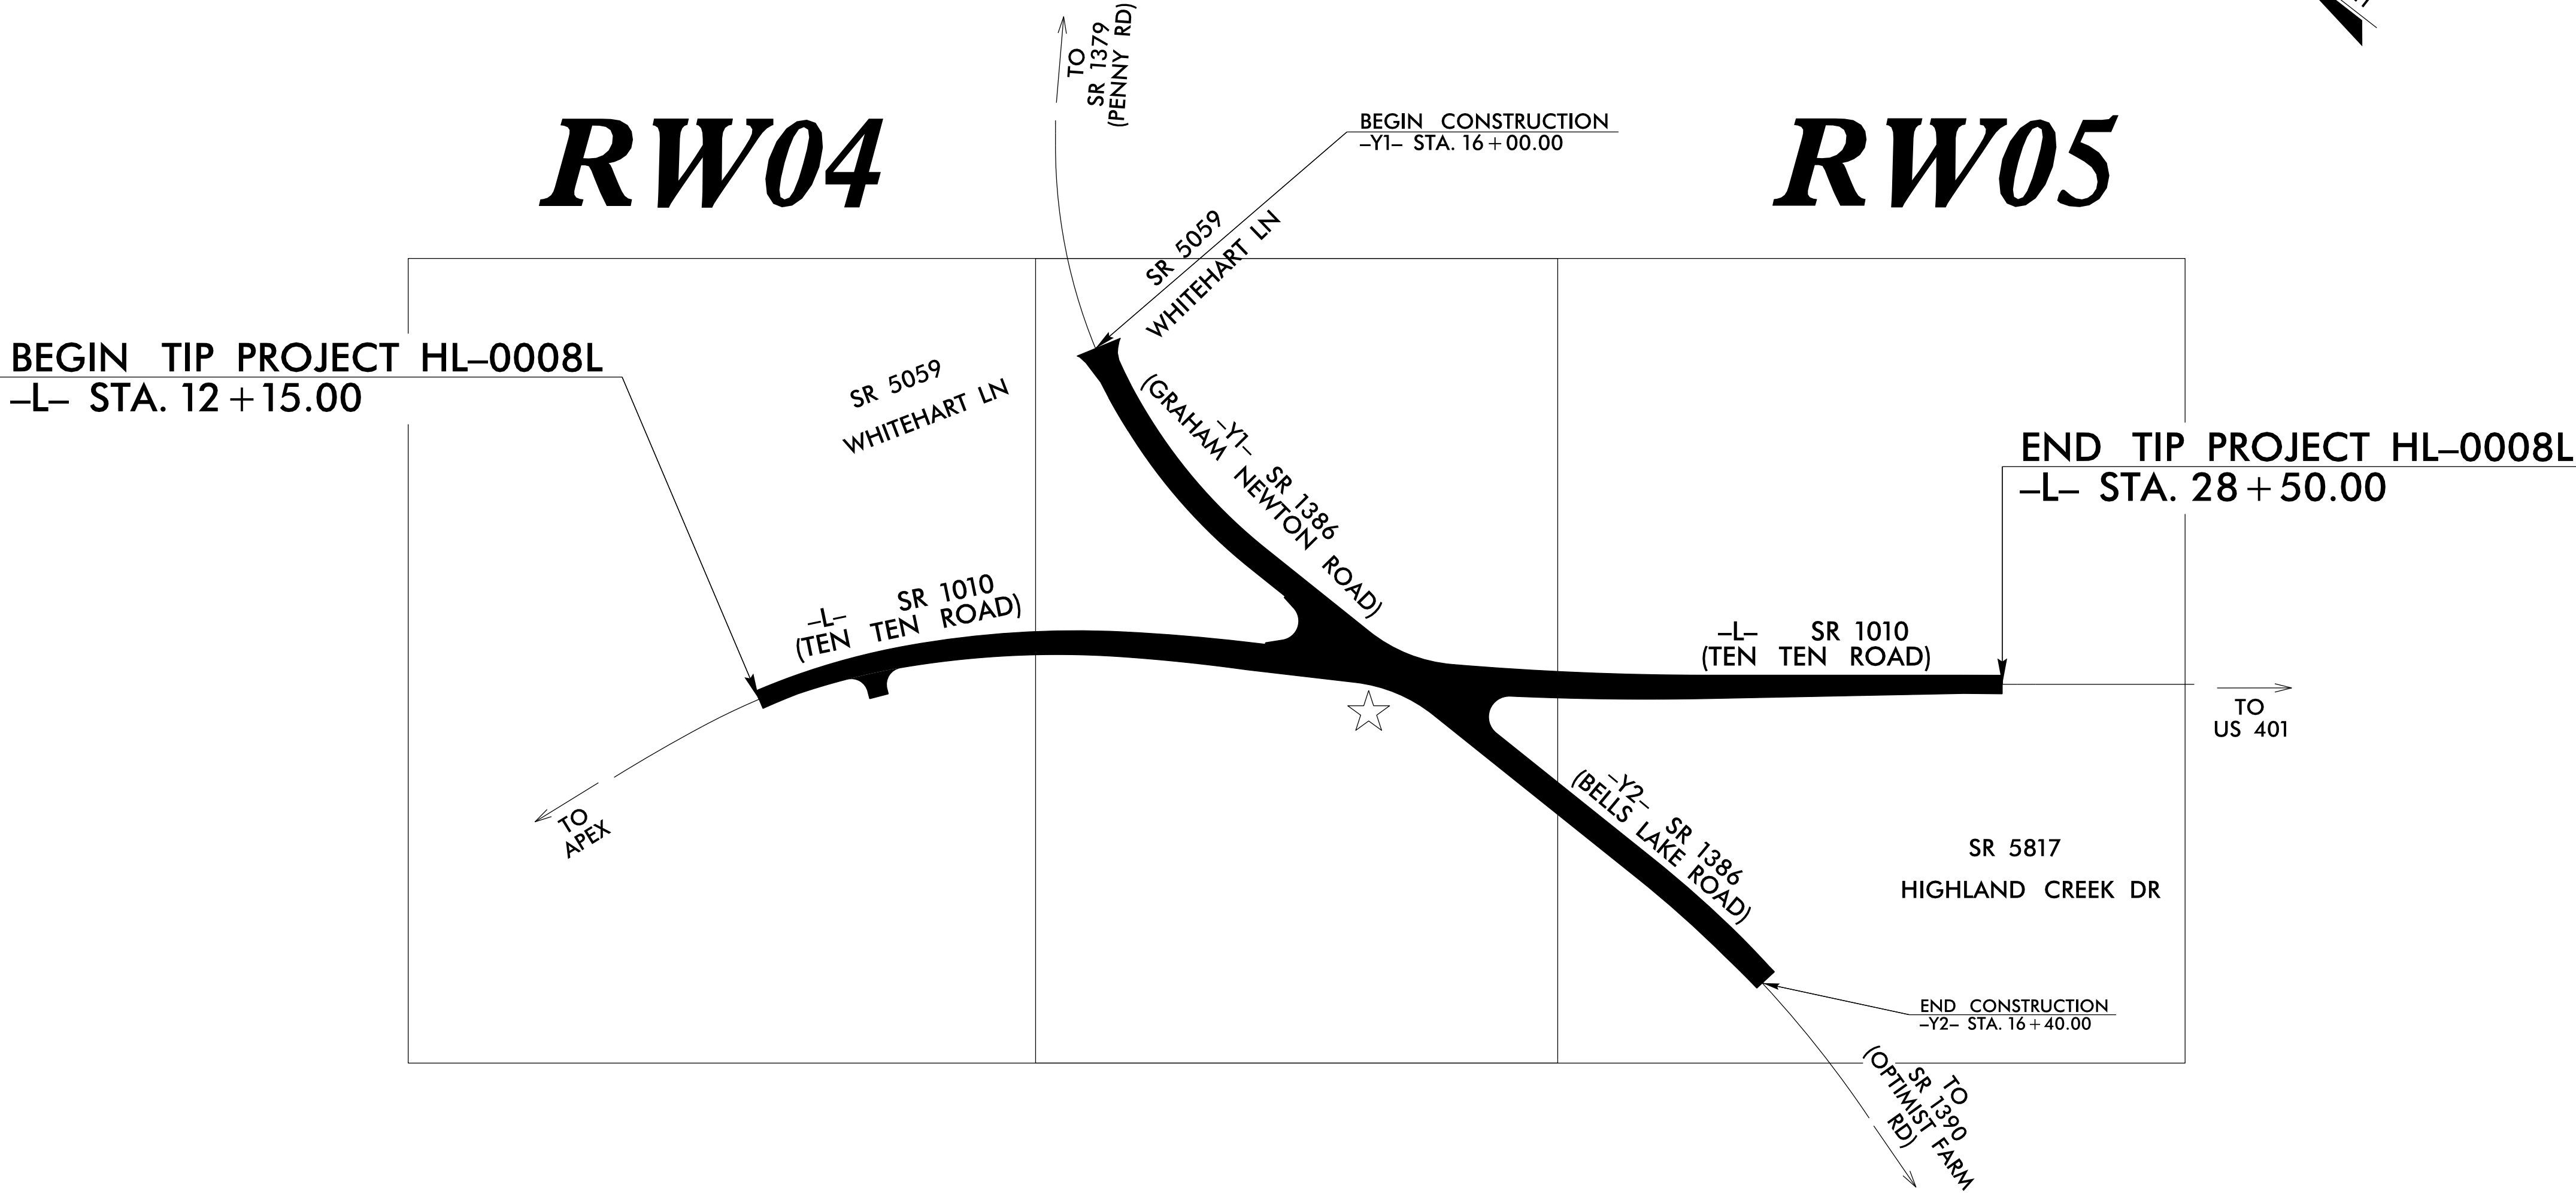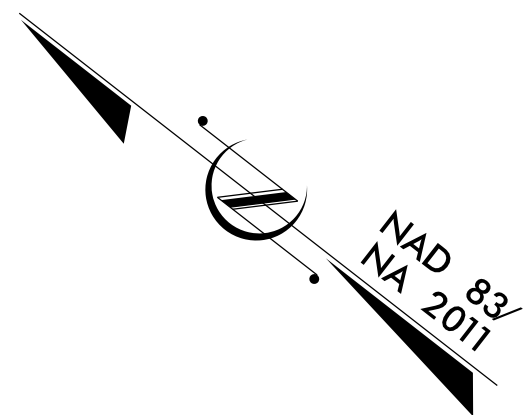

GRAPHIC SCALE



DATUM DESCRIPTION

THE LOCALIZED COORDINATE SYSTEM DEVELOPED FOR THIS PROJECT IS BASED ON THE STATE PLANE COORDINATES ESTABLISHED BY NV5 ENGINEERS & CONSULTANTS FOR MONUMENT "R2721AZ-1" WITH NAD 83/NSRS 2011 STATE PLANE GRID COORDINATES OF NORTHING: 697,986.543(ft) EASTING: 2,070,504.812(ft) ELEVATION: 434.11(ft) BASED ON MONUMENT "R2721-18" THE AVERAGE COMBINED GRID FACTOR USED ON THIS PROJECT (GROUND TO GRID) IS: 0.99988804 THE N.C. LAMBERT GRID BEARING AND LOCALIZED HORIZONTAL GROUND DISTANCE FROM "R2721AZ-1" TO -L- STATION 13+00 IS N 42°21'20" E 7959.10(ft) ALL LINEAR DIMENSIONS ARE LOCALIZED HORIZONTAL DISTANCES VERTICAL DATUM USED IS NAVD 88

Prepared in the Office of:




2024 STANDARD SPECIFICATIONS

RIGHT OF WAY DATE:
05/04/2023

LETTING DATE:

PROFESSIONAL LAND
SURVEYOR

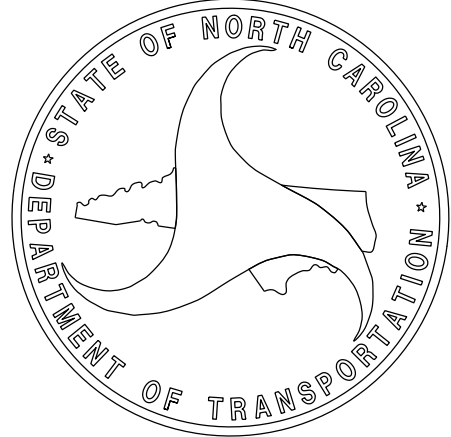

DocuSigned by:
Jeff Alier
13883A99716E41D...

SIGNATURE:

Date:

PROPOSED ALIGNMENT CONTROL

L			
TYPE	STATION	NORTH	EAST
PC	10+00.00	703999.4840	2075598.2590
PCC	11+32.61	703949.5861	2075721.0990
PCC	14+19.98	703794.0158	2075961.2997
PCC	16+99.85	703585.0326	2076146.5660
PT	18+59.61	703451.3556	2076233.9900
PC	20+02.77	703329.0068	2076308.3136
PT	24+66.03	702947.8649	2076571.2012
POT	31+00.54	702447.2770	2076961.0860

Y1			
TYPE	STATION	NORTH	EAST
POT	10+00.00	704253.1000	2076862.0880
PC	13+27.77	704052.1072	2076603.1781
PT	19+51.44	703512.3625	2076334.4240
POT	21+72.48	703291.3370	2076331.4830

Y2			
TYPE	STATION	NORTH	EAST
POT	10+00.00	703291.3370	2076331.4830
PC	14+26.44	702864.9378	2076325.8092
PT	19+25.17	702377.2965	2076233.8066
POT	21+86.51	702132.6796	2076141.8304

RIGHT OF WAY CONTROL

ROW MARKER IRON PIN AND CAP-E				
ALIGN	STATION	OFFSET	NORTH	EAST
L	14+19.98	40.00	703764.2791	2075934.5466
L	14+19.98	29.98	703771.7285	2075941.2485
L	16+99.85	40.00	703562.0372	2076113.8365
L	18+59.61	40.00	703430.5882	2076199.8035
L	20+02.77	40.00	703308.2394	2076274.1271
L	26+35.00	35.10	702792.9913	2076647.3305
L	24+66.03	42.00	702922.0572	2076538.0657
L	22+24.11	45.00	703117.6528	2076391.2973

ROW MARKER IRON PIN AND CAP-E				
ALIGN	STATION	OFFSET	NORTH	EAST
Y2	10+65.00	30.00	703226.7419	2076300.6208
Y2	11+95.00	-50.00	703095.6890	2076378.8841
Y2	12+10.00	-45.00	703080.7569	2076373.6850
Y2	12+10.00	-50.00	703080.6903	2076378.6845
Y2	14+26.44	-45.00	702864.3390	2076370.8053
Y2	14+97.01	-45.00	702791.6159	2076368.0542
Y2	14+97.44	-36.23	702791.7269	2076359.2740

PERMANENT EASEMENT CONTROL

ROW MARKER PERMANENT EASEMENT-E				
ALIGN	STATION	OFFSET	NORTH	EAST
Y1	20+00.00	-38.93	703463.2877	2076372.7012
Y1	20+25.00	-38.82	703438.2913	2076372.2615
Y1	20+00.00	-110.00	703462.3421	2076443.7681
Y1	20+25.00	-110.00	703437.3443	2076443.4355
Y1	21+60.00	-38.24	703303.3110	2076369.8867
Y1	21+60.00	-47.00	703303.1944	2076378.6449

ROW MARKER PERMANENT EASEMENT-E				
ALIGN	STATION	OFFSET	NORTH	EAST
L	16+10.00	-35.13	703678.8414	2076119.4970
L	16+10.00	-50.00	703688.2505	2076131.0159
L	16+25.00	40.00	703620.0177	2076070.4288
L	16+30.00	70.00	703597.6262	2076049.8996
L	16+50.00	-45.00	703652.5672	2076152.8442
L	16+50.00	-35.25	703646.6461	2076145.0983
L	16+55.00	70.00	703578.9731	2076064.3380
L	16+55.00	40.00	703597.0960	2076088.2453
L	20+84.00	-32.10	703277.2302	2076378.2811

NOTES:

1. IF FURTHER INFORMATION REGARDING PROJECT CONTROL IS NEEDED PLEASE CONTACT THE LOCATION AND SURVEYS UNIT.
2. PROJECT CONTROL WAS ESTABLISHED USING GNSS, THE GLOBAL NAVIGATION SATELLITE SYSTEM.
3. RIGHT OF WAY MONUMENTATION ESTABLISHED 05/26/23 TO 06/06/23 .
4. PROJECT CONTROL WAS ESTABLISHED USING GNSS, THE GLOBAL NAVIGATION SATELLITE SYSTEM.
5. THE PROPOSED ALIGNMENT CONTROL DATA FOR THIS PROJECT HAS BEEN COMPILED FROM VARIOUS SOURCES. IF FURTHER INFORMATION REGARDING PROJECT CONTROL IS NEEDED, PLEASE CONTACT THE LOCATION AND SURVEYS UNIT.

PROJECT REFERENCE NO.
HL-0008L

SHEET NO.
RW02D-1

Location and Surveys



1730 VARSITY DRIVE
RALEIGH, NC 27606
(P) 919-233-8091



DOCUMENT NOT CONSIDERED FINAL
UNLESS ALL SIGNATURES COMPLETED

I, Jeffrey D. Aker, PLS, certify that the data compiled came from available surveys/mapping performed by others and provided to me by NCDOT and do not certify to the accuracy or quality of the individual data sources:
I certify that the right of way and permanent easement monumentation for this project shown herein was completed under my direct and responsible charge from an actual survey made under my supervision; that all horizontal closures had a minimum ratio of precision of 1:10,000 (Class A). Field work was performed from 05/26/23 to 06/06/23, and all coordinates are based on NAD83/2011; That this survey was performed to meet the requirements of 21NCAC 56.1600 as applicable.

This 16th day of January, 2025.

DocuSigned by:

13883A59F70E41D...
Professional Land Surveyor L-4234

NAD 83
NA 2011

This 16th day of January, 2025

Jeff Aker
Professional Land Surveyor L-4234

REVISIONS

1. IF FURTHER INFORMATION REGARDING PROJECT CONTROL IS NEEDED PLEASE CONTACT THE LOCATION AND SURVEYS UNIT.
2. PROJECT CONTROL WAS ESTABLISHED USING GNSS, THE GLOBAL NAVIGATION SATELLITE SYSTEM.
3. RIGHT OF WAY MONUMENTATION ESTABLISHED 05/26/23 TO 06/06/23 .


STATE OF NORTH CAROLINA
DIVISION OF HIGHWAYS

TRANSPORTATION MANAGEMENT PLAN


WAKE COUNTY

LOCATION: TEN TEN ROAD (SR 1010) AT GRAHAM NEWTON ROAD (SR 1386) / BELLS LAKE ROAD (SR 1386).

TYPE OF WORK: WIDEN FOR LEFT-TURN LANE ON EACH APPROACH
GRADING, DRAINAGE, PAVING, WIDENING, AND SIGNAL

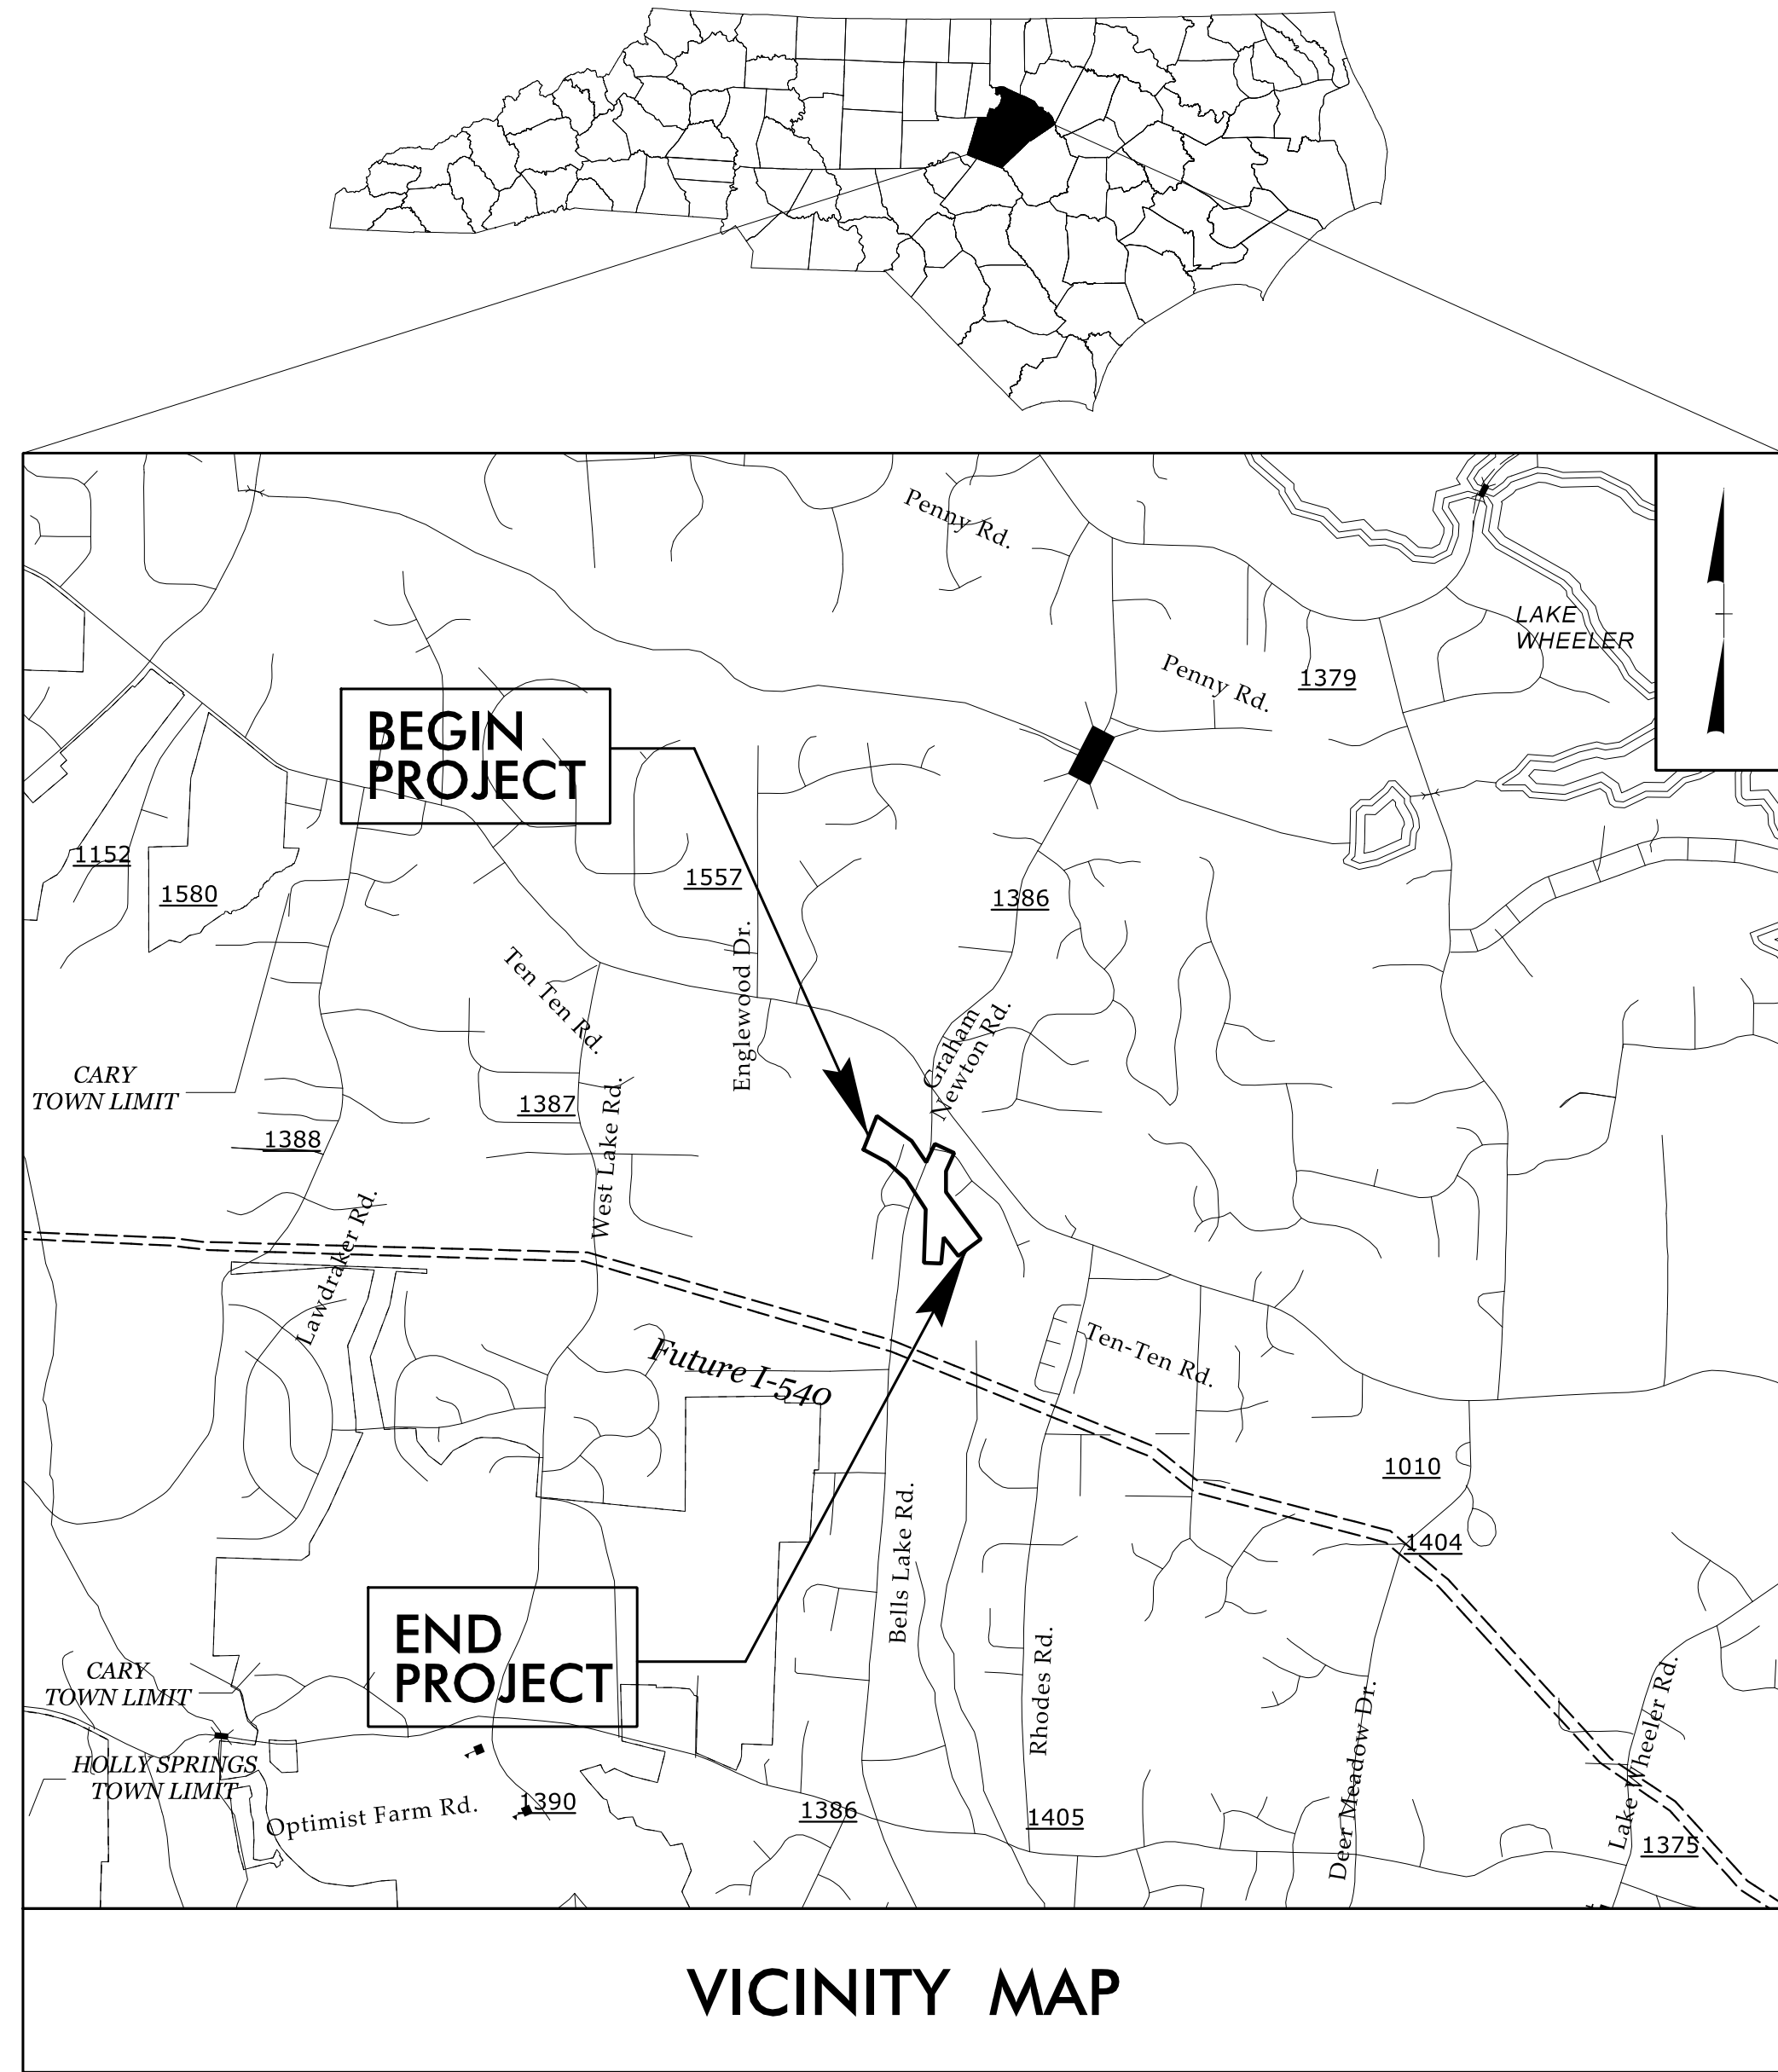

VICINITY MAP

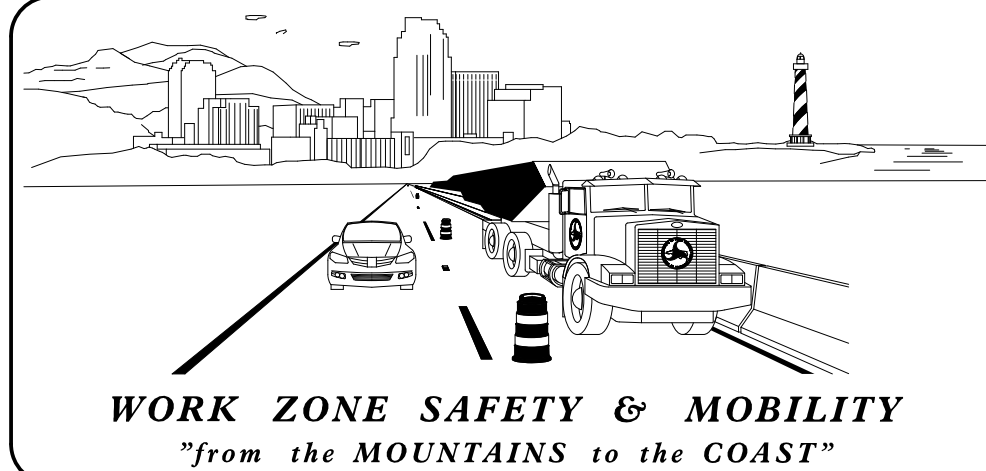


PLANS PREPARED BY:

D. A. PARKER, P.E.
PROJECT ENGINEER

CODA BRANNAN, E.I.
PROJECT DESIGN ENGINEER

NCDOT CONTACT:


S. REID DAVIDSON, P.E.
PROJECT ENGINEER
NCDOT DIVISION

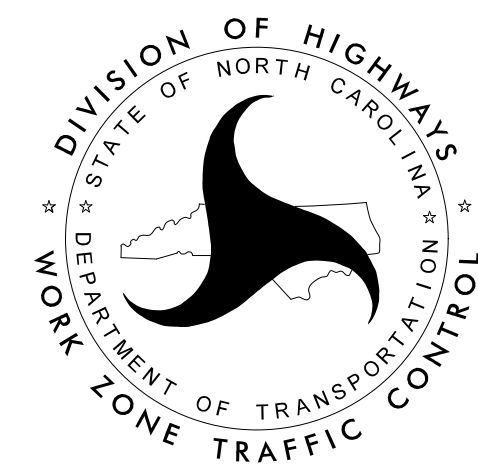

INDEX OF SHEETS

SHEET NO.	TITLE
TMP-1	TITLE SHEET, VICINITY MAP, AND INDEX OF SHEETS
TMP-1A	LIST OF APPLICABLE ROADWAY STANDARD DRAWINGS, LEGEND, AND TEMPORARY PAVEMENT MARKING SCHEDULE
TMP-1B	TRANSPORTATION OPERATIONS PLAN: (GENERAL NOTES AND MANAGEMENT STRATEGIES)
TMP-2	TEMPORARY TRAFFIC CONTROL PHASING
TMP-3	PHASE I DETAIL AND CROSS-SECTIONS

DOCUMENT NOT CONSIDERED FINAL
UNLESS ALL SIGNATURES COMPLETED

 APPROVED: 
DATE: 3/11/2024 | 9:24 AM EDT


SHEET NO.

TMP-1

TIP PROJECT:HL-0008L

3/8/2024
X:\NGDOT\Div 5 HL-0008L\TrafficControl\TCP\HL-0008L_TC_TMP_01A(STG & LEGEND).dgn
User: tbrannon


ROADWAY STANDARD DRAWINGS

THE FOLLOWING ROADWAY STANDARDS AS SHOWN IN "ROADWAY STANDARD DRAWINGS" - N.C. DEPARTMENT OF TRANSPORTATION - RALEIGH, N.C., DATED JANUARY 2024 ARE APPLICABLE TO THIS PROJECT AND BY REFERENCE HEREBY ARE CONSIDERED A PART OF THESE PLANS:


STD. NO.	TITLE
1101.01	WORK ZONE WARNING SIGNS
1101.02	TEMPORARY LANE CLOSURES
1101.04	TEMPORARY SHOULDER CLOSURES
1101.05	WORK ZONE VEHICLE ACCESSES
1101.11	TRAFFIC CONTROL DESIGN TABLES
1110.01	STATIONARY WORK ZONE SIGNS
1110.02	PORTABLE WORK ZONE SIGNS
1130.01	DRUMS
1135.01	CONES
1150.01	FLAGGING DEVICES
1205.01	PAVEMENT MARKINGS - LINE TYPES AND OFFSETS
1205.02	PAVEMENT MARKINGS - TWO LANE AND MULTILANE ROADWAYS
1205.04	PAVEMENT MARKINGS - INTERSECTIONS
1205.05	PAVEMENT MARKINGS - TURN LANES
1205.08	PAVEMENT MARKINGS - SYMBOLS AND WORD MESSAGES
1250.01	RAISED PAVEMENT MARKERS - INSTALLATION SPACING
1251.01	RAISED PAVEMENT MARKERS - (PERMANENT AND TEMPORARY)

LEGEND

GENERAL

 -  DIRECTION OF TRAFFIC FLOW
-  DIRECTION OF PEDESTRIAN TRAFFIC FLOW
-  EXIST. PVMT.
-  NORTH ARROW
-  PROPOSED PVMT.
-  TEMP. SHORING (LOCATION PURPOSES ONLY)

 WORK AREA

  REMOVAL



SIGNALS

-  EXISTING
-  PROPOSED
-  TEMPORARY

PAVEMENT MARKINGS

-  EXISTING LINES
-  TEMPORARY LINES

TRAFFIC CONTROL DEVICES

  -  BARRICADE (TYPE III)
-  CONE
-  DRUM  SKINNY DRUM  TUBULAR MARKER
-  TEMPORARY CRASH CUSHION
-  FLASHING ARROW BOARD
-  FLAGGER
-  LAW ENFORCEMENT
-  TRUCK MOUNTED ATTENUATOR (TMA)
-  CHANGEABLE MESSAGE SIGN

TEMPORARY SIGNING

-  PORTABLE SIGN
-  STATIONARY SIGN
-  STATIONARY OR PORTABLE SIGN


PAVEMENT MARKERS

-  CRYSTAL/CRYSTAL
-  CRYSTAL/RED
-  YELLOW/YELLOW

PAVEMENT MARKING SYMBOLS


-     PAVEMENT MARKING SYMBOLS

PROJ. REFERENCE NO.	SHEET NO.
HL-0008L	TMP-1A
TGS ENGINEERS TGS ENGINEERS 706 HILLSBOROUGH ST. SUITE 200 RALEIGH, NC 27603 PH (919) 773-8887 CORP. LICENSE NO.: C-0275	

 APPROVED: 

DATE: 3/11/2024 | 9:24 AM EDT



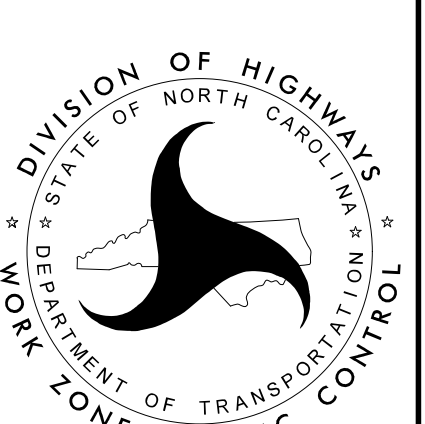

ROADWAY STANDARD
DRAWINGS & LEGEND

DOCUMENT NOT CONSIDERED FINAL
UNLESS ALL SIGNATURES COMPLETED

GENERAL NOTES

CHANGES MAY BE REQUIRED WHEN PHYSICAL DIMENSIONS IN THE DETAILS, DRAWINGS, STANDARD DETAILS, AND ROADWAY DETAILS ARE NOT ATTAINABLE TO MEET FIELD CONDITIONS OR RESULT IN DUPLICATE OR UNDESIRED OVERLAPPING OF DEVICES. MODIFICATION MAY INCLUDE: MOVING, SUPPLEMENTING, COVERING, OR REMOVAL OF DEVICES AS DIRECTED BY THE ENGINEER.

THE FOLLOWING GENERAL NOTES APPLY AT ALL TIMES FOR THE DURATION OF THE CONSTRUCTION PROJECT EXCEPT WHEN OTHERWISE NOTED IN THE PLAN OR DIRECTED BY THE ENGINEER.

TIME RESTRICTIONS

A) DO NOT CLOSE OR NARROW TRAVEL LANES AS FOLLOWS:

ROAD NAME	DAY AND TIME RESTRICTIONS
ALL ROADS	MONDAY TO FRIDAY 6:00 A.M. TO 9:00 A.M. 3:00 P.M. TO 7:00 P.M.

B) DO NOT CLOSE OR NARROW TRAVEL LANES DURING HOLIDAYS AND SPECIAL EVENTS AS FOLLOWS:

ROAD NAME
ALL ROADS

HOLIDAY

- FOR ANY UNEXPECTED OCCURRENCE THAT CREATES UNUSUALLY HIGH TRAFFIC VOLUMES, AS DIRECTED BY THE ENGINEER.
- FOR NEW YEAR'S, BETWEEN THE HOURS OF 6:00 A.M. DECEMBER 31st TO 7:00 P.M. JANUARY 2ND. IF NEW YEAR'S DAY IS ON A FRIDAY, SATURDAY, SUNDAY, OR MONDAY THEN UNTIL 7:00 P.M. THE FOLLOWING TUESDAY.
- FOR EASTER, BETWEEN THE HOURS OF 6:00 A.M. THURSDAY AND 7:00 P.M. MONDAY.
- FOR MEMORIAL DAY, BETWEEN THE HOURS OF 6:00 A.M. FRIDAY TO 7:00 P.M. TUESDAY.
- FOR INDEPENDENCE DAY, BETWEEN THE HOURS OF 6:00 A.M. THE DAY BEFORE INDEPENDENCE DAY AND 7:00 P.M. THE DAY AFTER INDEPENDENCE DAY.

IF INDEPENDENCE DAY IS ON A FRIDAY, SATURDAY, SUNDAY OR MONDAY THEN BETWEEN THE HOURS OF 6:00 A.M. THE THURSDAY BEFORE INDEPENDENCE DAY AND 7:00 P.M. THE TUESDAY AFTER INDEPENDENCE DAY.
- FOR LABOR DAY, BETWEEN THE HOURS OF 6:00 A.M. FRIDAY AND 7:00 P.M. TUESDAY.
- FOR THANKSGIVING DAY, BETWEEN THE HOURS OF 6:00 A.M. TUESDAY TO 7:00 P.M. MONDAY.
- FOR CHRISTMAS, BETWEEN THE HOURS OF 6:00 A.M. THE FRIDAY BEFORE THE WEEK OF CHRISTMAS DAY AND 7:00 P.M. THE FOLLOWING TUESDAY AFTER THE WEEK OF CHRISTMAS.

LANE AND SHOULDER CLOSURE REQUIREMENTS

- C) REMOVE LANE CLOSURE DEVICES FROM THE LANE WHEN WORK IS NOT BEING PERFORMED BEHIND THE LANE CLOSURE OR WHEN A LANE CLOSURE IS NO LONGER NEEDED OR AS DIRECTED BY THE ENGINEER.
- D) WHEN PERSONNEL AND/OR EQUIPMENT ARE WORKING WITHIN 15 FT OF AN OPEN TRAVEL LANE, CLOSE THE NEAREST OPEN SHOULDER USING ROADWAY STANDARD DRAWING NO. 1101.04 UNLESS THE WORK AREA IS PROTECTED BY BARRIER OR GUARDRAIL OR A LANE CLOSURE IS INSTALLED.

- E) WHEN PERSONNEL AND/OR EQUIPMENT ARE WORKING ON THE SHOULDER ADJACENT TO AN UNDIVIDED FACILITY AND WITHIN 5 FT OF AN OPEN TRAVEL LANE, CLOSE THE NEAREST OPEN TRAVEL LANE USING ROADWAY STANDARD DRAWING NO. 1101.02 UNLESS THE WORK AREA IS PROTECTED BY BARRIER OR GUARDRAIL.
- F) WHEN PERSONNEL AND/OR EQUIPMENT ARE WORKING WITHIN A LANE OF TRAVEL OF AN UNDIVIDED OR DIVIDED FACILITY, CLOSE THE LANE ACCORDING TO THE TRAFFIC CONTROL PLANS, ROADWAY STANDARD DRAWINGS, OR AS DIRECTED BY THE ENGINEER. CONDUCT THE WORK SO THAT ALL PERSONNEL AND/OR EQUIPMENT REMAIN WITHIN THE CLOSED TRAVEL LANE.
- G) DO NOT WORK SIMULTANEOUSLY WITHIN 15 FT ON BOTH SIDES OF AN OPEN TRAVELWAY, RAMP, OR LOOP WITHIN THE SAME LOCATION UNLESS PROTECTED WITH GUARDRAIL OR BARRIER.

PAVEMENT EDGE DROP OFF REQUIREMENTS

- H) BACKFILL AT A 6:1 SLOPE UP TO THE EDGE AND ELEVATION OF EXISTING PAVEMENT IN AREAS ADJACENT TO AN OPENED TRAVEL LANE THAT HAS AN EDGE OF PAVEMENT DROP-OFF AS FOLLOWS:
- BACKFILL DROP-OFFS THAT EXCEED 2 INCHES ON ROADWAYS WITH POSTED SPEED LIMITS OF 45 MPH OR GREATER.
- BACKFILL DROP-OFFS THAT EXCEED 3 INCHES ON ROADWAYS WITH POSTED SPEED LIMITS LESS THAN 45 MPH.
- BACKFILL WITH SUITABLE COMPACTED MATERIAL, AS APPROVED BY THE ENGINEER, AT NO EXPENSE TO THE DEPARTMENT.
- I) DO NOT EXCEED A DIFFERENCE OF 2 INCHES IN ELEVATION BETWEEN OPEN LANES OF TRAFFIC FOR NOMINAL LIFTS OF 1.5 INCHES. INSTALL ADVANCE WARNING "UNEVEN LANES" SIGNS (W8-11) IN ACCORDANCE WITH RSD 1101.11.

TRAFFIC PATTERN ALTERATIONS

- J) NOTIFY THE ENGINEER THIRTY (30) CALENDAR DAYS PRIOR TO ANY TRAFFIC PATTERN ALTERATION.

SIGNING

- K) INSTALL ADVANCE WORK ZONE WARNING SIGNS WHEN WORK IS WITHIN 40 FT FROM THE EDGE OF TRAVEL LANE AND NO MORE THAN THREE (3) DAYS PRIOR TO THE BEGINNING OF CONSTRUCTION.
- L) ENSURE ALL NECESSARY SIGNING IS IN PLACE PRIOR TO ALTERING ANY TRAFFIC PATTERN.
- M) INSTALL BLACK ON ORANGE "DIP" SIGNS (W8-2) AND/OR "BUMP" SIGNS (W8-1) ACCORDING TO RSD 1101.11, OR AS DIRECTED BY THE ENGINEER.

TRAFFIC CONTROL DEVICES

- N) WHEN LANE CLOSURES ARE NOT IN EFFECT SPACE CHANNELIZING DEVICES IN WORK AREAS NO GREATER IN FEET THAN TWICE THE POSTED SPEED LIMIT (MPH) EXCEPT, 10 FT ON-CENTER IN RADII, AND 3 FT OFF THE EDGE OF AN OPEN TRAVELWAY. REFER TO STANDARD SPECIFICATIONS FOR ROADS AND STRUCTURES SECTIONS 1130 (DRUMS), 1135 (CONES) AND 1180 (SKINNY DRUMS) FOR ADDITIONAL REQUIREMENTS.

PAVEMENT MARKINGS AND MARKERS

- O) INSTALL TEMPORARY PAVEMENT MARKINGS AND TEMPORARY PAVEMENT MARKERS ON INTERIM LAYERS OF PAVEMENT AS FOLLOWS:
- | ROAD NAME | MARKING | MARKER |
|-----------|---------|--------|
| ALL ROADS | PAINT | NONE |
- P) INSTALL PAVEMENT MARKINGS AND PAVEMENT MARKERS ON THE FINAL SURFACE.
- Q) PLACE ONE APPLICATION OF PAINT FOR TEMPORARY TRAFFIC PATTERNS. PLACE A SECOND APPLICATION OF PAINT SIX (6) MONTHS AFTER THE INITIAL APPLICATION AND EVERY SIX MONTHS AS DIRECTED BY THE ENGINEER.
- R) TIE PROPOSED PAVEMENT MARKING LINES TO EXISTING PAVEMENT MARKING LINES.
- S) REMOVE/REPLACE ANY CONFLICTING/DAMAGED PAVEMENT MARKINGS AND MARKERS BY THE END OF EACH DAY'S OPERATION.
- T) TRACE THE PROPOSED MONOLITHIC ISLAND LOCATIONS WITH PROPER COLOR PAVEMENT MARKINGS PRIOR TO INSTALLATION. PLACE CONES TO DELINEATE ANY PROPOSED MONOLITHIC ISLANDS BEFORE INSTALLATION.

MISCELLANEOUS

- U) LAW ENFORCEMENT MAY BE USED TO MAINTAIN TRAFFIC THROUGH THE WORK AREA AND/OR INTERSECTIONS AS DIRECTED BY THE ENGINEER.

MANAGEMENT STRATEGIES

THE FOLLOWING LISTED WORK ZONE STRATEGIES ARE RECOMMENDED FOR INCLUSION WITHIN THIS TRANSPORTATION MANAGEMENT PLAN (TMP).

RECOMMENDED STRATEGIES:

LANE SHIFTS OR CLOSURES
ONE-LANE, TWO WAY OPERATION (FLAGGING)
WORK HOUR RESTRICTIONS FOR PEAK TRAVEL
TEMPORARY TRAFFIC SIGNALS

APPROVED: DocuSigned by: Don A. Parker 750B9E90ADEF440... DATE: 3/11/2024 9:24 AM EDT SEAL 043251 ENGINEER DON A. PARKER DOCUMENT NOT CONSIDERED FINAL UNLESS ALL SIGNATURES COMPLETED	DIVISION OF HIGHWAYS STATE OF NORTH CAROLINA DEPARTMENT OF TRANSPORTATION WORK ZONE TRAFFIC CONTROL	TRANSPORTATION OPERATIONS PLAN
--	---	---

TEMPORARY TRAFFIC CONTROL PHASING

PROJ. REFERENCE NO.	SHEET NO.
HL - 0008L	TMP - 2
TGS ENGINEERS 706 HILLSBOROUGH ST., SUITE 200 RALEIGH, NC 27603 PH (919) 773-9887 CORP. LICENSE NO.: C-0275	

PHASE I

NOTE: UNLESS STATED OTHERWISE, RETURN TRAFFIC TO THE EXISTING PATTERN AT THE END OF EACH WORK PERIOD.

MAINTAIN ACCESS TO RESIDENCE AND BUSINESS AT ALL TIMES

CONDUCT GRADING AND PAVING OPERATIONS IN A MANNER THAT DOES NOT POND WATER

- STEP 1. INSTALL WORK ZONE ADVANCE WARNING SIGNS (SEE RSD 1101.01).
- STEP 2. USING FLAGGERS OR LAW ENFORCEMENT INSTALL AND ACTIVATE TEMPORARY SIGNAL 1 (EXISTING TRAFFIC PATTERN) (SEE SIGNAL PLANS).

NOTE: STEP 3 MAY BE PERFORMED CONCURRENTLY WITH STEPS 4-7

- STEP 3. INSTALL FINAL SIGNAL (FINAL TRAFFIC PATTERN) WITH HEADS COVERED (SEE SIGNAL PLANS).
- STEP 4. BEGIN GRADING AND PROPOSED DRAINAGE INSTALLATION INCLUDING STRUCTURES, TRUNK LINES, AND CROSSPIPES (SEE RSD 1101.02 AND TMP-3).
- STEP 5. REMOVE EXISTING CONCRETE ISLAND AND PATCH WITH TEMPORARY ASPHALT (SEE RSD 1101.02 AND TMP-3).
- STEP 6. PLACE BASE COURSE AND INSTALL CURB AND GUTTER AND EXPRESSWAY GUTTER.
- DURING EXPRESSWAY GUTTER CONSTRUCTION, CLOSE EXISTING RIGHT TURN SLIP LANE. USE SPACE CREATED BY ISLAND REMOVAL TO DELINEATE A SHARED THRU/RIGHT TURN WITH DRUMS. (SEE RSD 1101.02 AND TMP-3).
- STEP 7. COMPLETE WIDENING AND PAVING UP TO BUT NOT INCLUDING THE FINAL LAYER OF SURFACE COURSE (SEE RSD 1101.02 AND TMP-3).
- INSTALL PROPOSED GUARDRAIL (SEE RSD 1101.02).
- INSTALL AND COVER PERMANENT SIGNING (SEE SIGNING PLAN).

PHASE II

- STEP 1. ON THE MONDAY PRIOR TO THE WEEKEND TRAFFIC SHIFT, PLACE PORTABLE CHANGEABLE MESSAGE SIGNS (PCMS) (SHORT TERM) ON BOTH DIRECTIONS OF TEN-TEN RD. 1000 FT IN ADVANCE OF THE PROJECT LIMITS WITH THE FOLLOWING MESSAGE:

MESSAGE 1	MESSAGE 2
TRAFFIC	EXPECT
SHIFT	DELAYS
THIS WKD	

COMPLETE THE WORK OF PHASE II, STEP 2 BETWEEN THE HOURS OF FRIDAY AT 7:00 PM AND THE FOLLOWING MONDAY AT 6:00 AM (SEE INTERMEDIATE CONTRACT TIME AND LIQUIDATED DAMAGES).

- STEP 2. USING FLAGGERS AND/OR LAW ENFORCEMENT, PLACE THE FIRST LAYER OF SURFACE COURSE AND TEMPORARY PAINT PAVEMENT MARKINGS (SINGLE APPLICATION) IN THE FINAL PATTERN (SEE FINAL PAVEMENT MARKING PLAN).

ACTIVATE PROPOSED SIGNAL AND UNCOVER PROPOSED SIGNING AND OPEN TO FINAL TRAFFIC PATTERN. (SEE SIGNAL AND SIGNING PLANS).

REVISE PCMS MESSAGING TO THE FOLLOWING:

MESSAGE 1	MESSAGE 2
NEW	USE
TRAFFIC	CAUTION
PATTERN	

DISPLAY MESSAGE FOR 14 DAYS FOLLOWING THE TRAFFIC SHIFT BEFORE REMOVAL.

- STEP 3. REMOVE EXISTING SIGNAL.
- STEP 4. USING FLAGGERS, CONSTRUCT PROPOSED CONCRETE ISLAND AND PLACE THE FINAL LAYER OF SURFACE COURSE AND FINAL PAVEMENT MARKINGS (SEE RSD 1101.02 AND FINAL PAVEMENT MARKING PLAN).
- STEP 5. REMOVE ALL TRAFFIC CONTROL DEVICES.

APPROVED:

DocuSigned by:
Don A. Parker
750B9E90ADEFA40...


DATE: 3/11/2024 | 9:24 AM EDT

SEAL
043251
ENGINEER
DON A. PARKER

DOCUMENT NOT CONSIDERED FINAL
UNLESS ALL SIGNATURES COMPLETED

DIVISION OF HIGHWAYS
STATE OF NORTH CAROLINA
DEPARTMENT OF TRANSPORTATION
WORK ZONE TRAFFIC CONTROL

PHASING

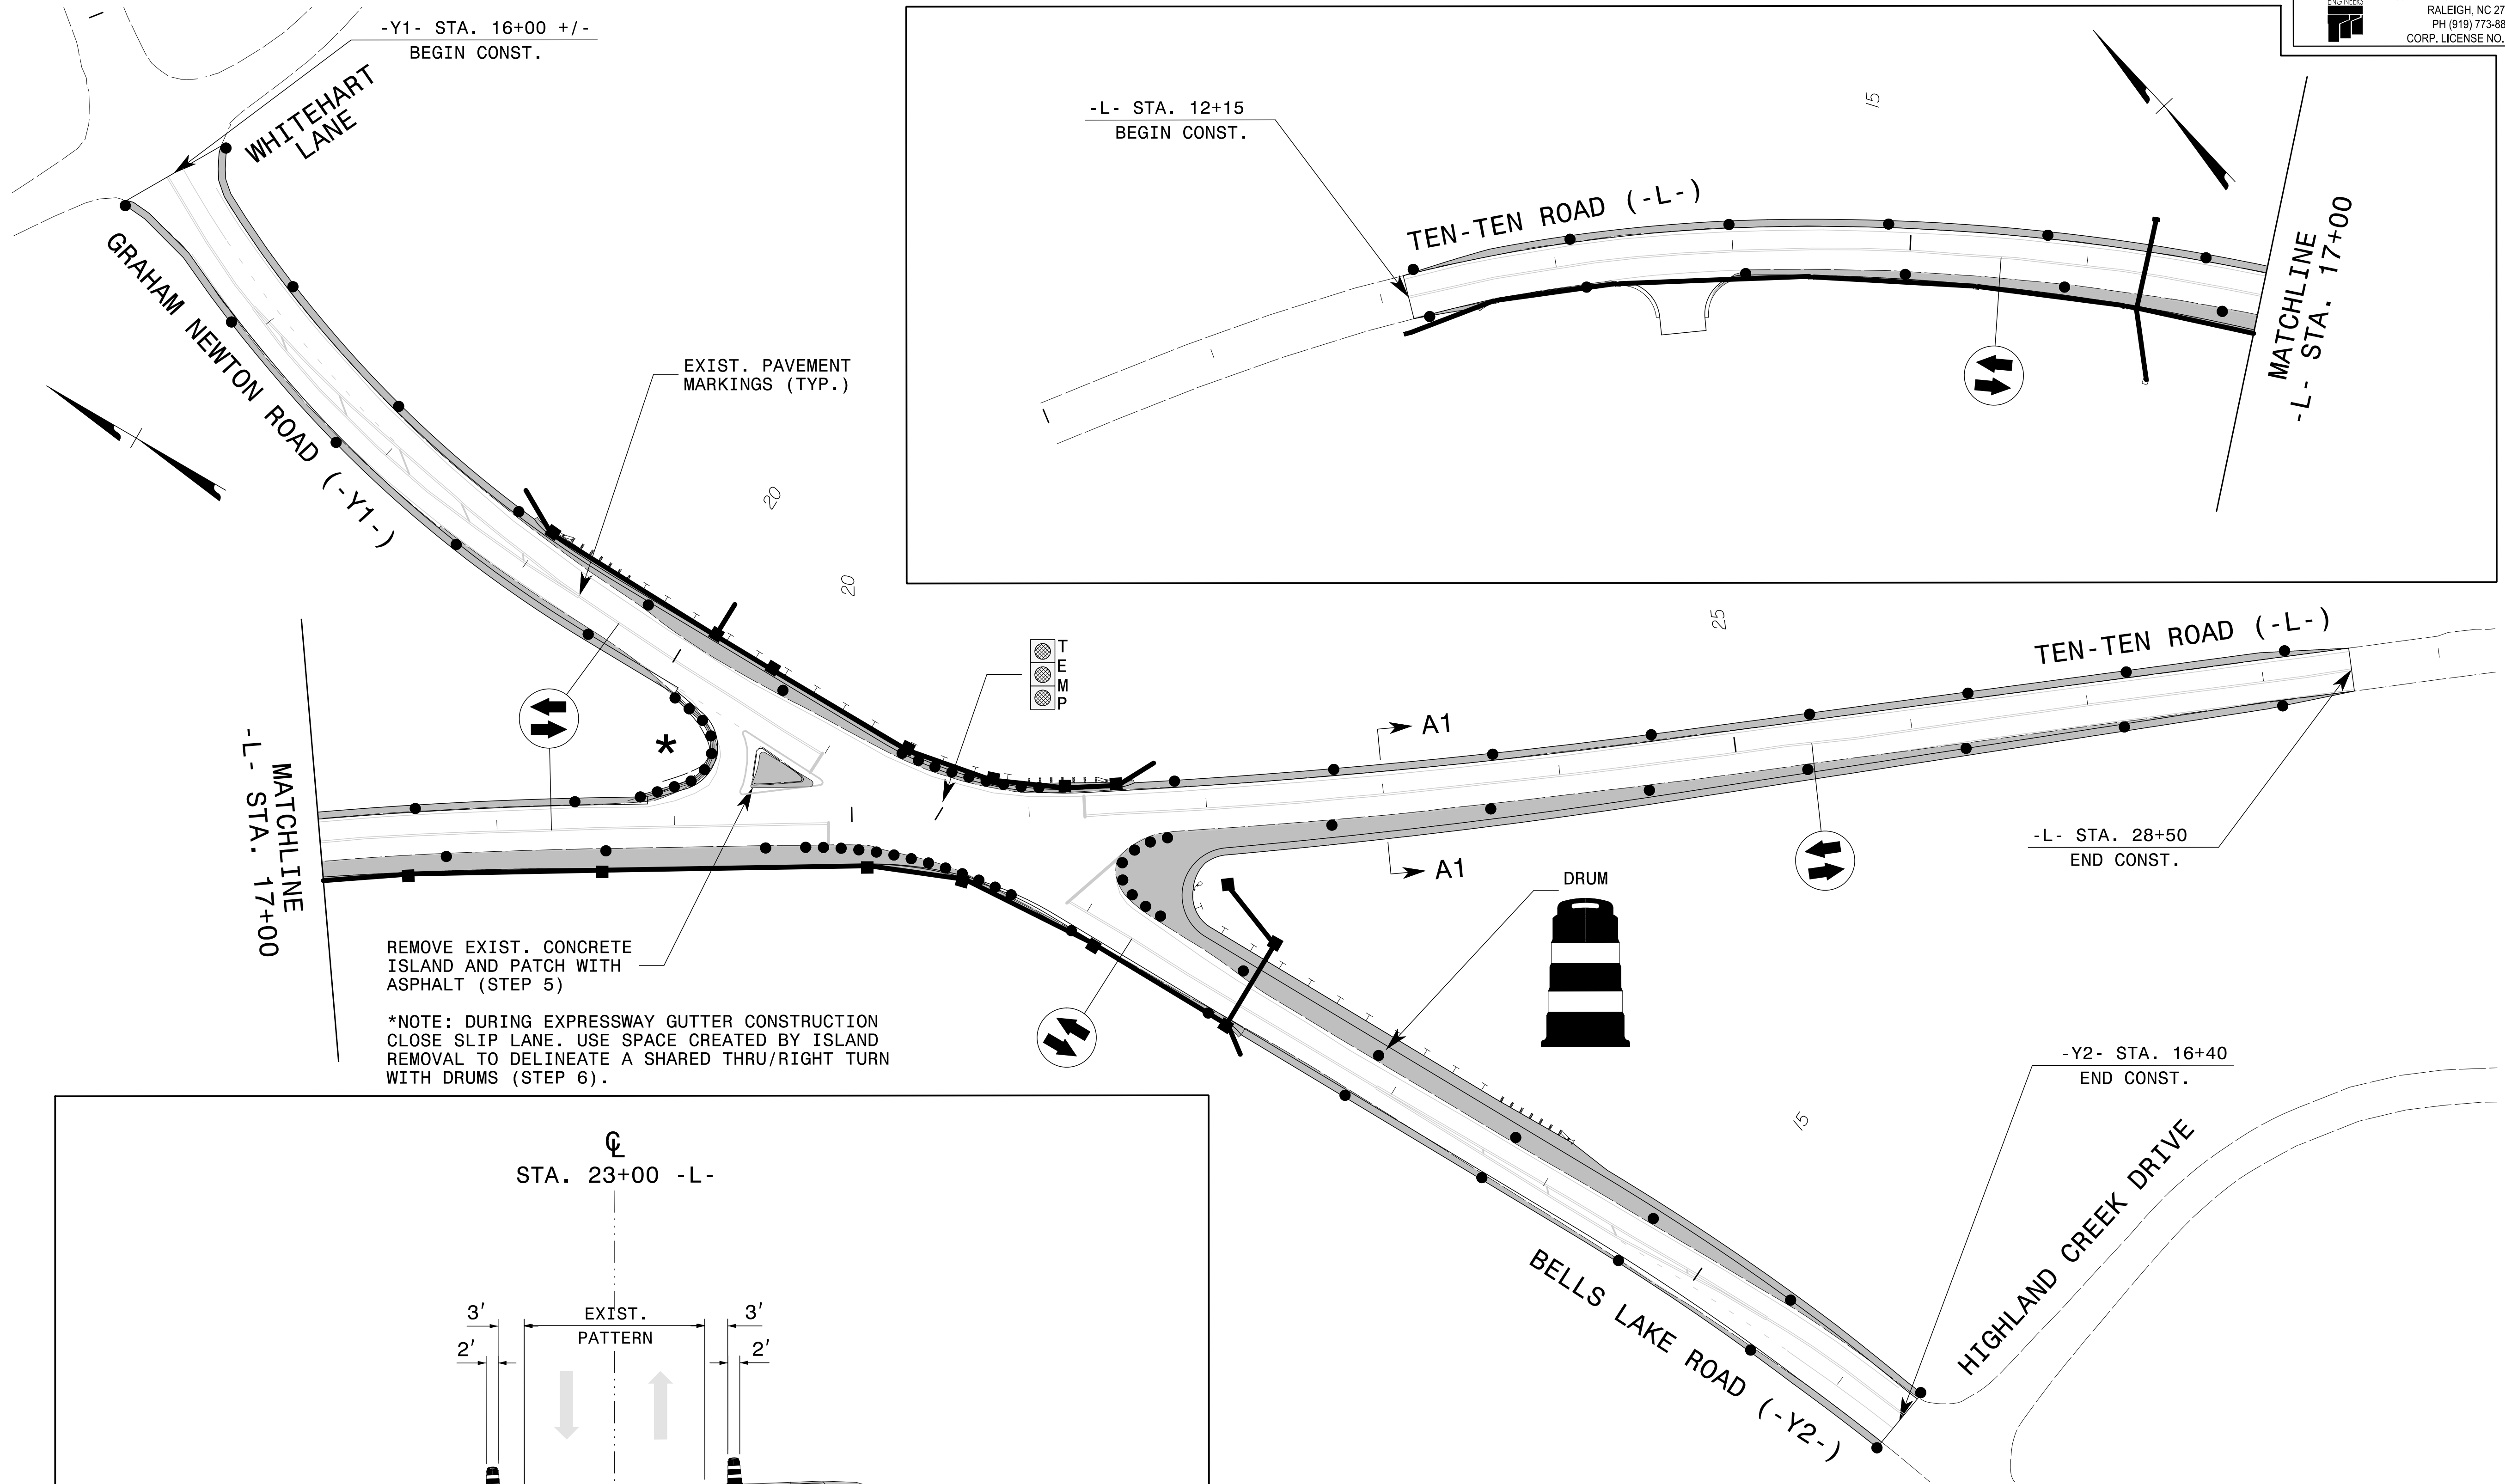

APPROVED: *Don A. Parker*
DATE: 3/11/2024 | 9:24 AM EDT

750B8E90ADEFA40...

NORTH CAROLINA
PROFESSIONAL
SEAL
043251
ENGINEER
DON A. PARKER

DOCUMENT NOT CONSIDERED FINAL
UNLESS ALL SIGNATURES COMPLETED



PHASE I DETAILS

3/15/2024 10:03 AM
User: ttabbennan
C:\Users\tabbennan\Documents\Projects\2024\05_HL-0008L\Traffic\ Pavement Markings\HL-0008L_Sgn_PMP_01.dgn

T.I.P.: HL-0008L

STATE OF NORTH CAROLINA
DEPARTMENT OF TRANSPORTATION

PAVEMENT MARKING PLAN
WAKE COUNTY

LOCATION: TEN TEN ROAD (SR 1010) AT GRAHAM NEWTON ROAD (SR 1386)/
BELLS LAKE ROAD (SR 1386).

GENERAL NOTES

- THE FOLLOWING GENERAL NOTES APPLY AT ALL TIMES FOR THE DURATION OF THE CONSTRUCTION PROJECT, EXCEPT WHEN OTHERWISE NOTED IN THE PLAN, OR DIRECTED BY THE ENGINEER.
- A) INSTALL PAVEMENT MARKINGS AND PAVEMENT MARKERS ON THE FINAL SURFACE AS FOLLOWS:
- | ROAD NAME | MARKING | MARKER |
|-----------------------------|-----------------|--------|
| SR 1010 (TEN TEN RD.) | } THERMOPLASTIC | NONE |
| SR 1836 (GRAHAM NEWTON RD.) | | |
| SR 1386 (BELLS LAKE RD.) | | |
- B) TIE PROPOSED PAVEMENT MARKING LINES TO EXISTING PAVEMENT MARKING LINES.
- C) REMOVE/REPLACE ANY CONFLICTING/DAMAGED PAVEMENT MARKINGS AND MARKERS.
- D) PASSING ZONES WILL BE DETERMINED IN THE FIELD AND MUST BE APPROVED BY THE ENGINEER.
- E) UNLESS OTHERWISE SPECIFIED, HEATED-IN-PLACE THERMOPLASTIC MAY BE USED IN LIEU OF EXTRUDED THERMOPLASTIC FOR STOP BARS, SYMBOLS, CHARACTERS AND DIAGONALS. IF HEATED-IN-PLACE IS USED, IT SHALL BE PAID FOR USING THE EXTRUDED THERMOPLASTIC PAY ITEM.

ROADWAY STANDARD DRAWING

- THE FOLLOWING ROADWAY STANDARDS AS APPEAR IN "ROADWAY STANDARD DRAWINGS" - PROJECT SERVICES UNIT - N.C. DEPARTMENT OF TRANSPORTATION - RALEIGH, N.C., DATED JANUARY 2024 ARE APPLICABLE TO THIS PROJECT AND BY REFERENCE HEREBY ARE CONSIDERED A PART OF THESE PLANS:
- | STD. NO. | TITLE |
|----------|--|
| 1205.01 | PAVEMENT MARKINGS - LINE TYPES AND OFFSETS |
| 1205.02 | PAVEMENT MARKINGS - TWO-LANE AND MULTILANE ROADWAYS |
| 1205.04 | PAVEMENT MARKINGS - INTERSECTIONS |
| 1205.05 | PAVEMENT MARKINGS - TURN LANES |
| 1205.05 | PAVEMENT MARKINGS - TURN LANES |
| 1205.08 | PAVEMENT MARKINGS - SYMBOLS AND WORD MESSAGES |
| 1261.01 | GUARDRAIL AND BARRIER DELINEATORS - INSTALLATION SPACING |
| 1261.02 | GUARDRAIL AND BARRIER DELINEATORS - TYPES AND MOUNTING |
| 1262.01 | GUARDRAIL END DELINEATION |

INDEX


SHEET NO.	DESCRIPTION
PMP -1	PAVEMENT MARKING PLAN TITLE AND SCHEDULE SHEET
PMP -2 THRU PMP -3	PAVEMENT MARKING DETAIL

PAVEMENT MARKING
SCHEDULE

SYMBOL	DESCRIPTION
PAVEMENT MARKINGS	
THERMOPLASTIC (4", 90 MILS)	
T1	WHITE EDGELINE
T2	WHITE SOLID LANE LINE
T4	3 FT. - 9 FT./SP WHITE MINISKIP
T5	2 FT. - 6 FT./SP WHITE MINISKIP
T13	YELLOW DOUBLE CENTER
THERMOPLASTIC (6", 90 MILS)	
T20	WHITE EDGELINE
THERMOPLASTIC (8", 90 MILS)	
T40	WHITE GORELINE
THERMOPLASTIC (12", 90 MILS)	
T51	WHITE DIAGONAL
T52	YELLOW DIAGONAL
THERMOPLASTIC (24", 90 MILS)	
T61	WHITE STOPBAR
THERMOPLASTIC PAVEMENT MARKING SYMBOLS (90 MILS)	
T70	LEFT TURN ARROW
T71	RIGHT TURN ARROW
T72	STRAIGHT ARROW
T74	COMBO RIGHT/STRAIGHT ARROW
T103	24" YIELD LINE TRIANGLE (90 MIL)


PLAN SUBMITTED TO: NCDOT

S. REID DAVIDSON DIVISION 5 PROJECT MANAGER

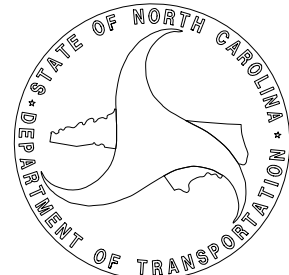


PLAN PREPARED BY: TGS ENGINEERS

DON A. PARKER, P.E. PROJECT ENGINEER
CODA BRANNAN, E.I. DESIGN ENGINEER

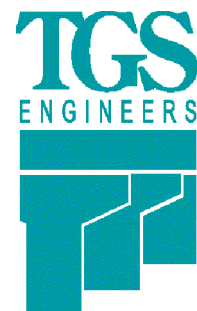


TGS ENGINEERS
706 HILLSBOROUGH ST. SUITE 200
RALEIGH, NC 27603
PH (919) 773-8887
CORP. LICENSE NO.: C-0275

 TIP NO.	SHEET NO.
HL - 0008L	PMP - 1
APPROVED:  7508698ADEFA40	
DATE: 3/15/2024 10:03 AM EDT	
SEAL 	
DOCUMENT NOT CONSIDERED FINAL UNLESS ALL SIGNATURES COMPLETED	



v 5 HL-0008L 3/8/2024 \N\Erosion Control\HL-0008L_EC.dgn User:Benegar

TIP PROJECT: HL-0008L

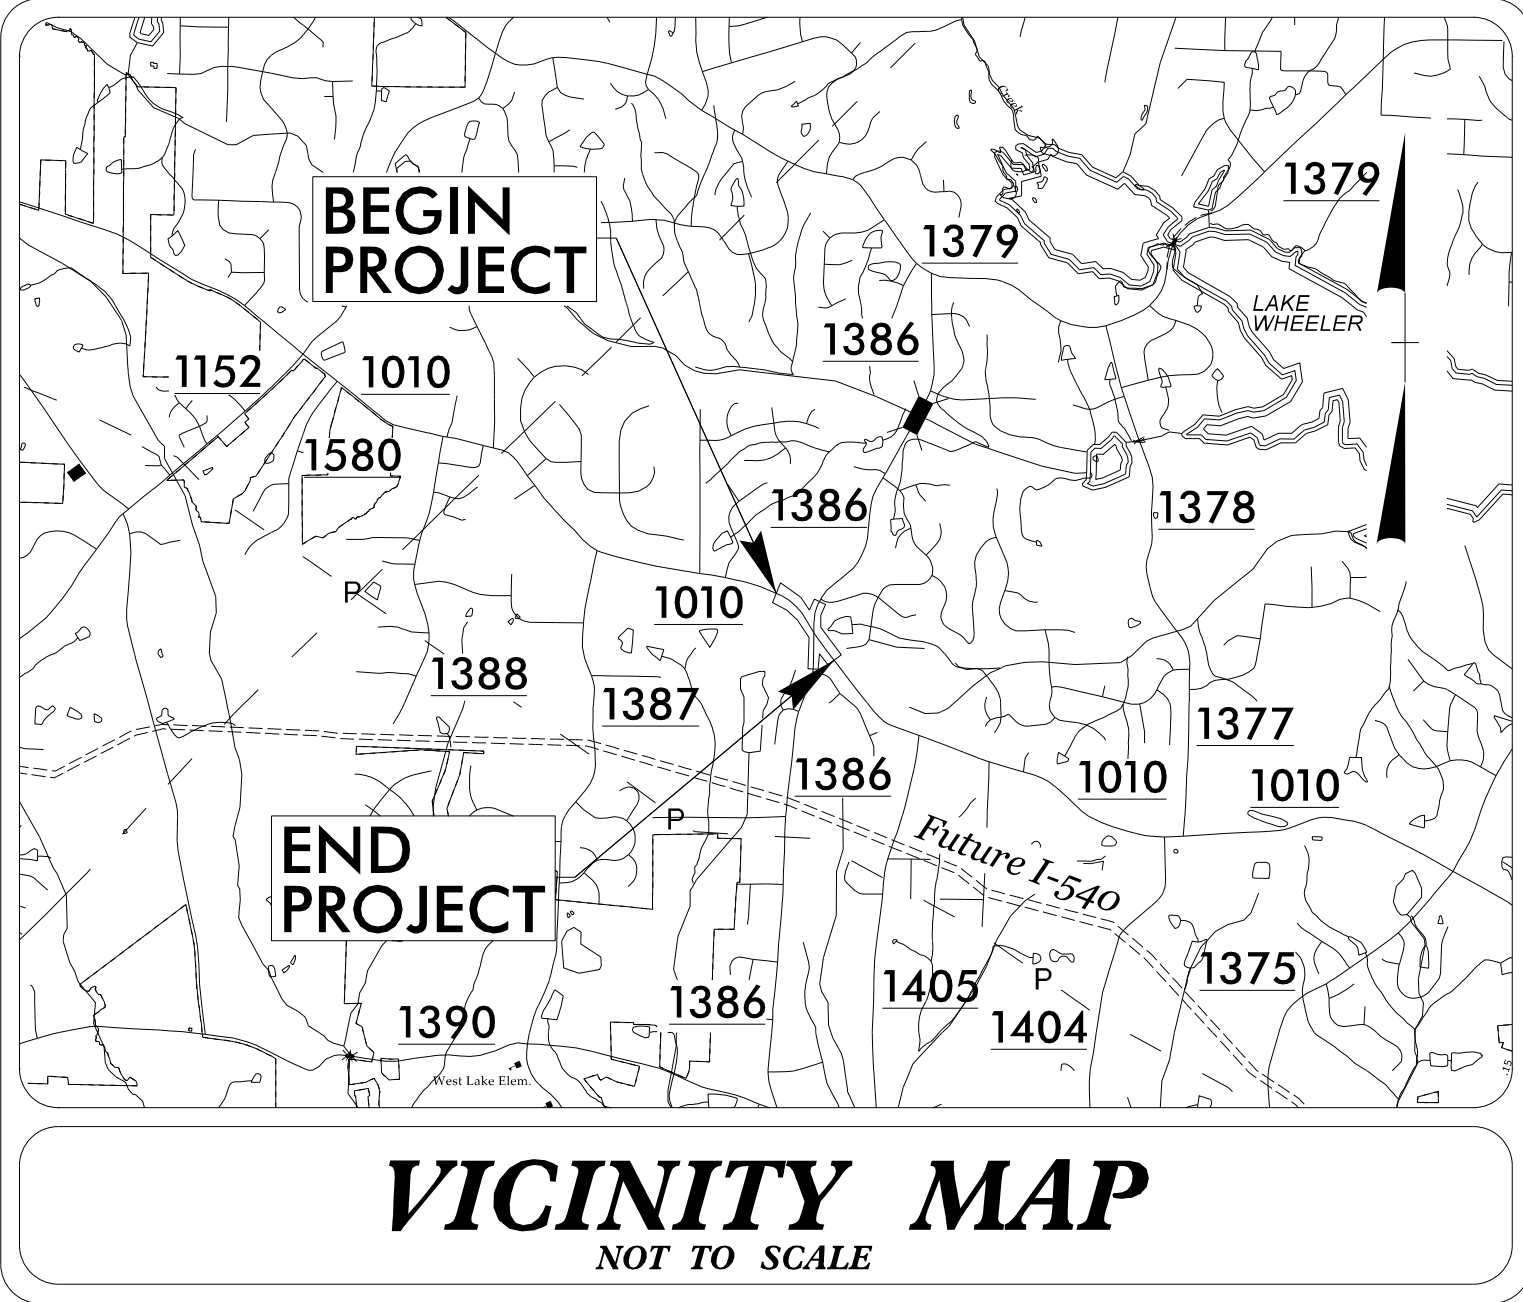


STATE OF NORTH CAROLINA
DIVISION OF HIGHWAYS
PLAN FOR PROPOSED
HIGHWAY EROSION CONTROL
WAKE COUNTY
LOCATION: TEN TEN ROAD (SR 1010) AT GRAHAM NEWTON ROAD (SR 1386)/BELLS LAKE ROAD (SR 1386).
WIDEN FOR LEFT-TURN LANE ON EACH APPROACH
TYPE OF WORK: GRADING, DRAINAGE, PAVING, WIDENING, AND SIGNAL

STATE	STATE PROJECT REFERENCE NO.	SHEET NO.	TOTAL SHEETS
N.C.	HL-0008L	EC-1	
STATE PROJ. NO.	F.A. PROJ. NO.	DESCRIPTION	

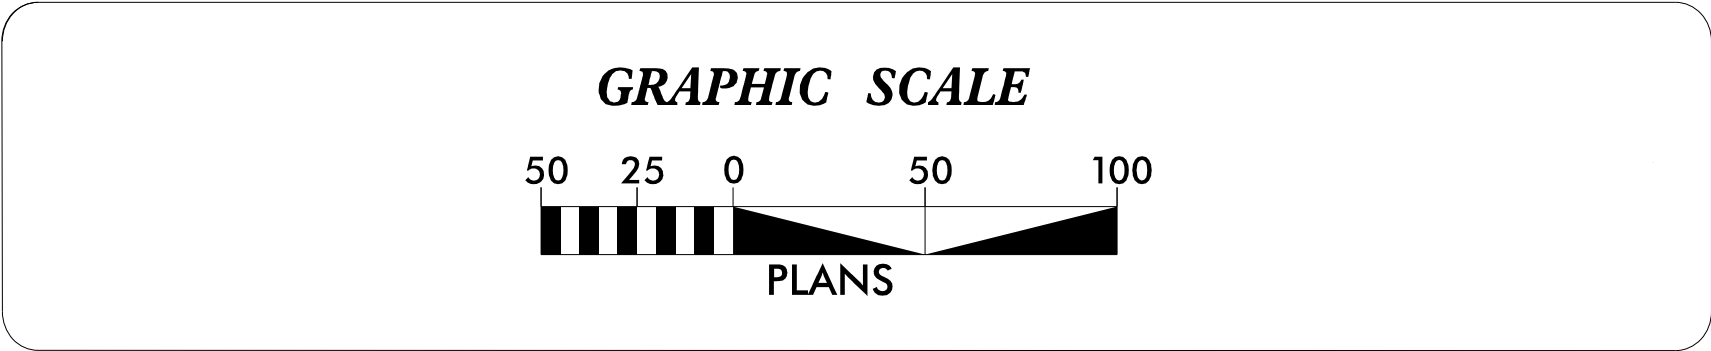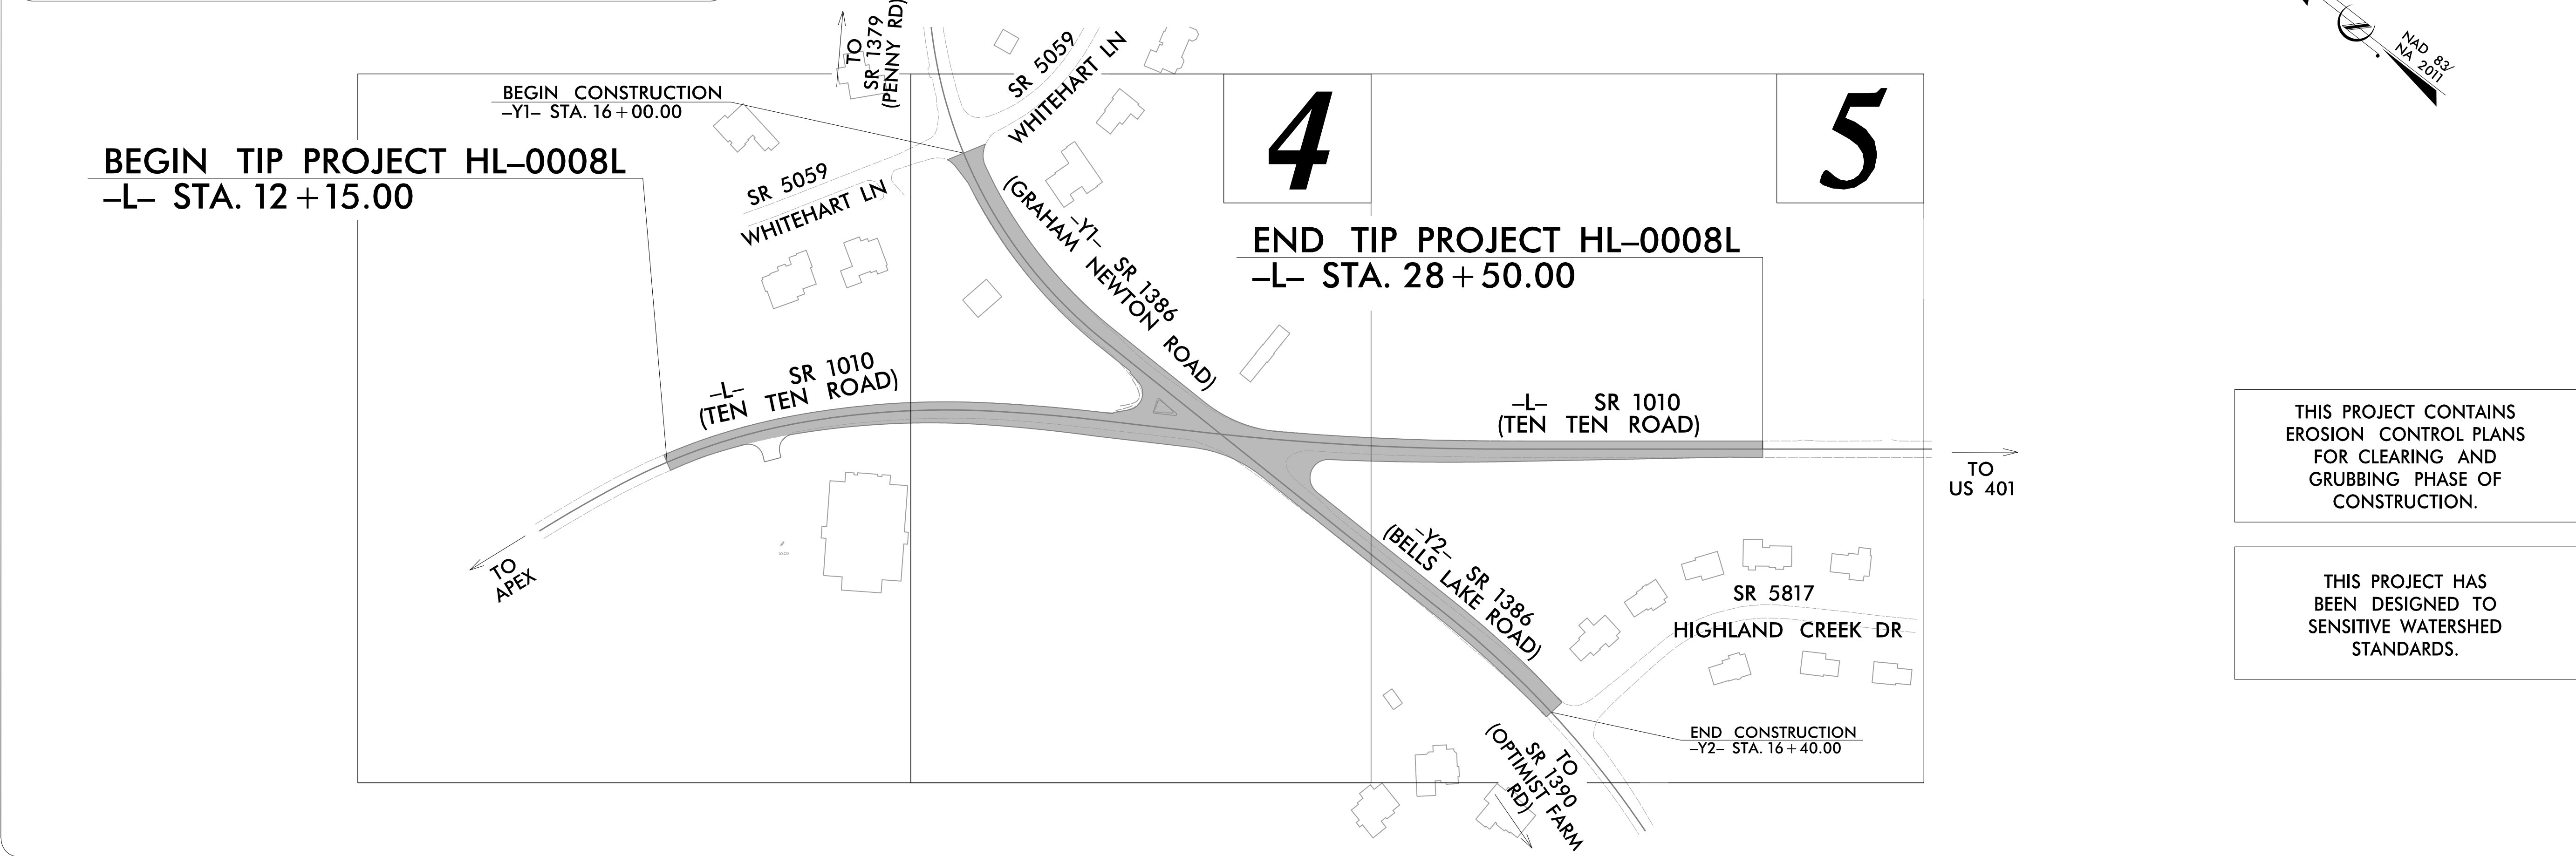

THESE EROSION AND SEDIMENT CONTROL PLANS COMPLY WITH THE APPLICABLE REGULATIONS SET FORTH BY THE NCG-010000 GENERAL CONSTRUCTION PERMIT EFFECTIVE APRIL 1, 2019 AND ISSUED BY THE NORTH CAROLINA DEPARTMENT OF ENVIRONMENTAL QUALITY DIVISION OF WATER RESOURCES.

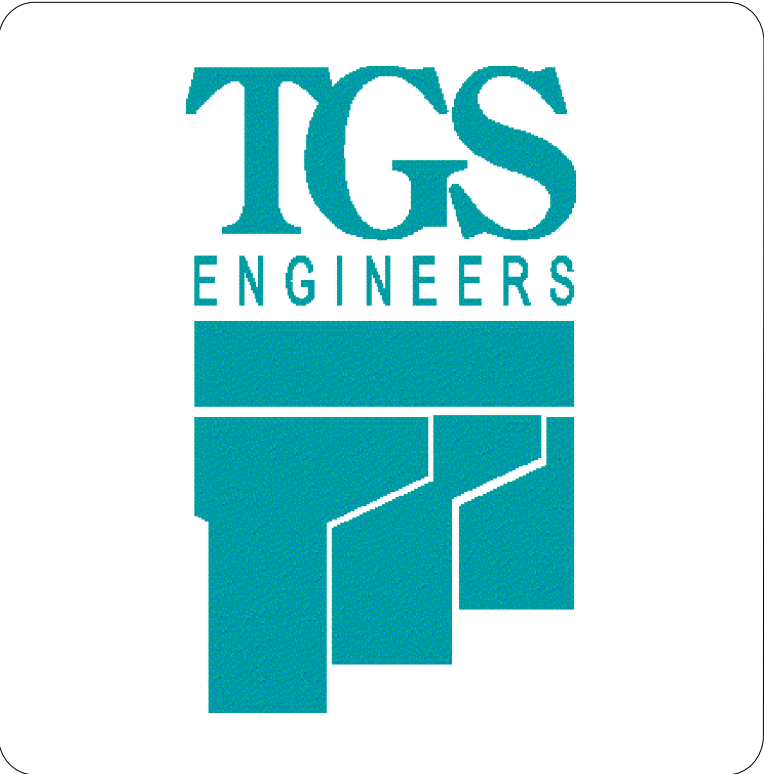

Prepared in the Office of:
TGS ENGINEERS
706 HILLSBOROUGH ST. - SUITE 200
RALEIGH, NC 27603

Designed by:
Ben Henegar, PE **3564**
NAME LEVEL III CERTIFICATION NO.

Roadway Standard Drawings

The "Roadway Standard Drawings"- Roadway Design Unit - N. C. Department of Transportation - Raleigh, N. C., dated January 2024 and the latest revision thereto are applicable to this project and by reference hereby are considered a part of these plans.

DIVISION OF HIGHWAYS
STATE OF NORTH CAROLINA

PROJECT REFERENCE NO.	SHEET NO.
HL-0008L	EC-2
ROADWAY DESIGN ENGINEER	HYDRAULICS ENGINEER

EROSION & SEDIMENT CONTROL LEGEND

Std. #	Description	Symbol	Std. #	Description	Symbol
1605.01	Temporary Silt Fence		1633.01	Temporary Rock Silt Check Type A	
1606.01	Special Sediment Control Fence		1633.02	Temporary Rock Silt Check Type B	
1622.01	Temporary Berms and Slope Drains		1633.03	Temporary Rock Silt Check Type A with Excelsior Matting and Flocculant	
1630.02	Silt Basin Type B		1634.01	Temporary Rock Sediment Dam Type A	
1630.03	Temporary Silt Ditch		1634.02	Temporary Rock Sediment Dam Type B	
1630.04	Stilling Basin		1635.01	Rock Pipe Inlet Sediment Trap Type A	
1630.05	Temporary Diversion		1635.02	Rock Pipe Inlet Sediment Trap Type B	
1630.06	Special Stilling Basin		1636.01	Excelsior Wattle Check	
1630.07	Skimmer Basin		1636.01	Excelsior Wattle Check with Flocculant	
1630.08	Tiered Skimmer Basin		1636.01	Coir Fiber Wattle Check	
1630.09	Earthen Dam with Skimmer		1636.01	Coir Fiber Wattle Check with Flocculant	
	Infiltration Basin		1636.02	Silt Fence Excelsior Wattle Break	
	Rock Inlet Sediment Trap:			Silt Fence Coir Fiber Wattle Break	
1632.01	Type A		1636.03	Excelsior Wattle Barrier	
1632.02	Type B		1636.03	Coir Fiber Wattle Barrier	
1632.03	Type C				


ONSITE CONCRETE WASHOUT STRUCTURE WITH LINER

PROJECT REFERENCE NO.	SHEET NO.
HL-0008L	EC-2A
RW SHEET NO.	
ROADWAY DESIGN ENGINEER	HYDRAULICS ENGINEER



- NOTES:
1. ACTUAL LOCATION DETERMINED IN FIELD
 2. THE CONCRETE WASHOUT STRUCTURES SHALL BE MAINTAINED WHEN THE LIQUID AND/OR SOLID REACHES 75% OF THE STRUCTURES CAPACITY TO PROVIDE ADEQUATE HOLDING CAPACITY WITH A MINIMUM 12 INCHES OF FREEBOARD.
 3. CONCRETE WASHOUT STRUCTURE NEEDS TO BE CLEARLY MARKED WITH SIGNAGE NOTING DEVICE.

BELOW GRADE WASHOUT STRUCTURE
NOT TO SCALE

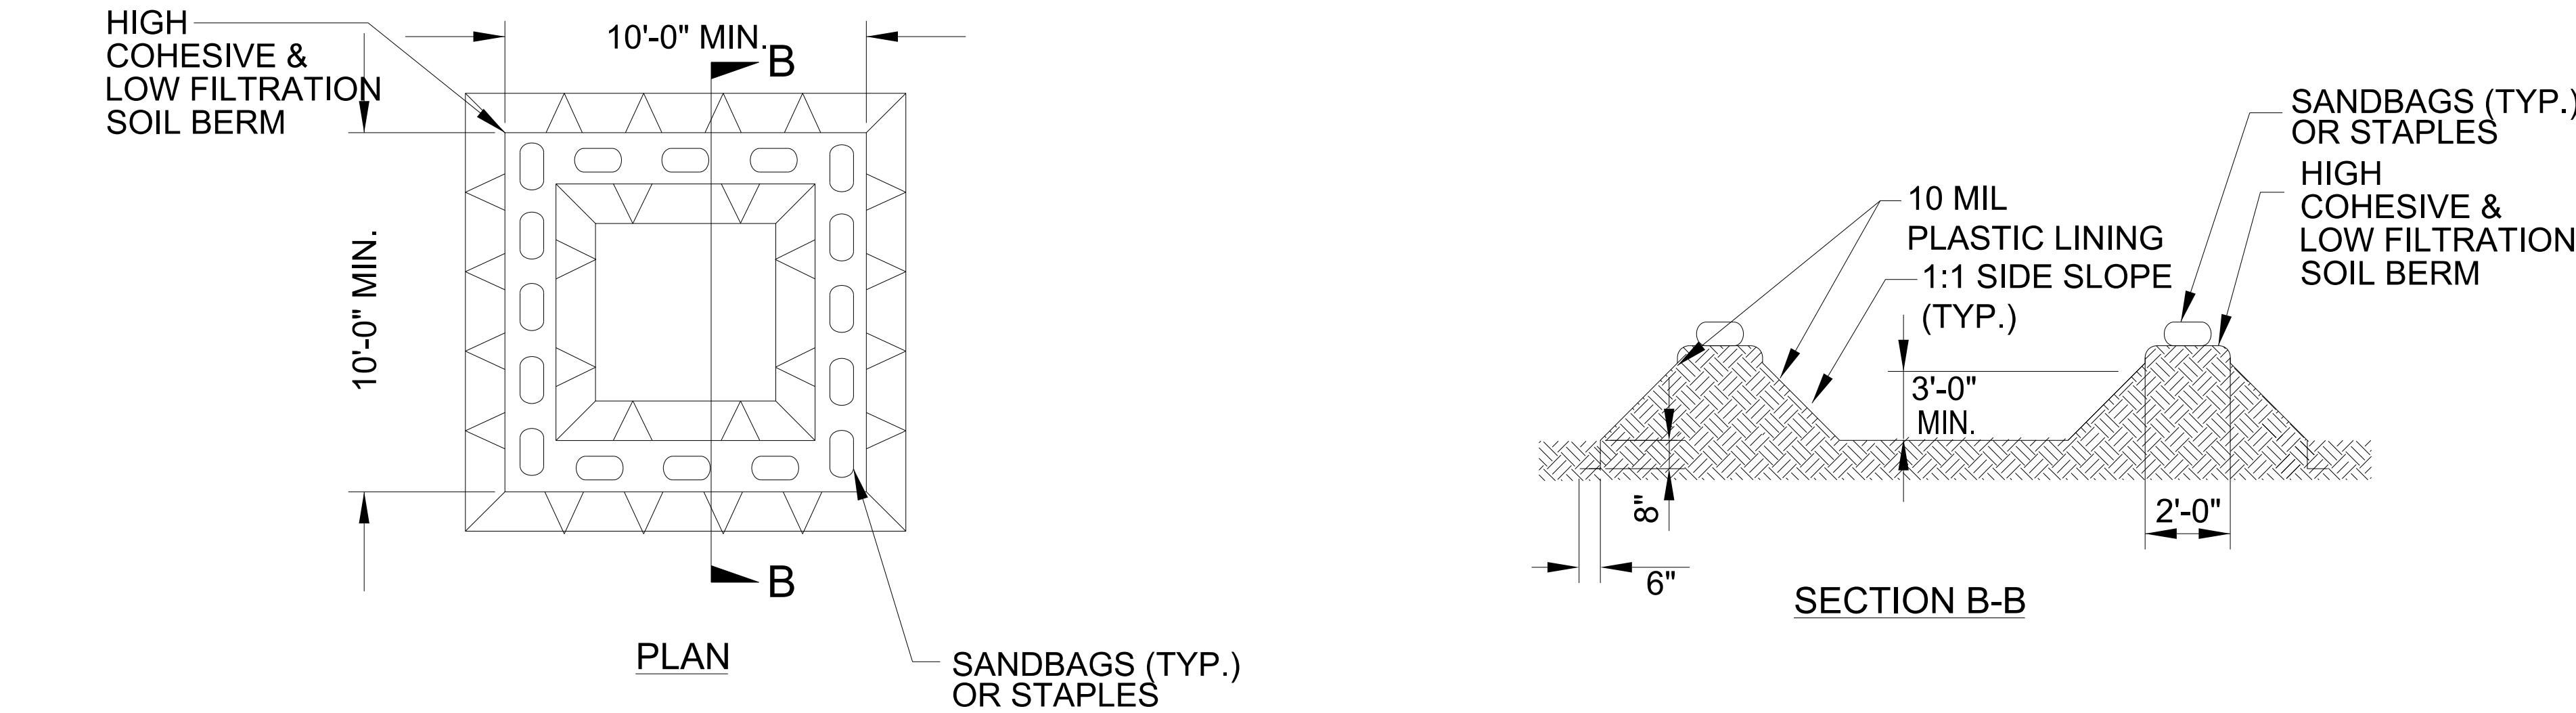

- NOTES:
1. ACTUAL LOCATION DETERMINED IN FIELD
 2. THE CONCRETE WASHOUT STRUCTURES SHALL BE MAINTAINED WHEN THE LIQUID AND/OR SOLID REACHES 75% OF THE STRUCTURES CAPACITY TO PROVIDE ADEQUATE HOLDING CAPACITY WITH A MINIMUM 12 INCHES OF FREEBOARD.
 3. CONCRETE WASHOUT STRUCTURE NEEDS TO BE CLEARLY MARKED WITH SIGNAGE NOTING DEVICE.

ABOVE GRADE WASHOUT STRUCTURE
NOT TO SCALE

SOIL STABILIZATION TIMEFRAMES

SITE DESCRIPTION	STABILIZATION TIME	TIMEFRAME EXCEPTIONS
PERIMETER DIKES, SWALES, DITCHES AND SLOPES	7 DAYS	NONE
HIGH QUALITY WATER (HQW) ZONES	7 DAYS	NONE
SLOPES STEEPER THAN 3:1	7 DAYS	IF SLOPES ARE 10’ OR LESS IN LENGTH AND ARE NOT STEEPER THAN 2:1, 14 DAYS ARE ALLOWED.
SLOPES 3:1 TO 4:1	14 DAYS	7 DAYS FOR SLOPES GREATER THAN 50’ IN LENGTH WITH SLOPES STEEPER THAN 4:1. 7 DAYS FOR PERIMETER DIKES, SWALES, DITCHES, PERIMETER SLOPES, AND HQW ZONES.
ALL OTHER AREAS WITH SLOPES FLATTER THAN 4:1	14 DAYS	7 DAYS FOR PERIMETER DIKES, SWALES, DITCHES, PERIMETER SLOPES, AND HQW ZONES.

MATTING FOR EROSION CONTROL (DITCHES)

CONST SHEET NO.	LINE	FROM STATION	TO STATION	SIDE	ESTIMATE (SY)
5	-Y1-	16 + 65	18 + 75	LT	225
5	-Y1-	20 + 13	-	LT	65
5	-Y1-	16 + 50	20 + 00	RT	480
5	-Y2-	12 + 15	13 + 00	RT	90
5	-L-	21 + 72	23 + 00	LT	135
5	-L-	26 + 00	28 + 50	LT	265
5	-L-	23 + 50	28 + 50	RT	525
SUBTOTAL					1,785
MISCELLANEOUS MATTING TO BE INSTALLED AS DIRECTED BY THE ENGINEER					965
TOTAL					2,750
SAY					2,750



NAD 83
NA 2011

PROJECT REFERENCE NO.	SHEET NO.
HL-0008L	EC-4/CONST.4
RW SHEET NO.	
ROADWAY DESIGN ENGINEER	HYDRAULICS ENGINEER
 TGS ENGINEERS 706 HILLSBOROUGH STREET SUITE 200 RALEIGH, NC 27603 PH (919) 773-8887 CORP. LICENSE NO.: C-0275	

CLEARING AND GRUBBING EROSION CONTROL FOR CONSTRUCTION SHEET 4


NOTE: PLACE TEMPORARY ROCK SEDIMENT DAMS TYPE – B AND TEMPORARY ROCK SILT CHECKS TYPE – A AT DRAINAGE OUTLETS.

Wake County
SR 1010
(Ten Ten Rd.)

PROJECT REFERENCE NO. HL-0008L		SHEET NO. EC-5/CONST.5	
RW SHEET NO. ROADWAY DESIGN ENGINEER		HYDRAULICS ENGINEER	
 TGS ENGINEERS 706 HILLSBOROUGH STREET SUITE 200 RALEIGH, NC 27603 PH (919) 773-8887 CORP. LICENSE NO.: C-0275			




CLEARING AND GRUBBING
EROSION CONTROL FOR
CONSTRUCTION SHEET 5

NOTE:
PLACE TEMPORARY ROCK SEDIMENT DAMS TYPE - B
AND TEMPORARY ROCK SILT CHECKS TYPE - A AT
DRAINAGE OUTLETS.

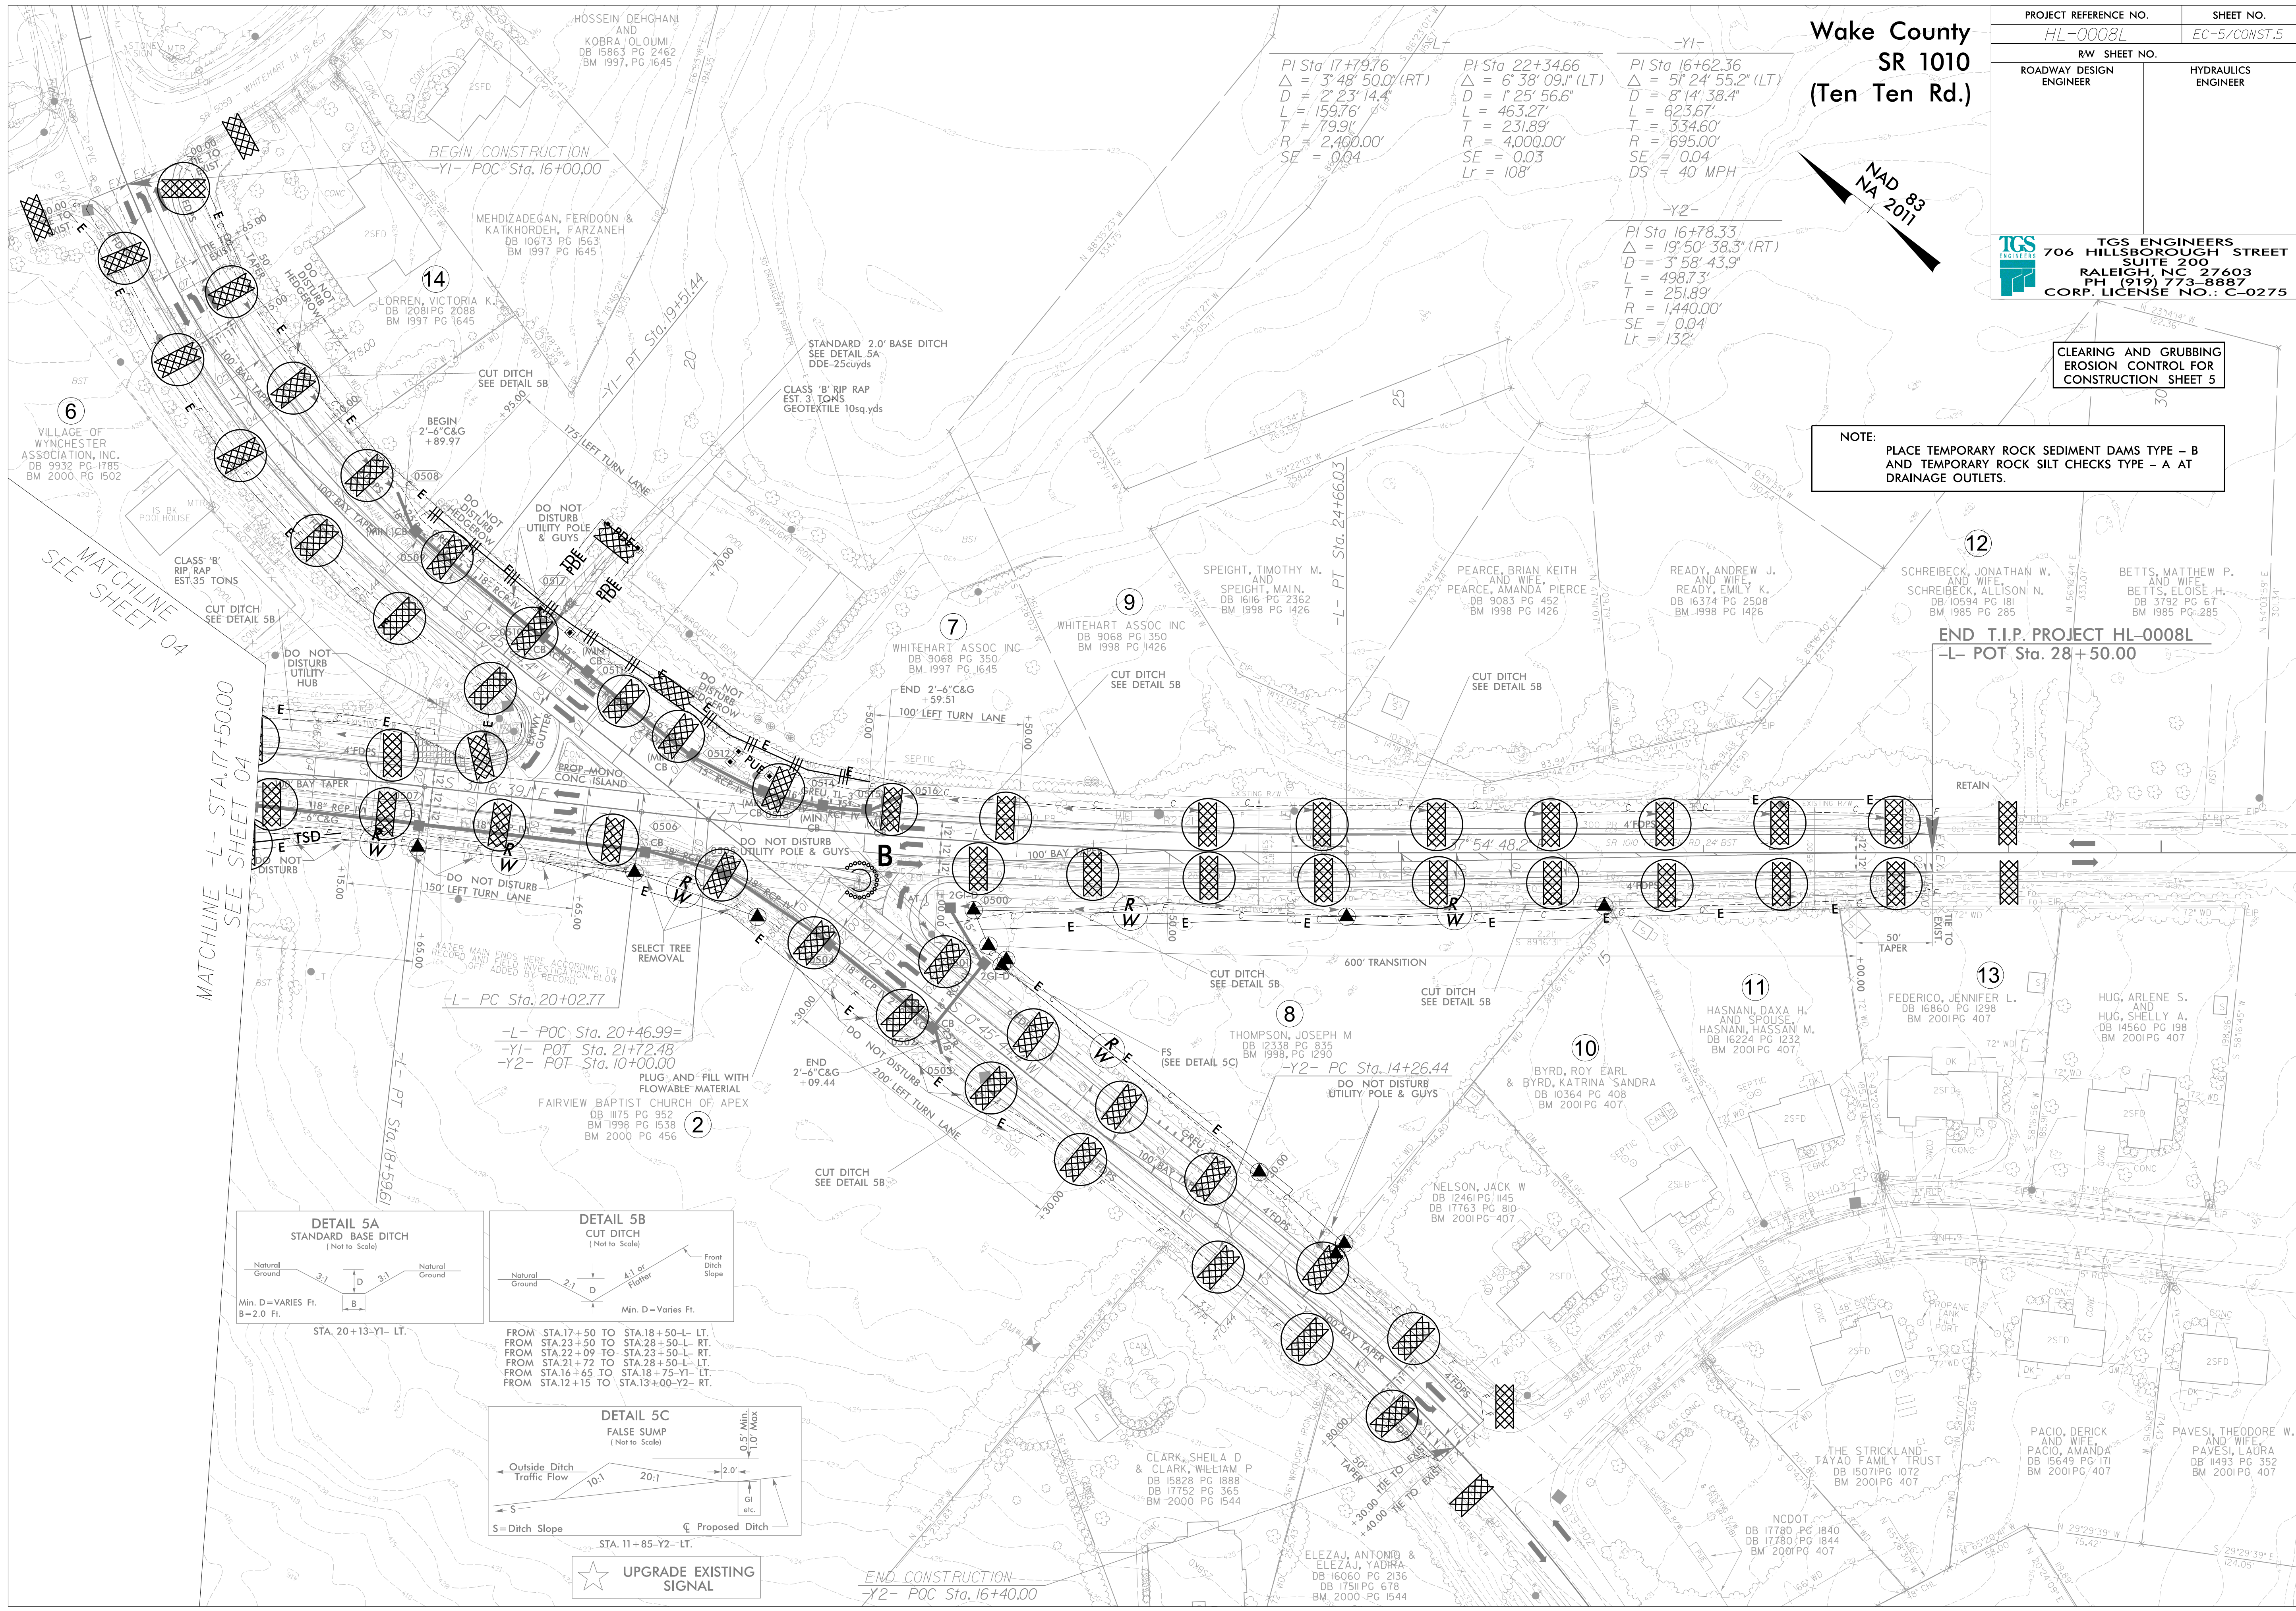

MATCHLINE -L- STA. 17+50.00
SEE SHEET 04

MATCHLINE -L- STA. 18+59.61
SEE SHEET 04

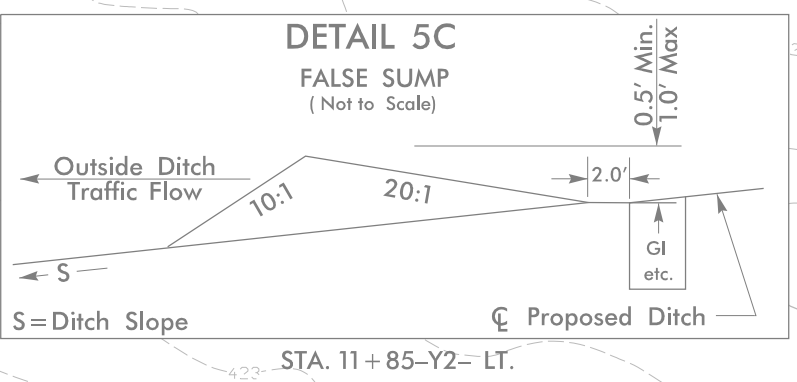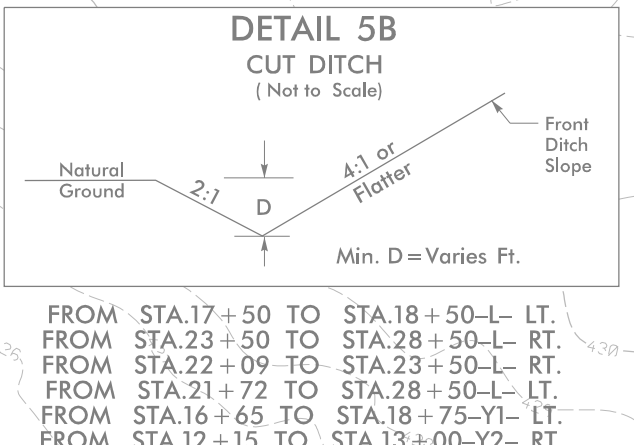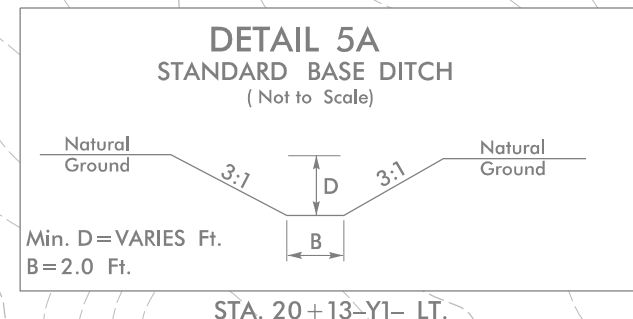


★ UPGRADE EXISTING SIGNAL


END CONSTRUCTION
-Y2- POC Sta. 16+40.00

Wake County
SR 1010 (Ten Ten Rd.)

PROJECT REFERENCE NO.	SHEET NO.
HL-0008L	EC-6/CONST.4
RW SHEET NO.	
ROADWAY DESIGN ENGINEER	HYDRAULICS ENGINEER
 TGS ENGINEERS 706 HILLSBOROUGH STREET SUITE 200 RALEIGH, NC 27603 PH (919) 773-8887 CORP. LICENSE NO.: C-0275	

IN LIEU OF ROCK INLET SEDIMENT TRAP TYPE C,
UTILIZE FABRIC INSERT INLET PROTECTION
DEVICES IN AREAS WHERE WATER MAY
POND ON ROAD OPEN TO LIVE TRAFFIC.

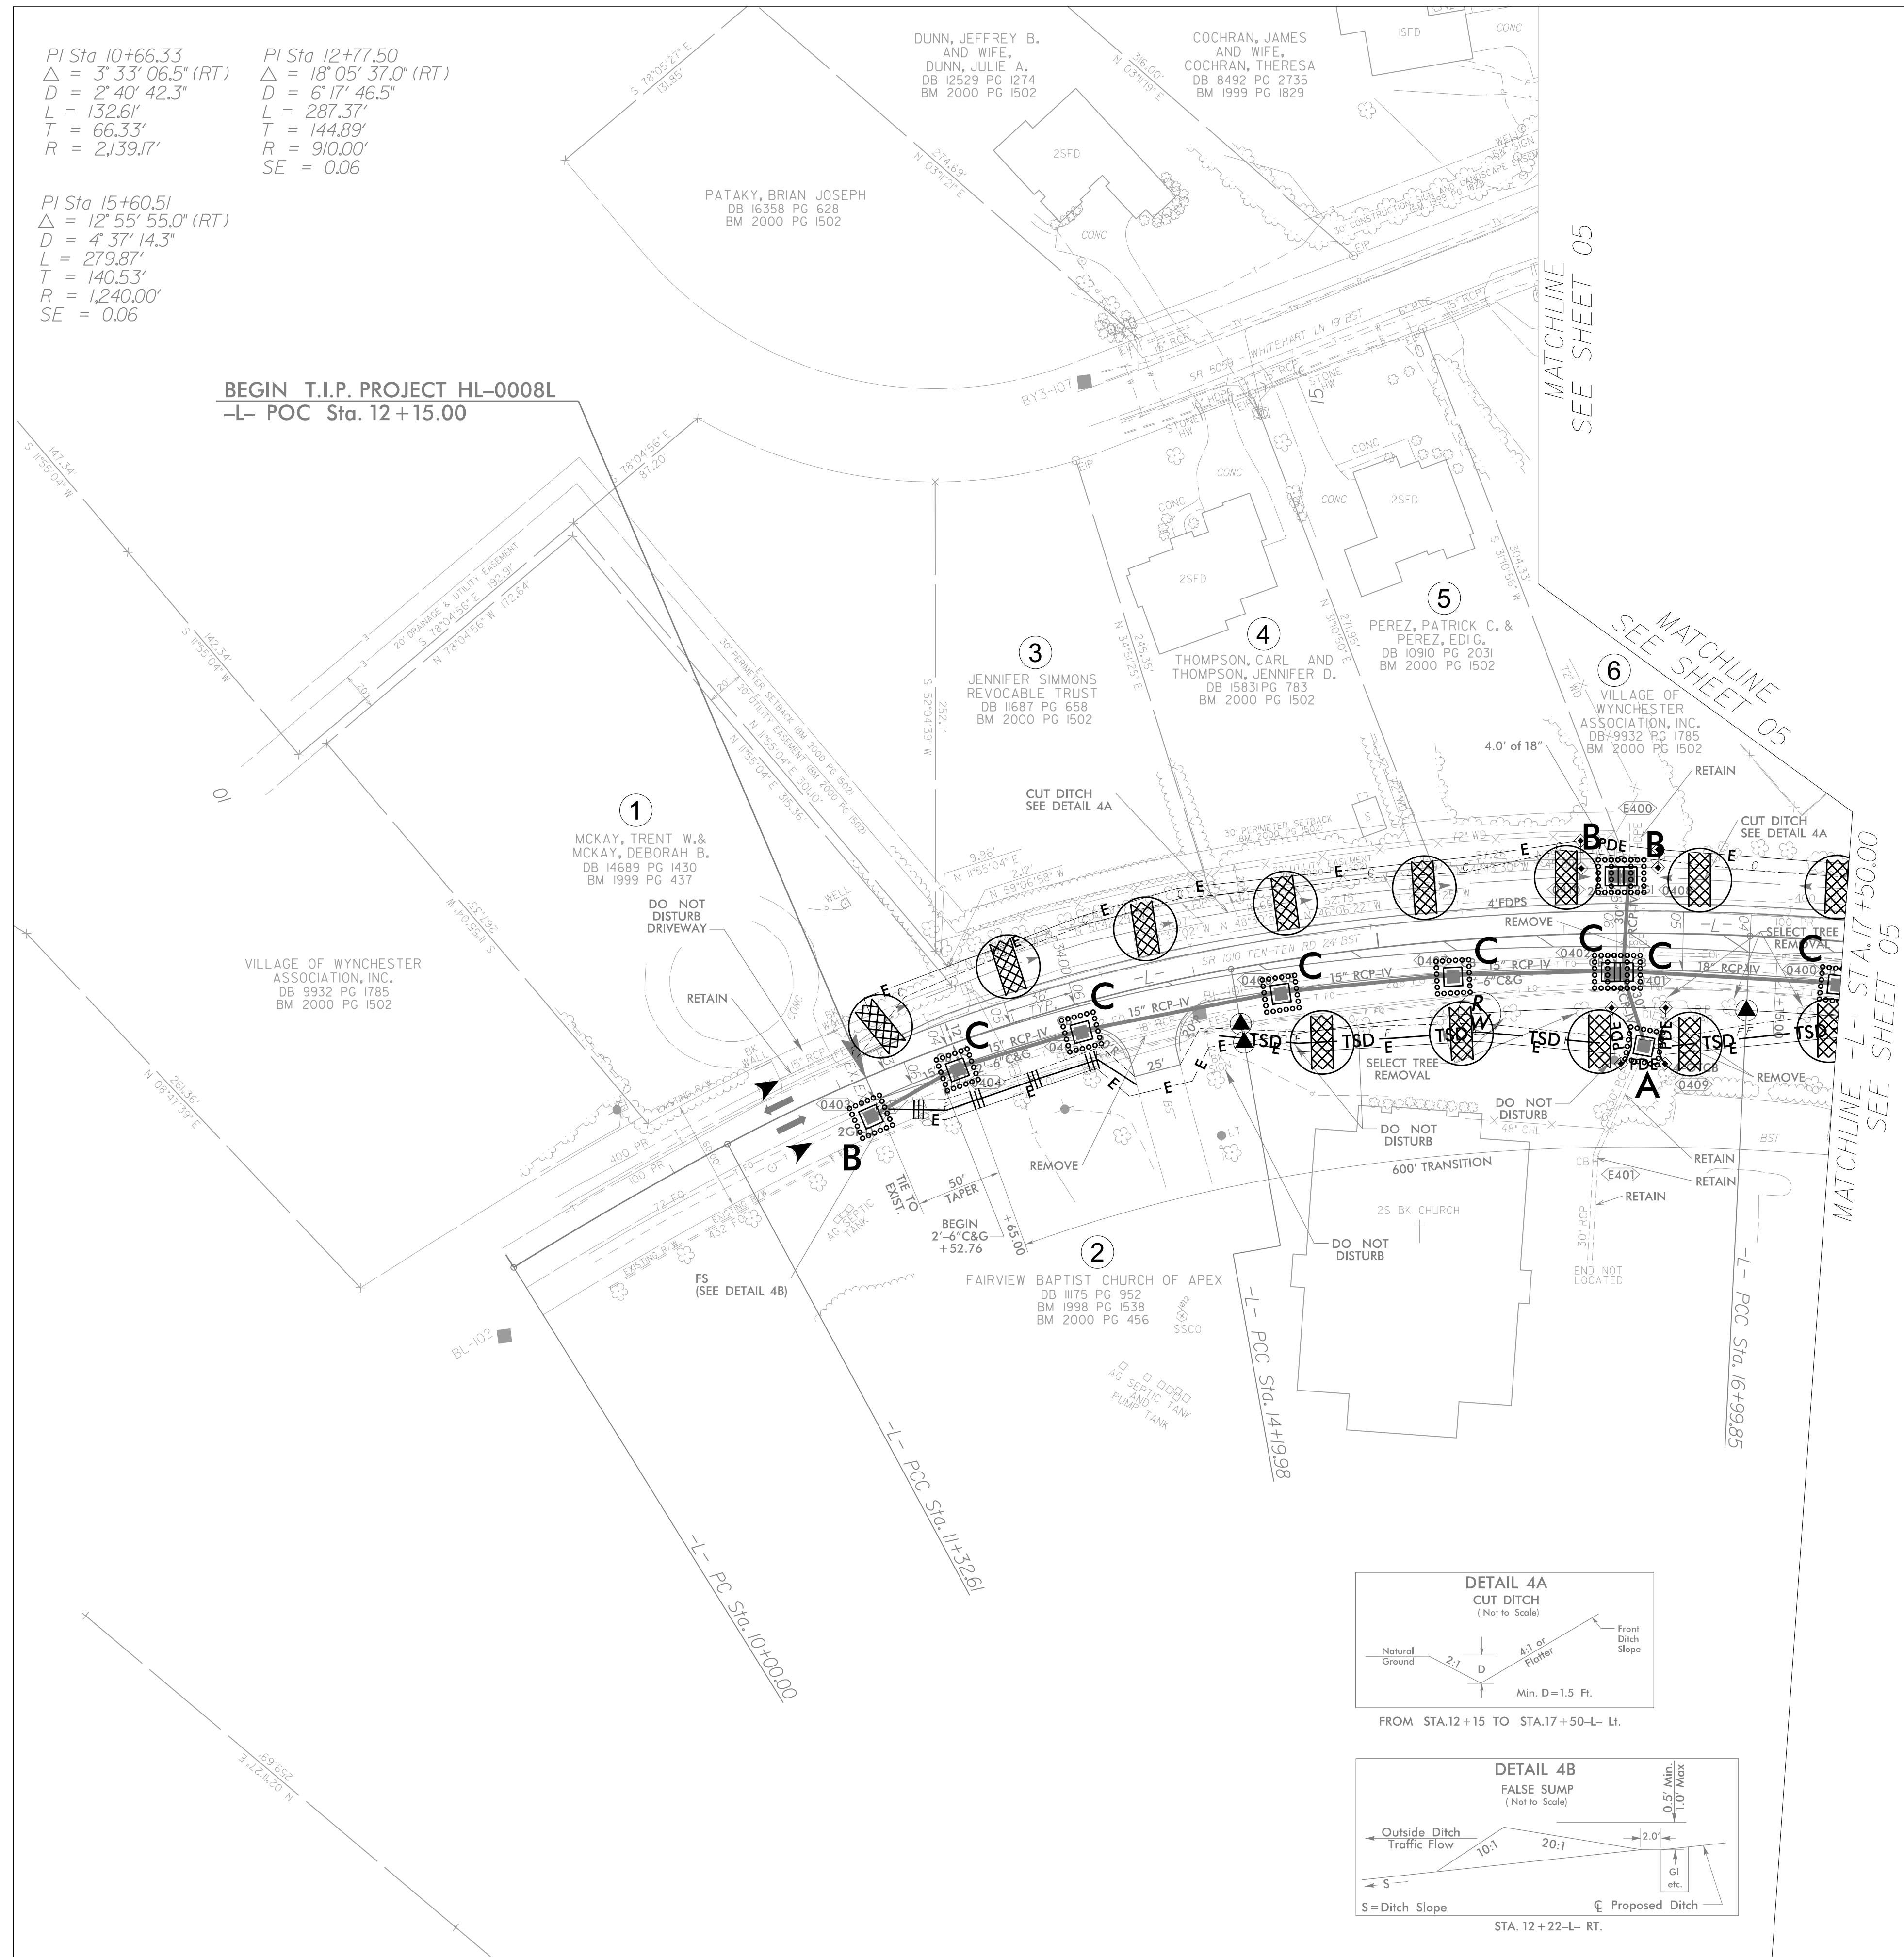

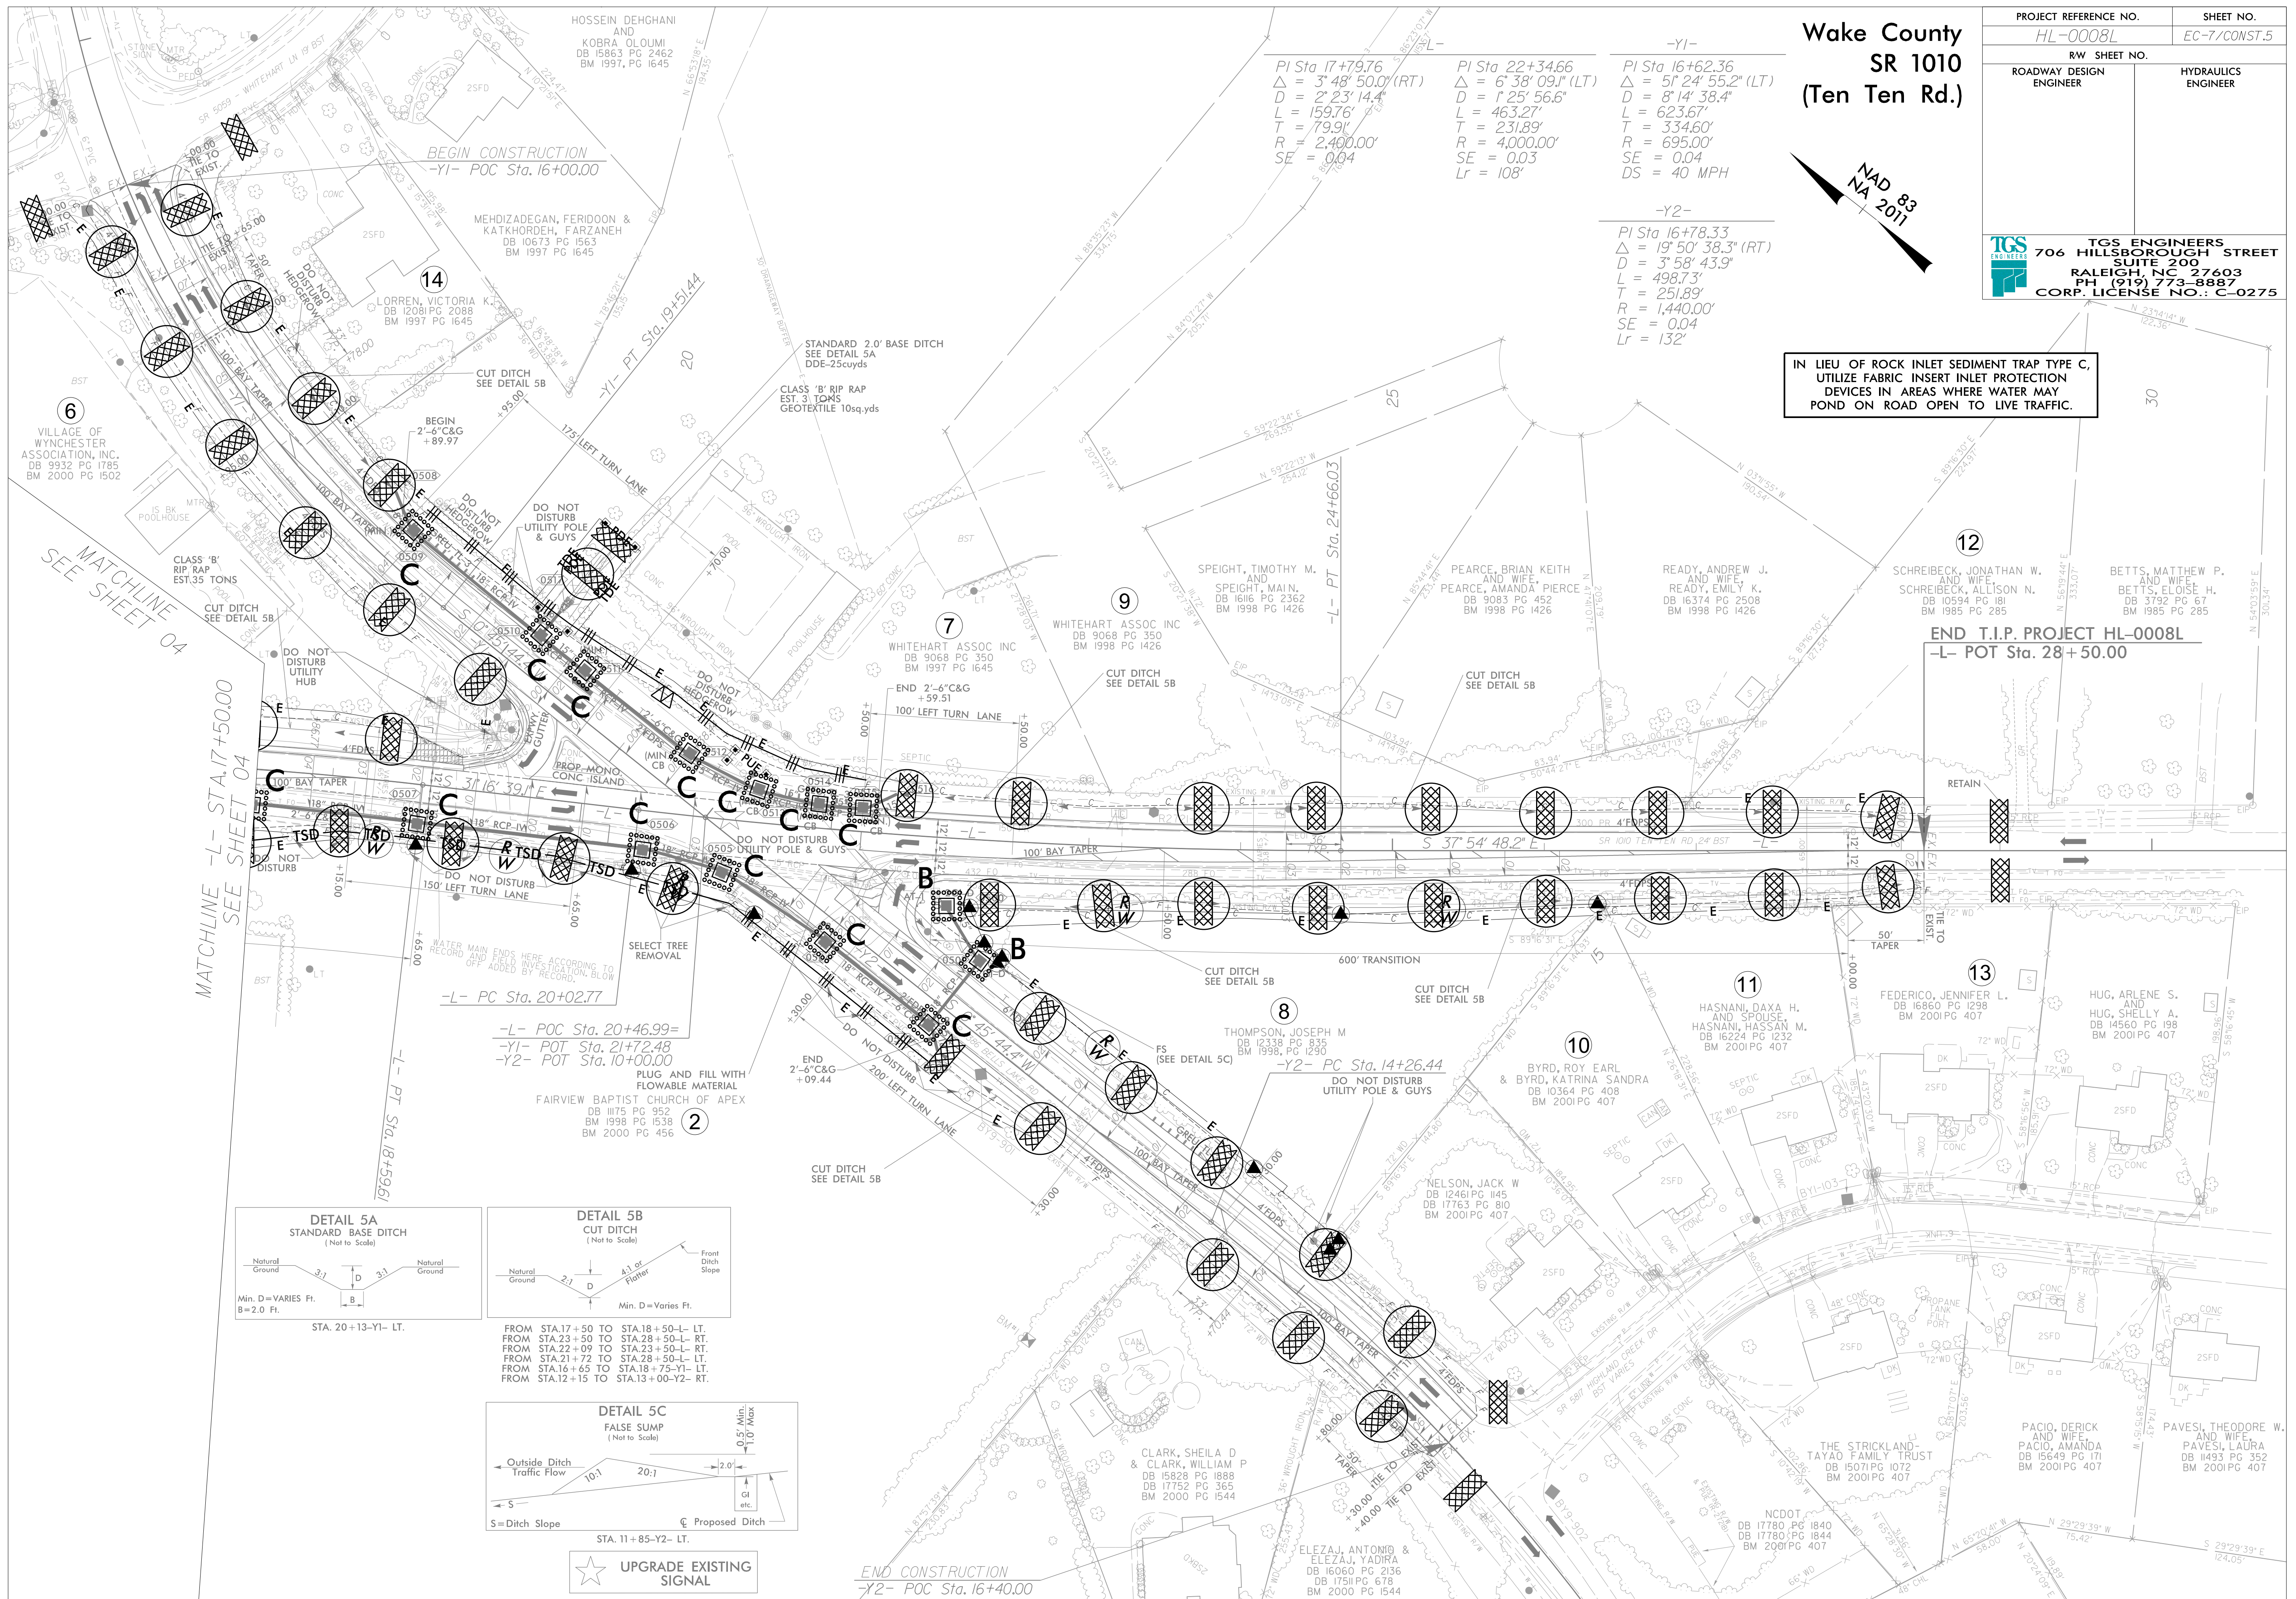

T.I.P.: HL-0008L

STATE OF NORTH CAROLINA
DEPARTMENT OF TRANSPORTATION

SIGNING PLAN
WAKE COUNTY

LOCATION: TEN TEN ROAD (SR 1010) AT GRAHAM NEWTON ROAD (SR 1386)/
BELLS LAKE ROAD (SR 1386).

ROADWAY STANDARD DRAWING

THE FOLLOWING ROADWAY STANDARDS AS APPEAR IN "ROADWAY STANDARD DRAWINGS" -
PROJECT SERVICES UNIT - N.C. DEPARTMENT OF TRANSPORTATION - RALEIGH, N.C.,
DATED JANUARY 2024 ARE APPLICABLE TO THIS PROJECT AND BY REFERENCE HEREBY ARE
CONSIDERED A PART OF THESE PLANS:

STD. NO.	TITLE
904.10	ORIENTATION OF GROUND MOUNTED SIGNS
904.50	MOUNTING OF TYPE 'D', 'E' AND 'F' SIGNS ON 'U' CHANNEL POSTS

SUMMARY OF QUANTITIES

ITEM NO.		ITEM DESCRIPTION	QUANTITY	UNIT
DESC. NO.	SECT. NO.			
4072000000	903	SUPPORTS, 3 LB STEEL U-CHANNEL	L.F.	172.5
4102000000	904	SIGN ERECTION, TYPE E	EA.	18
4155000000	907	DISPOSAL OF SIGN SYSTEM, U-CHANNEL	EA.	13

GENERAL NOTES


- SIGNS FURNISHED BY STATE
- CONFIRM IN WRITING AT LEAST 4 MONTHS IN ADVANCE, THE ACTUAL DATE THE DEPARTMENT FURNISHED SIGNS WILL BE REQUIRED.
- IF REMOVAL OR RELOCATION OF SIGNS ON PRIVATE STREET (NON-STATE MAINTAINED) IS REQUIRED DUE TO CONSTRUCTION, THE CONTRACTOR SHALL INFORM THE ENGINEER. THE WORK WILL BE COMPLETED BY OTHERS.
- WHEN NOT STATIONED OR DIMENSIONED ON PLANS, ALL 'E' SIGNS SHALL BE FIELD LOCATED BY THE ENGINEER
- ALL EXISTING SIGNS ON "U" CHANNEL POST SHALL BE REMOVED AND DISPOSED OF UNLESS OTHERWISE NOTED ON PLANS.
- THE BACKGROUND FOR TYPE E & F SIGNS SHALL BE TYPE C REFLECTIVE SHEETING.
- SEE ROADWAY PLANS FOR GUARD/GUIDE RAIL DETAILS.

INDEX

SHEET NO.	DESCRIPTION
SIGN-1	TITLE SHEET
SIGN-2	E AND F SHEETS
SIGN-3 THRU SIGN-4	SIGN DETAIL SHEETS


PLAN SUBMITTED TO: NCDOT

S. REID DAVIDSON DIVISION 5 PROJECT MANAGER

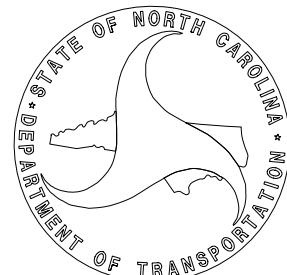






PLAN PREPARED BY: TGS ENGINEERS

DON A. PARKER, P.E. PROJECT ENGINEER
CODA BRANNAN, E.I. DESIGN TECHNICIAN

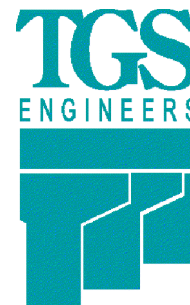

TGS ENGINEERS
201 W. MARION ST
SHELBY, NC 28150
PH (704) 476-0003
CORP. LICENSE NO.: C-0275

TIP NO.	SHEET NO.
HL - 0008L	SIGN - 1
APPROVED: DocuSigned by: Don A. Parker 750B9E90ADEFA40...	
DATE: 3/11/2024 9:33 AM EDT	
SEAL 	
DOCUMENT NOT CONSIDERED FINAL UNLESS ALL SIGNATURES COMPLETED	

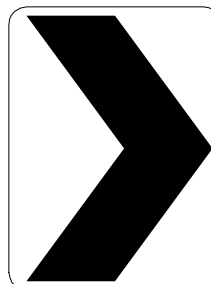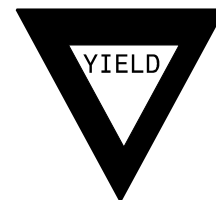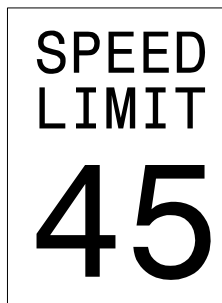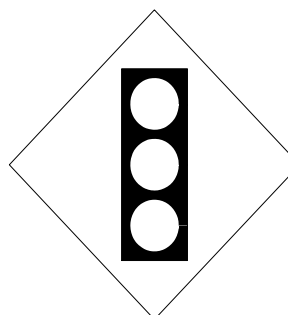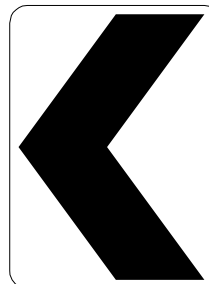
						TIP NO. HL-0008L	SHEET NO. SIGN-2
						DocuSigned by: <i>Don A. Parker</i> 750B8E80ADE440...	
						APPROVED: _____ DATE: 3/11/2024 9:33 AM EDT	
						SEAL 	
						DOCUMENT NOT CONSIDERED FINAL UNLESS ALL SIGNATURES COMPLETED	
						 TGS ENGINEERS 706 HILLSBOROUGH STREET (SUITE 200) RALEIGH, NC 27603 PH (919) 773-8887 CORP. LICENSE NO.: C-0275	
400 QUANTITY REQ'D <u>4</u>  18 x 24 W1-8R ONE "U" POST PER SIGN MOUNT BACK TO BACK WITH SIGN 404 IN FOUR INSTALLATIONS	405 QUANTITY REQ'D <u>2</u>  36 X 36 X 36 R1-2 ONE "U" POST PER SIGN						
401 QUANTITY REQ'D <u>4</u>  30 x 36 R2-1 ONE "U" POSTS PER SIGN	406 QUANTITY REQ'D <u>1</u>  36 x 36 W1-2aR ONE "U" POST PER SIGN						
402 QUANTITY REQ'D <u>2</u>  30 x 30 W3-3 ONE "U" POST PER SIGN							
403 QUANTITY REQ'D <u>1</u>  36 x 36 W1-2aL ONE "U" POST PER SIGN							
404 QUANTITY REQ'D <u>4</u>  18 x 24 W1-8L ONE "U" POST PER SIGN MOUNT BACK TO BACK WITH SIGN 400 IN FOUR INSTALLATIONS							
						TYPE "E" SIGNS	

03/08/24
X:\NC001\Div 5 HL-0008L\Traffic\Signing\CADD\Signing Layout Plans\HL-0008L_Sgn_SGN_Sign02.dgn
User:cbrennan


03/08/24
X:\NC001\Div 5 HL-0008L\Traffic\Signing\CADD\Signing Layout Plans\HL-0008L_Sgn-SGN_Sign03.dgn
User:icbrannen

PROJECT NOTES


1. DISPOSAL OF SIGN SYSTEM, U-CHANNEL

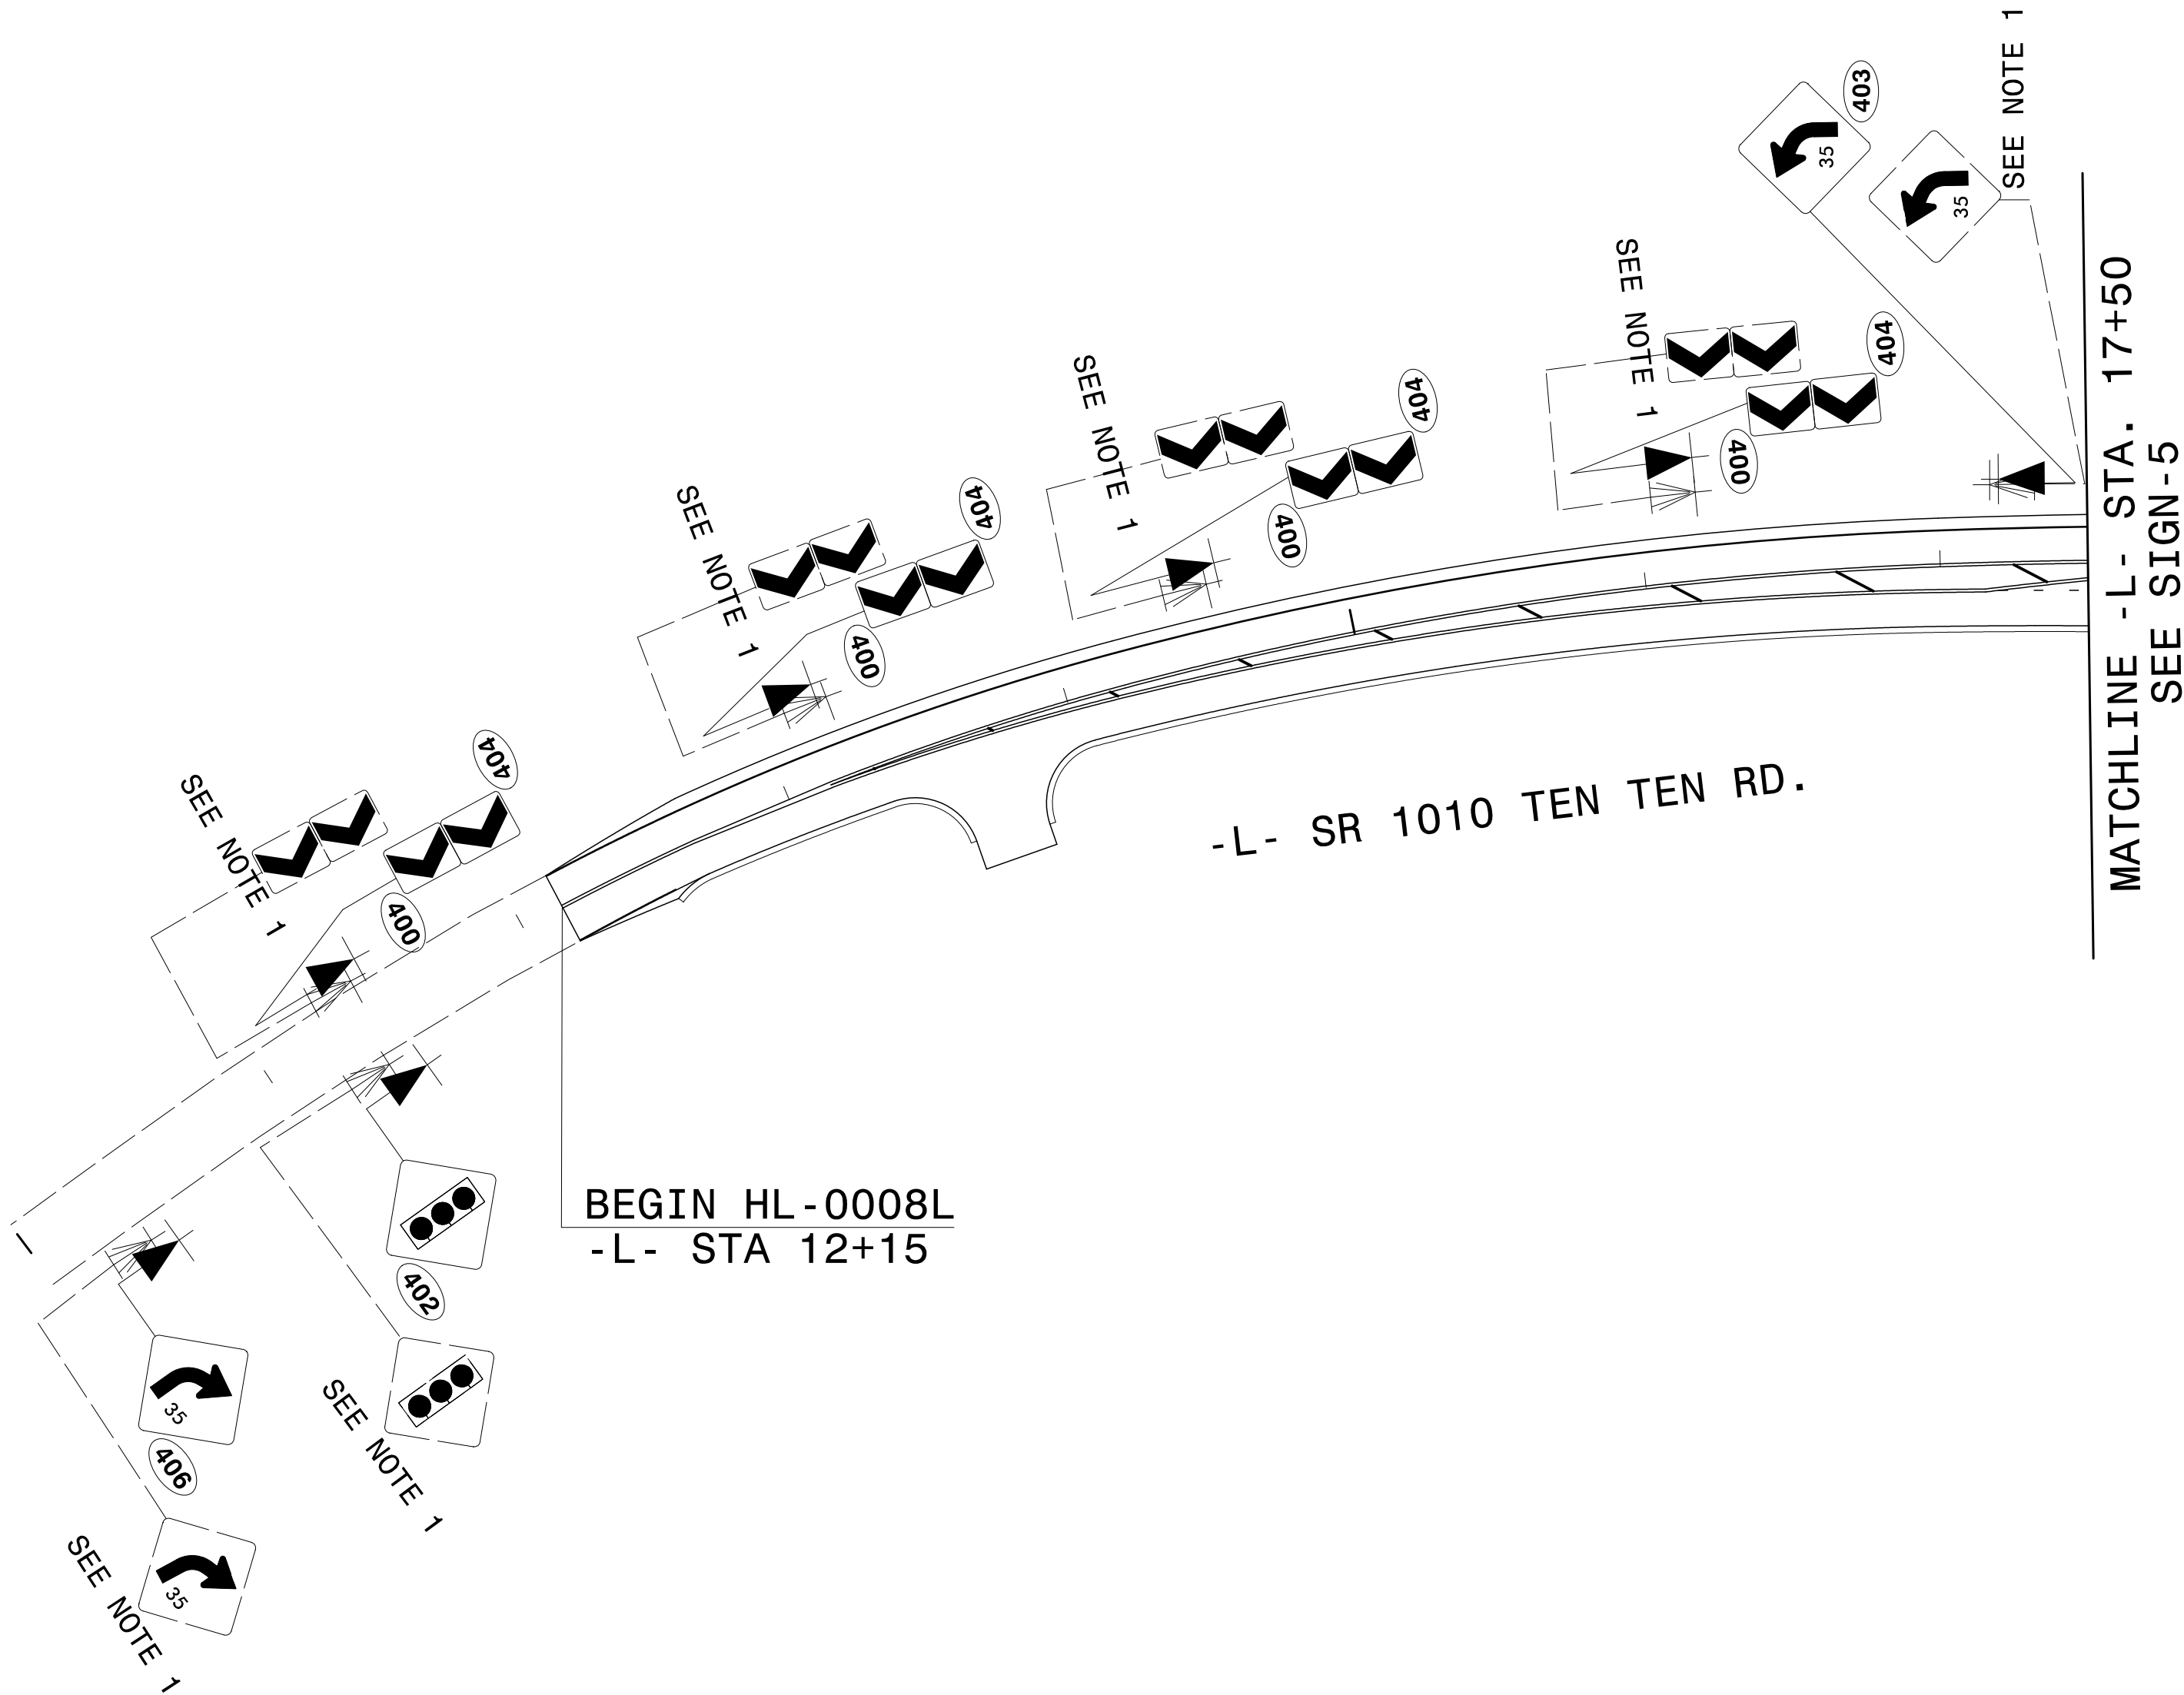

EXISTING AND PROPOSED SIGNS
FROM -L- 12+15 TO 17+50

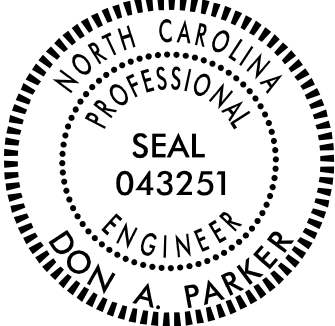TIP NO.	SHEET NO.
HL-0008L	SIGN-3
APPROVED:  DocuSigned by: 75DB9E90ADE440...	
DATE: 3/11/2024 9:33 AM EDT	
SEAL	
	
DOCUMENT NOT CONSIDERED FINAL UNLESS ALL SIGNATURES COMPLETED	
 TGS ENGINEERS 706 HILLSBOROUGH STREET (SUITE 200) RALEIGH, NC 27603 PH (919) 773-8887 CORP. LICENSE NO.: C-0275	

PROJECT: HL-0008L

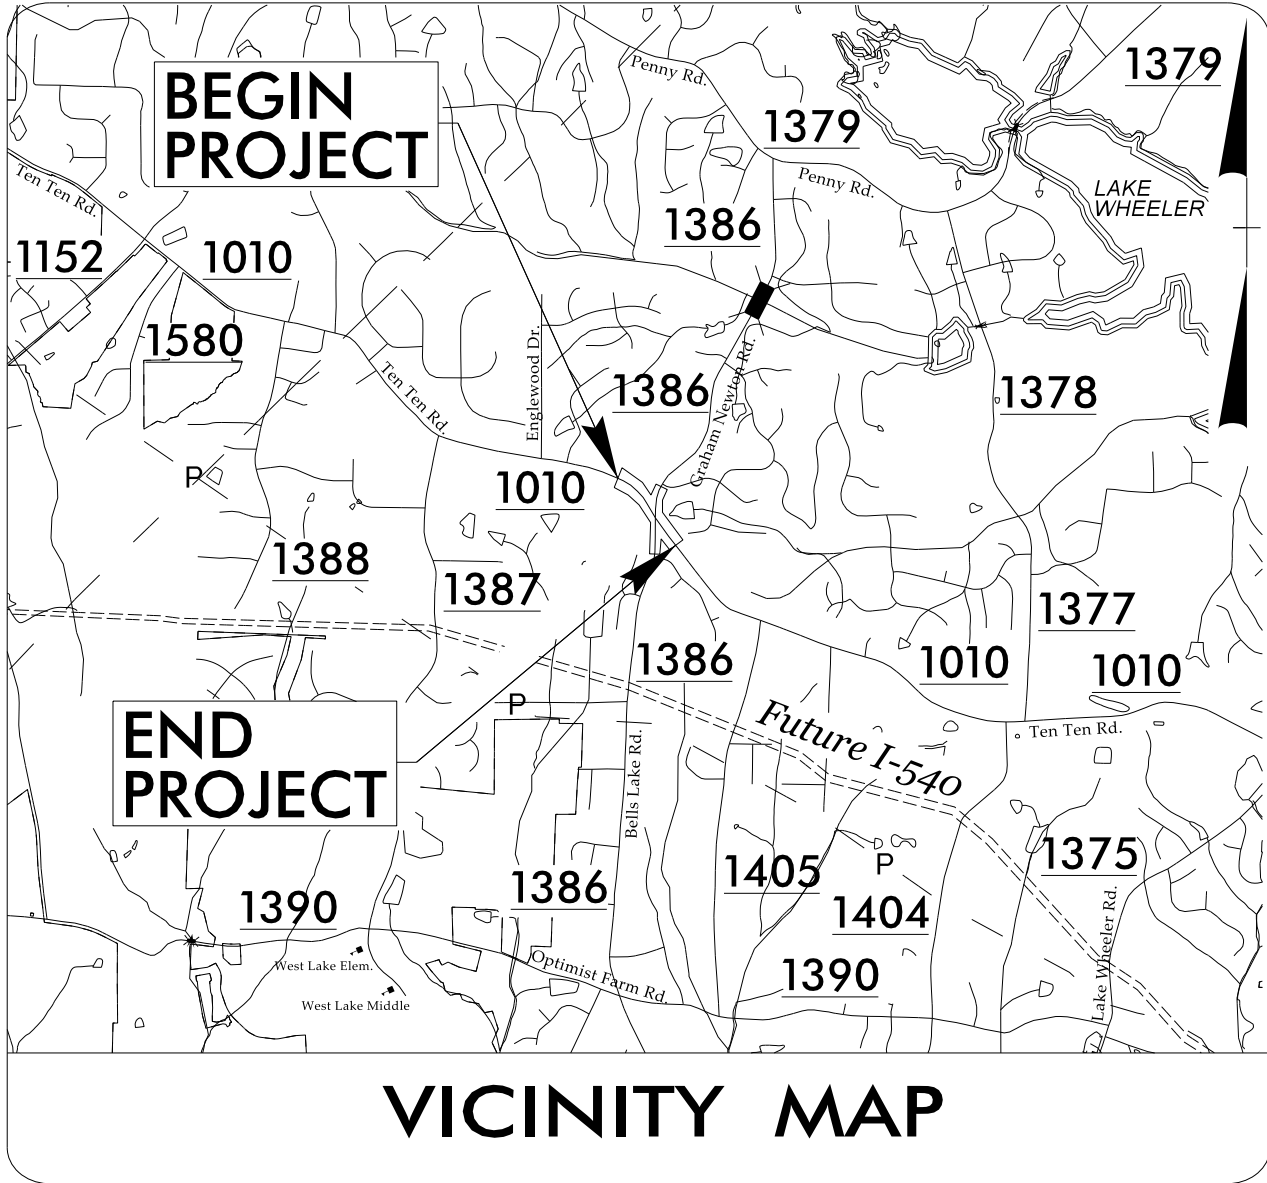

STATE OF NORTH CAROLINA
DIVISION OF HIGHWAYS

WAKE COUNTY


LOCATION: SR 1010 (TEN TEN ROAD) AT SR 1386 (GRAHAM NEWTON ROAD/
BELLS LAKE ROAD).

WIDEN FOR LEFT-TURN LANE ON EACH APPROACH

TYPE OF WORK: TRAFFIC SIGNAL UPGRADE

STATE	STATE PROJECT REFERENCE NO.	SHEET NO.	TOTAL SHEETS
N.C.	HL-0008L	Sig. 1	

BEGIN TIP PROJECT HL-0008L
-L- STA. 12 + 15.00

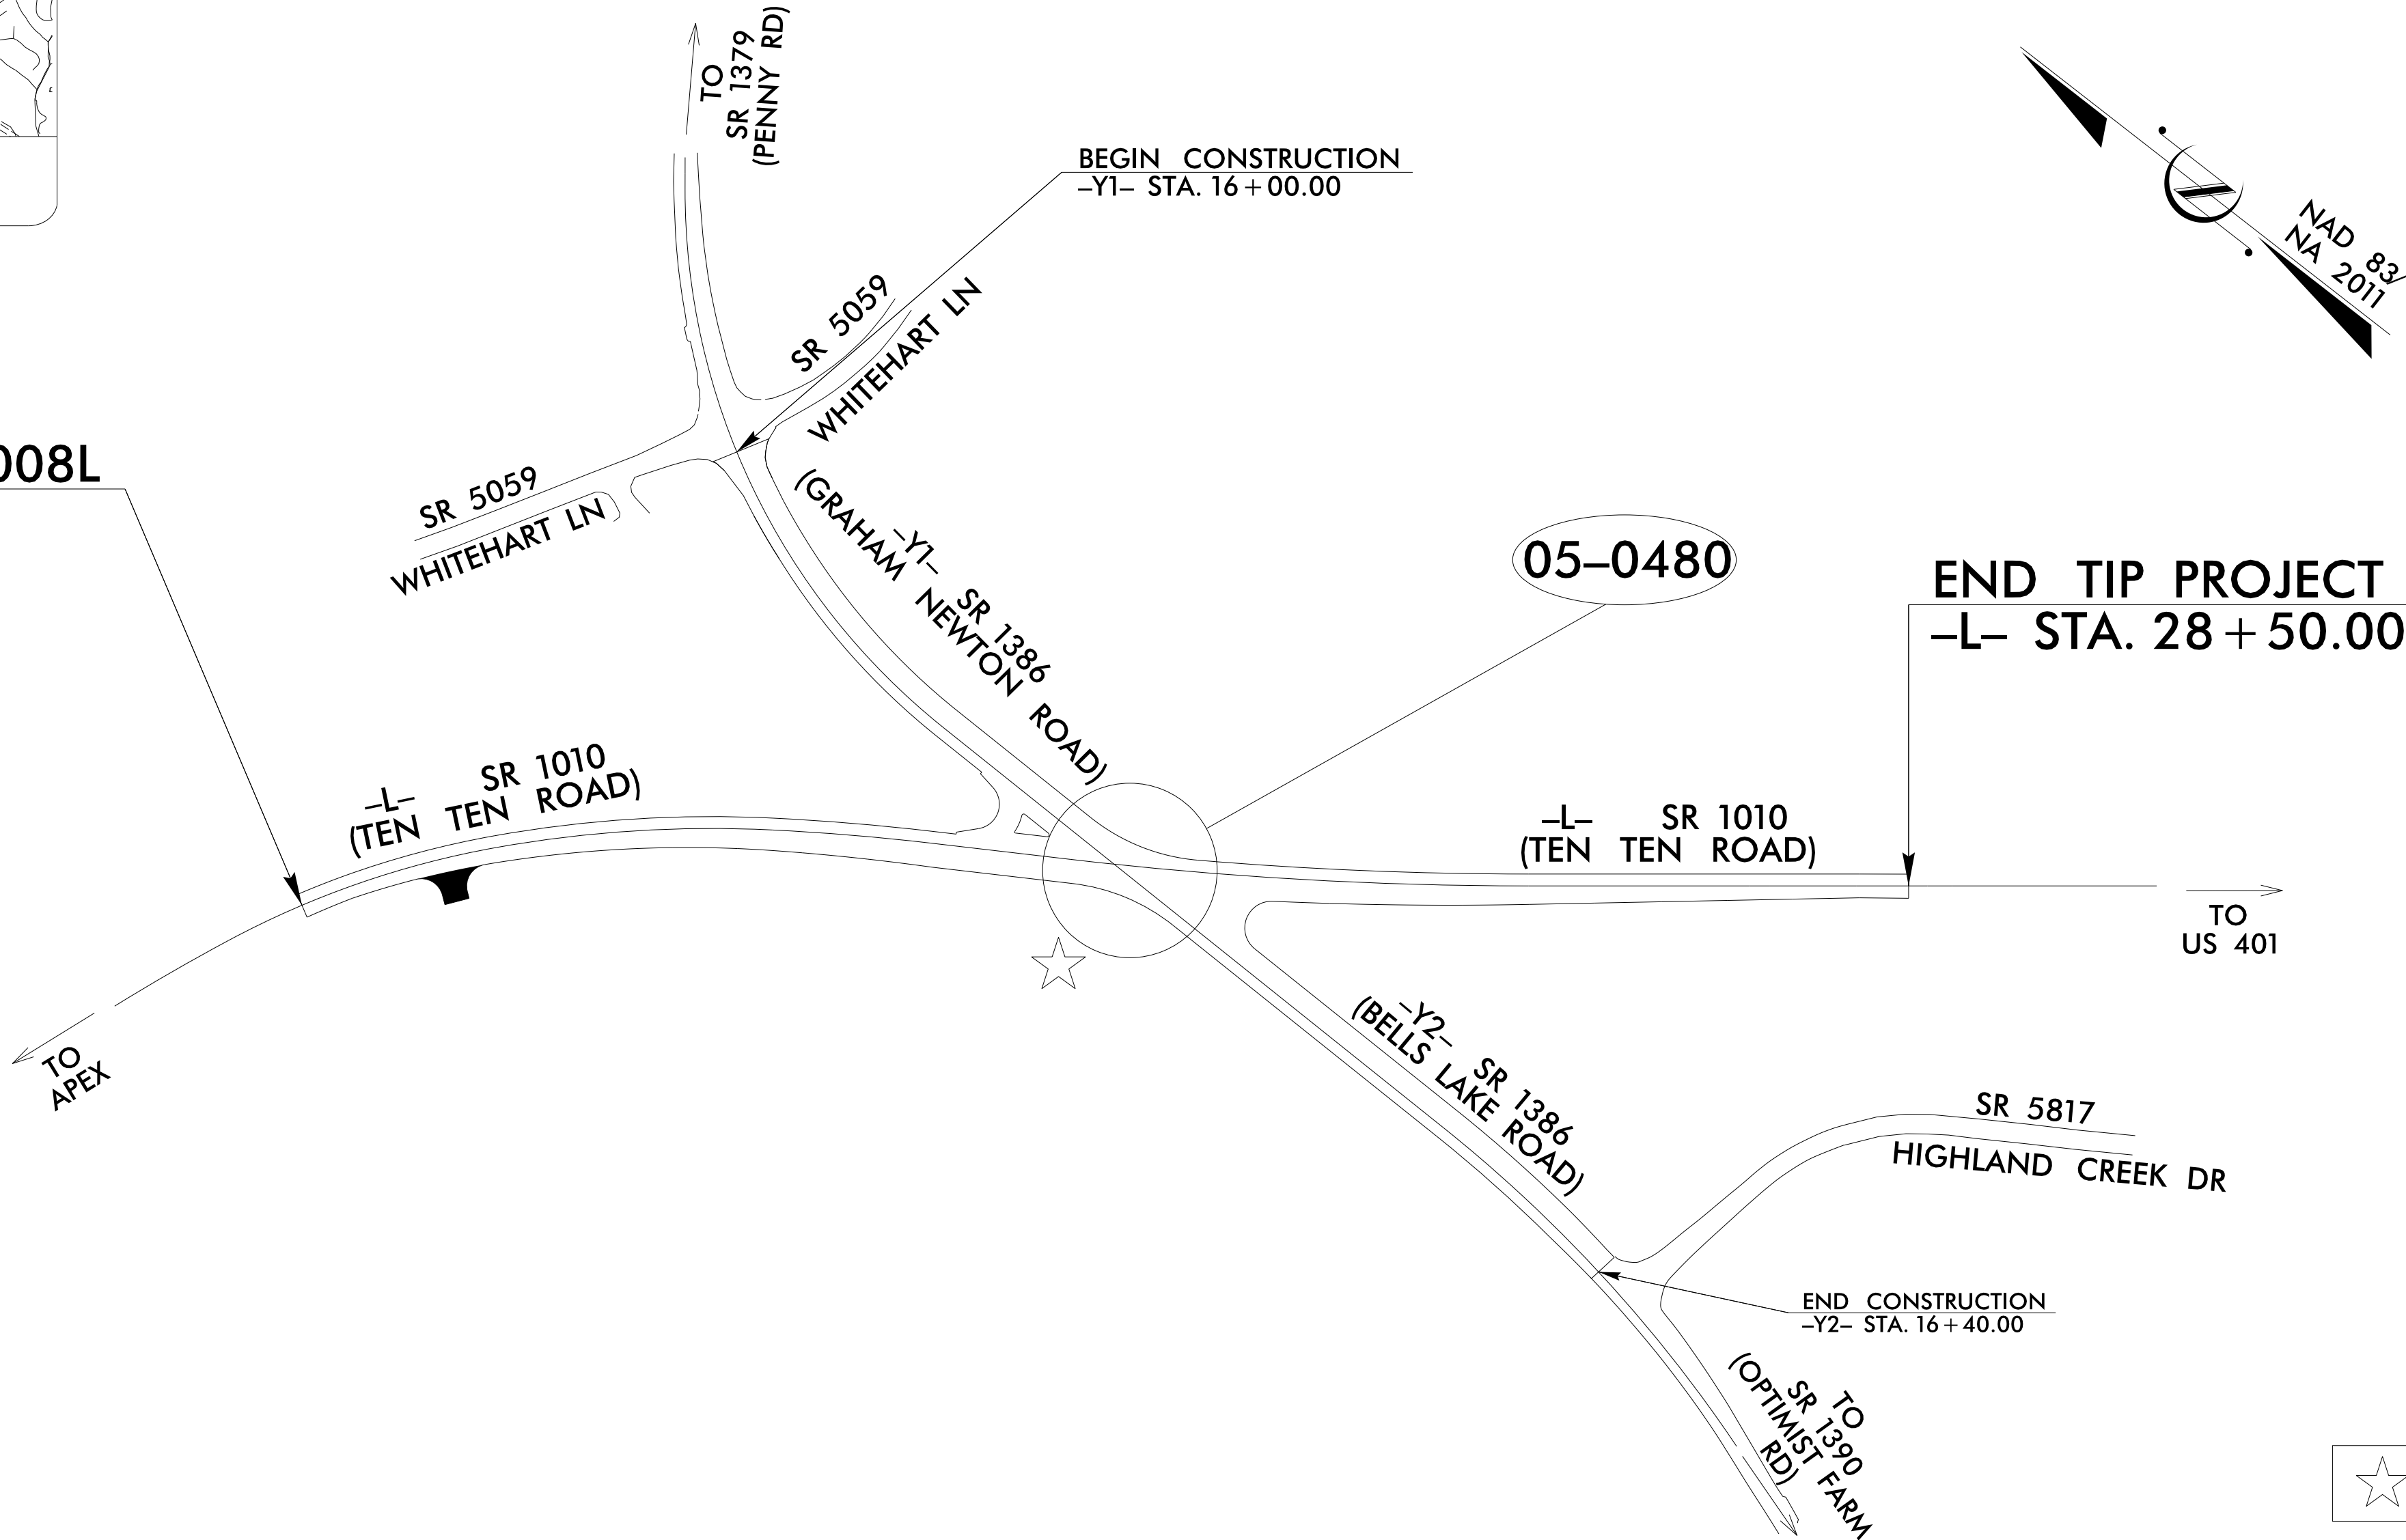

DOCUMENT NOT CONSIDERED FINAL
UNLESS ALL SIGNATURES COMPLETED

★ UPGRADE EXISTING SIGNAL

Index of Plans		
Sheet #	Inventory #	Description
Sig. 1.0	-----	Title Sheet
Sig. 2.0-3.2	05-0480	SR 1010 (Ten Ten Rd) at SR 1386 (Graham Newton Road /Bells Lake Rd)
LEGEND		
XX-XXXX - SIGNAL INVENTORY NUMBER		

SIGNAL DESIGN SECTION -
TSMO UNIT

Contacts:


Rob Ziemba, PE, CPM

Signals Engineer, Central Region

Keith Mims, PE

Signals Equipment Design Engineer

Prepared for the Office of:
DIVISION OF HIGHWAYS
TRANSPORTATION MOBILITY AND SAFETY
DIVISION

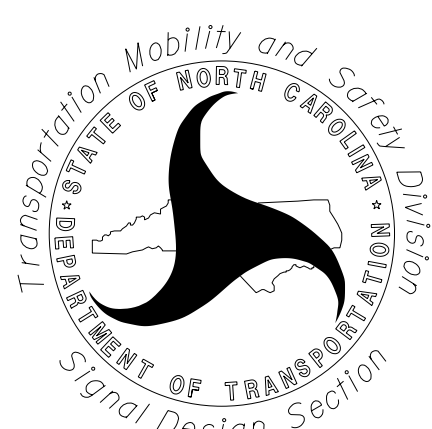

750 N.Greenfield Pkwy, Garner, NC 27529



Jeff Hochanadel, PE, PTOE

Transportation Engineer


Chuck Jones, PE

Transportation Engineer

Quenton Watkins, EI


Transportation Designer

APPROVED: _____
DATE: _____

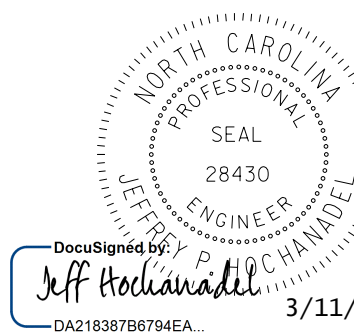

PROJECT REFERENCE NO.	SHEET NO.
HL-0008L	Sig. 2.0

PHASING DIAGRAM

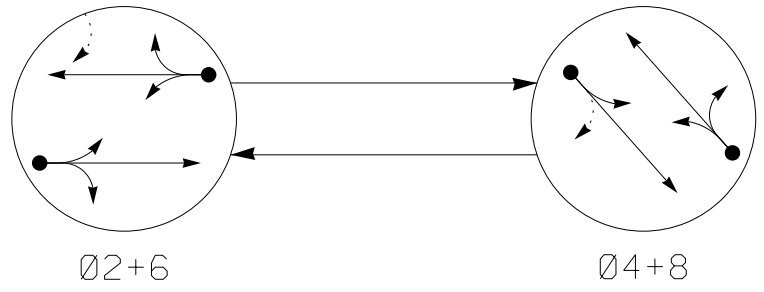


PHASING DIAGRAM DETECTION LEGEND

- DETECTED MOVEMENT
- ◄ UNDETECTED MOVEMENT (OVERLAP)
- UNSIGNALIZED MOVEMENT
- ◄---> PEDESTRIAN MOVEMENT

SIGNAL FACE	PHASE		
	Ø 2 + 6	Ø 4 + 8	F L A S H
21,22,23	G	R	Y
41,42	R	G	R
61,62,63	G	R	Y
81,82,83	R	G	R

SIGNAL FACE I.D.

All Heads L.E.D.

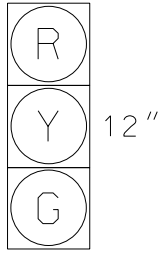

21,22,23
41,42
61,62,63
81,82,83

MAXTIME DETECTOR INSTALLATION CHART


DETECTOR					PROGRAMMING						
ZONE	SIZE (FT)	DISTANCE FROM STOPBAR (FT)	TURN	NEW LOOP	CALL PHASE	DELAY TIME	EXTEND TIME	EXTEND	ADDED INITIAL	CALL	DELAY DURING GREEN
2A	6X6	300	*	*	2	-	-	X	-	X	-
4A	6X6	300	*	*	4	-	-	X	-	-	*
4B	6X40	0	*	*	4	5	2.0	X	-	X	X
6A	6X6	300	*	*	6	-	-	X	-	X	-
8A	6X6	300	*	*	8	-	-	X	-	-	*
8B	6X40	0	*	*	8	5	2.0	X	-	X	X

* Video Detection Zone

2 Phase
Fully Actuated
Bells Lake Road @ NC 540
Signal System Number: D05-31_Apex

NOTES

- Refer to "Roadway Standard Drawings NCDOT" dated January 2024 and "Standard Specifications for Roads and Structures" dated January 2024.
- Do not program signal for late night flashing operation unless otherwise directed by the Engineer.
- Set all detector units to presence mode.
- Locate new cabinet so as not to obstruct sight distance of vehicles turning right on red.
- Pavement markings are existing.
- This intersection uses video detection. Install detectors according to the manufacturer's instructions to achieve the desired detection.

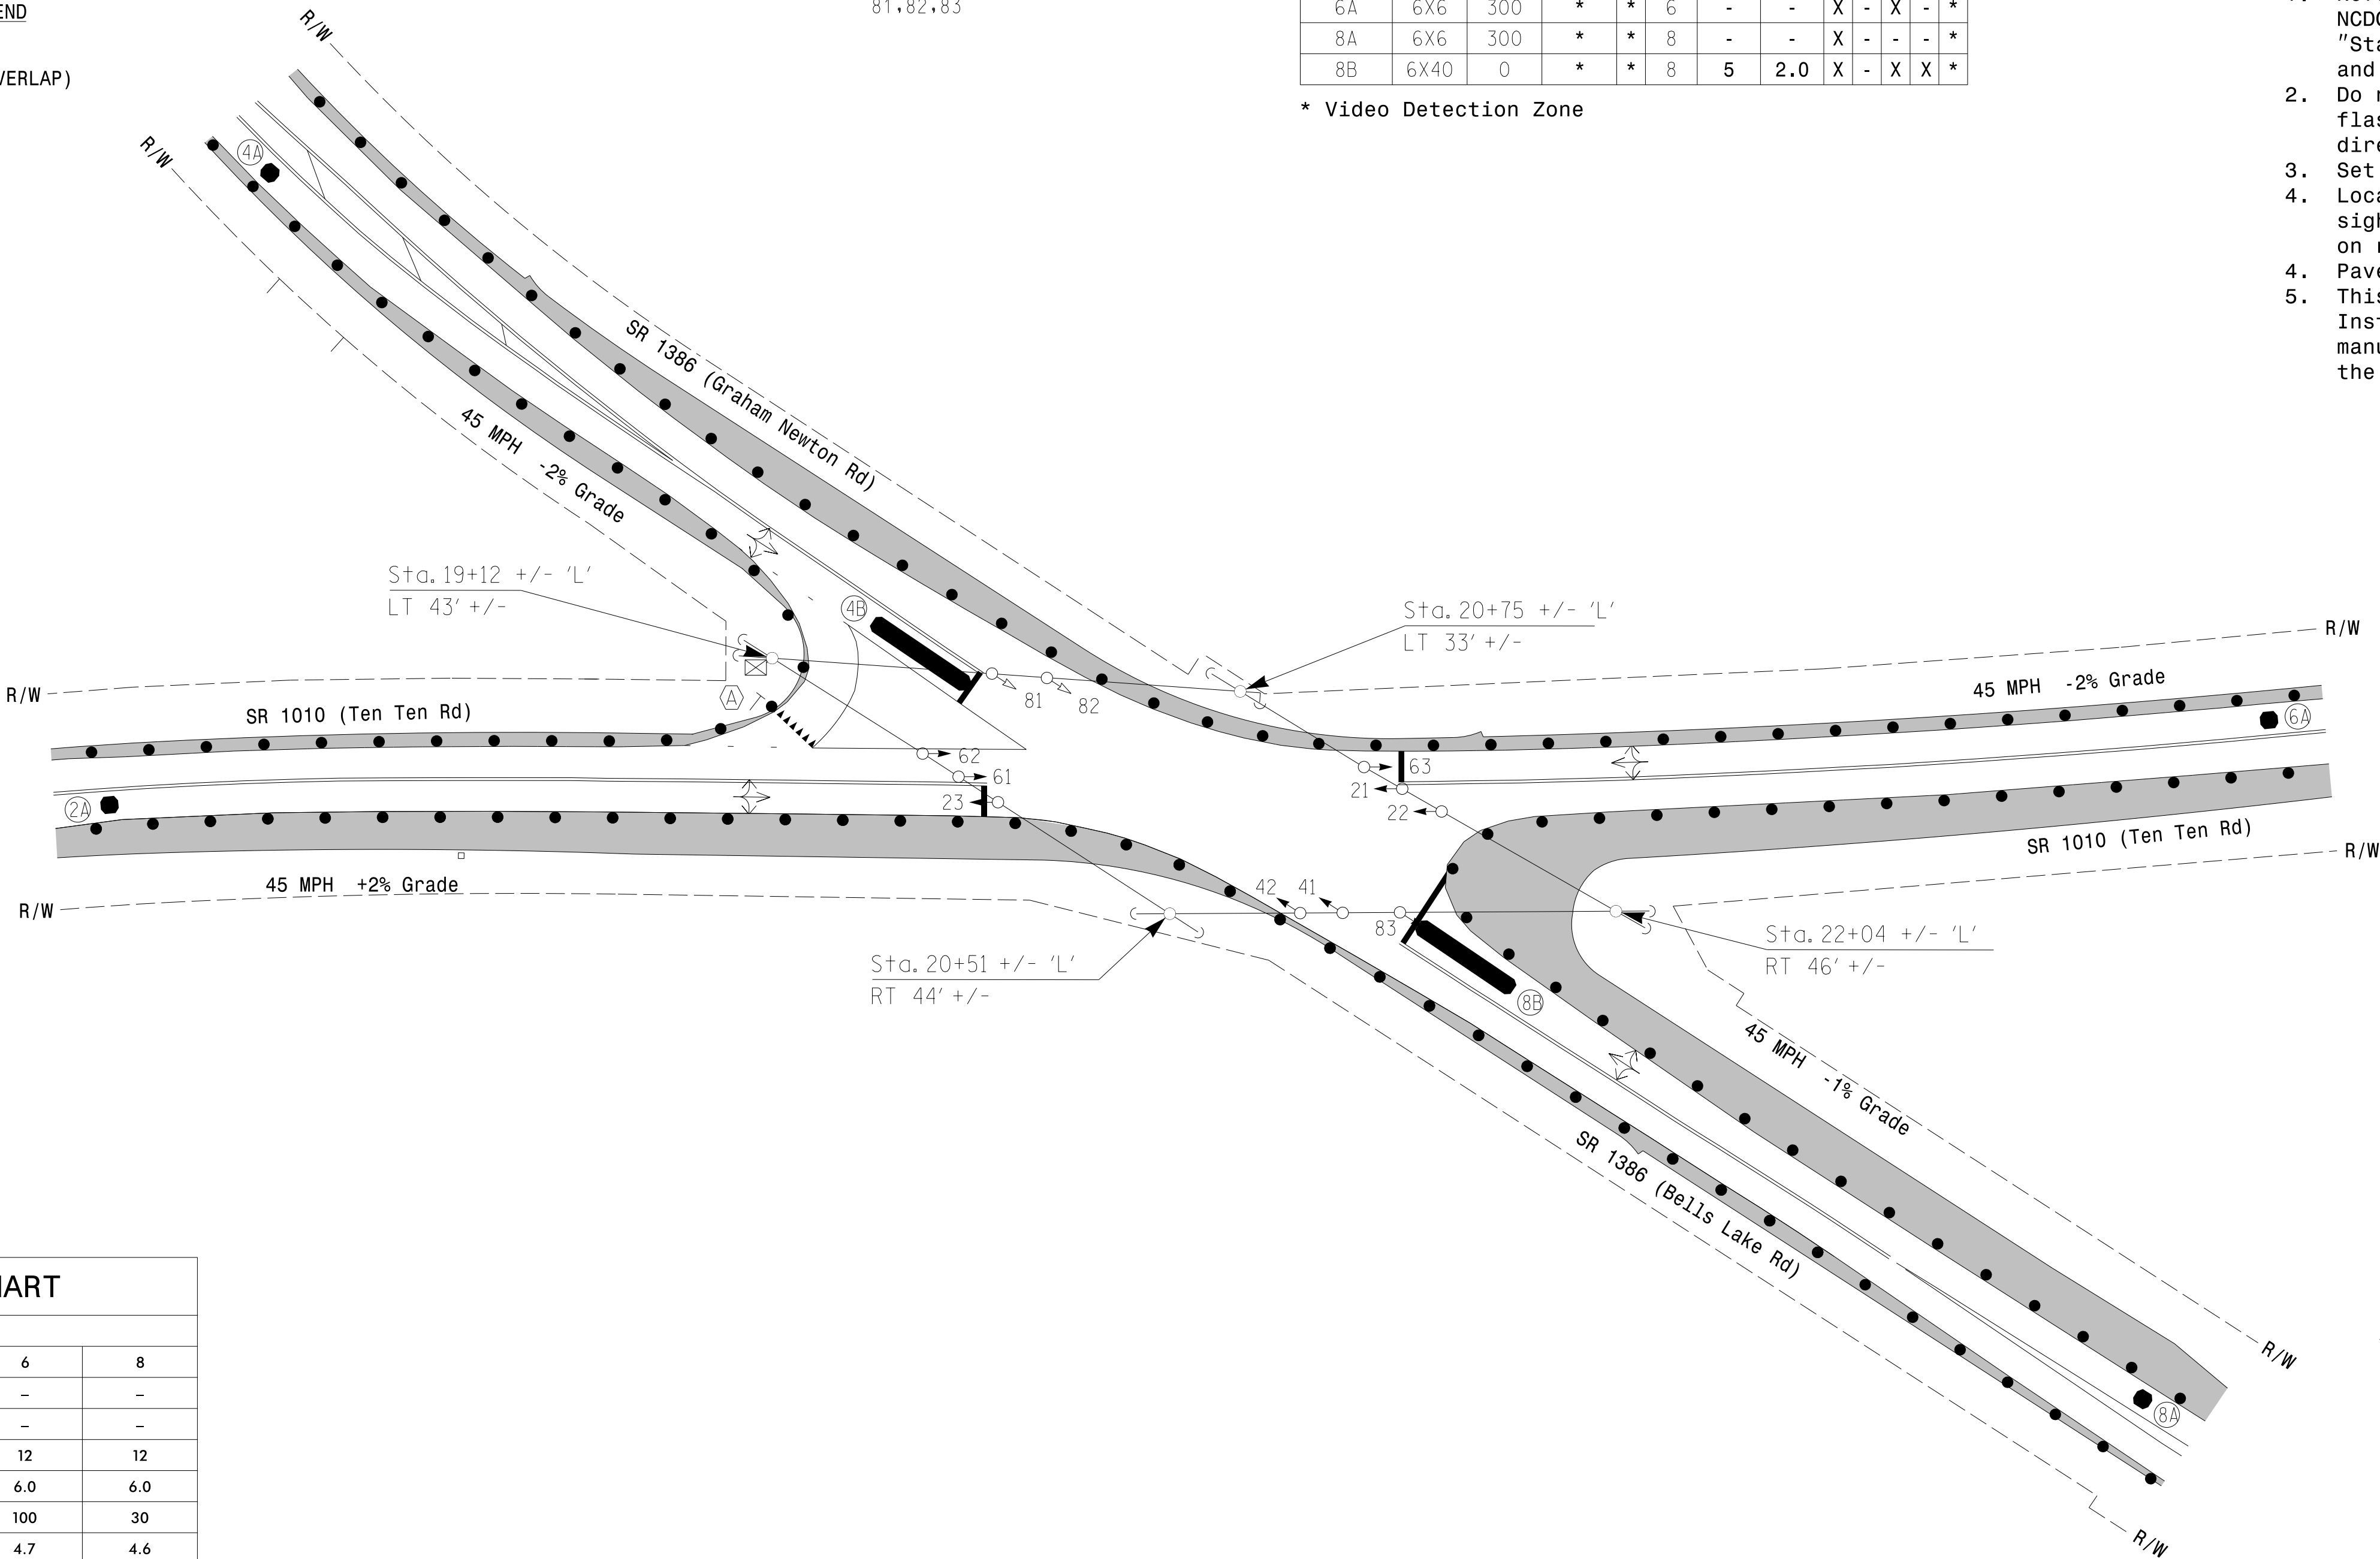

MAXTIME TIMING CHART

FEATURE	PHASE			
	2	4	6	8
Walk *	-	-	-	-
Ped Clear *	-	-	-	-
Min Green	12	12	12	12
Passage *	6.0	6.0	6.0	6.0
Max 1 *	100	30	100	30
Yellow Change	4.3	4.7	4.7	4.6
Red Clear	1.6	1.4	1.9	1.9
Added Initial *	2.5	-	2.5	-
Maximum Initial *	34	-	34	-
Time Before Reduction *	15	5	15	5
Time To Reduce *	45	20	45	20
Minimum Gap	3.0	3.0	3.0	3.0
Advance Walk	-	-	-	-
Non Lock Detector	-	X	-	X
Vehicle Recall	MIN	RECALL	-	MIN
Dual Entry	-	X	-	X

* These values may be field adjusted. Do not adjust Min Green and Extension times for phases 2 and 6 lower than what is shown. Min Green for all other phases should not be lower than 4 seconds.

LEGEND

PROPOSED	EXISTING

Signal Upgrade - Temporary Design

TIMMONS GROUP
YOUR VISION ACHIEVED THROUGH OURS.

5410 Trinity Road
Suite 102
Raleigh, NC 27607
Tel: 919.866.4951
Fax: 919.859.5663
License: C-1652

Prepared for the Offices of:

750 N. Greenfield Pkwy, Garner, NC 27529

SR 1010 (Ten Ten Rd)
at
SR 1386 (Graham Newton Rd / Bells Lake Rd)

Division 5 Wake County Cary

PLAN DATE: October 2023 REVIEWED BY: J Hochanadel

PREPARED BY: C Jones REVIEWED BY:

REVISIONS	INIT.	DATE

DOCUMENT NOT CONSIDERED FINAL UNLESS ALL SIGNATURES COMPLETED


SEAL

3/11/2024

SIG. INVENTORY NO. 05-0480T


18 CHANNEL IP CONFLICT MONITOR
PROGRAMMING DETAIL

(remove jumpers and set switches as shown)

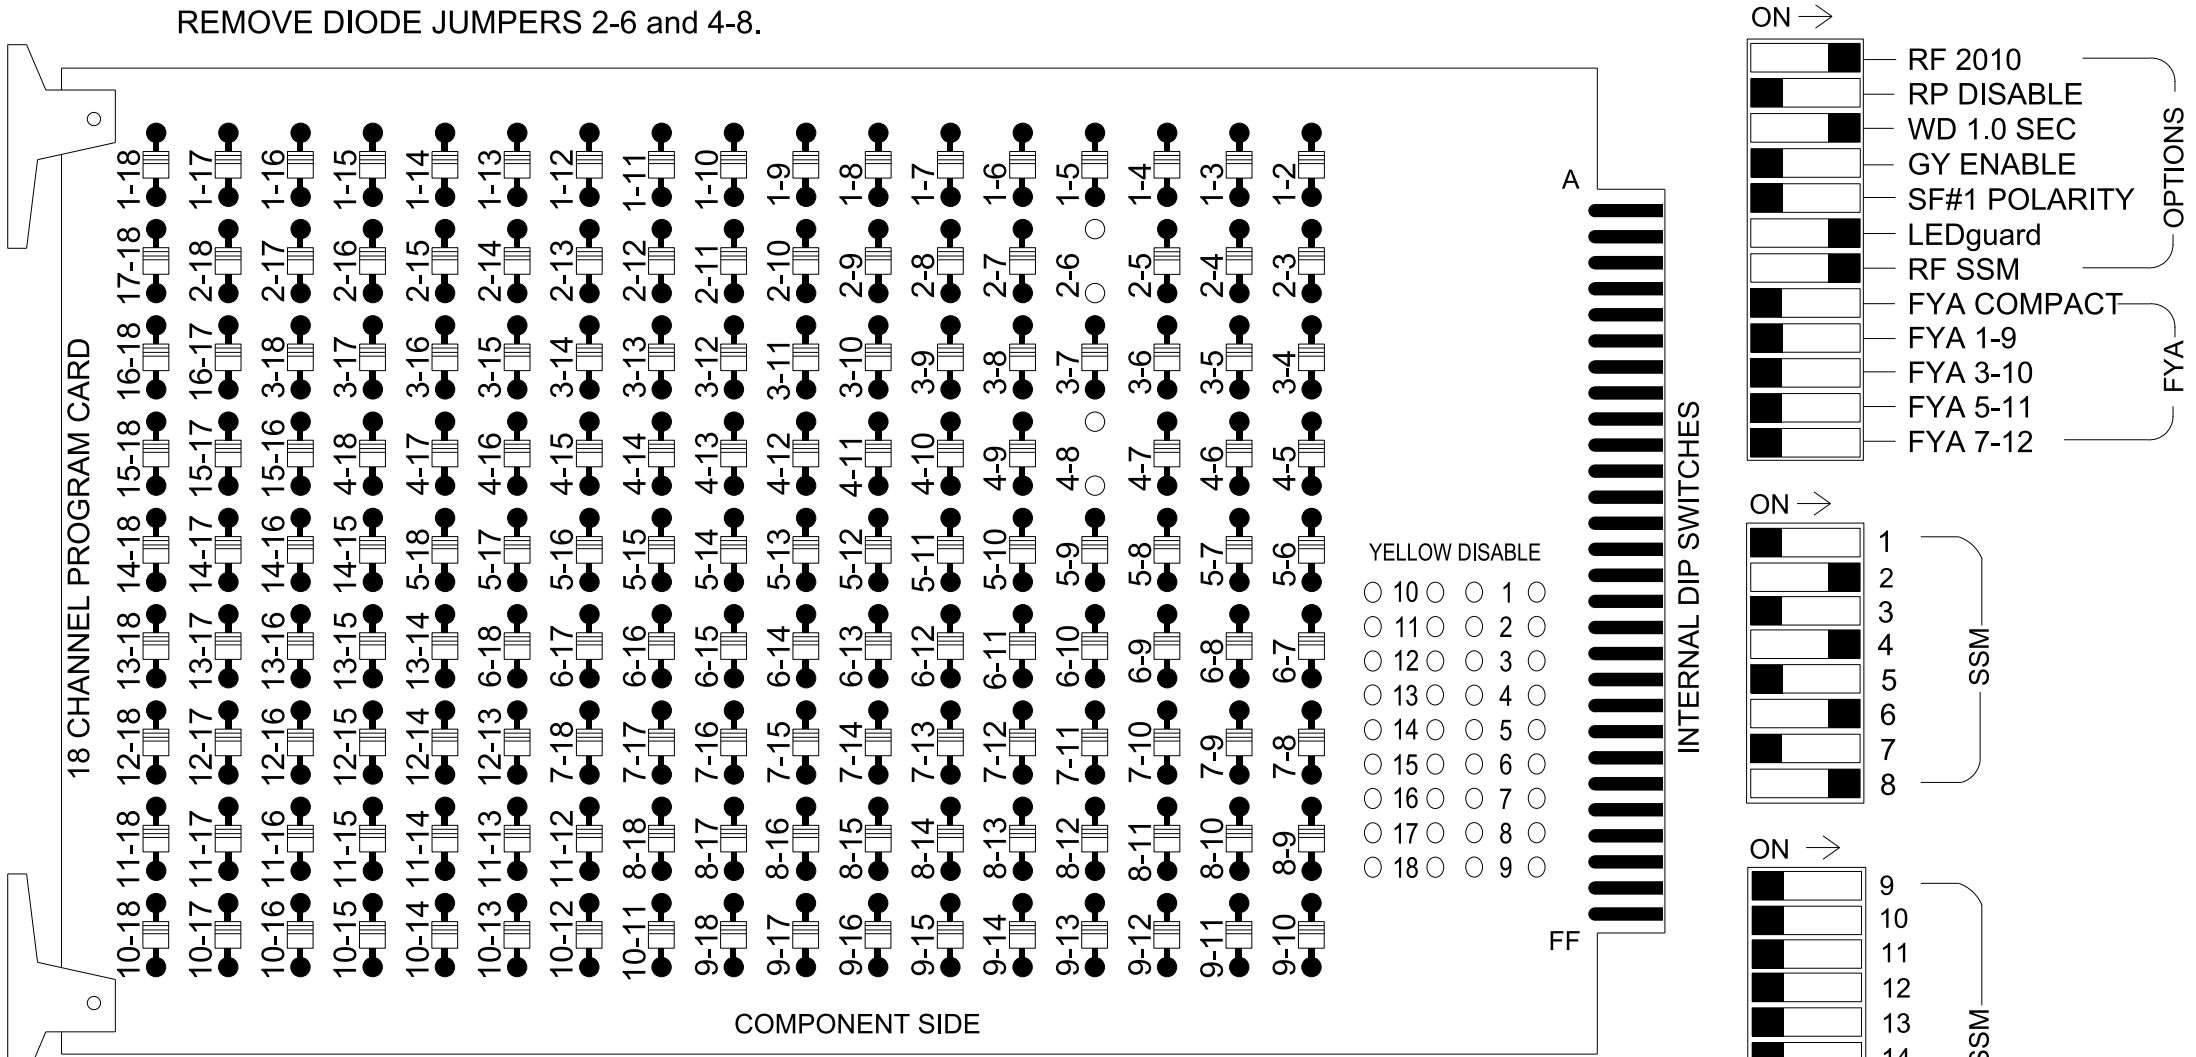

PROJECT REFERENCE NO.	SHEET NO.
HL-0008L	Sig. 3.0

DEFAULT PHASING DIAGRAM

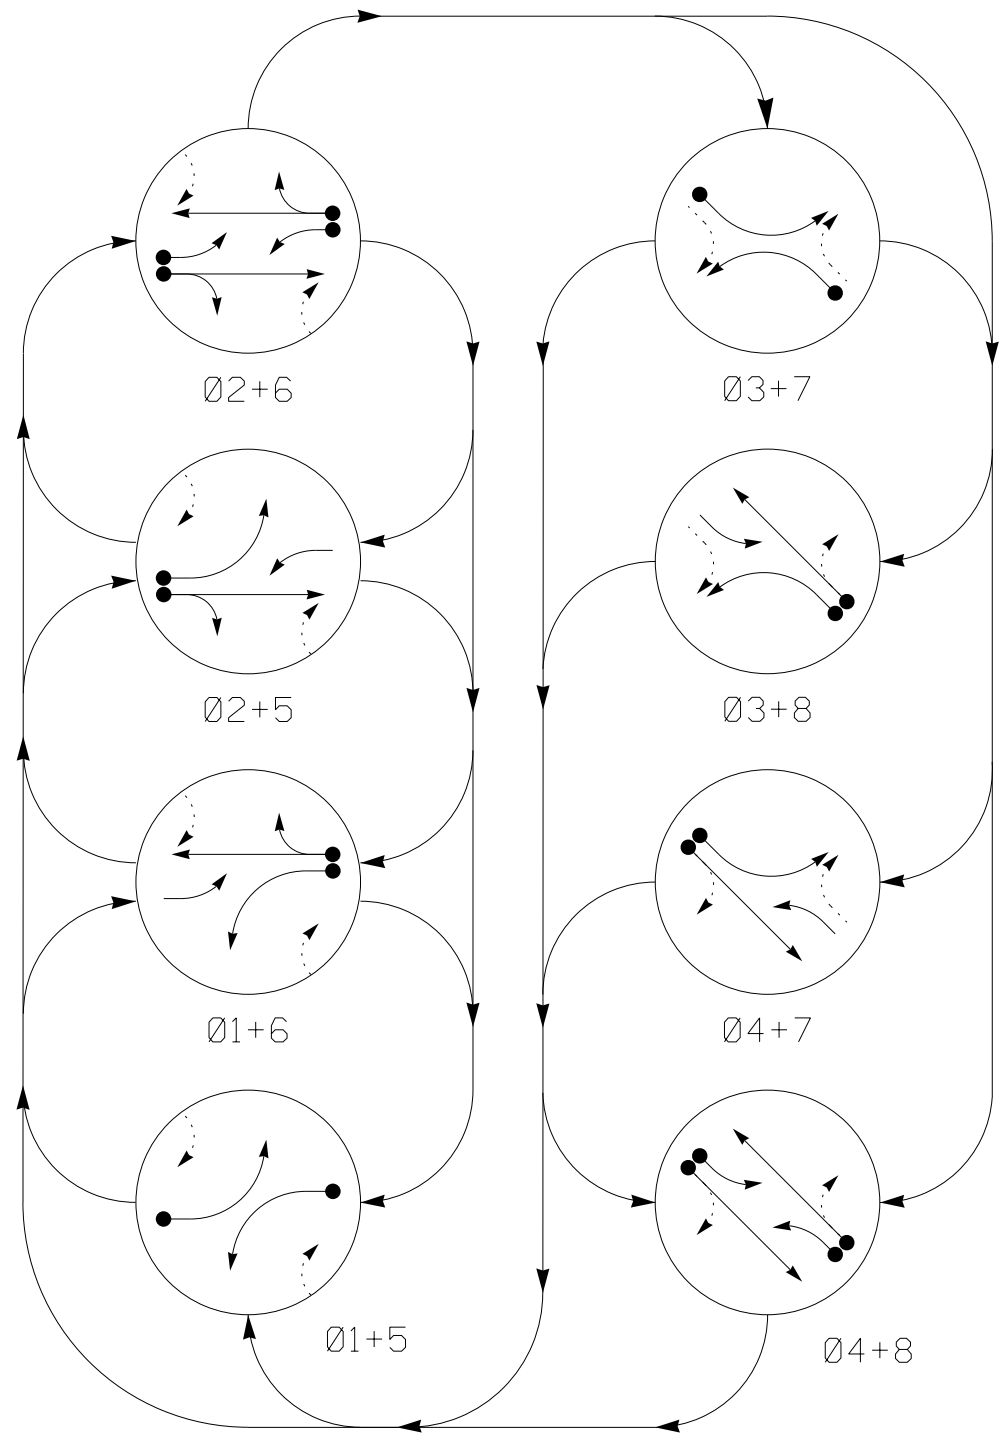


PHASING DIAGRAM DETECTION LEGEND

- DETECTED MOVEMENT
- UNDETECTED MOVEMENT (OVERLAP)
- UNSIGNALIZED MOVEMENT
- PEDESTRIAN MOVEMENT

DEFAULT PHASING
TABLE OF OPERATION

SIGNAL FACE	PHASE							
	Ø 1 + 5	Ø 1 + 6	Ø 2 + 5	Ø 2 + 6	Ø 3 + 7	Ø 3 + 8	Ø 4 + 7	Ø 4 + 8
11	←	←	←	←	←	←	←	←
21,22,23	R	R	G	G	R	R	R	R
31	←	←	←	←	←	←	←	←
41,42	R	R	R	R	R	R	G	G
51	←	←	←	←	←	←	←	←
61,62,63	R	G	R	G	R	R	R	R
71	←	←	←	←	←	←	←	←
81,82,83	R	R	R	R	R	G	R	G

ALTERNATE PHASING DIAGRAM

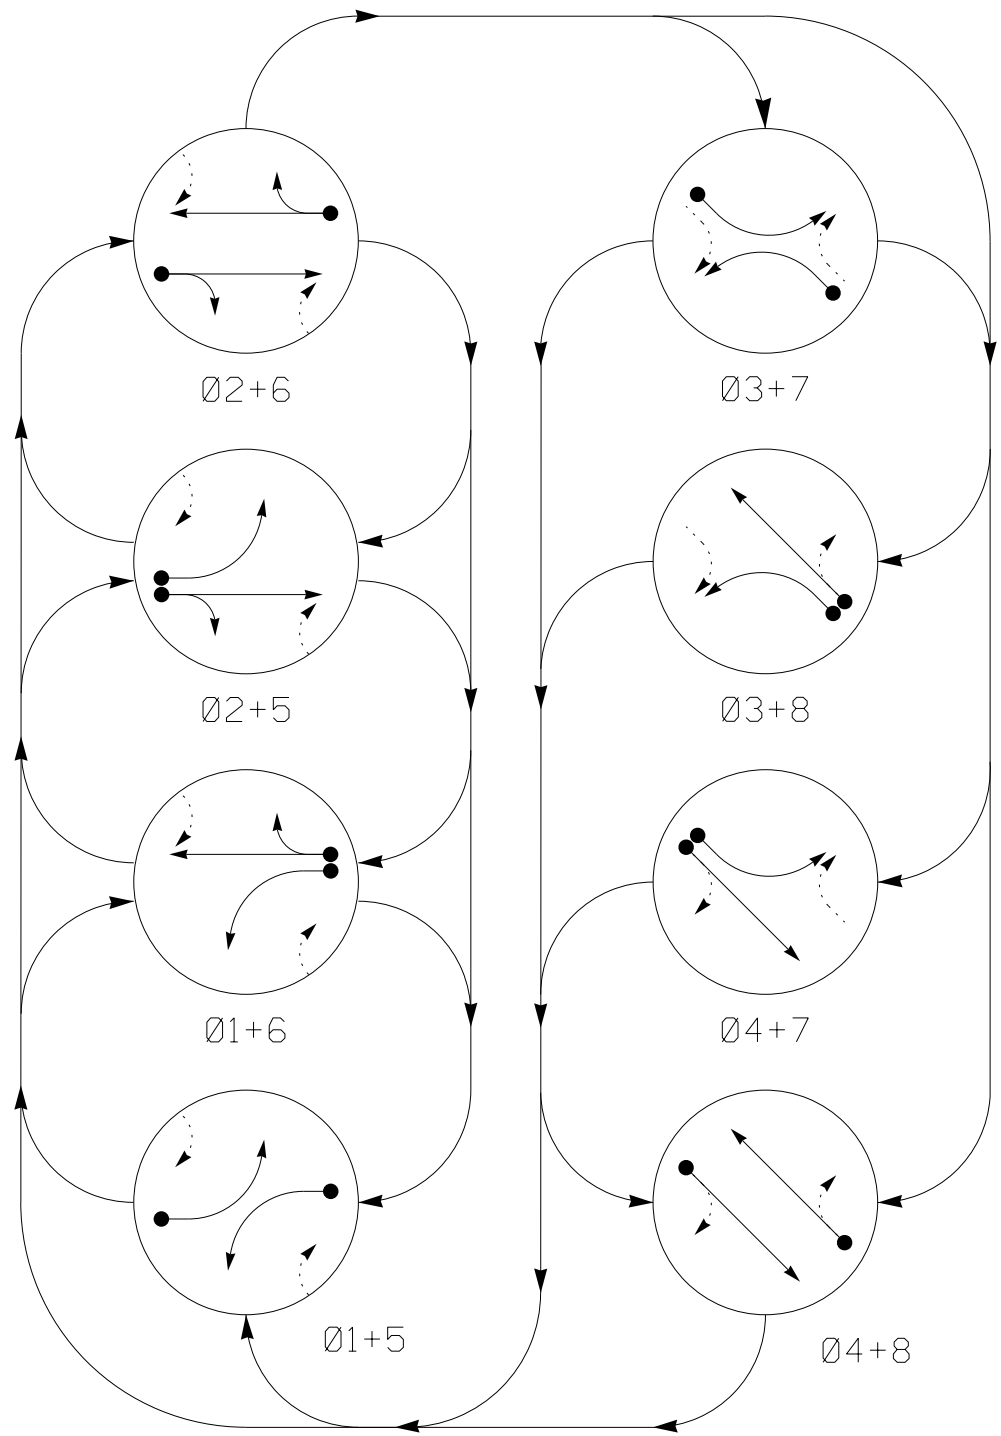


ALTERNATE PHASING
TABLE OF OPERATION

SIGNAL FACE	PHASE							
	Ø 1 + 5	Ø 1 + 6	Ø 2 + 5	Ø 2 + 6	Ø 3 + 7	Ø 3 + 8	Ø 4 + 7	Ø 4 + 8
11	←	←	←	←	←	←	←	←
21,22,23	R	R	G	G	R	R	R	R
31	←	←	←	←	←	←	←	←
41,42	R	R	R	R	R	R	G	G
51	←	←	←	←	←	←	←	←
61,62,63	R	G	R	G	R	R	R	R
71	←	←	←	←	←	←	←	←
81,82,83	R	R	R	R	R	G	R	G

SIGNAL FACE I.D.


All Heads L.E.D.

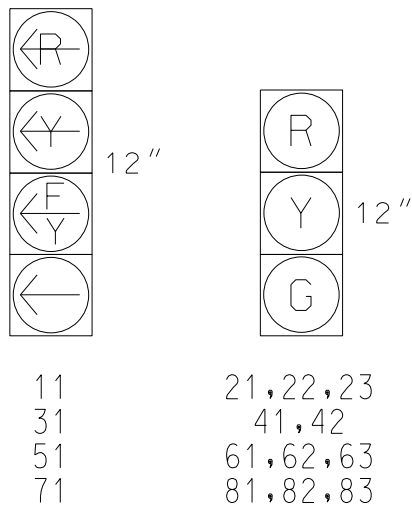

8 Phase
Fully Actuated
Bells Lake Road @ NC 540
Signal System Number: D05-31_Apex

NOTES

- Refer to "Roadway Standard Drawings NCDOT" dated January 2024 and "Standard Specifications for Roads and Structures" dated January 2024.
- Do not program signal for late night flashing operation unless otherwise directed by the Engineer.
- Phase 1 and/or phase 5 may be lagged.
- Phase 3 and/or phase 7 may be lagged.
- Reposition existing signal heads numbered #21, 22, 23, 41, 42, 61, 62, 81, and 82.
- Set all detector units to presence mode.
- The Division Traffic Engineer will determine the hours of use for each phasing plan.
- Maximum times shown in timing chart are for free-run operation only. Coordinated signal system timing values supersede these values.

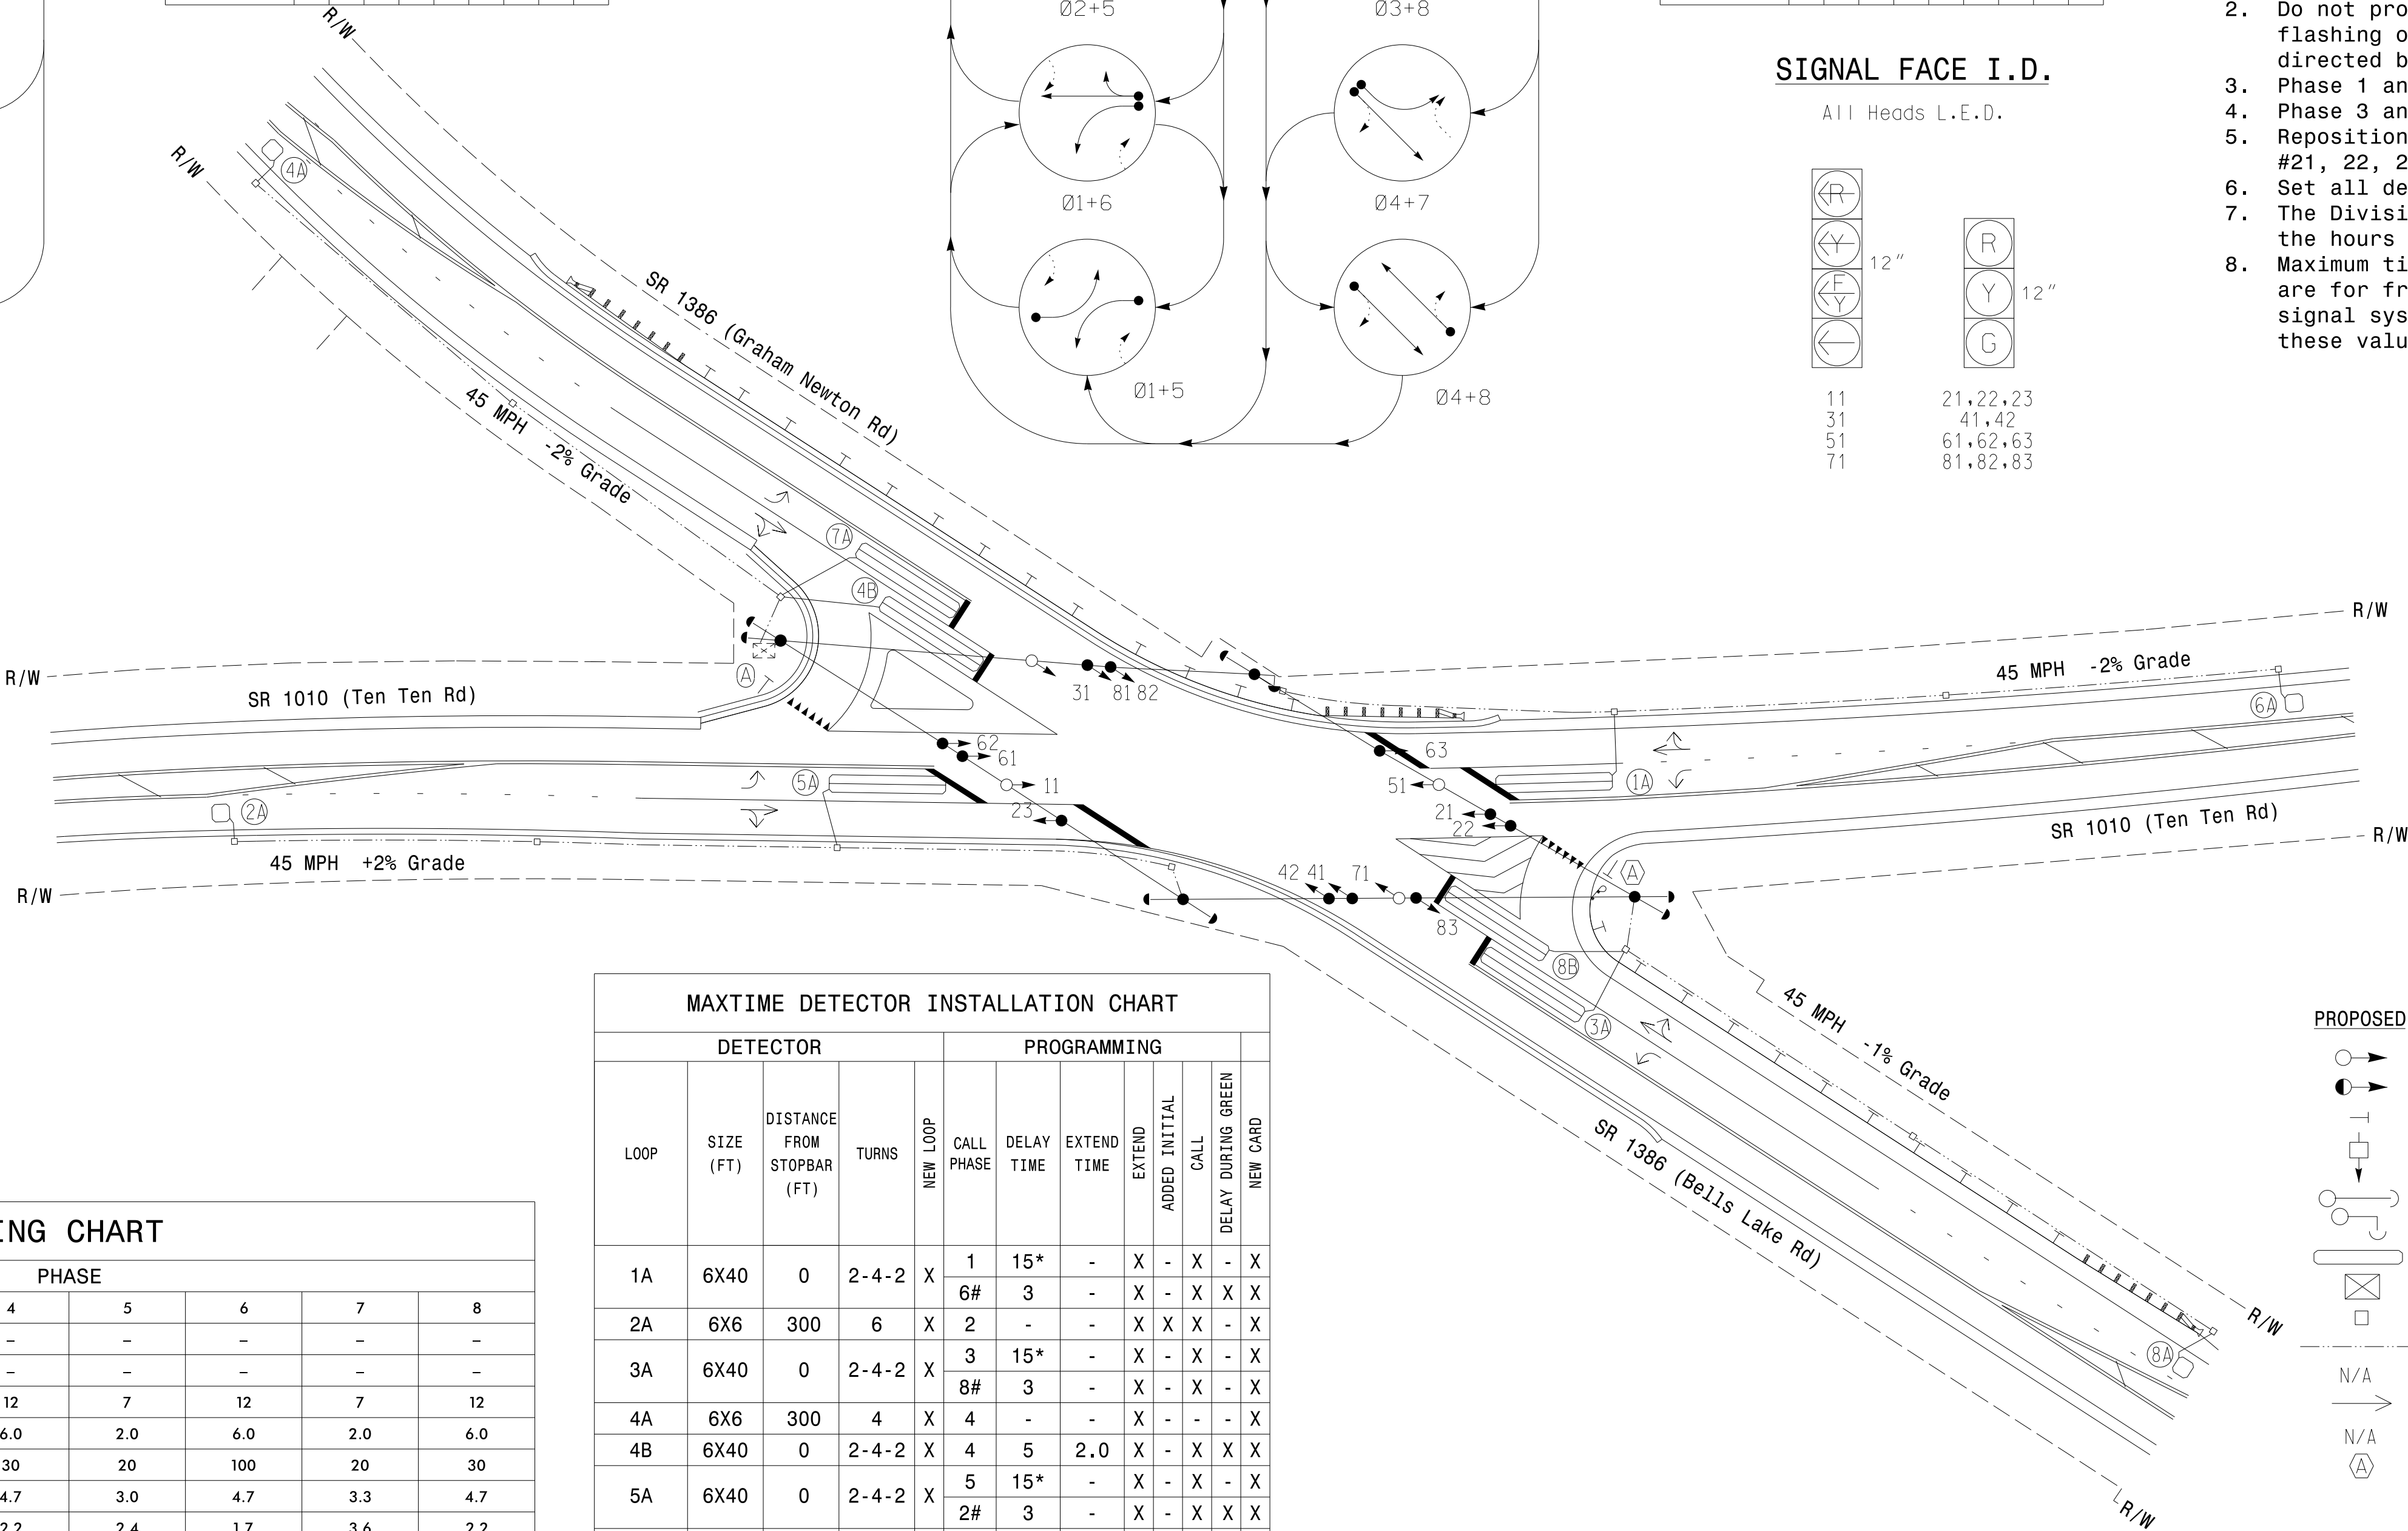

MAXTIME DETECTOR INSTALLATION CHART

DETECTOR					PROGRAMMING							
LOOP	SIZE (FT)	DISTANCE FROM STOPBAR (FT)	URNS	NEW LOOP	CALL PHASE	DELAY TIME	EXTEND TIME	EXTEND	ADDED INITIAL	CALL	DELAY DURING GREEN	NEW CARD
1A	6X40	0	2-4-2	X	1	15*	-	X	-	X	-	X
2A	6X6	300	6	X	2	-	-	X	X	X	-	X
3A	6X40	0	2-4-2	X	3	15*	-	X	-	X	-	X
4A	6X6	300	4	X	4	-	-	X	-	-	-	X
4B	6X40	0	2-4-2	X	4	5	2.0	X	-	X	X	X
5A	6X40	0	2-4-2	X	5	15*	-	X	-	X	-	X
6A	6X6	300	6	X	6	-	-	X	X	X	-	X
7A	6X40	0	2-4-2	X	7	15*	-	X	-	X	-	X
8A	6X6	0	2-4-2	X	8	-	-	X	-	-	-	X
8B	6X40	300	6	X	8	5	2.0	X	-	X	X	X

*Reduce delay to 3 seconds during Alternate Phasing Operation.
#Disable Phase Call for loops during Alternate Phasing Operation.

MAXTIME TIMING CHART

FEATURE	PHASE							
	1	2	3	4	5	6	7	8
Walk *	-	-	-	-	-	-	-	-
Ped Clear *	-	-	-	-	-	-	-	-
Min Green	7	12	7	12	7	12	7	12
Passage *	2.0	6.0	2.0	6.0	2.0	6.0	2.0	6.0
Max I *	20	100	20	30	20	100	20	30
Yellow Change	3.0	4.7	3.2	4.7	3.0	4.7	3.3	4.7
Red Clear	2.4	1.7	3.5	2.2	2.4	1.7	3.6	2.2
Added Initial *	-	2.5	-	-	-	2.5	-	-
Maximum Initial *	-	34	-	-	-	34	-	-
Time Before Reduction *	-	15	-	5	-	15	-	5
Time To Reduce *	-	45	-	20	-	45	-	20
Minimum Gap	-	3.0	-	3.0	-	3.0	-	3.0
Advance Walk	-	-	-	-	-	-	-	-
Non Lock Detector	X	-	X	X	X	-	X	X
Vehicle Recall	-	MIN RECALL	-	-	-	MIN RECALL	-	-
Dual Entry	-	-	-	X	-	-	-	X

* These values may be field adjusted. Do not adjust Min Green and Extension times for phases 2 and 6 lower than what is shown. Min Green for all other phases should not be lower than 4 seconds.

LEGEND

- PROPOSED: Traffic Signal Head, Modified Signal Head, Sign, Pedestrian Signal Head With Push Button & Sign, Signal Pole with Guy, Signal Pole with Sidewalk Guy, Inductive Loop Detector, Controller & Cabinet, Junction Box, 2-in Underground Conduit, Right of Way, Directional Arrow, Guardrail, "YIELD" Sign (R1-2)
- EXISTING: N/A, N/A, N/A, N/A

Signal Upgrade - Final Design

Prepared for the Offices of:

5410 Trinity Road
Suite 102
Raleigh, NC 27607
Tel: 919.866.4951
Fax: 919.859.5663
License: C-1652

SR 1010 (Ten Ten Rd)
at
SR 1386 (Graham Newton Rd / Bells Lake Rd)

Division 5 Wake County Cary

PLAN DATE: October 2023
PREPARED BY: C Jones
REVIEWED BY: J Hochanadel
REVIEWED BY: C Lawson

REVISIONS: INIT. DATE

DOCUMENT NOT CONSIDERED FINAL UNLESS ALL SIGNATURES COMPLETED

SEAL

JEFF HOCHANADEL
PROFESSIONAL ENGINEER
28430
3/11/2024

SIG. INVENTORY NO. 05-0480

MAXTIME DETECTOR PROGRAMMING DETAIL
FOR ALTERNATE PHASING LOOPS 1A, 3A, 5A & 7A

Front Panel
Main Menu >Controller >Detector >Veh Det Plans

Web Interface
Home >Controller >Detector Configuration >Vehicle Detectors

In the table view of web interface right click on "Detector" in the top left corner of the table. Copy the entire contents of Detector Plan 1. Paste Detector Plan 1 into Detector Plan 2. Modify Detector Plan 2 as shown below and save changes.

1A	Plan 2		
	Detector	Call Phase	Delay
	1	1	0
3A	29	0	3
	Detector	Call Phase	Delay
	7	3	0
5A	30	0	3
	Detector	Call Phase	Delay
	15	5	0
7A	31	0	3
	Detector	Call Phase	Delay
	21	7	0
	32	0	3

MAXTIME ALTERNATE PHASING ACTIVATION DETAIL

To run alternate phasing, select a Pattern that is programmed to run Overlap Plan 2 and Detector Plan 2. A Pattern can be selected through the scheduler or manually by changing the Operational Mode.

PHASING	OVERLAP PLAN	VEH DET PLAN
ACTIVE PLAN REQUIRED TO RUN DEFAULT PHASING	1	1
ACTIVE PLAN REQUIRED TO RUN ALTERNATE PHASING	2	2

MAXTIME ALTERNATE PHASING PATTERN
PROGRAMMING DETAIL

Front Panel
Main Menu >Controller >Coordination >Patterns

Web Interface
Home >Controller >Coordination >Patterns

Pattern Parameters		
Pattern	Veh Det Plan	Overlap Plan
*	2	2

* The Pattern number(s) are to be determined by the Division and/or Town Traffic Engineer.

MAXTIME OVERLAP PROGRAMMING DETAIL
FOR ALTERNATE PHASING

Front Panel
Main Menu >Controller >Overlap >Overlap Parameters/Overlap Timings

Web Interface
Home >Controller >Overlap Configuration >Overlaps

In the table view of the web interface, right click on "Overlap" in the top left corner of the table. Copy the entire contents of Overlap Plan 1. Paste Overlap Plan 1 into Overlap Plan 2. Modify Overlap Plan 2 as shown below and save changes.

Overlap	1	2	3	4
Type	FYA 4 - Section	FYA 4 - Section	FYA 4 - Section	FYA 4 - Section
Included Phases	-	-	-	-
Modifier Phases	1	3	5	7
Trail Green	0	0	0	0
Trail Yellow	0.0	0.0	0.0	0.0
Trail Red	0.0	0.0	0.0	0.0

NOTICE INCLUDED PHASE

THIS ELECTRICAL DETAIL IS FOR THE SIGNAL DESIGN: 05-0480
DESIGNED: October 2023
SEALED: 3/11/2024
REVISED:

FLASHER CIRCUIT MODIFICATION DETAIL

IN ORDER TO INSURE THAT SIGNALS FLASH CONCURRENTLY ON THE SAME APPROACH, MAKE THE FOLLOWING FLASHER CIRCUIT CHANGES:

- ON REAR OF PDA - REMOVE WIRE FROM TERM. T2-4 AND TERMINATE ON T2-2.
- ON REAR OF PDA - REMOVE WIRE FROM TERM. T2-5 AND TERMINATE ON T2-3.
- REMOVE FLASHER UNIT 2.


THE CHANGES LISTED ABOVE TIES ALL PHASES AND OVERLAPS TO FLASHER UNIT 1.

MAXTIME OVERLAP PROGRAMMING DETAIL
FOR DEFAULT PHASING

Front Panel
Main Menu >Controller >Overlap >Overlap Parameters/Overlap Timings

Web Interface
Home >Controller >Overlap Configuration >Overlaps

Overlap	1	2	3	4
Type	FYA 4 - Section	FYA 4 - Section	FYA 4 - Section	FYA 4 - Section
Included Phases	2	4	6	8
Modifier Phases	1	3	5	7
Trail Green	0	0	0	0
Trail Yellow	0.0	0.0	0.0	0.0
Trail Red	0.0	0.0	0.0	0.0

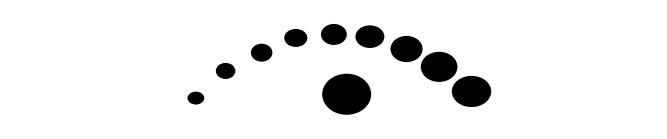


TIMMONS GROUP
YOUR VISION ACHIEVED THROUGH OURS.

5410 Trinity Road
Suite 102
Raleigh, NC 27607
Tel: 919.866.4951
Fax: 919.859.5663
License: C-1652

Electrical and Programming Details For:

Prepared in the Offices of:

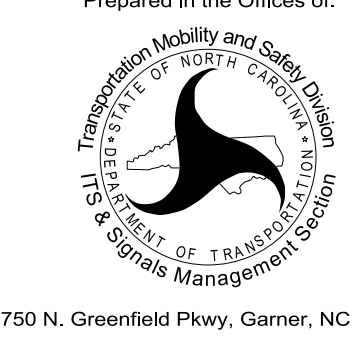

750 N. Greenfield Pkwy, Garner, NC 27529


SR 1010 (Ten Ten Road)
at
SR 1386 (Graham Newton Rd / Bells Lake Rd)

Division 5 Wake County Cary

PLAN DATE: October 2023	REVIEWED BY: J Hochanadel
PREPARED BY: C Jones	REVIEWED BY:
REVISIONS	INIT. DATE

DOCUMENT NOT CONSIDERED FINAL UNLESS ALL SIGNATURES COMPLETED

SEAL

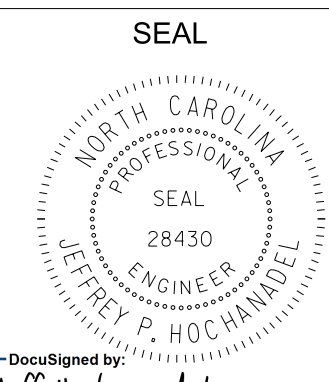

DocuSigned by
Jeff Hochanadel
DA218387876794EA
SIGNATURE DATE 3/11/2024

SIG. INVENTORY NO. 05-0480

- 1

INSTALL COAX CABLE
- 2

INSTALL ETHERNET CABLE
- 3

EXISTING ETHERNET (OR COAX) CABLE
- 4

INSTALL SMFO CABLE
- 5

EXISTING SMFO CABLE
- 6

INSTALL FIBER OPTIC DROP CABLE
- 7

INSTALL TRACER WIRE
- 8

TRENCH
- 9

INSTALL PVC CONDUIT
- 10

INSTALL RIGID, GALVANIZED STEEL CONDUIT
- 11

INSTALL RIGID, GALVANIZED STEEL RISER WITH WEATHERHEAD
- 12

INSTALL RIGID, GALVANIZED STEEL RISER WITH FIBER OPTIC CABLE SEAL
- 13

INSTALL OUTER-DUCT POLYETHYLENE CONDUIT
- 14

INSTALL POLYETHYLENE CONDUIT
- 15

DIRECTIONAL DRILL CONDUIT
- 16

BORE AND JACK CONDUIT
- 17

INSTALL CABLE(S) IN EXISTING CONDUIT
- 18

INSTALL CABLE(S) IN NEW CONDUIT
- 19

INSTALL CABLE(S) IN EXISTING RISER
- 20

INSTALL CABLE(S) IN NEW RISER
- 21

INSTALL CABLE(S) IN EXISTING CONDUIT STUB-OUTS
- 22

INSTALL NEW CONDUIT INTO EXISTING CABINET BASE (USE EXISTING CONDUIT STUB-OUTS WHEN AVAILABLE)
- 23

INSTALL NEW RISER INTO EXISTING CABINET BASE (USE EXISTING CONDUIT STUB-OUTS WHEN AVAILABLE)
- 24

INSTALL NEW CONDUIT INTO EXISTING POLE MOUNTED CABINET
- 25

INSTALL NEW RISER INTO EXISTING POLE MOUNTED CABINET
- 26

INSTALL NEW ETHERNET EDGE SWITCH
- 27

INSTALL NEW FIBER OPTIC TRANSCEIVER
- 28

INSTALL INTERCONNECT CENTER, PATCH PANEL, JUMPERS AND FUSION SPlice CABLE IN CABINET
- 29

INSTALL UNDERGROUND SPlice ENCLOSURE
- 30

INSTALL AERIAL SPlice ENCLOSURE
- 31

MODIFY EXISTING INTERCONNECT CENTER /SPlice ENCLOSURE
- 32

INSTALL POLE MOUNTED SPlice CABINET
- 33

INSTALL BASE MOUNTED SPlice CABINET

- 34

INSTALL CABINET FOUNDATION
- 35

INSTALL CCTV CAMERA POLE MOUNTED CABINET
- 36

INSTALL CCTV CAMERA ASSEMBLY
- 37

INSTALL CCTV CAMERA WOOD POLE
- 38

INSTALL CCTV CAMERA METAL POLE AND FOUNDATION
- 39

INSTALL JUNCTION BOX
- 40A

INSTALL OVERSIZED JUNCTION BOX
- 40B

INSTALL SPECIAL OVERSIZED JUNCTION BOX (36" x 24" x 24")
- 41

REMOVE EXISTING JUNCTION BOX
- 42

INSTALL WOOD POLE
- 43

REMOVE EXISTING WOOD POLE
- 44

INSTALL AERIAL GUY ASSEMBLY
- 45

INSTALL STANDARD GUY ASSEMBLY
- 46

INSTALL SIDEWALK GUY ASSEMBLY
- 47

INSTALL MESSENGER CABLE
- 48A

REMOVE EXISTING MESSENGER CABLE
- 48B

REMOVE EXISTING COMMUNICATIONS CABLE
- 49

BACK PULL EXISTING COMMUNICATIONS CABLE
- 50

INSTALL CELL MODEM AND ANTENNA
- 51

INSTALL CABLE STORAGE RACKS (SNOW SHOES) AND STORE 100 FEET OF CABLE
- 52A

INSTALL DELINEATOR MARKER
- 52B

INSTALL JUNCTION BOX MARKER
- 53A

STORE 20 FEET OF COMMUNICATIONS CABLE
- 53B

STORE 50 FEET OF EACH COMMUNICATIONS CABLE
- 54

LASH CABLE(S) TO EXISTING COMMUNICATIONS CABLE AND MESSENGER
- 55

LASH CABLE(S) TO EXISTING MESSENGER CABLE
- 56

LASH CABLE(S) TO NEW MESSENGER CABLE
- 57

MODIFY EXISTING ELECTRICAL SERVICE
- 58

INSTALL NEW ELECTRICAL SERVICE
- 59

INSTALL NEW EQUIPMENT CABINET DISCONNECT
- 60

BOND TRACER WIRE TO EQUIPMENT GROUND BUS
DO NOT BOND TRACER WIRE TO EQUIPMENT GROUND BUS
- 61

BOND RISER AND MESSENGER CABLE TO POLE GROUND
- 62



BOND RISER TO POLE GROUND
- 63






BOND MESSENGER CABLE TO POLE GROUND
- 64

INSTALL HEAT SHRINK TUBING RETROFIT KIT
- 65








INSTALL MOLDABLE DUCT SEAL
- 66

SLACK SPAN
- 67

  LEGEND	
	NEW FIBER OPTIC COMMUNICATIONS CABLE
	EXISTING COMMUNICATIONS CABLE
	EXISTING COMMUNICATIONS CABLE TO BE REMOVED
	NEW AERIAL GUY ASSEMBLY
	NEW CONDUIT
	EXISTING CONDUIT
	NEW DIRECTIONAL DRILLED CONDUIT

     NEW		EXISTING
	OVERSIZED JUNCTION BOX	
	WOOD POLE	
	AERIAL SPlice ENCLOSURE	
	UNDERGROUND SPlice ENCLOSURE	
	METAL POLE	
	CCTV ASSEMBLY	
	STANDARD GUY ASSEMBLY	
	SIDEWALK GUY ASSEMBLY	
	CABLE STORAGE RACKS (SNOW SHOES)	
	SIGNAL EQUIPMENT CABINET	
	SPlice CABINET	
	FLAT PANEL ANTENNA (SINGLE)	
	YAGI ANTENNA (DOUBLE) FOR REPEATER OPERATION	
	YAGI ANTENNA (SINGLE)	
	OMNI ANTENNA	
	SIGNAL POLE	
	SIGNAL INVENTORY NUMBER	

CONSTRUCTION NOTE SYMBOLOGY KEY

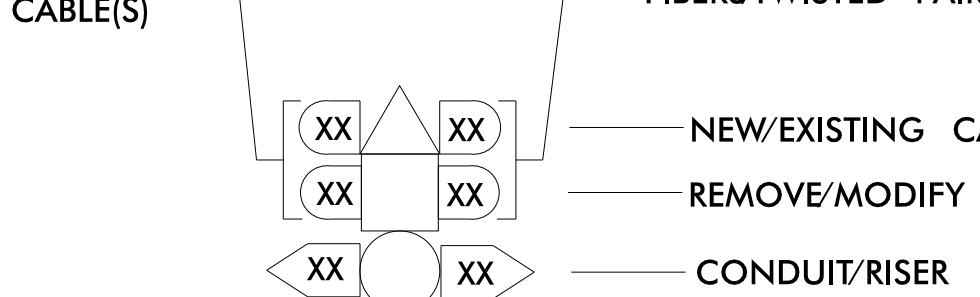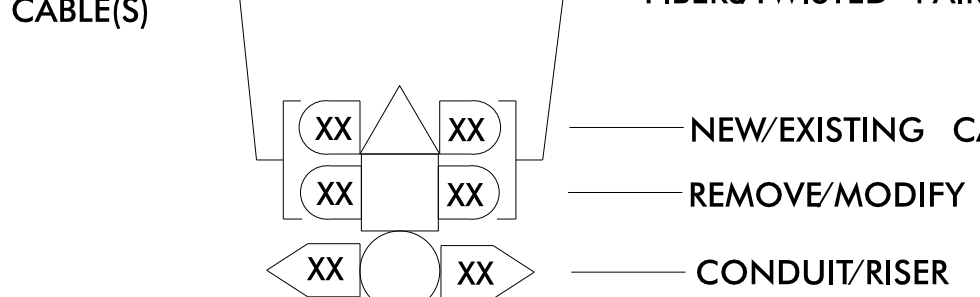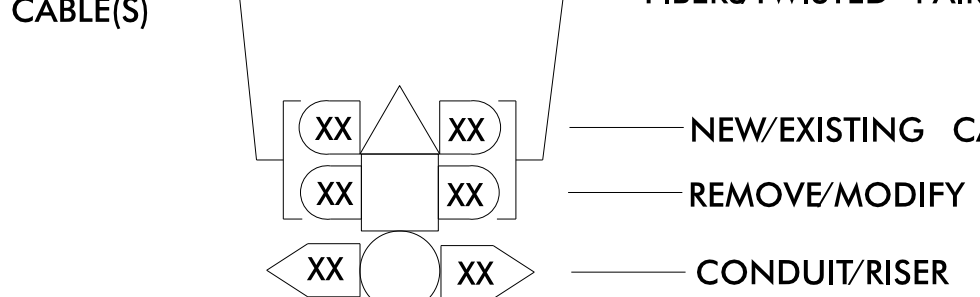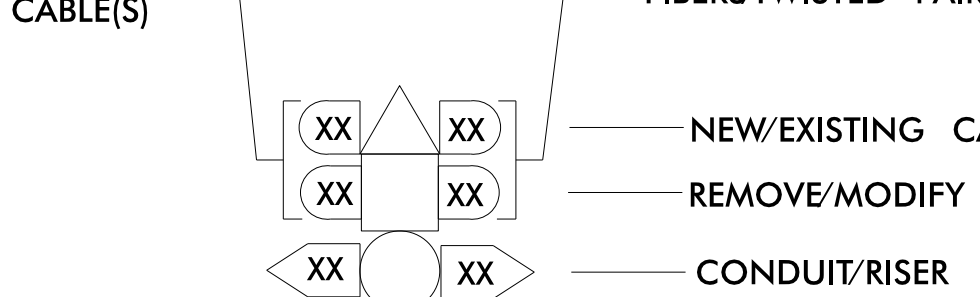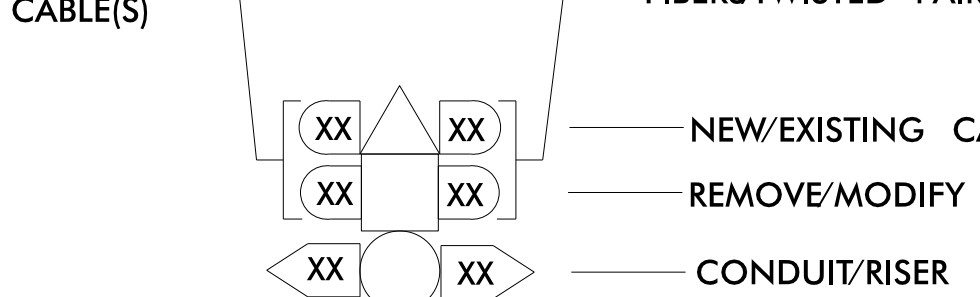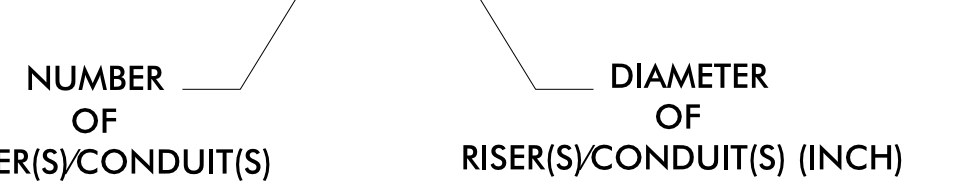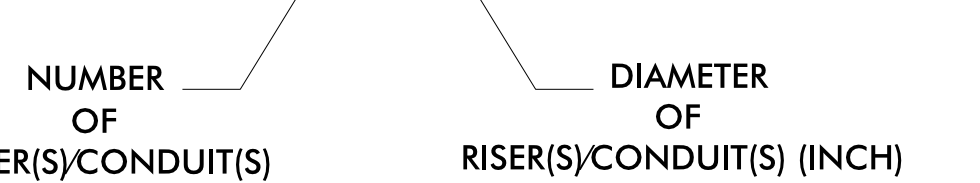	INDICATES NUMBER OF CABLES, LOOPS, ETC.
	INDICATES NUMBER OF FIBERS PER CABLE, TWISTED PAIRS PER CABLE, ETC.
	INDICATES NUMBER OF RISER(S)/CONDUIT(S)
	INDICATES DIAMETER OF RISER(S)/CONDUIT(S) (INCH)
	NUMBER OF CABLE(S)
	NUMBER OF FIBERS/TWISTED PAIRS
	NEW/EXISTING CABLE
	REMOVE/MODIFY CABLE
	CONDUIT/RISER
	NUMBER OF RISER(S)/CONDUIT(S)
	DIAMETER OF RISER(S)/CONDUIT(S) (INCH)

ATTACHMENT POINT:

  YYY	DISTANCE ABOVE (IN)/ATTACHMENT POINT REFERENCE POINT
  	REFERENCE POINT DISTANCE BELOW (IN)/ATTACHMENT POINT


"SS" REFERENCE LOCATION
FS = FRONT SIDE OF POLE
BS = BACK SIDE OF POLE

NC Dept of Transportation
Division of Highways
Final Drawing Date: 3/15/2024
DocuSigned by:
Jeff P. Pradhan
ITS & Signals Unit




TIMMONS GROUP
YOUR VISION ACHIEVED THROUGH OURS.

5410 Trinity Road
Suite 102
Raleigh, NC 27607
Tel: 919.866.4951
Fax: 919.859.5863
License: C-1652

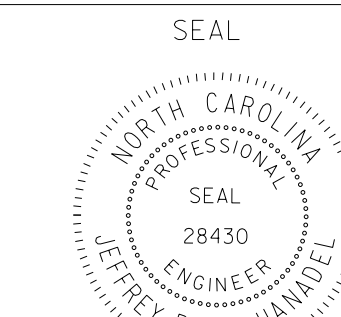Prepared for the Offices of:  Signal Design Section		DOCUMENT NOT CONSIDERED FINAL UNLESS ALL SIGNATURES COMPLETED	
CONSTRUCTION NOTES		SEAL 	
Division 5 Wake County Cary		DocuSigned by: Jeff Hohanadel 3/11/2024	
PLAN DATE: October 2023	REVIEWED BY: J Hohanadel	DATE	
PREPARED BY: N Pradhan	REVIEWED BY:	SIGNATURE	
REVISIONS	INIT.	DATE	


PROJECT REFERENCE NO.	SHEET NO.
HL-0008L	SCP, 2

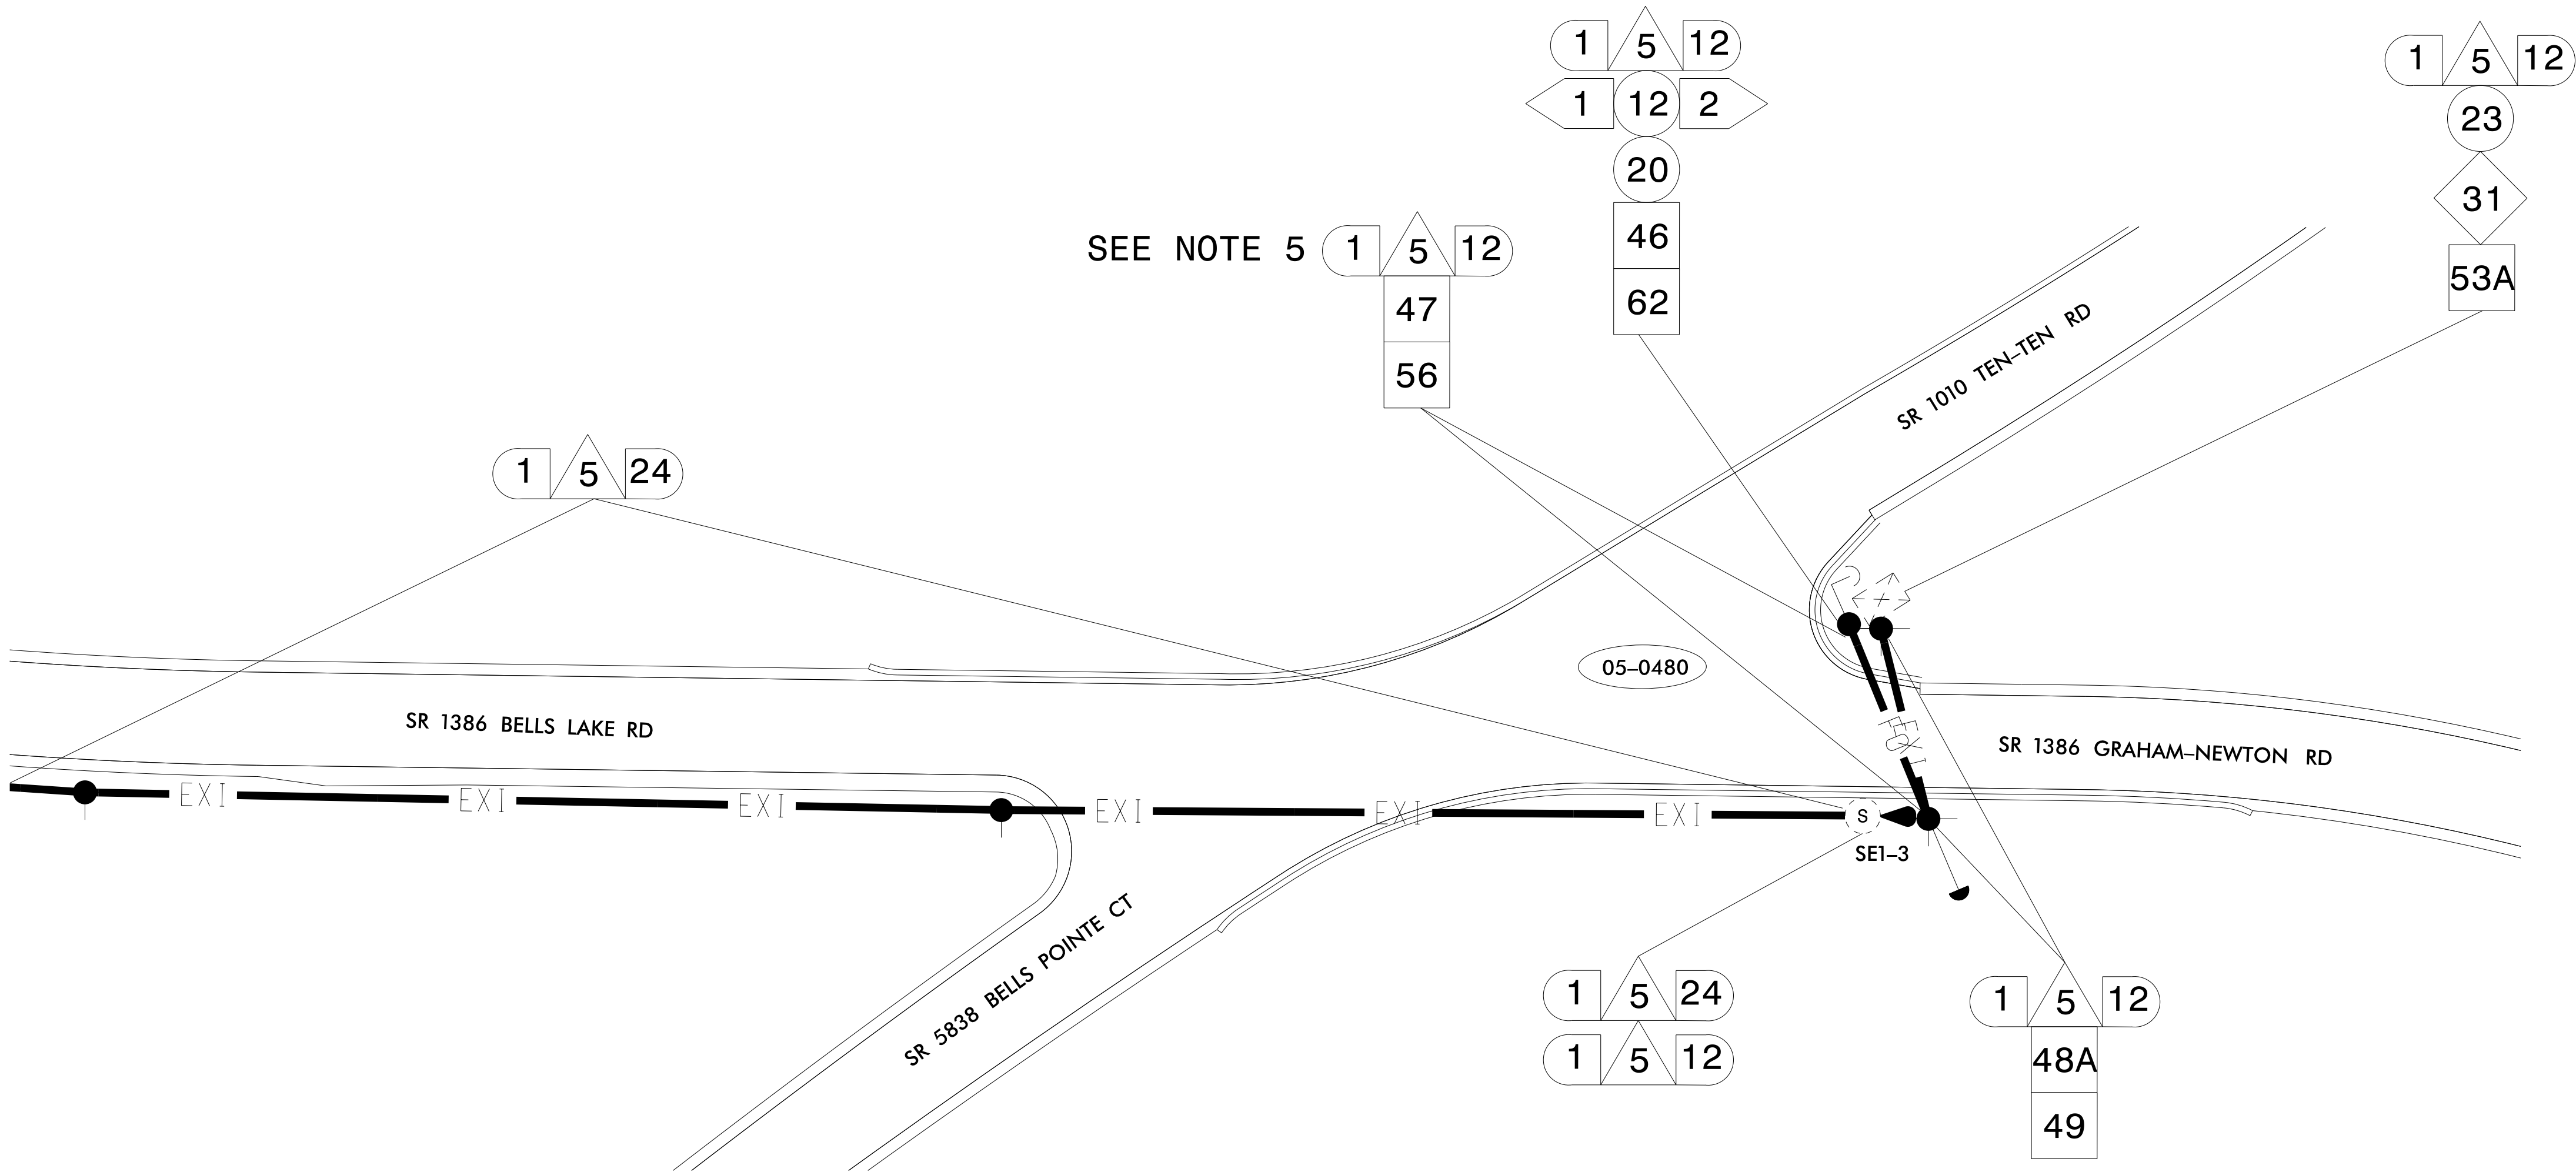

NOTES:

- 1) NOTIFY THE NCDOT DIVISION 5 TRAFFIC ENGINEER, AT 919-536-4000 EIGHT (8) WEEKS PRIOR TO BEGINNING WORK ON SIGNAL SYSTEM COMMUNICATIONS CABLE. NOTIFY THE TRAFFIC ENGINEER AFTER ALL WORK IS PERFORMED TO ENSURE THAT ALL FIBER CIRCUITS ARE FUNCTIONING PROPERLY. ALL WORK IS NOT COMPLETE UNTIL THE SIGNAL SYSTEM IS BACK UP AND OPERATIONAL.
- 2) CONTRACTOR TO RECORD EXISTING SPLICE ARRANGEMENT FOR COMPARISON TO THE SUPPLIED SPLICE DETAILS. IF DISCREPANCIES EXIST, CONTACT THE ENGINEER TO DETERMINE HOW TO PROCEED WITH RESPLICING. PROVIDE AS-BUILT PLANS TO THE ENGINEER IF FINAL SPLICE ARRANGEMENT DIFFERS FROM THE SUPPLIED SPLICE DETAILS.
- 3) UNLESS OTHERWISE NOTED, ALL CABLE ATTACHMENT POINTS SHALL BE 40" BELOW POWER LINES.
- 4) RE-USE EXISTING FIBER OPTIC DROP CABLES, INTERCONNECT CENTER, PATCH PANEL, JUMPERS, FUSION SPLICE CABLE AND ETHERNET SWITCH.
- 5) DISCONNECT THE EXISTING 12-FIBER DROP FROM THE CABINET PATCH PANEL. BACKPULL THE DISCONNECTED 12-FIBER DROP TO THE EXISTING AERIAL SPLICE ENCLOSURE (SEI-3). REROUTE BACK PULLED CABLE TO EXISTING CABINET AS SHOWN.


NC Dept of Transportation
Division of Highways
Final Drawing Date: 3/15/2024
DocuSigned by:
P. Pradhan
ITS & Signals Unit

 

TIMMONS GROUP
YOUR VISION ACHIEVED THROUGH OURS.

5410 Trinity Road
Suite 102
Raleigh, NC 27607
Tel: 919.866.4951
Fax: 919.859.5663
License: C-1652

Prepared for the Offices of:

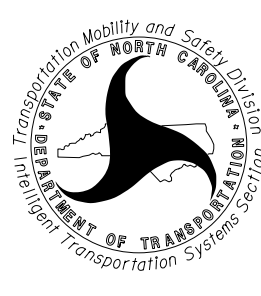

759 N. Greenfield Pkwy., Garner, NC 27529

**SIGNAL SYSTEM D05-31_Apex
COMMUNICATIONS CABLE
AND CONDUIT ROUTING PLAN**

Division 5 Wake County Cary

PLAN DATE: October 2023	REVIEWED BY: J. Hochanadel
PREPARED BY: N Pradhan	REVIEWED BY:

REVISIONS	INIT.	DATE


SEAL



DocuSigned by:
Jeff P. Hochanadel
DA21838786794EA
SIGNATURE DATE

3/11/2024

SIG. INVENTORY NO.

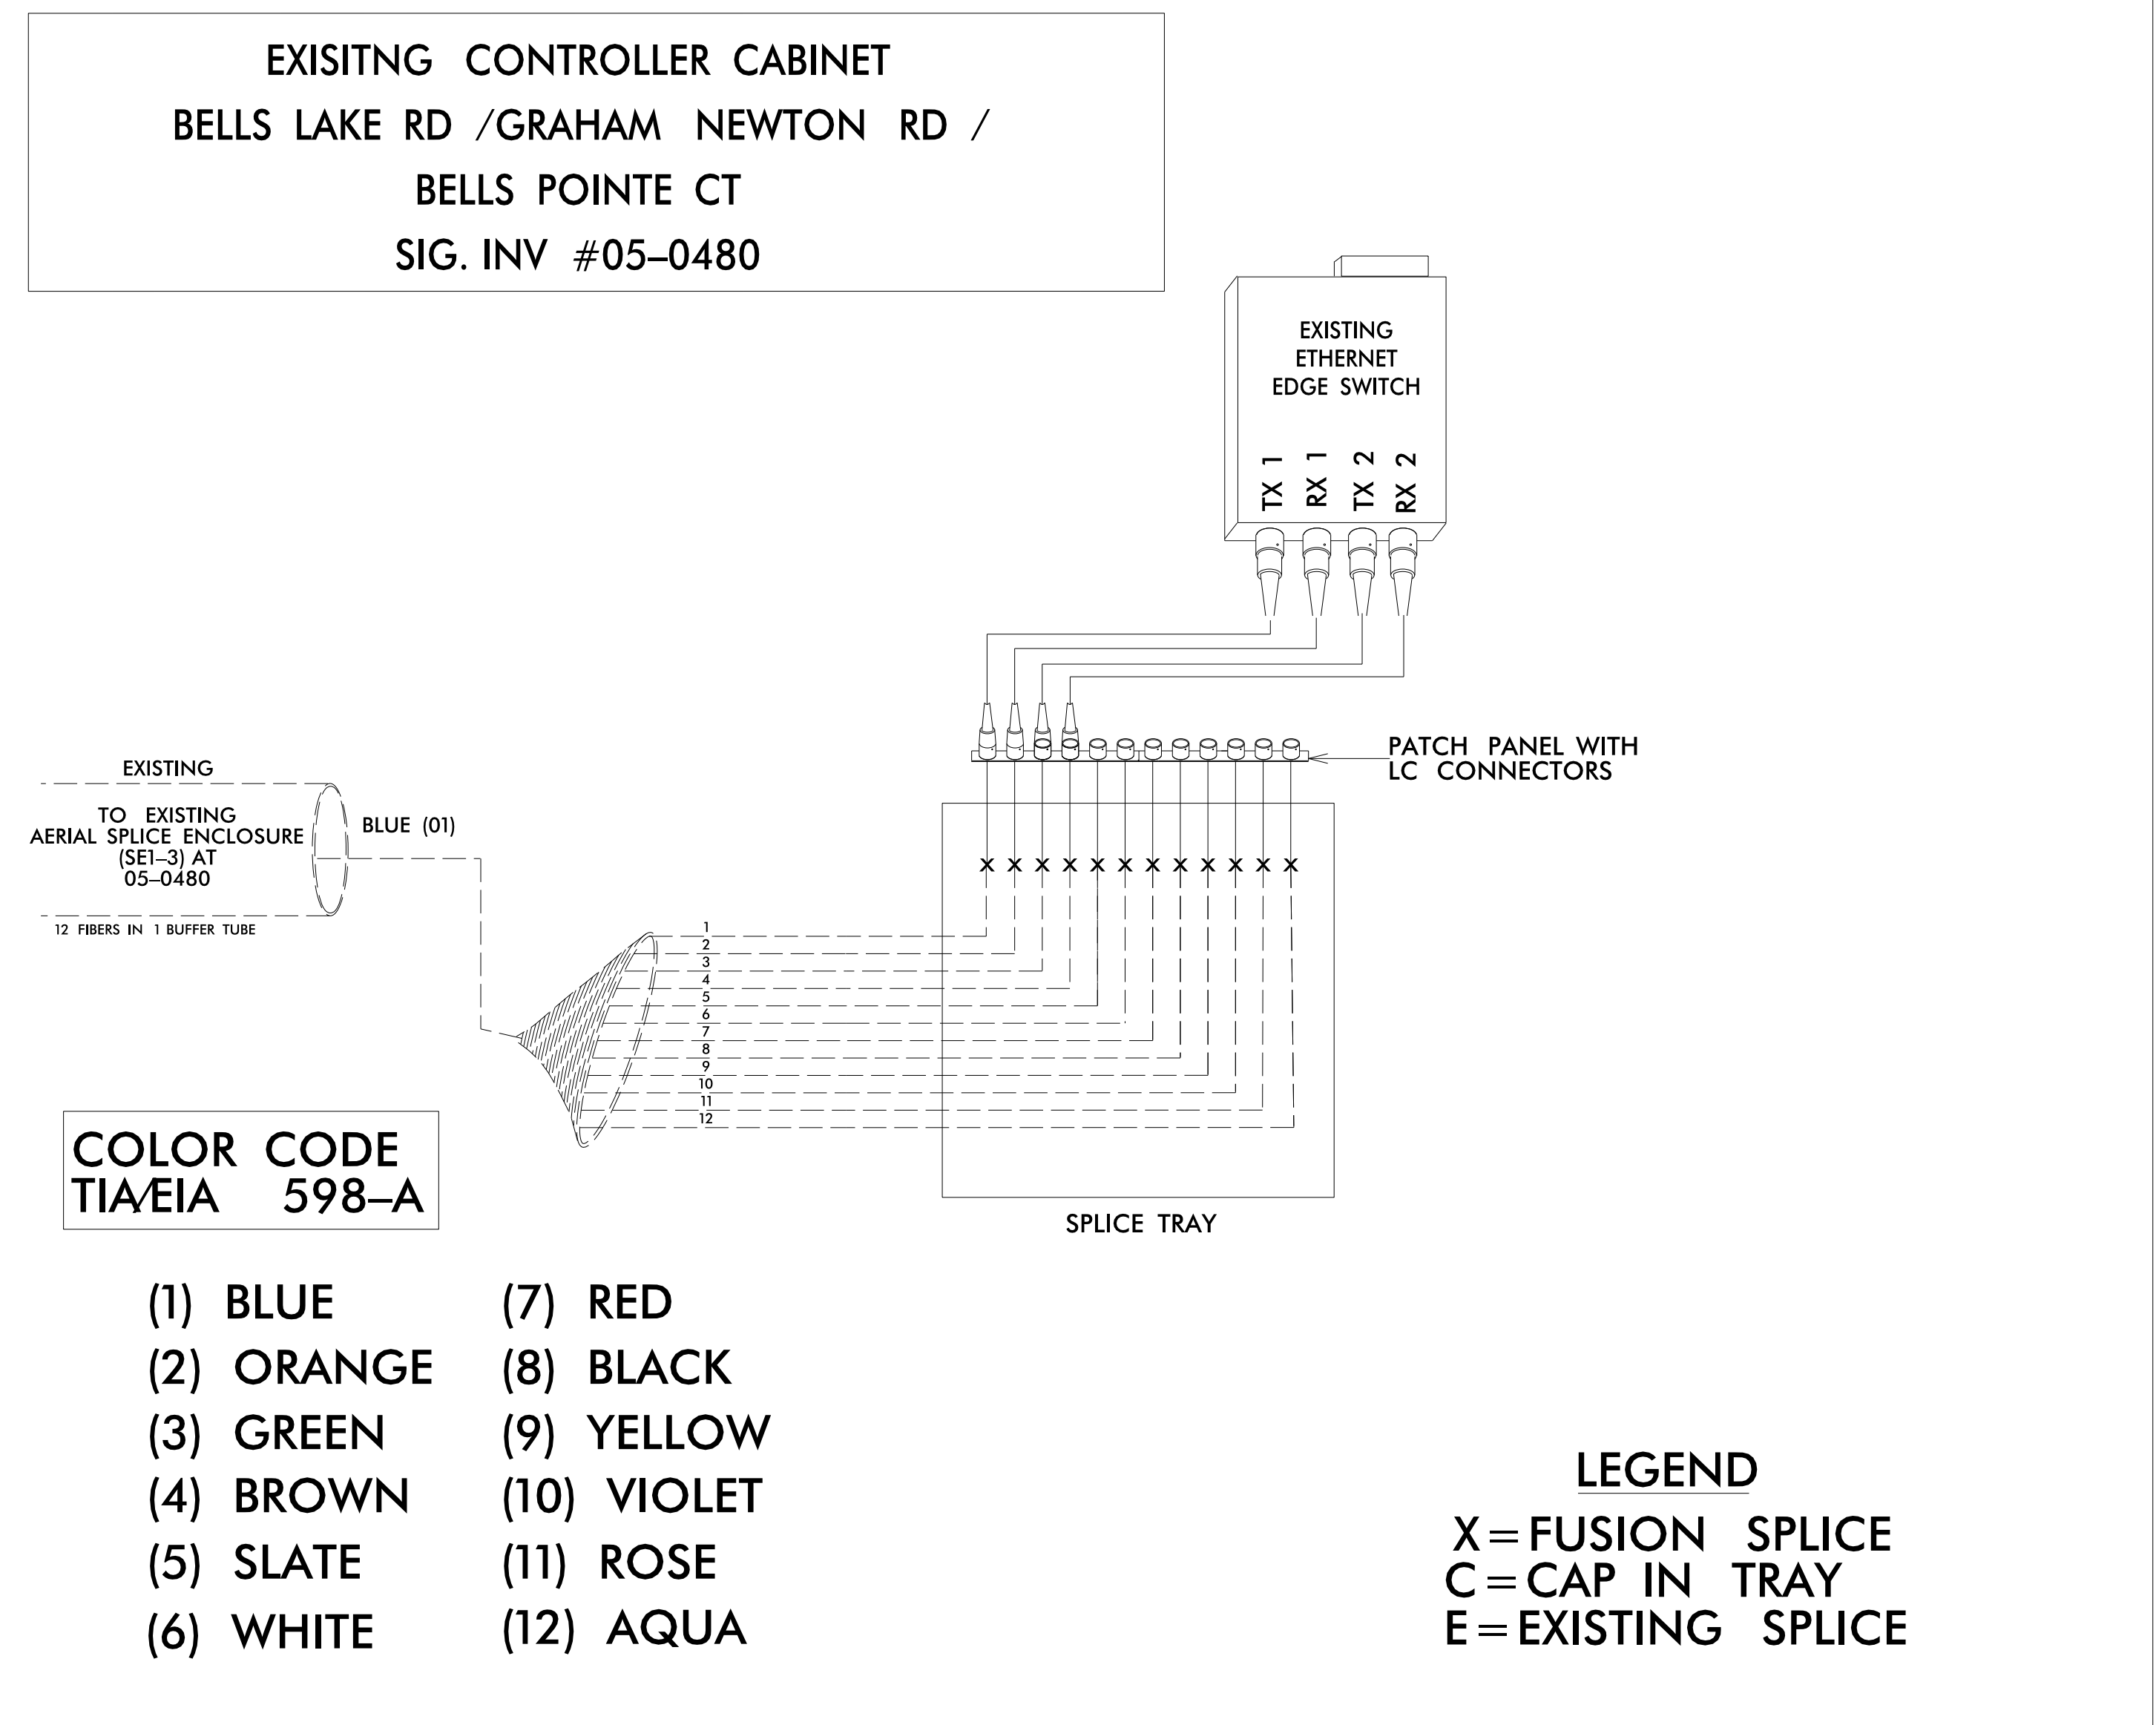

NOTES:


- 1) NOTIFY THE NCDOT DIVISION 5 TRAFFIC ENGINEER, AT 919-536-4000 EIGHT (8) WEEKS PRIOR TO BEGINNING WORK ON SIGNAL SYSTEM COMMUNICATIONS CABLE. NOTIFY THE TRAFFIC ENGINEER AFTER ALL WORK IS PERFORMED TO ENSURE THAT ALL FIBER CIRCUITS ARE FUNCTIONING PROPERLY. ALL WORK IS NOT COMPLETE UNTIL THE SIGNAL SYSTEM IS BACK UP AND OPERATIONAL.
- 2) CONTRACTOR TO RECORD EXISTING SPLICE ARRANGEMENT FOR COMPARISON TO THE SUPPLIED SPLICE DETAILS. IF DISCREPANCIES EXIST, CONTACT THE ENGINEER TO DETERMINE HOW TO PROCEED WITH RESPLICING. PROVIDE AS-BUILT PLANS TO THE ENGINEER IF FINAL SPLICE ARRANGEMENT DIFFERS FROM THE SUPPLIED SPLICE DETAILS.
- 3) INCLUDE ON THE COVER OF EACH SPLICE TRAY THE FOLLOWING REFERENCE SECTION 1731 "FIBER OPTIC SPLICE ENCLOSURE"

- 1) SPLICE LOCATION
2) DATE
3) COMPANY
5) NAME OF INDIVIDUAL PERFORMING THE SPLICING

PRIOR TO INSTALLING THE COVER ON THE SPLICE TRAY TAKE A DIGITAL PHOTOGRAPH SHOWING THE SPLICE TRAY AND INFORMATION SHOWN ABOVE (1-4) AND SUBMIT PHOTOGRAPH ALONG WITH OTDR TEST RESULTS.

- 4) SEE CABLE ROUTING PLANS FOR SPLICE LOCATION.
- 5) REUSE EXISTING ETHERNET SWITCH.


NC Dept of Transportation
Division of Highways
Final Drawing Date: 3/15/2024
DocuSigned by:
Jeff P. Pradhan
ITS & Signals Unit

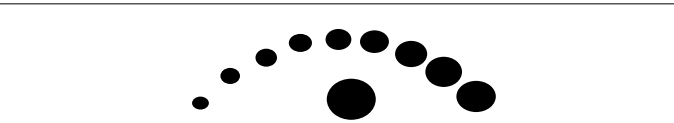

TIMMONS GROUP
YOUR VISION ACHIEVED THROUGH OURS.

5410 Trinity Road
Suite 102
Raleigh, NC 27607
Tel: 919.866.4951
Fax: 919.869.5663
License: C-1652

Prepared for the Offices of:

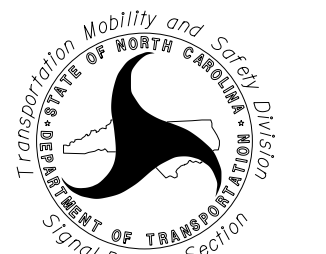


Transportation Mobility and Safety Division
DEPARTMENT OF TRANSPORTATION
Signal Design Section

**SIGNAL SYSTEM D05-31_APEX
COMMUNICATION CABLE
AND CONDUIT ROUTING PLANS**

Division 5 Wake County Cary

PLAN DATE: October 2023	REVIEWED BY: J. Hochanadel
PREPARED BY: N. Pradhan	REVIEWED BY:
REVISIONS	INIT. DATE

SEAL

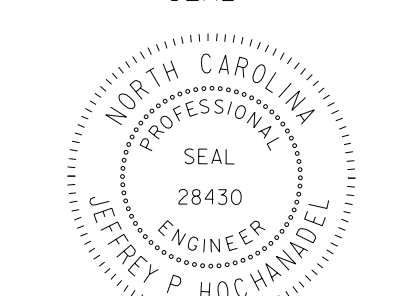


DocuSigned by:
Jeff P. Pradhan
DA21838786794EA
SIGNATURE DATE

3/11/2024

SIG. INVENTORY NO.

TIP PROJECT: HL-0008L

04-OCT-2023 13:04
S:\Server_Files\PROJECTS\2021\2021200.00_TGS_HL-0008L\Design\Utilities\Engineering\UBO\Proj\HL-0008L_Ut_tsh_U01_psh.dgn
\$\$\$\$\$USERNAME\$\$\$\$\$

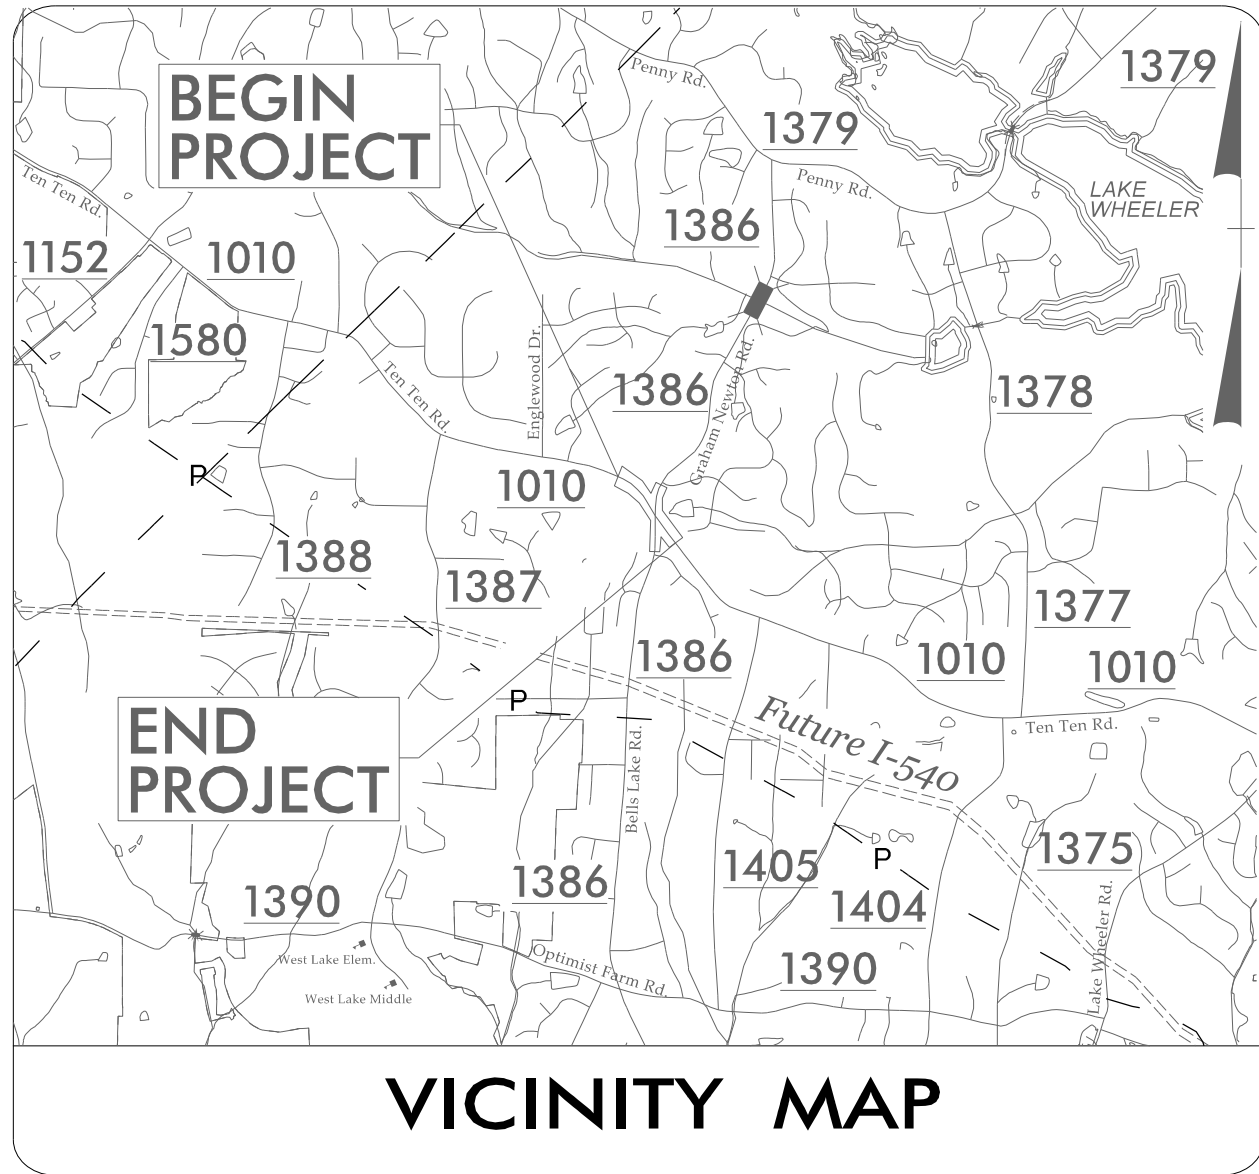

VICINITY MAP

STATE OF NORTH CAROLINA
DIVISION OF HIGHWAYS



UTILITIES BY OTHERS PLANS
WAKE COUNTY

LOCATION: TEN TEN ROAD (SR 1010) AT GRAHAM NEWTON
ROAD (SR 1386) /BELLS LAKE ROAD (SR 1386).
WIDEN FOR LEFT TURN LANE ON EACH APPROACH

TYPE OF WORK: UTILITIES BY OTHERS RELOCATIONS

T.I.P. NO.	SHEET NO.
HL-0008L	UO-1

NOTE:
ALL UTILITY WORK SHOWN ON THIS SHEET IS DONE BY OTHERS.
NO PAYMENT WILL BE MADE TO THE CONTRACTOR FOR UTILITY WORK SHOWN ON THIS SHEET.

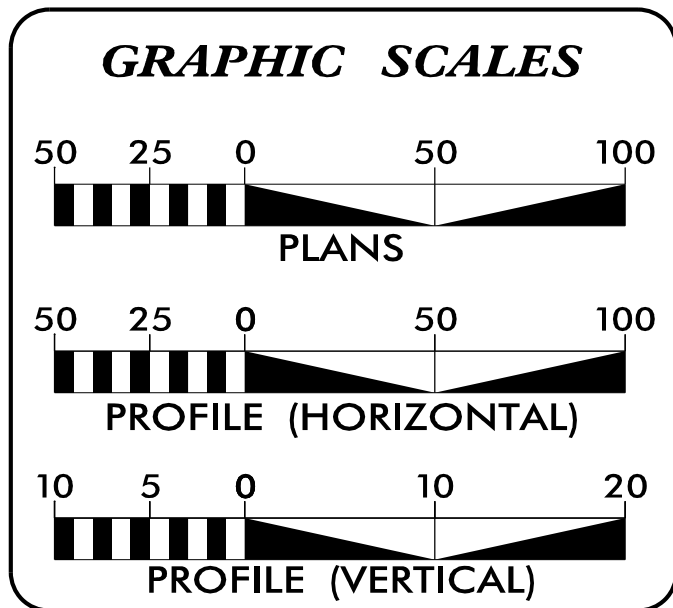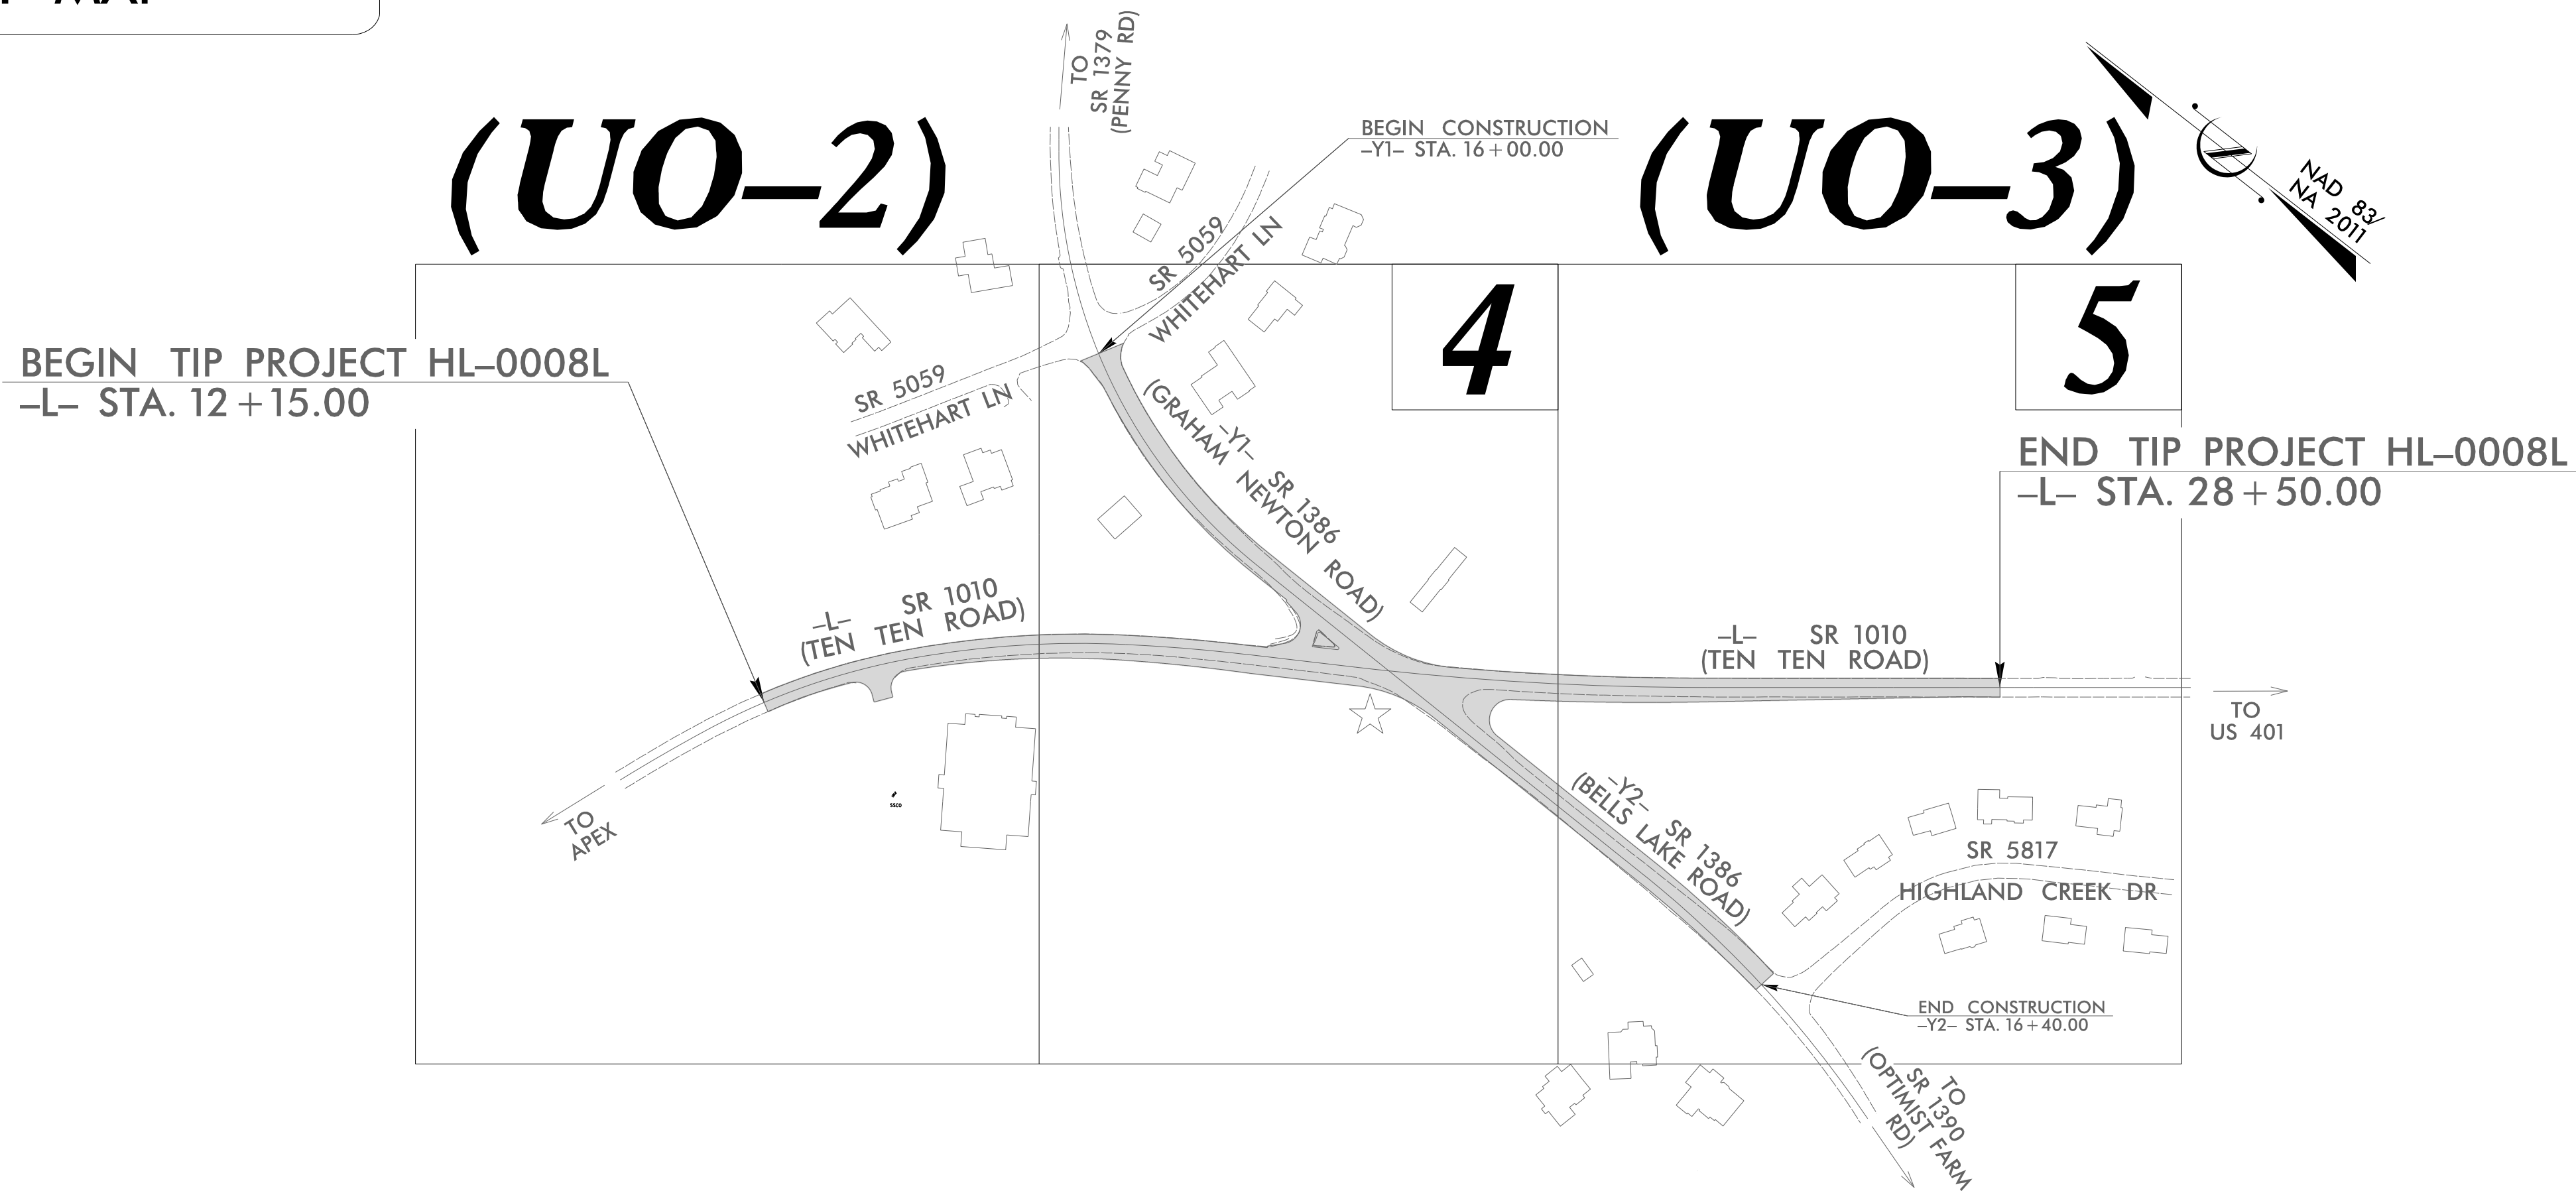

SHEET NO.	DESCRIPTION
UO-1	TITLE SHEET
UO-2 THRU UO-3	UBO PLAN SHEETS


UTILITY OWNERS WITH CONFLICTS
(A) TELECOM - MCNC
(B) WATER - AQUA (PRIVATE)
(C) TELECOM - AT&T
(D) TELECOM - CHARTER SPECTRUM

PREPARED IN THE OFFICE OF:

HINDE ENGINEERING

License No. C-2639
401 Harrison Oaks Blvd., Suite 220 Cary, NC 27513
(919) 653-0001

Clint L. Stevens, PE	UTILITY COORDINATION PROJECT MANAGER
Harris Winters	PROJECT UTILITY COORDINATOR
James N. Arnold	PROJECT UTILITY DESIGNER

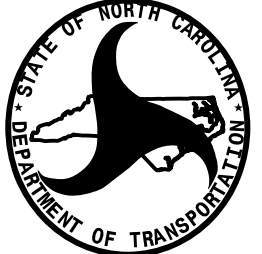 **DIVISION OF HIGHWAYS
DIVISION 5**

2612 DUKE STREET
DURHAM, NC 27704
PHONE (919) 317-4700
FAX (919) 317-4710

Beth Quinn, P.E.	TEAM LEAD
S. Reid Davidson, P.E.	DIVISION PROJECT MANAGER
Donald Proper	DIVISION UTILITY ENGINEER
James Swinson	DIVISION UTILITY ENGINEER



UTILITIES BY OTHERS

HINDE
ENGINEERING
License No. C-2639
401 Harrison Oaks Blvd., Suite 220 Cary, NC 27513



UTILITIES BY OTHERS

NOTE:
ALL UTILITY WORK SHOWN ON THIS SHEET WILL BE DONE BY OTHERS.
NO PAYMENT WILL BE MADE TO THE CONTRACTOR FOR UTILITY WORK SHOWN ON THIS SHEET.

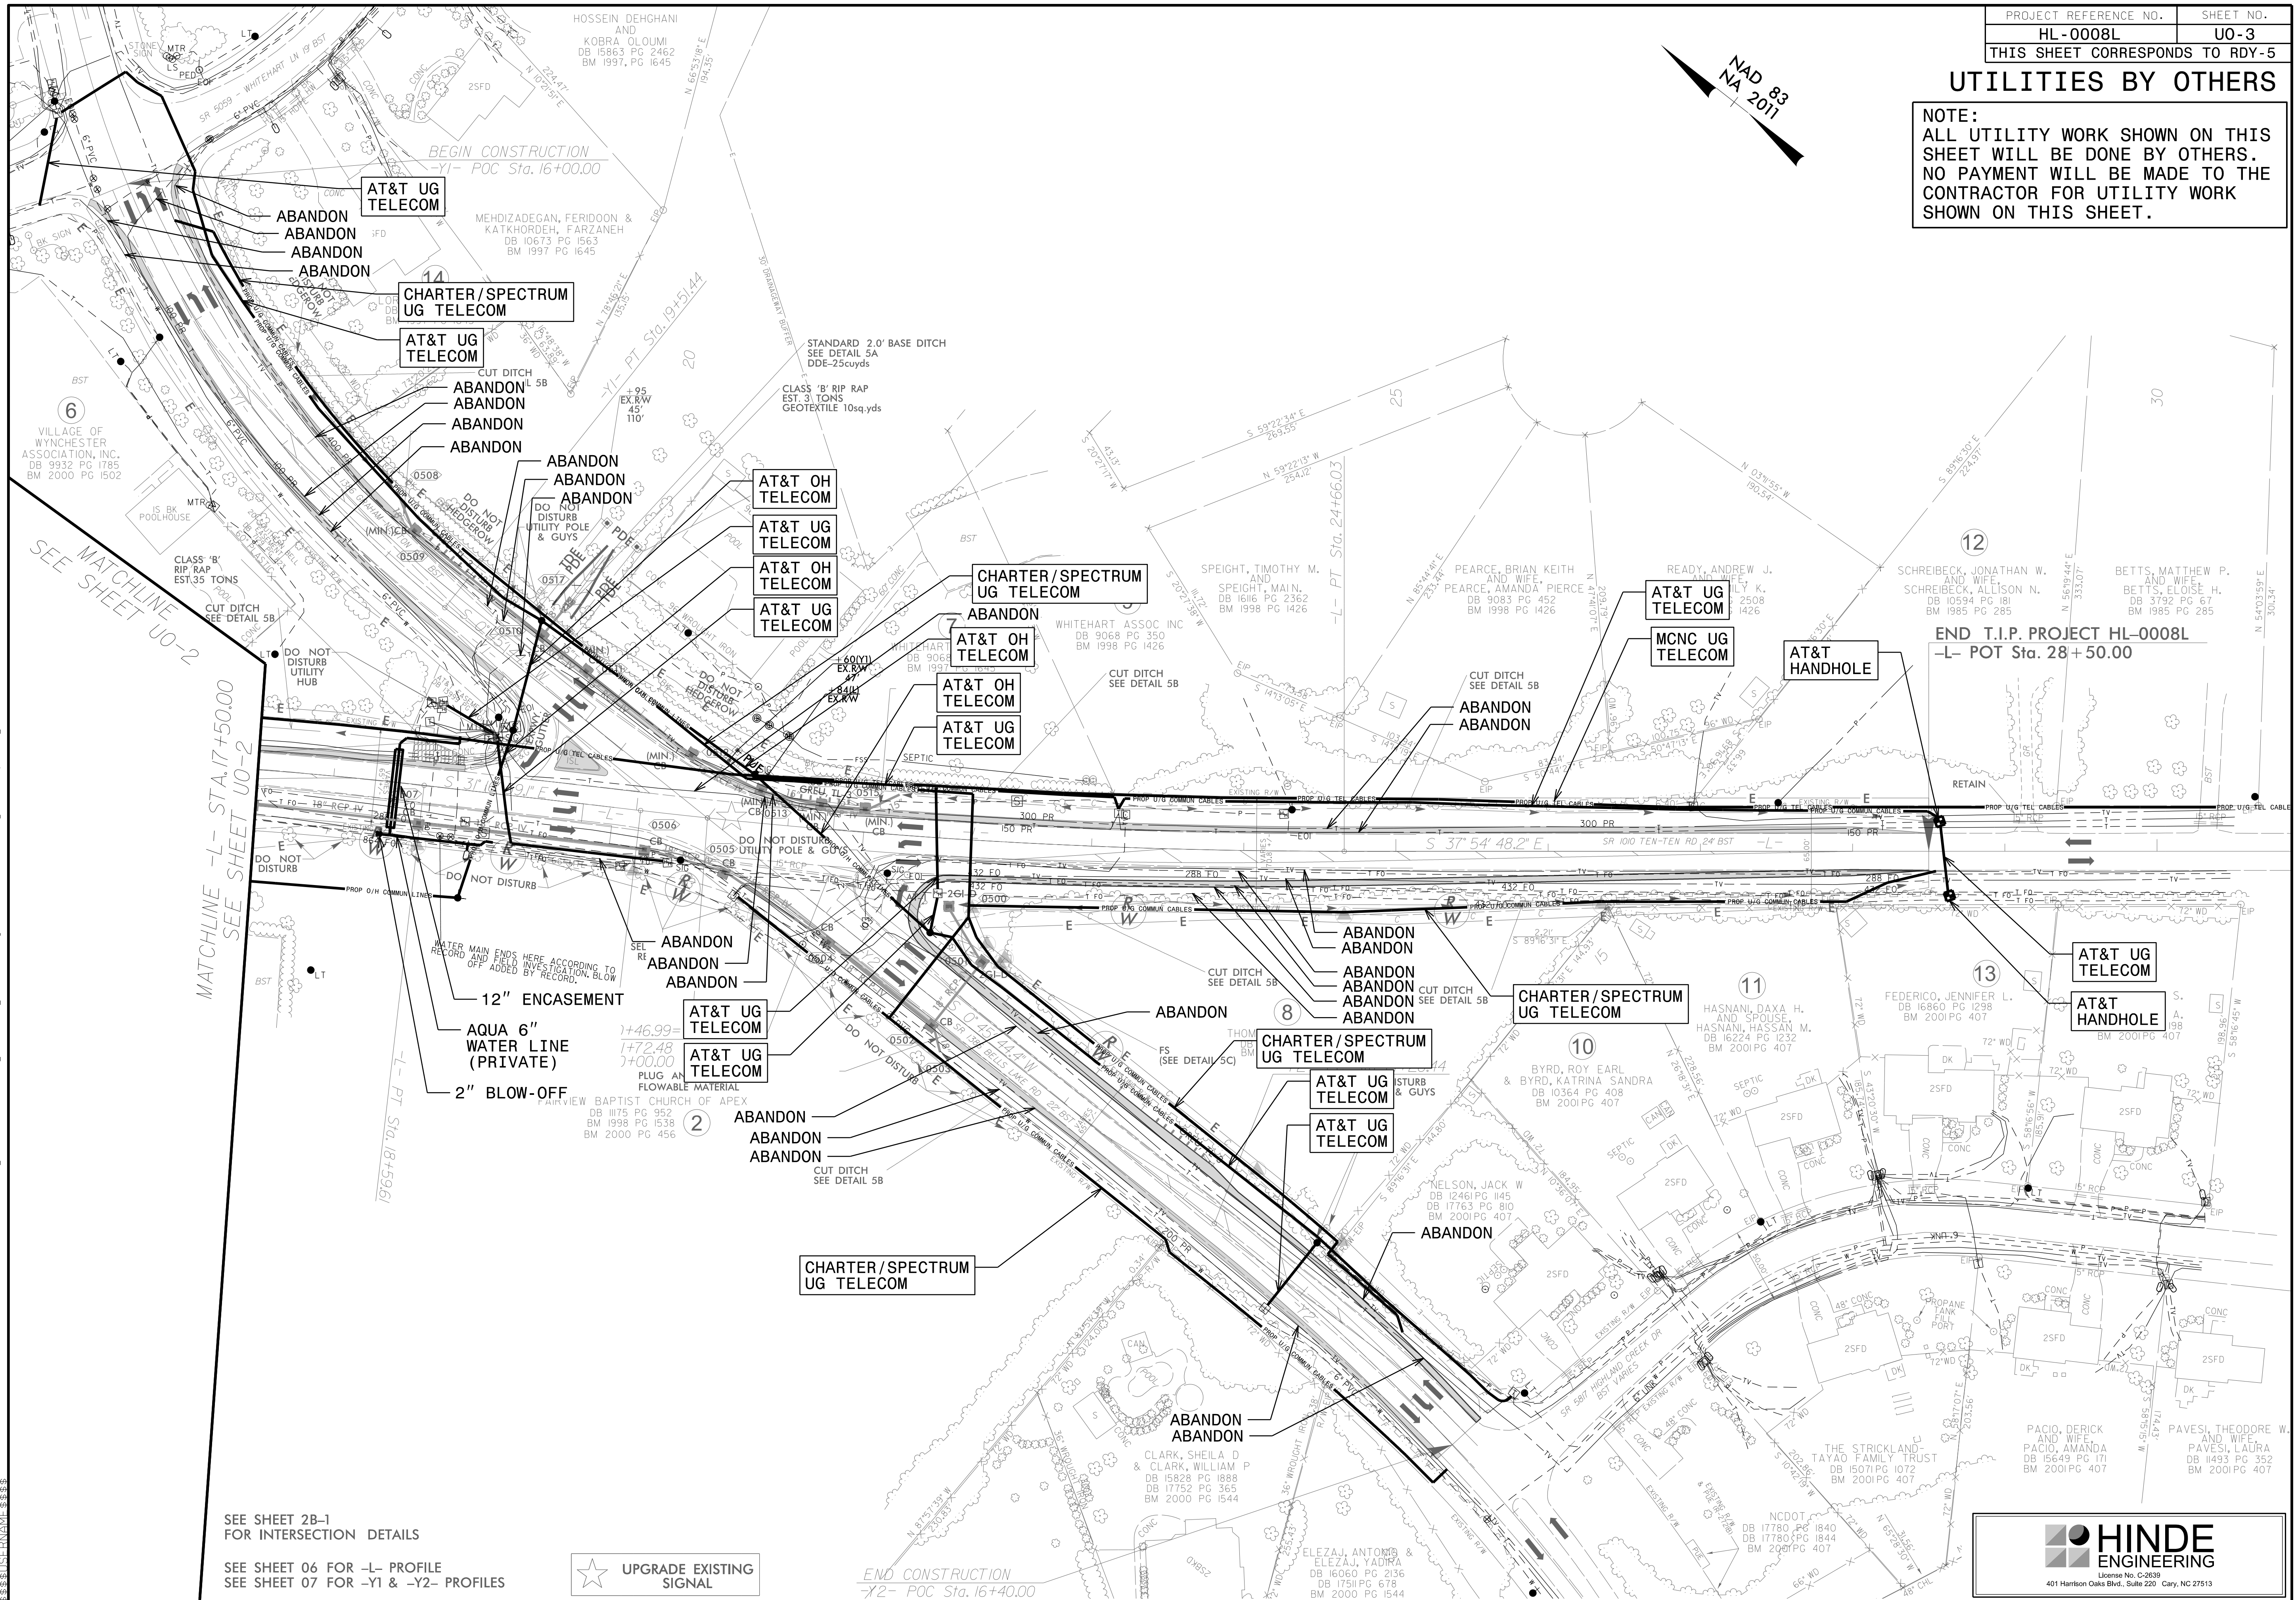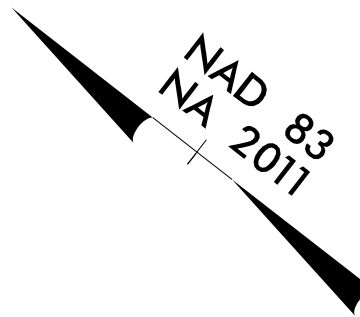


SEE SHEET 2B-1
FOR INTERSECTION DETAILS

SEE SHEET 06 FOR -L- PROFILE
SEE SHEET 07 FOR -Y1 & -Y2- PROFILES



END CONSTRUCTION
-Y2- POC Sta. 16+40.00

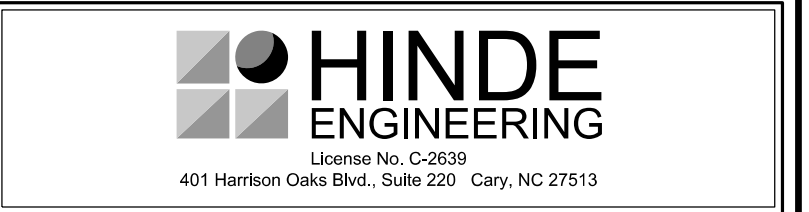

PROJ. REFERENCE NO.	SHEET NO.
HL-0008L	X-1

STATE OF NORTH CAROLINA
DIVISION OF HIGHWAYS

INDEX OF CROSS SECTION SHEETS


-L-	SR 1010 - TEN TEN ROAD	X-2 TO X-7
-Y1-	SR 1386 - GRAHAM NEWTON ROAD	X-8 TO X-9
-Y2-	SR 1386 - BELLS LAKE ROAD	X-10 TO X-11

PROJ. REFERENCE NO.	SHEET NO.
HL-0008L	X-1A

CROSS-SECTION SUMMARY


Station	Uncl. Exc.	Embt	Station	Uncl. Exc.	Embt
L	(cu. yd.)	(cu. yd.)	Y2	(cu. yd.)	(cu. yd.)
12+15.00	0	0	10+44.14	0	0
12+50.00	11	6	10+50.00	0	5
13+00.00	38	25	11+00.00	0	40
13+50.00	51	23	11+50.00	1	40
14+00.00	59	15	12+00.00	20	48
14+50.00	52	39	12+50.00	51	35
15+00.00	42	60	13+00.00	63	14
15+50.00	39	69	13+50.00	54	12
16+00.00	48	94	14+00.00	37	12
16+50.00	45	206	14+50.00	29	9
17+00.00	33	229	15+00.00	18	9
17+50.00	33	109	15+50.00	10	10
18+00.00	36	45	16+00.00	11	7
18+50.00	38	21	16+30.00	9	2
19+00.00	25	13	16+40.00	4	0
19+50.00	35	15			
20+00.00	29	36			
20+50.00	1	27			
21+00.00	4	2			
21+50.00	7	14			
22+00.00	9	25			
22+50.00	16	30			
23+00.00	20	39			
23+50.00	14	41			
24+00.00	13	42			
24+50.00	24	40			
25+00.00	33	36			
25+50.00	33	28			
26+00.00	32	17			
26+50.00	33	14			
27+00.00	30	15			
27+50.00	28	12			
28+00.00	28	8			
28+50.00	15	3			
Station	Uncl. Exc.	Embt			
Y1	(cu. yd.)	(cu. yd.)			
16+00.00	0	0			
16+50.00	14	7			
16+65.00	3	4			
17+00.00	9	12			
17+50.00	13	19			
18+00.00	14	17			
18+50.00	16	16			
19+00.00	11	19			
19+50.00	8	22			
20+00.00	10	18			
20+50.00	7	22			
21+00.00	3	51			
21+50.17	0	78			

6/23/16

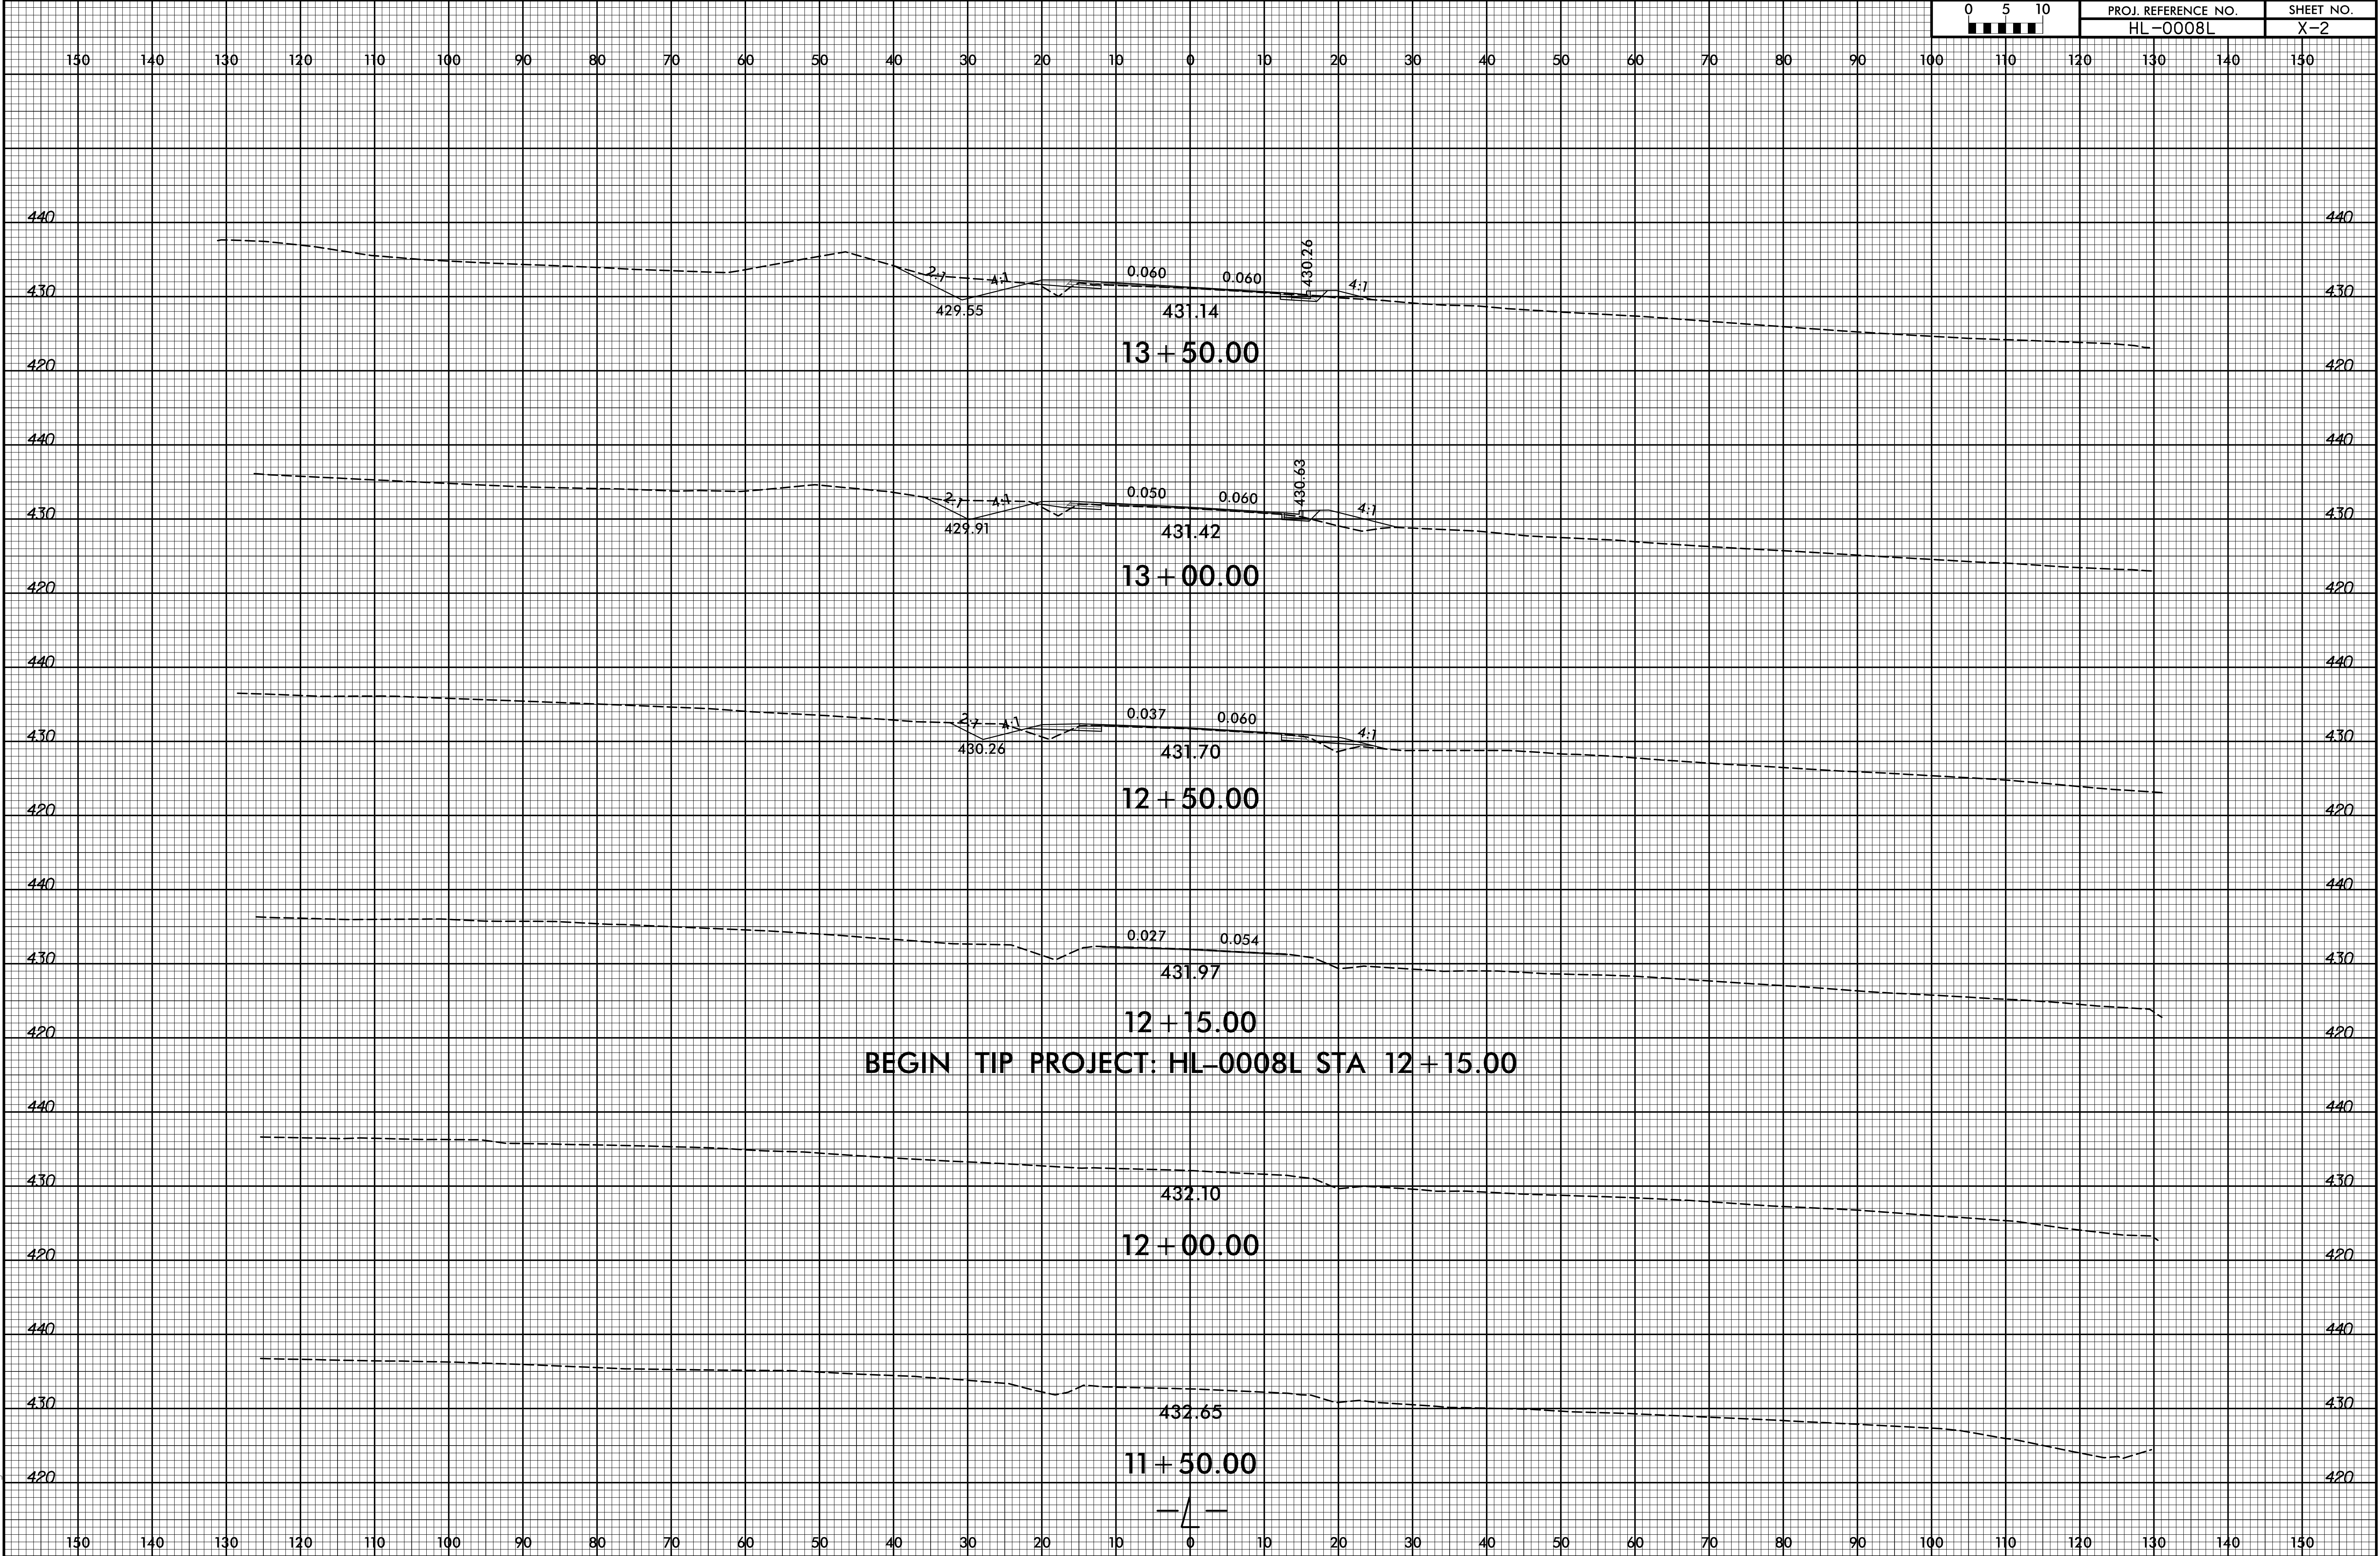


6/23/16


9/13/2023
C:\Projects\NCDOT\Div 5 HL-0008L\Roadway\CorridorModeling\h0008L_rdy_xpl.L.dgn
User: mlowery

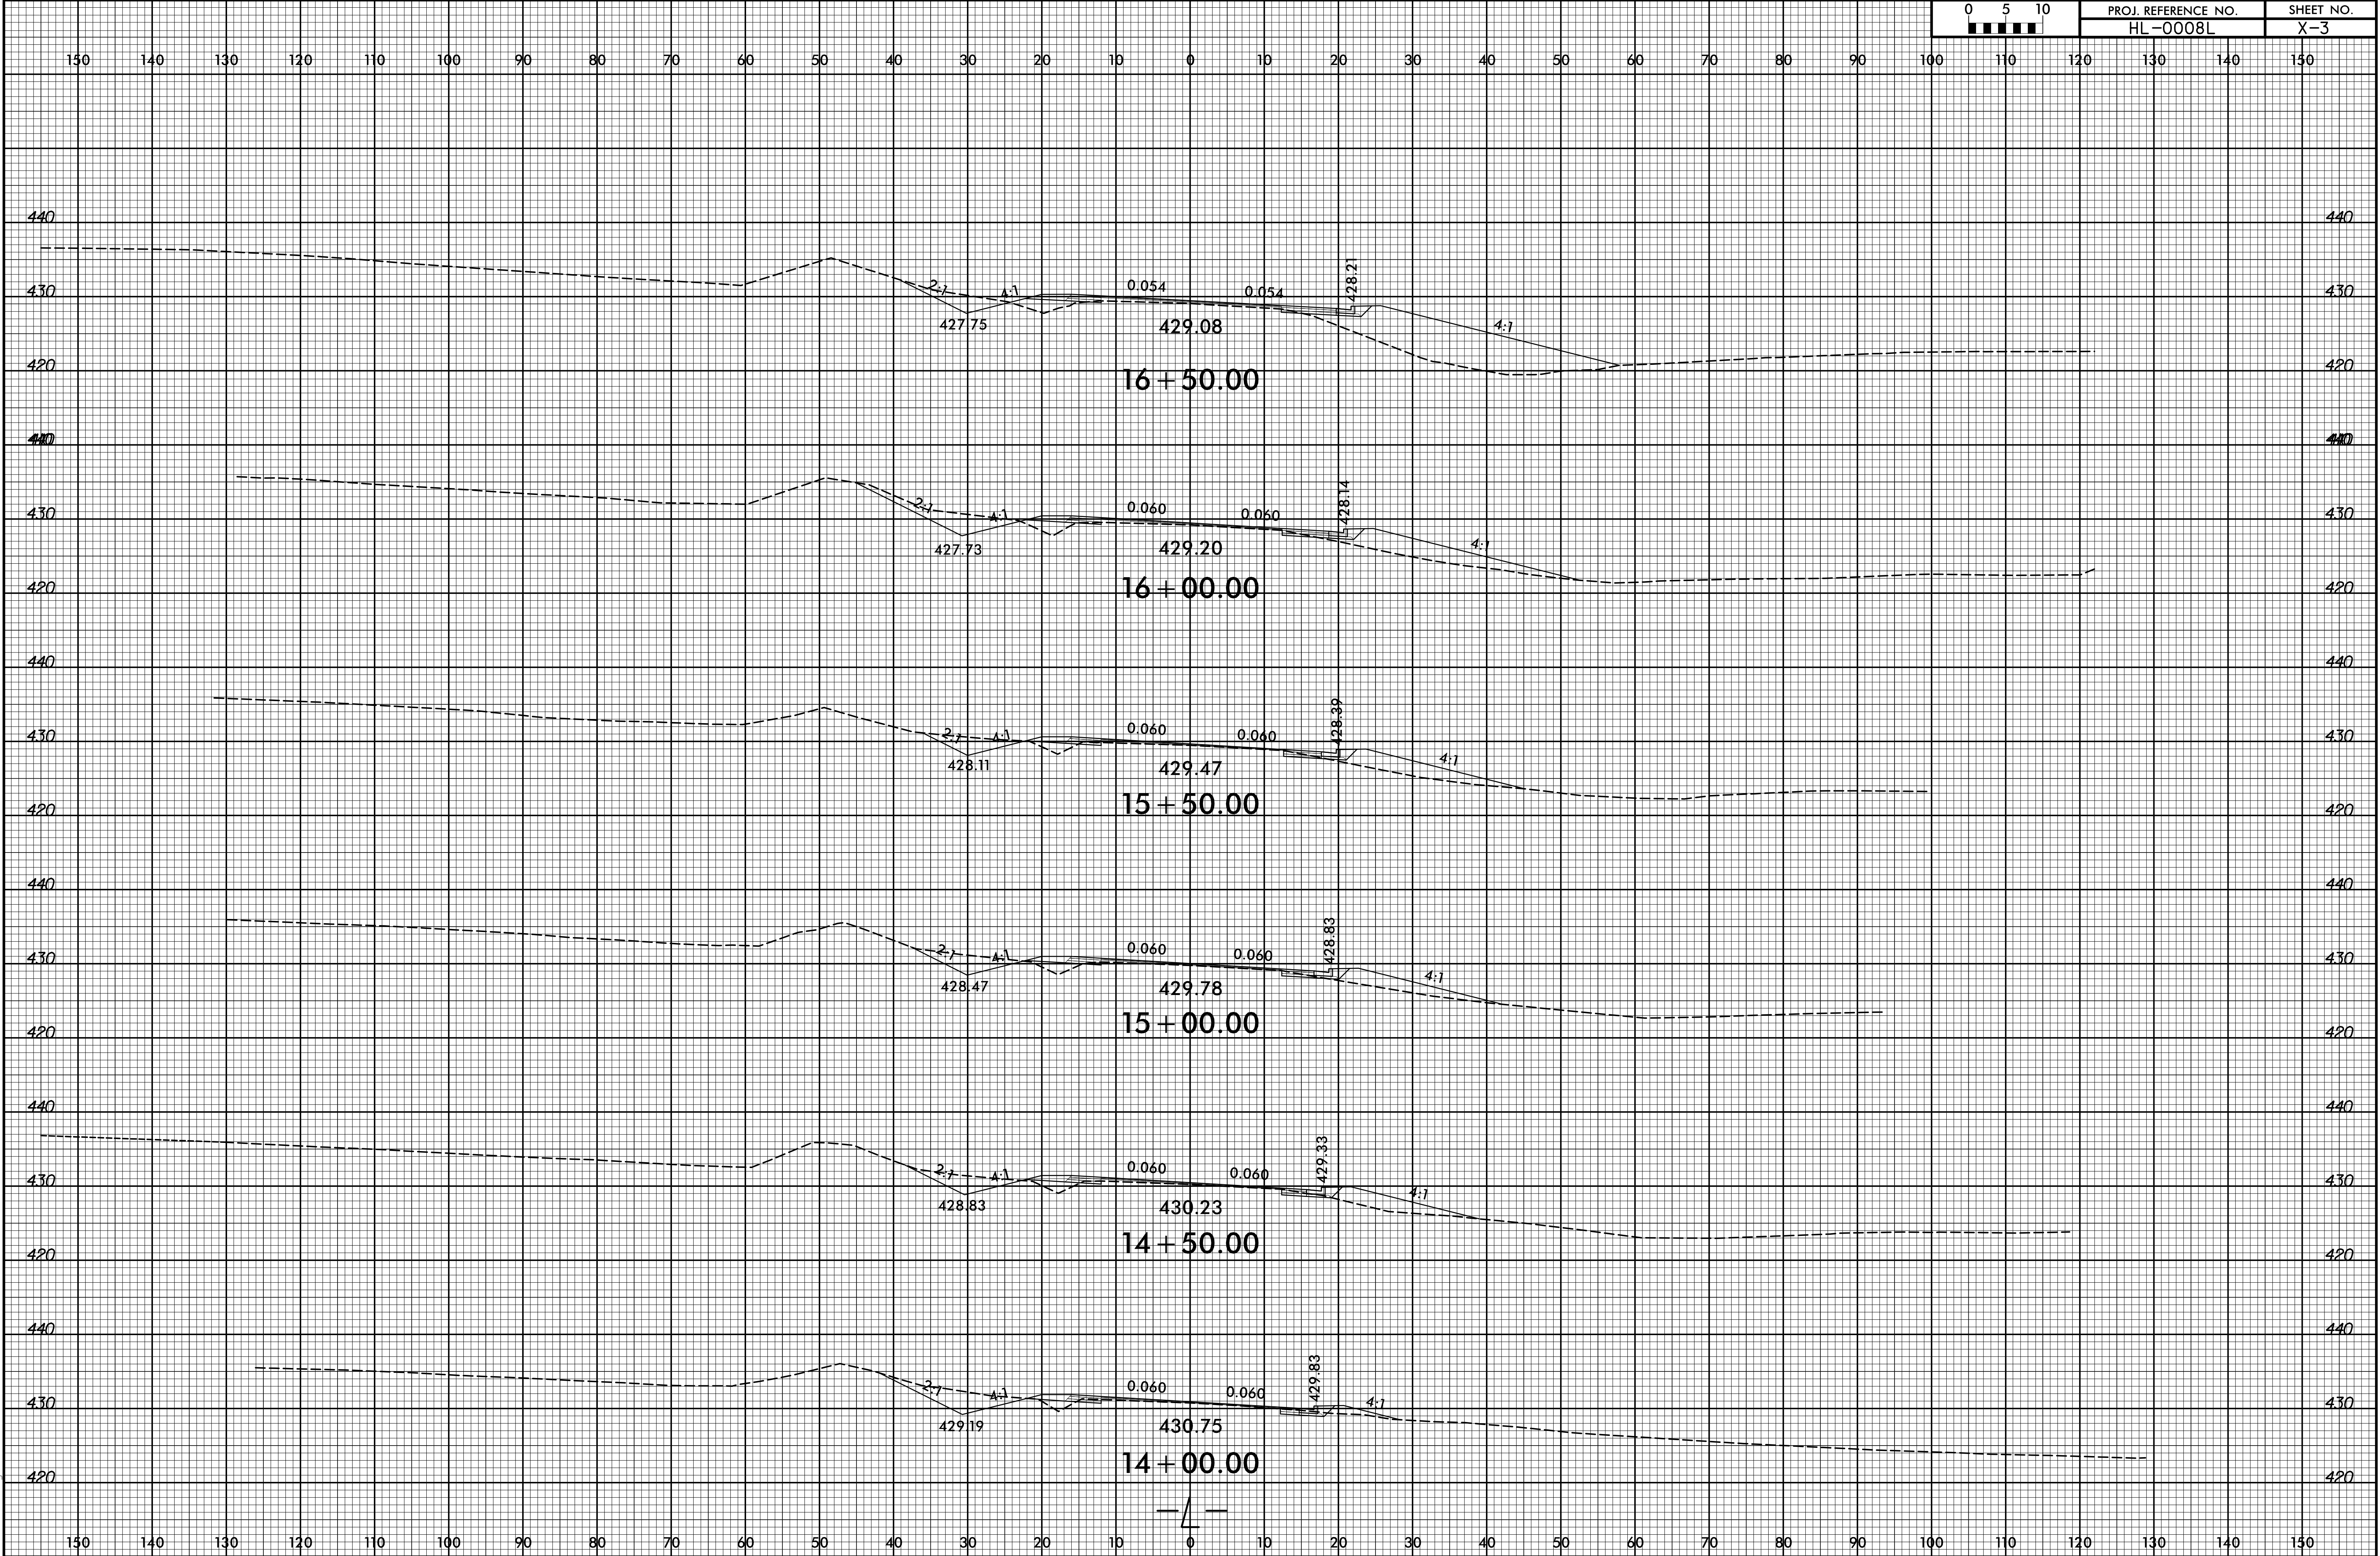



6/23/16

9/13/2023
C:\Projects\NCDOT\Div 5 HL-0008L\Roadway\CorridorModeling\h0008L_rdy_xpl.L.dgn
User: mlowery

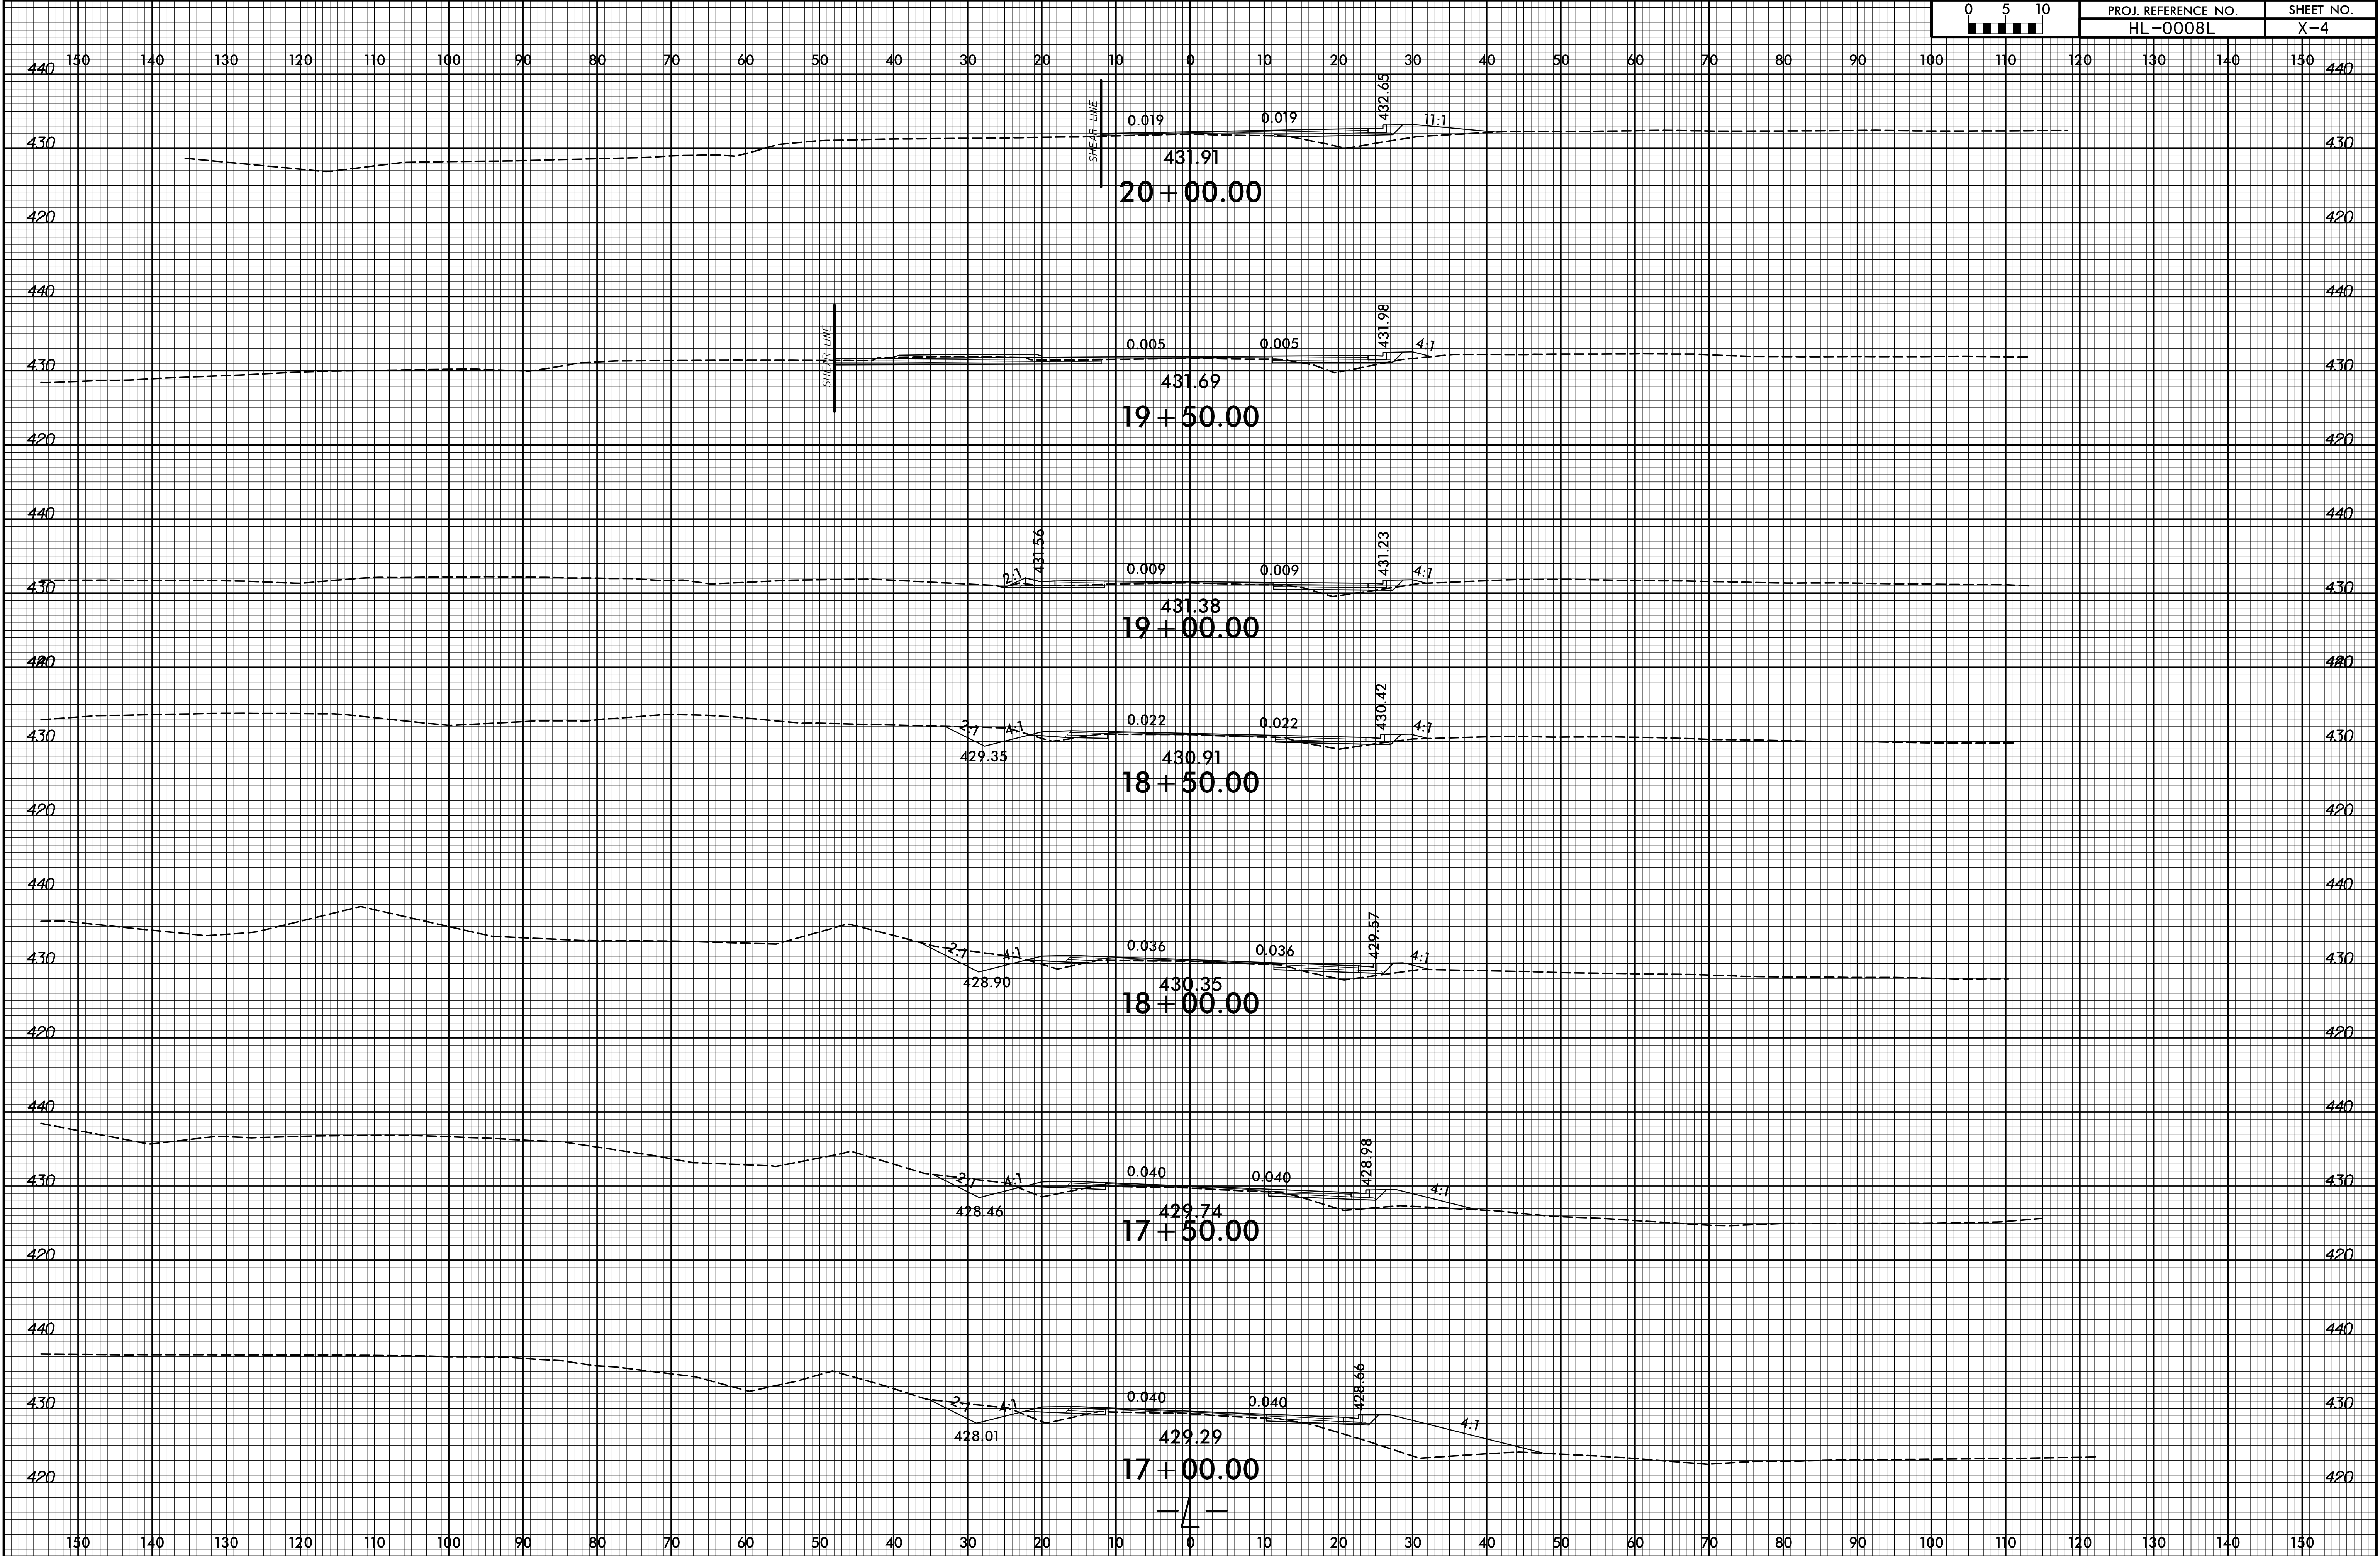


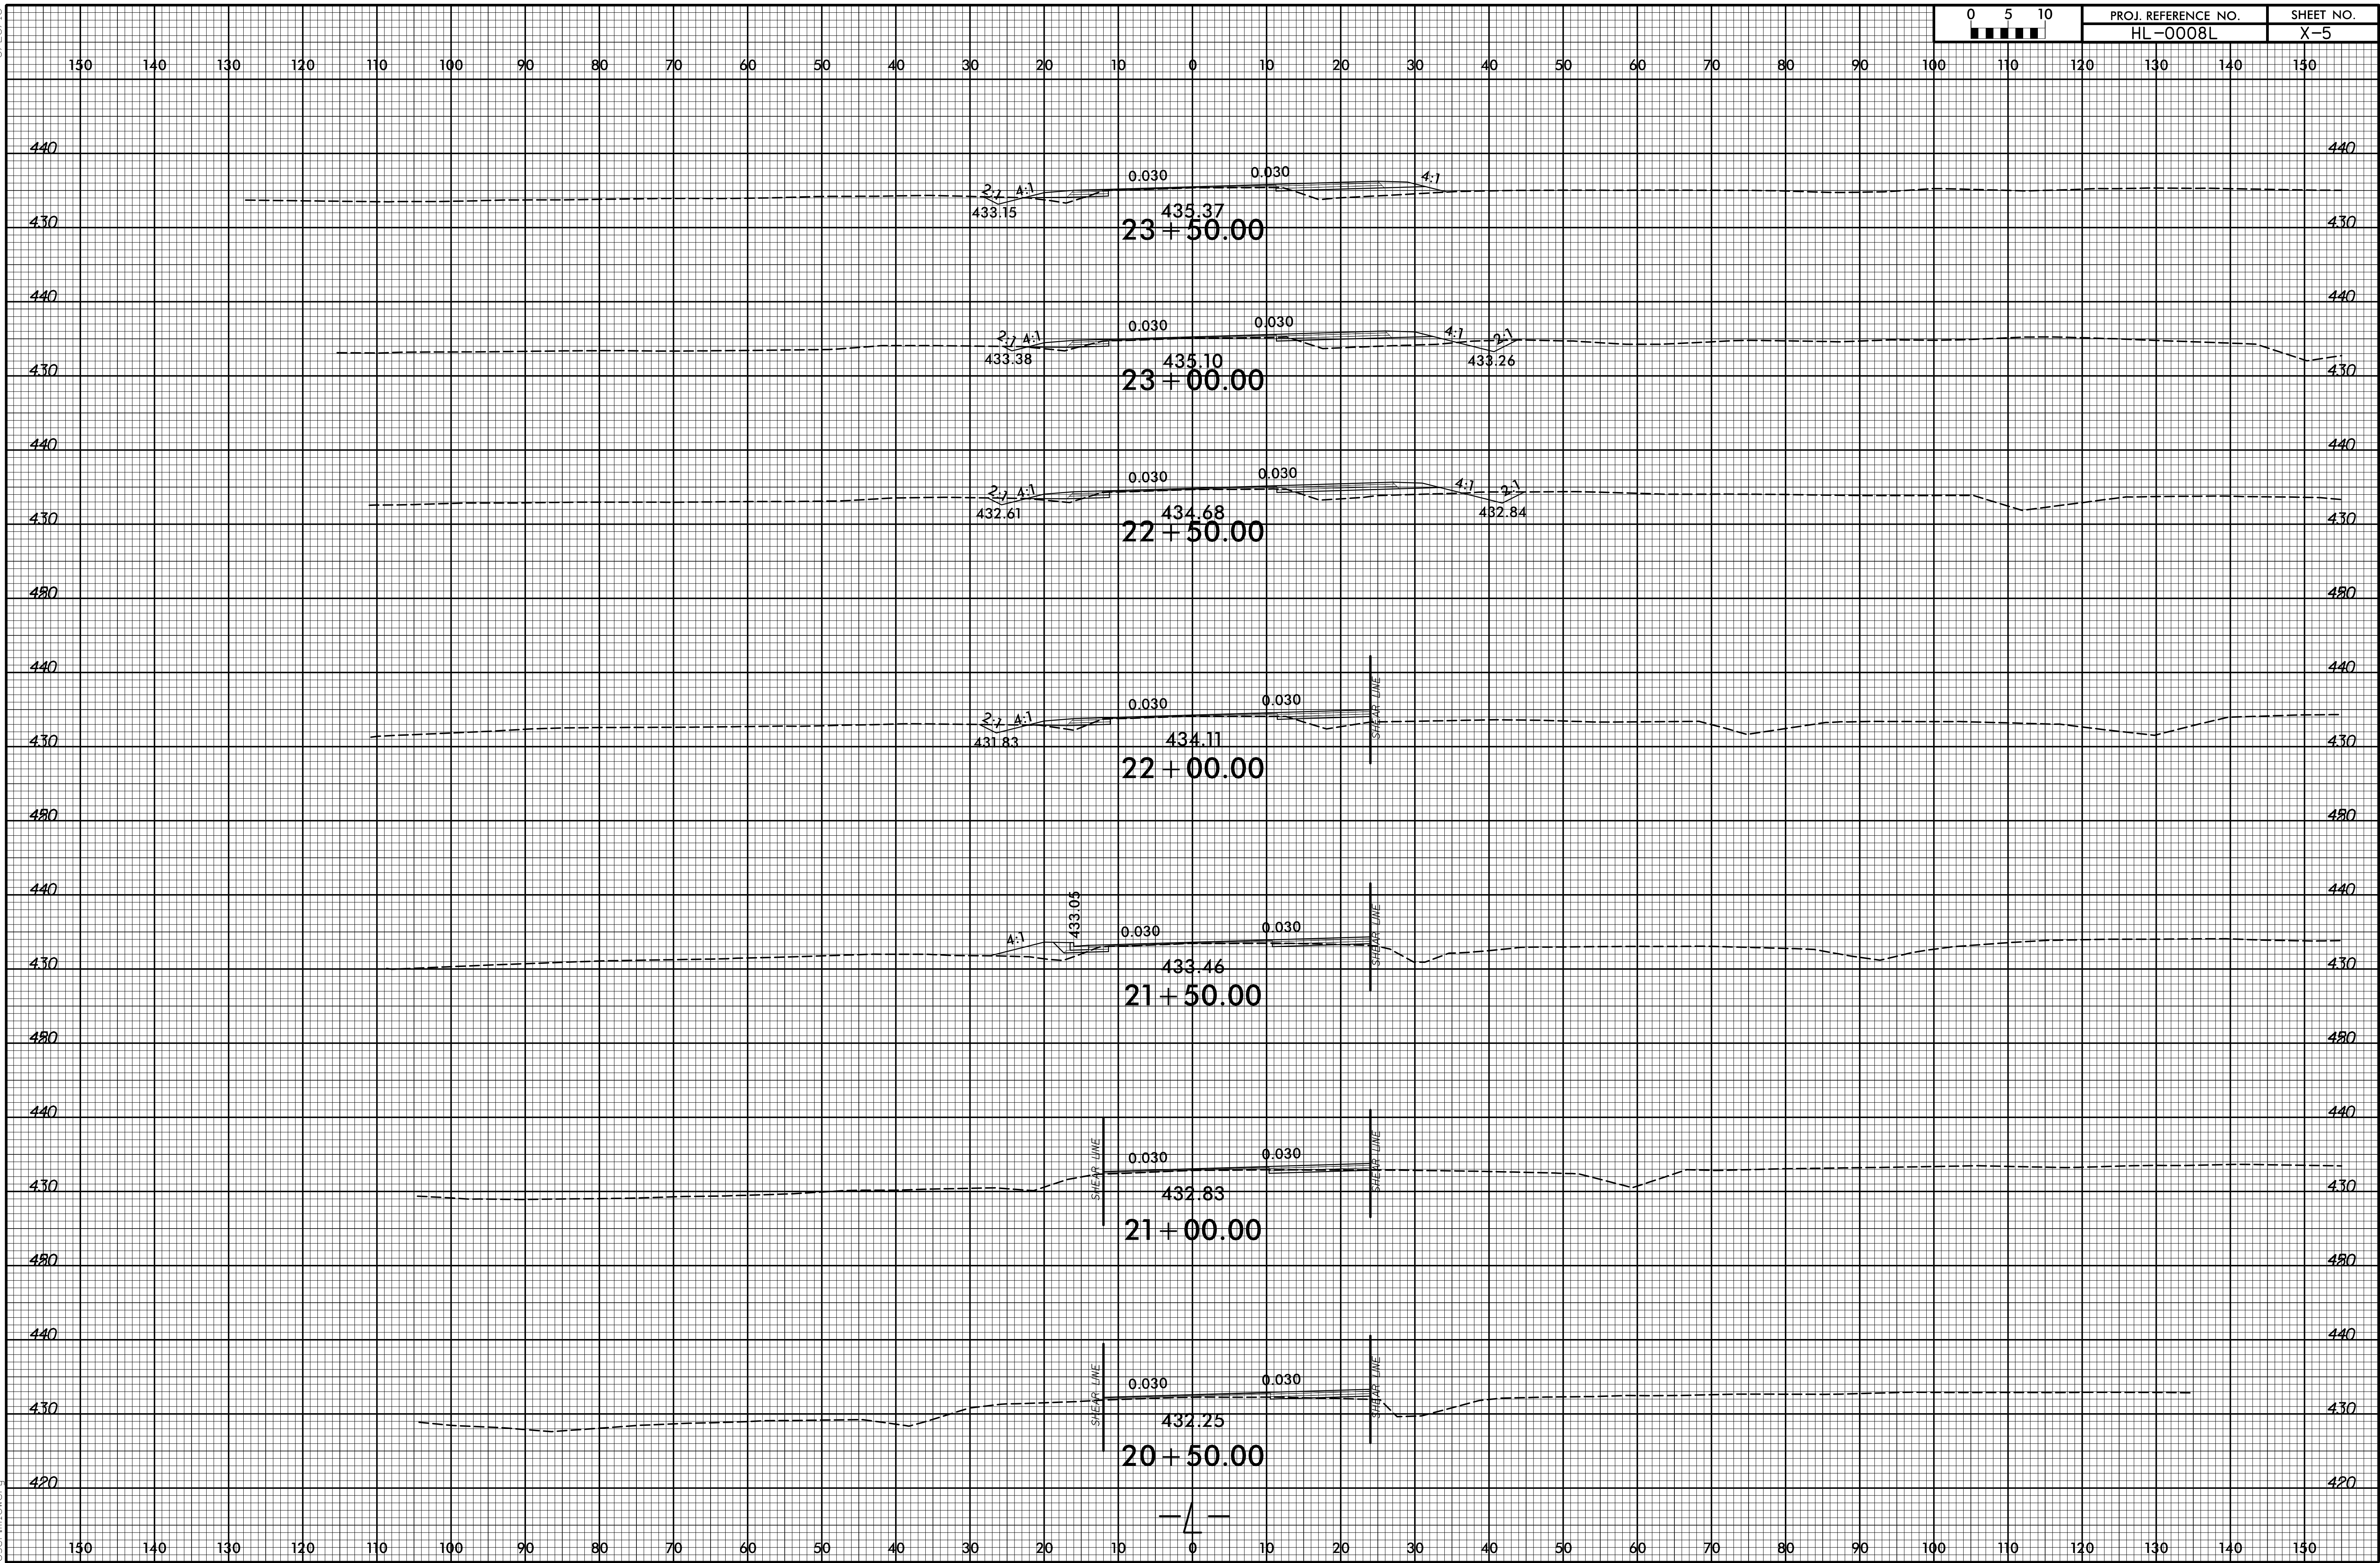


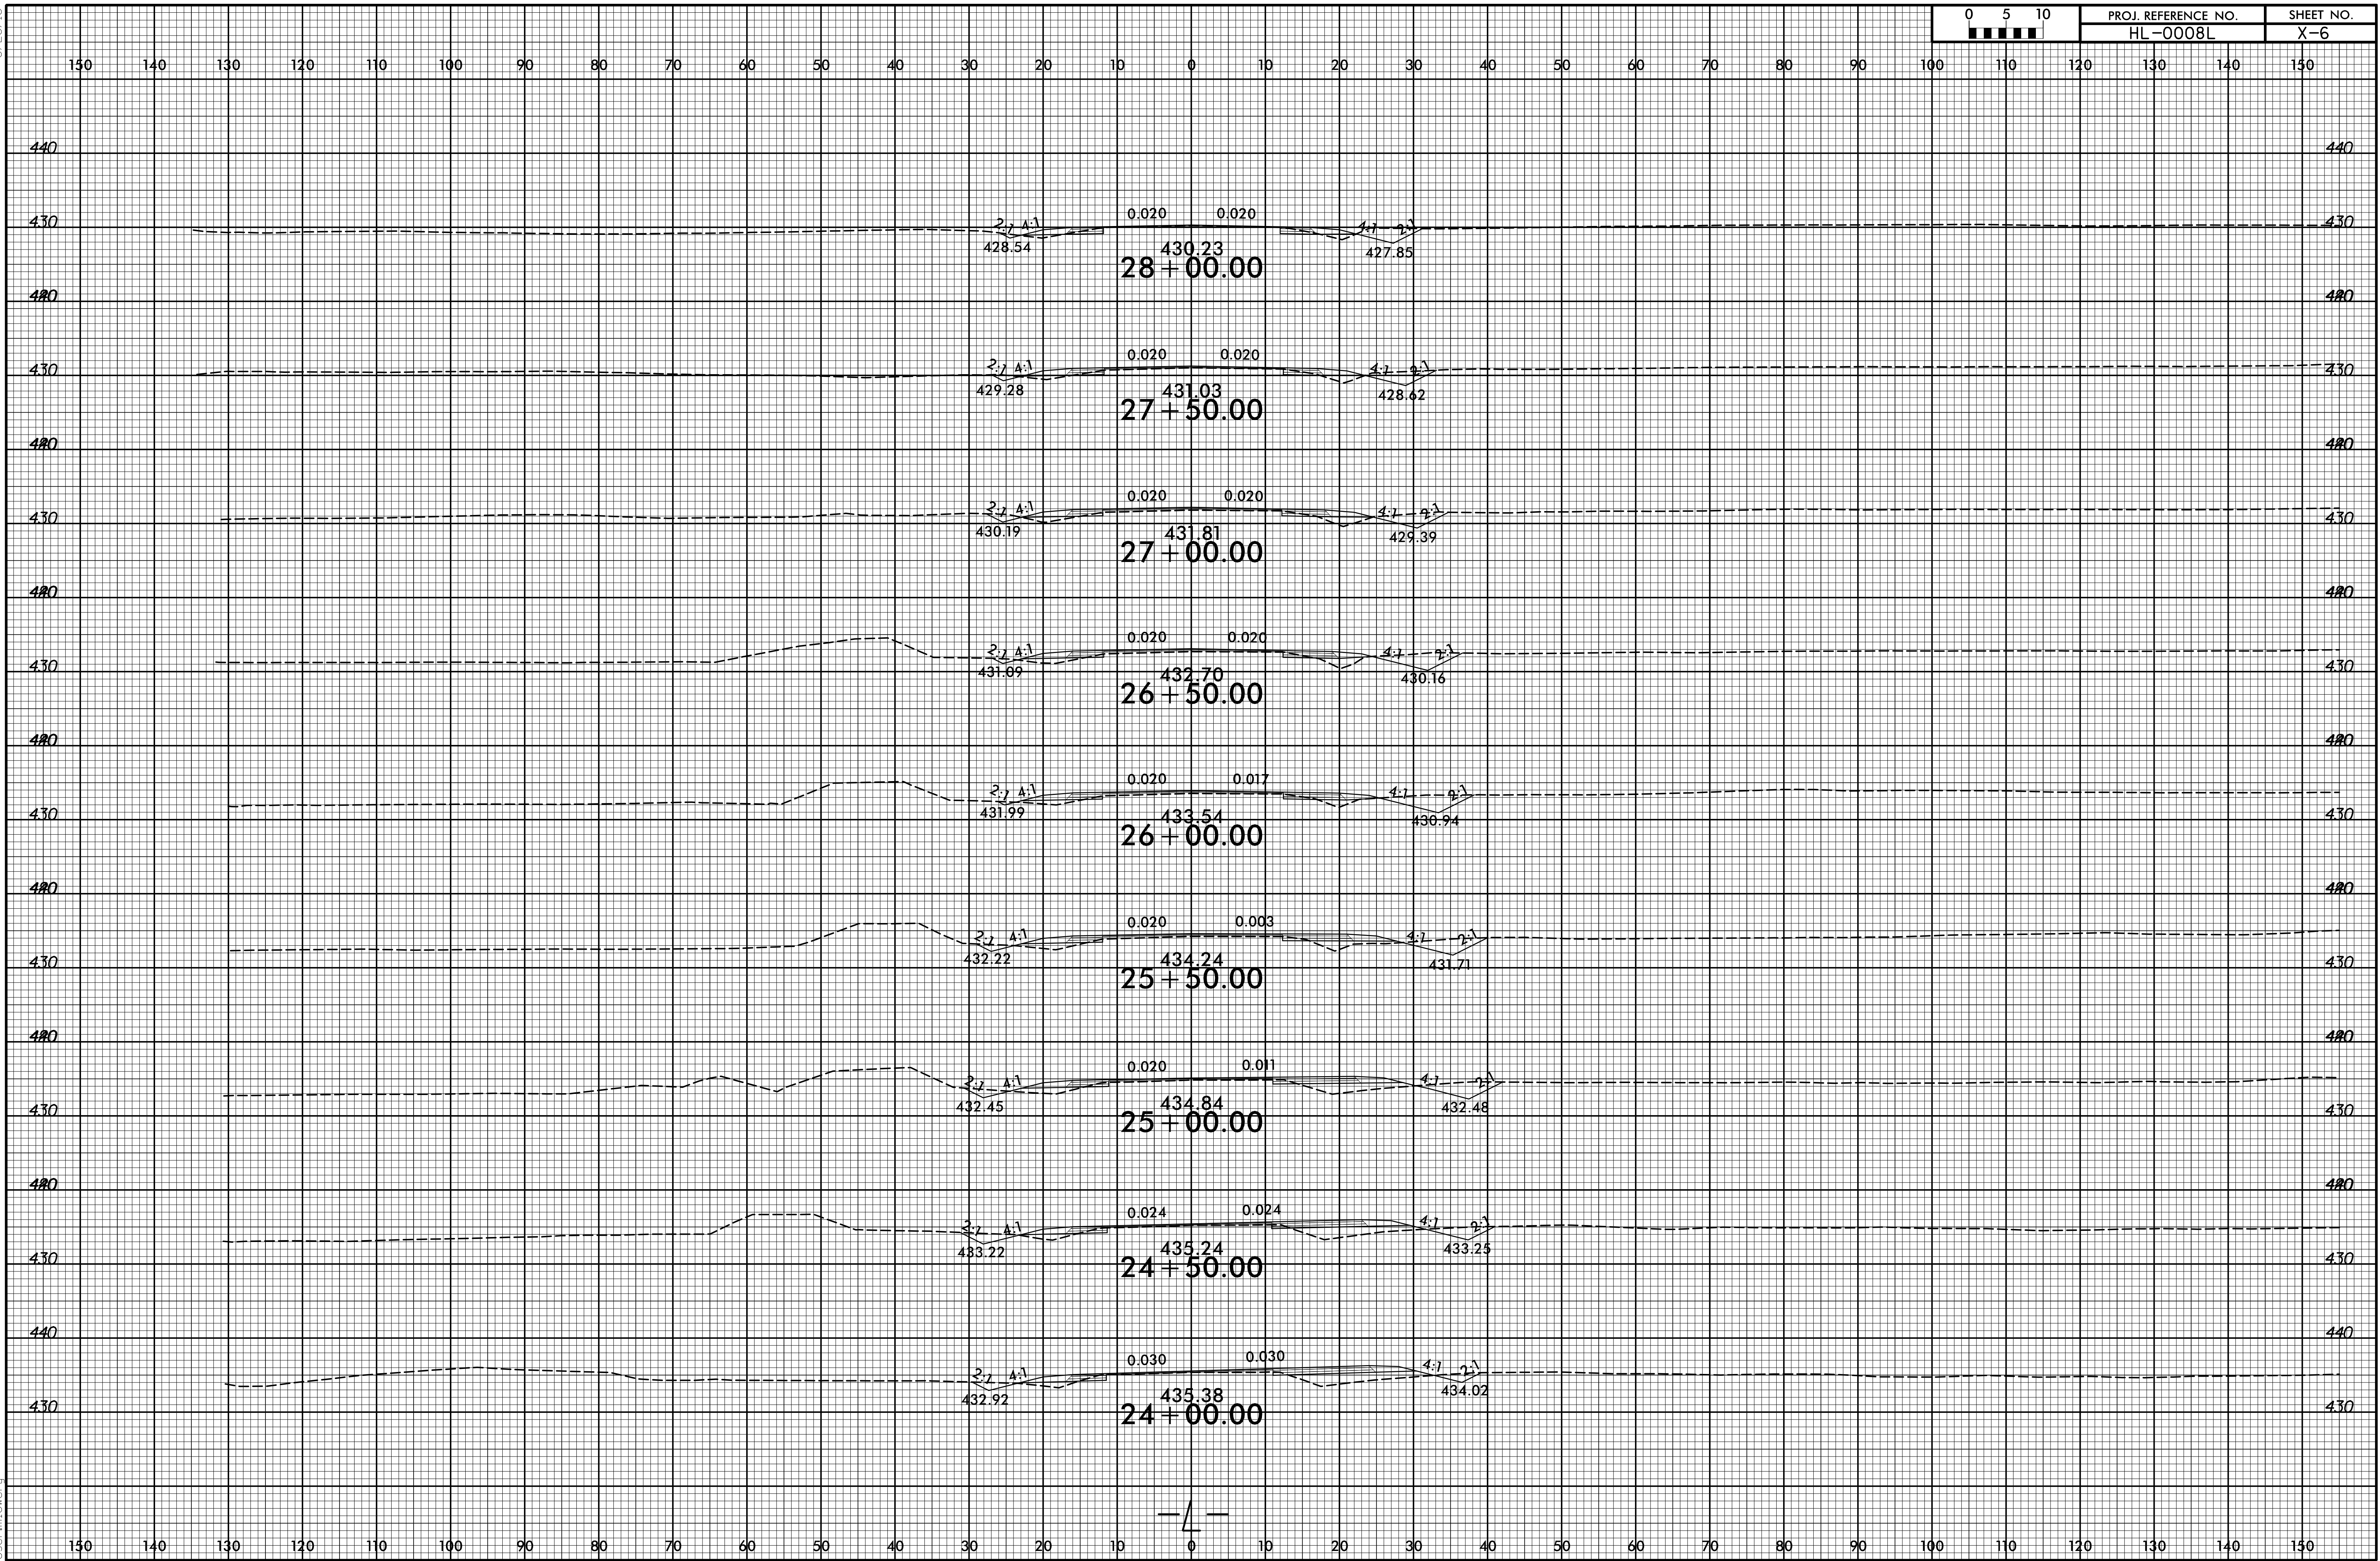

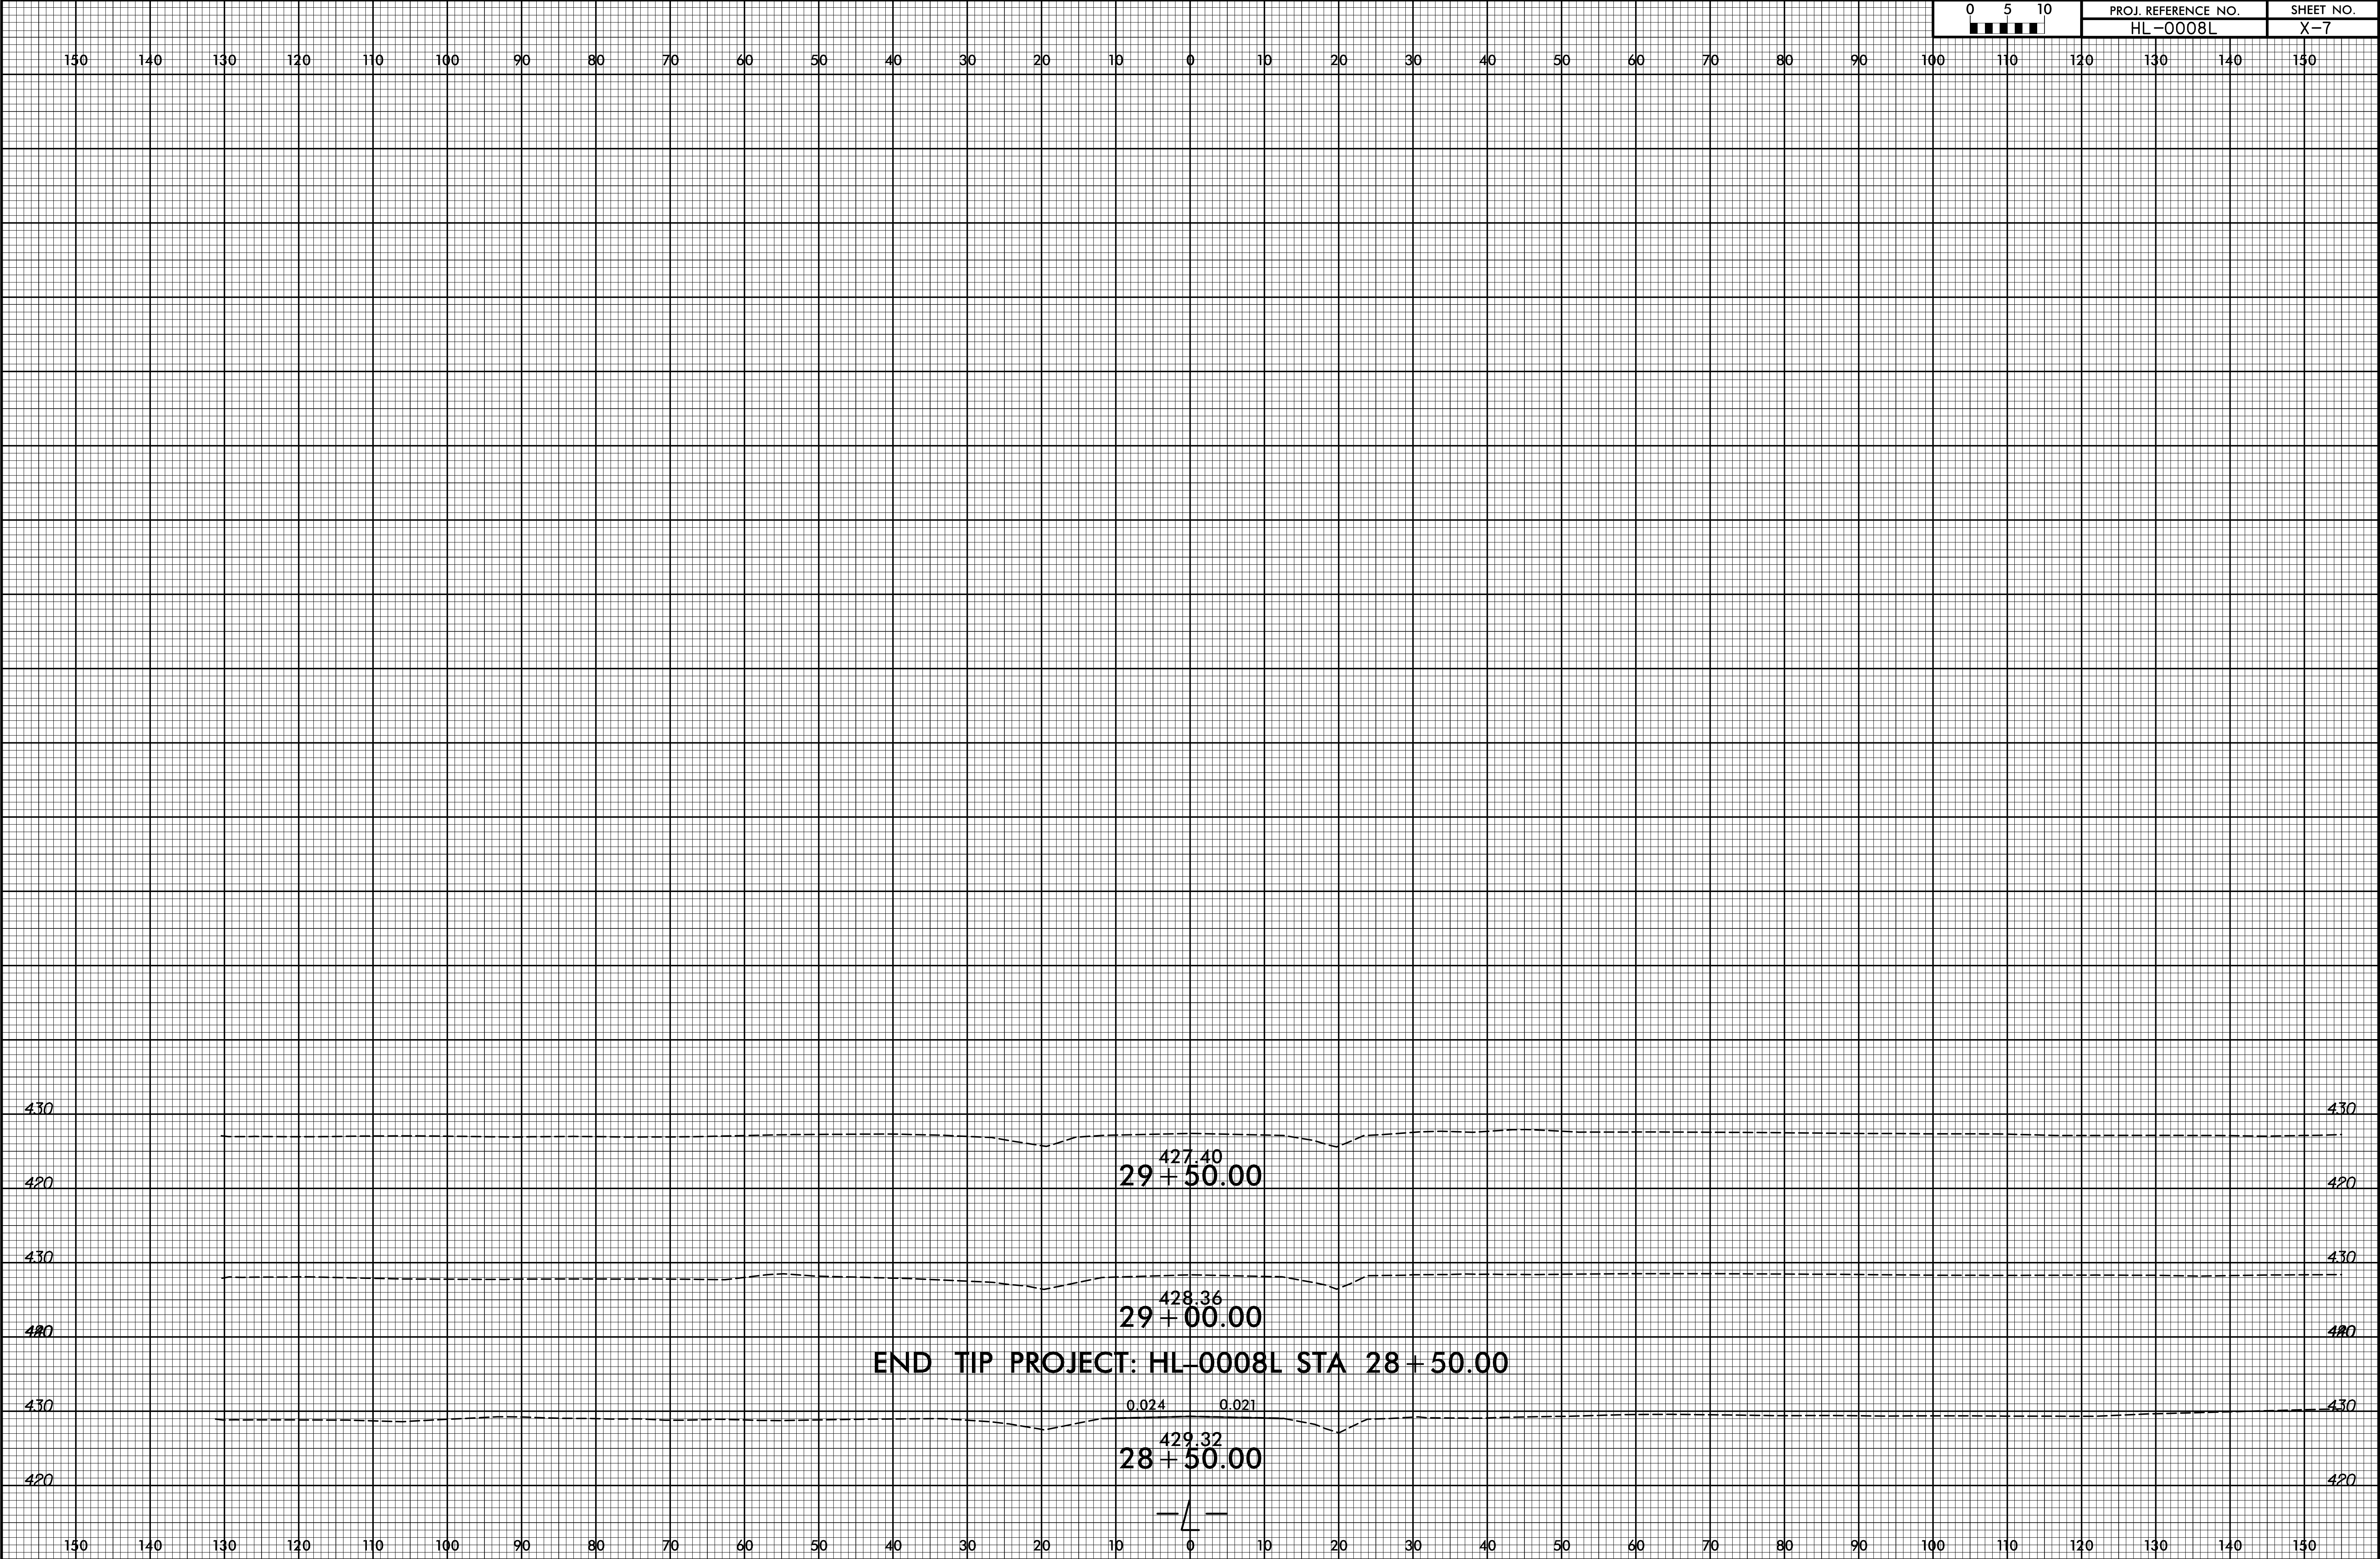


6/23/16

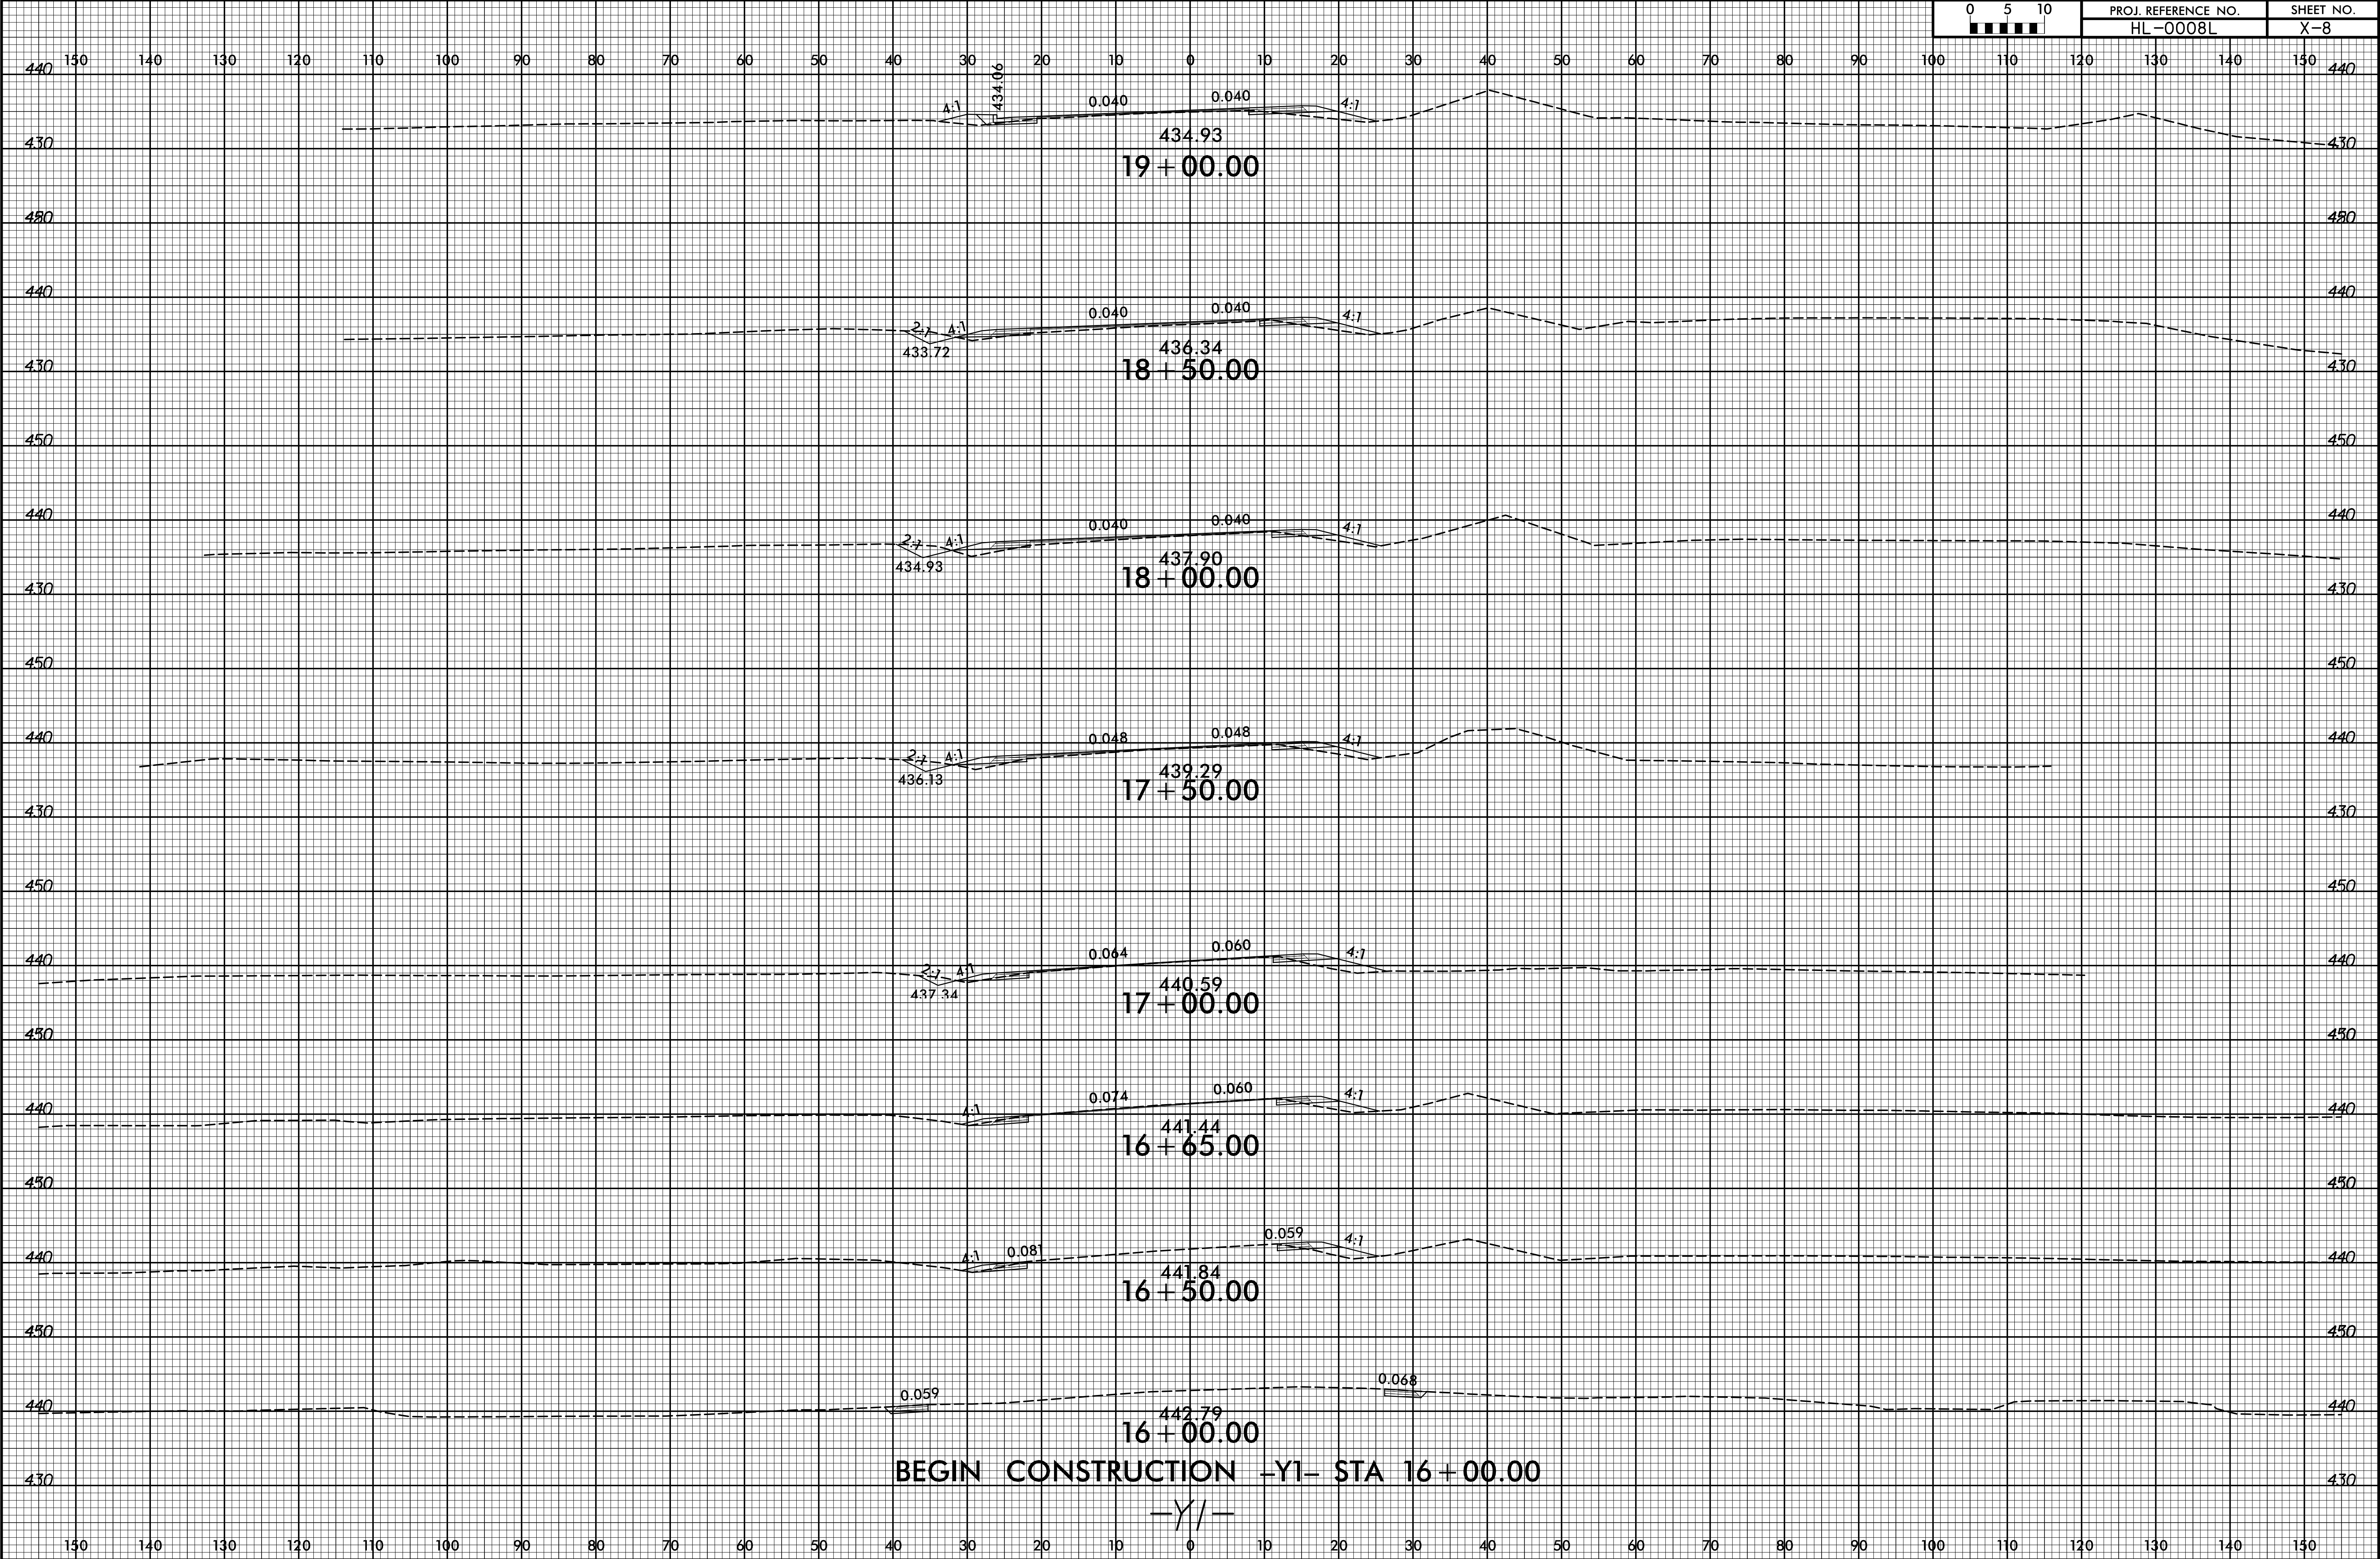

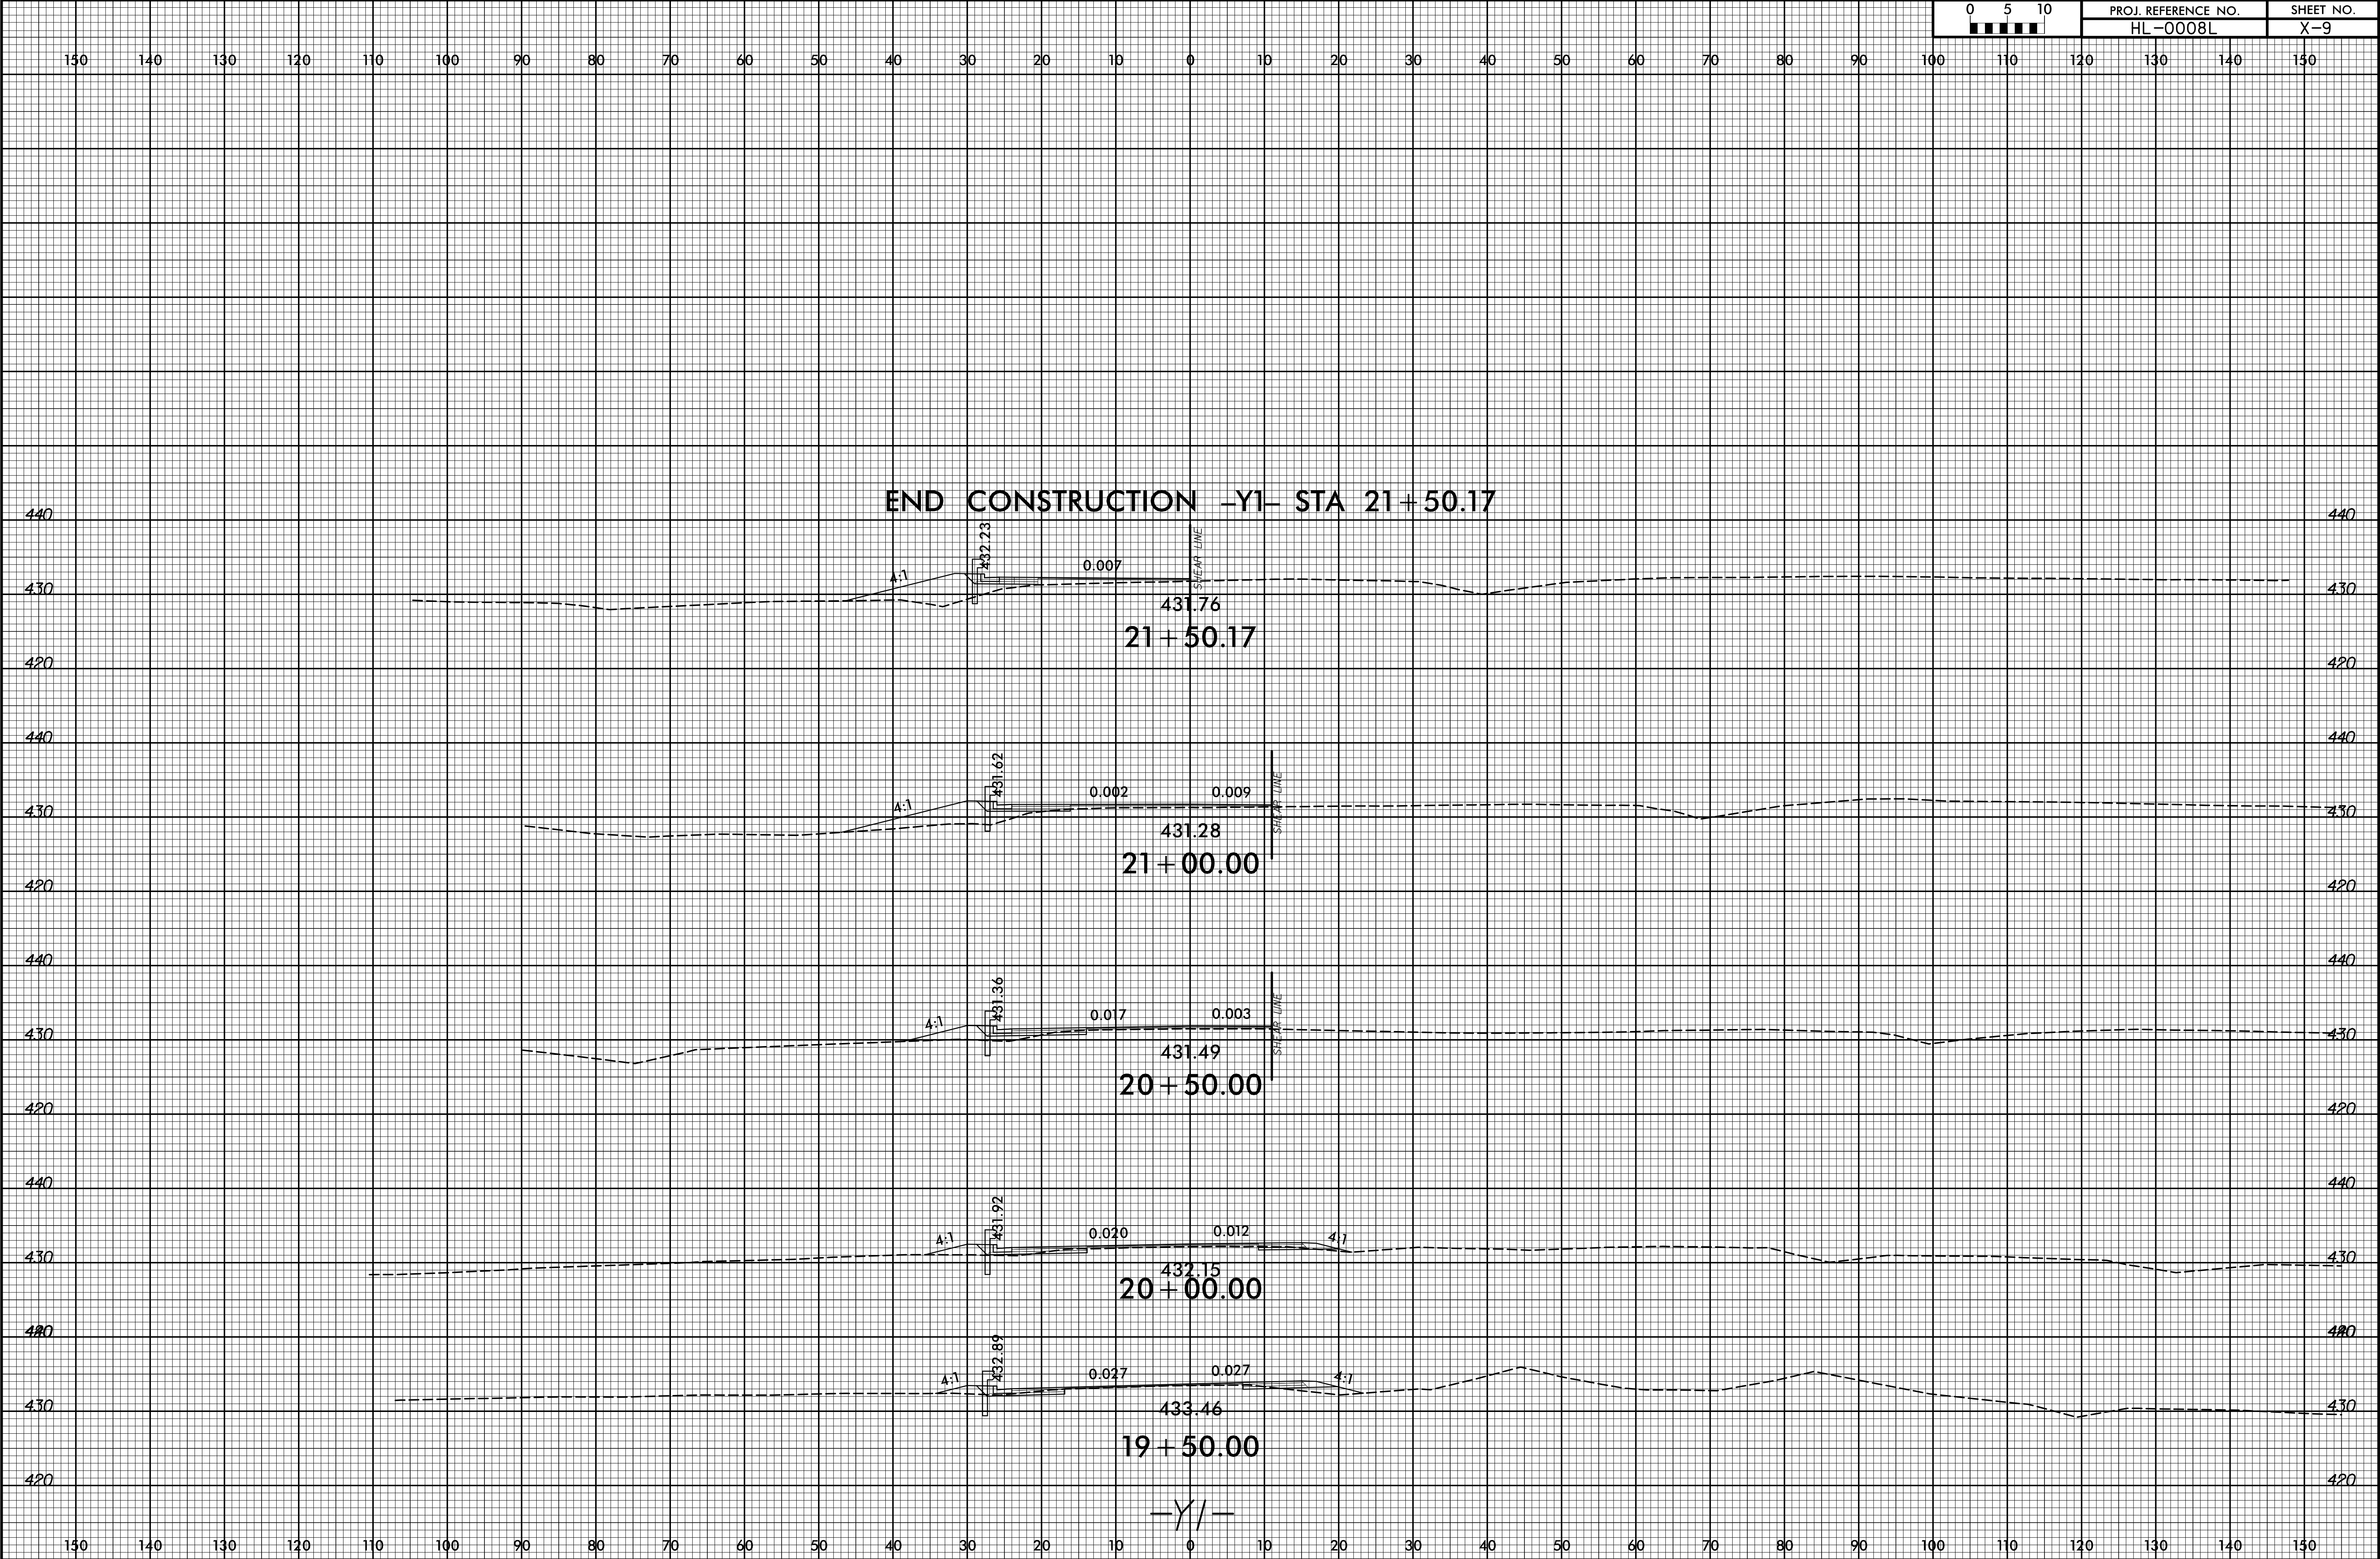


6/23/16

9/13/2023
C:\Projects\NCDOT\Div 5 HL-0008L\Roadway\Corridor Modeling\h0008L_rdy_xpl_y2.dgn
User: rdw

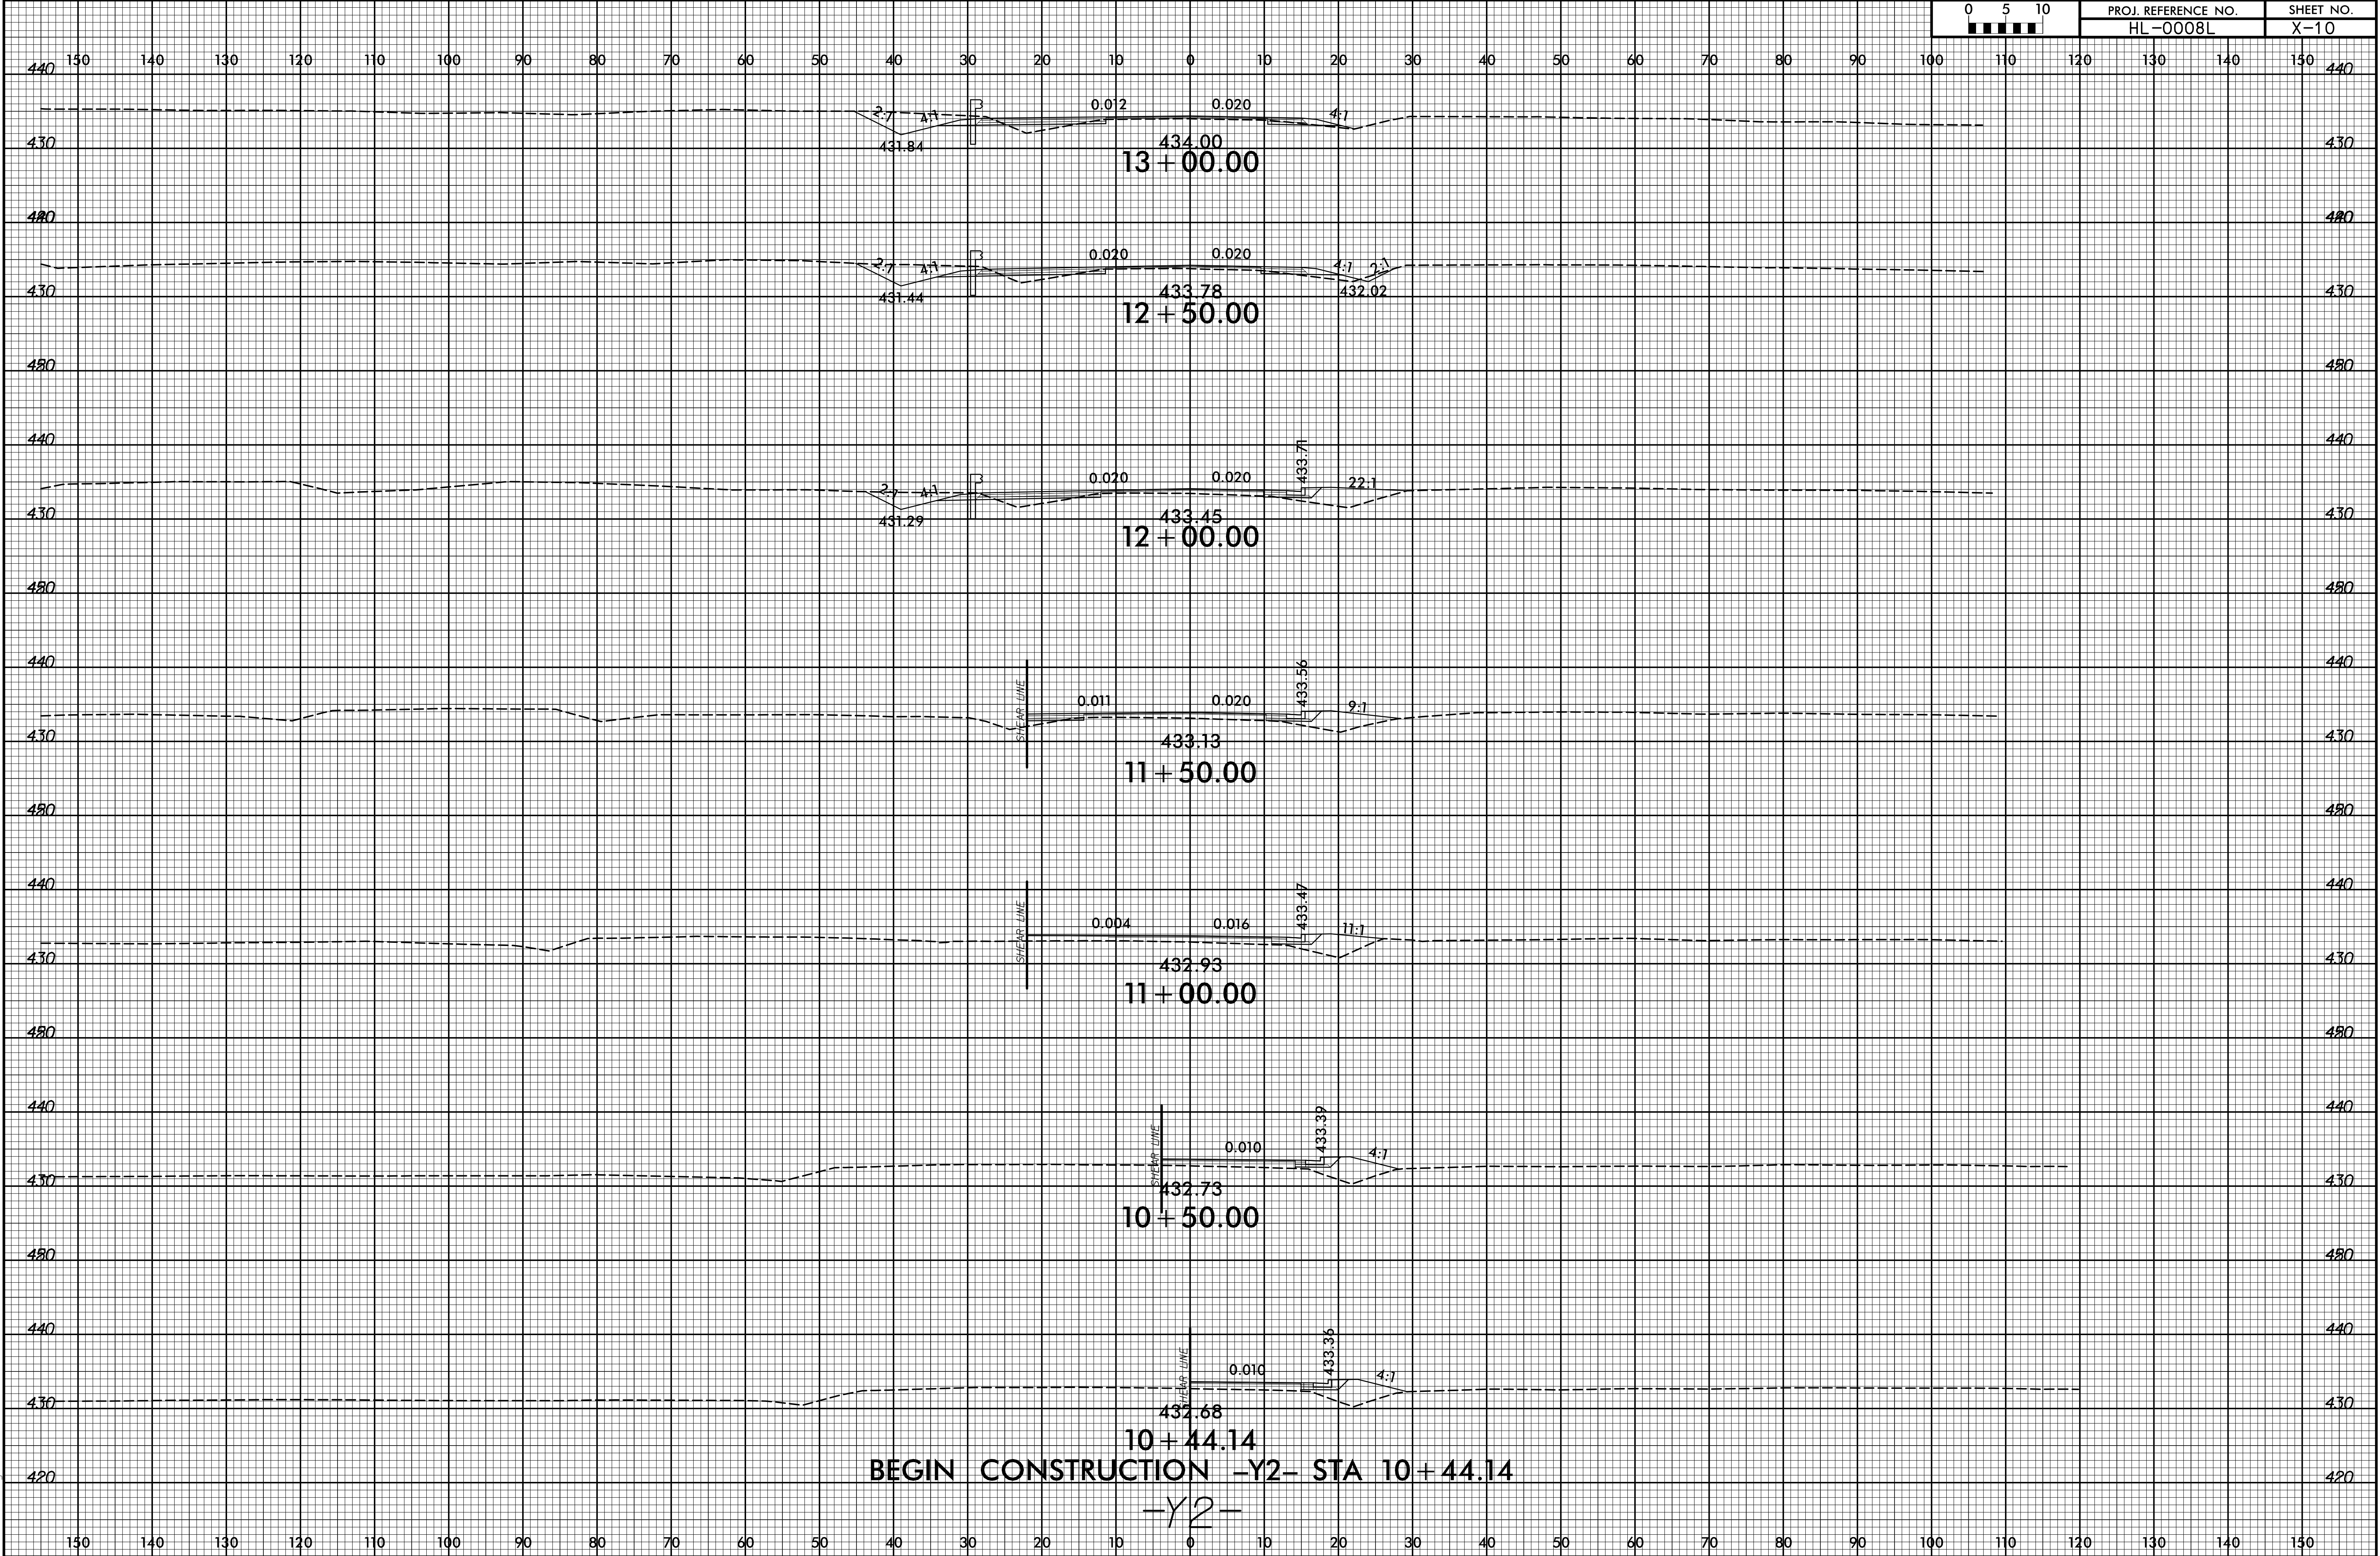

6/23/16

9/13/2023
C:\Projects\NCDOT\Div 5 HL-0008L\Roadway\Corridor Modeling\h\0008L_rdy_xpl_Y2.dgn
User: mlowery

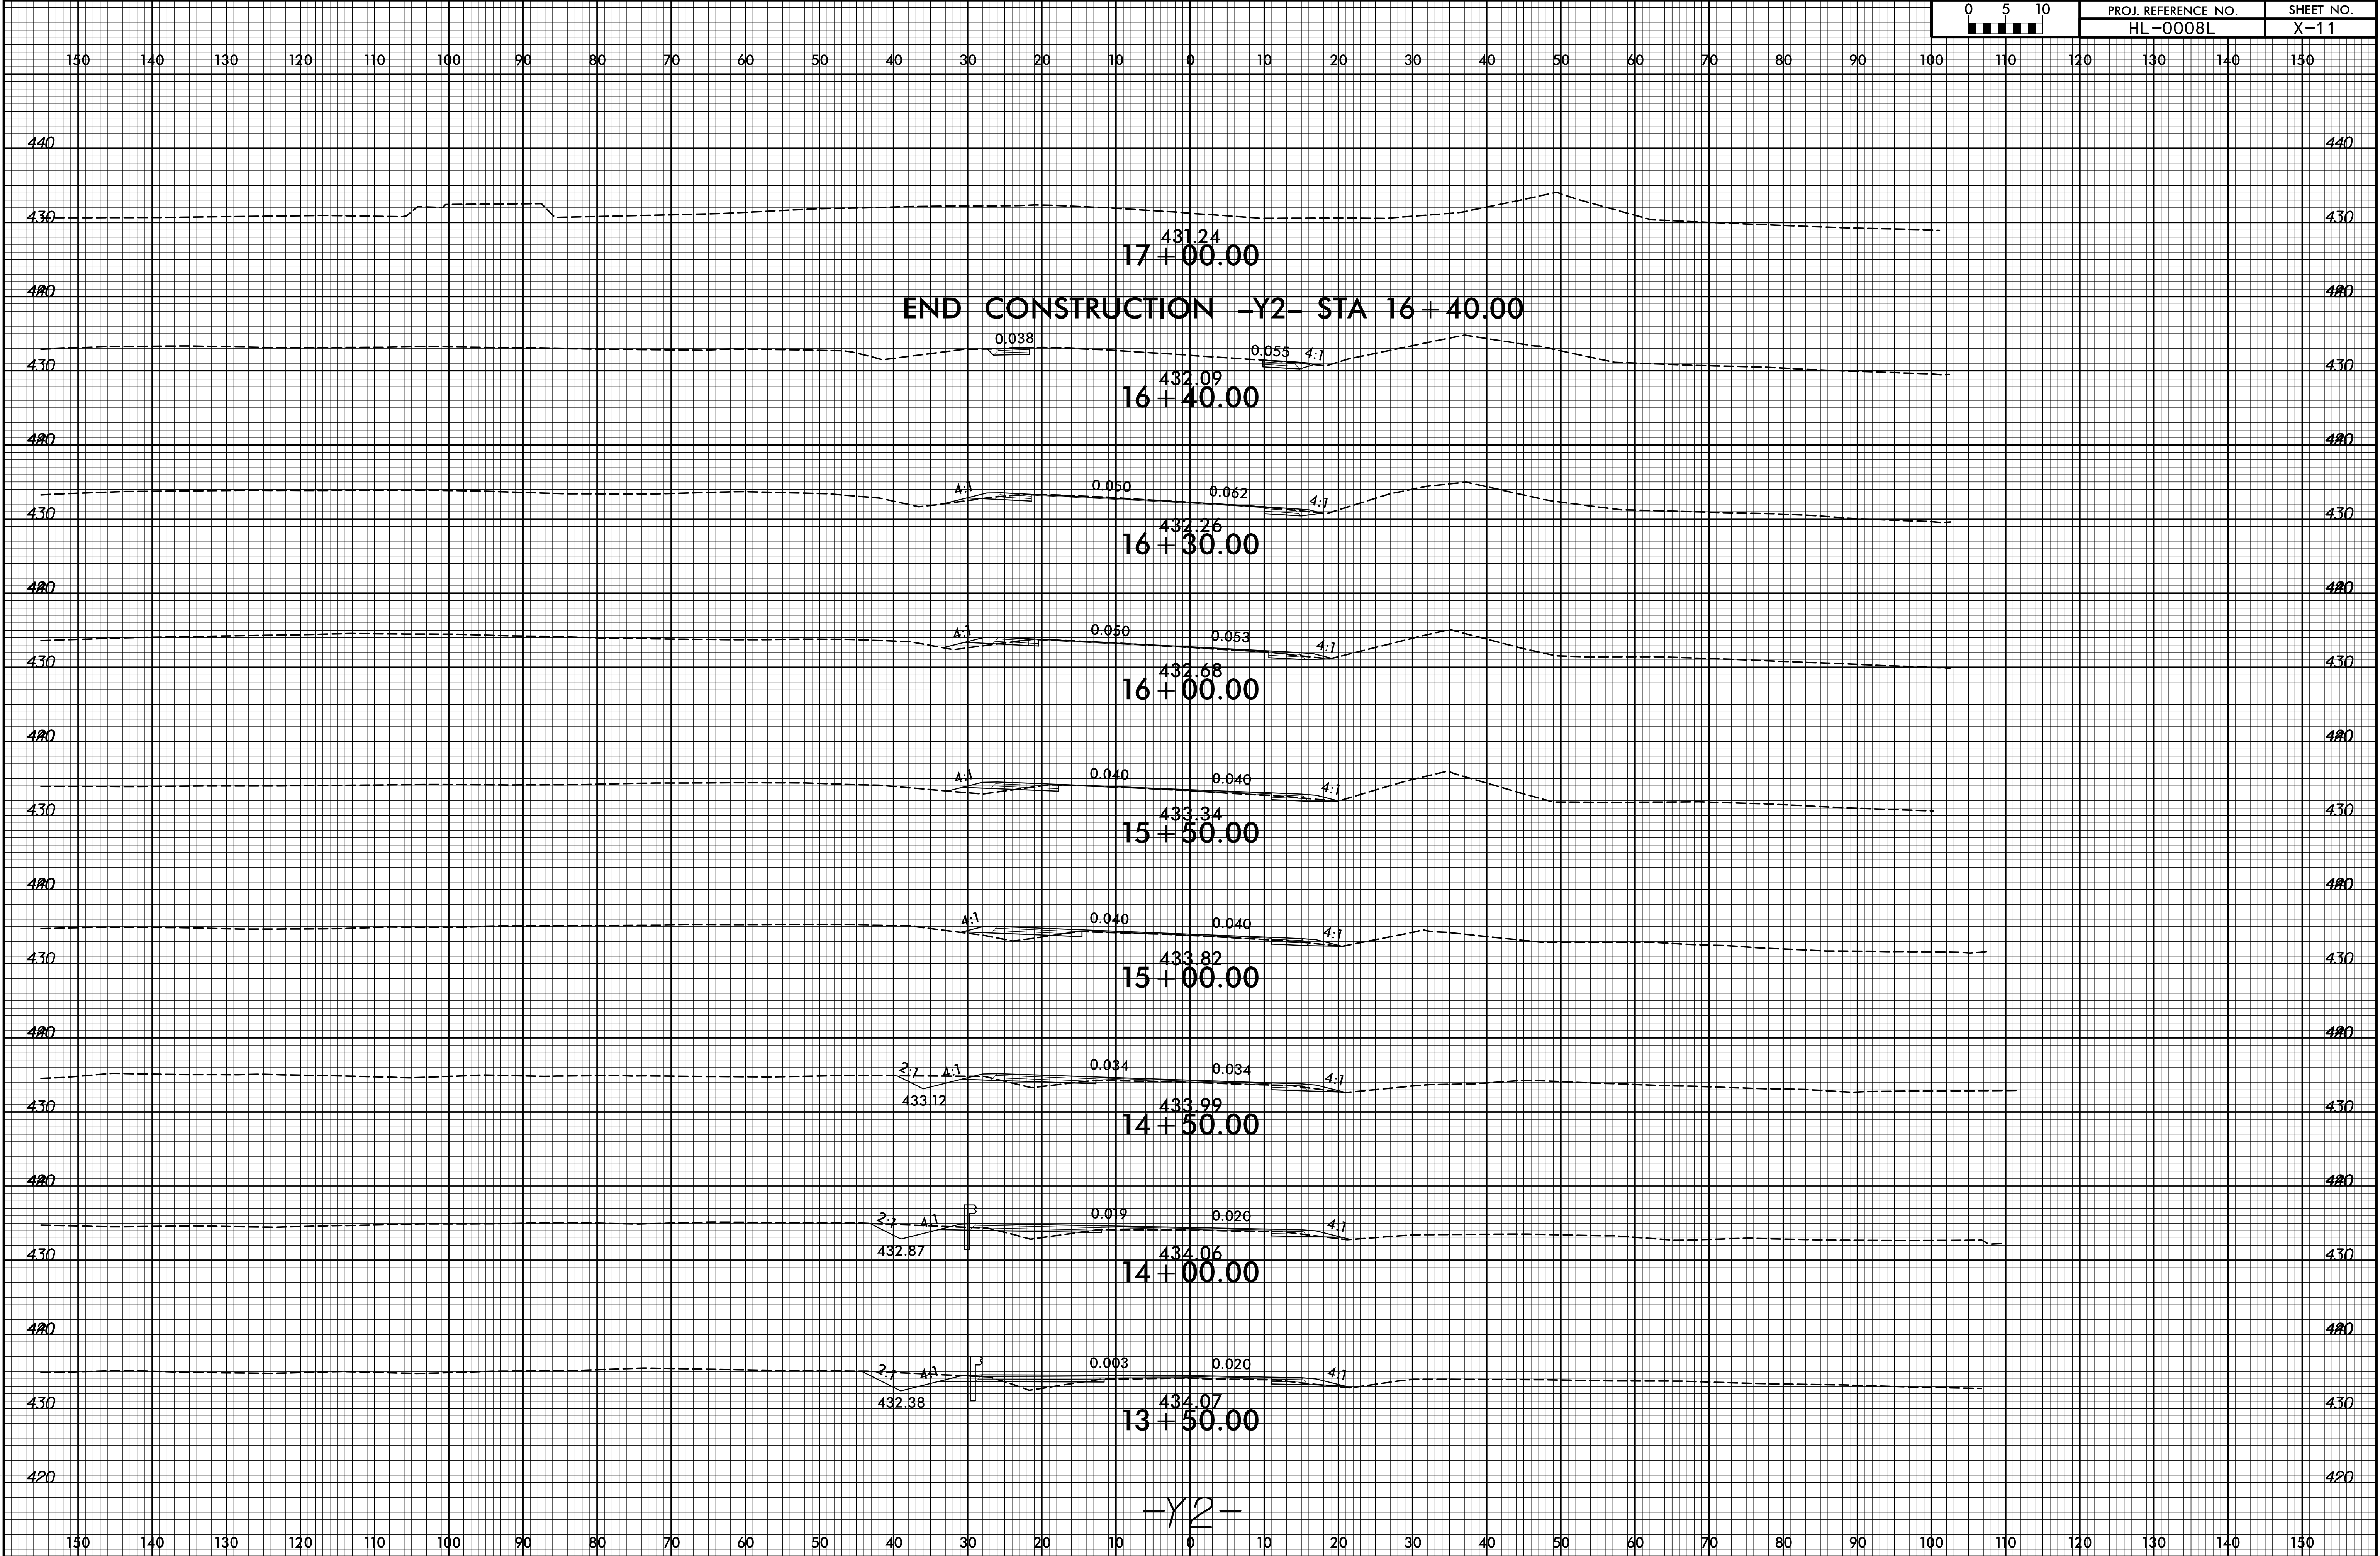

REFERENCE: HL-0008L

PROJECT: 49367

SEE SHEET 3 FOR PLAN SHEET LAYOUT
AT TIME OF INVESTIGATION

CONTENTS

LINE	STATION	PLAN
-L-	12+15 TO 28+50	4-5
-Y1-	16+65 TO 21+73	5
-Y2-	10+00 TO 16+30	5

CROSS SECTIONS

LINE	STATION	SHEETS
-L-	16+00 TO 18+50	6-7
-L-	21+00 TO 22+00	8-9
-L-	23+50 TO 24+50	9
-Y1-	20+50 TO 21+50	10
-Y2-	12+50 TO 13+50	11

STATE OF NORTH CAROLINA
DEPARTMENT OF TRANSPORTATION
DIVISION OF HIGHWAYS
GEOTECHNICAL ENGINEERING UNIT
ROADWAY
SUBSURFACE INVESTIGATION

COUNTY WAKE
PROJECT DESCRIPTION TEN TEN ROAD (SR 1010) AT
GRAHAM NEWTON ROAD (SR 1386)/BELLS LAKE
ROAD (SR 1386)

INVENTORY

STATE	STATE PROJECT REFERENCE NO.	SHEET NO.	TOTAL SHEETS
N.C.	HL-0008L	1	11

CAUTION NOTICE

THE SUBSURFACE INFORMATION AND THE SUBSURFACE INVESTIGATION ON WHICH IT IS BASED WERE MADE FOR THE PURPOSE OF STUDY, PLANNING AND DESIGN, AND NOT FOR CONSTRUCTION OR PAY PURPOSES. THE VARIOUS FIELD BORING LOGS, ROCK CORES AND SOIL TEST DATA AVAILABLE MAY BE REVIEWED OR INSPECTED IN RALEIGH BY CONTACTING THE N.C. DEPARTMENT OF TRANSPORTATION, GEOTECHNICAL ENGINEERING UNIT AT (919) 707-6850. THE SUBSURFACE PLANS AND REPORTS, FIELD BORING LOGS, ROCK CORES AND SOIL TEST DATA ARE NOT PART OF THE CONTRACT.

GENERAL SOIL AND ROCK STRATA DESCRIPTIONS AND INDICATED BOUNDARIES ARE BASED ON A GEOTECHNICAL INTERPRETATION OF ALL AVAILABLE SUBSURFACE DATA AND MAY NOT NECESSARILY REFLECT THE ACTUAL SUBSURFACE CONDITIONS BETWEEN BORINGS OR BETWEEN SAMPLED STRATA WITHIN THE BOREHOLE. THE LABORATORY SAMPLE DATA AND THE IN SITU (IN-PLACE) TEST DATA CAN BE RELIED ON ONLY TO THE DEGREE OF RELIABILITY INHERENT IN THE STANDARD TEST METHOD. THE OBSERVED WATER LEVELS OR SOIL MOISTURE CONDITIONS INDICATED IN THE SUBSURFACE INVESTIGATIONS ARE AS RECORDED AT THE TIME OF THE INVESTIGATION. THESE WATER LEVELS OR SOIL MOISTURE CONDITIONS MAY VARY CONSIDERABLY WITH TIME ACCORDING TO CLIMATIC CONDITIONS INCLUDING TEMPERATURES, PRECIPITATION AND WIND, AS WELL AS OTHER NON-CLIMATIC FACTORS.

THE BIDDER OR CONTRACTOR IS CAUTIONED THAT DETAILS SHOWN ON THE SUBSURFACE PLANS ARE PRELIMINARY ONLY AND IN MANY CASES THE FINAL DESIGN DETAILS ARE DIFFERENT. FOR BIDDING AND CONSTRUCTION PURPOSES, REFER TO THE CONSTRUCTION PLANS AND DOCUMENTS FOR FINAL DESIGN INFORMATION ON THIS PROJECT. THE DEPARTMENT DOES NOT WARRANT OR GUARANTEE THE SUFFICIENCY OR ACCURACY OF THE INVESTIGATION MADE, NOR THE INTERPRETATIONS MADE, OR OPINION OF THE DEPARTMENT AS TO THE TYPE OF MATERIALS AND CONDITIONS TO BE ENCOUNTERED. THE BIDDER OR CONTRACTOR IS CAUTIONED TO PERFORM INDEPENDENT SUBSURFACE INVESTIGATIONS AND MAKE INTERPRETATIONS AS NECESSARY TO CONFIRM CONDITIONS ENCOUNTERED ON THE PROJECT. THE CONTRACTOR SHALL HAVE NO CLAIM FOR ADDITIONAL COMPENSATION OR FOR AN EXTENSION OF TIME FOR ANY REASON RESULTING FROM THE ACTUAL CONDITIONS ENCOUNTERED AT THE SITE DIFFERING FROM THOSE INDICATED IN THE SUBSURFACE INFORMATION.

- NOTES:
- THE INFORMATION CONTAINED HEREIN IS NOT IMPLIED OR GUARANTEED BY THE N.C. DEPARTMENT OF TRANSPORTATION AS ACCURATE NOR IS IT CONSIDERED PART OF THE PLANS, SPECIFICATIONS OR CONTRACT FOR THE PROJECT.
 - BY HAVING REQUESTED THIS INFORMATION, THE CONTRACTOR SPECIFICALLY WAIVES ANY CLAIMS FOR INCREASED COMPENSATION OR EXTENSION OF TIME BASED ON DIFFERENCES BETWEEN THE CONDITIONS INDICATED HEREIN AND THE ACTUAL CONDITIONS AT THE PROJECT SITE.

PERSONNEL

A. N. JONES


INVESTIGATED BY A. N. JONES

DRAWN BY A. N. JONES

CHECKED BY N. T. ROBERSON

SUBMITTED BY N. T. ROBERSON

DATE MARCH 2023

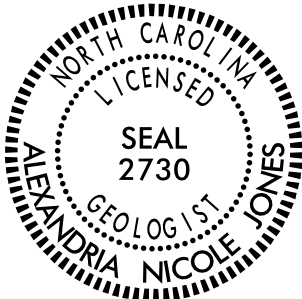

DocuSigned by:
Alexandria Jones
4349EF408D60478E
03/07/2023
DATE

DOCUMENT NOT CONSIDERED FINAL
UNLESS ALL SIGNATURES COMPLETED


NORTH CAROLINA DEPARTMENT OF TRANSPORTATION

DIVISION OF HIGHWAYS

GEOTECHNICAL ENGINEERING UNIT

SUBSURFACE INVESTIGATION

SOIL AND ROCK LEGEND, TERMS, SYMBOLS, AND ABBREVIATIONS

 SOIL DESCRIPTION										GRADATION										ROCK DESCRIPTION										TERMS AND DEFINITIONS									
SOIL IS CONSIDERED UNCONSOLIDATED, SEMI-CONSOLIDATED, OR WEATHERED EARTH MATERIALS THAT CAN BE PENETRATED WITH A CONTINUOUS FLIGHT POWER AUGER AND YIELD LESS THAN 100 BLOWS PER FOOT ACCORDING TO THE STANDARD PENETRATION TEST (AASHTO T 206, ASTM D1586). SOIL CLASSIFICATION IS BASED ON THE AASHTO SYSTEM. BASIC DESCRIPTIONS GENERALLY INCLUDE THE FOLLOWING: CONSISTENCY, COLOR, TEXTURE, MOISTURE, AASHTO CLASSIFICATION, AND OTHER PERTINENT FACTORS SUCH AS MINERALOGICAL COMPOSITION, ANGULARITY, STRUCTURE, PLASTICITY, ETC. FOR EXAMPLE, <i>VERY STIFF, GRAY, SILTY CLAY, MOIST WITH INTERBEDDED FINE SAND LAYERS, HIGHLY PLASTIC, A-7-6</i>										WELL GRADED - INDICATES A GOOD REPRESENTATION OF PARTICLE SIZES FROM FINE TO COARSE. UNIFORMLY GRADED - INDICATES THAT SOIL PARTICLES ARE ALL APPROXIMATELY THE SAME SIZE. GAP-GRADED - INDICATES A MIXTURE OF UNIFORM PARTICLE SIZES OF TWO OR MORE SIZES.										HARD ROCK IS NON-COASTAL PLAIN MATERIAL THAT WOULD YIELD SPT REFUSAL IF TESTED. AN INFERRED ROCK LINE INDICATES THE LEVEL AT WHICH NON-COASTAL PLAIN MATERIAL WOULD YIELD SPT REFUSAL. SPT REFUSAL IS PENETRATION BY A SPLIT SPOON SAMPLER EQUAL TO OR LESS THAN 0.1 FOOT PER 60 BLOWS IN NON-COASTAL PLAIN MATERIAL. THE TRANSITION BETWEEN SOIL AND ROCK IS OFTEN REPRESENTED BY A ZONE OF WEATHERED ROCK. ROCK MATERIALS ARE TYPICALLY DIVIDED AS FOLLOWS: WEATHERED ROCK (WR)  CRYSTALLINE ROCK (CR)  NON-CRYSTALLINE ROCK (NCR)  COASTAL PLAIN SEDIMENTARY ROCK (CP) 										ALLUVIUM (ALLUV.) - SOILS THAT HAVE BEEN TRANSPORTED BY WATER. AQUIFER - A WATER BEARING FORMATION OR STRATA. ARENACEOUS - APPLIED TO ROCKS THAT HAVE BEEN DERIVED FROM SAND OR THAT CONTAIN SAND. ARGILLACEOUS - APPLIED TO ALL ROCKS OR SUBSTANCES COMPOSED OF CLAY MINERALS, OR HAVING A NOTABLE PROPORTION OF CLAY IN THEIR COMPOSITION, SUCH AS SHALE, SLATE, ETC. ARTESIAN - GROUND WATER THAT IS UNDER SUFFICIENT PRESSURE TO RISE ABOVE THE LEVEL AT WHICH IT IS ENCOUNTERED, BUT WHICH DOES NOT NECESSARILY RISE TO OR ABOVE THE GROUND SURFACE. CALCAREOUS (CALC.) - SOILS THAT CONTAIN APPRECIABLE AMOUNTS OF CALCIUM CARBONATE. COLLUVIUM - ROCK FRAGMENTS MIXED WITH SOIL DEPOSITED BY GRAVITY ON SLOPE OR AT BOTTOM OF SLOPE. CORE RECOVERY (REC.) - TOTAL LENGTH OF ALL MATERIAL RECOVERED IN THE CORE BARREL DIVIDED BY TOTAL LENGTH OF CORE RUN AND EXPRESSED AS A PERCENTAGE. DIKE - A TABULAR BODY OF IGNEOUS ROCK THAT CUTS ACROSS THE STRUCTURE OF ADJACENT ROCKS OR CUTS MASSIVE ROCK. DIP - THE ANGLE AT WHICH A STRATUM OR ANY PLANAR FEATURE IS INCLINED FROM THE HORIZONTAL. DIP DIRECTION (DIP AZIMUTH) - THE DIRECTION OR BEARING OF THE HORIZONTAL TRACE OF THE LINE OF DIP, MEASURED CLOCKWISE FROM NORTH. FAULT - A FRACTURE OR FRACTURE ZONE ALONG WHICH THERE HAS BEEN DISPLACEMENT OF THE SIDES RELATIVE TO ONE ANOTHER PARALLEL TO THE FRACTURE. FISSILE - A PROPERTY OF SPLITTING ALONG CLOSELY SPACED PARALLEL PLANES. FLOAT - ROCK FRAGMENTS ON SURFACE NEAR THEIR ORIGINAL POSITION AND DISLOGGED FROM PARENT MATERIAL. FLOOD PLAIN (FP) - LAND BORDERING A STREAM, BUILT OF SEDIMENTS DEPOSITED BY THE STREAM. FORMATION (FM.) - A MAPPABLE GEOLOGIC UNIT THAT CAN BE RECOGNIZED AND TRACED IN THE FIELD. JOINT - FRACTURE IN ROCK ALONG WHICH NO APPRECIABLE MOVEMENT HAS OCCURRED. LEDGE - A SHELF-LIKE RIDGE OR PROJECTION OF ROCK WHOSE THICKNESS IS SMALL COMPARED TO ITS LATERAL EXTENT. LENS - A BODY OF SOIL OR ROCK THAT THINS OUT IN ONE OR MORE DIRECTIONS. MOTTLED (MOT.) - IRREGULARLY MARKED WITH SPOTS OF DIFFERENT COLORS. MOTTLING IN SOILS USUALLY INDICATES POOR AERATION AND LACK OF GOOD DRAINAGE. PERCHED WATER - WATER MAINTAINED ABOVE THE NORMAL GROUND WATER LEVEL BY THE PRESENCE OF AN INTERVENING IMPERVIOUS STRATUM. RESIDUAL (RES.) SOIL - SOIL FORMED IN PLACE BY THE WEATHERING OF ROCK. ROCK QUALITY DESIGNATION (ROQ) - A MEASURE OF ROCK QUALITY DESCRIBED BY TOTAL LENGTH OF ROCK SEGMENTS EQUAL TO OR GREATER THAN 4 INCHES DIVIDED BY THE TOTAL LENGTH OF CORE RUN AND EXPRESSED AS A PERCENTAGE. SAPROLITE (SAP.) - RESIDUAL SOIL THAT RETAINS THE RELIC STRUCTURE OR FABRIC OF THE PARENT ROCK. SILL - AN INTRUSIVE BODY OF IGNEOUS ROCK OF APPROXIMATELY UNIFORM THICKNESS AND RELATIVELY THIN COMPARED WITH ITS LATERAL EXTENT, THAT HAS BEEN EMPLACED PARALLEL TO THE BEDDING OR SCHISTOSITY OF THE INTRUDED ROCKS. SLICKENSIDE - POLISHED AND STRIATED SURFACE THAT RESULTS FROM FRICTION ALONG A FAULT OR SLIP PLANE. STANDARD PENETRATION TEST (PENETRATION RESISTANCE) (SPT) - NUMBER OF BLOWS (N OR BPF) OF A 140 LB. HAMMER FALLING 30 INCHES REQUIRED TO PRODUCE A PENETRATION OF 1 FOOT INTO SOIL WITH A 2 INCH OUTSIDE DIAMETER SPLIT SPOON SAMPLER. SPT REFUSAL IS PENETRATION EQUAL TO OR LESS THAN 0.1 FOOT PER 60 BLOWS. STRATA CORE RECOVERY (SREC.) - TOTAL LENGTH OF STRATA MATERIAL RECOVERED DIVIDED BY TOTAL LENGTH OF STRATUM AND EXPRESSED AS A PERCENTAGE. STRATA ROCK QUALITY DESIGNATION (SROQ) - A MEASURE OF ROCK QUALITY DESCRIBED BY TOTAL LENGTH OF ROCK SEGMENTS WITHIN A STRATUM EQUAL TO OR GREATER THAN 4 INCHES DIVIDED BY THE TOTAL LENGTH OF STRATA AND EXPRESSED AS A PERCENTAGE. TOPSOIL (TS.) - SURFACE SOILS USUALLY CONTAINING ORGANIC MATTER.									
SOIL LEGEND AND AASHTO CLASSIFICATION										MINERALOGICAL COMPOSITION										WEATHERING																			
GENERAL CLASS.										MINERAL NAMES SUCH AS QUARTZ, FELDSPAR, MICA, TALC, KAOLIN, ETC. ARE USED IN DESCRIPTIONS WHEN THEY ARE CONSIDERED OF SIGNIFICANCE.										FRESH ROCK FRESH, CRYSTALS BRIGHT, FEW JOINTS MAY SHOW SLIGHT STAINING. ROCK RINGS UNDER HAMMER IF CRYSTALLINE.																			
GROUP CLASS.										COMPRESSIBILITY										VERY SLIGHT (V SL.) ROCK GENERALLY FRESH, JOINTS STAINED, SOME JOINTS MAY SHOW THIN CLAY COATINGS IF OPEN, CRYSTALS ON A BROKEN SPECIMEN FACE SHINE BRIGHTLY. ROCK RINGS UNDER HAMMER BLOWS IF OF A CRYSTALLINE NATURE.																			
SYMBOL										PERCENTAGE OF MATERIAL										SLIGHT (SL.) ROCK GENERALLY FRESH, JOINTS STAINED AND DISCOLORATION EXTENDS INTO ROCK UP TO 1 INCH. OPEN JOINTS MAY CONTAIN CLAY. IN GRANITOID ROCKS SOME OCCASIONAL FELDSPAR CRYSTALS ARE DULL AND DISCOLORED. CRYSTALLINE ROCKS RING UNDER HAMMER BLOWS.																			
%										GROUND WATER										MODERATE (MOD.) SIGNIFICANT PORTIONS OF ROCK SHOW DISCOLORATION AND WEATHERING EFFECTS. IN GRANITOID ROCKS, MOST FELDSPARS ARE DULL AND DISCOLORED, SOME SHOW CLAY. ROCK HAS DULL SOUND UNDER HAMMER BLOWS AND SHOWS SIGNIFICANT LOSS OF STRENGTH AS COMPARED WITH FRESH ROCK.																			
MATERIAL PASSING #40 LL PI										MISCELLANEOUS SYMBOLS										MODERATELY SEVERE (MOD. SEV.) ALL ROCK EXCEPT QUARTZ DISCOLORED OR STAINED. IN GRANITOID ROCKS, ALL FELDSPARS DULL AND DISCOLORED AND A MAJORITY SHOW KAOLINIZATION. ROCK SHOWS SEVERE LOSS OF STRENGTH AND CAN BE EXCAVATED WITH A GEOLOGIST'S PICK. ROCK GIVES "CLUNK" SOUND WHEN STRUCK. <i>IF TESTED, WOULD YIELD SPT REFUSAL</i>																			
GROUP INDEX										RECOMMENDATION SYMBOLS										SEVERE (SEV.) ALL ROCK EXCEPT QUARTZ DISCOLORED OR STAINED. ROCK FABRIC CLEAR AND EVIDENT BUT REDUCED IN STRENGTH TO STRONG SOIL. IN GRANITOID ROCKS ALL FELDSPARS ARE KAOLINIZED TO SOME EXTENT. SOME FRAGMENTS OF STRONG ROCK USUALLY REMAIN. <i>IF TESTED, WOULD YIELD SPT N VALUES > 100 BPF</i>																			
USUAL TYPES OF MAJOR MATERIALS										ABBREVIATIONS										VERY SEVERE (V SEV.) ALL ROCK EXCEPT QUARTZ DISCOLORED OR STAINED. ROCK FABRIC ELEMENTS ARE DISCERNIBLE BUT MASS IS EFFECTIVELY REDUCED TO SOIL STATUS, WITH ONLY FRAGMENTS OF STRONG ROCK REMAINING. SAPROLITE IS AN EXAMPLE OF ROCK WEATHERED TO A DEGREE THAT ONLY MINOR VESTIGES OF ORIGINAL ROCK FABRIC REMAIN. <i>IF TESTED, WOULD YIELD SPT N VALUES < 100 BPF</i>																			
GEN. RATING AS SUBGRADE										EQUIPMENT USED ON SUBJECT PROJECT										COMPLETE ROCK REDUCED TO SOIL. ROCK FABRIC NOT DISCERNIBLE, OR DISCERNIBLE ONLY IN SMALL AND SCATTERED CONCENTRATIONS. QUARTZ MAY BE PRESENT AS DIKES OR STRINGERS. SAPROLITE IS ALSO AN EXAMPLE.																			
PI OF A-7-5 SUBGROUP IS ≤ LL - 30 ; PI OF A-7-6 SUBGROUP IS > LL - 30																				ROCK HARDNESS																			
CONSISTENCY OR DENSENESS																				VERY HARD CANNOT BE SCRATCHED BY KNIFE OR SHARP PICK. BREAKING OF HAND SPECIMENS REQUIRES SEVERAL HARD BLOWS OF THE GEOLOGIST'S PICK.																			
PRIMARY SOIL TYPE																				HARD CAN BE SCRATCHED BY KNIFE OR PICK ONLY WITH DIFFICULTY. HARD HAMMER BLOWS REQUIRED TO DETACH HAND SPECIMEN.																			
COMPACTNESS OR CONSISTENCY																				MODERATELY HARD CAN BE SCRATCHED BY KNIFE OR PICK, GOUGES OR GROOVES TO 0.25 INCHES DEEP CAN BE EXCAVATED BY HARD BLOW OF A GEOLOGIST'S PICK. HAND SPECIMENS CAN BE DETACHED BY MODERATE BLOWS.																			
RANGE OF STANDARD PENETRATION RESISTANCE (N-VALUE)																				MEDIUM HARD CAN BE GROOVED OR GOUGED 0.05 INCHES DEEP BY FIRM PRESSURE OF KNIFE OR PICK POINT. CAN BE EXCAVATED IN SMALL CHIPS TO PIECES 1 INCH MAXIMUM SIZE BY HARD BLOWS OF THE POINT OF A GEOLOGIST'S PICK.																			
RANGE OF UNCONFINED COMPRESSIVE STRENGTH (TONS/FT ²)																				SOFT CAN BE GROVED OR GOUGED READILY BY KNIFE OR PICK. CAN BE EXCAVATED IN FRAGMENTS FROM CHIPS TO SEVERAL INCHES IN SIZE BY MODERATE BLOWS OF A PICK POINT. SMALL, THIN PIECES CAN BE BROKEN BY FINGER PRESSURE.																			
																				VERY SOFT CAN BE CARVED WITH KNIFE. CAN BE EXCAVATED READILY WITH POINT OF PICK. PIECES 1 INCH OR MORE IN THICKNESS CAN BE BROKEN BY FINGER PRESSURE. CAN BE SCRATCHED READILY BY FINGERNAIL.																			
TEXTURE OR GRAIN SIZE																				FRACTURE SPACING																			
U.S. STD. SIEVE SIZE OPENING (MM)																				BEDDING																			
BOULDER (BLDR.)																				TERM THICKNESS																			
COBBLE (COB.)																				VERY THICKLY BEDDED 4 FEET																			
GRAVEL (GR.)																				THICKLY BEDDED 1.5 - 4 FEET																			
COARSE SAND (CSE. SD.)																				THINLY BEDDED 0.16 - 1.5 FEET																			
FINE SAND (F SD.)																				VERY THINLY BEDDED 0.03 - 0.16 FEET																			
SILT (SL.)																				THICKLY LAMINATED 0.008 - 0.03 FEET																			
CLAY (CL.)																				THINLY LAMINATED < 0.008 FEET																			
GRAIN SIZE																				INDURATION																			
SOIL MOISTURE - CORRELATION OF TERMS																				FOR SEDIMENTARY ROCKS, INDURATION IS THE HARDENING OF MATERIAL BY CEMENTING, HEAT, PRESSURE, ETC.																			
SOIL MOISTURE SCALE (ATTERBERG LIMITS)																				FRIABLE RUBBING WITH FINGER FREES NUMEROUS GRAINS; GENTLE BLOW BY HAMMER DISINTEGRATES SAMPLE.																			
FIELD MOISTURE DESCRIPTION																				MODERATELY INDURATED GRAINS CAN BE SEPARATED FROM SAMPLE WITH STEEL PROBE; BREAKS EASILY WHEN HIT WITH HAMMER.																			
GUIDE FOR FIELD MOISTURE DESCRIPTION																				INDURATED GRAINS ARE DIFFICULT TO SEPARATE WITH STEEL PROBE; DIFFICULT TO BREAK WITH HAMMER.																			
LL - LIQUID LIMIT																				EXTREMELY INDURATED SHARP HAMMER BLOWS REQUIRED TO BREAK SAMPLE; SAMPLE BREAKS ACROSS GRAINS.																			
PL - PLASTIC LIMIT																																							
OM - OPTIMUM MOISTURE SHRINKAGE LIMIT																																							
SL - SHRINKAGE LIMIT																																							
PLASTICITY																																							
NON PLASTIC																																							
SLIGHTLY PLASTIC																																							
MODERATELY PLASTIC																																							
HIGHLY PLASTIC																																							
COLOR																																							
DESCRIPTORS MAY INCLUDE COLOR OR COLOR COMBINATIONS (TAN, RED, YELLOW-BROWN, BLUE-GRAY). MODIFIERS SUCH AS LIGHT, DARK, STREAKED, ETC. ARE USED TO DESCRIBE APPEARANCE.																																							


24-FEB-2023 09:58 S:\EP0\Rel\igh\Investigation\TIP\HL0008L_GEO_PDWY\CADD_GEO\TECH\PlanProf\h0008L_rdy_tsh.dgn \$\$\$\$USERNAME\$\$\$\$

09/08/99

TIP PROJECT: HL-0008L

CONTRACT:

See Sheet 1A For Index of Sheets
See Sheet 1B For Conventional Plan Sheet Symbols
See Sheet RW01 Through RW0? For Survey Control and Right-of-Way Sheets

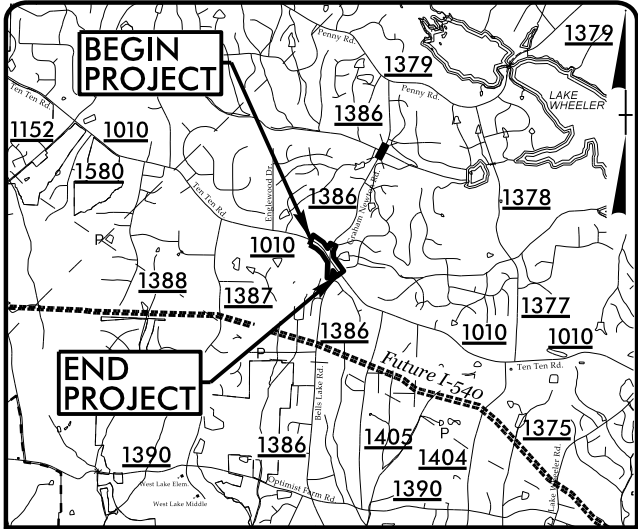

VICINITY MAP

25% APPROVED PLANS

STATE OF NORTH CAROLINA
DIVISION OF HIGHWAYS

WAKE COUNTY


LOCATION: TEN TEN ROAD (SR 1010) AT GRAHAM NEWTON ROAD (SR 1386) /
BELLS LAKE ROAD (SR 1386).

WIDEN FOR LEFT-TURN LANE ON EACH APPROACH

TYPE OF WORK: GRADING, DRAINAGE, PAVING, WIDENING, AND SIGNAL

STATE	STATE PROJECT REFERENCE NO.	SHEET NO.	TOTAL SHEETS
N.C.	HL-0008L	3	11
STATE PROJ. NO.	F.A. PROJ. NO.	DESCRIPTION	
49367.1.1		PE	

BEGIN TIP PROJECT HL-0008L
-L- STA. 12 + 15.00

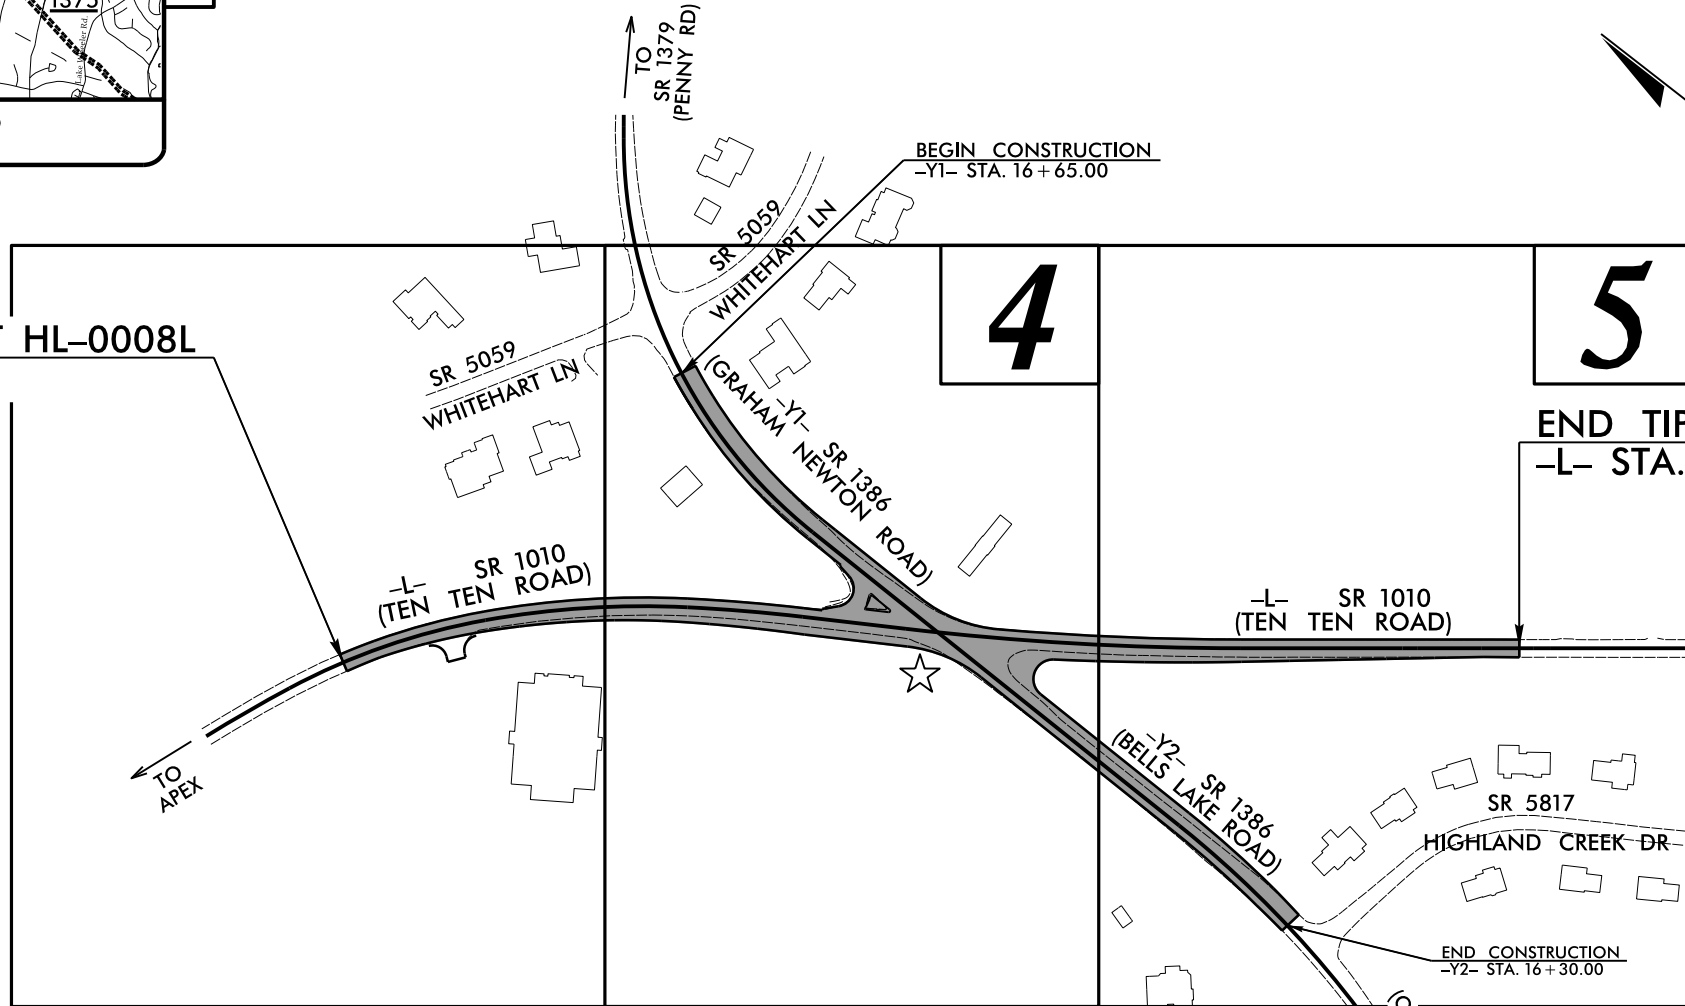

★ UPGRADE EXISTING SIGNAL

CLEARING ON THIS PROJECT SHALL BE PERFORMED TO THE LIMITS ESTABLISHED BY METHOD ____.

GRAPHIC SCALES



PLANS



PROFILE (HORIZONTAL)



PROFILE (VERTICAL)

DESIGN DATA

ADT 2024 = 14100
ADT 2044 = 14600
K = 8%
D = 65%
T = 5% *
V = 50 MPH
* TTST = 1% DUAL = 4%

FUNC CLASS =
MINOR ARTERIAL

PROJECT LENGTH

LENGTH ROADWAY = 0.310 mile
TIP PROJECT HL-0008L

TOTAL LENGTH = 0.310 mile
TIP PROJECT HL-0008L

Prepared For:
DIVISION OF HIGHWAYS
815 Stadium Drive, Durham, NC 27704



TGS ENGINEERS
706 HILLSBOROUGH ST
SUITE 200
RALEIGH, NC 27603

By:
PH (919) 773-8887
CORP. LICENSE NO.:
C-0275

2018 STANDARD SPECIFICATIONS

RIGHT OF WAY DATE:
JANUARY 3, 2023

LETTING DATE:
JUNE 18, 2024

V. MARCUS LOWERY, PE
PROJECT ENGINEER

S. REID DAVIDSON, PE
NCDOT CONTACT

HYDRAULICS ENGINEER


SIGNATURE: _____ P.E.

ROADWAY DESIGN
ENGINEER

SIGNATURE: _____ P.E.

INCOMPLETE PLANS
DO NOT USE FOR R/W ACQUISITION

DOCUMENT NOT CONSIDERED FINAL
UNLESS ALL SIGNATURES COMPLETED

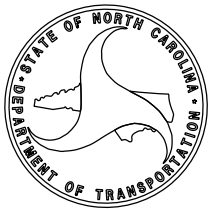



STATE OF NORTH CAROLINA
DEPARTMENT OF TRANSPORTATION

ROY COOPER
GOVERNOR

J. ERIC BOYETTE
SECRETARY

February 28, 2023

STATE PROJECT: 49367.1.1 (HL-0008L)
FEDERAL PROJECT: N/A
COUNTY: WAKE

DESCRIPTION: Ten Ten Road (SR 1010) at Graham Newton Road (SR 1386) / Bells Lake Road (SR 1386)

SUBJECT: Geotechnical Report – Inventory

The Geotechnical Engineering Unit has completed a subsurface investigation for this project and presents the following inventory.

Project Description

This project consists of improving the intersection of Ten Ten Road (SR 1010) and Graham Newton Road (SR 1386) / Bells Lake Road (SR 1386)

A geotechnical investigation was conducted during February of 2023. Six hand-auger borings were performed by the Geotechnical Engineering Unit. Representative soil samples were collected for visual classification in the field and selected samples were submitted for laboratory analysis by the Materials and Tests Unit.

The following alignments, totaling 0.310 miles, were investigated.

<u>Line</u>	<u>Stations</u>
-L-	12+15 to 28+50
-Y1-	16+65 to 21+73
-Y2-	10+00 to 16+30

Physiography and Geology

The project is located approximately 5 miles south of Raleigh city limits and within the Coastal Plain physiographic province of North Carolina. Coastal Plain soils in this area are derived from the Middendorf Formation. The topography is relatively flat. The widening project consists of a mixture of residential and wooded areas.

Soils Properties

Soils encountered during this investigation are Roadway Embankment, Undivided Coastal Plain, and Coastal Plain.

Roadway Embankment soils are found throughout the entire project. These soils primarily consist of orange-brown, moist, very soft to stiff, sandy clay and sandy silt with trace gravel (A-6, A-4). The sample results for this soil yielded a plastic index of 31.

Undivided Coastal Plain soils are present throughout the entire project. These soils are characterized by tan-orange, moist to saturated, very soft to medium stiff, silty clay with trace gravel (A-7). Plastic indices for these soils range from 19 to 20.

Coastal Plain soils are present throughout the entire project. These soils are characterized by red and orange mottled, moist, medium stiff to stiff, silty clay (A-7). The sample results for this soil yielded a plastic index of 19.

Groundwater

Groundwater measurements were taken during February of 2023 during average rainfall conditions. Groundwater was present in all boring, ranging from 0.6’ to 2.6’ below existing grade.

Mailing Address:
NC DEPARTMENT OF TRANSPORTATION
GEOTECHNICAL ENGINEERING UNIT
1589 MAIL SERVICE CENTER
RALEIGH NC 27699-1589


Telephone: 984-920-8900
Customer Service: 1-877-368-4968

Website: www.ncdot.gov

Location:
3301 JONES SAUSAGE RD. SUITE 100
GARNER, NC 27529

	-Y1-		2024	ADT
GRAHAM NEWTON RD	SR 1386		2044	
	7,300			
	11,800			
		1,600	1,550	
		4,100	1,050	
SR 1010	-L-			-L-
	14,100			12,150
	14,600	2,600	700	9,150
		5,100	2,700	
		7,450		
		14,450		
		-Y2-		
		SR 1386		
		BELLS LAKE RD		

-L-		-YI-
PI Sta 17+79.76	PI Sta 22+34.66	PI Sta 16+62.36
$\Delta = 3^{\circ} 48' 50.0''$ (RT)	$\Delta = 6^{\circ} 38' 09.1''$ (LT)	$\Delta = 5^{\circ} 24' 55.2''$ (LT)
$D = 2^{\circ} 23' 14.4''$	$D = 1^{\circ} 25' 56.6''$	$D = 8^{\circ} 14' 38.4''$
$L = 159.76'$	$L = 463.27'$	$L = 623.67'$
$T = 79.91'$	$T = 231.89'$	$T = 334.60'$
$R = 2,400.00'$	$R = 4,000.00'$	$R = 695.00'$
$SE = 0.04$	$SE = 0.03$	$SE = 0.04$
	$Lr = 108'$	$DS = 40$ MPH
		-Y2-
		PI Sta 16+78.33
		$\Delta = 19^{\circ} 50' 38.3''$ (RT)
		$D = 3^{\circ} 58' 43.9''$
		$L = 498.73'$
		$T = 251.89'$
		$R = 1,440.00'$
		$SE = 0.04$
		$Lr = 132'$

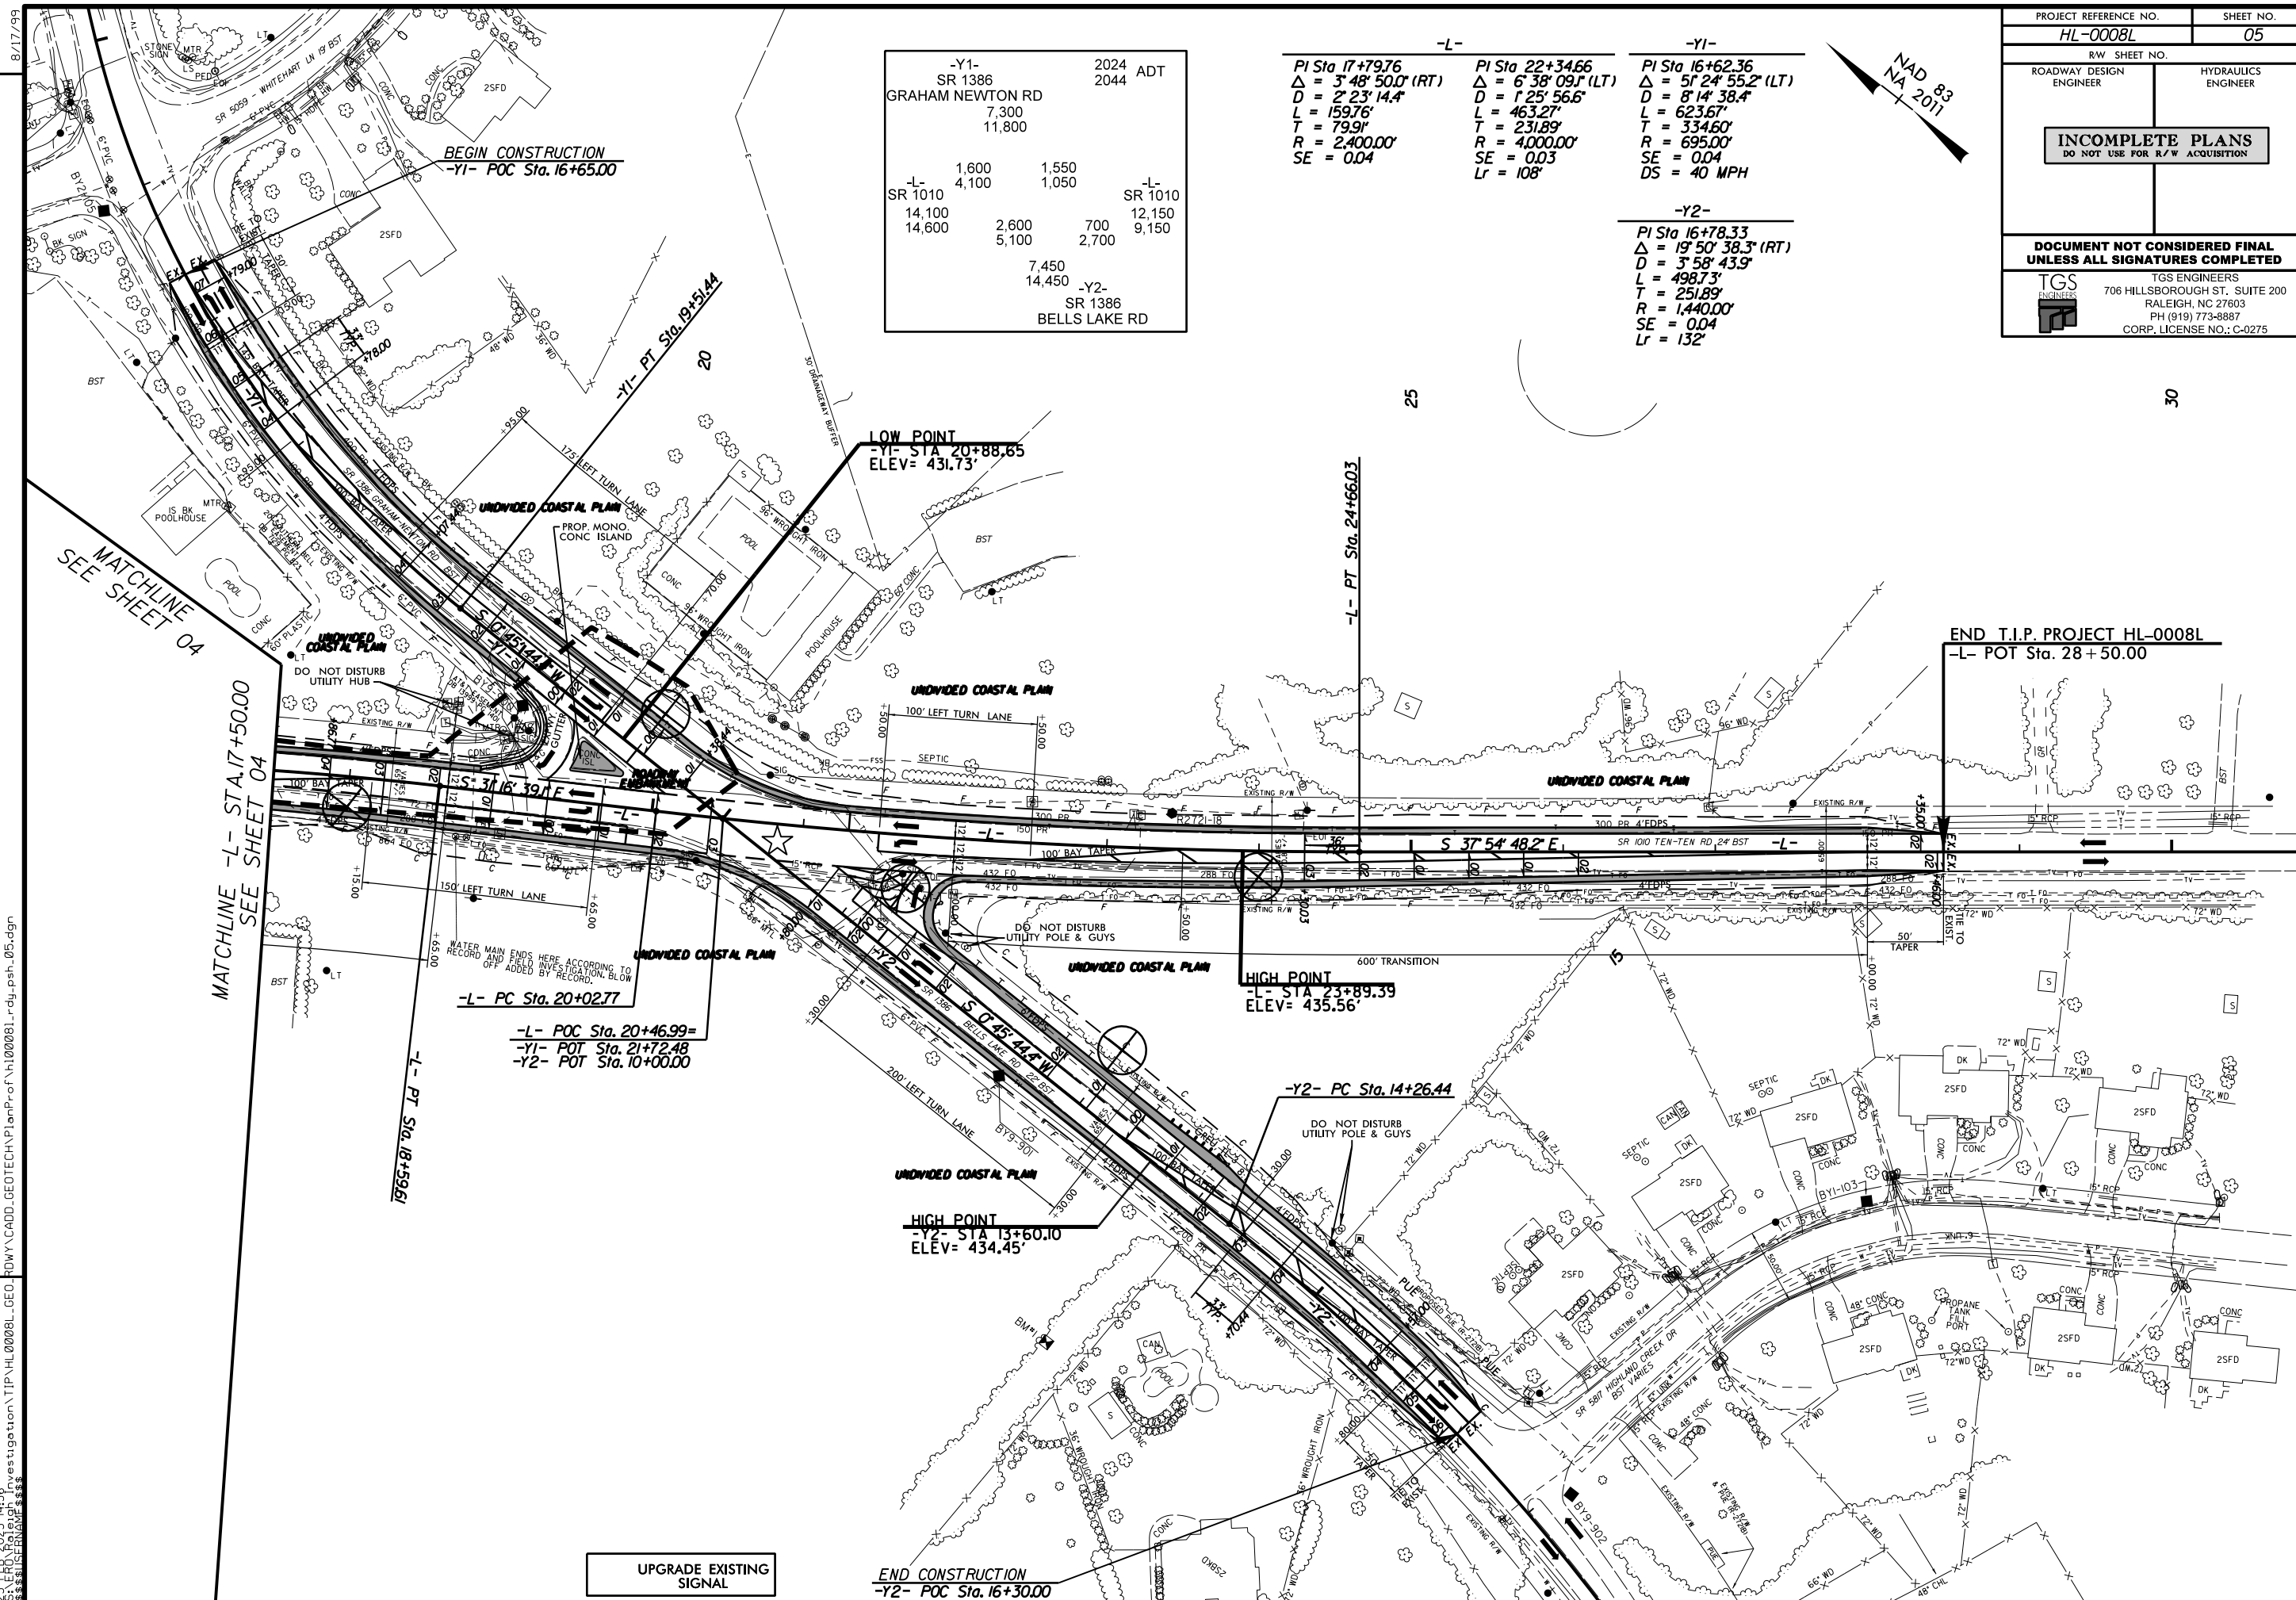

REVISIONS

23-FEB-2023 14:56
 \\FS01\cadd\Investigation\TIP\HL0008\GEO_POWY\CADD_GEO TECH\PlanProf\h100081_rdy_psh.05.dgn
 \$\$\$\$\$\$
 \$\$\$\$\$\$
 \$\$\$\$\$\$
 \$\$\$\$\$\$
 \$\$\$\$\$\$



