


09/08/99

TIP PROJECT: BP6.R019

CONTRACT: DF00565

See Sheet 1A For Index of Sheets
See Sheet 1B For Conventional Symbols

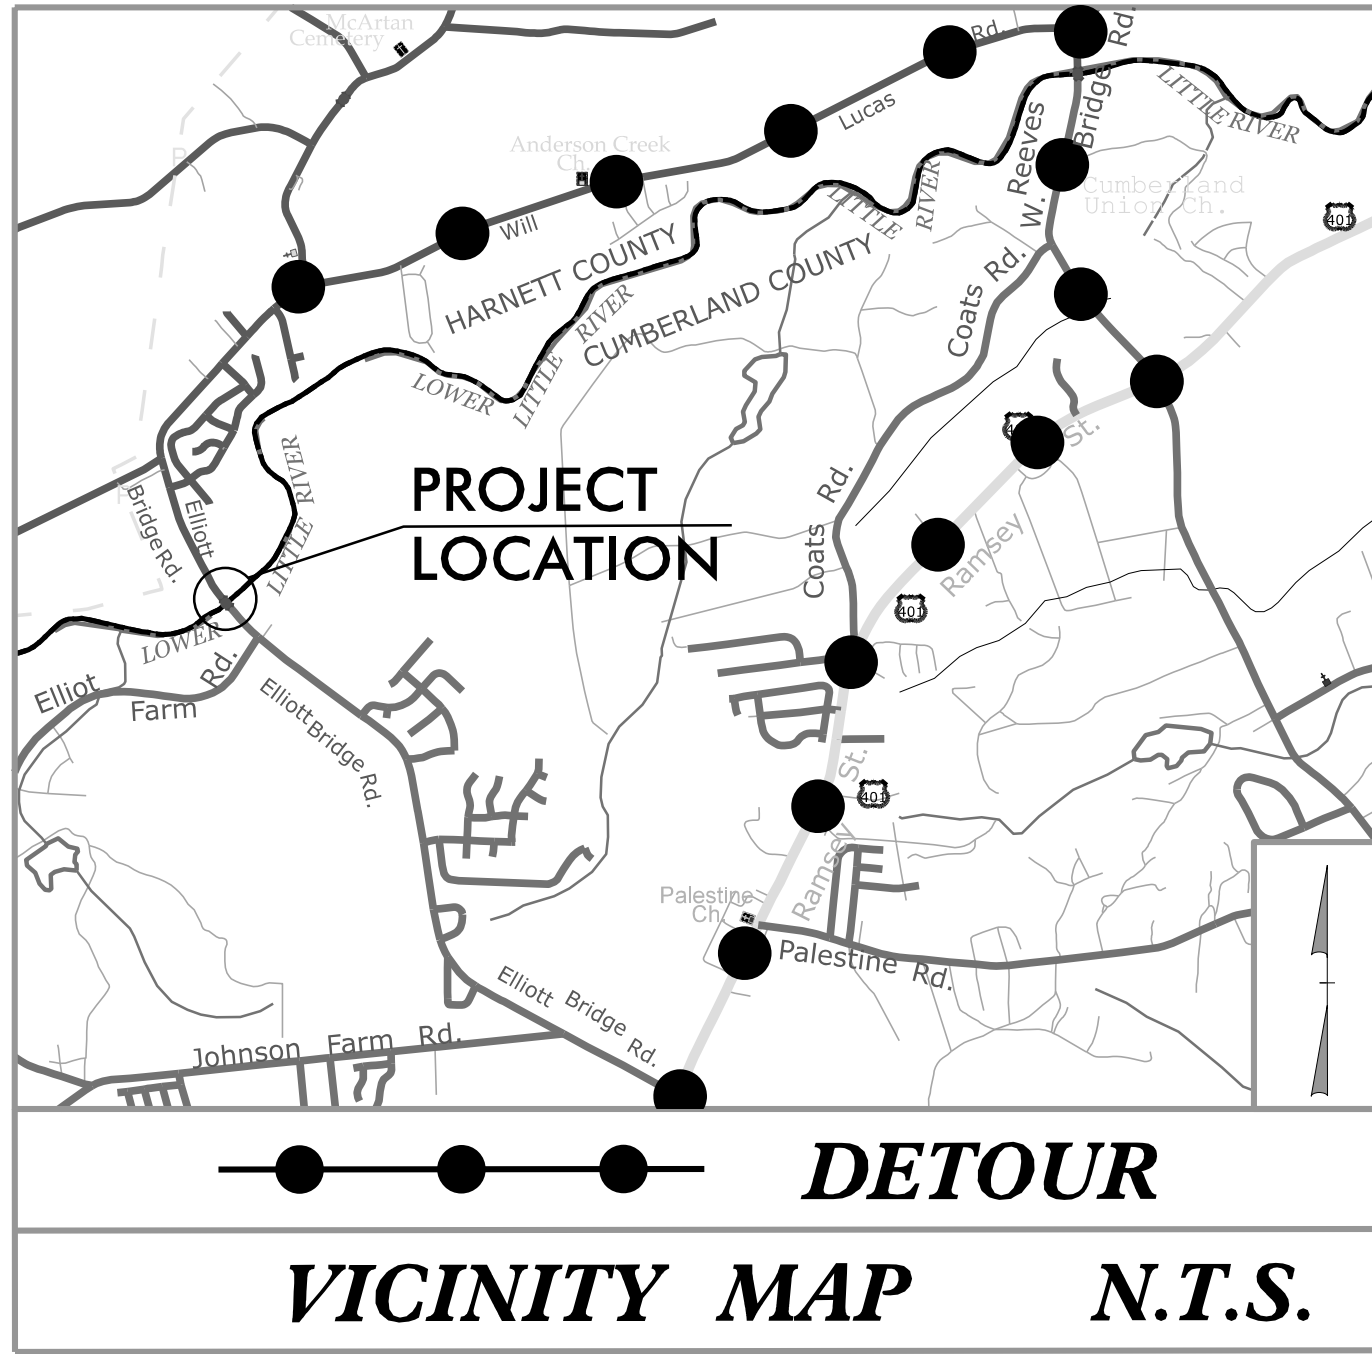

100% PLANS




STATE OF NORTH CAROLINA DIVISION OF HIGHWAYS

HARNETT AND CUMBERLAND COUNTIES

LOCATION: *BRIDGE 420074 OVER LOWER LITTLE RIVER
ON SR 2045 (ELLIOT BRIDGE ROAD)*

TYPE OF WORK: *GRADING, DRAINAGE, PAVING, AND STRUCTURE*


STATE	STATE PROJECT REFERENCE NO.	SHEET NO.	TOTAL SHEETS
N.C.	BP6.R019	11	
STATE PROJ. NO.	F. A. PROJ. NO.	DESCRIPTION	
BP6.R019.1		PE	
BP6.R019.2		ROW	
BP6.R019.3		CONST	

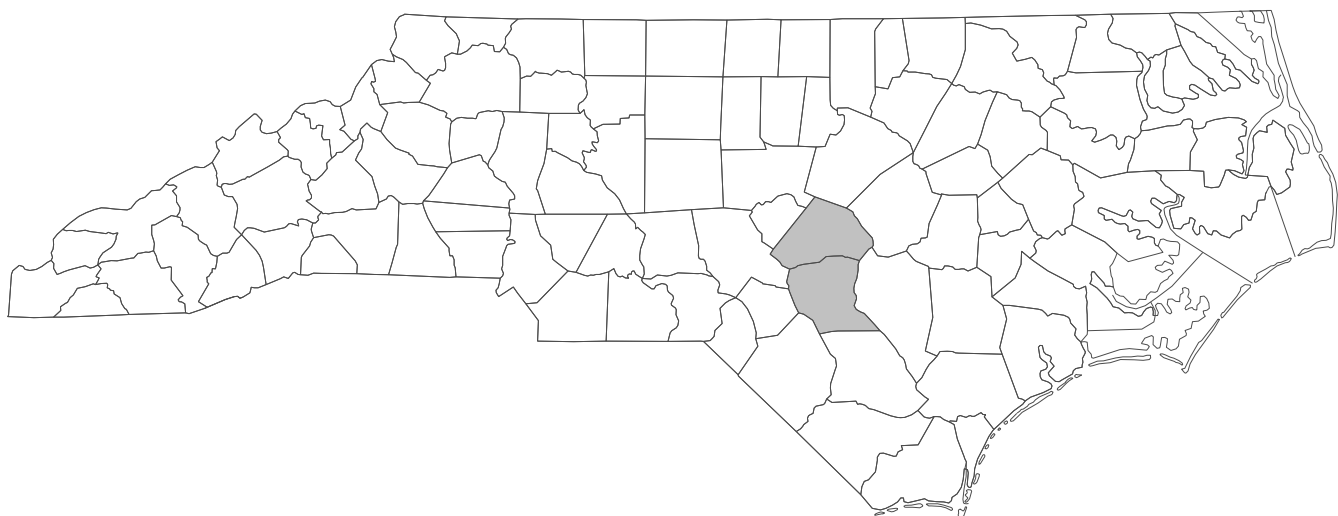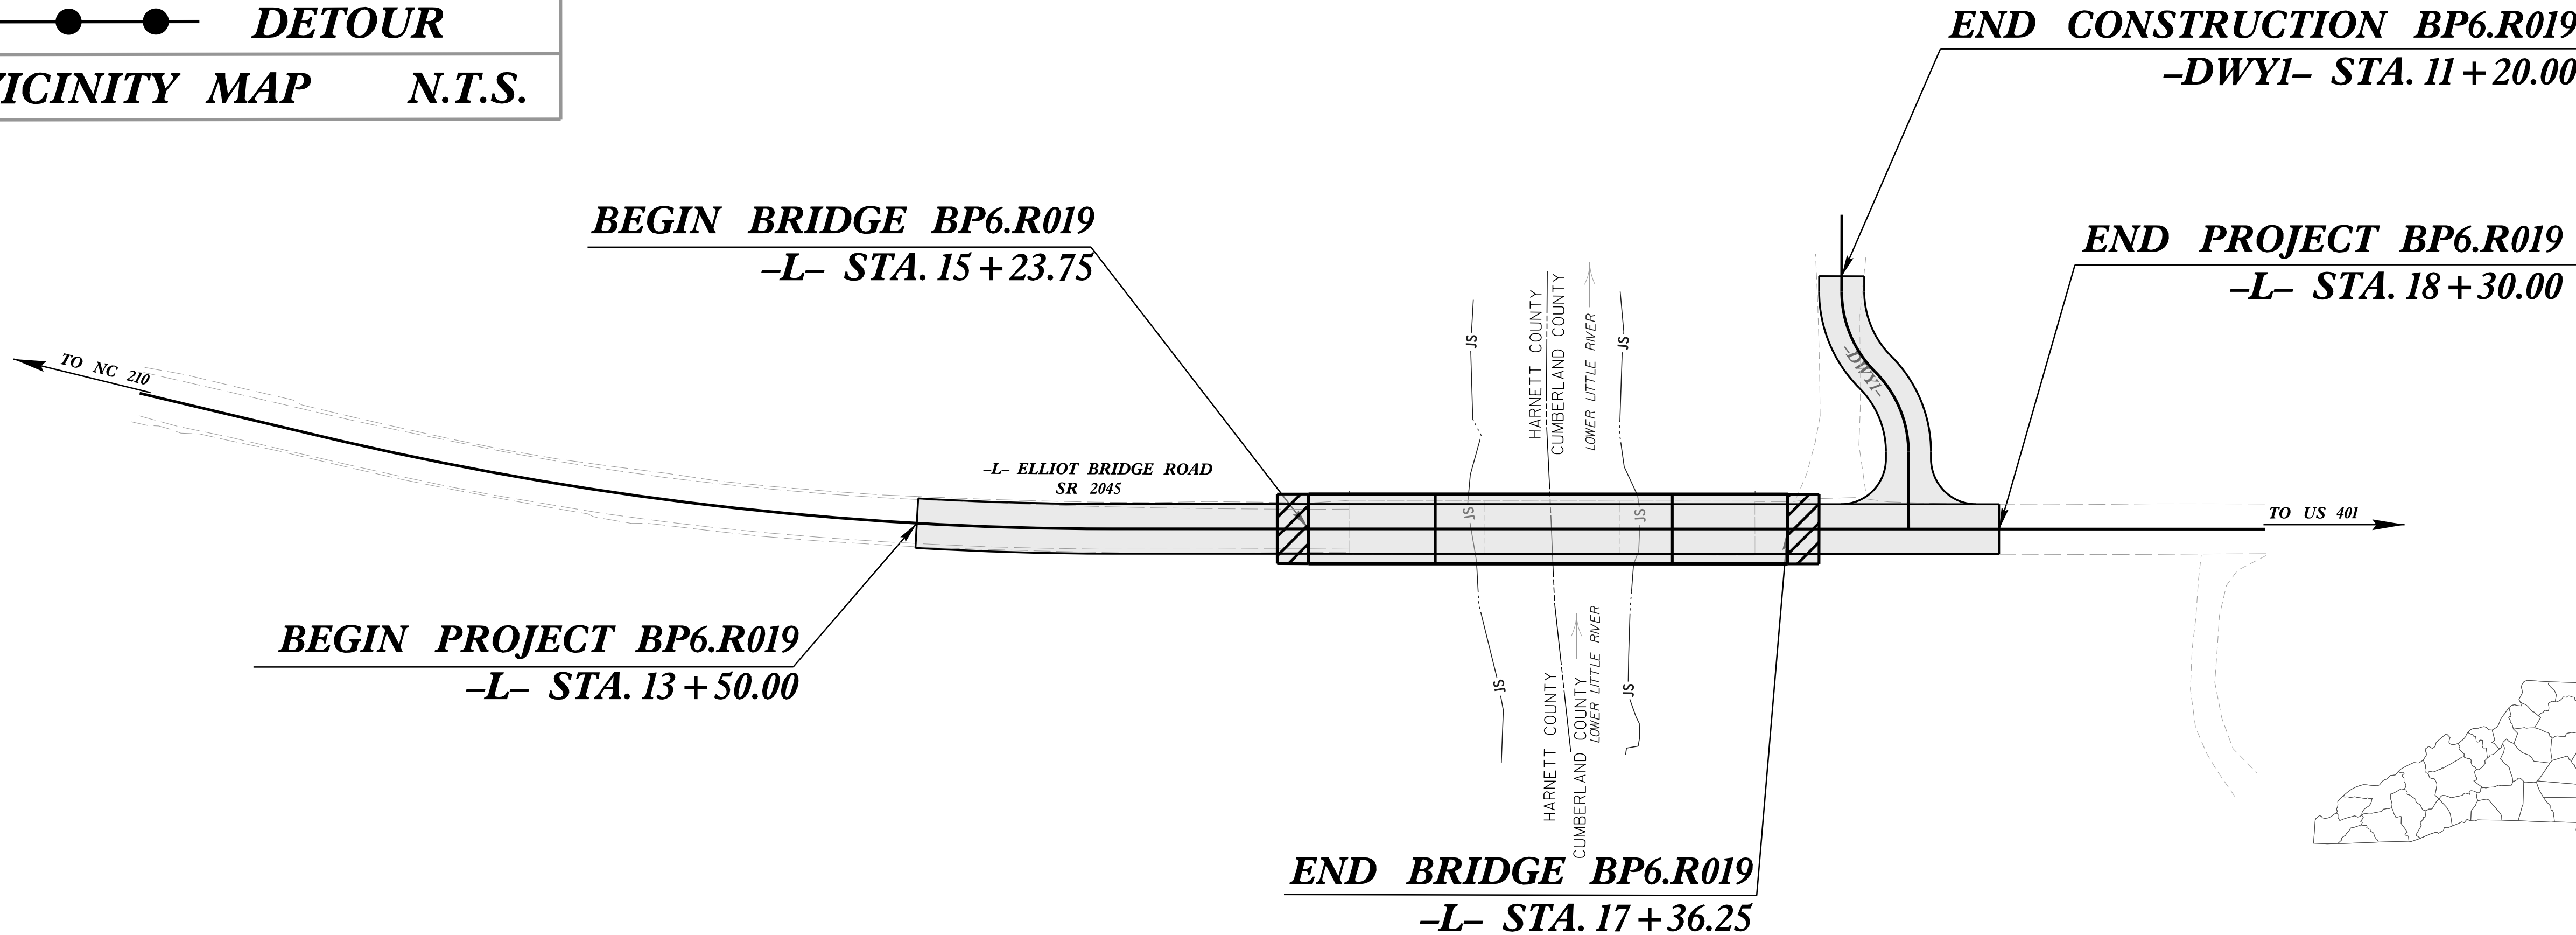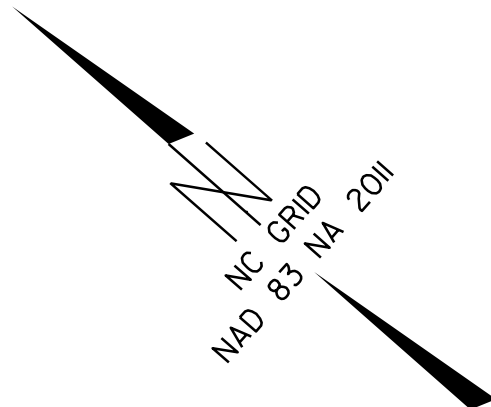

THERE IS NO CONTROL OF ACCESS ON THIS PROJECT.

DOCUMENT NOT CONSIDERED FINAL
UNLESS ALL SIGNATURES COMPLETED

GRAPHIC SCALES

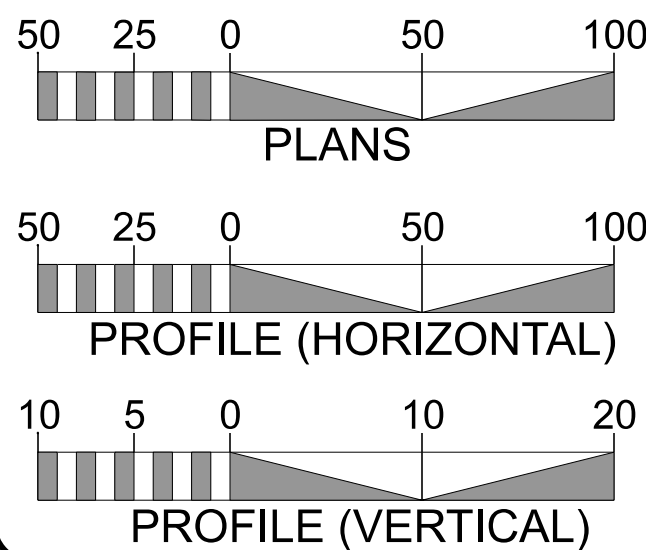

DESIGN DATA

ADT 2024 = 3,100
ADT 2044 = 3,100

T = 6 %
V = 60 MPH

FUNC CLASS =
MINOR COLLECTOR
SUBREGIONAL TIER

PROJECT LENGTH

LENGTH ROADWAY TIP PROJECT BP6.R019 = 0.051 MILES

LENGTH STRUCTURE TIP PROJECT BP6.R019 = 0.040 MILES

TOTAL LENGTH TIP PROJECT BP6.R019 = 0.091 MILES

PREPARED IN THE OFFICE OF:

RS&H

8521 SIX FORKS ROAD, SUITE 400
RALEIGH, NC 27615
NC FIRM LICENSE No: F-0493

FOR THE NORTH CAROLINA DEPARTMENT OF TRANSPORTATION

2024 STANDARD SPECIFICATIONS

RIGHT OF WAY DATE:
OCTOBER 25, 2025

LETTING DATE:
OCTOBER 21, 2026

DANA PACZEK, PE
PROJECT ENGINEER


JENNY YANG, EI
PROJECT DESIGN ENGINEER

ADAM BRITT
NCDOT CONTACT


HYDRAULICS ENGINEER



SIGNATURE: _____
ROADWAY DESIGN ENGINEER

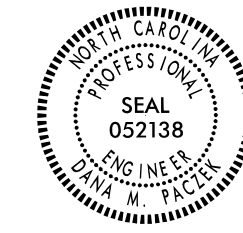

SIGNATURE: _____
P.E.

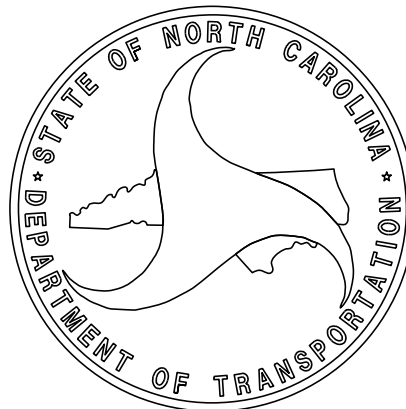

INDEX OF SHEETS

SHEET NUMBER	SHEET
1	TITLE SHEET
1A	INDEX OF SHEETS, GENERAL NOTES, AND STANDARD DRAWINGS
1B	CONVENTIONAL SYMBOLS
2A-1	PAVEMENT SCHEDULE AND TYPICAL SECTIONS
2C-1 THRU 2C-4	ROADWAY DETAILS
3B-1	EARTHWORK, GUARDRAIL, SHOULDER BERM GUTTER, AND PAVEMENT REMOVAL SUMMARIES
3D-1	DRAINAGE SUMMARY
4	PLAN SHEET
5	PROFILE SHEET
RW-1 THRU RW-04	RIGHT OF WAY SHEET
TMP-1 THRU TMP-3	TRANSPORTATION MANAGEMENT PLANS
PMP-1 THRU PMP-2	PAVEMENT MARKING PLANS
EC-1 THRU EC-5	EROSION CONTROL PLANS
SIGN-1 THRU SIGN-2	SIGNING PLANS
X-1A	CROSS-SECTION SUMMARY SHEET
X-1 THRU X-10	CROSS-SECTION SHEETS
S-1 THRU S-28	STRUCTURE PLANS
SN	STRUCTURE STANDARD NOTES SHEET

GENERAL NOTES

GENERAL NOTES:	2024 SPECIFICATIONS EFFECTIVE: 01-16-2024 REVISED:
GRADE LINE: GRADING AND SURFACING:	THE GRADE LINES SHOWN DENOTE THE FINISHED ELEVATION OF THE PROPOSED SURFACING AT GRADE POINTS SHOWN ON THE TYPICAL SECTIONS. GRADE LINES MAY BE ADJUSTED AT THEIR BEGINNING AND ENDING AND AT STRUCTURES AS DIRECTED BY THE ENGINEER IN ORDER TO SECURE A PROPER TIE-IN.
CLEARING:	CLEARING ON THIS PROJECT SHALL BE PERFORMED TO THE LIMITS ESTABLISHED BY METHOD II.
SUPERELEVATION:	ALL CURVES ON THIS PROJECT SHALL BE SUPERELEVATED IN ACCORDANCE WITH STD. NO. 225.04 USING THE RATE OF SUPERELEVATION AND RUNOFF SHOWN ON THE PLANS. SUPERELEVATION IS TO BE REVOLVED ABOUT THE GRADE POINTS SHOWN ON THE TYPICAL SECTIONS.
SHOULDER CONSTRUCTION:	ASPHALT, EARTH, AND CONCRETE SHOULDER CONSTRUCTION ON THE HIGH SIDE OF SUPERELEVATED CURVES SHALL BE IN ACCORDANCE WITH STD. NO. 560.01
GUARDRAIL:	THE GUARDRAIL LOCATIONS SHOWN ON THE PLANS MAY BE ADJUSTED DURING CONSTRUCTION AS DIRECTED BY THE ENGINEER. THE CONTRACTOR SHOULD CONSULT WITH THE ENGINEER PRIOR TO ORDERING GUARDRAIL MATERIAL.
TEMPORARY SHORING:	SHORING REQUIRED FOR THE MAINTENANCE OF TRAFFIC WILL BE PAID FOR AS "EXTRA WORK" IN ACCORDANCE WITH SECTION 104-7.
END BENTS:	THE ENGINEER SHALL CHECK THE STRUCTURE END BENT PLANS, DETAILS, AND CROSS-SECTION PRIOR TO SETTING OF THE SLOPE STAKES FOR THE EMBANKMENT OR EXCAVATION APPROACHING A BRIDGE.
UTILITIES:	UTILITY OWNERS ON THIS PROJECT ARE BRIGHTSPEED AND HARNETT REGIONAL WATER ANY RELOCATION OF EXISTING UTILITIES WILL BE ACCOMPLISHED BY OTHERS.
RIGHT-OF-WAY MARKERS:	ALL RIGHT-OF-WAY MARKERS ON THIS PROJECT SHALL BE PLACED BY CONTRACT.

STANDARD DRAWINGS

2024 ROADWAY ENGLISH STANDARD DRAWINGS	EFF. 01-16-2024 REV.
The following Roadway Standards as appear in "Roadway Standard Drawings" Contracts Standards and Development Unit - N. C. Department of Transportation - Raleigh, N. C., Dated January 16, 2024 are applicable to this project and by reference hereby are considered a part of these plans:	
STD.NO.	TITLE
DIVISION 2 - EARTHWORK	
200.02	Method of Clearing - Method II
225.02	Guide for Grading Subgrade - Secondary and Local
225.04	Method of Obtaining Superelevation - Two Lane Pavement
DIVISION 3 - PIPE CULVERTS	
300.01	Method of Pipe Installation (Use Details in Lieu of Standards for Sheet 1 and 2 of 2)
DIVISION 4 - MAJOR STRUCTURES	
423.01	Bridge Approach Fills - Type 1 Approach Fill for Bridge Abutment
DIVISION 5 - SUBGRADE, BASES AND SHOULDERS	
560.01	Method of Shoulder Construction - High Side of Superelevated Curve - Method I
DIVISION 8 - INCIDENTALS	
840.14	Concrete Drop Inlet - 12" thru 30" Pipe
840.29	Frames and Narrow Slot Flat Grates
840.35	Traffic Bearing Grated Drop Inlet - for Cast Iron Double Frame and Grates
846.04	Drop Inlet Installation in Shoulder Berm Gutter
862.01	Guardrail Placement (Use Details in Lieu of Standards for Sheet 4 and 6 of 15)
862.02	Guardrail Installation
862.03	Structure Anchor Units (Use Detail in Lieu of Standard for Sheet 8 of 9)

BPG.R019

IA

NORTH CAROLINA
DEPARTMENT OF TRANSPORTATION
HARNETT AND CUMBERLAND
COUNTY

ROADWAY DESIGN UNIT

ROADWAY DESIGN
ENGINEER

HYDRAULICS
ENGINEER






DOCUMENT NOT CONSIDERED FINAL
UNTIL ALL SIGNATURES COMPLETED

PREPARED BY







8501 SUN FOREST ROAD, SUITE 400
RALEIGH, NC 27615
NC PERM LICENSE NO. F-0492

Note: Not to Scale






BOUNDARIES AND PROPERTY:

     State Line	_____	
County Line	_____	
Township Line	_____	
City Line	_____	
Reservation Line	_____	
Property Line	_____	
Existing Iron Pin (EIP)	_____	 EIP
Computed Property Corner	_____	
Existing Concrete Monument (ECM)	_____	 ECM
Parcel / Sequence Number	_____	
Existing Fence Line	_____	
Proposed Woven Wire Fence	_____	
Proposed Chain Link Fence	_____	
Proposed Barbed Wire Fence	_____	
Existing Wetland Boundary	_____	 WLB
Proposed Wetland Boundary	_____	 WLB
Existing Endangered Animal Boundary	_____	 EAB
Existing Endangered Plant Boundary	_____	 EPB
Existing Historic Property Boundary	_____	 HPB
Known Contamination Area: Soil	_____	 S  S
Potential Contamination Area: Soil	_____	 S  S
Known Contamination Area: Water	_____	 W  W
Potential Contamination Area: Water	_____	 W  W
Contaminated Site: Known or Potential	_____	 

BUILDINGS AND OTHER CULTURE:

      Gas Pump Vent or U/G Tank Cap	
Sign	
Well	
Small Mine	
Foundation	
Area Outline	
Cemetery	
Building	
School	
Church	
Dam	

HYDROLOGY:

     Stream or Body of Water	
Hydro, Pool or Reservoir	
Jurisdictional Stream	JS 
Buffer Zone 1	BZ 1 
Buffer Zone 2	BZ 2 
Flow Arrow	
Disappearing Stream	
Spring	
Wetland	
Proposed Lateral, Tail, Head Ditch	
False Sump	

RAILROADS:

Standard Gauge		
RR Signal Milepost		
Switch		
RR Abandoned		
RR Dismantled		

RIGHT OF WAY & PROJECT CONTROL:

Primary Horiz Control Point	
Primary Horiz and Vert Control Point	
Secondary Horiz and Vert Control Point	
Vertical Benchmark	
Existing Right of Way Monument	
Proposed Right of Way Monument (Rebar and Cap)	
Proposed Right of Way Monument (Concrete)	
Existing Permanent Easement Monument	
Proposed Permanent Easement Monument (Rebar and Cap)	
Existing C/A Monument	
Proposed C/A Monument (Rebar and Cap)	
Proposed C/A Monument (Concrete)	
Existing Right of Way Line	
Proposed Right of Way Line	
Existing Control of Access Line	
Proposed Control of Access Line	
Proposed ROW and CA Line	
Existing Easement Line	
Proposed Temporary Construction Easement	
Permanent Construction Easement	
Proposed Temporary Drainage Easement	
Proposed Permanent Drainage Easement	
Proposed Permanent Drainage/Utility Easement	
Proposed Permanent Utility Easement	
Proposed Temporary Utility Easement	
Proposed Aerial Utility Easement	

ROADS AND RELATED FEATURES:

Existing Edge of Pavement		
Existing Curb		
Proposed Slope Stakes Cut		
Proposed Slope Stakes Fill		
Proposed Curb Ramp		
Existing Metal Guardrail		
Proposed Guardrail		
Existing Cable Guiderail		
Proposed Cable Guiderail		
Equality Symbol		
Pavement Removal		

VEGETATION:

Single Tree _____

Single Shrub _____ 

CONVENTIONAL PLAN SHEET SYMBOLS

Hedge _____ 

Woods Line _____ 

Orchard _____ 

Vineyard _____

Vineyard

EXISTING STRUCTURES:



MAJOR:

Bridge, Tunnel or Box Culvert	
Bridge Wing Wall, Head Wall and End Wall	
MINOR:	
Head and End Wall	
Pipe Culvert	
Footbridge	
Drainage Box: Catch Basin, DI or JB	
Paved Ditch Gutter	
Storm Sewer Manhole	
Storm Sewer	

UTILITIES:

* SUE - Subsurface Utility Engineering
LOS - Level of Service - A,B,C or D (Accuracy)

POWER:

  Existing Power Pole	
Proposed Power Pole	
Existing Joint Use Pole	
Proposed Joint Use Pole	
Power Manhole	
Power Line Tower	
Power Transformer	
U/G Power Cable Hand Hole	
H-Frame Pole	
U/G Power Line Test Hole (SUE - LOS A)*	
U/G Power Line (SUE - LOS B)*	
U/G Power Line (SUE - LOS C)*	
U/G Power Line (SUE - LOS D)*	

TELEPHONE:

Existing Telephone Pole	
Proposed Telephone Pole	
Telephone Manhole	
Telephone Pedestal	
Telephone Cell Tower	
U/G Telephone Cable Hand Hole	
U/G Telephone Test Hole (SUE - LOS A)*	
U/G Telephone Cable (SUE - LOS B)*	----- T -----
U/G Telephone Cable (SUE - LOS C)*	----- T -----
U/G Telephone Cable (SUE - LOS D)*	----- T -----
U/G Telephone Conduit (SUE - LOS B)*	----- TC -----
U/G Telephone Conduit (SUE - LOS C)*	----- TC -----
U/G Telephone Conduit (SUE - LOS D)*	----- TC -----
U/G Fiber Optics Cable (SUE - LOS B)*	----- T FO -----
U/G Fiber Optics Cable (SUE - LOS C)*	----- T FO -----
U/G Fiber Optics Cable (SUE - LOS D)*	----- T FO -----

WATER:

Water Manhole	_____	
Water Meter	_____	
Water Valve	_____	
Water Hydrant	_____	
U/G Water Line Test Hole (SUE - LOS A)*	_____	
U/G Water Line (SUE - LOS B)*	_____	----- W -----
U/G Water Line (SUE - LOS C)*	_____	----- W -----
U/G Water Line (SUE - LOS D)*	_____	----- W -----
Above Ground Water Line	_____	A/G Water

TV:

TV Pedestal	_____	
TV Tower	_____	
U/G TV Cable Hand Hole	_____	
U/G TV Test Hole (SUE - LOS A)*	_____	
U/G TV Cable (SUE - LOS B)*	_____	--- -- TV --- --
U/G TV Cable (SUE - LOS C)*	_____	--- -- TV --- --
U/G TV Cable (SUE - LOS D)*	_____	--- -- TV --- --
U/G Fiber Optic Cable (SUE - LOS B)*	_____	--- -- TV FO --- --
U/G Fiber Optic Cable (SUE - LOS C)*	_____	--- -- TV FO --- --
U/G Fiber Optic Cable (SUE - LOS D)*	_____	--- -- TV FO --- --

GAS:

Gas Valve	_____	
Gas Meter	_____	
U/G Gas Line Test Hole (SUE - LOS A)*	_____	
U/G Gas Line (SUE - LOS B)*	_____	--- G ---
U/G Gas Line (SUE - LOS C)*	_____	--- G ---
U/G Gas Line (SUE - LOS D)*	_____	G _____
Above Ground Gas Line	_____	A/G Gas

SANITARY SEWER:


Sanitary Sewer Manhole	_____	
Sanitary Sewer Cleanout	_____	
U/G Sanitary Sewer Line	_____	SS _____
Above Ground Sanitary Sewer	_____	<u>A/G Sanitary Sewer</u>
SS Force Main Line Test Hole (SUE - LOS A)*		
SS Force Main Line (SUE - LOS B)*	_____	----- FSS -----
SS Force Main Line (SUE - LOS C)*	_____	----- FSS -----
SS Force Main Line (SUE - LOS D)*	_____	----- FSS -----

MISCELLANEOUS:


Utility Pole	
Utility Pole with Base	
Utility Located Object	
Utility Traffic Signal Box	
Utility Unknown U/G Line (SUE - LOS B)*	
U/G Tank; Water, Gas, Oil	
Underground Storage Tank, Approx. Loc.	
A/G Tank; Water, Gas, Oil	
Geoenvironmental Boring	
Abandoned According to Utility Records	AATUR
End of Information	E.O.I.

PAVEMENT SCHEDULE	
(FINAL PAVEMENT DESIGN RECEIVED DECEMBER 12, 2025)	
A1	PROP. PORTLAND CEMENT CONCRETE PAVEMENT
C1	PROP. APPROX. 1.5" ASPHALT CONCRETE SURFACE COURSE, TYPE S9.5B, AT AN AVERAGE RATE OF 165 LBS. PER SQ. YD.
C2	PROP. APPROX. 3" ASPHALT CONCRETE SURFACE COURSE, TYPE S9.5B, AT AN AVERAGE RATE OF 165 LBS. PER SQ. YD. IN EACH OF TWO LAYERS.
C3	PROP. VAR. DEPTH ASPHALT CONCRETE SURFACE COURSE, TYPE S9.5B, AT AN AVERAGE RATE OF 110 LBS. PER SQ. YD. PER 1" DEPTH. TO BE PLACED IN LAYERS NOT LESS THAN 1.0" IN DEPTH OR GREATER THAN 1.5" IN DEPTH.
D1	PROP. APPROX. 4" ASPHALT CONCRETE INTERMEDIATE COURSE, TYPE I19.0C, AT AN AVERAGE RATE OF 456 LBS. PER SQ. YD.
D2	PROP. VAR. DEPTH ASPHALT CONCRETE INTERMEDIATE COURSE, TYPE I19.0C, AT AN AVERAGE RATE OF 114 LBS. PER SQ. YD. PER 1" DEPTH TO BE PLACED
E1	PROP. APPROX. 4.0" ASPHALT CONCRETE BASE COURSE, TYPE B25.0C, AT AN AVERAGE RATE OF 456 LBS. PER SQ. YD.
E2	PROP. VAR. DEPTH ASPHALT CONCRETE BASE COURSE, TYPE B25.0C, AT AN AVERAGE RATE OF 114 LBS. PER SQ. YD. PER 1" DEPTH TO BE PLACED IN LAYERS NOT LESS THAN 3" IN DEPTH OR GREATER THAT 5.5" IN DEPTH.
J1	8" AGGREGATED BASE COURSE
T	EARTH MATERIAL
U	EXISTING PAVEMENT
V	3" MILLING
W	VARIABLE DEPTH ASPHALT PAVEMENT (SEE WEDGING DETAIL)


NOTE: ALL PAVEMENT SLOPES 1:1 UNLESS NOTED OTHERWISE

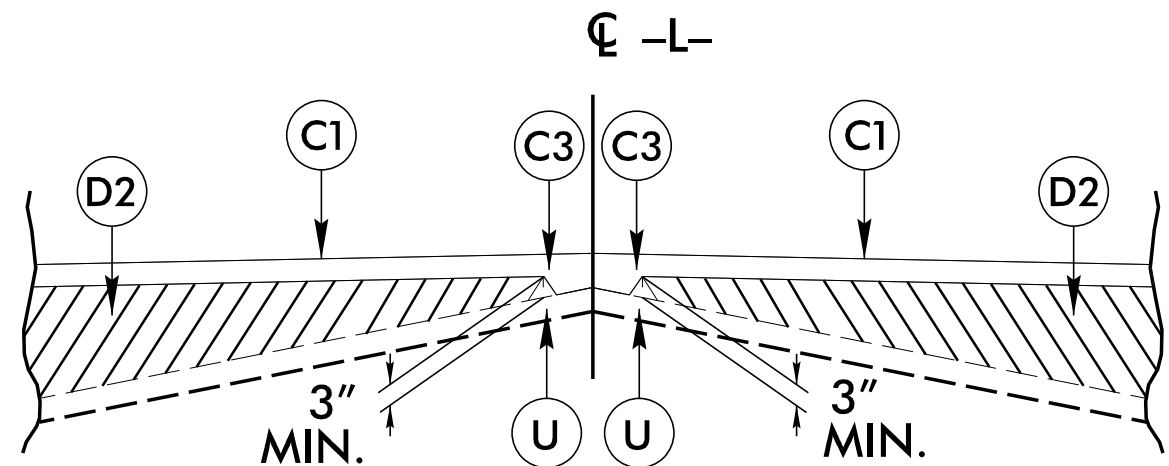

STANDARD WEDGING DETAIL

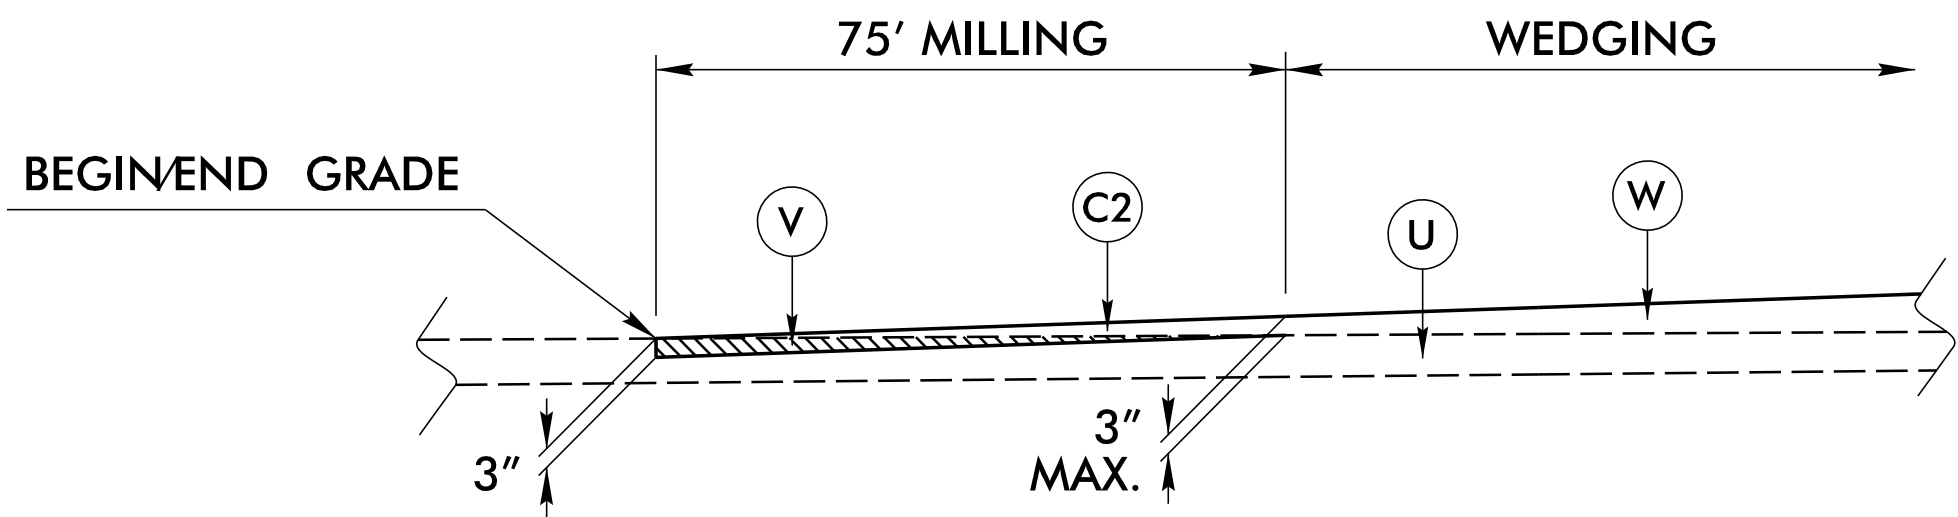


DETAIL OF 3.0" MILLING AT PAVEMENT TIE-INS

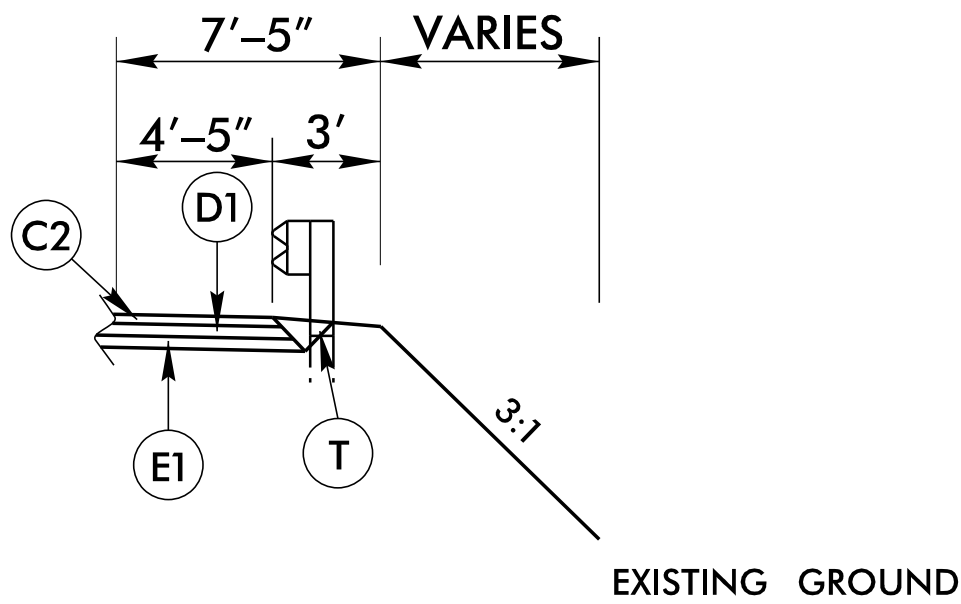


*SHOULDER DETAIL

USE IN CONJUNCTION WITH GUARDRAIL ON -L-
SEE CROSS SECTIONS

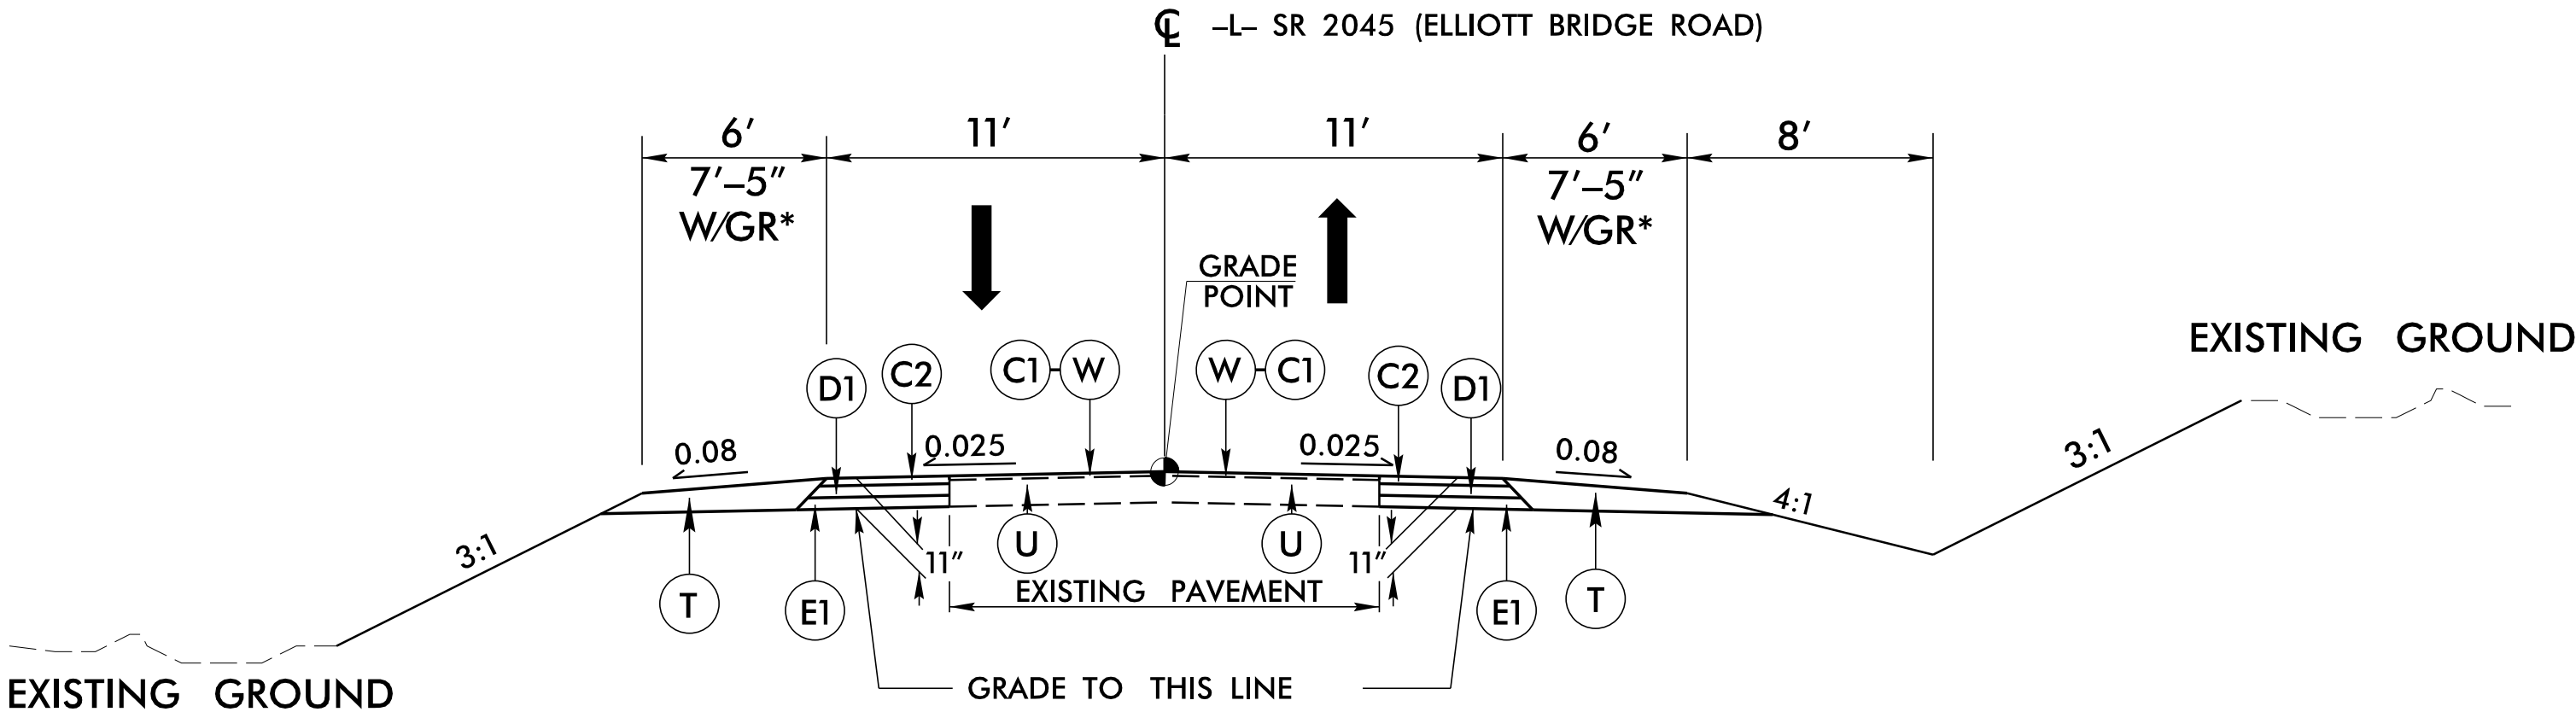


TYPICAL SECTION NO. 1

-L- STA. 13+50 TO -L- STA. 15+23.75 (BEGIN BRIDGE)
-L- STA. 17+36.25 (END BRIDGE) TO -L- STA. 18+30.00

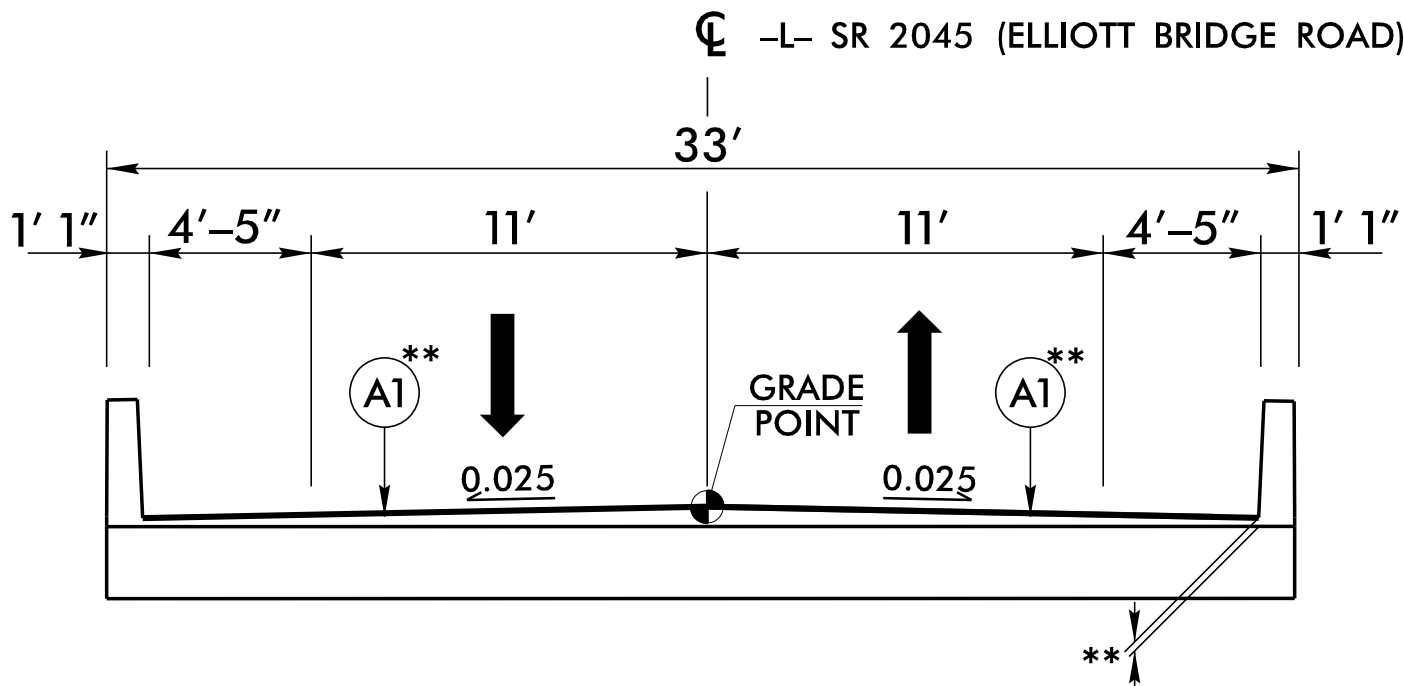



TYPICAL SECTION NO. 2

-L- STA. 15+23.75 TO -L- STA. 17+36.25

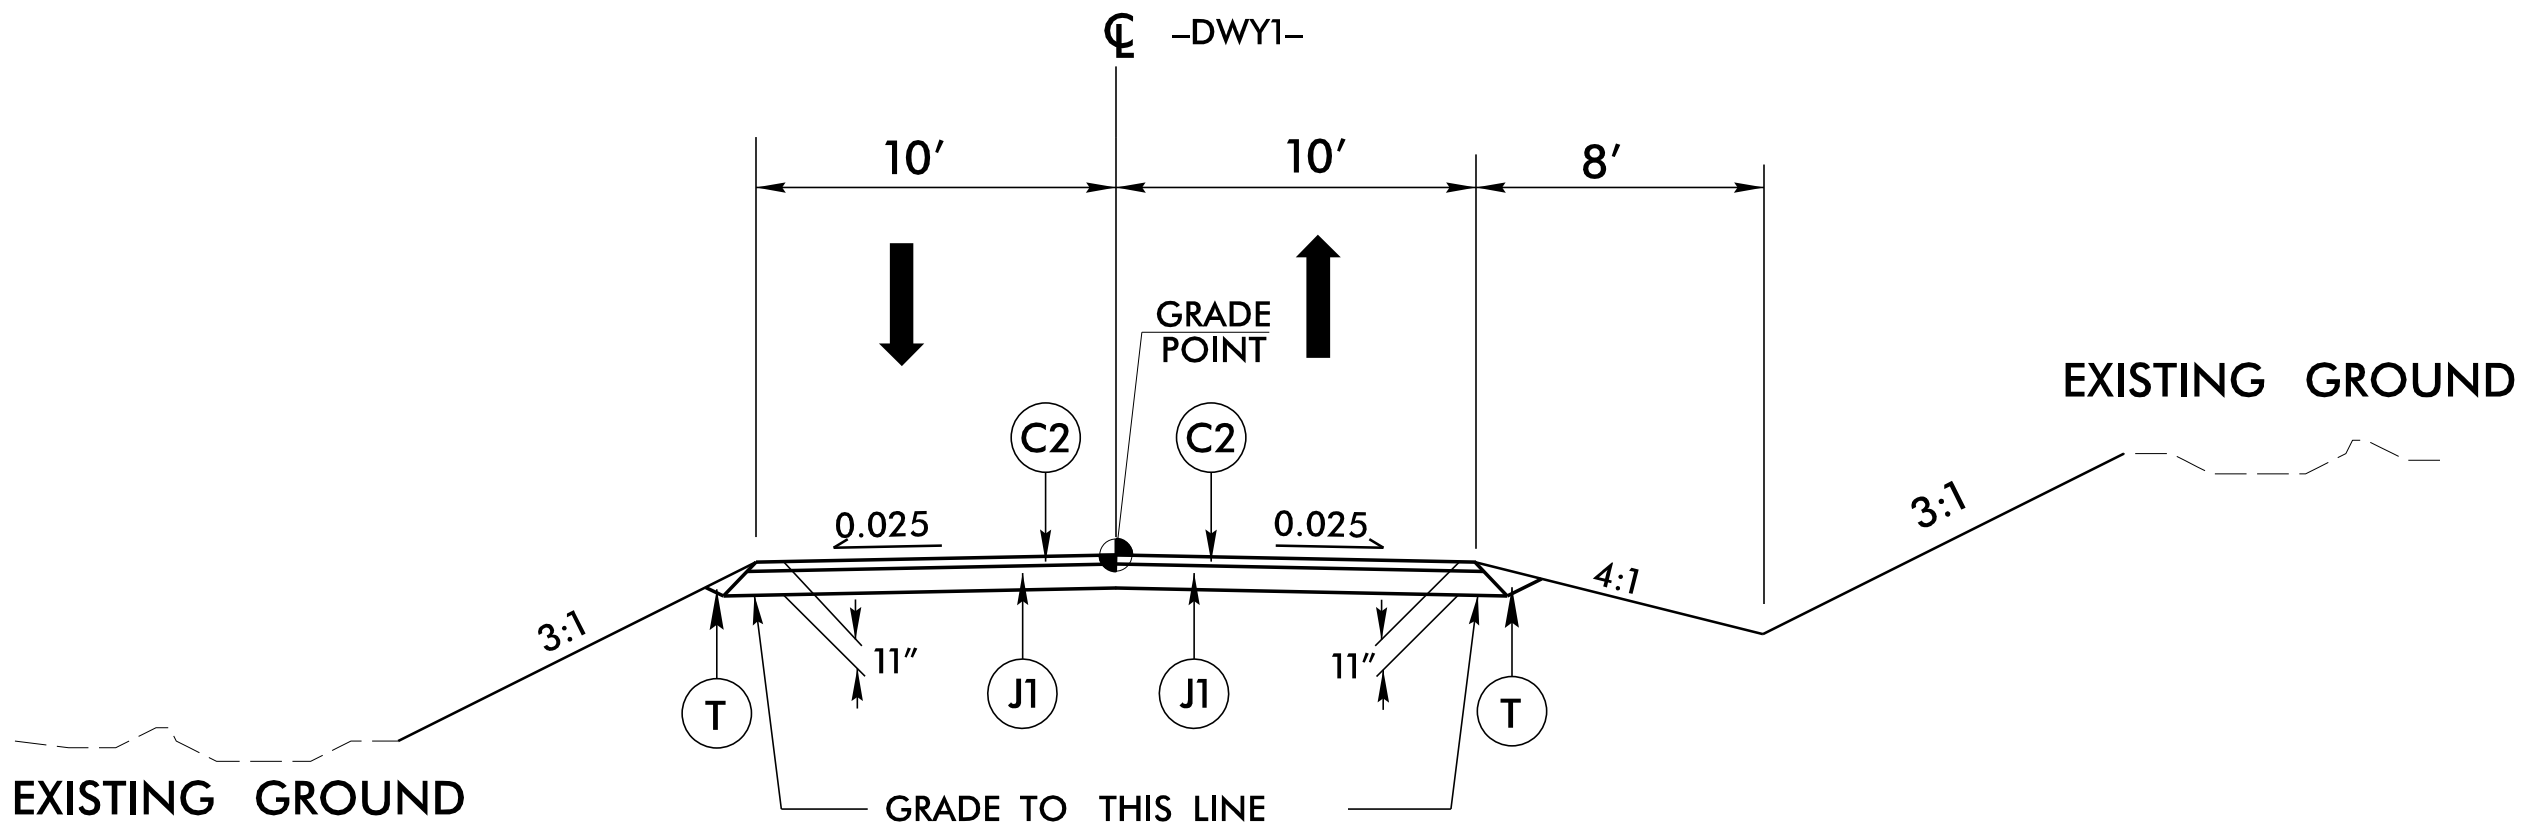

TYPICAL SECTION NO. 3

-DWY1- 10+11.00 TO 11+20.00

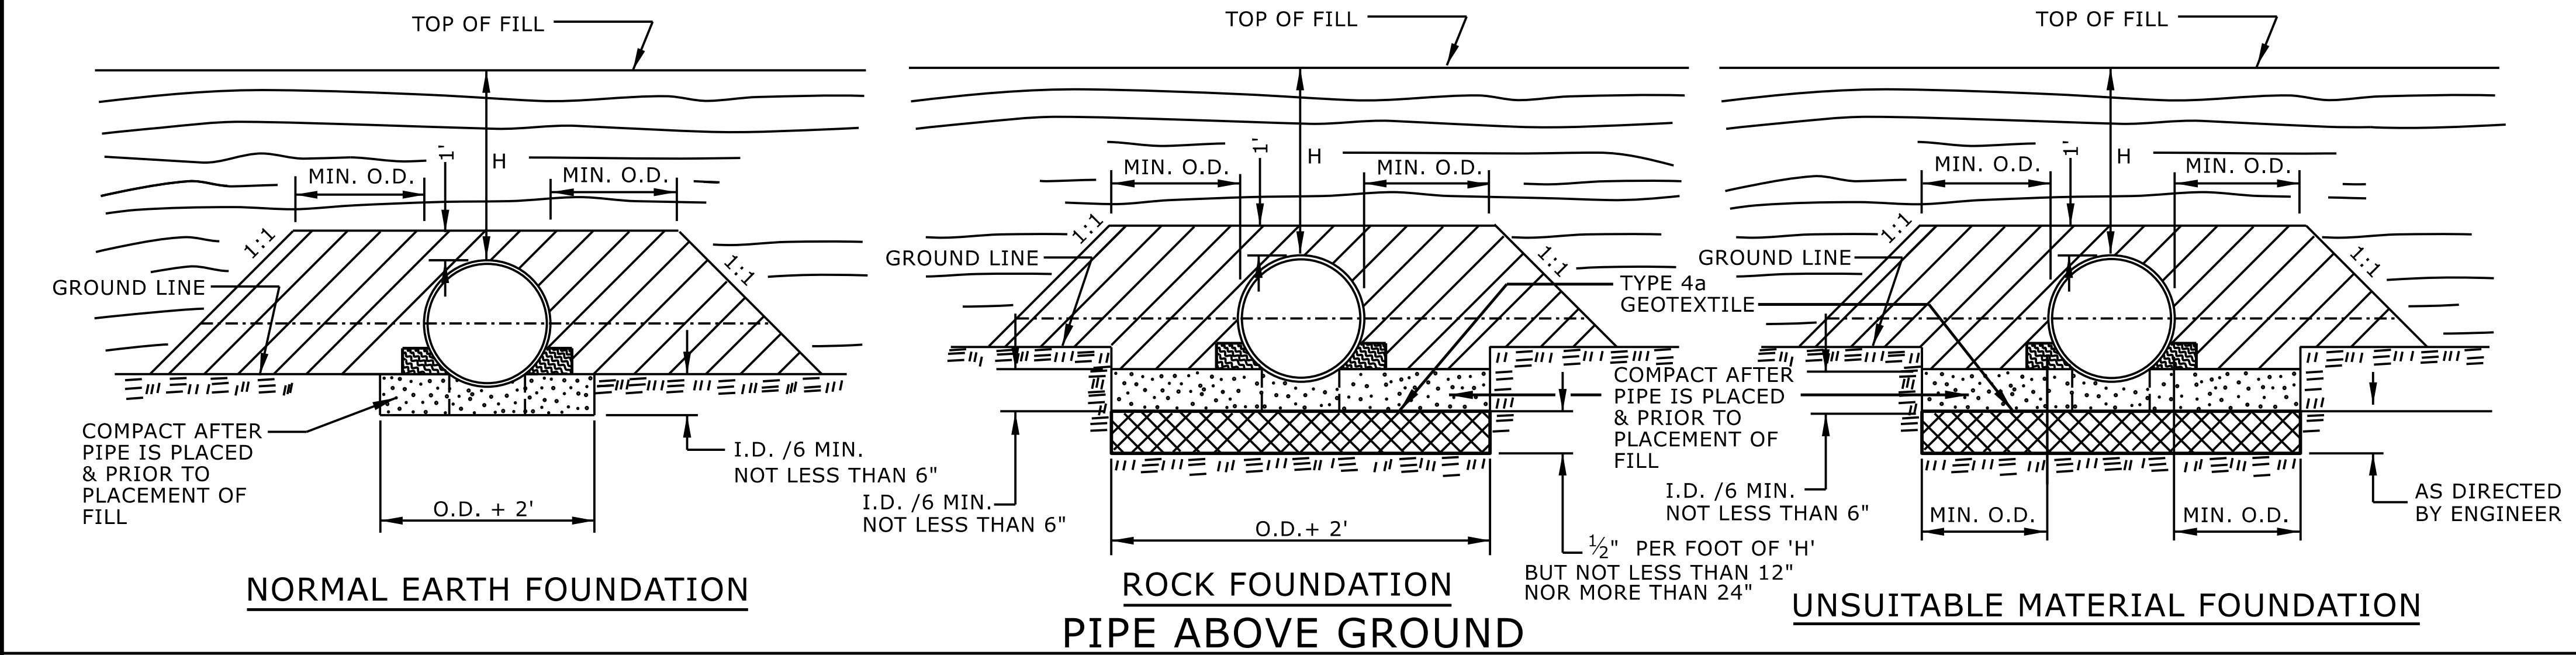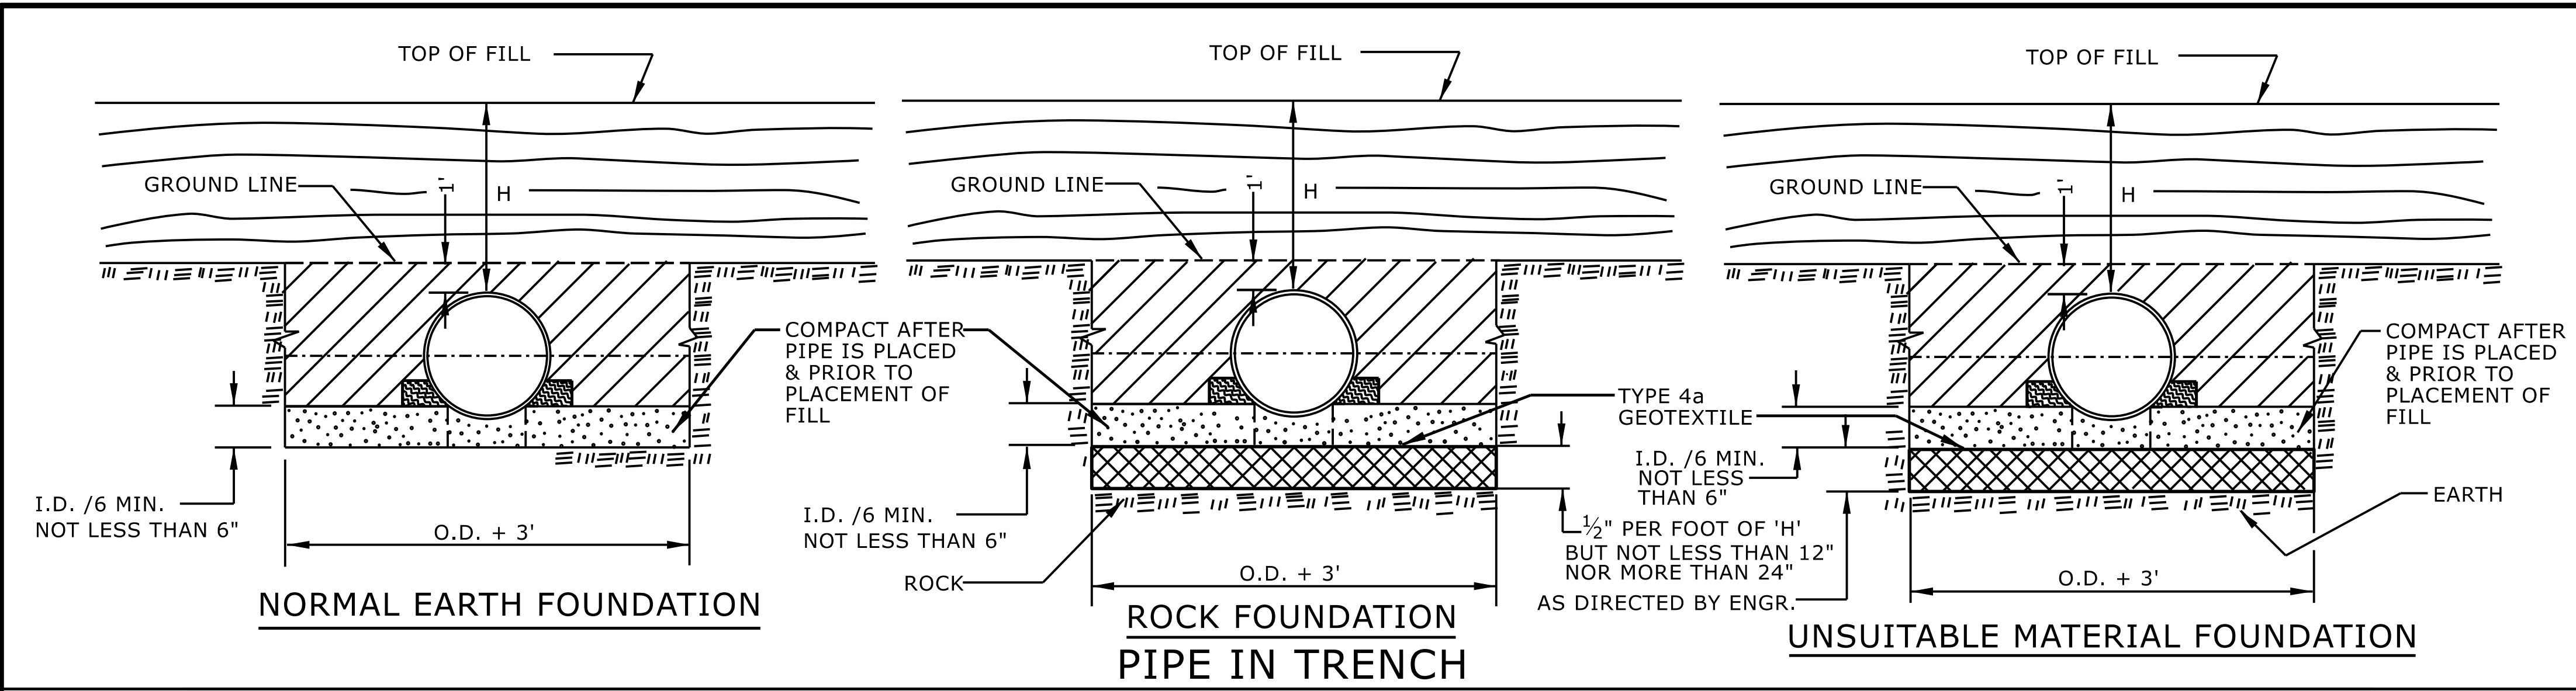

GENERAL NOTES:

I.D. = THE MAXIMUM HORIZONTAL INSIDE DIAMETER DIMENSION.

O.D. = THE MAXIMUM HORIZONTAL OUTSIDE DIAMETER DIMENSION.

H = THE FILL HEIGHT MEASURED VERTICALLY AT ANY POINT ALONG THE PIPE FROM THE TOP OF THE PIPE TO THE TOP OF THE EMBANKMENT AT THAT POINT.

APPROVED SUITABLE LOCAL MATERIAL.

TAKE CARE TO FULLY COMPACT HAUNCH ZONE OF PIPE BACKFILL.

LOOSELY PLACED SELECT MATERIAL CLASS III OR CLASS II, TYPE 1 FOR PIPE BEDDING. LEAVE SECTION DIRECTLY BENEATH PIPE UNCOMPACTED AS PIPE SEATING AND BACKFILL WILL ACCOMPLISH COMPACTION.

DO NOT OPERATE HEAVY EQUIPMENT OVER ANY PIPE CULVERT UNTIL THE PIPE CULVERT HAS BEEN PROPERLY BACKFILLED AND COVERED WITH AT LEAST 3 FEET OF APPROVED MATERIAL.

REFER TO NCDOT PIPE MATERIAL SELECTION GUIDE AND STANDARD SPECIFICATIONS FOR ALLOWABLE PIPE FILL HEIGHTS AND PIPE SPECIFICATIONS.

SPRINGLINE OF PIPE

SELECT BACKFILL MATERIAL CLASS III OR CLASS II, TYPE 1 ABOVE AND BELOW SPRINGLINE.

UNDISTURBED EARTH MATERIAL

SELECT MATERIAL CLASS V OR VI FOR FOUNDATION CONDITIONING. ENCAPSULATE WITH TYPE IV GEOTEXTILE AS DIRECTED BY THE ENGINEER.

STATE OF NORTH CAROLINA
DEPT. OF TRANSPORTATION
DIVISION OF HIGHWAYS
RALEIGH, N.C.

ROADWAY DETAIL DRAWING FOR
METHOD OF PIPE INSTALLATION
FLEXIBLE PIPE

SHEET 1 OF 2
300.01



STATE OF
NORTH CAROLINA
DEPT. OF TRANSPORTATION
DIVISION OF HIGHWAYS
RALEIGH, N.C.

ROADWAY DETAIL DRAWING FOR
METHOD OF PIPE INSTALLATION
RIGID PIPE

SHEET 2 OF 2
300.01

Diagram showing a pipe in a trench with normal earth foundation. Labels include: TOP OF FILL, GROUND LINE, H, I.D. /6 MIN. NOT LESS THAN 6", O.D. + 3', COMPACT AFTER PIPE IS PLACED & PRIOR TO PLACEMENT OF FILL, NORMAL EARTH FOUNDATION.

Diagram showing a pipe in a trench with rock foundation. Labels include: TOP OF FILL, GROUND LINE, H, I.D. /6 MIN. NOT LESS THAN 6", O.D. + 3', COMPACT AFTER PIPE IS PLACED & PRIOR TO PLACEMENT OF FILL, ROCK, ROCK FOUNDATION, PIPE IN TRENCH.

Diagram showing a pipe in a trench with suitable material foundation. Labels include: TOP OF FILL, GROUND LINE, H, I.D. /6 MIN. NOT LESS THAN 6", O.D. + 3', COMPACT AFTER PIPE IS PLACED & PRIOR TO PLACEMENT OF FILL, TYPE 4a GEOTEXTILE, 1/2" PER FOOT OF 'H' BUT NOT LESS THAN 12" NOR MORE THAN 24" AS DIRECTED BY ENGR., UNSUITABLE MATERIAL FOUNDATION.

Diagram showing a pipe above ground with normal earth foundation. Labels include: TOP OF FILL, GROUND LINE, H, MIN. O.D., I.D. /6 MIN. NOT LESS THAN 6", O.D. + 2', COMPACT AFTER PIPE IS PLACED & PRIOR TO PLACEMENT OF FILL, NORMAL EARTH FOUNDATION.

Diagram showing a pipe above ground with rock foundation. Labels include: TOP OF FILL, GROUND LINE, H, MIN. O.D., I.D. /6 MIN. NOT LESS THAN 6", O.D. + 2', COMPACT AFTER PIPE IS PLACED & PRIOR TO PLACEMENT OF FILL, ROCK, ROCK FOUNDATION, PIPE ABOVE GROUND.

Diagram showing a pipe above ground with suitable material foundation. Labels include: TOP OF FILL, GROUND LINE, H, MIN. O.D., I.D. /6 MIN. NOT LESS THAN 6", O.D. + 2', COMPACT AFTER PIPE IS PLACED & PRIOR TO PLACEMENT OF FILL, TYPE 4a GEOTEXTILE, 1/2" PER FOOT OF 'H' BUT NOT LESS THAN 12" NOR MORE THAN 24" AS DIRECTED BY ENGINEER, UNSUITABLE MATERIAL FOUNDATION.

GENERAL NOTES:

I.D. = THE MAXIMUM HORIZONTAL INSIDE DIAMETER DIMENSION.

O.D. = THE MAXIMUM HORIZONTAL OUTSIDE DIAMETER DIMENSION.

H = THE FILL HEIGHT MEASURED VERTICALLY AT ANY POINT ALONG THE PIPE FROM THE TOP OF THE PIPE TO THE TOP OF THE EMBANKMENT AT THAT POINT.

APPROVED SUITABLE LOCAL MATERIAL.

TAKE CARE TO FULLY COMPACT HAUNCH ZONE OF PIPE BACKFILL.

LOOSELY PLACED SELECT MATERIAL CLASS III OR CLASS II, TYPE 1 FOR PIPE BEDDING. LEAVE SECTION DIRECTLY BENEATH PIPE UNCOMPACTED AS PIPE SEATING AND BACKFILL WILL ACCOMPLISH COMPACTION.

DO NOT OPERATE HEAVY EQUIPMENT OVER ANY PIPE CULVERT UNTIL THE PIPE CULVERT HAS BEEN PROPERLY BACKFILLED AND COVERED WITH AT LEAST 3 FEET OF APPROVED MATERIAL.

REFER TO NCDOT PIPE MATERIAL SELECTION GUIDE AND STANDARD SPECIFICATIONS FOR ALLOWABLE PIPE FILL HEIGHTS AND PIPE SPECIFICATIONS.

SPRINGLINE OF PIPE

SELECT BACKFILL MATERIAL CLASS III OR CLASS II, BELOW SPRINGLINE.

UNDISTURBED EARTH MATERIAL


SELECT MATERIAL CLASS V OR VI FOR FOUNDATION CONDITIONING. ENCAPSULATE WITH TYPE IV GEOTEXTILE AS DIRECTED BY THE ENGINEER.

DOCUMENT NOT CONSIDERED FINAL
UNLESS ALL SIGNATURES COMPLETED

CONTRACTS STANDARDS
AND DEVELOPMENT UNIT
Office 919-707-6950 FAX 919-250-4119

SEE TITLE BLOCK

ORIGINAL BY:	S.CALHOUN	DATE:	7-25-2024
MODIFIED BY:		DATE:	
CHECKED BY:		DATE:	
FILE SPEC:			

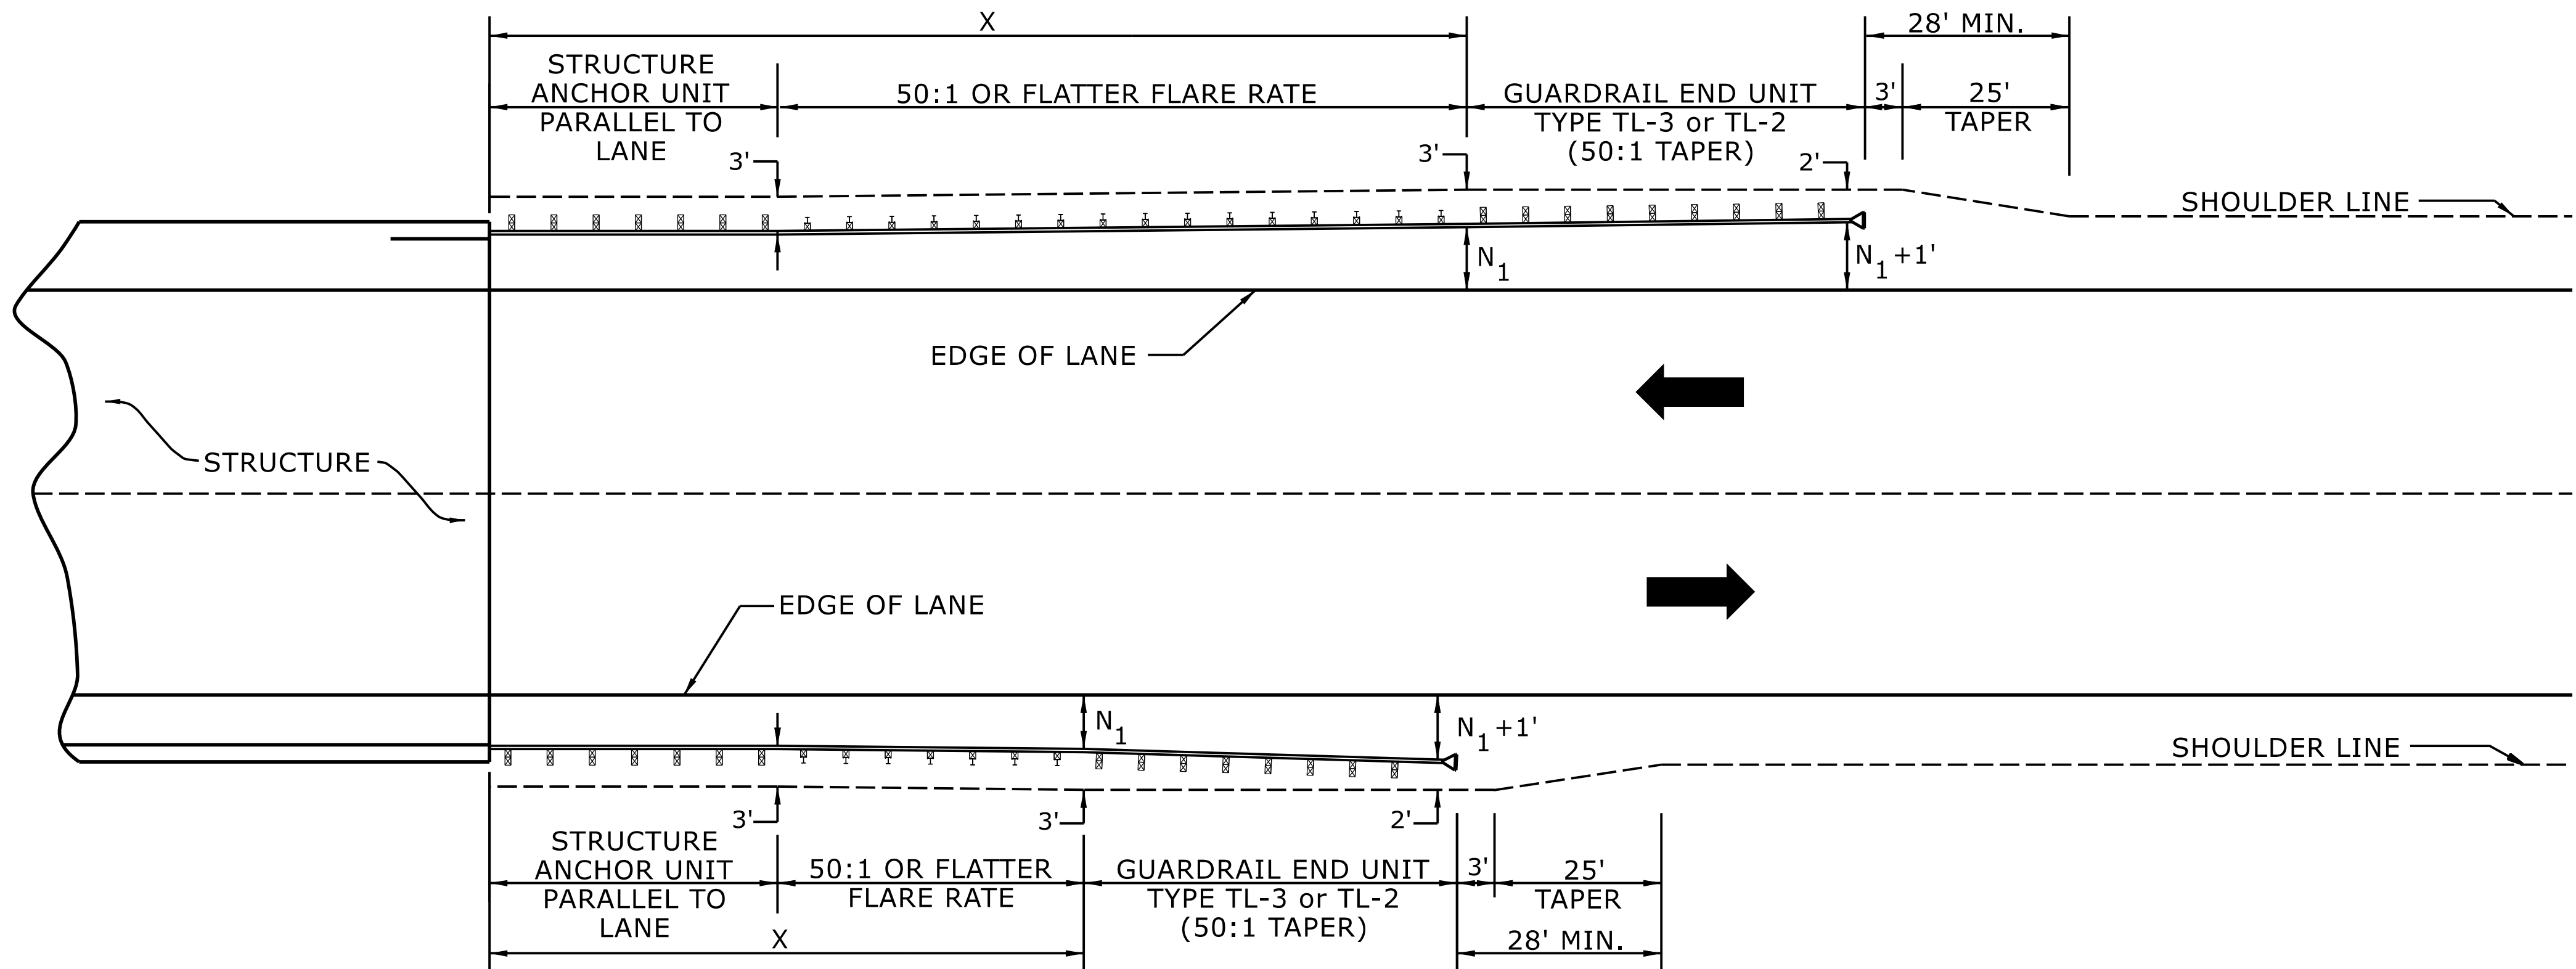

USE FLARE RATE AS THE CONTROL IF THE "N₁" DISTANCE IS NOT OBTAINED.
("N₁" IS BASED ON SHOULDER WIDTHS IN THE ROADWAY DESIGN MANUAL)

SEE STD. 862.03 FOR STRUCTURE ANCHOR UNITS

FOR POSTED SPEEDS ≥ 45MPH USE GREU TYPE TL-3
FOR POSTED SPEEDS < 45MPH USE GREU TYPE TL-2

GUARDRAIL LENGTH OF NEED (X) IS CALCULATED BASED ON THE AASHTO ROADSIDE DESIGN GUIDE.


LENGTHS AND OFFSETS FOR PROPOSED GUARDRAIL AT TWO LANE - TWO WAY LOCATIONS

STATE OF
NORTH CAROLINA
DEPT. OF TRANSPORTATION
DIVISION OF HIGHWAYS
RALEIGH, N.C.

ROADWAY DETAIL DRAWING FOR
GUARDRAIL PLACEMENT

SHEET 4 OF 15

862D01

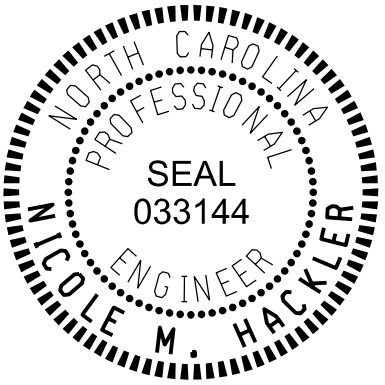


DOCUMENT NOT CONSIDERED FINAL
UNLESS ALL SIGNATURES COMPLETED

**CONTRACTS STANDARDS
AND DEVELOPMENT UNIT**


Office 919-707-6950 FAX 919-250-4119

SEE TITLE BLOCK

ORIGINAL BY: S.CALHOUN DATE: 7-25-2024
MODIFIED BY: DATE:
CHECKED BY: DATE:
FILE SPEC.:

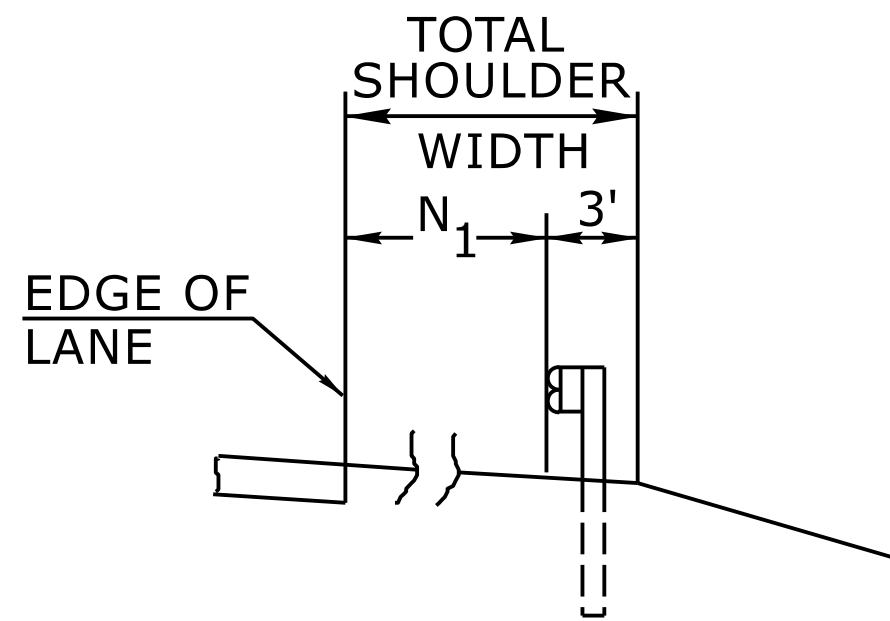


FILL SECTION

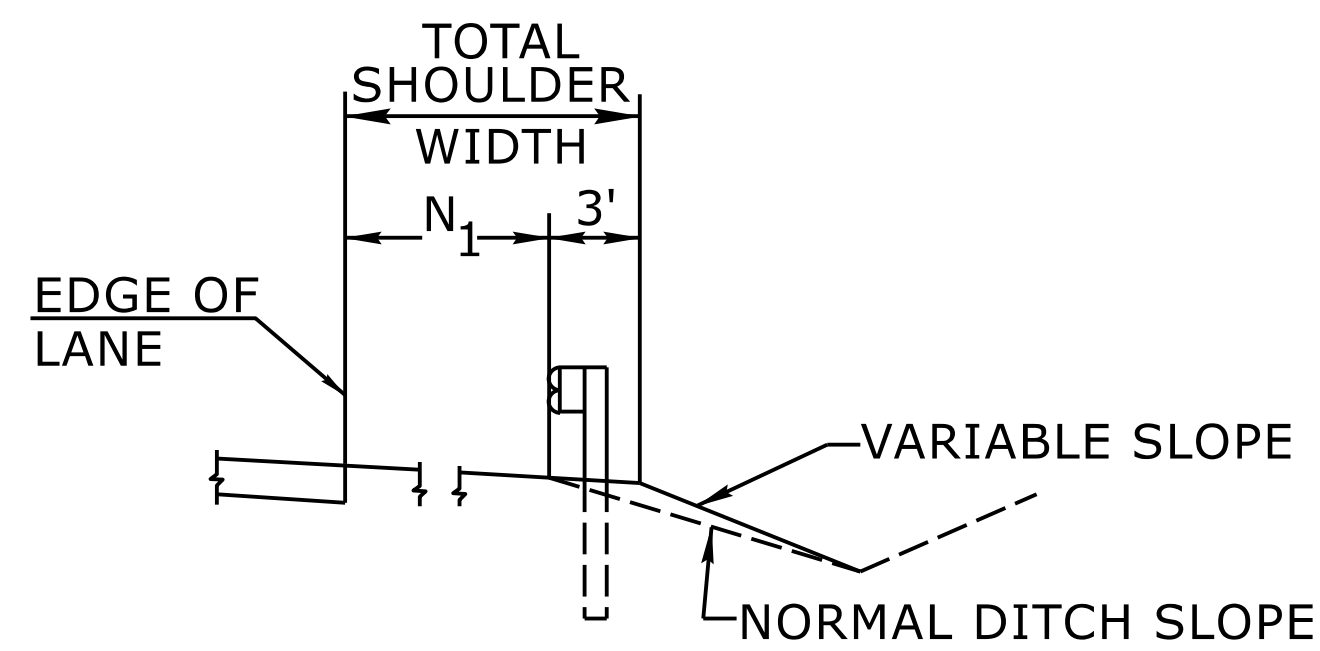

CUT SECTION

"N₁"= DISTANCE FROM EDGE OF LANE TO FACE OF GUARDRAIL WHERE GUARDRAIL IS PARALLEL TO LANE.

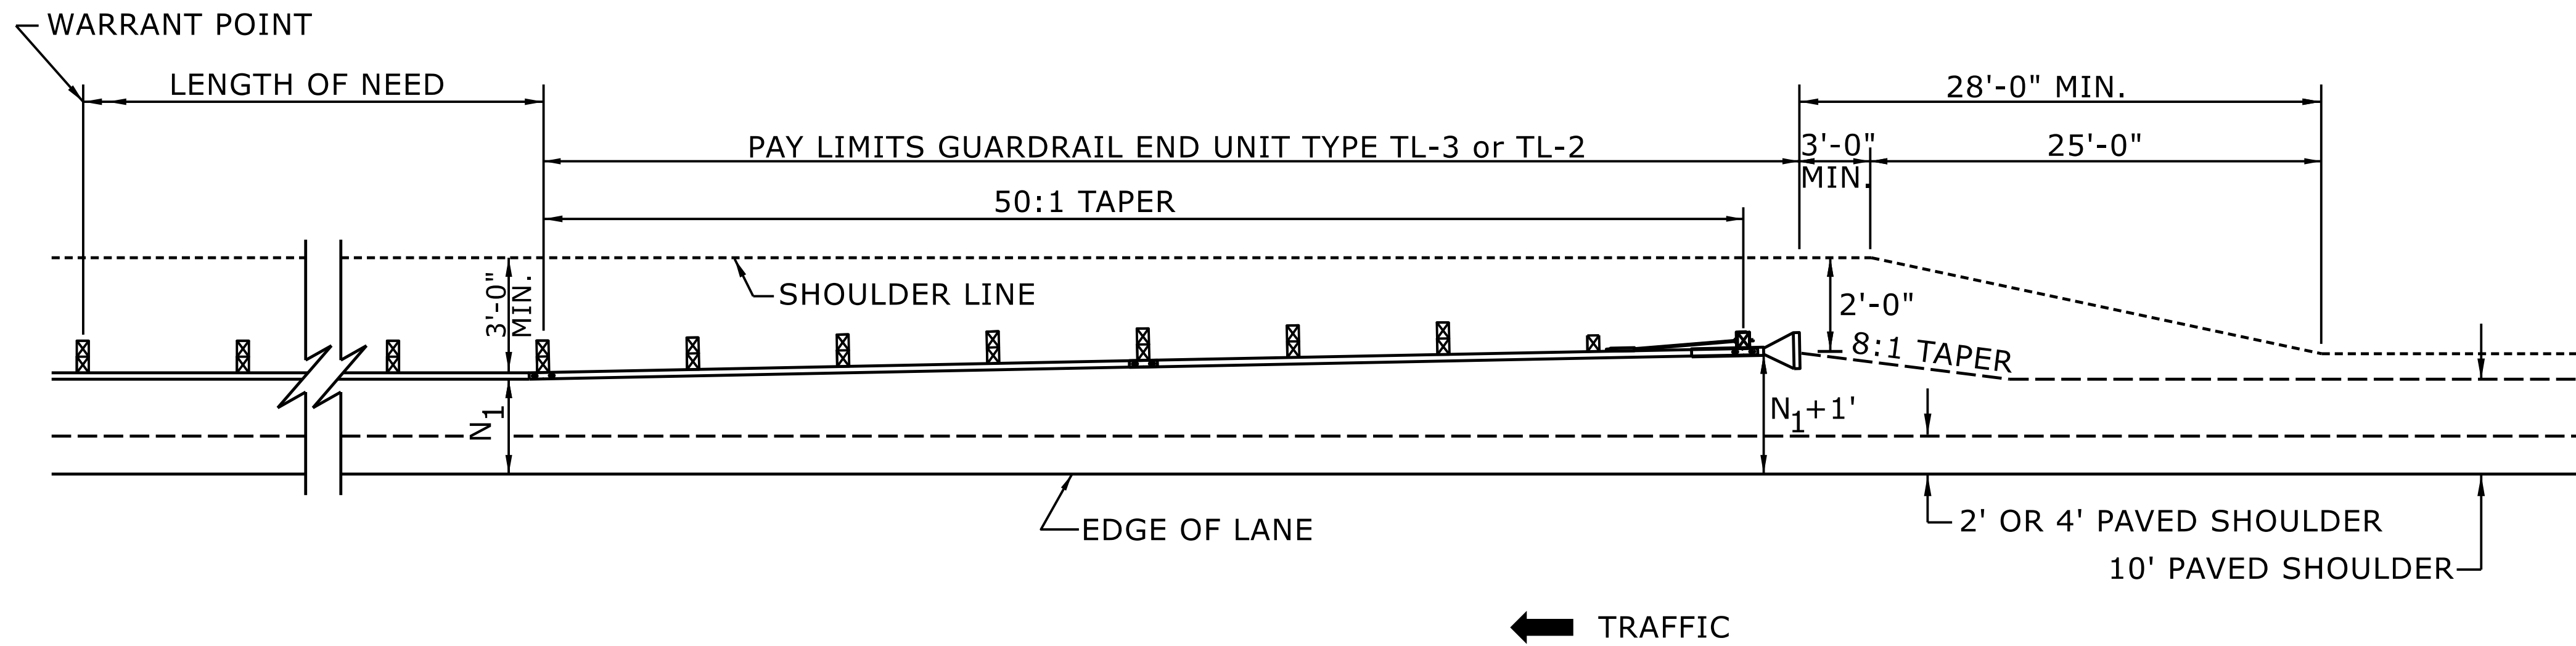

FOR POSTED SPEEDS ≥ 45mph USE GREU TYPE TL-3
FOR POSTED SPEEDS < 45mph USE GREU TYPE TL-2

DETAIL OF BEGINNING OF GUARDRAIL IN CUT OR FILL SECTION

STATE OF
NORTH CAROLINA
DEPT. OF TRANSPORTATION
DIVISION OF HIGHWAYS
RALEIGH, N.C.

ROADWAY DETAIL DRAWING FOR
GUARDRAIL PLACEMENT



SHEET 6 OF 15
862D01

DOCUMENT NOT CONSIDERED FINAL
UNLESS ALL SIGNATURES COMPLETED

CONTRACTS STANDARDS
AND DEVELOPMENT UNIT
Office 919-707-6950 FAX 919-250-4119

SEE TITLE BLOCK

ORIGINAL BY: S.CALHOUN DATE: 7-25-2024
MODIFIED BY: DATE:
CHECKED BY: DATE:
FILE SPEC.: DATE:

COMPUTED BY: JY DATE: 1/14/2026
CHECKED BY: DMP DATE: 1/14/2026

BPG 2019	
	38-1
NORTH CAROLINA DEPARTMENT OF TRANSPORTATION HARNETT AND CUMBERLAND COUNTY	
ROADWAY DESIGN UNIT	
PREPARED BY	
RS&H 8521 SIX FORKS ROAD, SUITE 400 RALEIGH, NC 27615 NC FIRM LICENSE NO.: F-0493	

SHOULDER BERM GUTTER SUMMARY

[illegible]

SURVEY LINE	STATION	STATION	LOCATION LT/RT/CL	LF
-L-	14 + 99.88	15 + 23.75	LT	23.87
-L-	14 + 99.88	15 + 23.75	RT	23.87
-L-	17 + 36.25	17 + 60.13	LT	23.87
-L-	17 + 36.25	17 + 60.13	RT	23.87
			TOTAL:	95.5
			SAY:	96


GUARDRAIL SUMMARY

[illegible]

PROJECT NO.	SHEET NO.
BP6-R019	3D-1

LIST OF PIPES, ENDWALLS, ETC. (FOR PIPES 48 INCHES & UNDER)

[illegible]


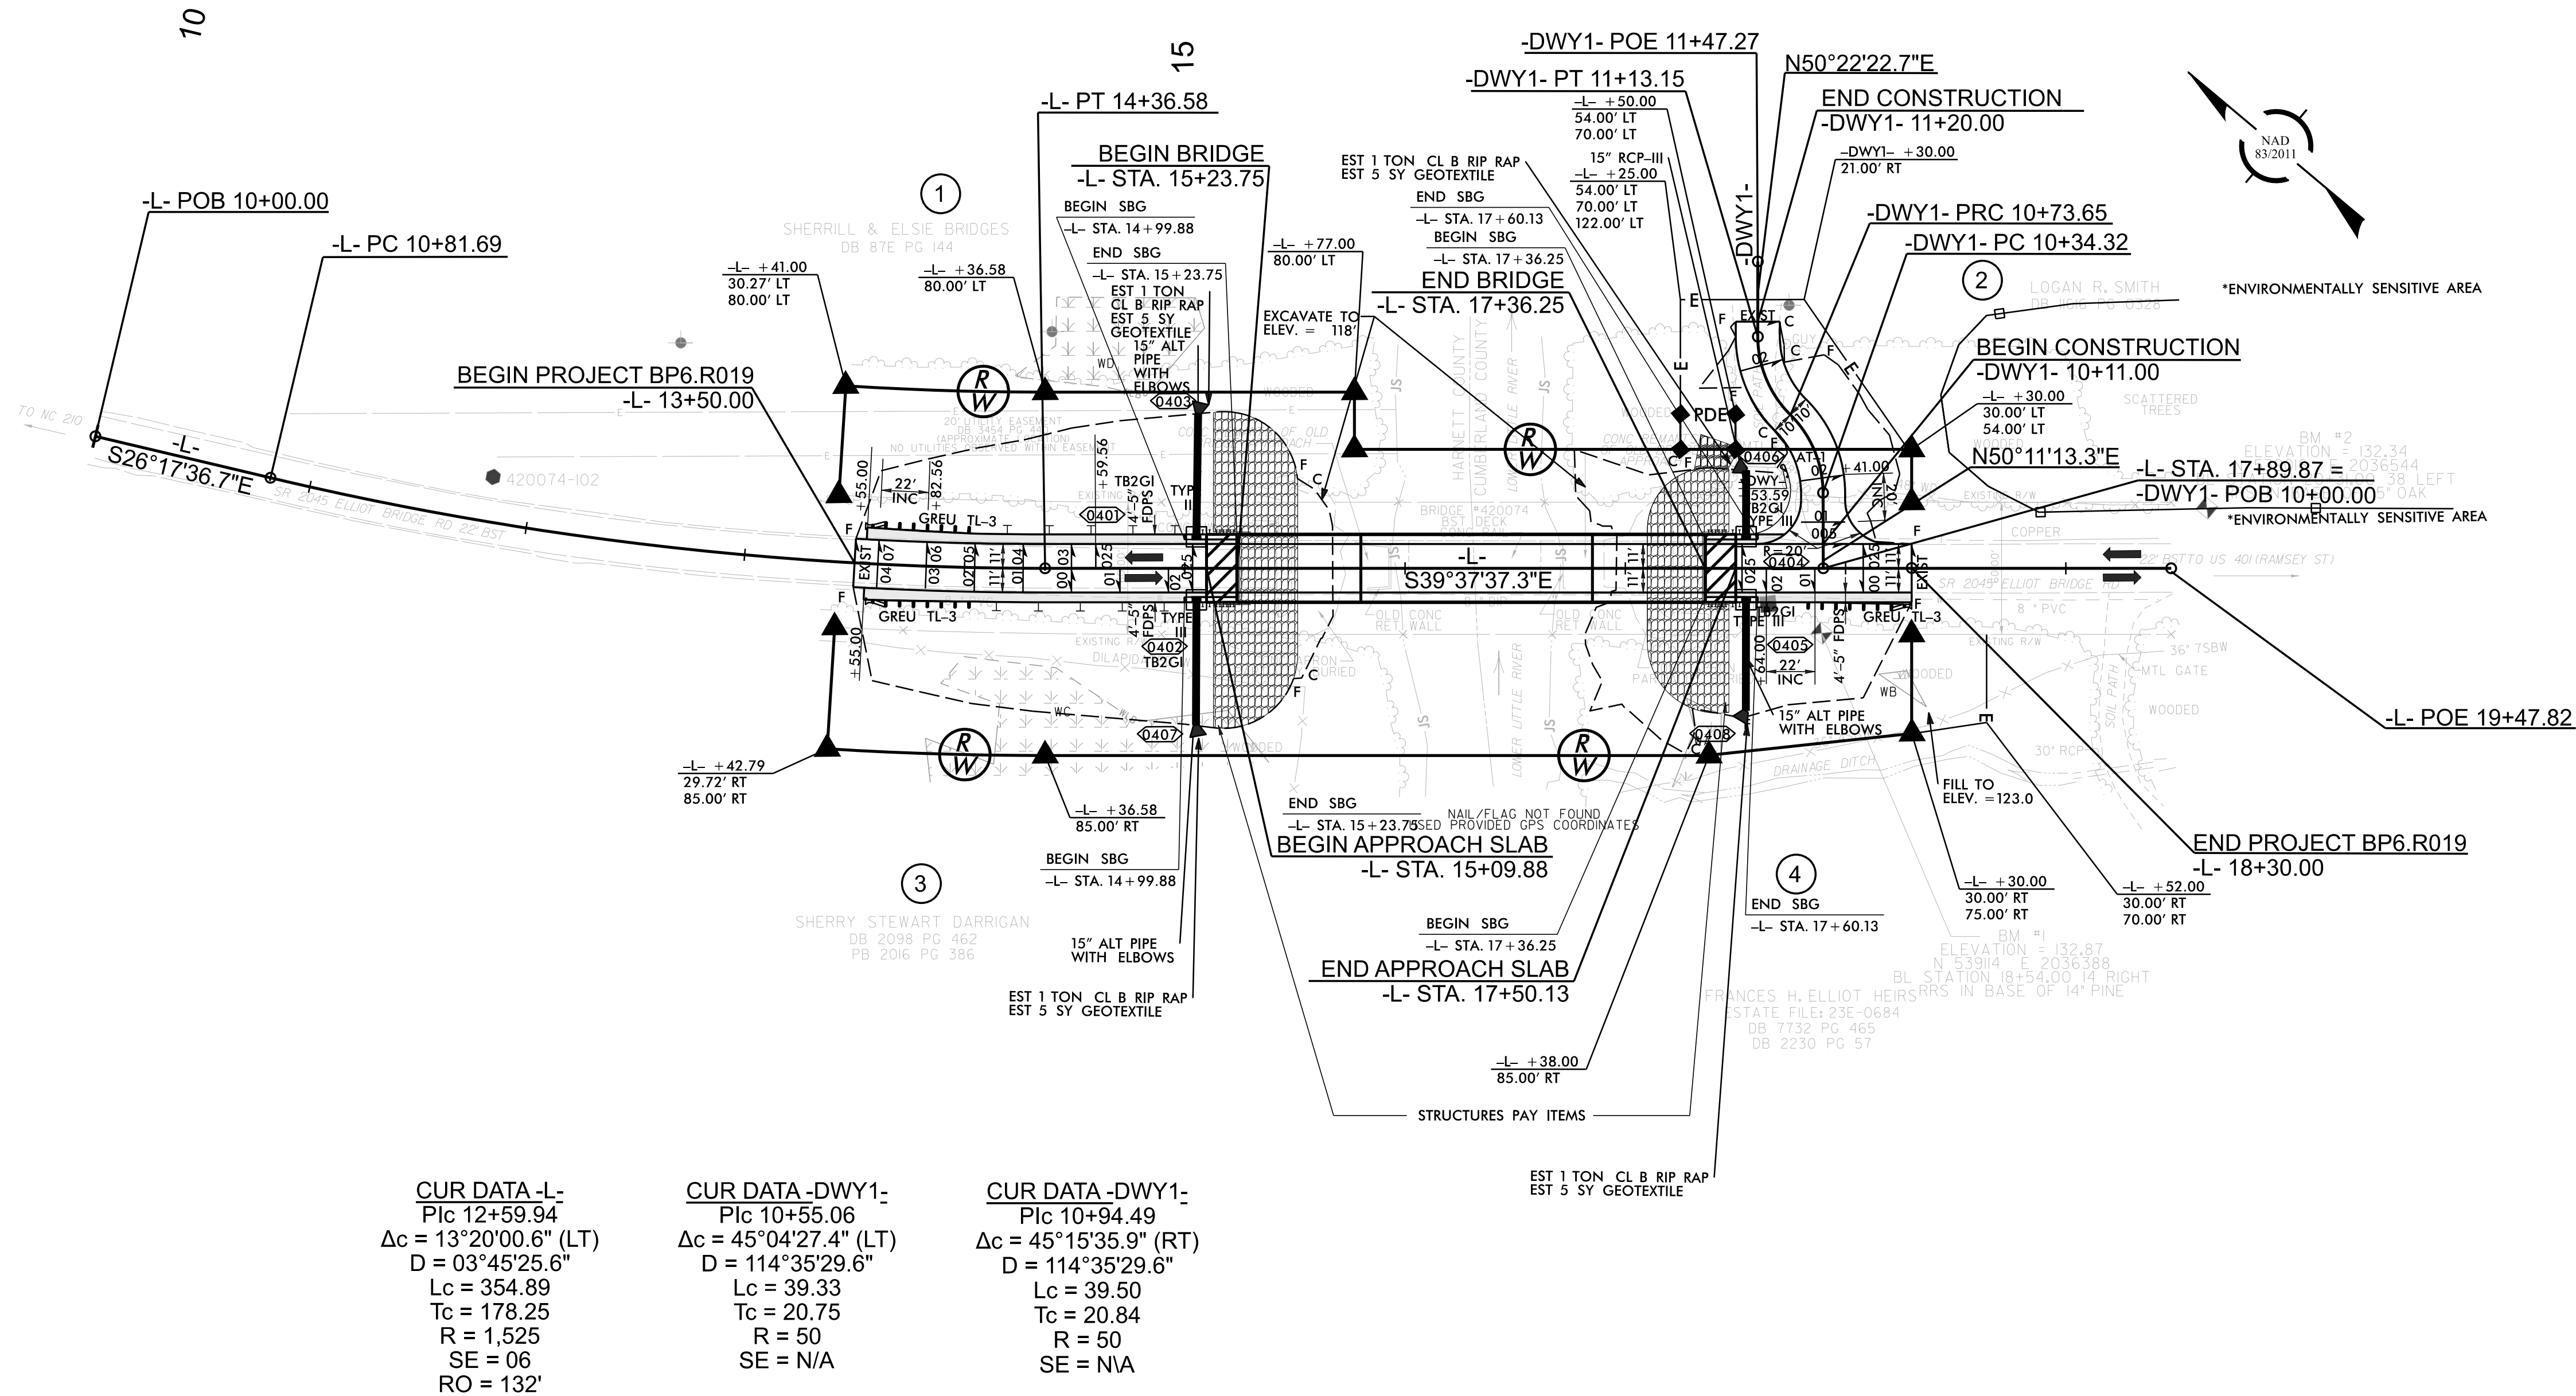


CUR DATA -L- P/c 12+59.94 $\Delta c = 13^{\circ}20'00.6''$ (LT) $D = 03^{\circ}45'25.6''$ $Lc = 354.89$ $Tc = 178.25$ $R = 1,525$ $SE = 06$ $RO = 132'$	CUR DATA -DWY1- P/c 10+55.06 $\Delta c = 45^{\circ}04'27.4''$ (LT) $D = 114^{\circ}35'29.6''$ $Lc = 39.33$ $Tc = 20.75$ $R = 50$ $SE = N/A$	CUR DATA -DWY1- P/c 10+94.49 $\Delta c = 45^{\circ}15'35.9''$ (RT) $D = 114^{\circ}35'29.6''$ $Lc = 39.50$ $Tc = 20.84$ $R = 50$ $SE = N/A$
--	---	---

*NOTE: ENVIRONMENTALLY SENSITIVE AREA

//// BRIDGE APPROACH SLAB
FOR -L- PROFILE, SEE SHEET NO. 05
FOR -DWY1- PROFILE, SEE SHEET NO. 05

SEE STRUCTURES PLANS (S-1 THRU S-28) FOR STRUCTURES DESIGN

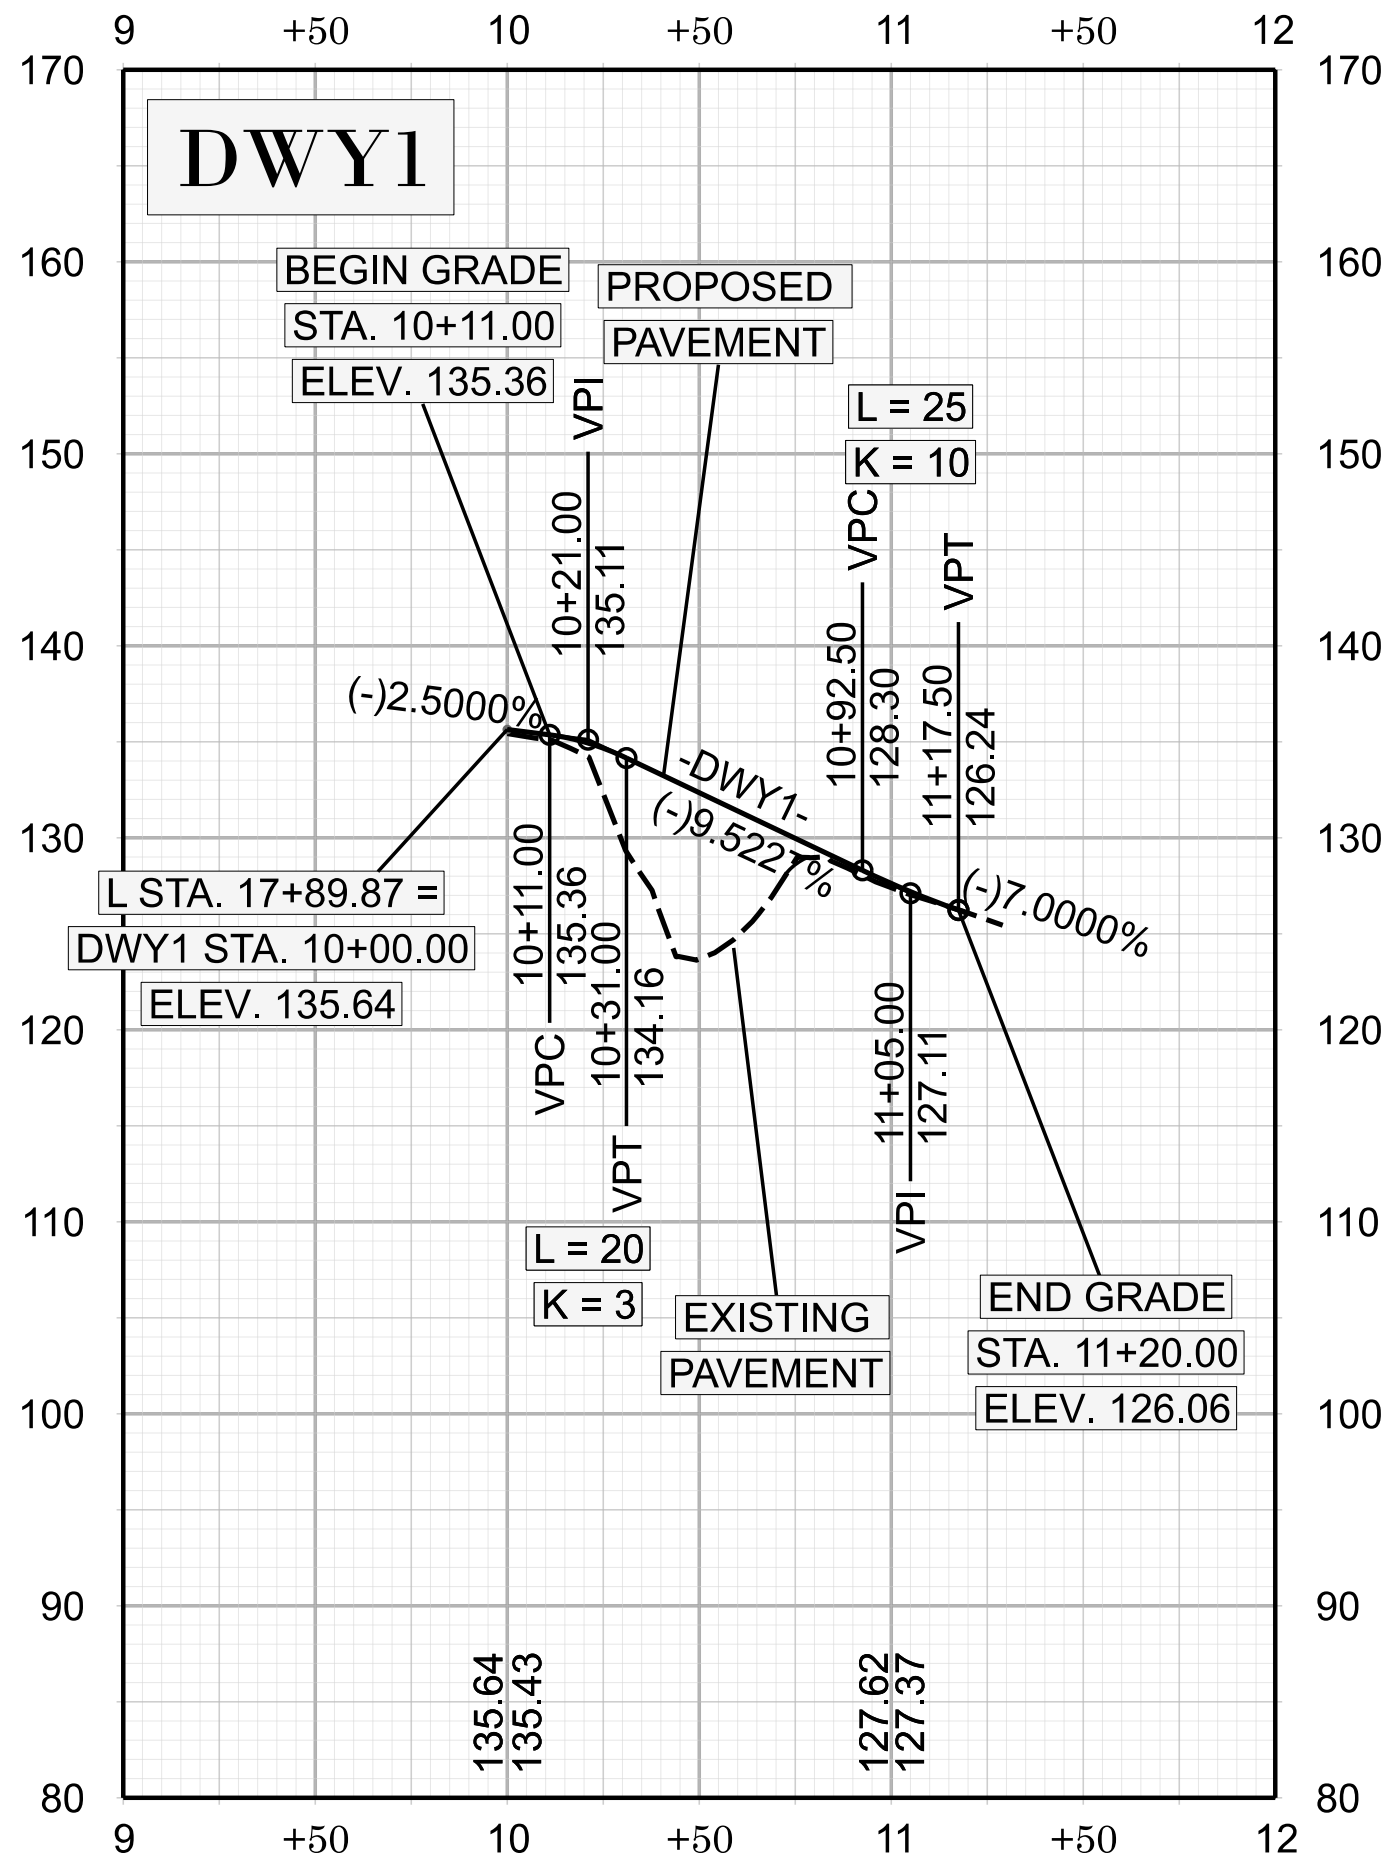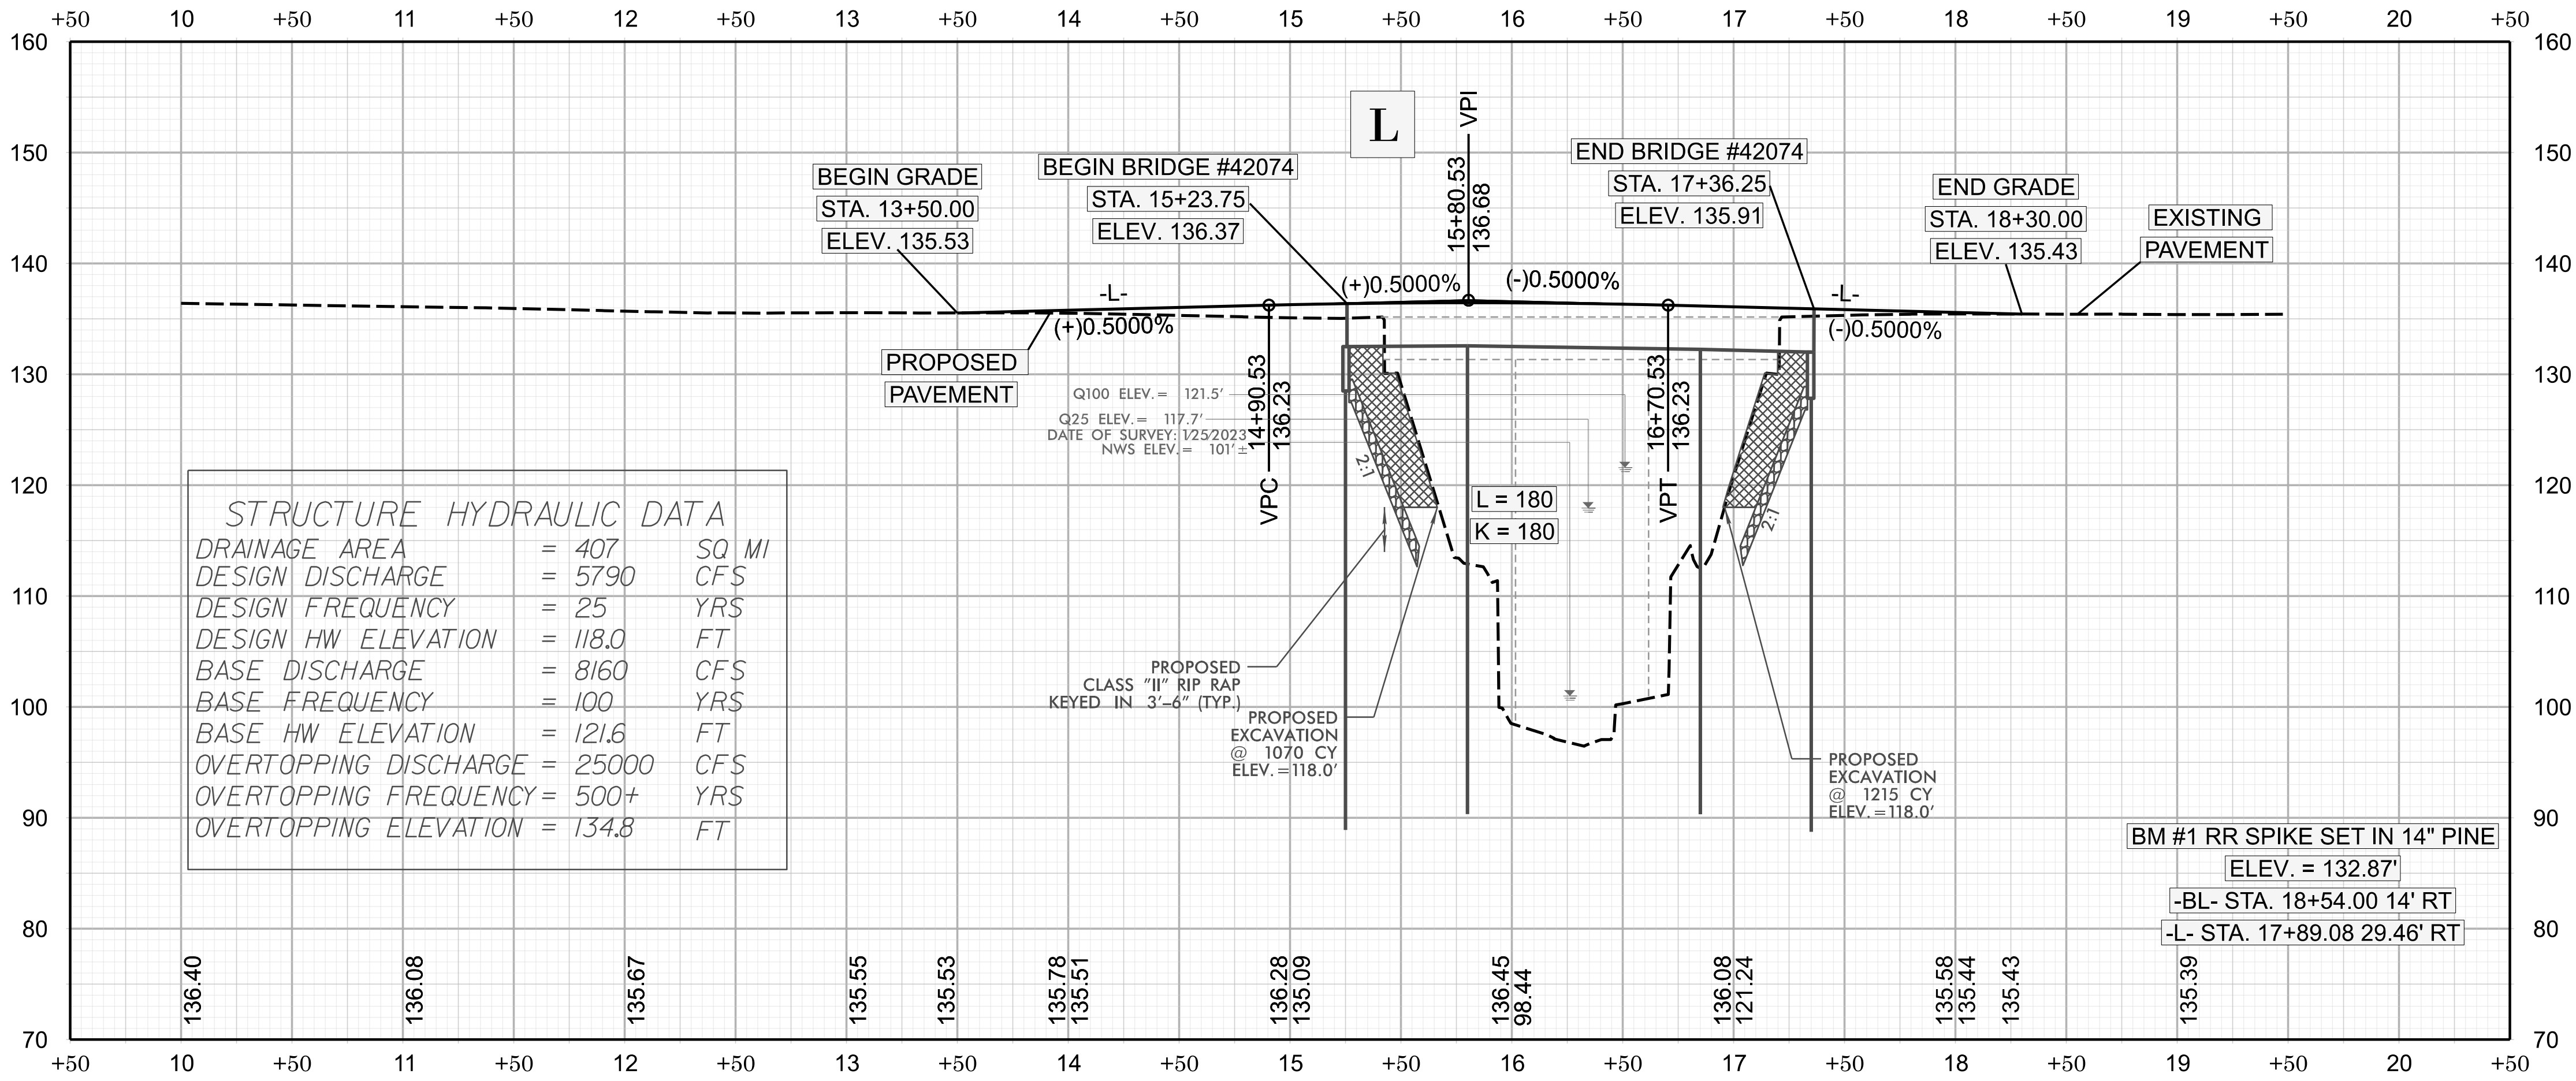

8PG.019

05

NORTH CAROLINA
DEPARTMENT OF TRANSPORTATION
HAINES AND CUMBERLAND
COUNTY

ROADWAY DESIGN UNIT
ROADWAY DESIGN
ENGINEER



SEAL
052138
JAMES M. FLYNN
ENGINEER

HYDRAULICS
ENGINEER


SEAL
049764
ALEXANDER R. VISION
ENGINEER

DOCUMENT NOT CONSIDERED FINAL
UNLESS ALL SIGNATURES COMPLETED

PREPARED BY
RS&H
8521 SIX FORKS ROAD, SUITE 400
RALEIGH, NC 27615
NC FIRM LICENSE NO. F-6493

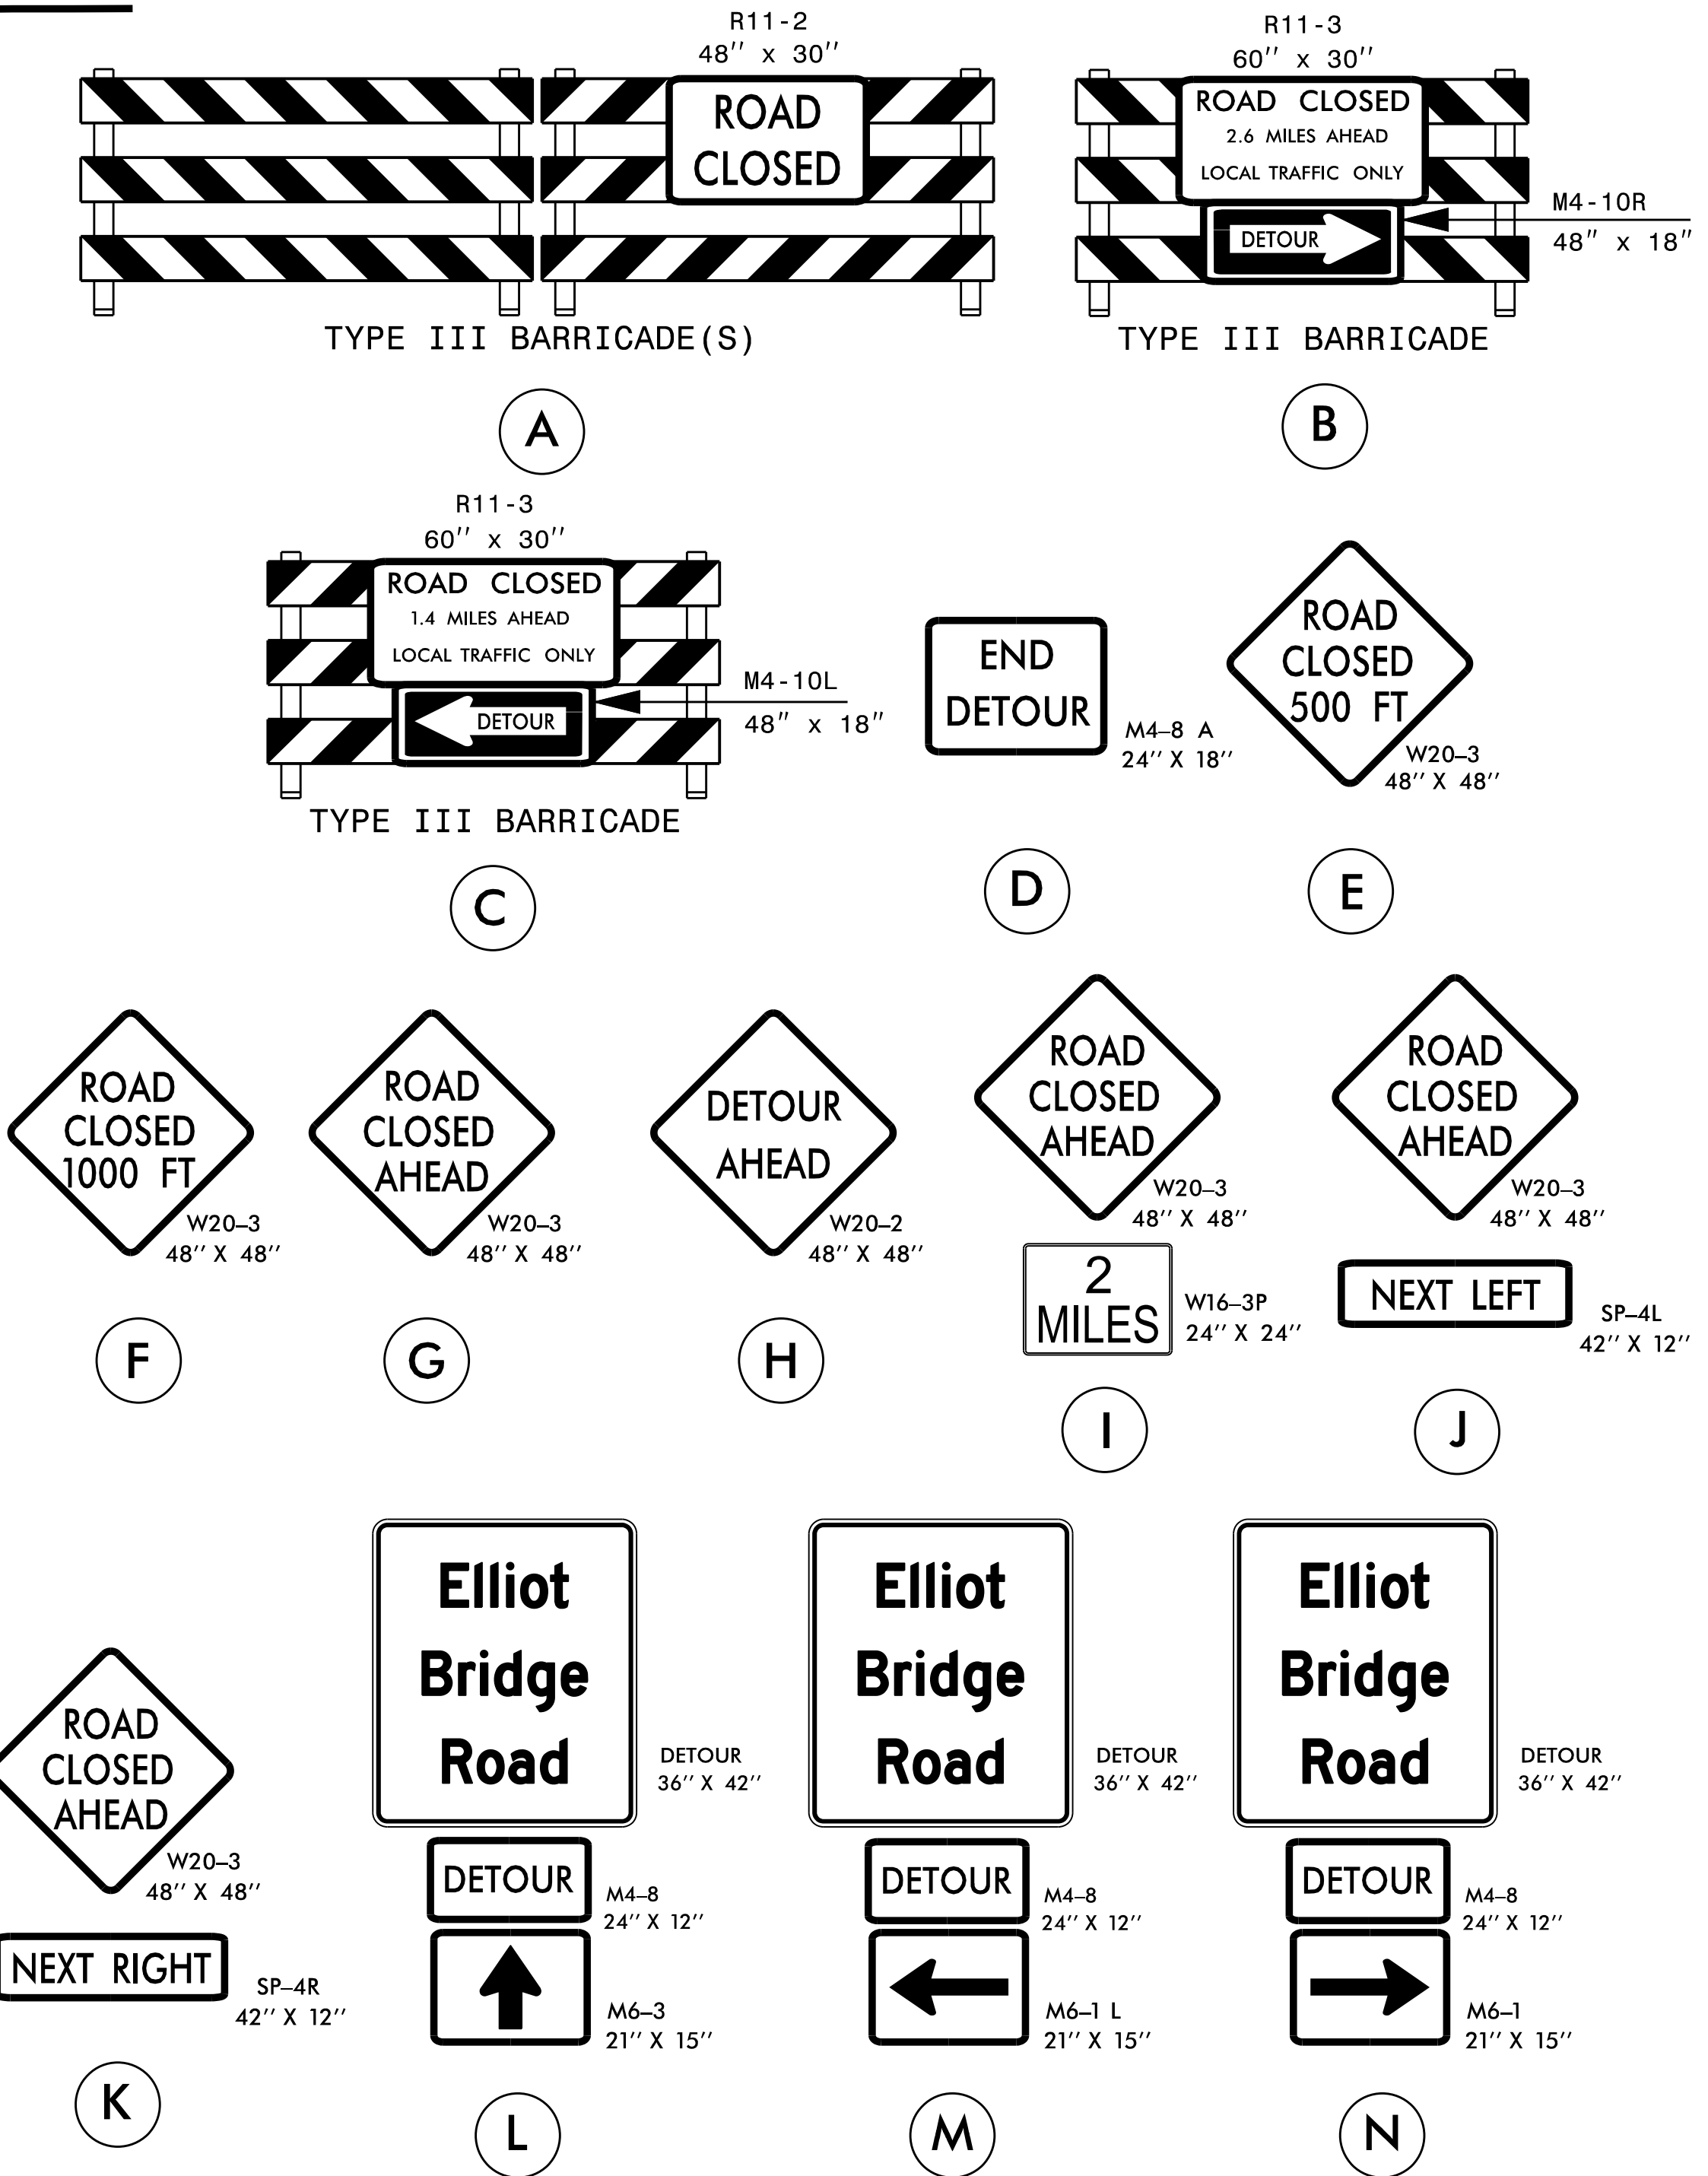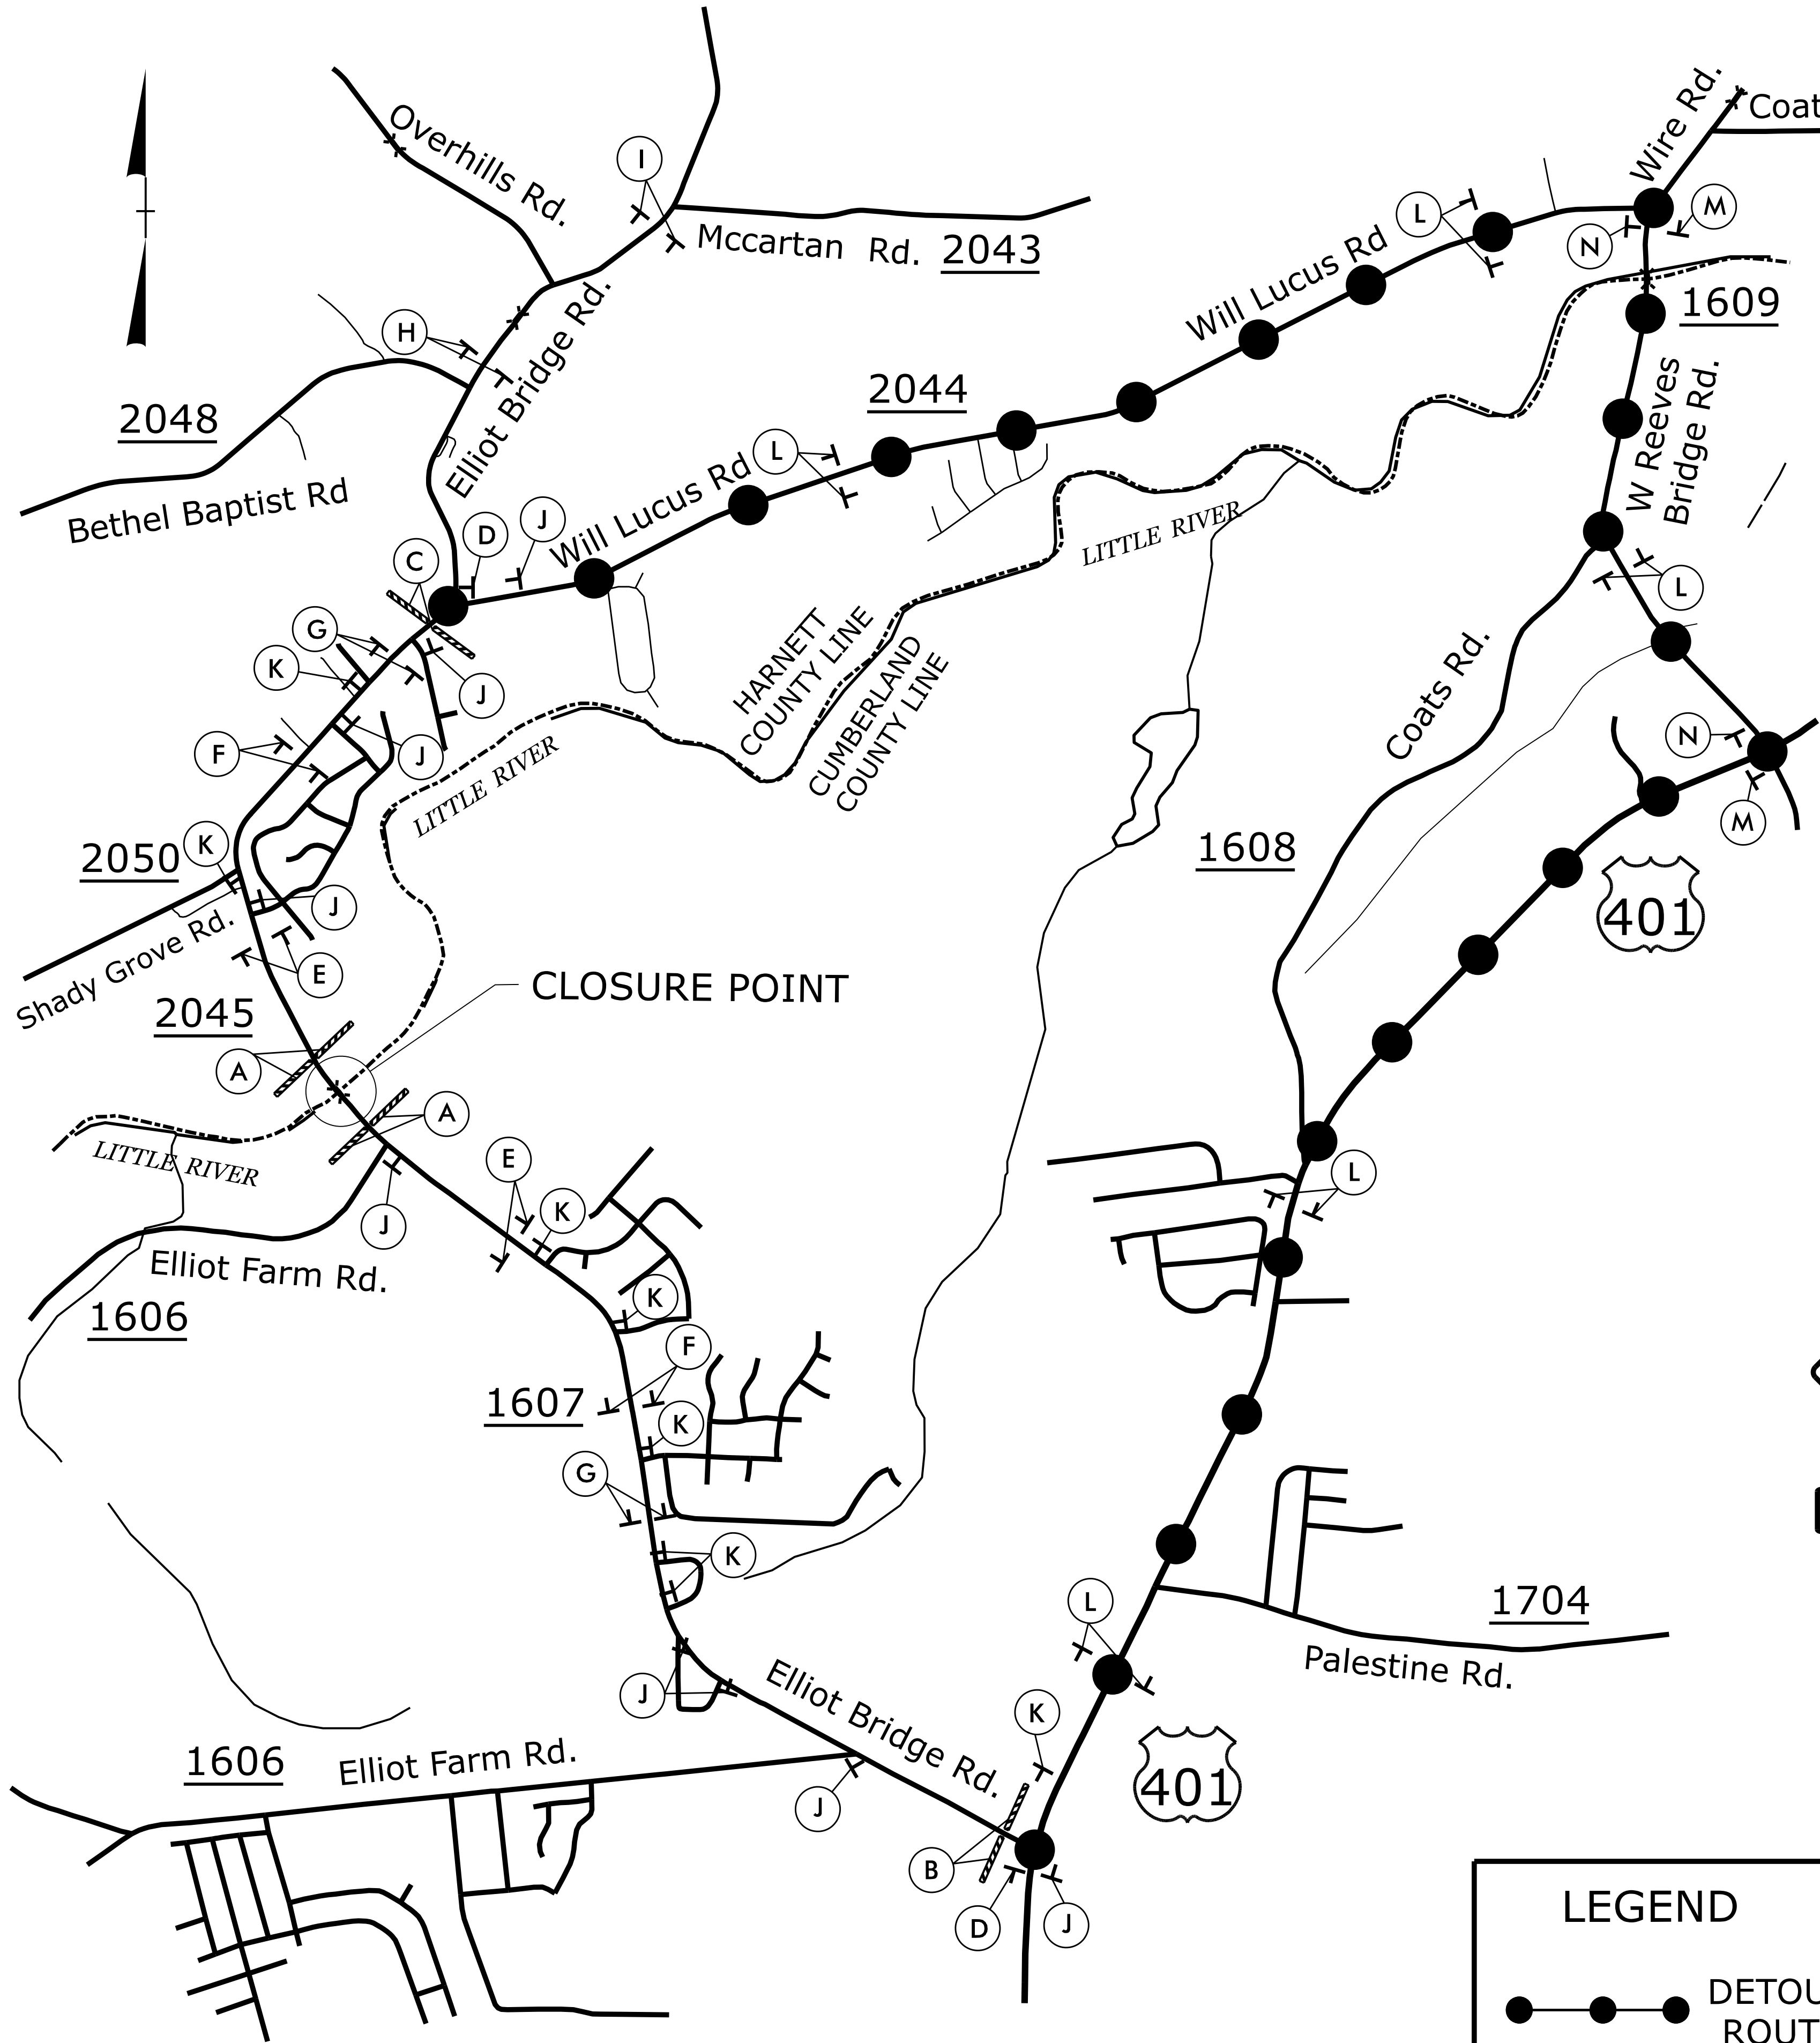

RS&H 8521 SIX FORKS ROAD, SUITE 400
RALEIGH, NC 27615
NC FIRM LICENSE No: F-0493

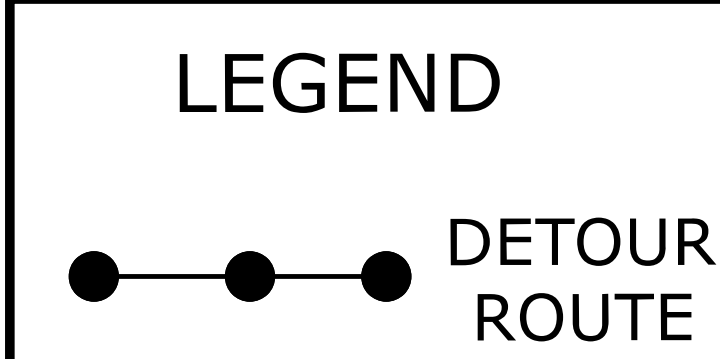

APPROVED: _____
DATE: _____
SEAL

DOCUMENT NOT CONSIDERED FINAL
UNLESS ALL SIGNATURES COMPLETED






ELLIOT BRIDGE ROAD
DETOUR

STATE OF NORTH CAROLINA
DIVISION OF HIGHWAYS

TRANSPORTATION MANAGEMENT PLAN
HARNETT AND CUMBERLAND COUNTIES

LOCATION: BRIDGE 42074 OVER LOWER LITTLE RIVER
ON SR 2045 (ELLIOT BRIDGE ROAD)

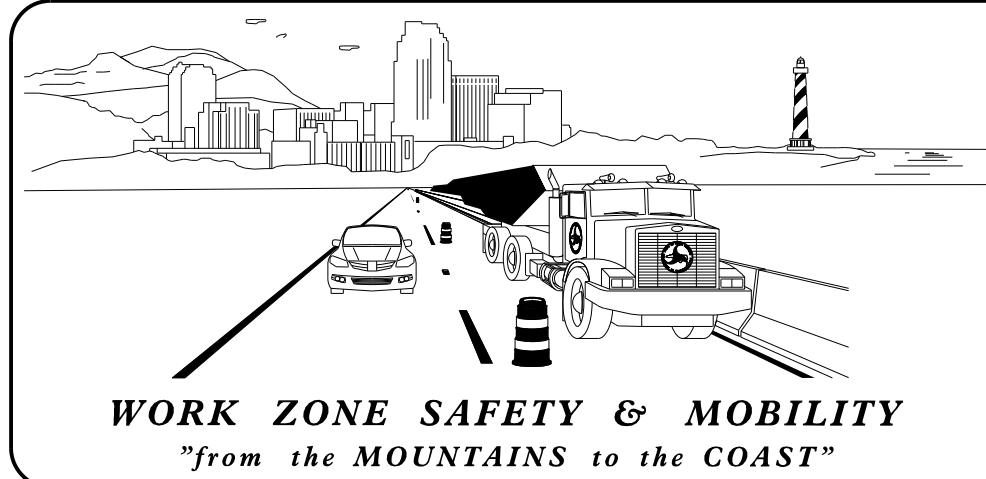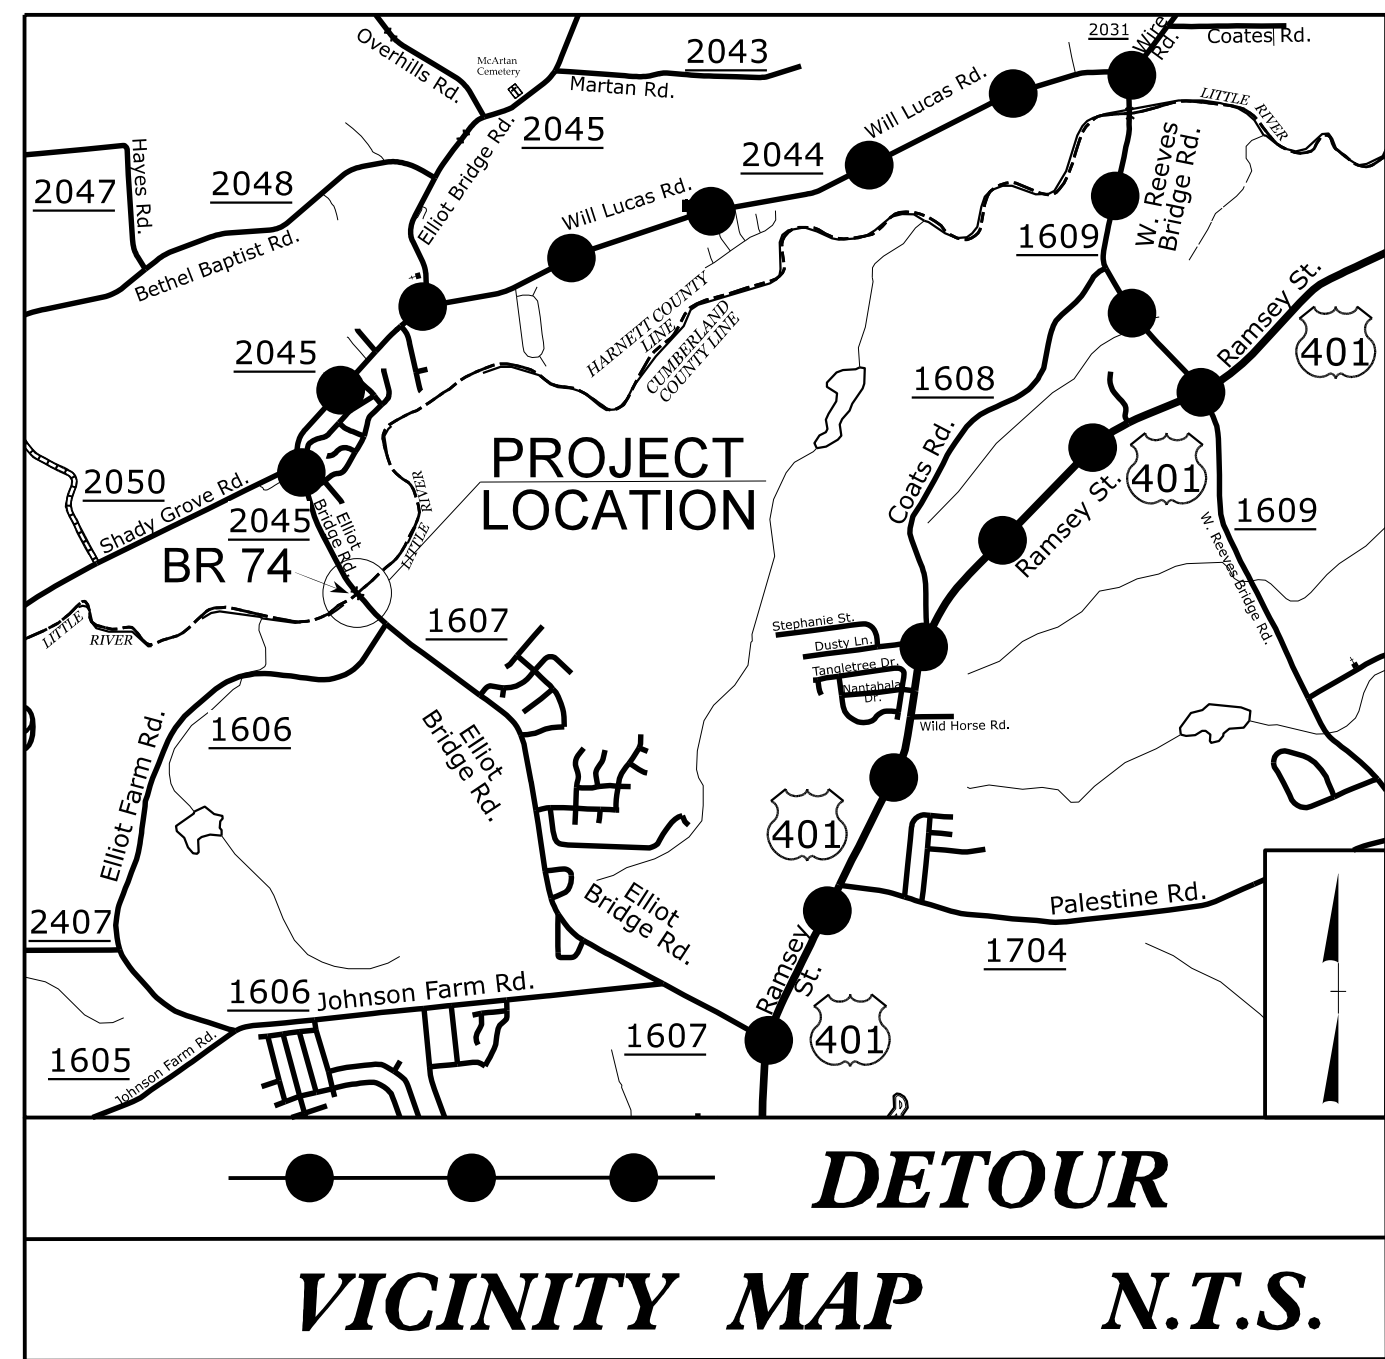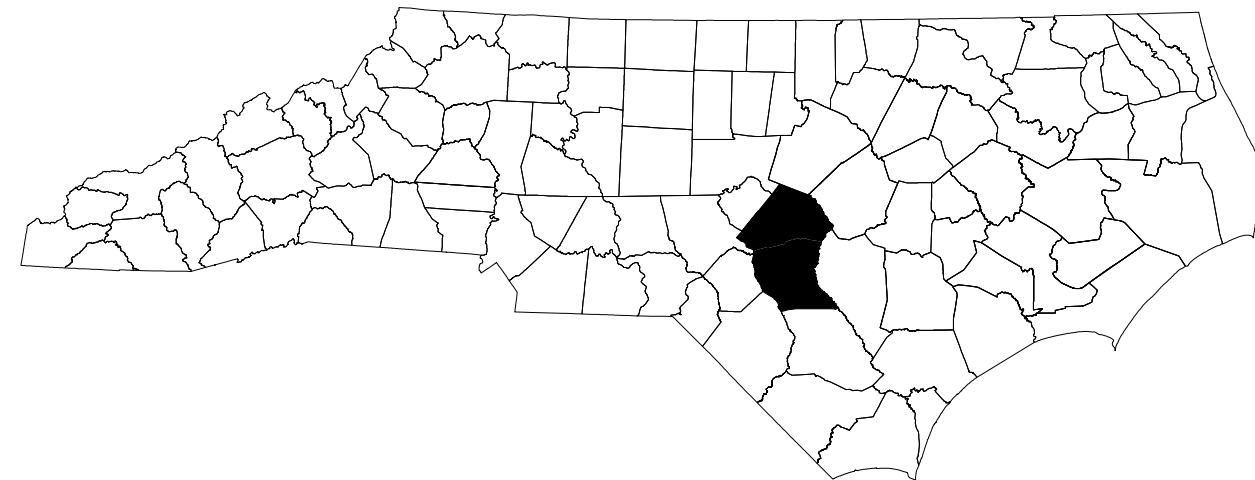

PLANS PREPARED BY:

SEAN KORTOVICH, P.E.
PROJECT ENGINEER

NIKI AVGERINOS, P.E.
PROJECT DESIGN ENGINEER

NCDOT CONTACTS:

ADAM T. BRITT
NCDOT DIVISION 6 BRIDGE
PROGRAM MANAGER



APPROVED: _____

DATE: _____

SEAL

INDEX OF SHEETS

SHEET NO.	TITLE
TMP-1	TITLE SHEET, VICINITY MAP, AND INDEX OF SHEETS
TMP-1A	LIST OF APPLICABLE ROADWAY STANDARD DRAWINGS, AND LEGEND
TMP-1B	TRANSPORTATION OPERATIONS PLAN: MANAGEMENT STRATEGY, GENERAL NOTES, AND PHASING NOTES
TMP-2	ELLIOT BRIDGE ROAD SIGN DESIGN
TMP-3	ELLIOT BRIDGE ROAD DETOUR

SHEET NO.
TMP-1

BP6.R019

TIP PROJECT:


ROADWAY STANDARD DRAWINGS

THE FOLLOWING ROADWAY STANDARDS AS SHOWN IN "ROADWAY STANDARD DRAWINGS" - N.C. DEPARTMENT OF TRANSPORTATION - RALEIGH, N.C., DATED JANUARY 2024 ARE APPLICABLE TO THIS PROJECT AND BY REFERENCE HEREBY ARE CONSIDERED A PART OF THESE PLANS:


STD. NO.	TITLE
1101.01	WORK ZONE ADVANCE WARNING SIGNS
1101.03	TEMPORARY ROAD CLOSURES
1101.11	TRAFFIC CONTROL DESIGN TABLES
1110.01	STATIONARY WORK ZONE SIGNS
1145.01	BARRICADES

LEGEND



GENERAL

 -  DIRECTION OF TRAFFIC FLOW
-  DIRECTION OF PEDESTRIAN TRAFFIC FLOW
-  EXIST. PVMT.
-  NORTH ARROW
-  PROPOSED PVMT.
-  TEMP. SHORING (LOCATION PURPOSES ONLY)

 WORK AREA

  REMOVAL


SIGNALS

  -  EXISTING
-  PROPOSED
-  TEMPORARY

PAVEMENT MARKINGS

-  EXISTING LINES
-  TEMPORARY LINES

TRAFFIC CONTROL DEVICES

 -  BARRICADE (TYPE III)
-  CONE
-  DRUM
-  SKINNY DRUM
-  TUBULAR MARKER
-  TEMPORARY CRASH CUSHION
-  FLASHING ARROW BOARD
-  FLAGGER
-  LAW ENFORCEMENT
-  TRUCK MOUNTED ATTENUATOR (TMA)
-  CHANGEABLE MESSAGE SIGN

TEMPORARY SIGNING


-  PORTABLE SIGN
-  STATIONARY SIGN
-  STATIONARY OR PORTABLE SIGN

PAVEMENT MARKERS

-  CRYSTAL/CRYSTAL
-  CRYSTAL/RED
-  YELLOW/YELLOW

PAVEMENT MARKING SYMBOLS

-  PAVEMENT MARKING SYMBOLS

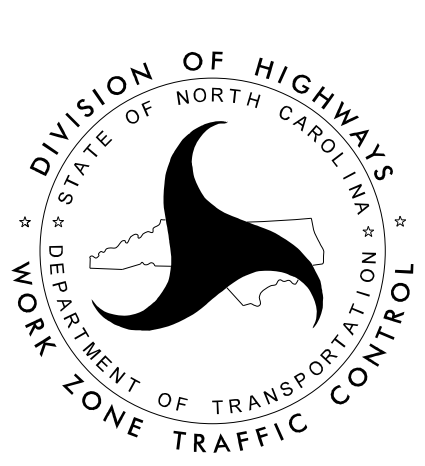APPROVED: _____ DATE: _____ SEAL			ROADWAY STANDARD DRAWINGS & LEGEND
DOCUMENT NOT CONSIDERED FINAL UNLESS ALL SIGNATURES COMPLETED			

MANAGEMENT STRATEGIES

THE FOLLOWING LISTED WORK ZONE STRATEGIES ARE RECOMMENDED FOR INCLUSION WITHIN THIS TRANSPORTATION MANAGEMENT PLAN (TMP).

RECOMMENDED STRATEGIES:

TRAFFIC MANAGEMENT STRATEGIES:
FULL ROADWAY CLOSURES
OFF-SITE DETOURS / USE OF ALTERNATIVE ROUTES

PHASING NOTES

NOTES:

'RSD' REFERS TO NCDOT ROADWAY STANDARD DRAWINGS.

PHASE I STEP 1

USING RSD 1101.03 (SHEET 1 OF 9), INSTALL DETOUR ROUTE SIGNING (SEE TMP-3) TO CLOSE -L- ELLIOT BRIDGE RD. (SR 2045).

PHASE I STEP 2

AWAY FROM TRAFFIC, REMOVE EXISTING STRUCTURE NO. 42074 AND COMPLETE PROPOSED BRIDGE AND ROADWAY CONSTRUCTION ALONG -L- ELLIOT BRIDGE RD. (SR 2045) INCLUDING DRAINAGE, GUARDRAIL, AND FINAL PAVEMENT MARKINGS AND MARKERS, WHILE MAINTAINING ACCESS TO DRIVEWAYS.

PHASE I STEP 3

REMOVE TEMPORARY TRAFFIC CONTROL DEVICES AND OPEN -L- ELLIOT BRIDGE RD. (SR 2045) TO PROPOSED TRAFFIC PATTERN.

GENERAL NOTES

CHANGES MAY BE REQUIRED WHEN PHYSICAL DIMENSIONS IN THE DETAIL DRAWINGS, STANDARD DETAILS, AND ROADWAY DETAILS ARE NOT ATTAINABLE TO MEET FIELD CONDITIONS OR RESULT IN DUPLICATE OR UNDESIRED OVERLAPPING OF DEVICES. MODIFICATIONS MAY INCLUDE: MOVING, SUPPLEMENTING, COVERING OR REMOVAL OF DEVICES AS DIRECTED BY THE ENGINEER.

THE FOLLOWING GENERAL NOTES APPLY AT ALL TIMES FOR THE DURATION OF THE CONSTRUCTION PROJECT EXCEPT WHEN OTHERWISE NOTED IN THE PLAN OR DIRECTED BY THE ENGINEER.

TRAFFIC PATTERN ALTERATIONS

A) NOTIFY THE ENGINEER THIRTY (30) CALENDAR DAYS PRIOR TO ANY TRAFFIC PATTERN ALTERATIONS.

SIGNING

B) INSTALL ADVANCE WORK ZONE WARNING SIGNS WHEN WORK IS WITHIN 40 FT FROM THE EDGE OF TRAVEL LANE AND NO MORE THAT THREE (3) DAYS PRIOR TO THE BEGINNING OF CONSTRUCTION.

C) PROVIDE SIGNING AND DEVICES REQUIRED TO CLOSE THE ROAD ACCORDING TO THE ROADWAY STANDARD DRAWINGS AND TRAFFIC CONTROL PLANS.

PROVIDE SIGNING REQUIRED FOR THE OFF-SITE DETOUR ROUTE AS SHOWN IN THE TRAFFIC CONTROL PLANS.

D) COVER OR REMOVE ALL SIGNS AND DEVICES REQUIRED TO CLOSE THE ROAD WHEN THE ROAD CLOSURE IS NOT IN OPERATION.



COVER OR REMOVE ALL SIGNS REQUIRED FOR THE OFF-SITE DETOUR WHEN THE DETOUR IS NOT IN OPERATION.

E) ENSURE ALL NECESSARY SIGNING IS IN PLACE PRIOR TO ALTERING ANY TRAFFIC PATTERN.

TRAFFIC CONTROL DEVICES

F) PLACE TYPE III BARRICADES, WITH "ROAD CLOSED" SIGN R11-2 ATTACHED, OF SUFFICIENT LENGTH TO CLOSE ENTIRE ROADWAY

RS&H 8521 SIX FORKS ROAD, SUITE 400
RALEIGH, NC 27615
NC FIRM LICENSE No: F-0493

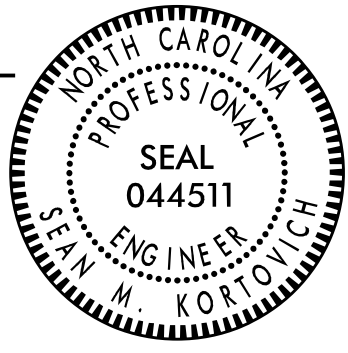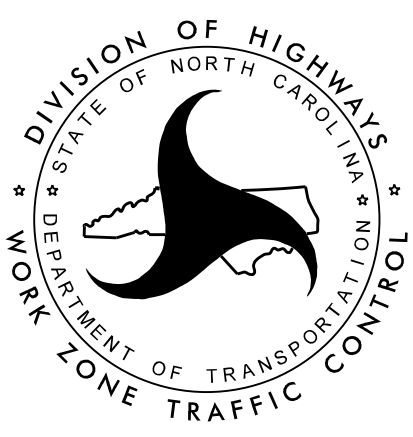APPROVED: _____ DATE: _____ SEAL 		MANAGEMENT STRATEGY, PHASING NOTES, AND GENERAL NOTES
DOCUMENT NOT CONSIDERED FINAL UNLESS ALL SIGNATURES COMPLETED		

SIGN NUMBER: DETOUR TYPE: D QUANTITY: 14 SIGN WIDTH: 3'-0" HEIGHT: 3'-6" TOTAL AREA: 10.5 Sq.Ft. BORDER TYPE: FLUSH RECESS: 0.47" WIDTH: 0.63" RADII: 1.5" NO. Z BARS: LENGTH: BACKG COLOR: Orange COPY COLOR: Black <table><tr><th>SYMBOL</th><th>X</th><th>Y</th><th>WID</th><th>HT</th></tr><tr><td> </td><td> </td><td> </td><td> </td><td> </td></tr><tr><td> </td><td> </td><td> </td><td> </td><td> </td></tr><tr><td> </td><td> </td><td> </td><td> </td><td> </td></tr><tr><td> </td><td> </td><td> </td><td> </td><td> </td></tr><tr><td> </td><td> </td><td> </td><td> </td><td> </td></tr><tr><td> </td><td> </td><td> </td><td> </td><td> </td></tr><tr><td> </td><td> </td><td> </td><td> </td><td> </td></tr></table>MAT'L: 0.063" (1.6 mm) ALUMINUM	SYMBOL	X	Y	WID	HT																																				DESIGN BY: REM PROJECT ID: BP6.R019 CHECKED BY: IWB LOCATION: HARNETT Jul 18, 2023 DIV: 6
SYMBOL	X	Y	WID	HT																																					

3'-0"

3'-6"

Elliot
Bridge
Road

6.7"22.6"6.7"

1.2"1.2"1.2"1.2"1.2"1.2"1.2"1.2"1.2"1.2"

BORDER
R=1.5"
TH=0.63"
IN=0.47"

Spacing Factor is 1 unless specified otherwise

Letter locations are panel edge to lower left corner																				Series/Size Text Length	
E	I	L	i	o	t															D 2000	
9.3	14	16.1	18.3	20.2	24.3															17.3	
B	r	i	d	g	e															D 2000	
6.7	11.7	14.7	16.6	21.2	25.8															22.6	
R	o	a	d																	D 2000	
9.5	14.3	18.6	22.9																	17	



FILENAME: BP6.R019_tmp_sign design

NORTH CAROLINA D.O.T. SIGN DETAIL

\$\$\$\$\$SYTIME\$\$\$\$\$
\$\$\$\$\$DGN\$\$\$\$\$
\$\$\$\$\$USERNAM\$\$\$\$\$

APPROVED: _____ DATE: _____ SEAL SEAL 044511 ENGINEER M. KOTTOUCH NORTH CAROLINA PROFESSIONAL DOCUMENT NOT CONSIDERED FINAL UNLESS ALL SIGNATURES COMPLETED	DIVISION OF HIGHWAYS STATE OF NORTH CAROLINA DEPARTMENT OF TRANSPORTATION WORK ZONE TRAFFIC CONTROL	ELLIOT BRIDGE ROAD SIGN DESIGN
--	--	---

TIP NO.	SHEET NO.
BP6.R019	PMP-2
APPROVED: _____	
DATE: _____	
SEAL	
	
DOCUMENT NOT CONSIDERED FINAL UNLESS ALL SIGNATURES COMPLETED	

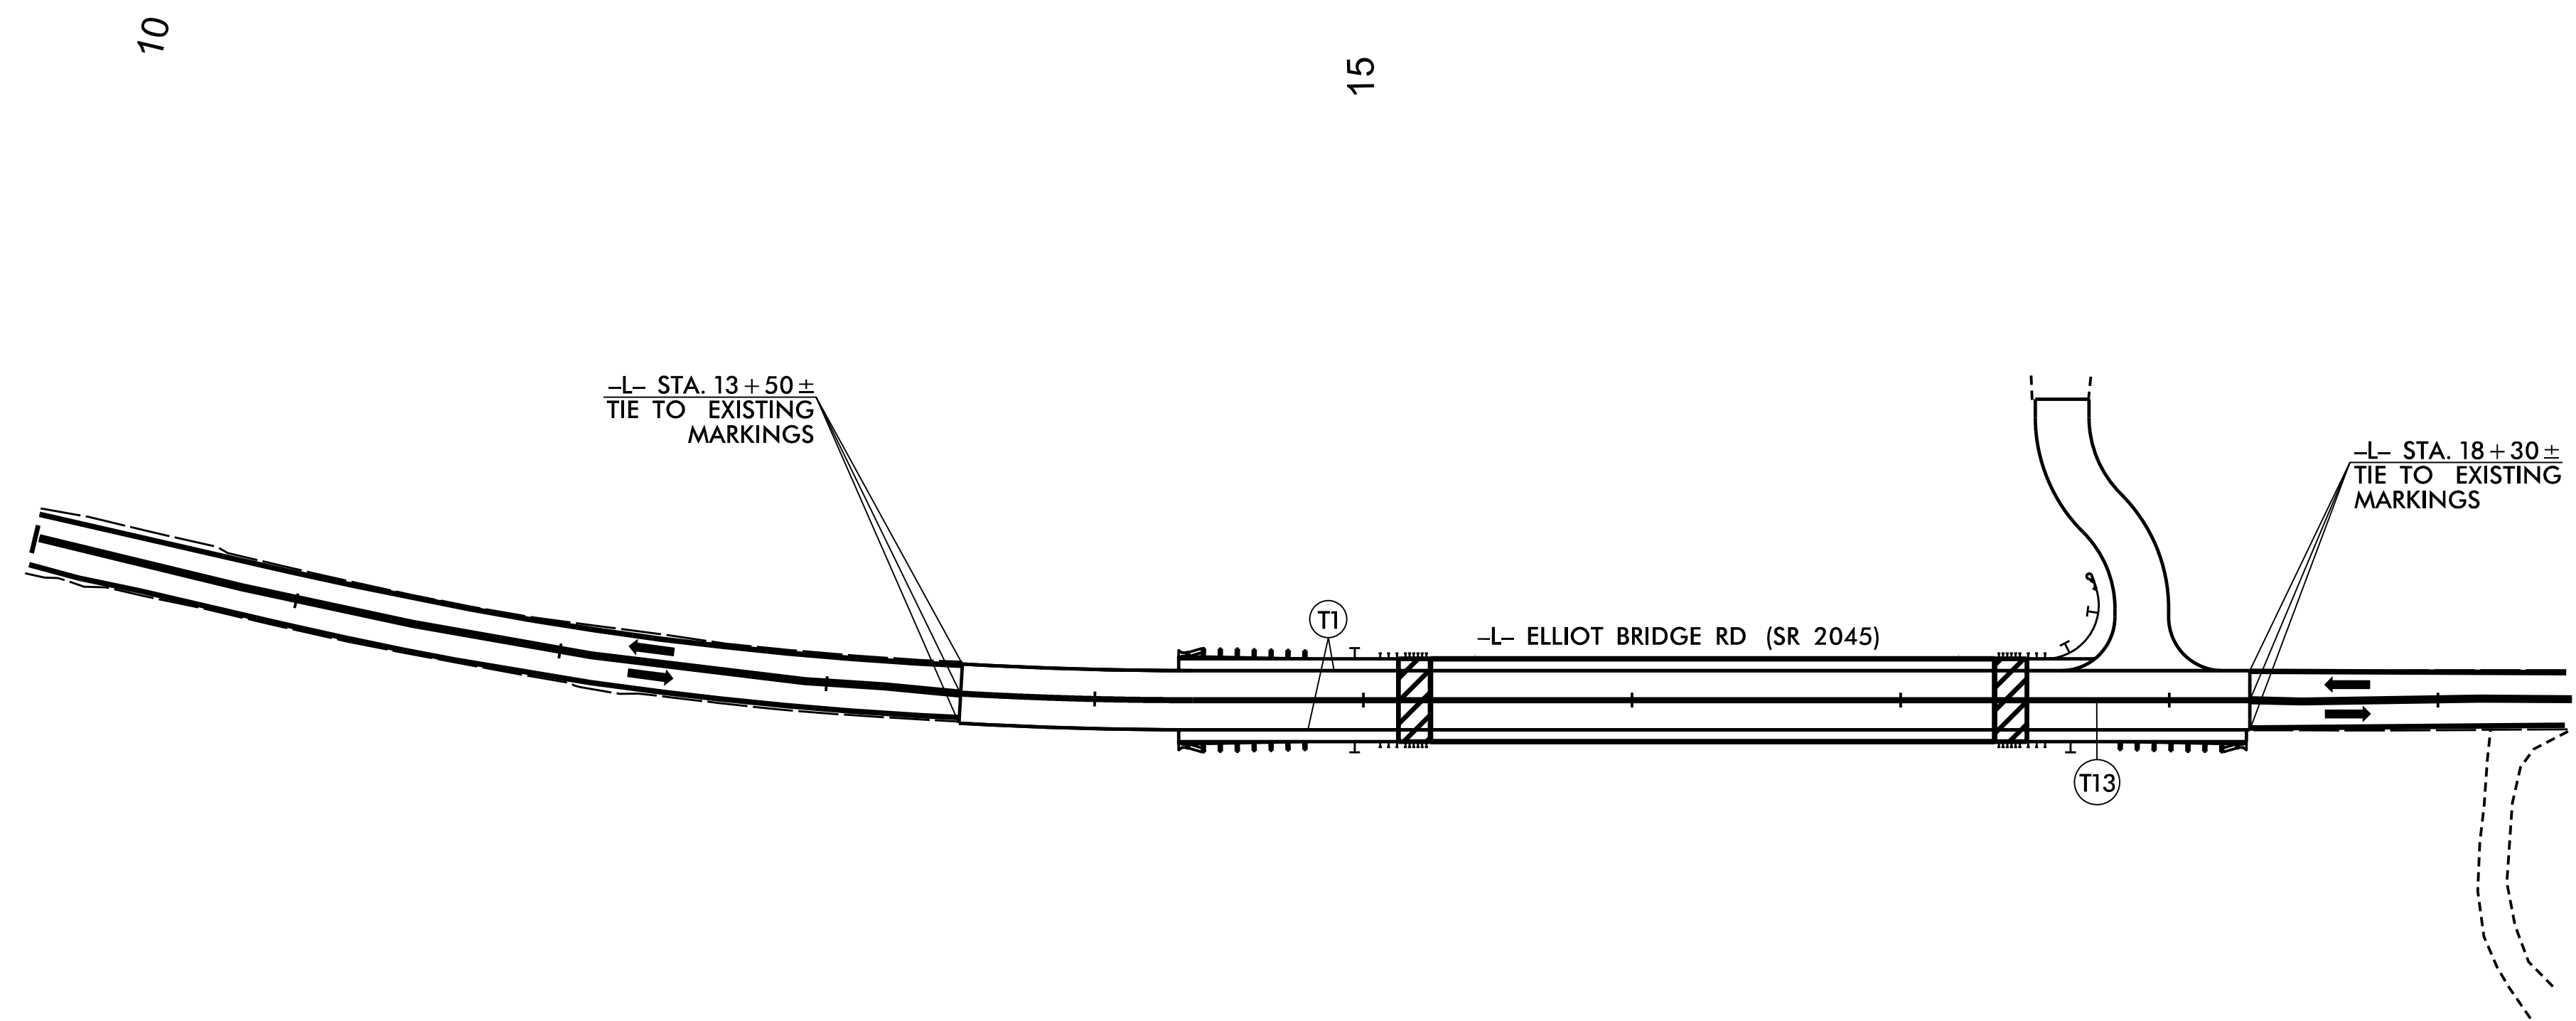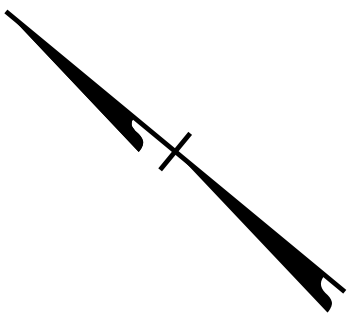

\$\$\$\$\$SYTIME\$\$\$\$\$
\$\$\$\$\$SUBSERIAL\$\$\$\$\$

RS&H 8521 SIX FORKS ROAD, SUITE 400
RALEIGH, NC 27615
NC FIRM LICENSE No: F-0493

PAVEMENT MARKING DETAIL

[illegible]

A map of North Carolina showing its county boundaries. Wayne County, located in the central-eastern part of the state, is highlighted in solid black. The surrounding counties are shown in white with black outlines.

RS&H
NC FIRM LICENSE No: F-0493
3521 SIX FORKS ROAD, SUITE 400
RALEIGH, NC 27615

BP6.R019

Const. 4/EC-4

NORTH CAROLINA

DEPARTMENT OF TRANSPORTATION

HARNETT AND CUMBERLAND COUNTY

ROADWAY DESIGN UNIT

ROADWAY DESIGN ENGINEER

HYDRAULICS ENGINEER


PREPARED BY

RS&H

B521 SIX FORKS ROAD, SUITE 400

RALEIGH, NC 27615

NC FIRM LICENSE NO. F-6493

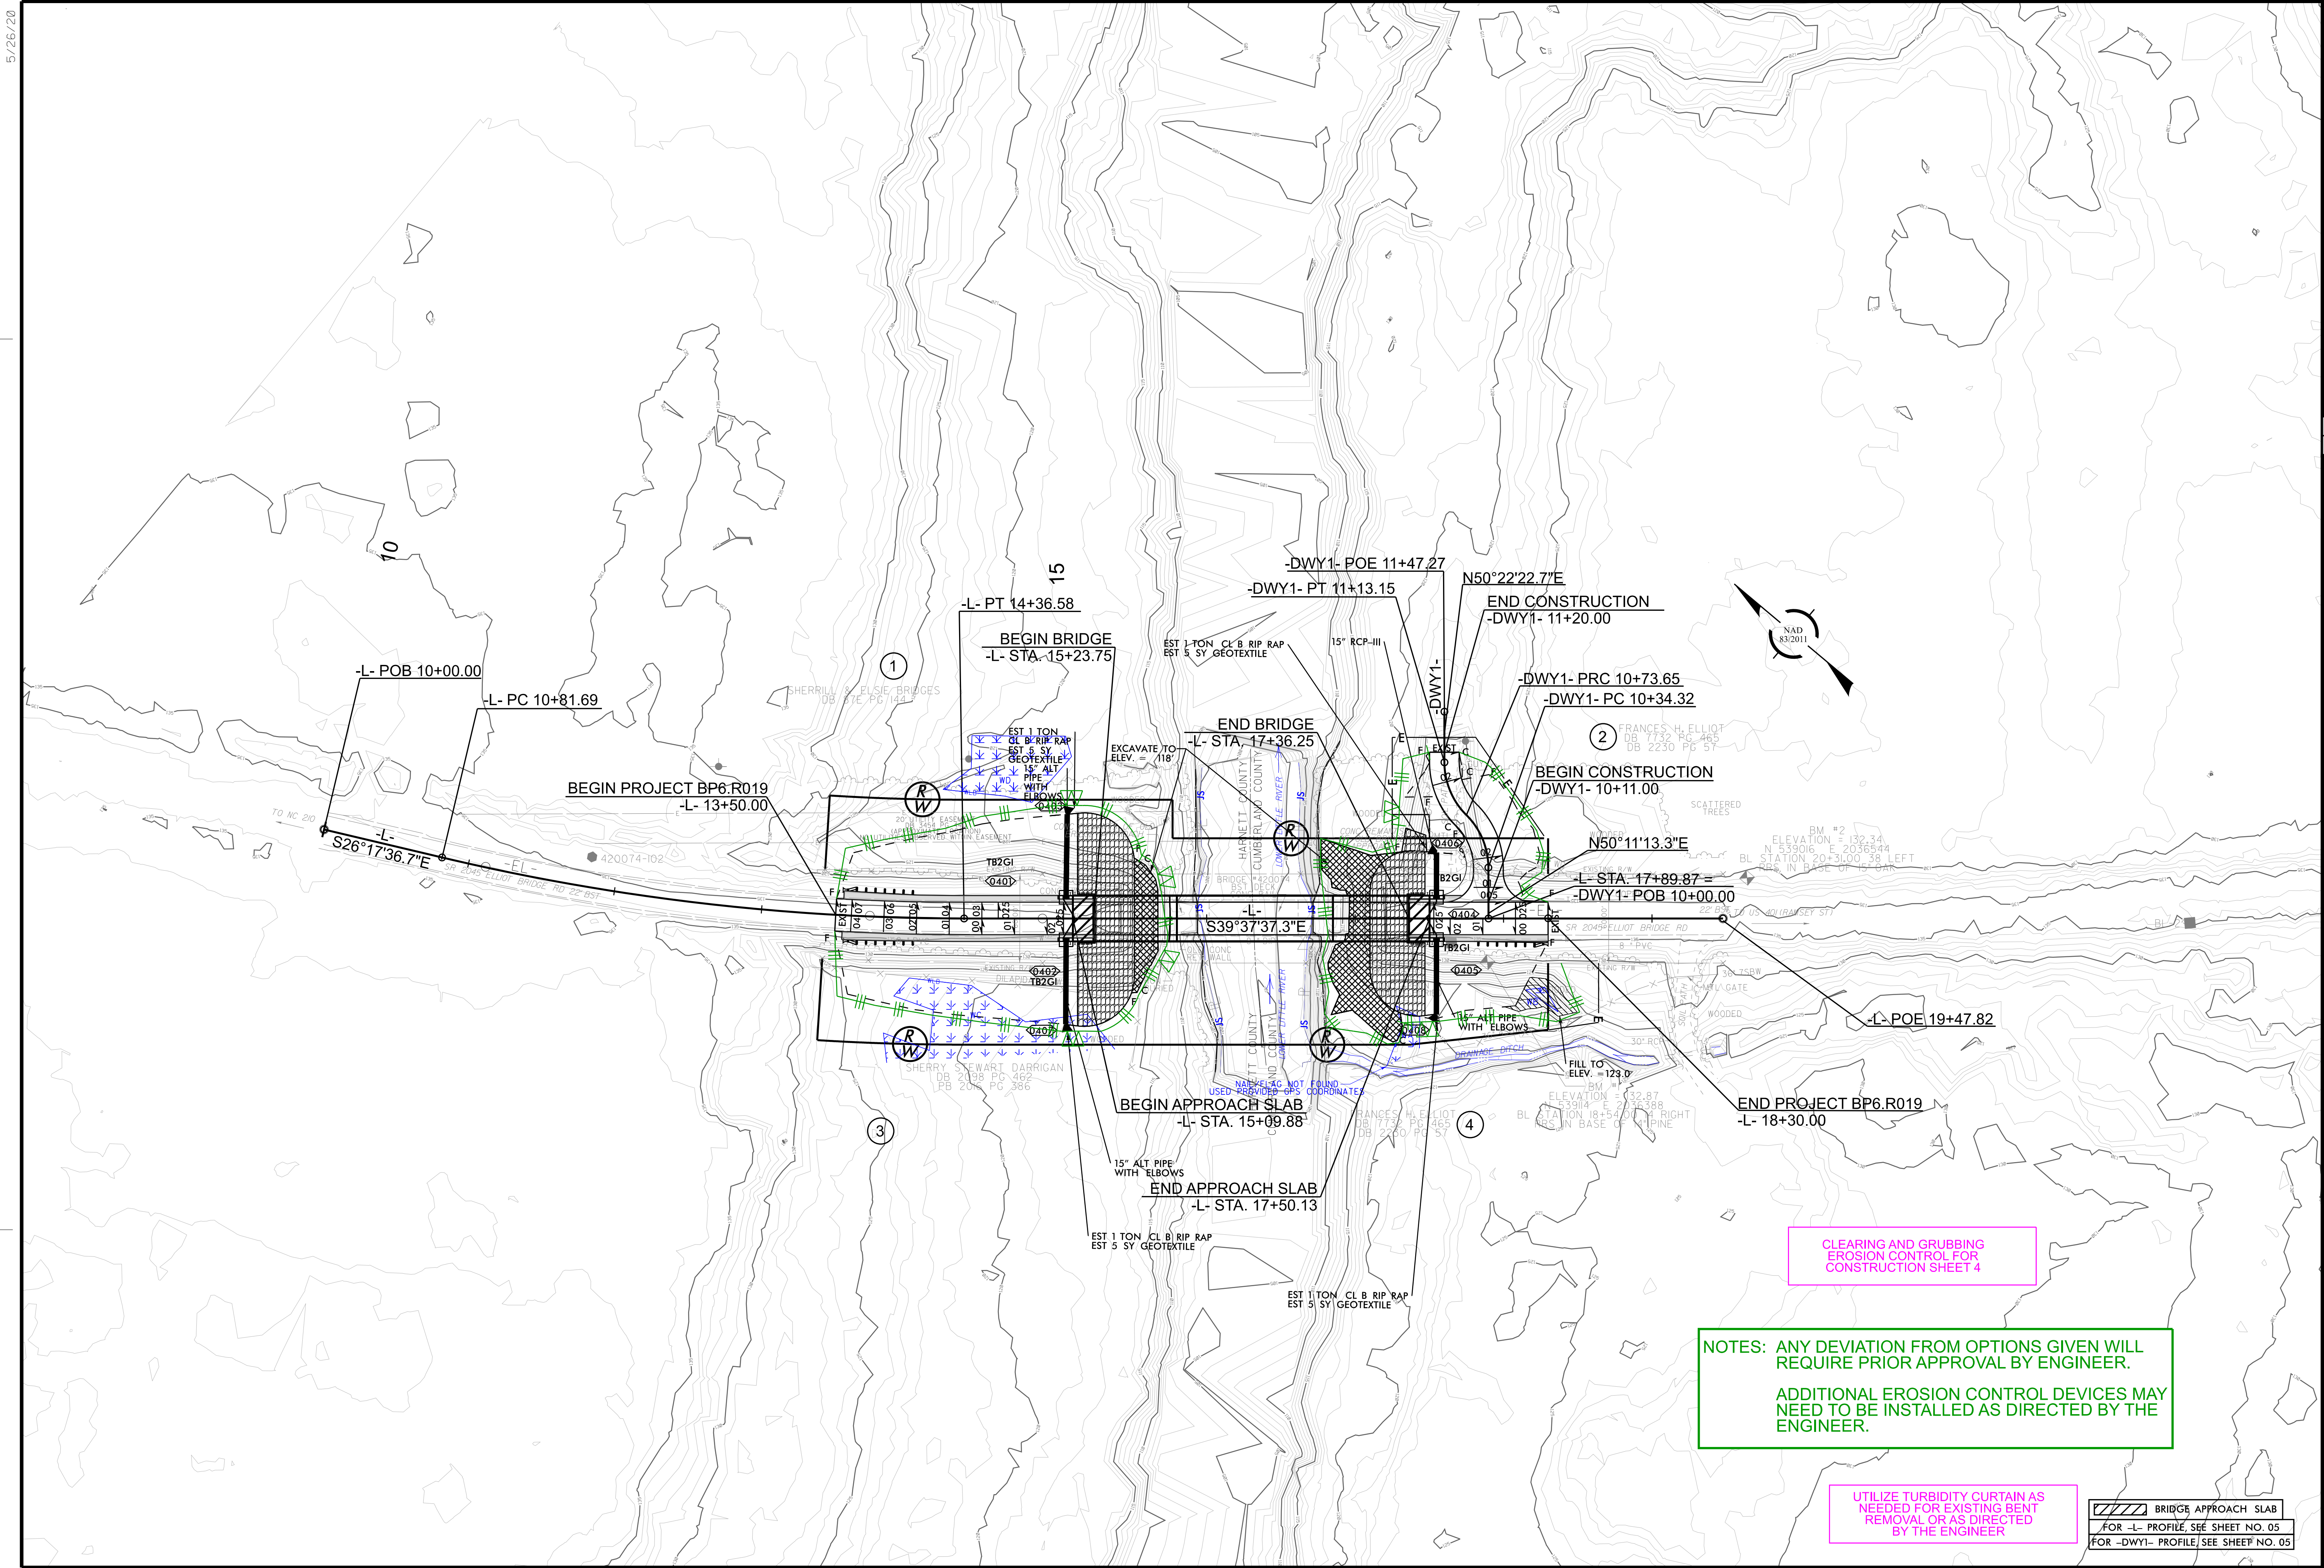

CLEARING AND GRUBBING
EROSION CONTROL FOR
CONSTRUCTION SHEET 4

NOTES: ANY DEVIATION FROM OPTIONS GIVEN WILL
REQUIRE PRIOR APPROVAL BY ENGINEER.

ADDITIONAL EROSION CONTROL DEVICES MAY
NEED TO BE INSTALLED AS DIRECTED BY THE
ENGINEER.


UTILIZE TURBIDITY CURTAIN AS
NEEDED FOR EXISTING BENT
REMOVAL OR AS DIRECTED
BY THE ENGINEER

BRIDGE APPROACH SLAB
FOR -L- PROFILE, SEE SHEET NO. 05
FOR -DWY1- PROFILE, SEE SHEET NO. 05

BP6.R019

Const. 4/ EC-5

NORTH CAROLINA
DEPARTMENT OF TRANSPORTATION
HARNETT AND CUMBERLAND COUNTY

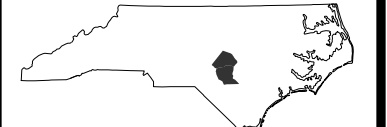

ROADWAY DESIGN UNIT


ROADWAY DESIGN
ENGINEER

HYDRAULICS
ENGINEER

PREPARED BY

RS&H

8521 SIX FORDS ROAD, SUITE 400
RALEIGH, NC 27615
NC FIRM LICENSE NO. F-6493

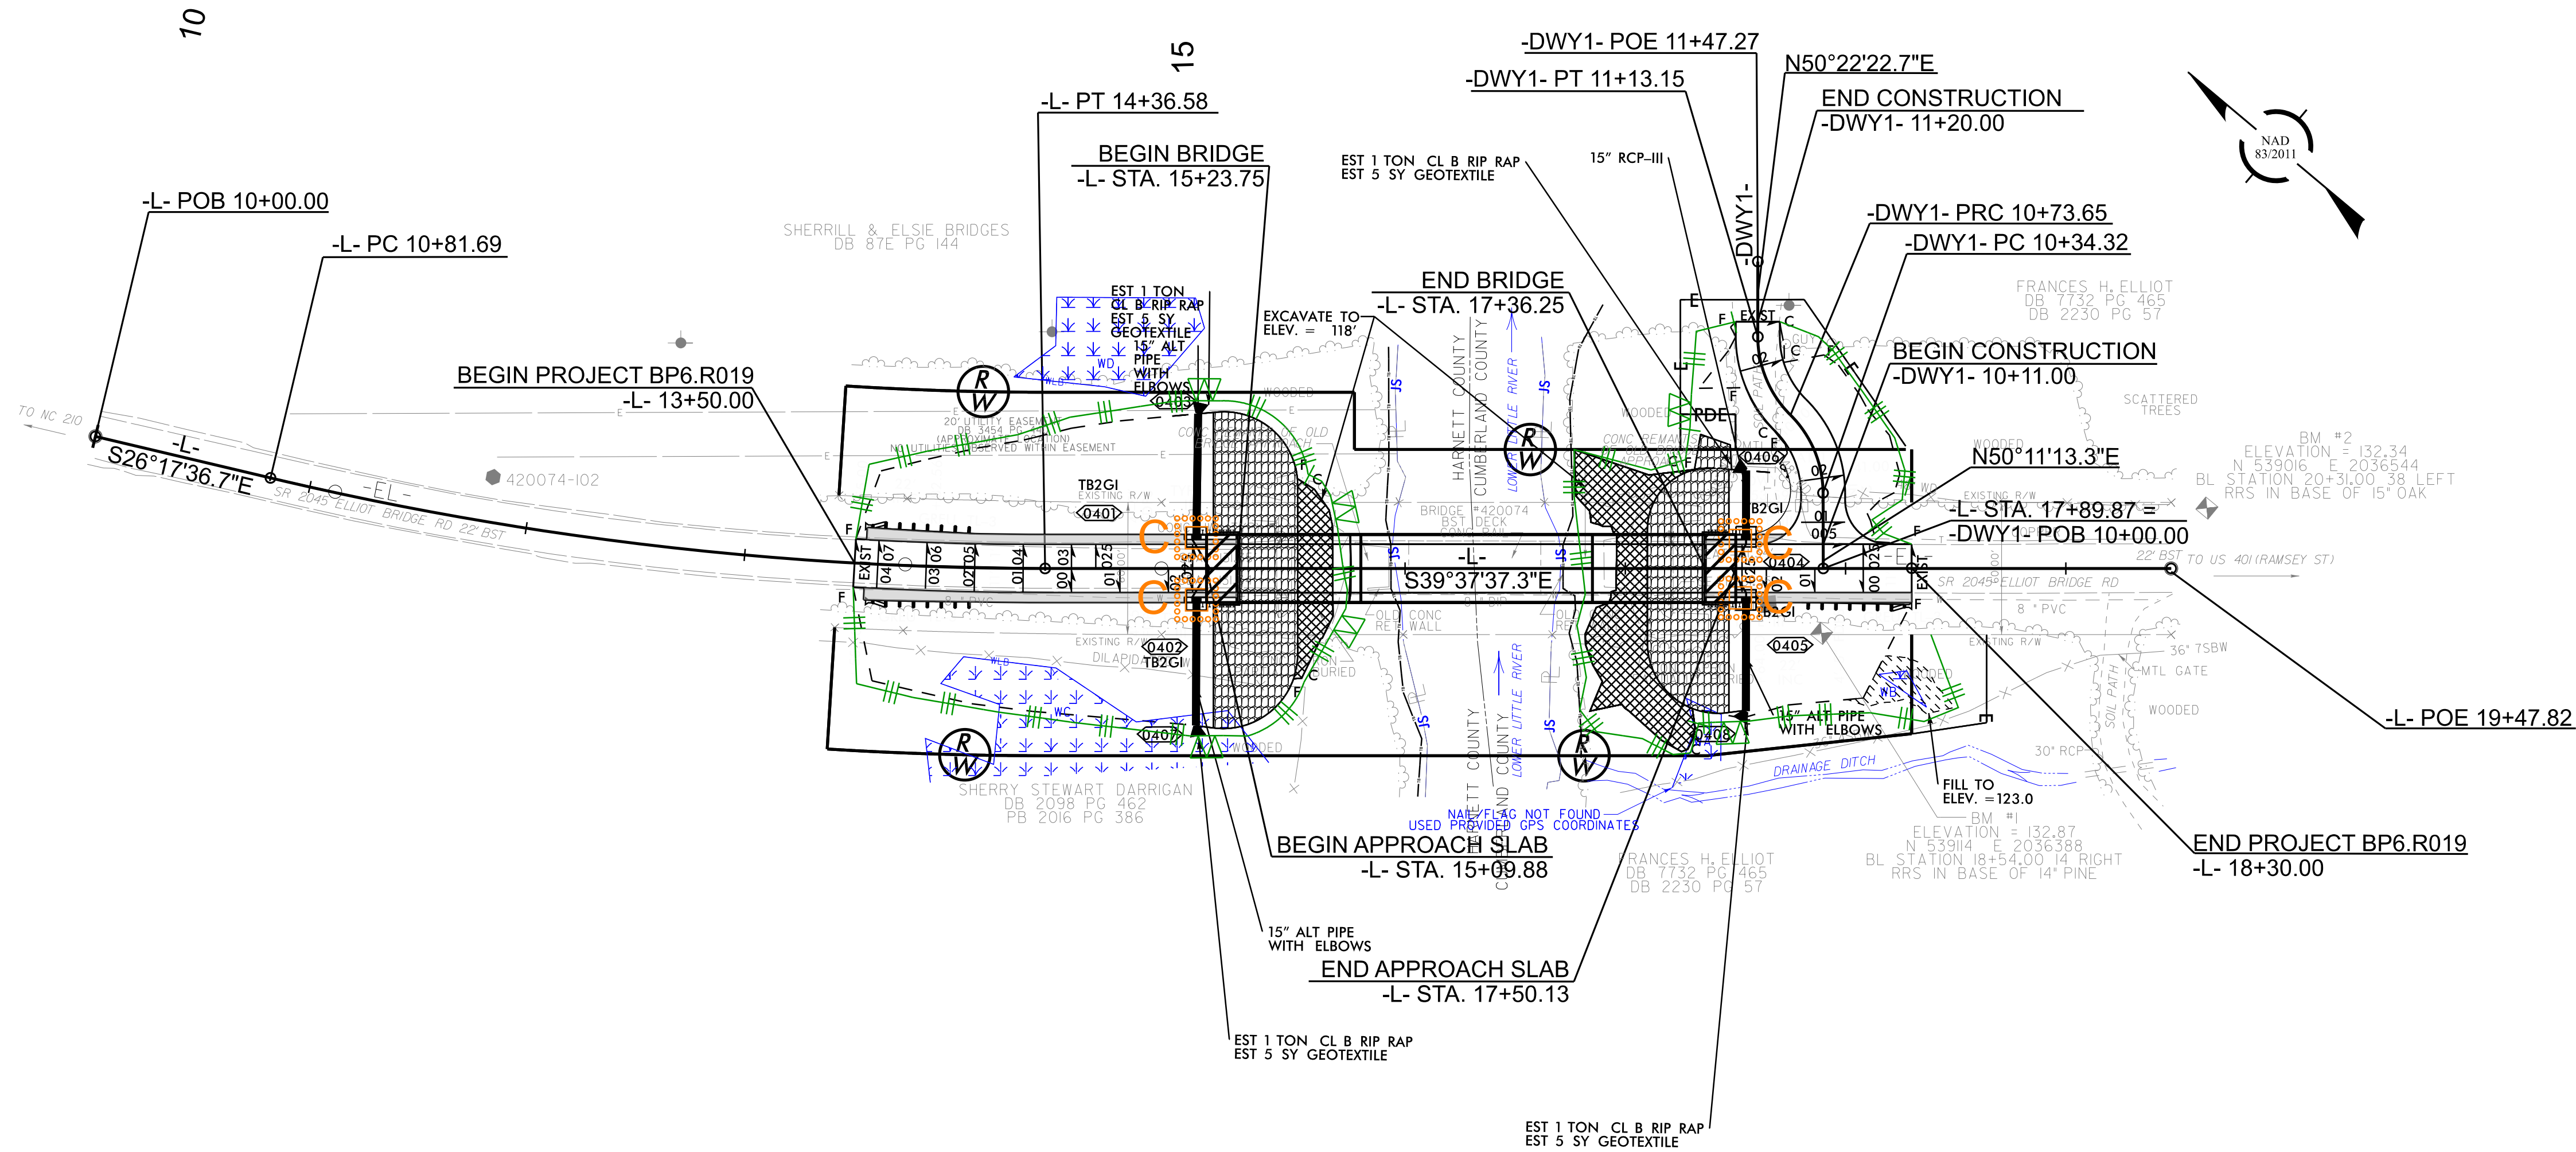


NOTES: ANY DEVIATION FROM OPTIONS GIVEN WILL REQUIRE PRIOR APPROVAL BY ENGINEER.

ADDITIONAL EROSION CONTROL DEVICES MAY NEED TO BE INSTALLED AS DIRECTED BY THE ENGINEER.

BRIDGE APPROACH SLAB
FOR -L- PROFILE, SEE SHEET NO. 05
FOR -DWY1- PROFILE, SEE SHEET NO. 05

TIP PROJECT: BP6.R019

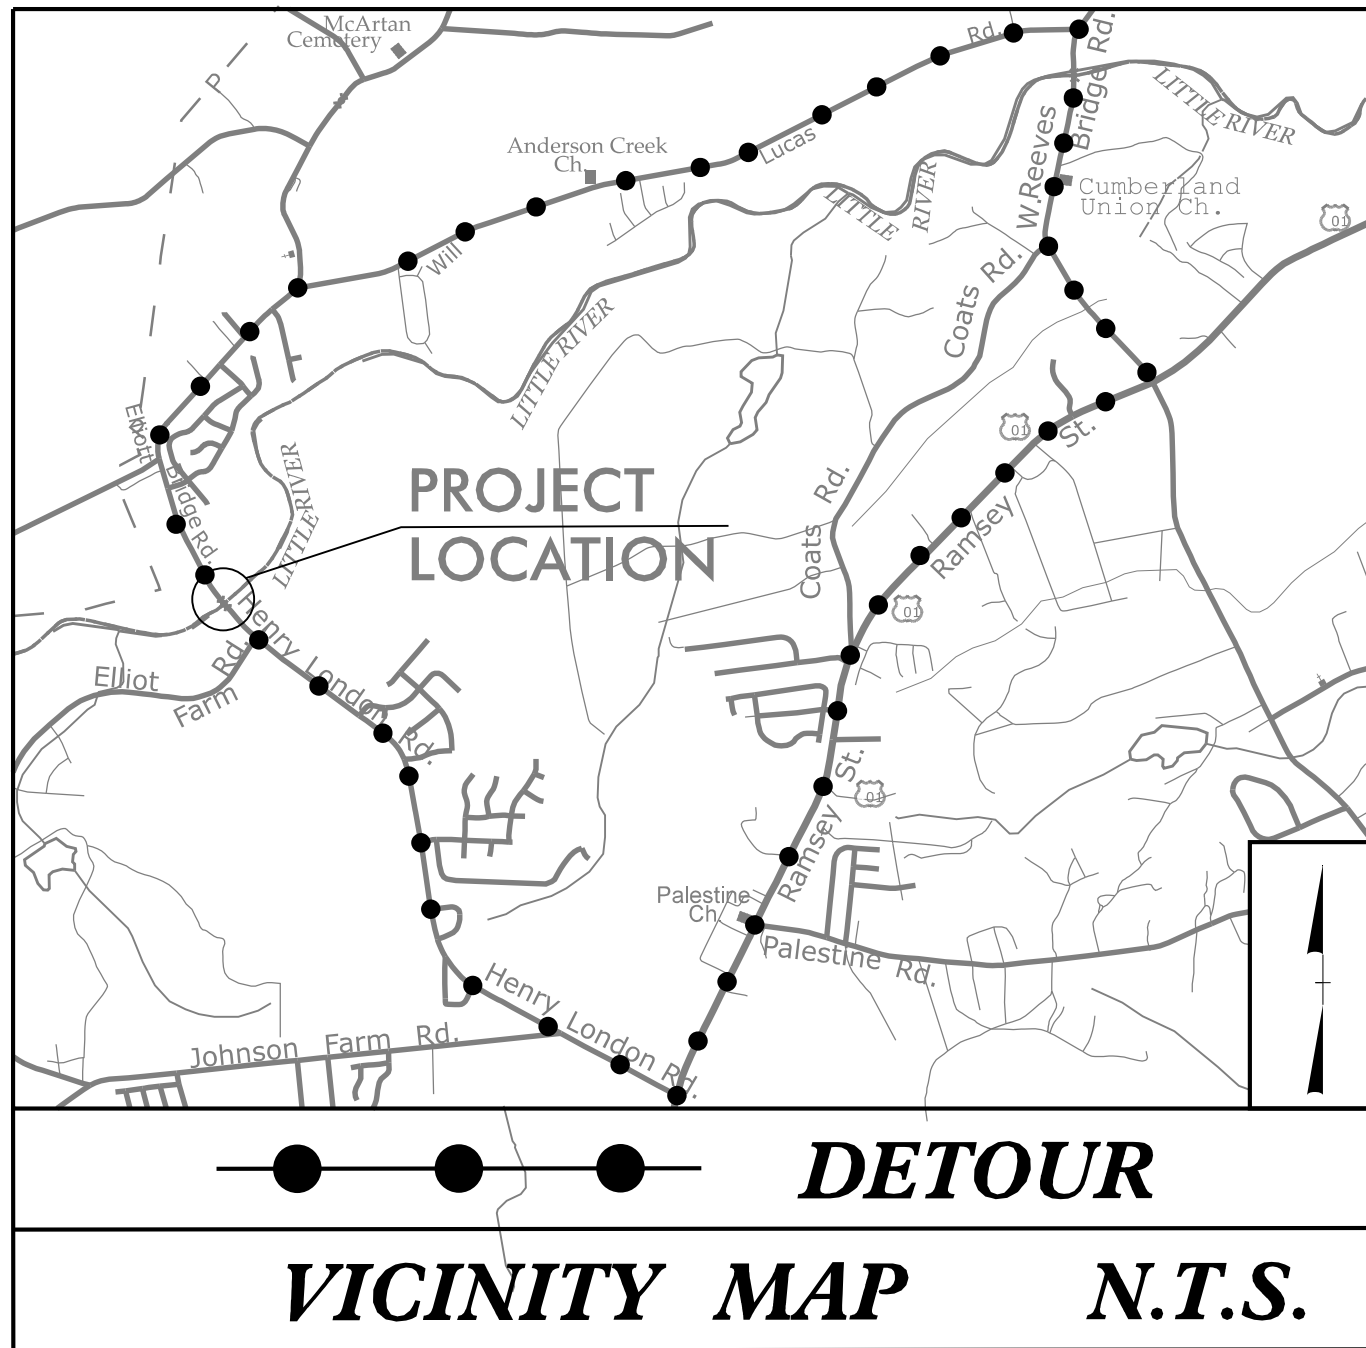


STATE OF NORTH CAROLINA
DIVISION OF HIGHWAYS

PLAN FOR PROPOSED
HIGHWAY EROSION CONTROL


**HARNETT AND CUMBERLAND
COUNTIES**

LOCATION: BRIDGE 42074 OVER LOWER LITTLE RIVER
ON SR 2045 (ELLIOT BRG ROAD)


TYPE OF WORK: GRADING, DRAINAGE, PAVING, AND STRUCTURE (BRIDGE)

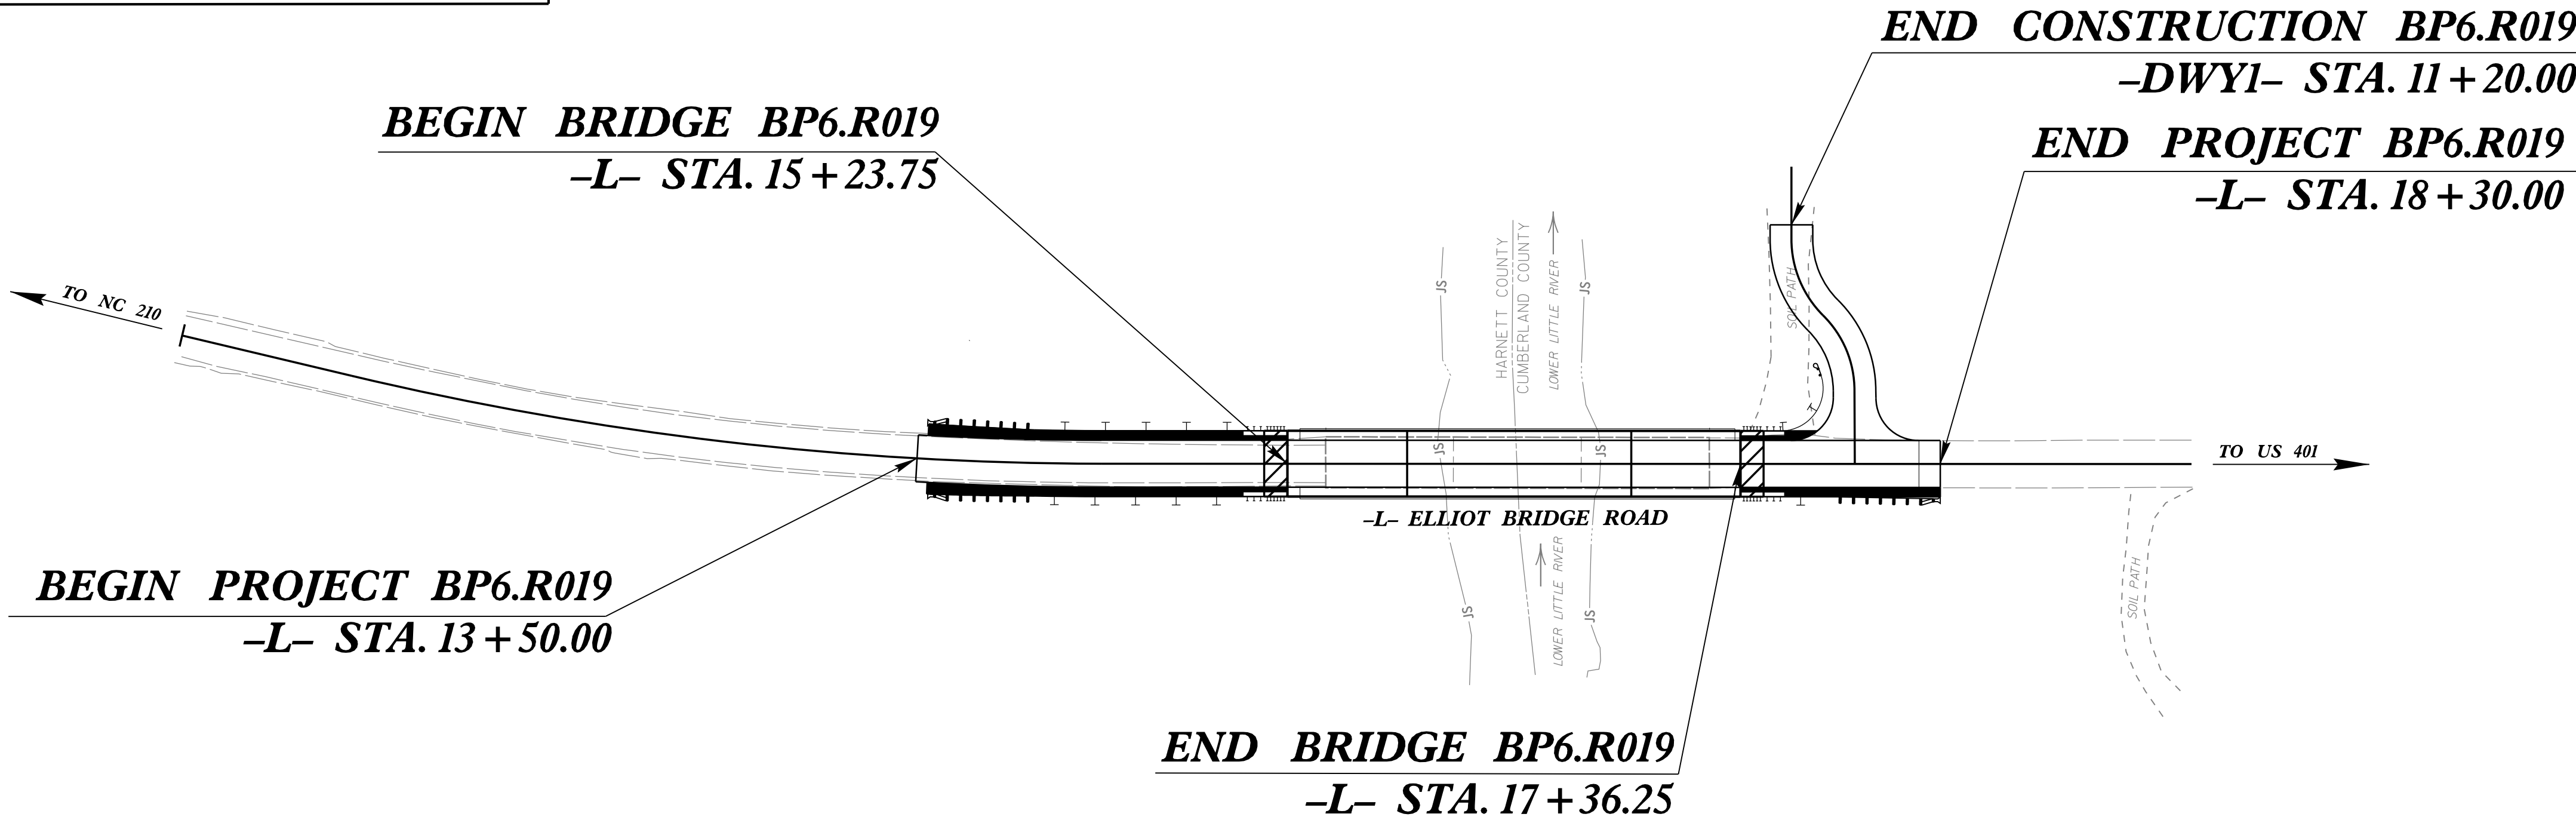

STATE	STATE PROJECT REFERENCE NO.	SHEET NO.	TOTAL SHEETS
N.C.	BP6.R019	EC-1	
STATE PROJ. NO.	F.A. PROJ. NO.	DESCRIPTION	

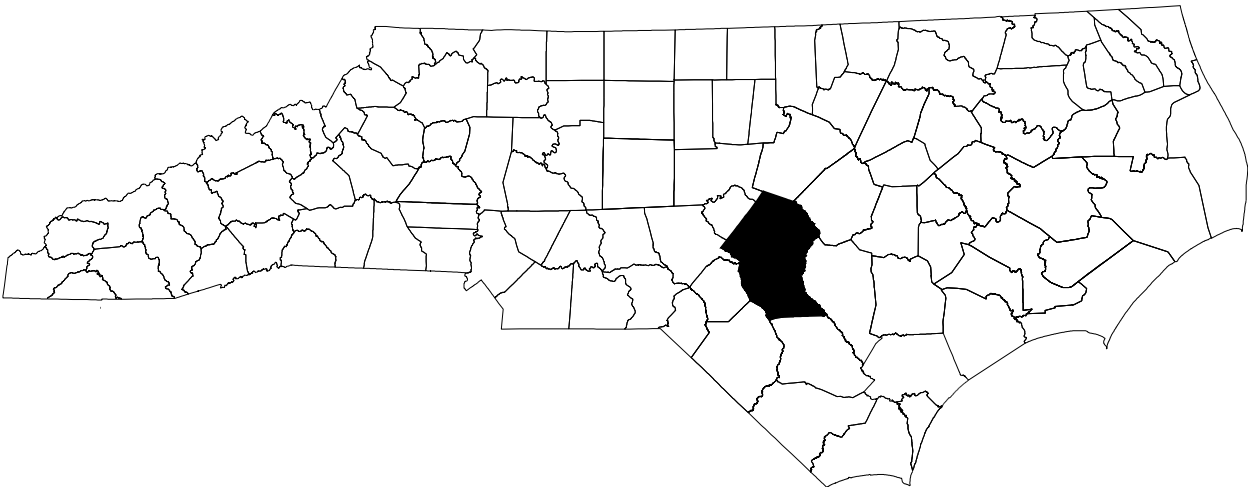

GRAPHIC SCALE

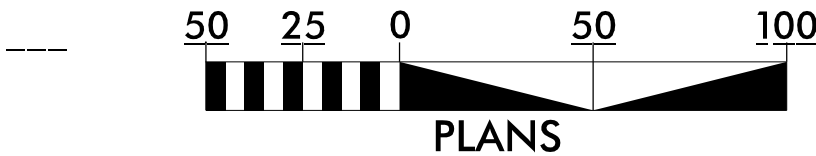

THESE EROSION AND SEDIMENT CONTROL PLANS COMPLY WITH
THE REGULATIONS SET FORTH BY THE NCG-010000 GENERAL
STORMWATER CONSTRUCTION PERMIT ISSUED BY THE NORTH
CAROLINA DEPARTMENT OF
ENVIRONMENTAL QUALITY DIVISION OF ENERGY, MINERAL, AND
LAND RESOURCES.

RS&H

Prepared in the Office of:
RS&H
8521 SIX FORKS ROAD, SUITE 400
RALEIGH, NC 27615
NC FIRM LICENSE No: F-0493

Designed by:
LILY MCKINNEY 4559
NAME LEVEL III CERTIFICATION NO.

Roadway Standard Drawings

The "Roadway Standard Drawings"- Roadway Design Unit - N. C.
Department of Transportation - Raleigh, N. C., dated January 2024
and the latest revision thereto are applicable to this project and by
reference hereby are considered a part of these plans.

THIS PROJECT CONTAINS
EROSION CONTROL PLANS
FOR CLEARING AND
GRUBBING PHASE OF
CONSTRUCTION.

PROJECT REFERENCE NO.
BP11.R013

SHEET NO.
EC-2




DIVISION OF HIGHWAYS
STATE OF NORTH CAROLINA

EROSION & SEDIMENT CONTROL LEGEND

Std. #	Description	Symbol
1605.01	Temporary Silt Fence	
1606.01	Special Sediment Control Fence	
1622.01	Temporary Berms and Slope Drains	
1630.02	Silt Basin Type B	
1630.03	Temporary Silt Ditch	
1630.04	Stilling Basin	
1630.05	Temporary Diversion	
1630.06	Special Stilling Basin	
1630.07	Skimmer Basin	
1630.08	Tiered Skimmer Basin	
1630.09	Earthen Dam with Skimmer	
	Infiltration Basin	
	Rock Inlet Sediment Trap:	
1632.01	Type A	
1632.02	Type B	
1632.03	Type C	




Std. #	Description	Symbol
1633.01	Temporary Rock Silt Check Type A	
1633.02	Temporary Rock Silt Check Type B	
1633.03	Temporary Rock Silt Check Type A with Excelsior Matting and Flocculant	
1634.01	Temporary Rock Sediment Dam Type A	
1634.02	Temporary Rock Sediment Dam Type B	
1635.01	Rock Pipe Inlet Sediment Trap Type A	
1635.02	Rock Pipe Inlet Sediment Trap Type B	
1636.01	Excelsior Wattle Check	
1636.01	Excelsior Wattle Check with Flocculant	
1636.01	Coir Fiber Wattle Check	
1636.01	Coir Fiber Wattle Check with Flocculant	
1636.02	Silt Fence Excelsior Wattle Break	
	Silt Fence Coir Fiber Wattle Break	
1636.03	Excelsior Wattle Barrier	
1636.03	Coir Fiber Wattle Barrier	

ONSITE CONCRETE WASHOUT STRUCTURE WITH LINER

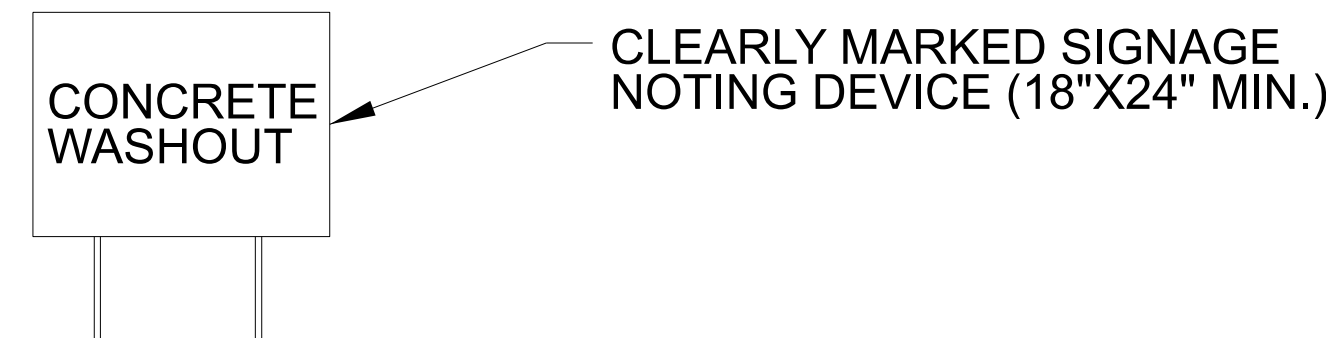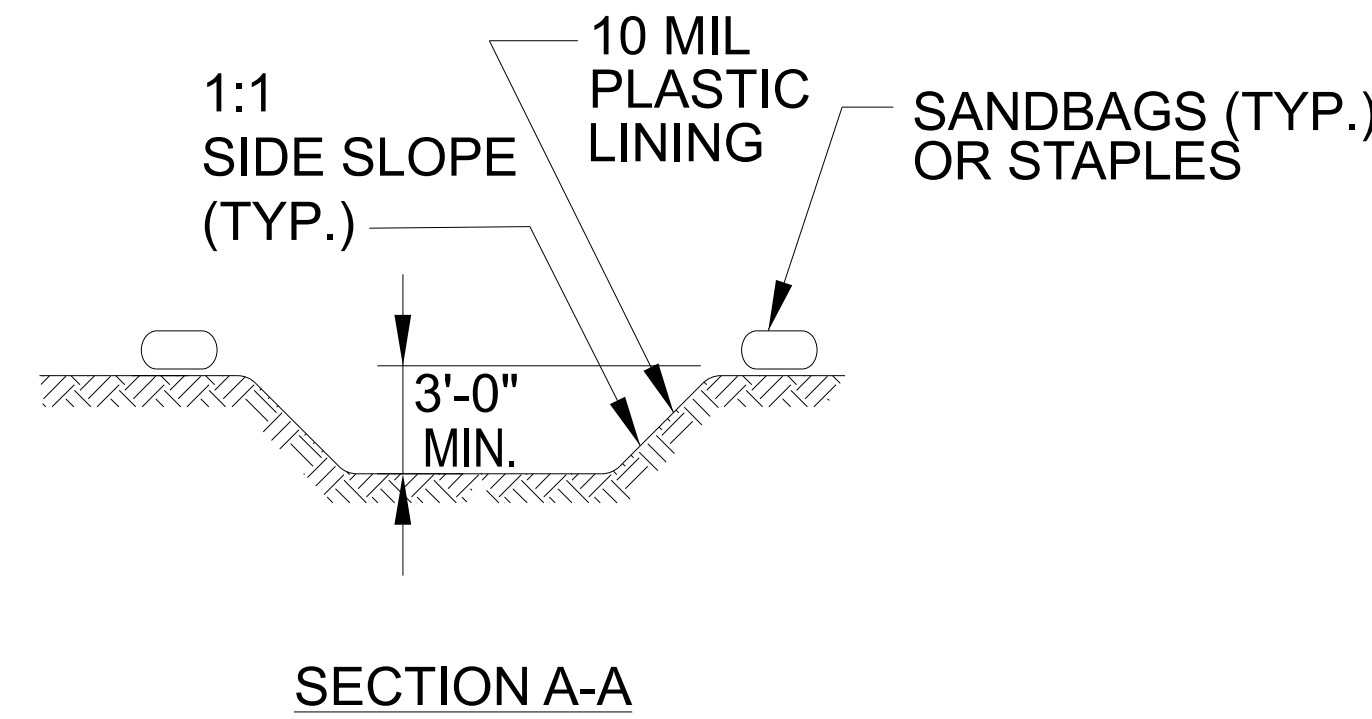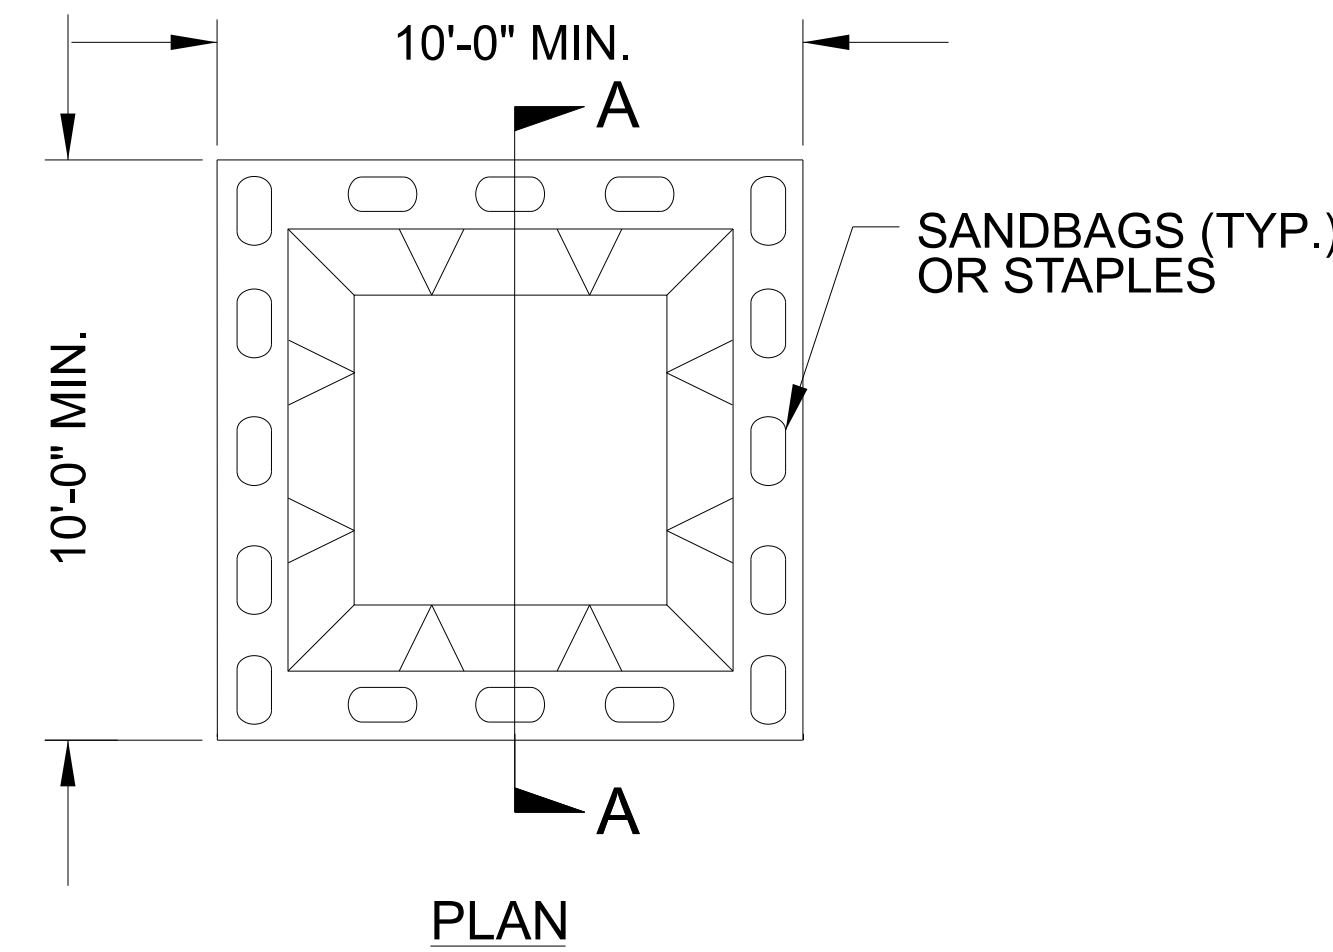

BELOW GRADE WASHOUT STRUCTURE
NOT TO SCALE

- NOTES:
1. ACTUAL LOCATION DETERMINED IN FIELD
 2. THE CONCRETE WASHOUT STRUCTURES SHALL BE MAINTAINED WHEN THE LIQUID AND/OR SOLID REACHES 75% OF THE STRUCTURES CAPACITY TO PROVIDE ADEQUATE HOLDING CAPACITY WITH A MINIMUM 12 INCHES OF FREEBOARD.
 3. CONCRETE WASHOUT STRUCTURE NEEDS TO BE CLEARLY MARKED WITH SIGNAGE NOTING DEVICE.

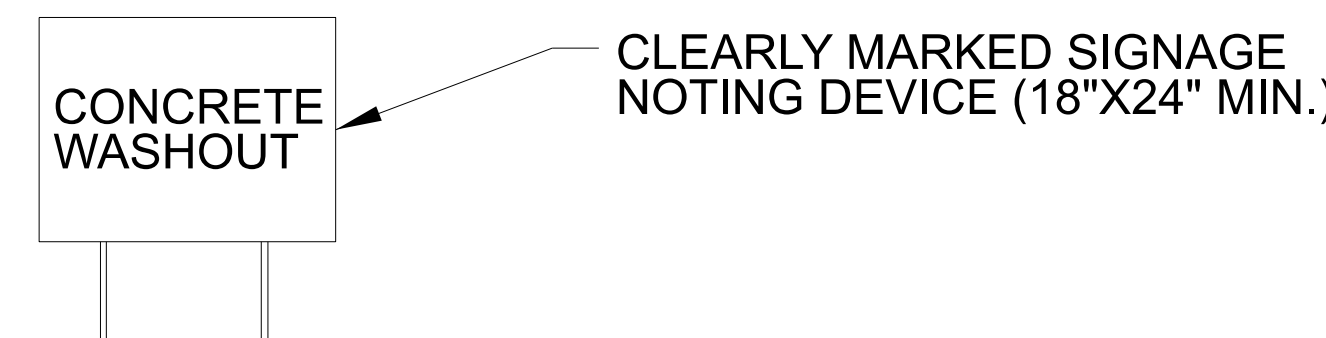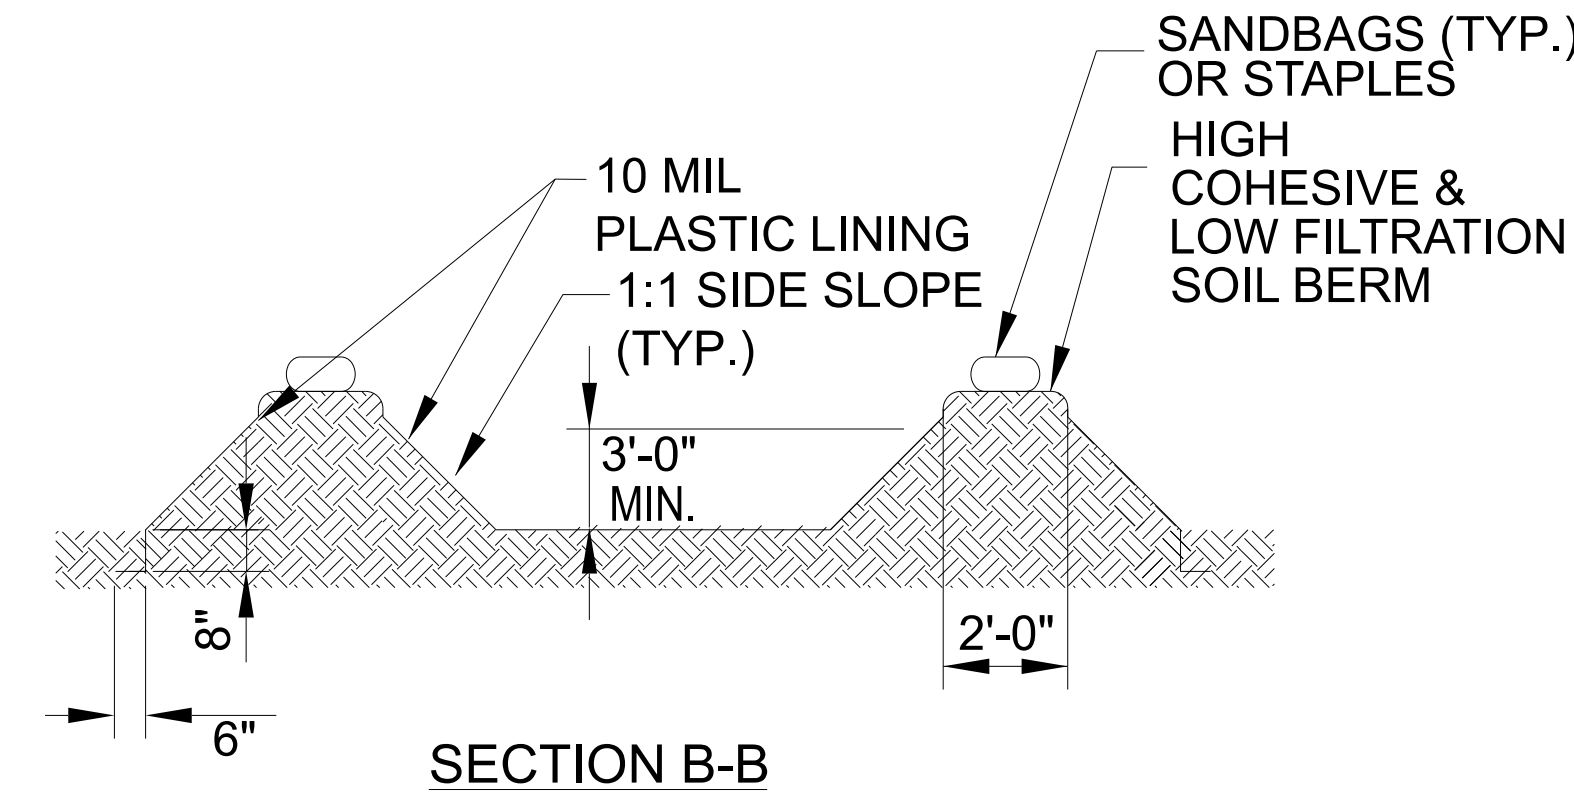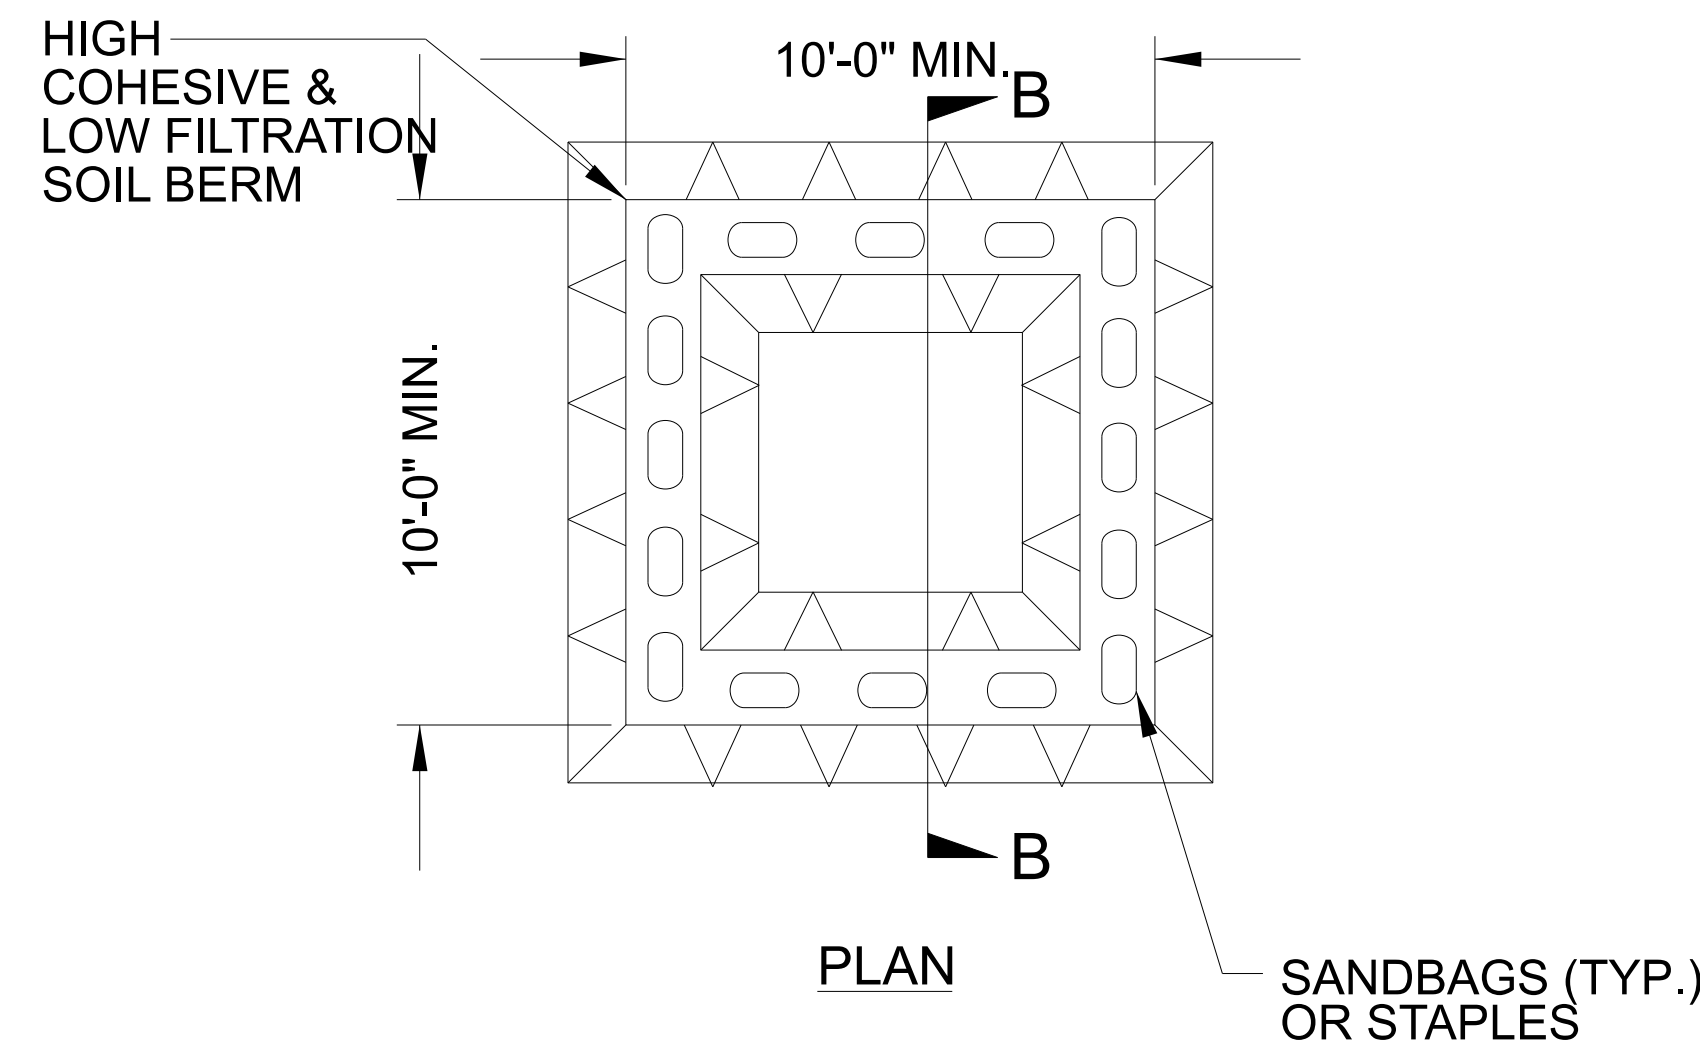

ABOVE GRADE WASHOUT STRUCTURE
NOT TO SCALE

- NOTES:
1. ACTUAL LOCATION DETERMINED IN FIELD
 2. THE CONCRETE WASHOUT STRUCTURES SHALL BE MAINTAINED WHEN THE LIQUID AND/OR SOLID REACHES 75% OF THE STRUCTURES CAPACITY TO PROVIDE ADEQUATE HOLDING CAPACITY WITH A MINIMUM 12 INCHES OF FREEBOARD.
 3. CONCRETE WASHOUT STRUCTURE NEEDS TO BE CLEARLY MARKED WITH SIGNAGE NOTING DEVICE.

DIVISION OF HIGHWAYS
STATE OF NORTH CAROLINA

SOIL STABILIZATION TIMEFRAMES


SITE DESCRIPTION	STABILIZATION TIME	TIMEFRAME EXCEPTIONS
PERIMETER DIKES, SWALES, DITCHES AND SLOPES	7 DAYS	NONE
HIGH QUALITY WATER (HQW) ZONES	7 DAYS	NONE
SLOPES STEEPER THAN 3:1	7 DAYS	IF SLOPES ARE 10' OR LESS IN LENGTH AND ARE NOT STEEPER THAN 2:1, 14 DAYS ARE ALLOWED.
SLOPES 3:1 TO 4:1	14 DAYS	7 DAYS FOR SLOPES GREATER THAN 50' IN LENGTH WITH SLOPES STEEPER THAN 4:1. 7 DAYS FOR PERIMETER DIKES, SWALES, DITCHES PERIMETER SLOPES, AND HQW ZONES
ALL OTHER AREAS WITH SLOPES FLATTER THAN 4:1	14 DAYS	7 DAYS FOR PERIMETER DIKES, SWALES, DITCHES PERIMETER SLOPES, AND HQW ZONES

T.I.P. PROJECT: BP6.R019

STATE OF NORTH CAROLINA
DEPARTMENT OF TRANSPORTATION

SIGNING PLAN
HARNETT AND CUMBERLAND COUNTIES

LOCATION: BRIDGE 42074 OVER LOWER LITTLE RIVER
ON SR 2045 (ELLIOT BRIDGE ROAD)

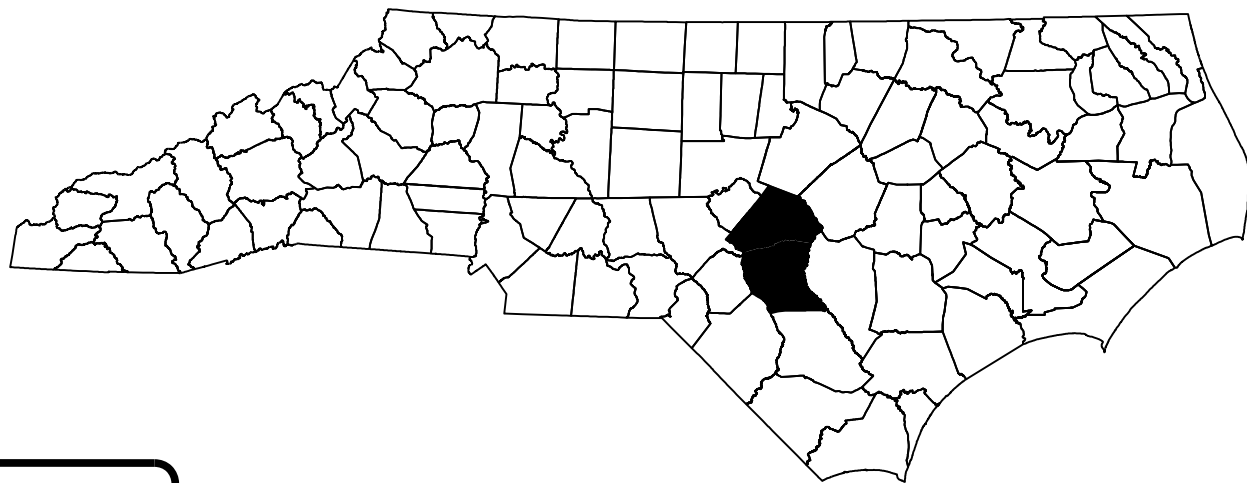

ROADWAY STANDARD DRAWING

THE FOLLOWING ROADWAY STANDARDS AS APPEAR IN "ROADWAY STANDARD DRAWINGS" - PROJECT SERVICES UNIT - N.C. DEPARTMENT OF TRANSPORTATION - RALEIGH, N.C., DATED JANUARY 2024 ARE APPLICABLE TO THIS PROJECT AND BY REFERENCE HEREBY ARE CONSIDERED A PART OF THESE PLANS:

STD. NO.	TITLE
903.10	GROUND MOUNTED SIGN SUPPORTS
904.10	ORIENTATION OF GROUND MOUNTED SIGNS
904.50	MOUNTING OF TYPE 'D', 'E' AND 'F' SIGNS ON 'U' CHANNEL POSTS

GENERAL NOTES

- IF REMOVAL OR RELOCATION OF SIGNS ON PRIVATE STREET (NON-STATE MAINTAINED) IS REQUIRED DUE TO CONSTRUCTION, THE CONTRACTOR SHALL INFORM THE ENGINEER. THE WORK WILL BE COMPLETED BY OTHERS.
- WHEN NOT STATIONED OR DIMENSIONED ON PLANS, ALL 'E' AND 'F' SIGNS SHALL BE FIELD LOCATED BY THE ENGINEER
- ALL EXISTING SIGNS ON "U" CHANNEL POST WITHIN THE PROJECT LIMITS SHALL BE REMOVED AND DISPOSED OF UNLESS OTHERWISE NOTED ON PLANS.
- WHEN EXISTING SIGNS ARE REMOVED AND INSTALLED ON NEW SUPPORTS, THE RE-ERECTION SHALL IMMEDIATELY FOLLOW THE REMOVAL.
- THE BACKGROUND FOR TYPE E & F SIGNS SHALL BE TYPE C REFLECTIVE SHEETING.
- SEE ROADWAY PLANS FOR GUARD/GUIDE RAIL DETAILS.

SUMMARY OF QUANTITIES


ITEM NO.		ITEM DESCRIPTION	QUANTITY	UNIT
DESC. NO.	SECT. NO.			
4072000000	903	SUPPORTS, 3 LB STEEL U-CHANNEL	50	L.F.
4116100000	904	SIGN ERECTION, RELOCATE SIGN TYPE D	2	EA.
4116100000	904	SIGN ERECTION, RELOCATE SIGN TYPE E	3	EA.
4155000000	907	DISPOSAL OF SIGN SYSTEM, U-CHANNEL	4	EA.
4192000000	907	DISPOSAL OF SUPPORT, U-CHANNEL	5	EA.

INDEX

SHEET NO.	DESCRIPTION
SIGN-1	TITLE SHEET
SIGN-2	SIGN DETAIL SHEET

PLAN SUBMITTED TO: NCDOT DIVISION 6

ADAM BRITT NCDOT DIVISION 6 BRIDGE PROGRAM MANAGER

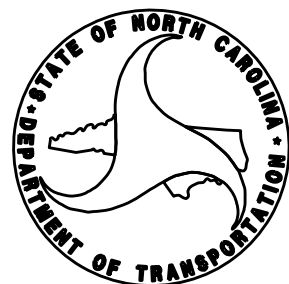

PLAN PREPARED BY: RS&H

SEAN KORTOVICH, P.E. PROJECT ENGINEER

NIKI AVGERINOS, P.E. PROJECT DESIGN ENGINEER



TIP NO.	SHEET NO.
BP6.R019	SIGN - 1
APPROVED: _____	
DATE: _____	
SEAL 	
DOCUMENT NOT CONSIDERED FINAL UNLESS ALL SIGNATURES COMPLETED	


\$\$\$\$\$SYTIME\$\$\$\$\$
\$\$\$\$\$CDGN\$\$\$\$\$
\$\$\$\$\$SUPERVIEW\$\$\$\$\$

10

PROJECT NOTES

- 1 DISPOSAL OF SIGN SYSTEM, U-CHANNEL
- 2 SIGN ERECTION, RELOCATE SIGN TYPE E
- 3 SIGN ERECTION, RELOCATE SIGN TYPE D

* NOTE: INCLUDE EXISTING EAST COAST GREENWAY
ALLIANCE ROUTE SIGN AND DIRECTIONAL
ARROW PLAQUE IN SIGN RELOCATION


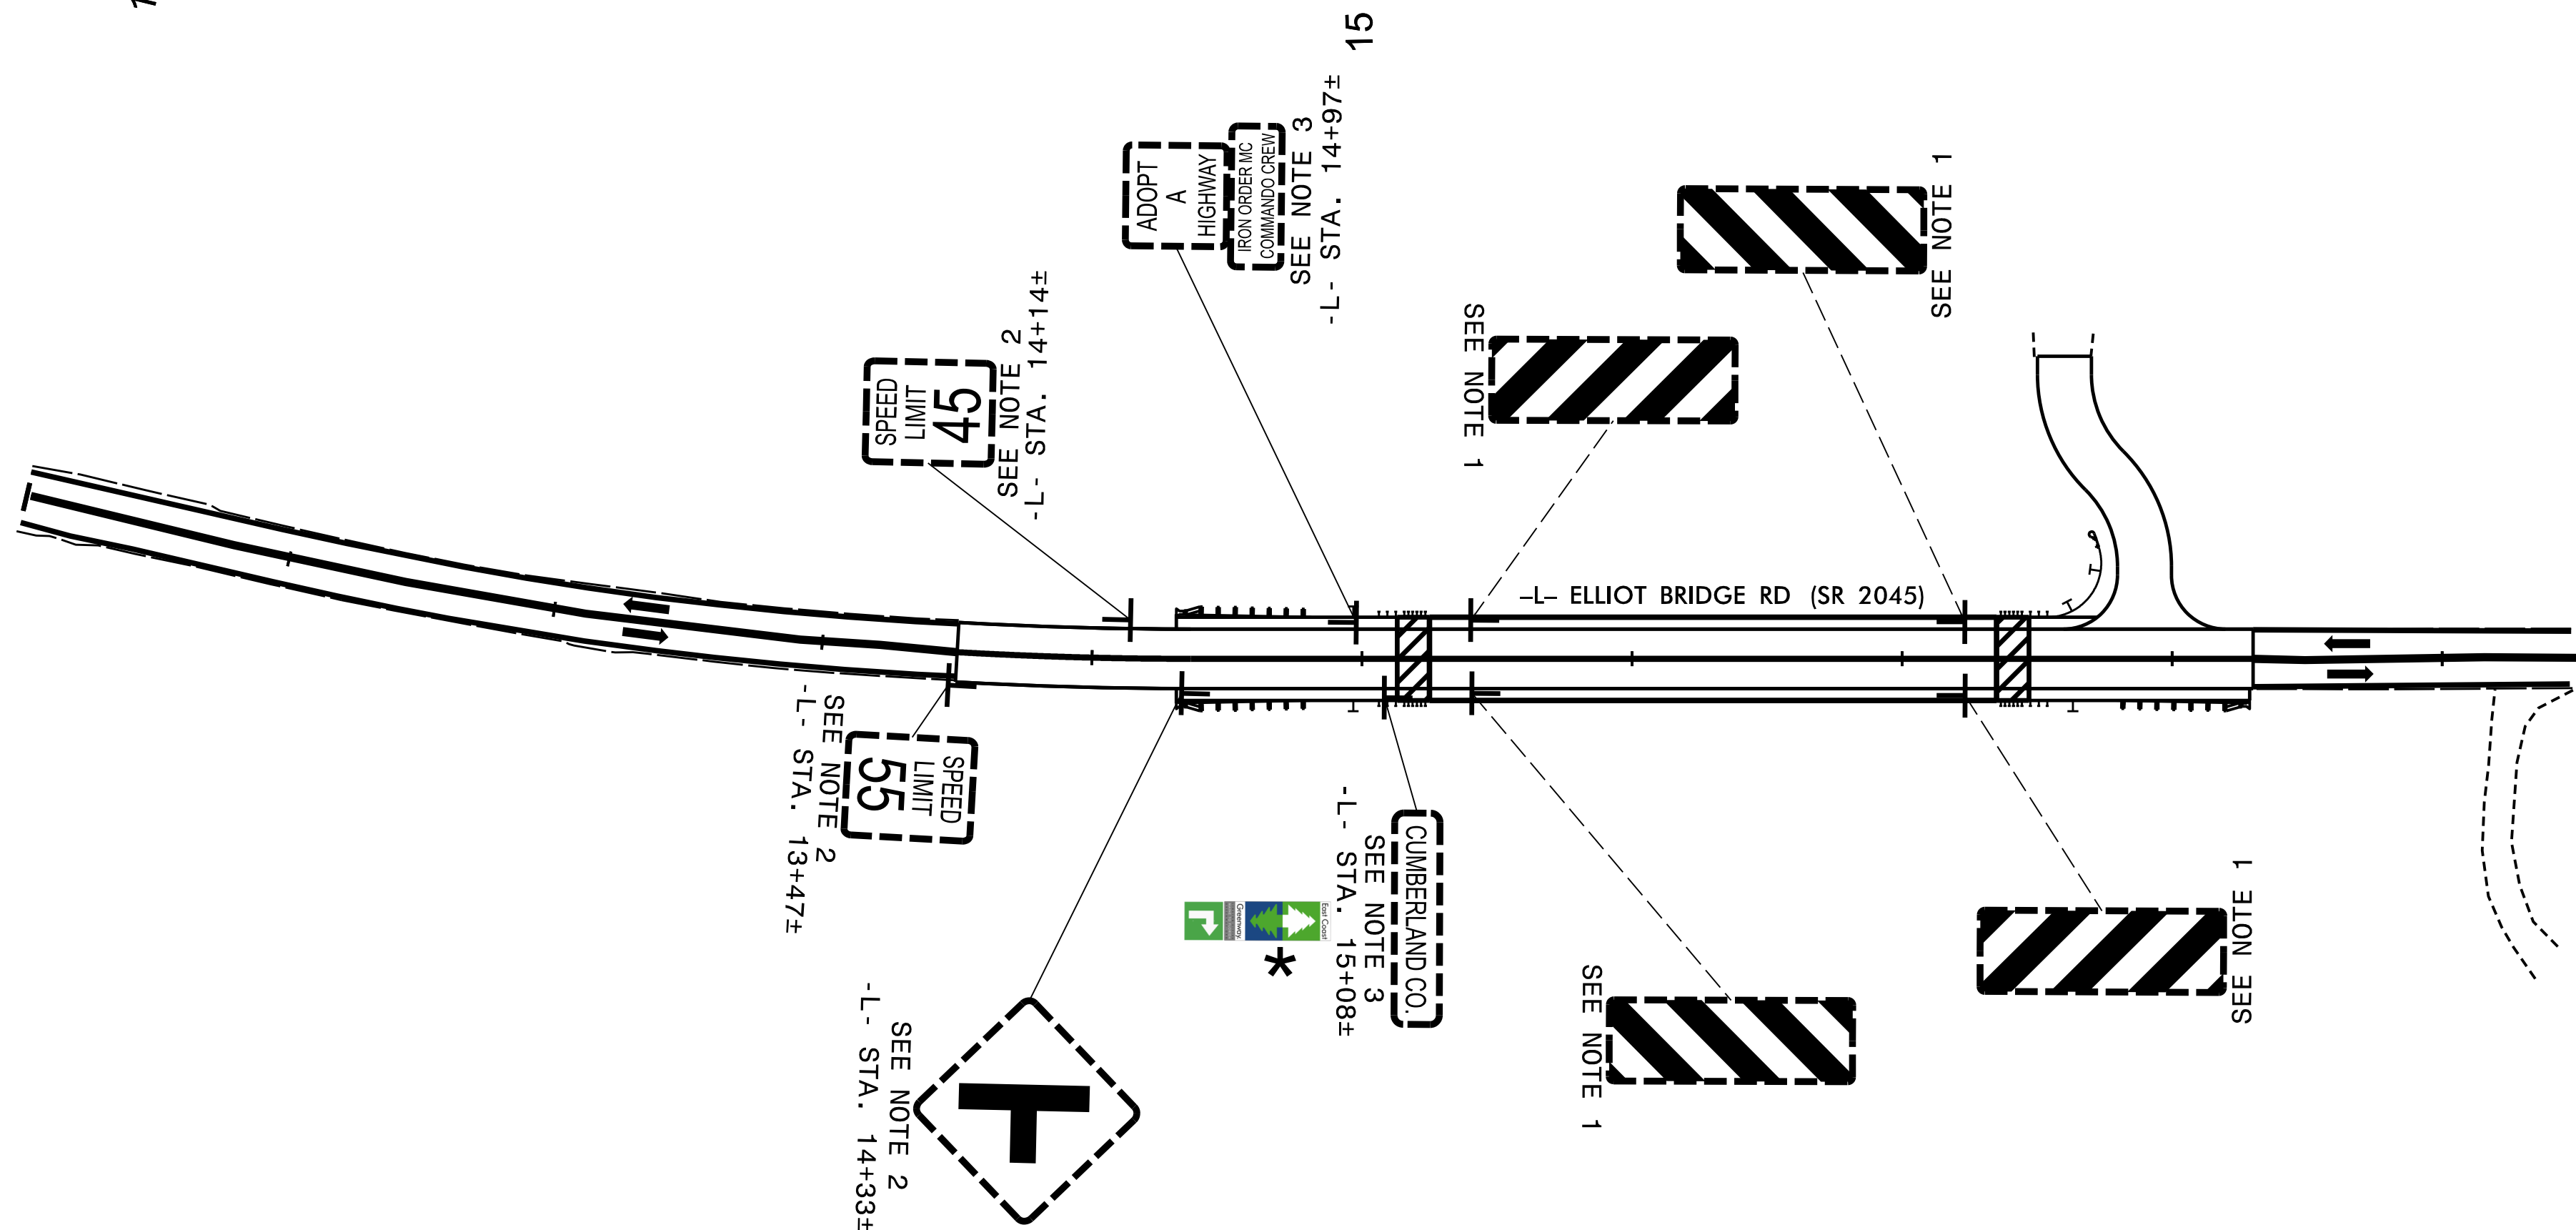



RS&H



8521 SIX FORKS ROAD, SUITE 400
RALEIGH, NC 27615
NC FIRM LICENSE No: F-0493


PROPOSED AND
EXISTING SIGNS



TIP NO. BP6.R019	SHEET NO. SIGN-2
APPROVED: _____	
DATE: _____	
SEAL 	
DOCUMENT NOT CONSIDERED FINAL UNLESS ALL SIGNATURES COMPLETED	

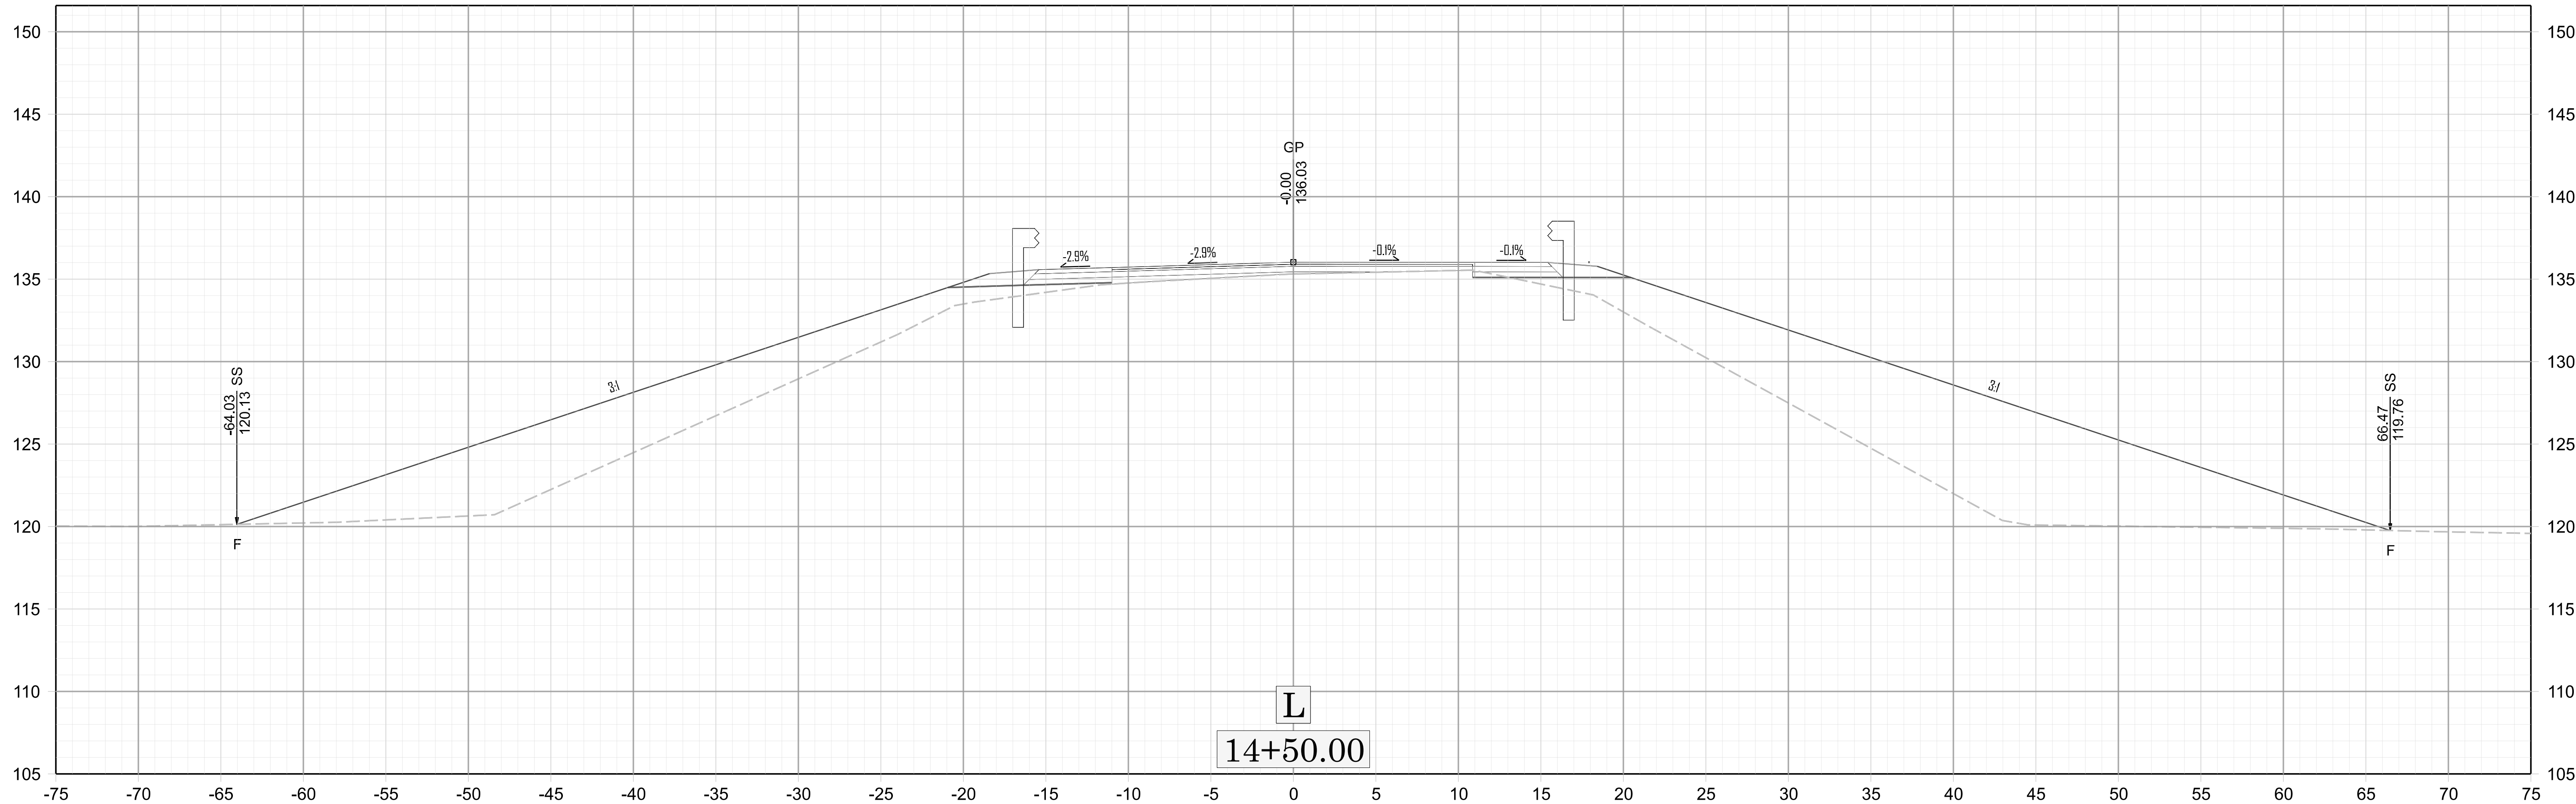
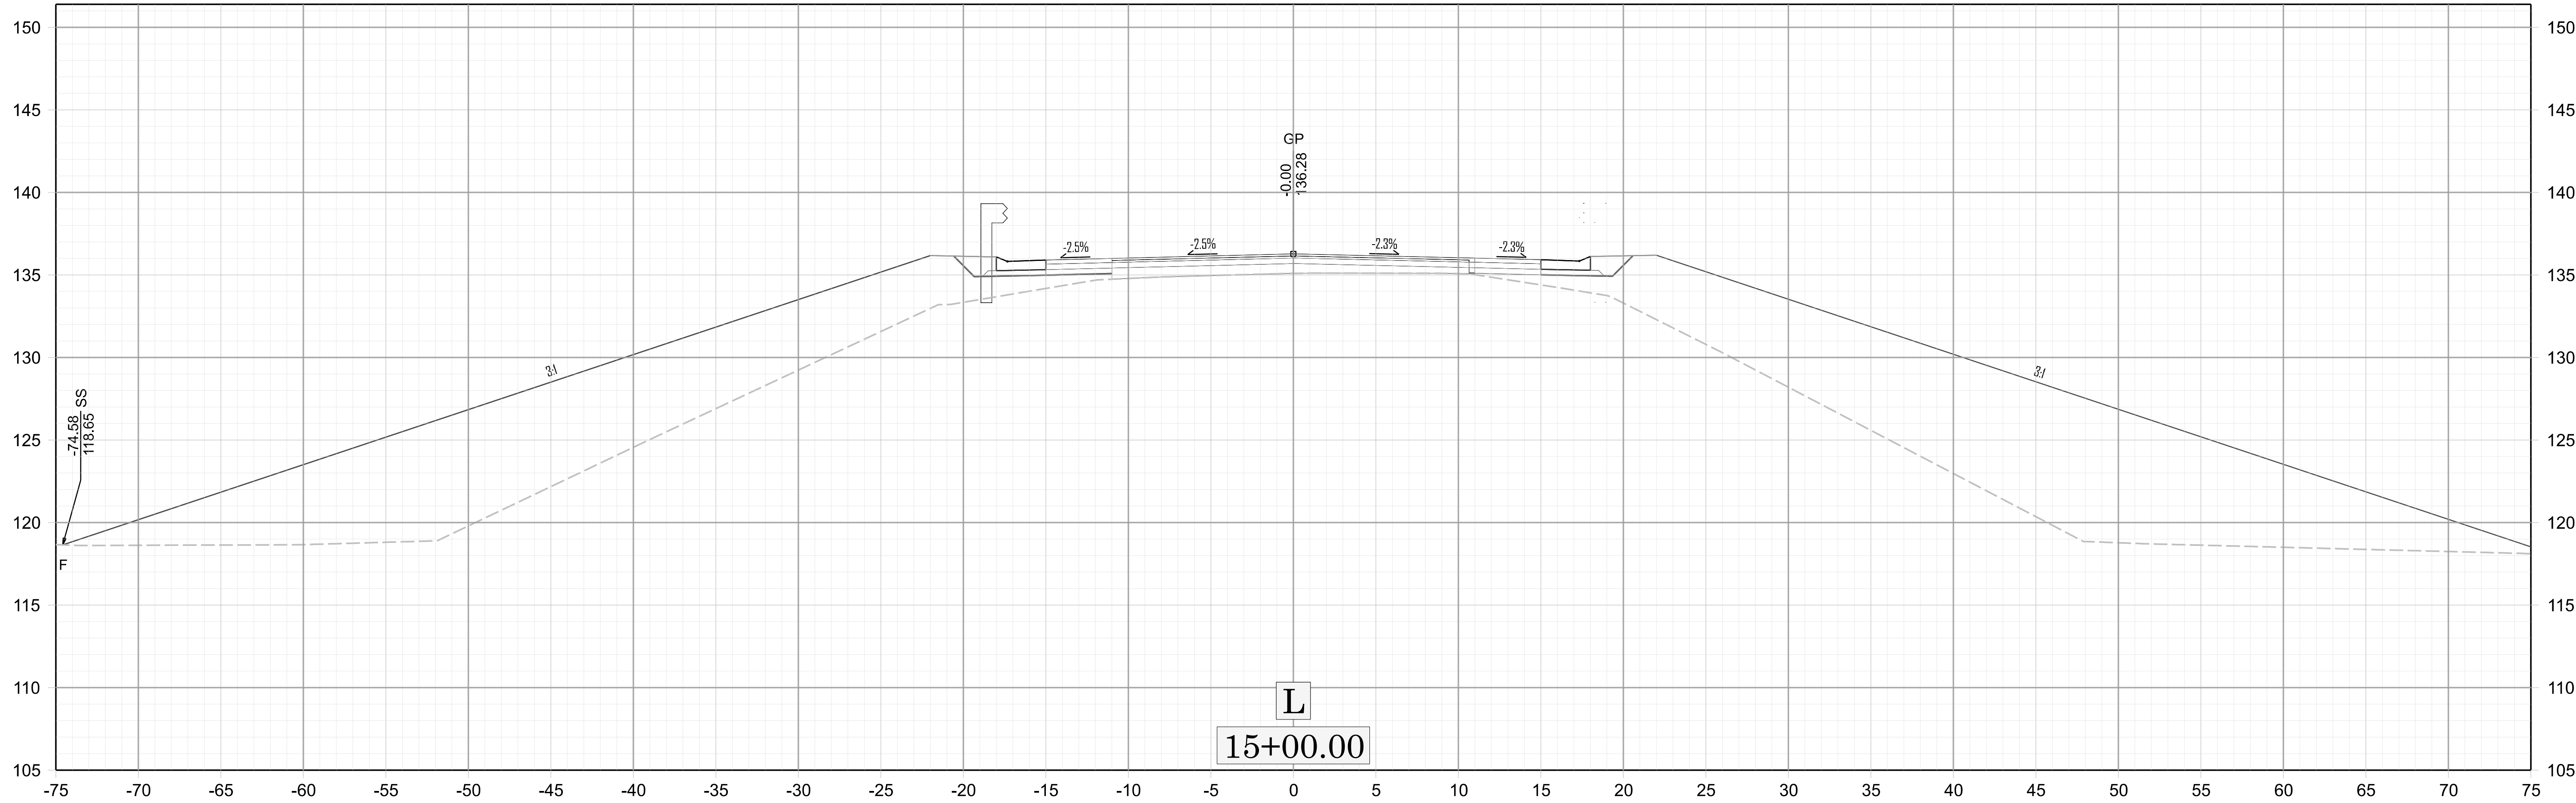



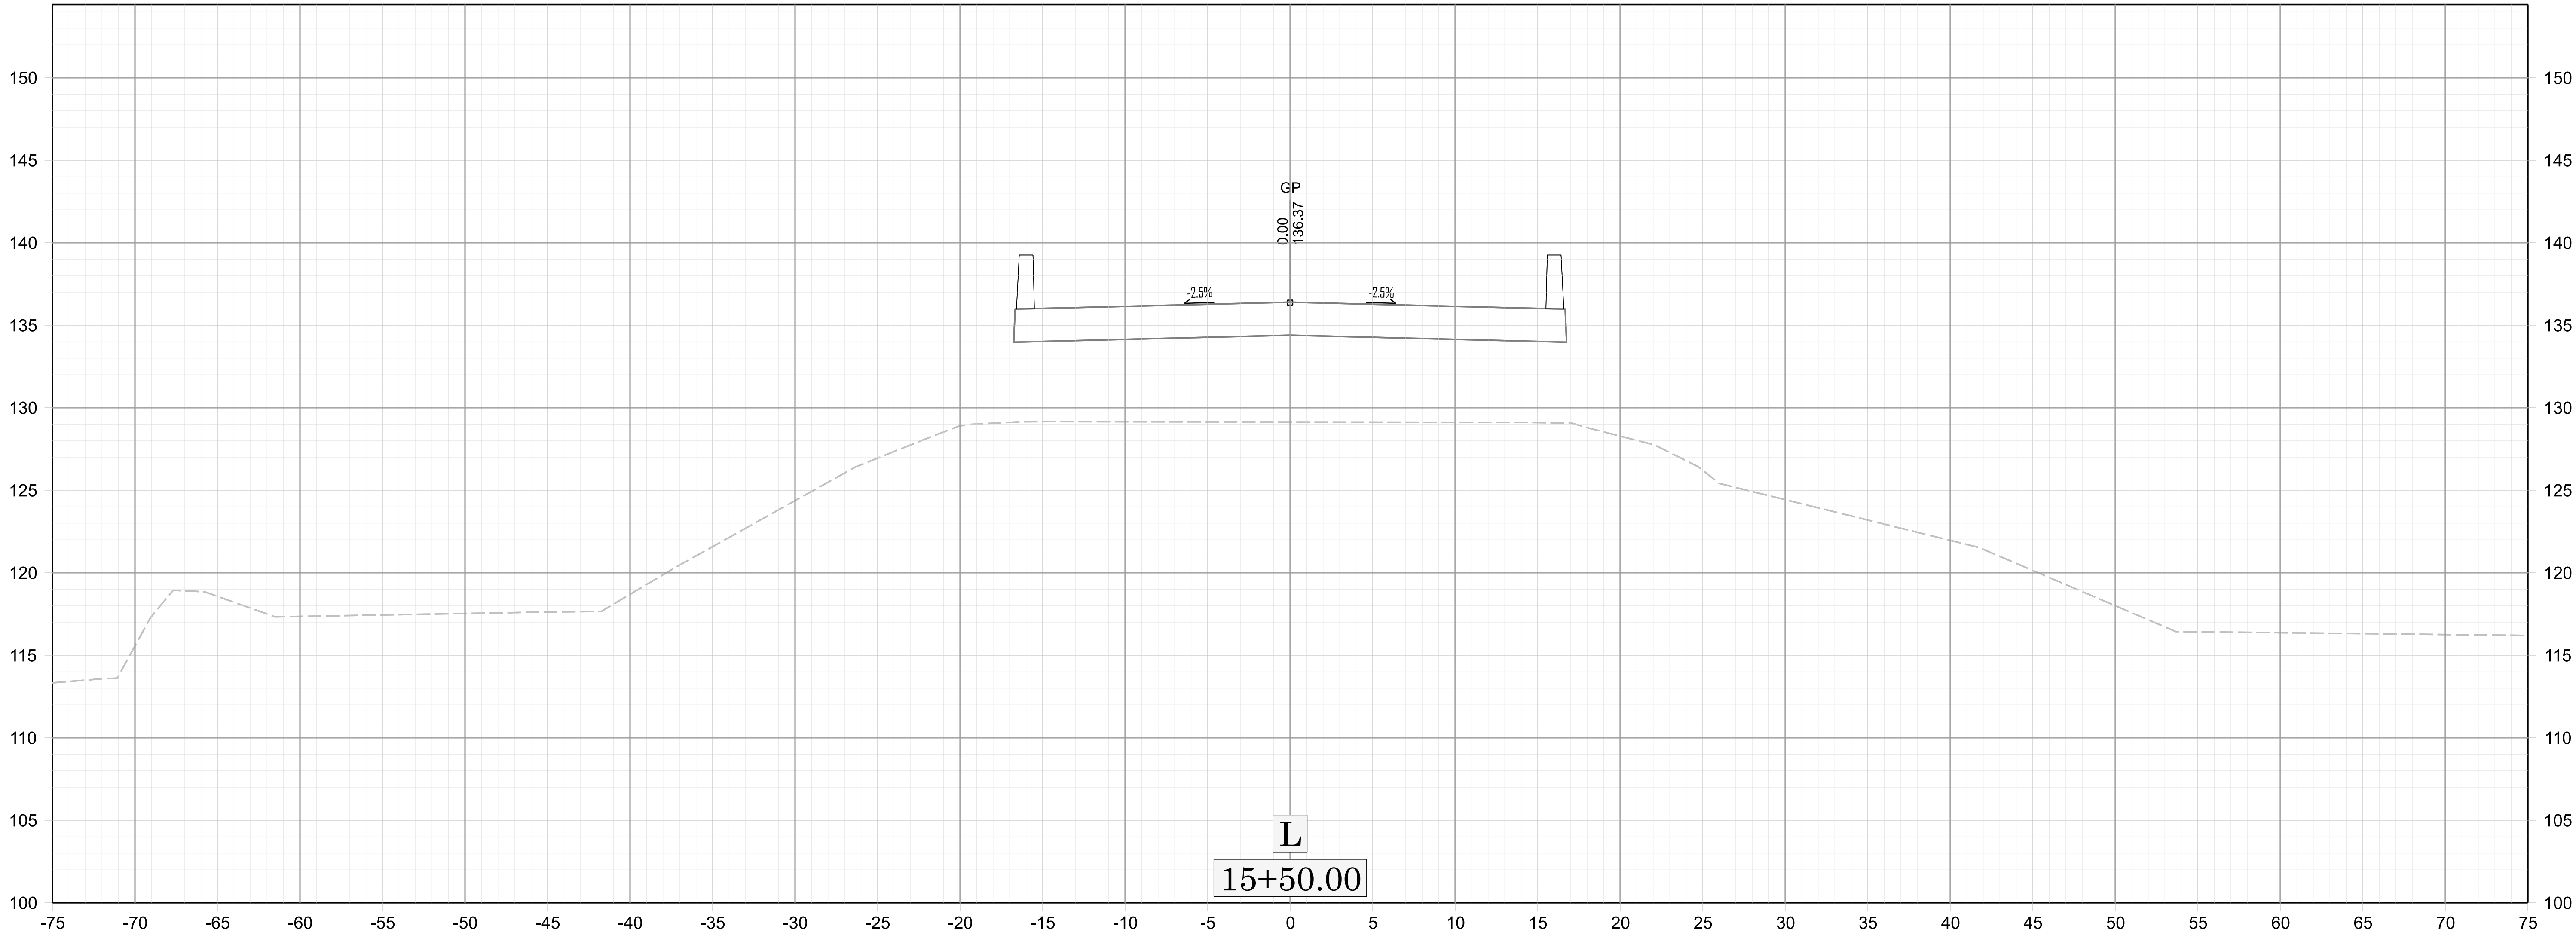


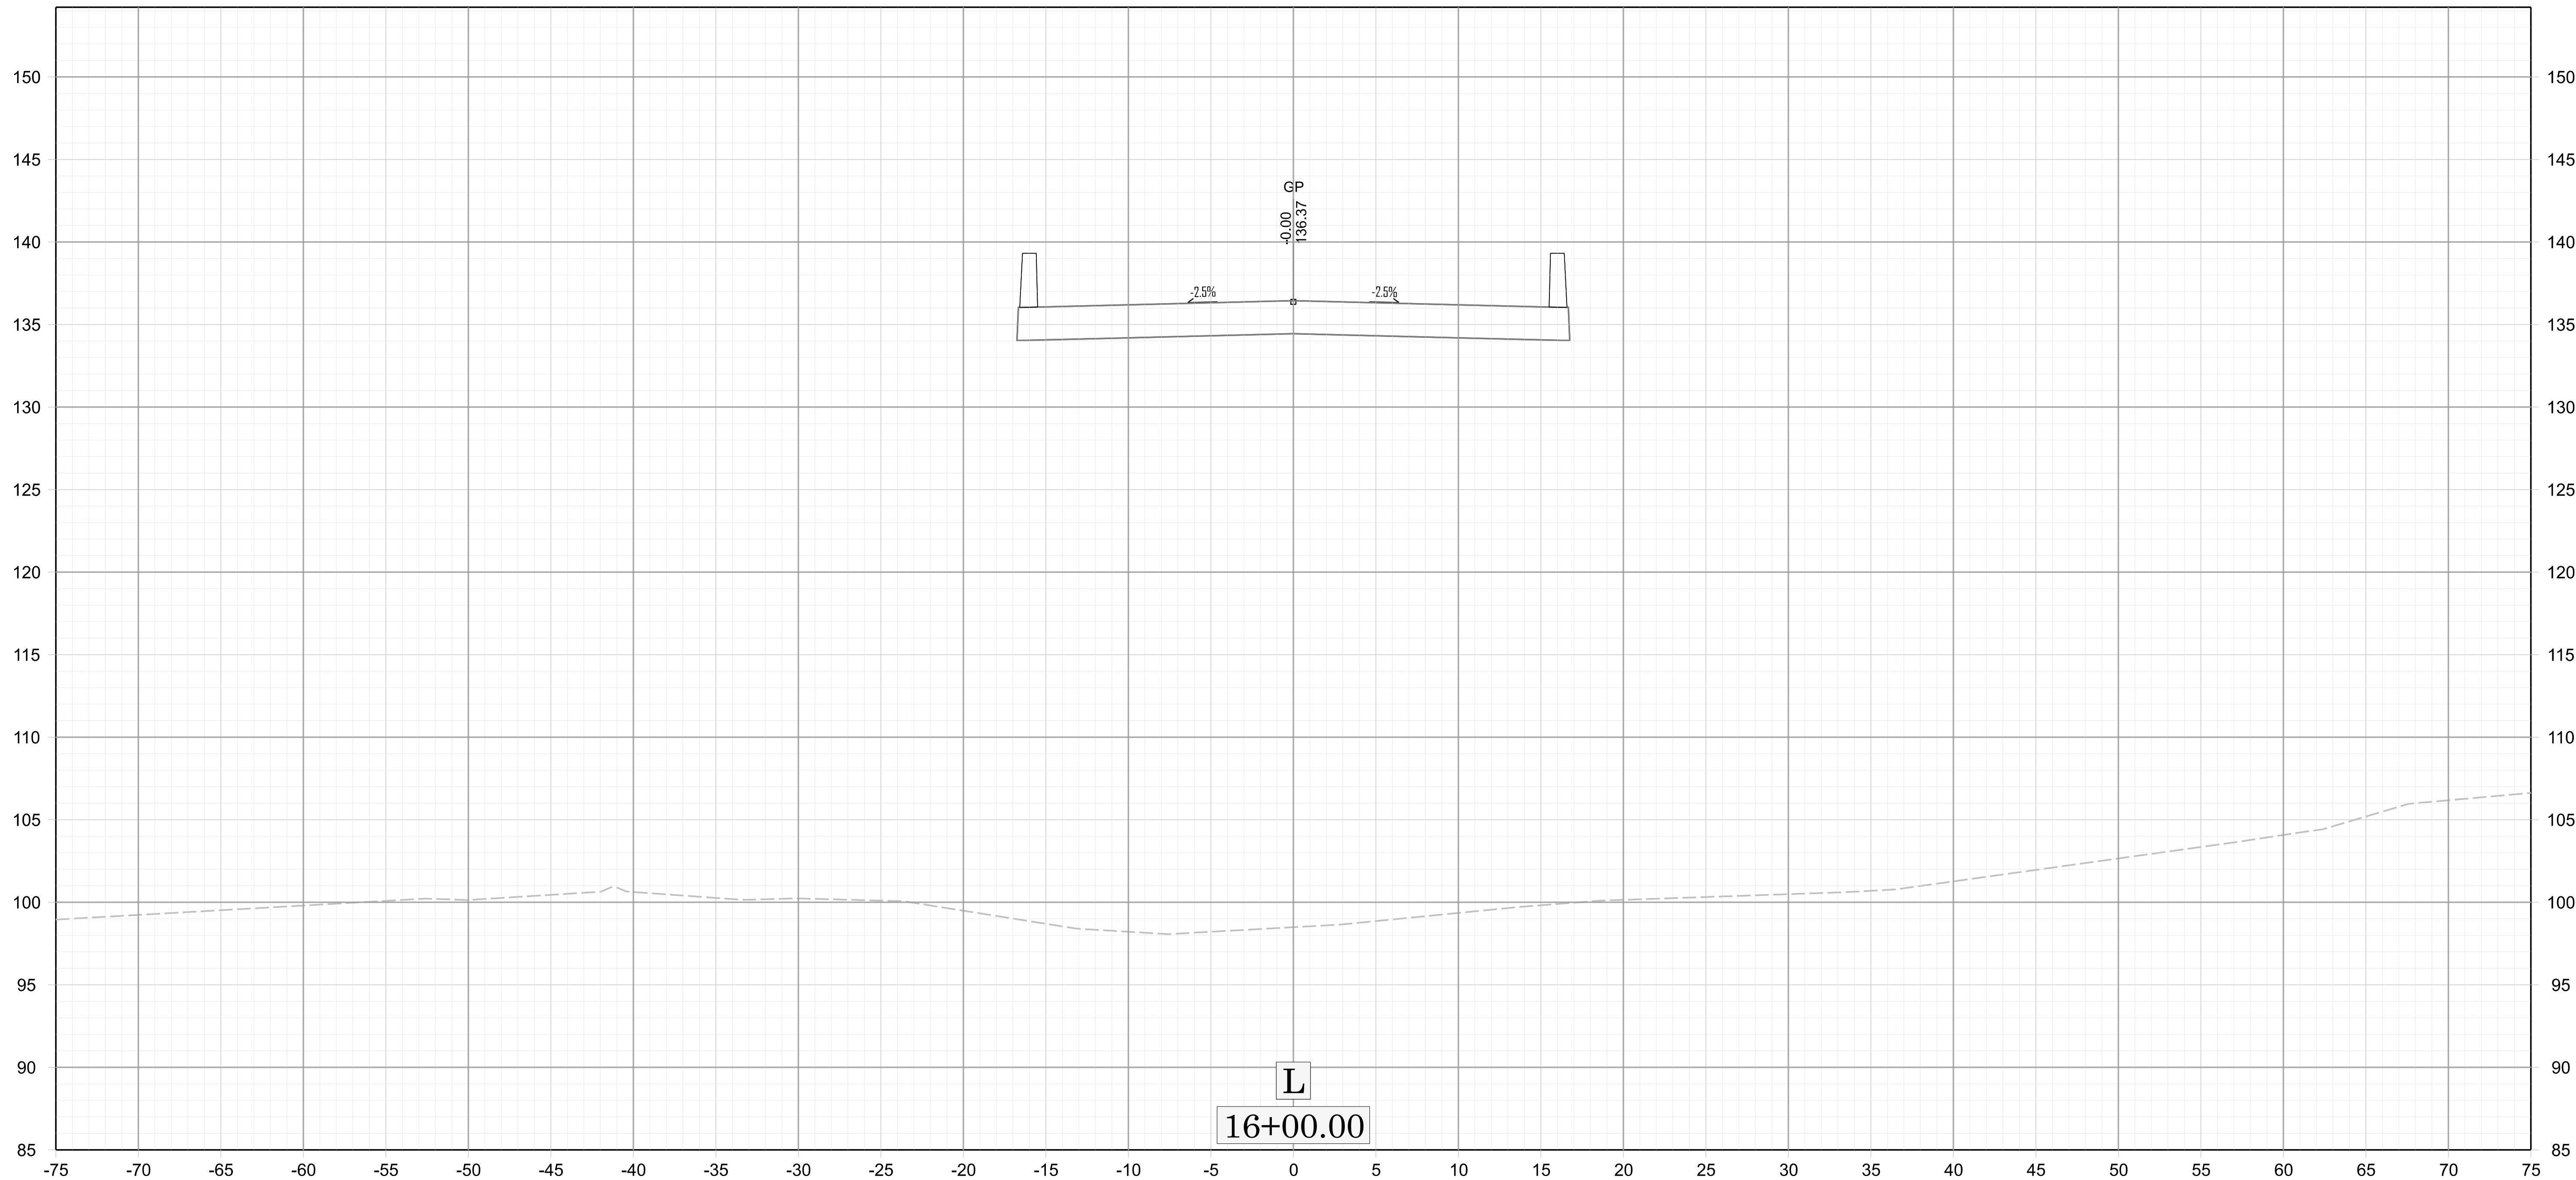
 



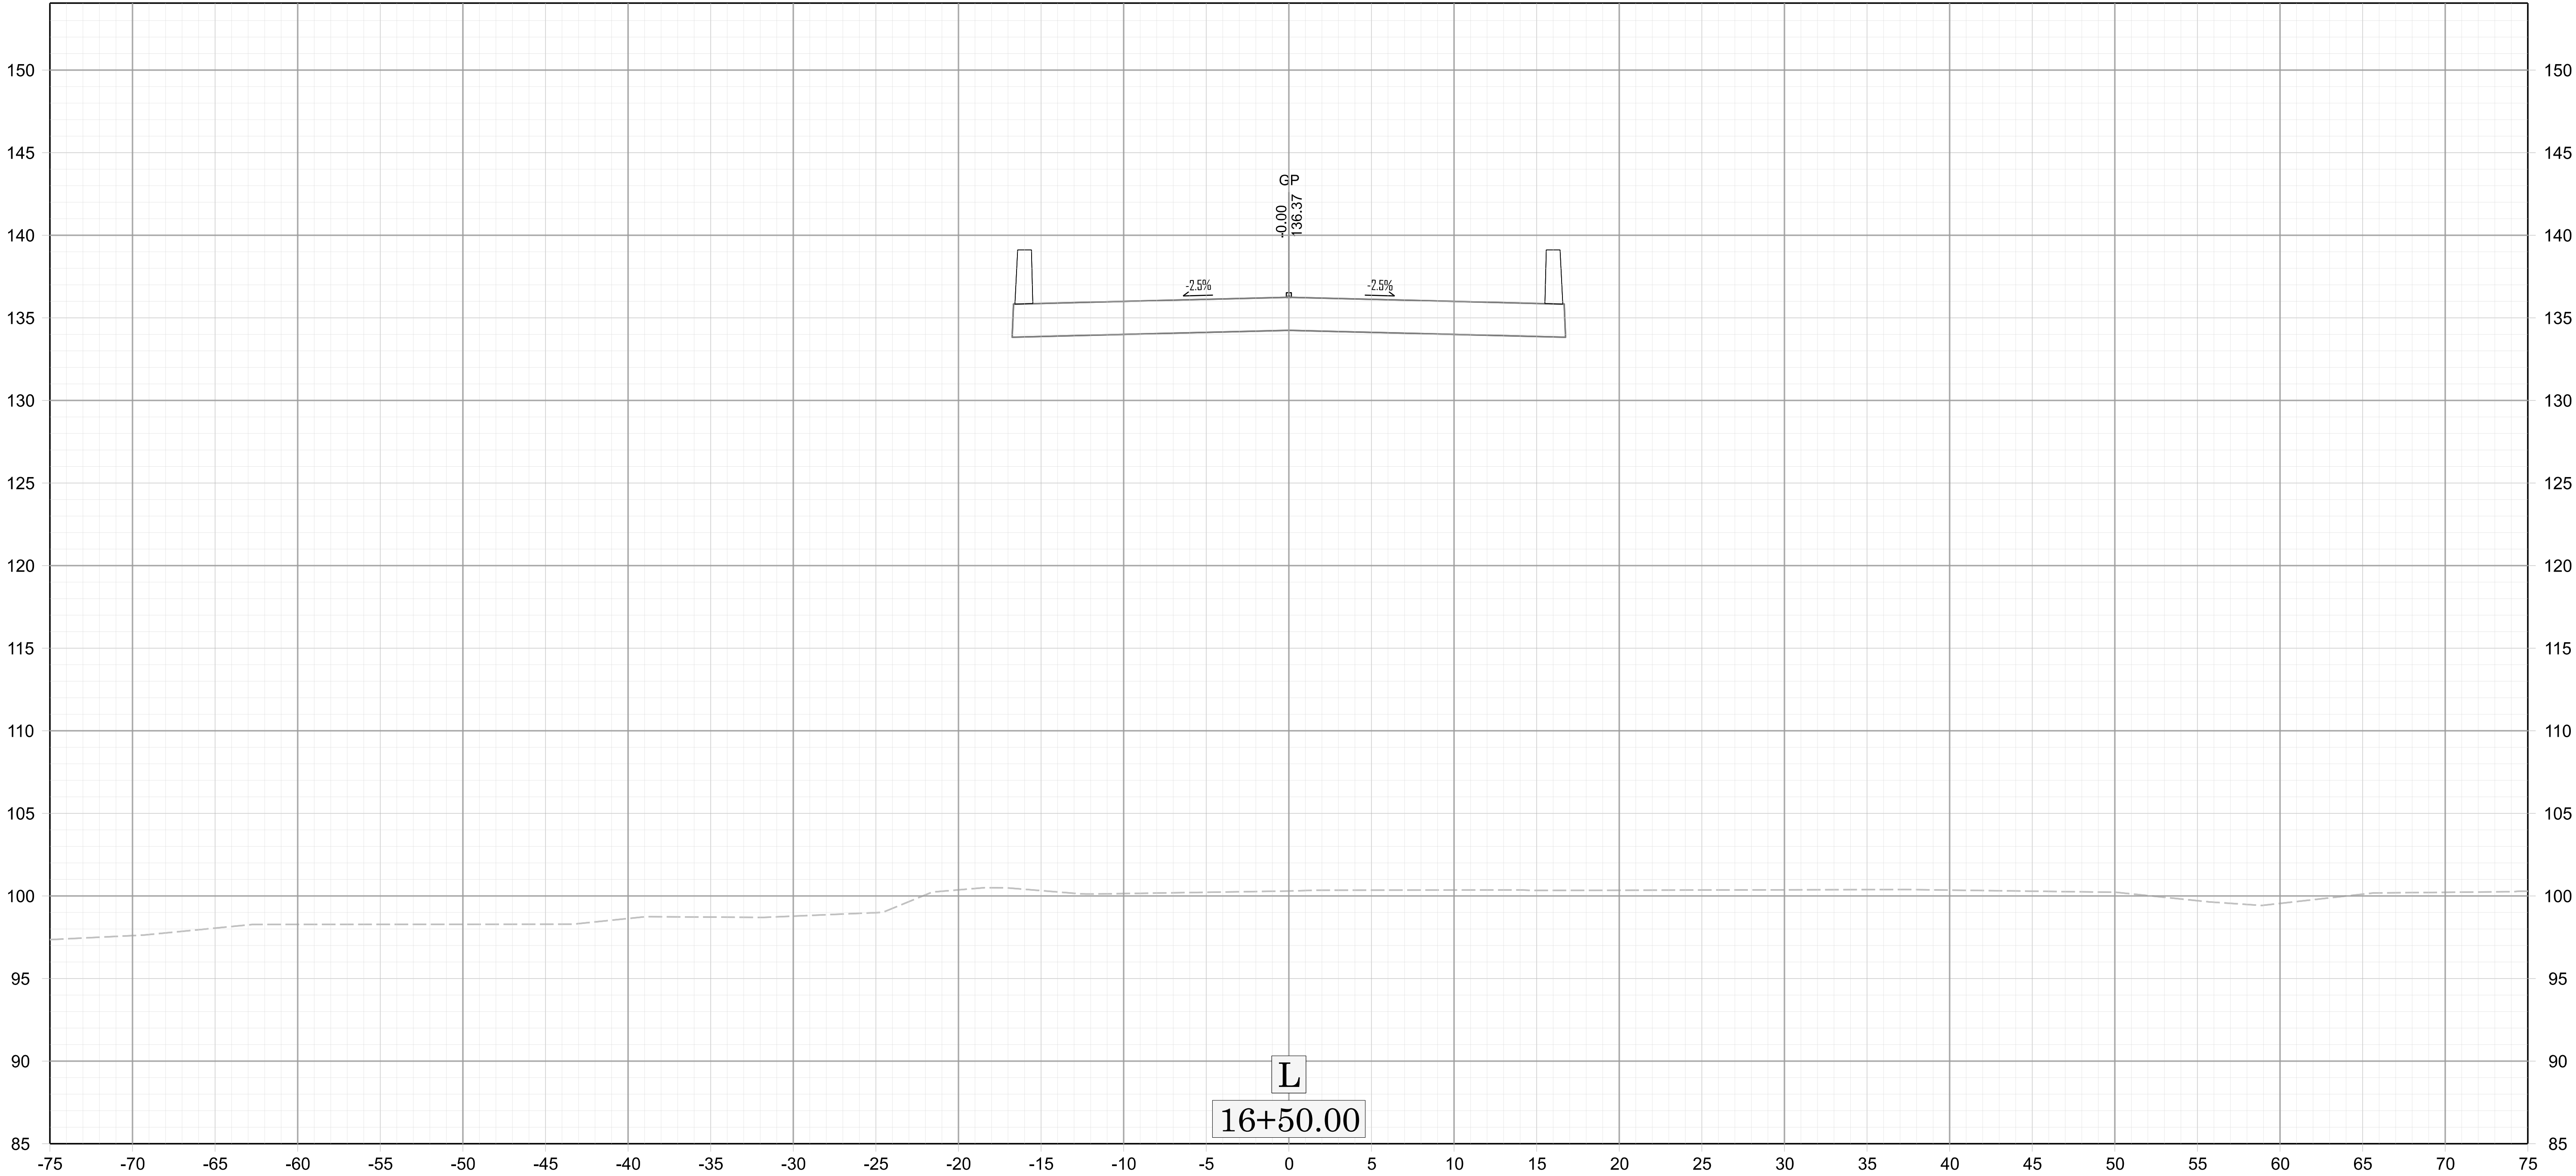


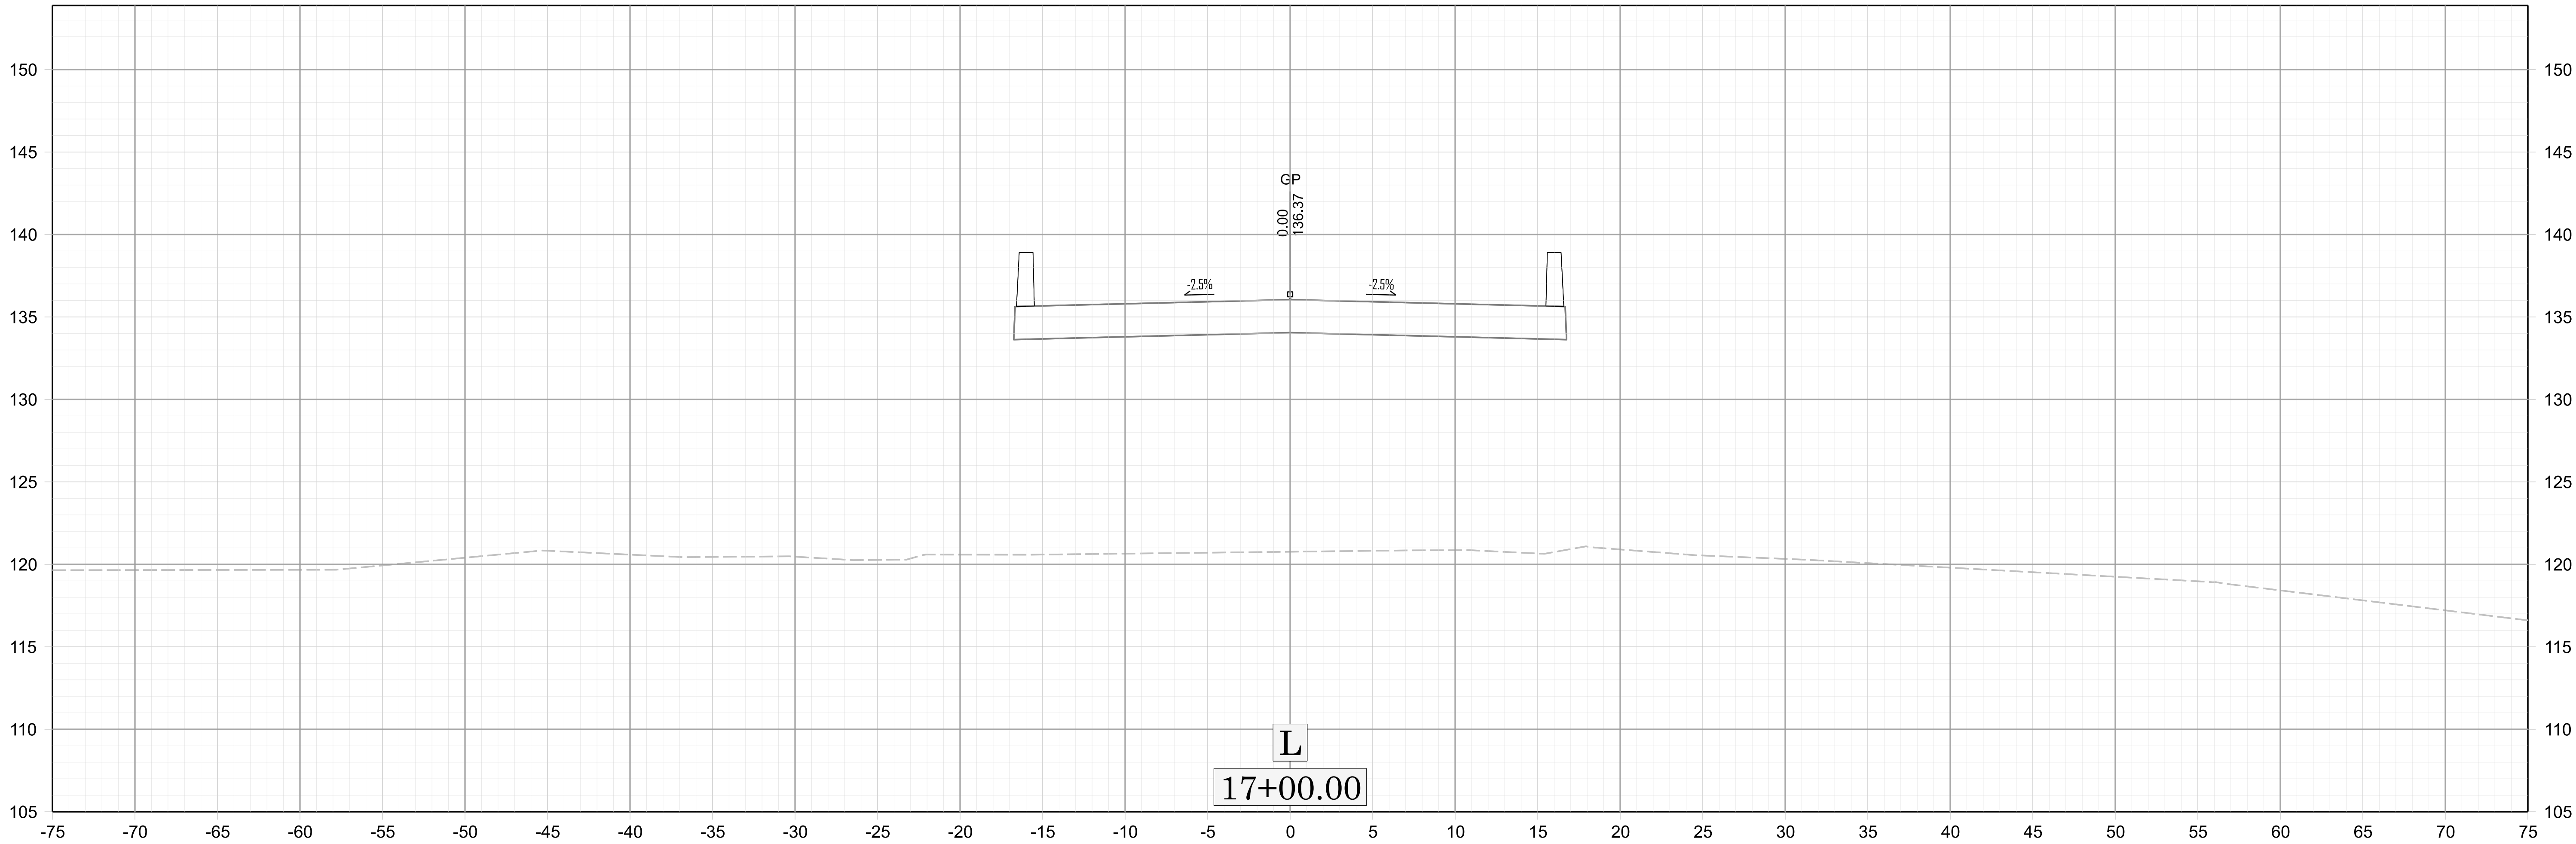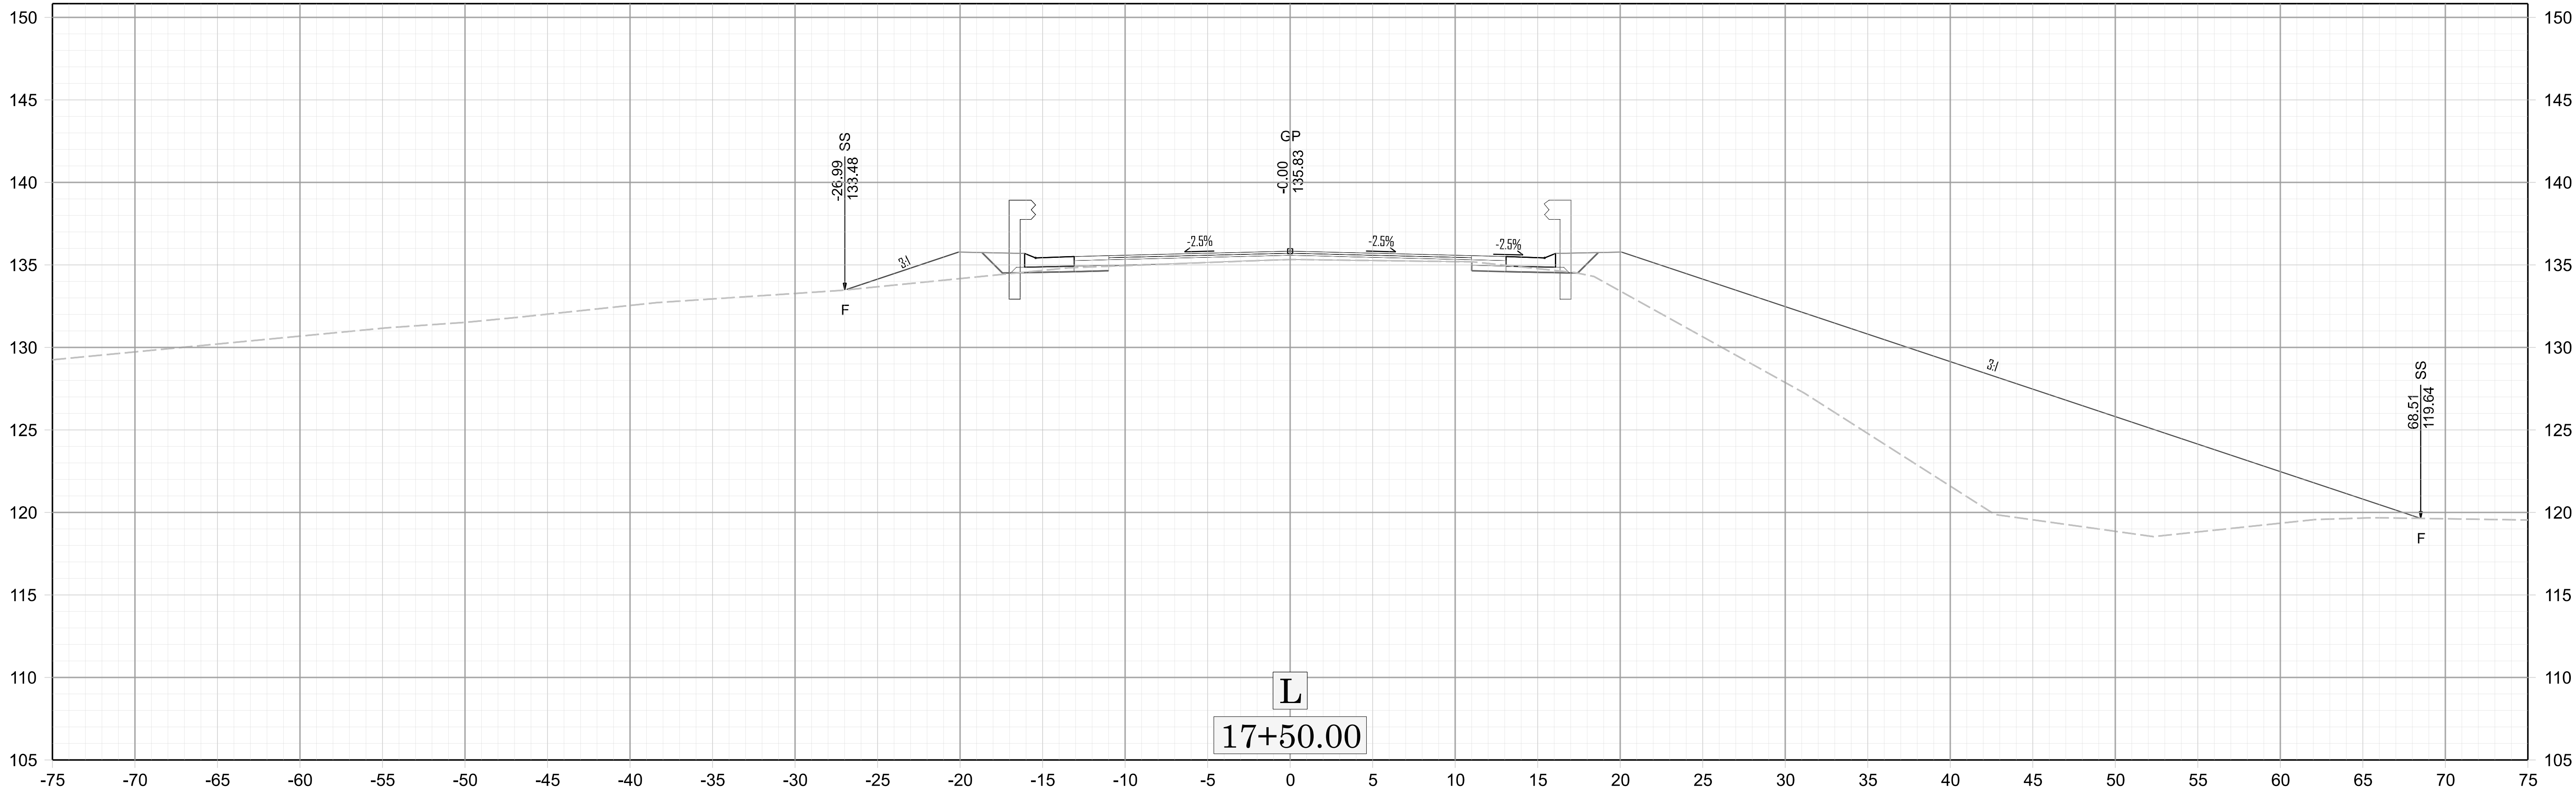

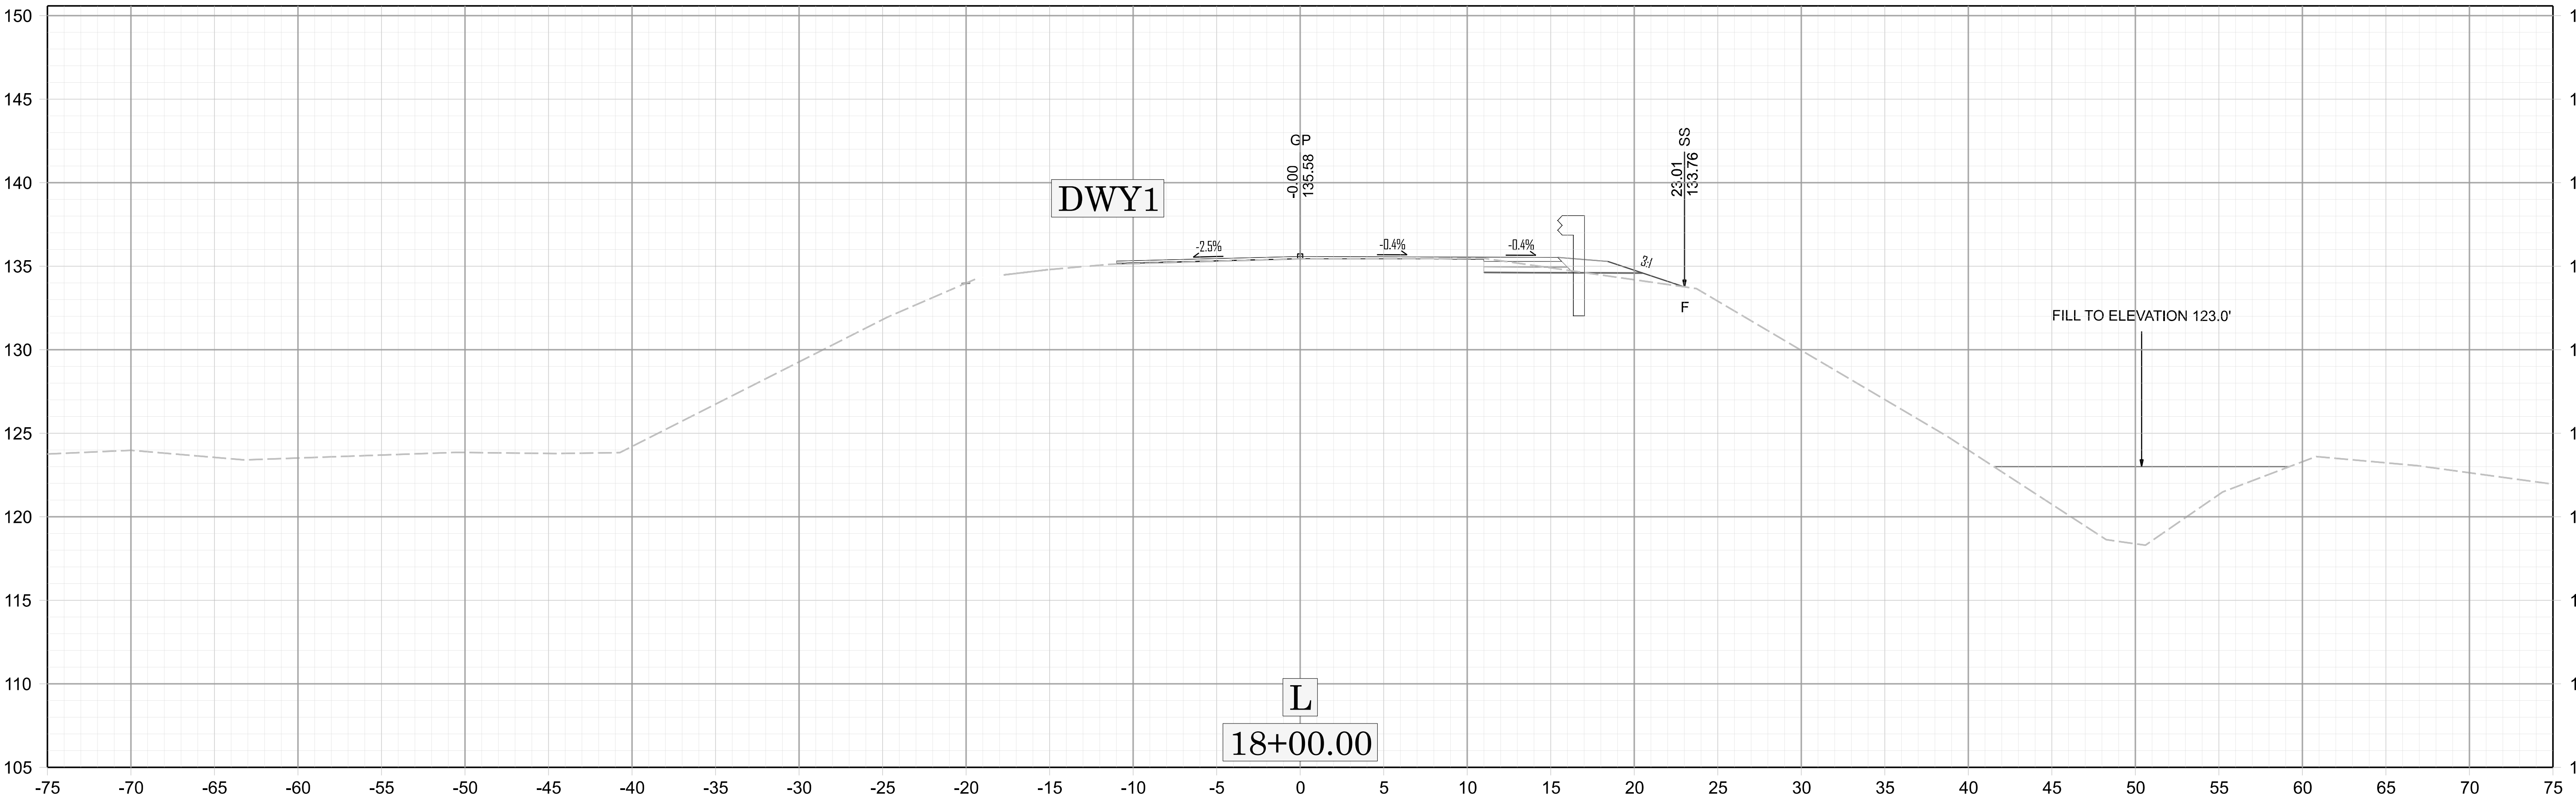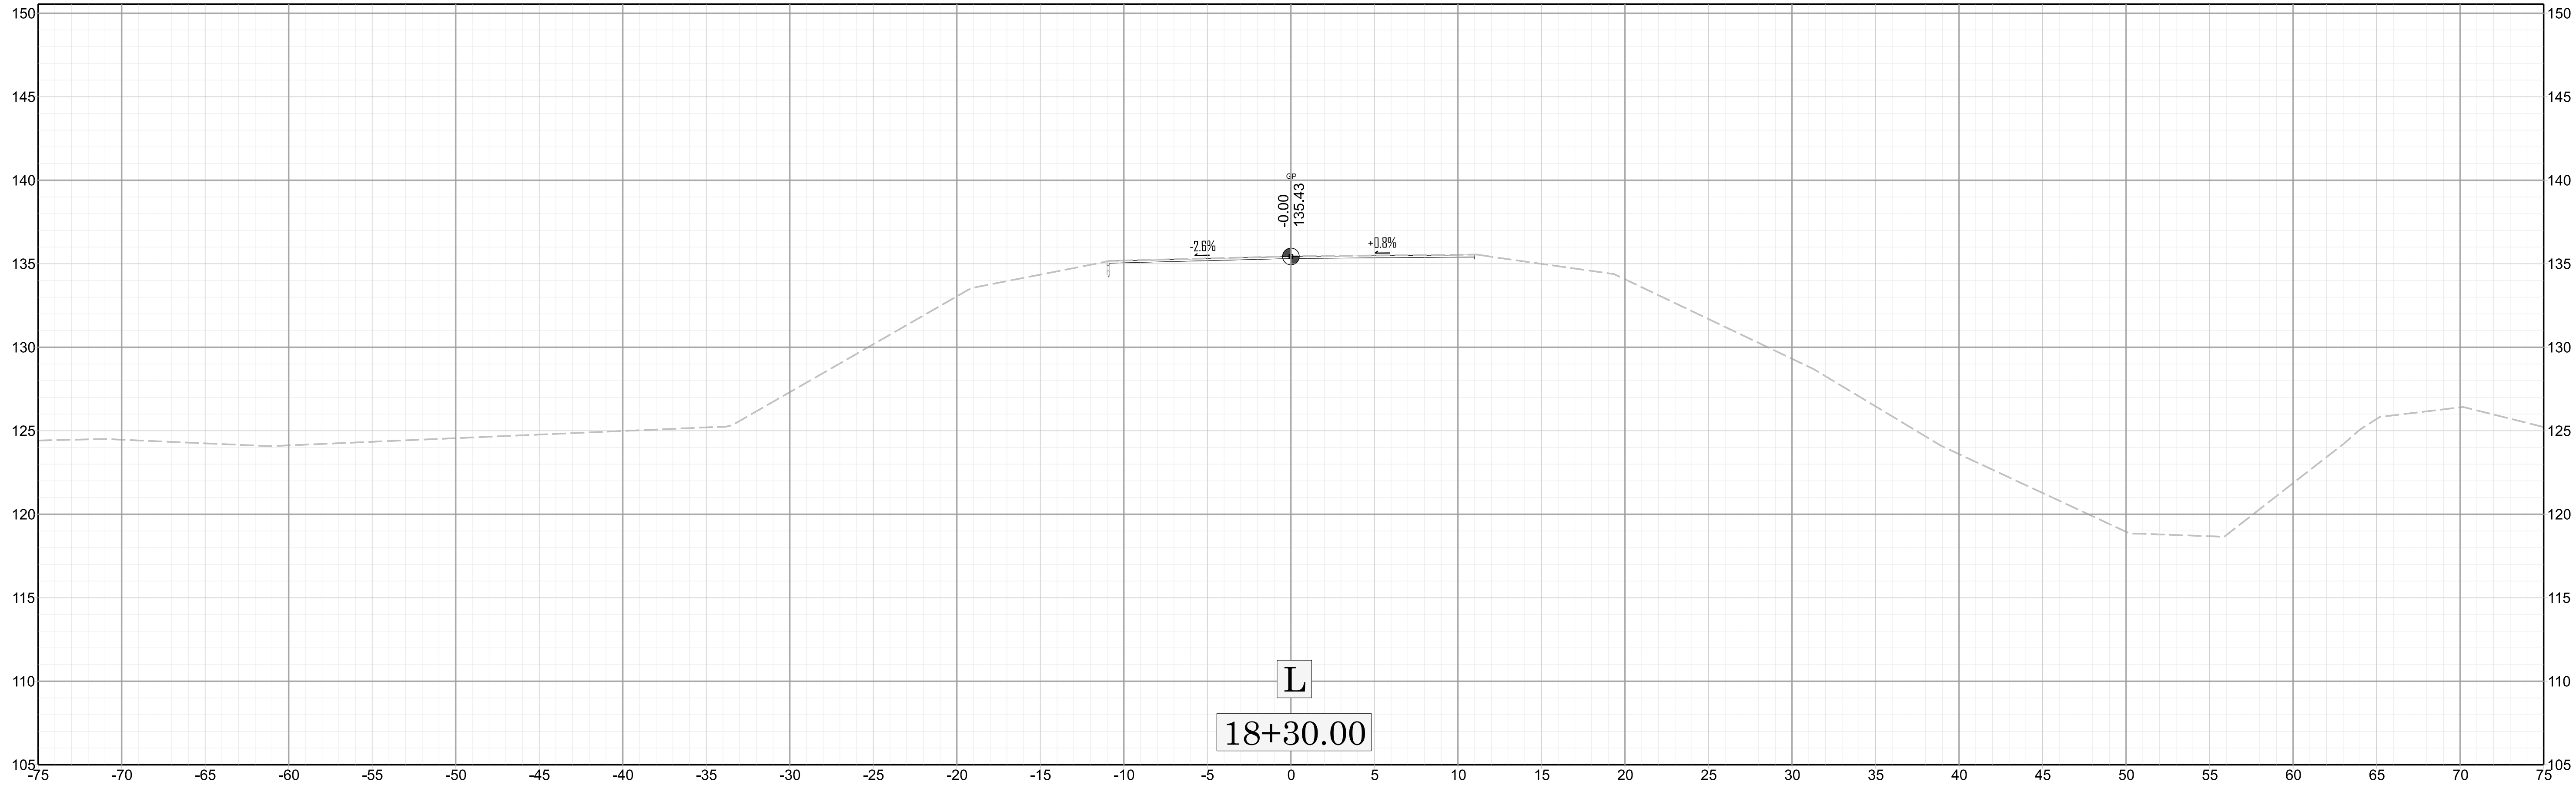

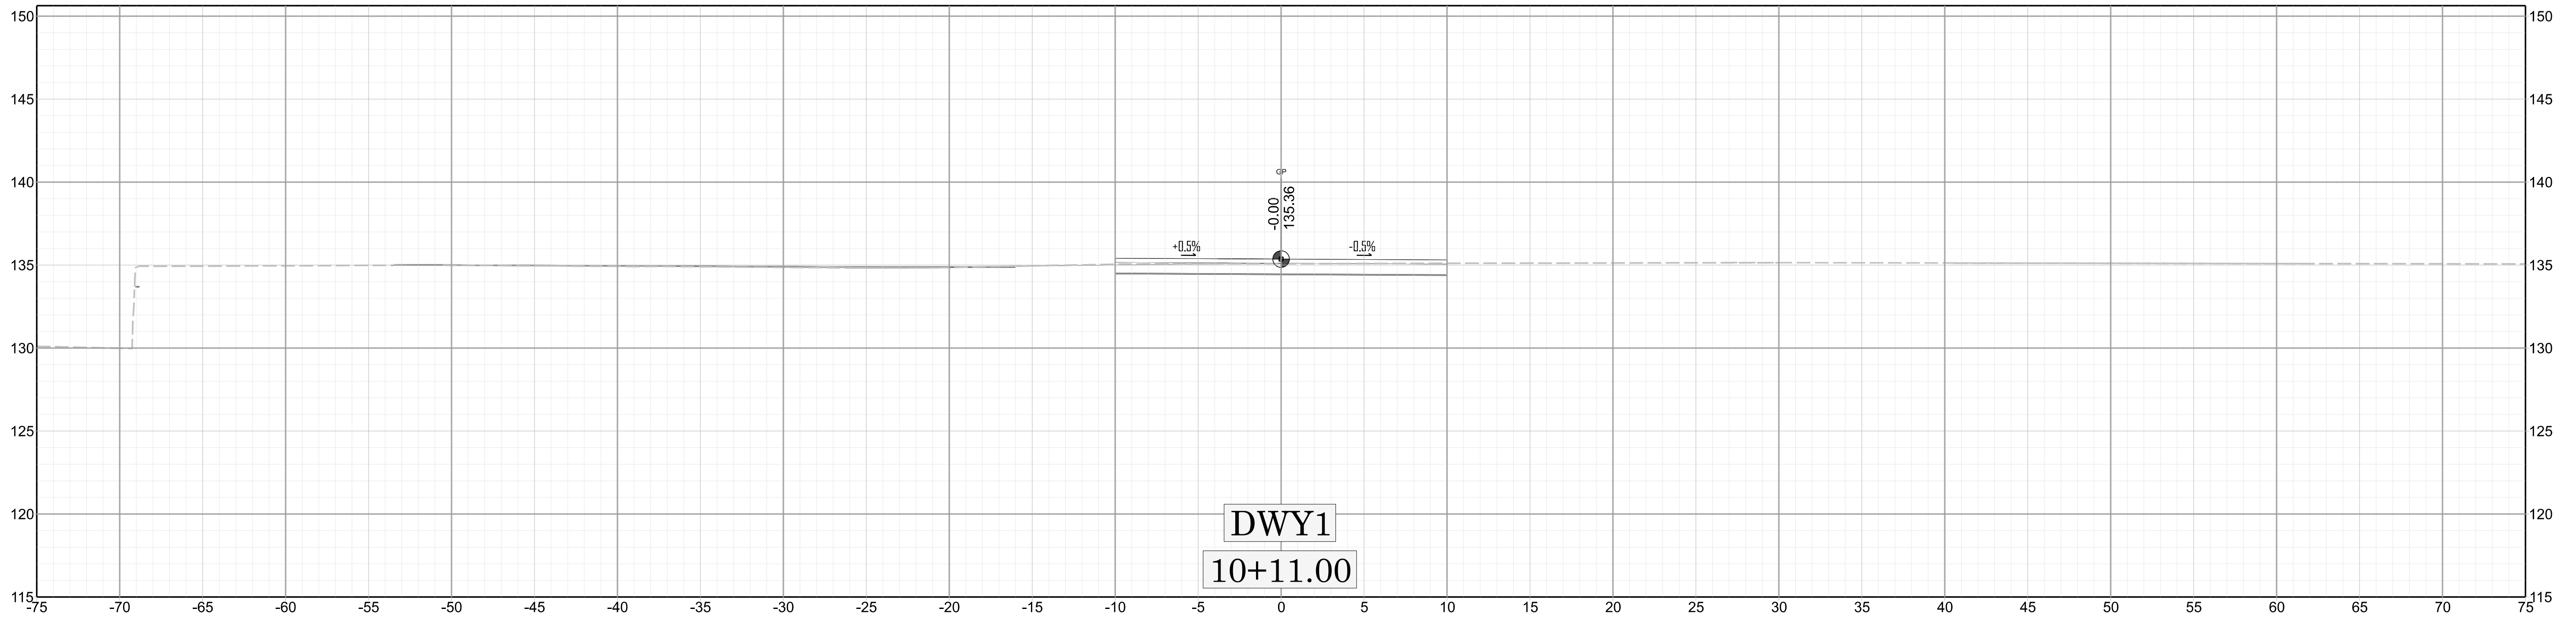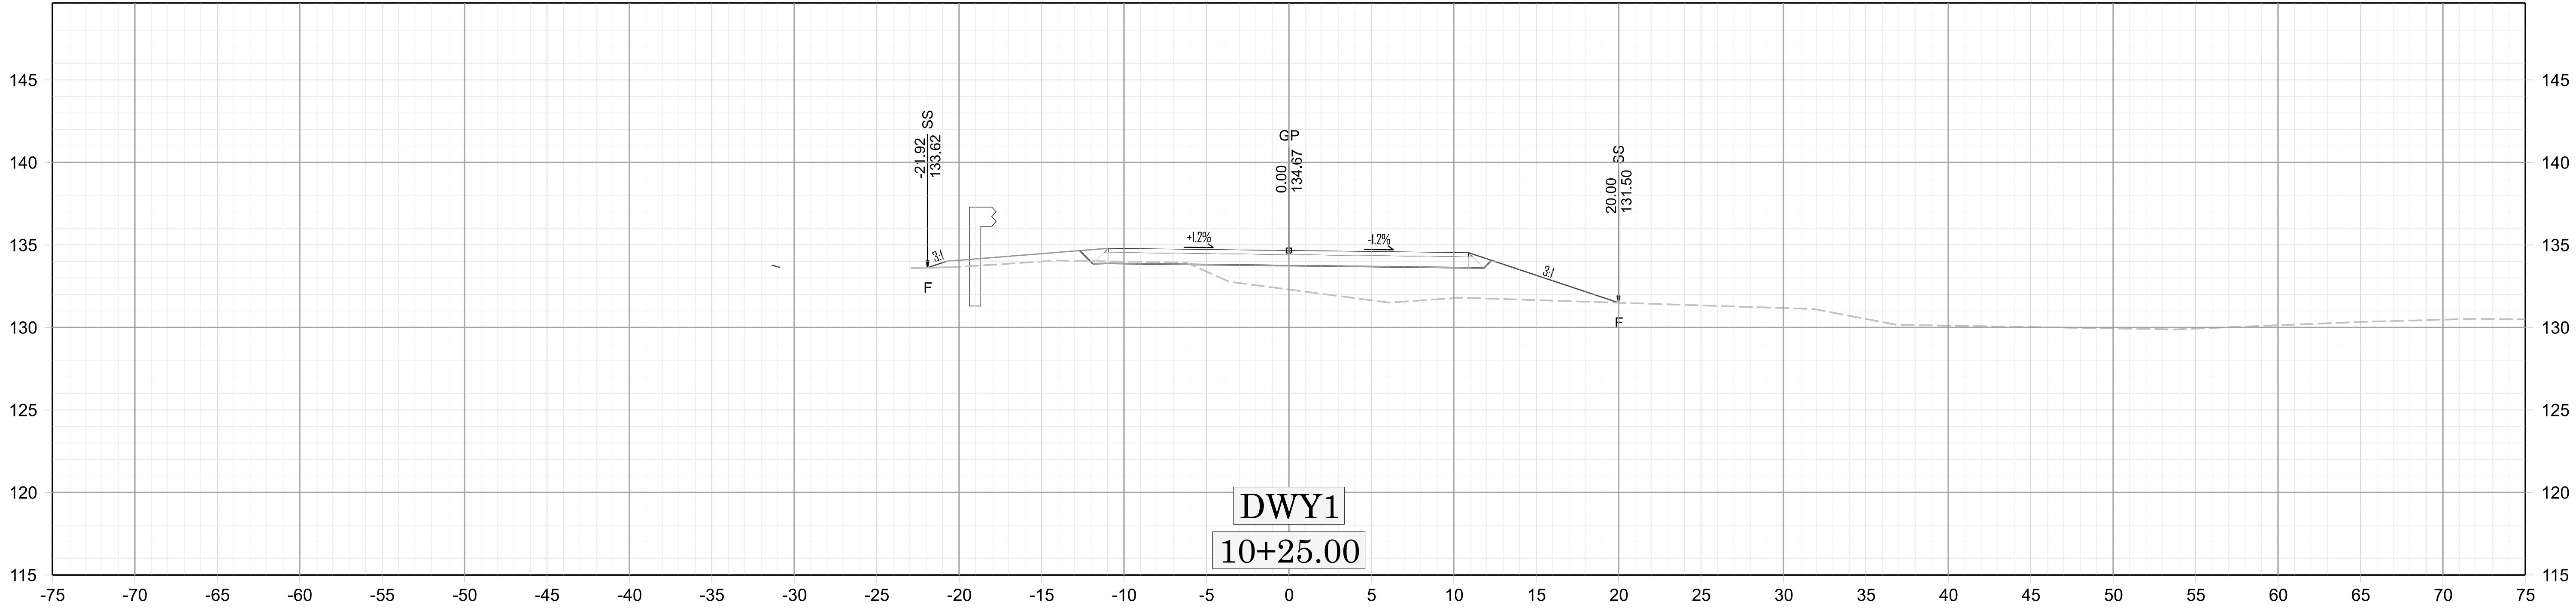

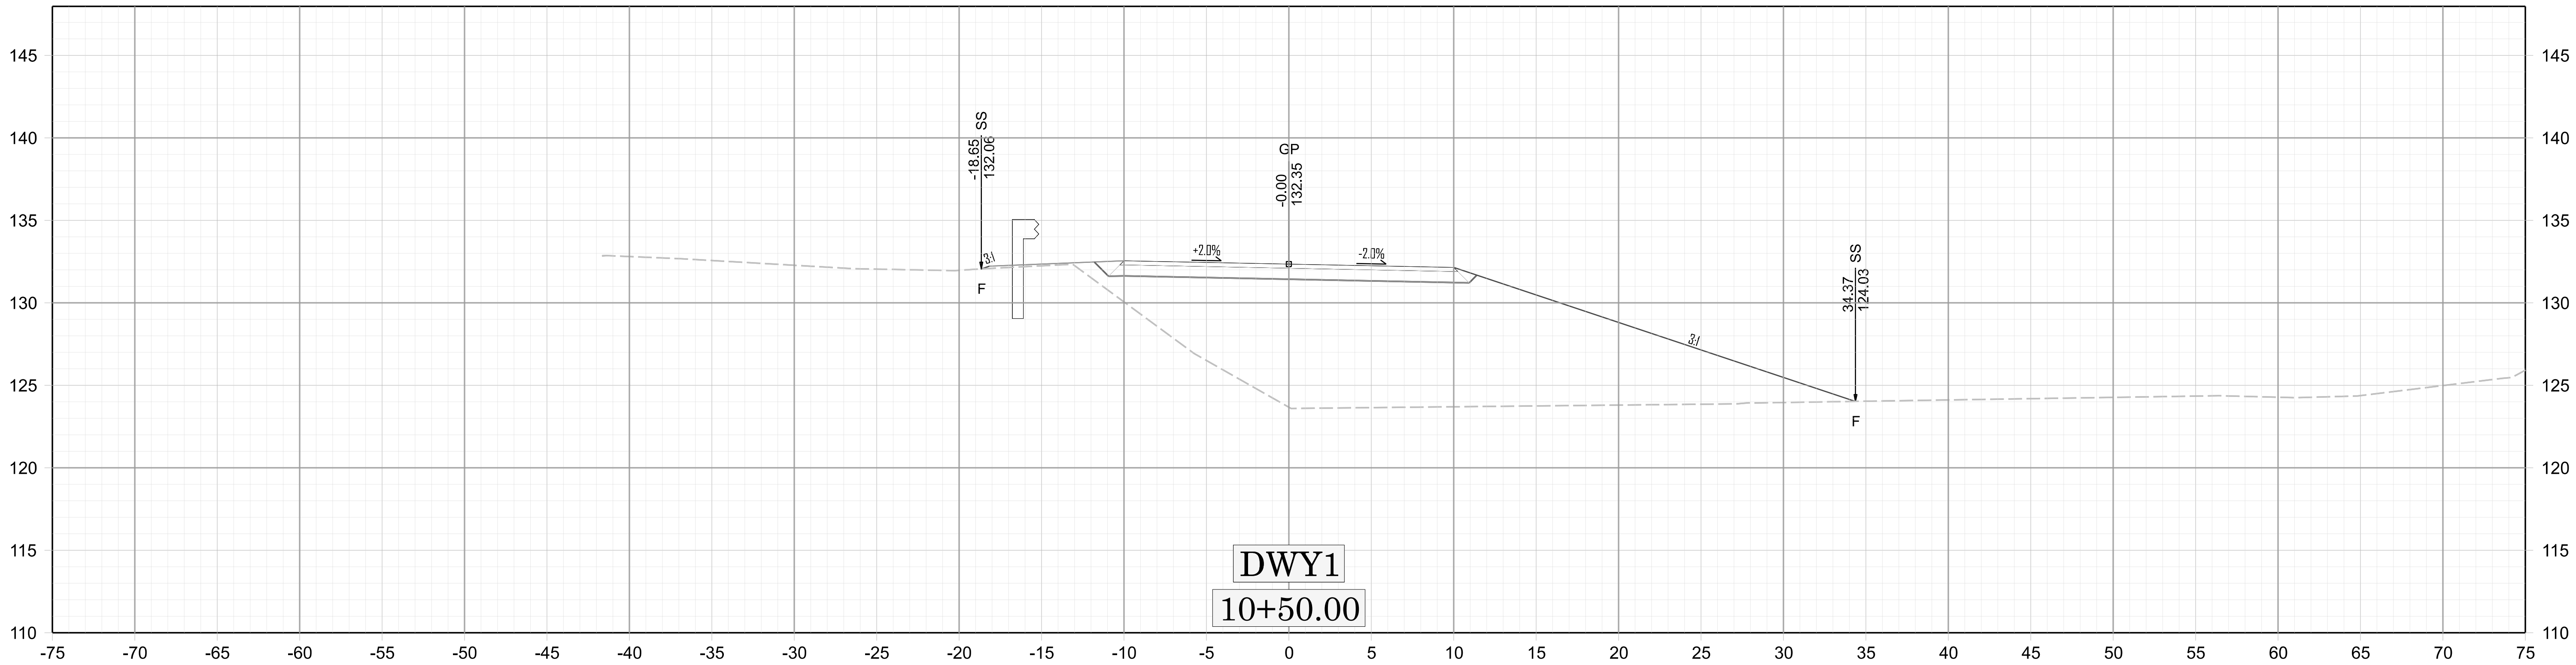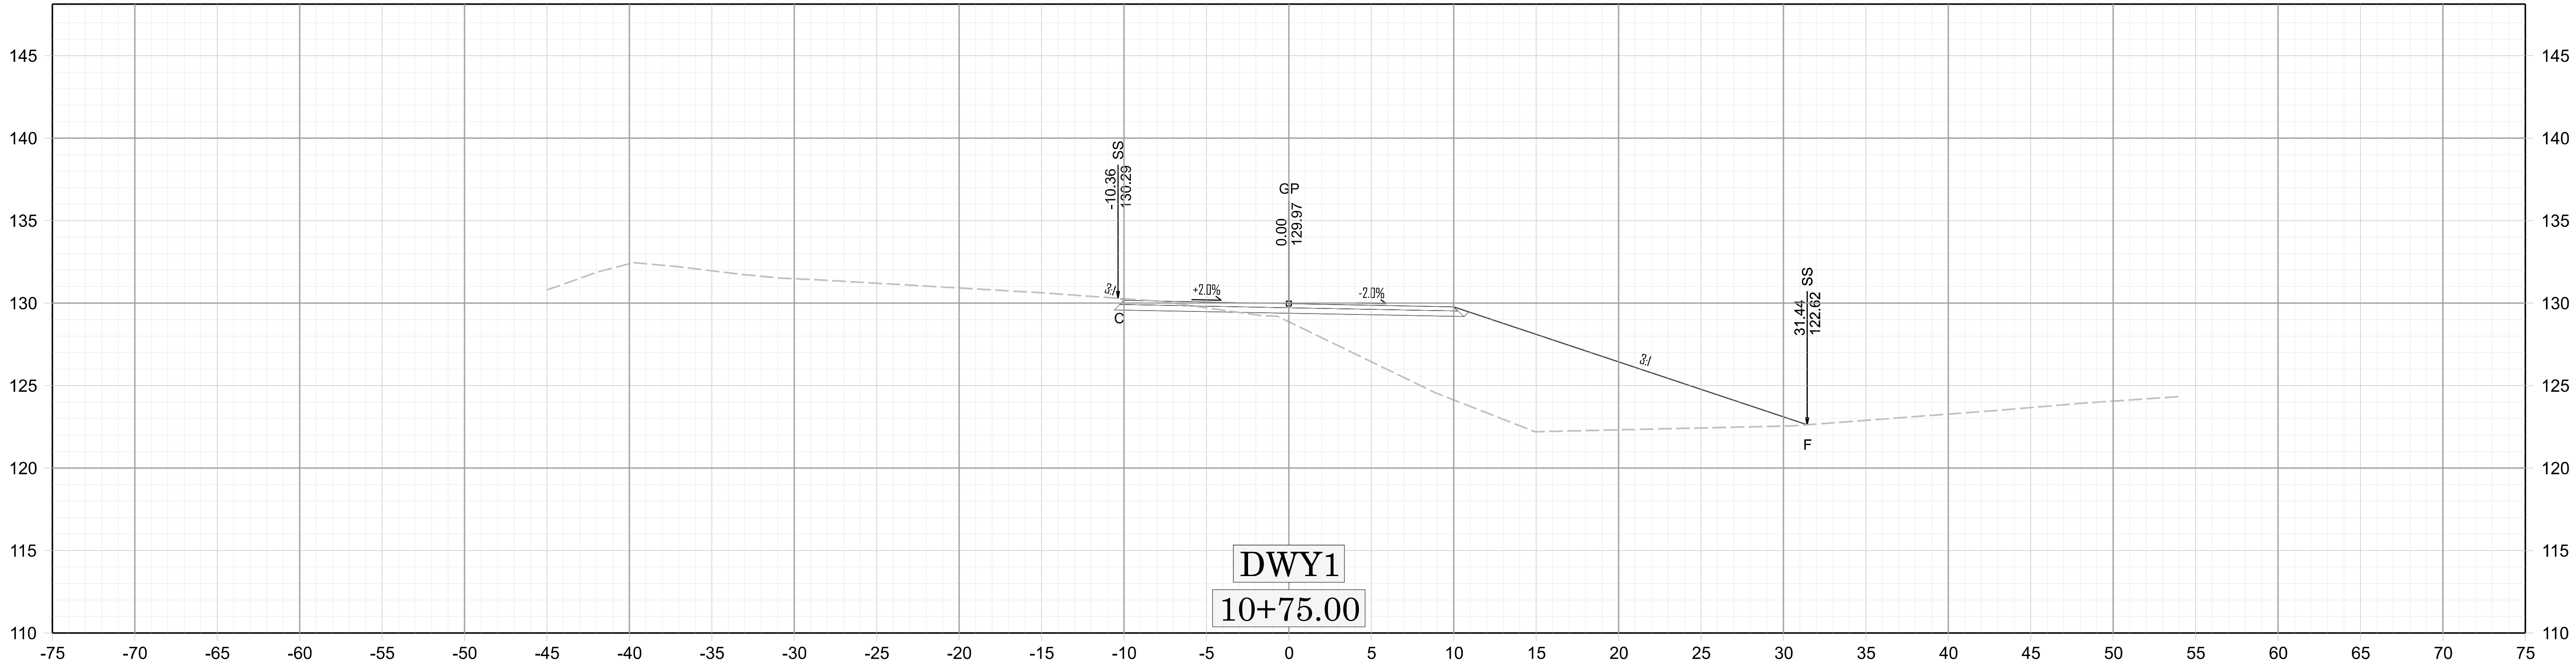

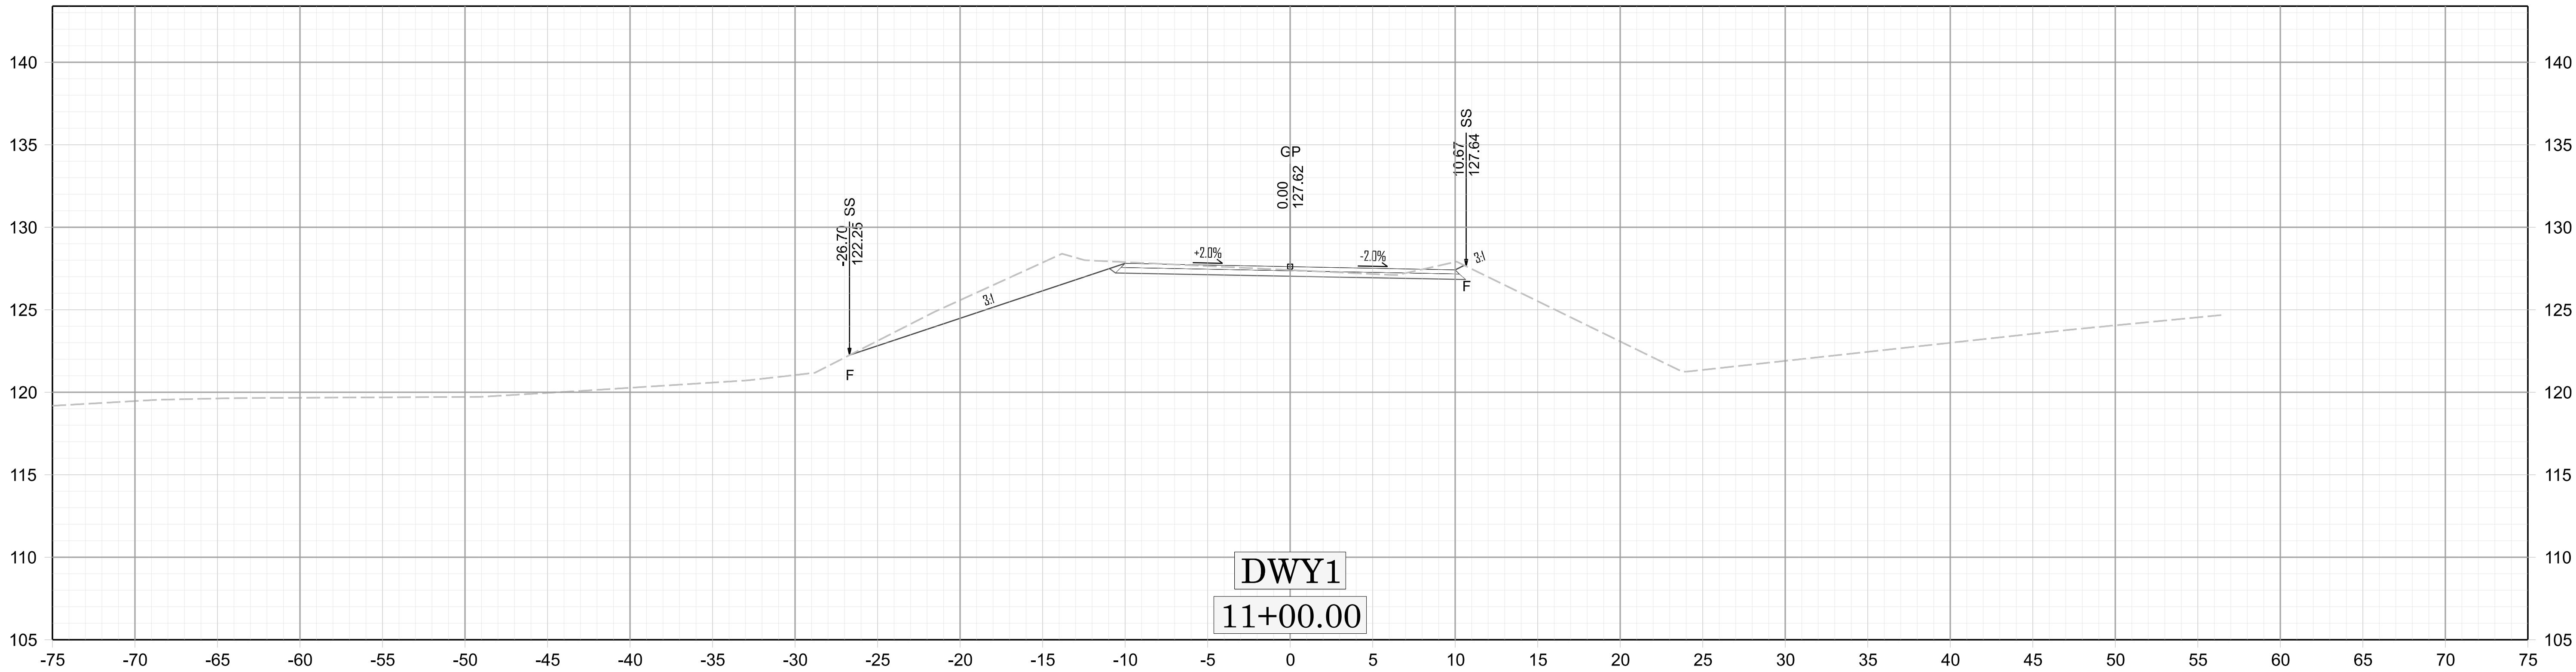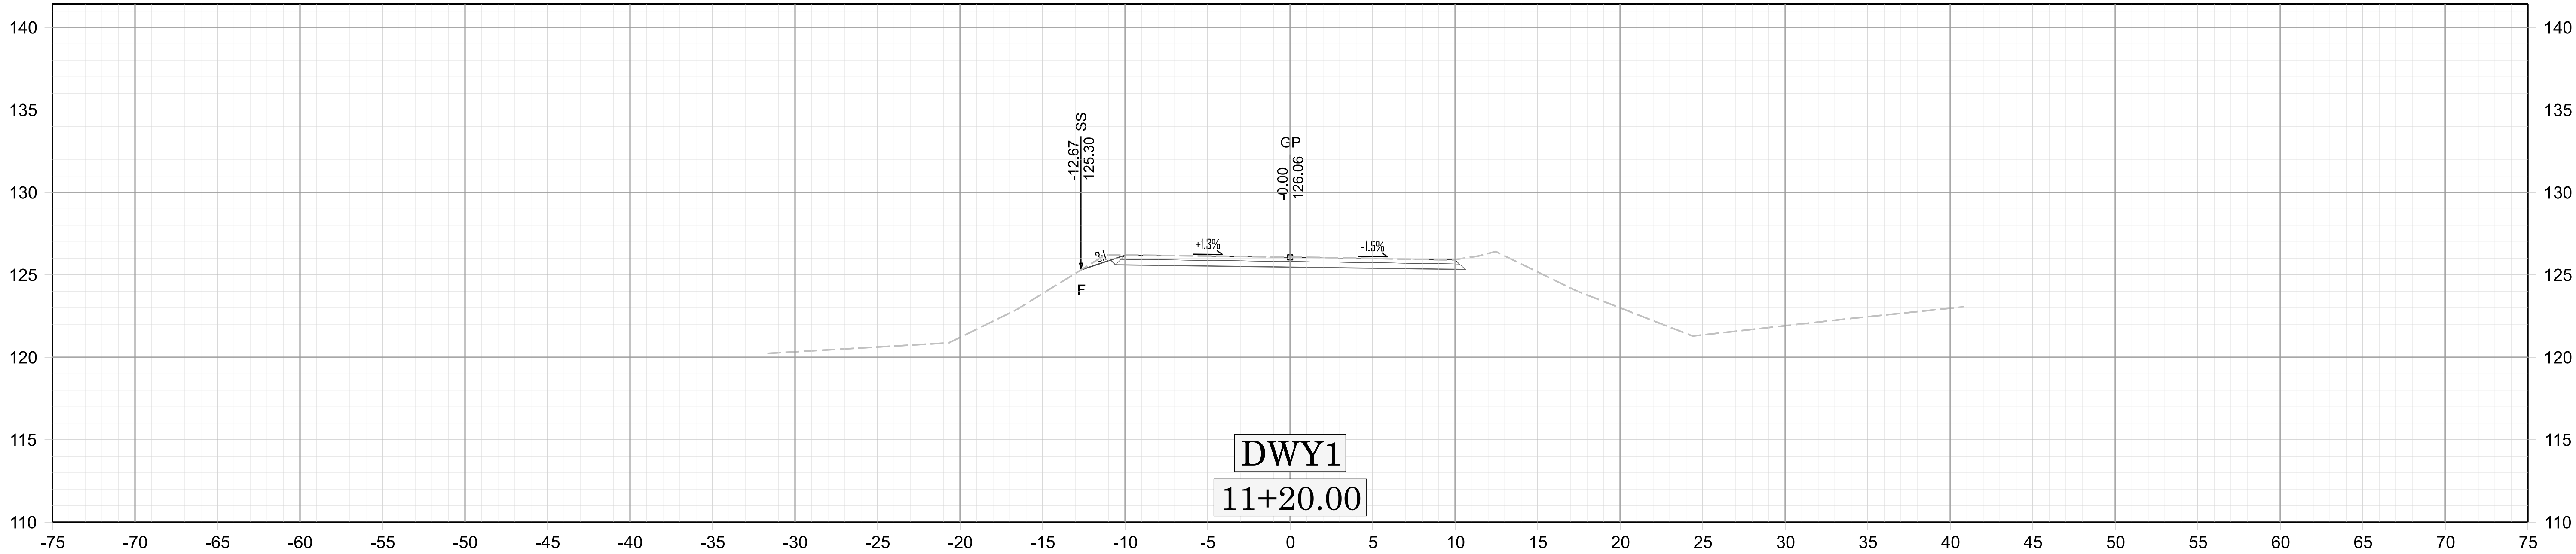


STATE OF NORTH CAROLINA DIVISION OF HIGHWAYS		
NOTE: APPROXIMATE QUANTITIES ONLY. UNCLASSIFIED EXCAVATION, FINE GRADING, CLEARING AND GRUBBING, AND REMOVAL OF EXISTING PAVEMENT WILL BE PAID FOR AT THE CONTRACT LUMP SUM PRICE FOR GRADING. EMBANKMENT COLUMN DOES NOT INCLUDE BACKFILL FOR UNDERCUT		
Station	Uncl. Exc.	Embt
L	(cu. yd.)	(cu. yd.)
13+50	0	0
14+00	9	225
14+50	8	528
15+00	18	463
15+50	15	160
16+00	0	0
16+50	0	0
17+00	0	0
17+50	4	12
18+00	12	291
18+30	5	168
18+50	0	0
Station	Uncl. Exc.	Embt
DWY1	(cu. yd.)	(cu. yd.)
10+11	0	0
10+15	3	0
10+25	3	13
10+50	2	142
10+75	3	163
11+00	14	52
11+20	15	0

BPG.R019

X-1A

NORTH CAROLINA
DEPARTMENT OF TRANSPORTATION
DAVIDSON COUNTY

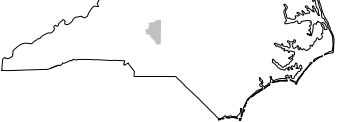

ROADWAY DESIGN UNIT

ROADWAY DESIGN
ENGINEER

HYDRAULICS
ENGINEER

DOCUMENT NOT CONSIDERED FINAL
UNLESS ALL SIGNATURES COMPLETED

INCOMPLETE PLANS
DO NOT USE FOR R.P. ACQUISITION

PREPARED BY



REVISIONS

LOAD AND RESISTANCE FACTOR RATING (LRFR) SUMMARY FOR PRESTRESSED CONCRETE GIRDERS																								
LOAD TYPE	VEHICLE	WEIGHT (W) (TONS)	CONTROLLING LOAD RATING Ⓢ	MINIMUM RATING FACTORS (RF)	TONS = W x RF	STRENGTH I LIMIT STATE										SERVICE III LIMIT STATE						COMMENT NUMBER		
						LIVE-LOAD FACTORS (γ LL)	MOMENT				SHEAR				LIVE-LOAD FACTORS (γ LL)	MOMENT								
							DISTRIBUTION FACTORS (DF)	RATING FACTOR	SPAN	GIRDER LOCATION	DISTANCE FROM LEFT END OF SPAN (ft)	DISTRIBUTION FACTORS (DF)	RATING FACTOR	SPAN		GIRDER LOCATION	DISTANCE FROM LEFT END OF SPAN (ft)	DISTRIBUTION FACTORS (DF)	RATING FACTOR	SPAN	GIRDER LOCATION		DISTANCE FROM LEFT END OF SPAN (ft)	
DESIGN LOAD	HL-93 (INVENTORY)	N/A	Ⓢ1	3.05	--	1.75	0.240	3.74	C	EL	24.50	0.550	3.05	C	EL	9.25	0.80	0.240	5.04	C	EL	24.25		
	HL-93 (OPERATING)	N/A		4.00	--	1.35	0.240	4.85	C	EL	24.50	0.550	4.00	C	EL	9.25	0.80	0.240	5.04	C	EL	24.25		
	HS-20 (INVENTORY)	36.000	Ⓢ2	3.60	129.600	1.75	0.240	4.63	C	EL	24.50	0.550	3.60	C	EL	9.25	0.80	0.240	6.24	C	EL	24.25		
	HS-20 (OPERATING)	36.000		4.71	169.560	1.35	0.240	6.01	C	EL	24.50	0.550	4.71	C	EL	39.25	0.80	0.240	6.24	C	EL	24.25		
LEGAL LOAD	SINGLE VEHICLE (SV)	SNSH	13.500		10.06	135.810	1.4	0.240	11.75	C	EL	24.50	0.550	10.06	C	EL	9.25	0.80	0.240	10.12	C	EL	24.25	
		SNGARBS2	20.000		7.40	148.000	1.4	0.240	9.30	C	EL	24.50	0.550	7.40	C	EL	9.25	0.80	0.240	8.01	C	EL	24.25	
		SNAGRIS2	22.000		6.97	153.340	1.4	0.240	8.94	C	EL	29.25	0.550	6.97	C	EL	9.25	0.80	0.240	7.72	C	EL	29.25	
		SNCOTTS3	27.250		4.96	135.160	1.4	0.240	5.86	C	EL	24.25	0.550	4.96	C	EL	9.25	0.80	0.240	5.05	C	EL	24.25	
		SNAGGRS4	34.925		4.30	150.178	1.4	0.240	5.10	C	EL	24.25	0.550	4.30	C	EL	9.25	0.80	0.240	4.39	C	EL	24.25	
		SNS5A	35.550		4.29	152.510	1.4	0.240	4.98	C	EL	24.25	0.550	4.47	C	EL	9.25	0.80	0.240	4.29	C	EL	24.25	
		SNS6A	39.950		4.01	160.200	1.4	0.240	4.66	C	EL	24.25	0.550	4.16	C	EL	9.25	0.80	0.240	4.01	C	EL	24.25	
	TRUCK TRACTOR SEMI-TRAILER (TTST)	SNS7B	42.000		3.82	160.440	1.4	0.240	4.44	C	EL	24.25	0.550	4.22	C	EL	9.25	0.80	0.240	3.82	C	EL	24.25	
		TNAGRIT3	33.000		4.91	162.030	1.4	0.240	5.70	C	EL	24.25	0.550	4.91	C	EL	9.25	0.80	0.240	4.91	C	EL	24.25	
		TNT4A	33.075		4.68	154.791	1.4	0.240	5.76	C	EL	24.25	0.550	4.68	C	EL	9.25	0.80	0.240	4.96	C	EL	24.25	
		TNT6A	41.600		4.13	171.808	1.4	0.240	4.80	C	EL	24.25	0.550	4.57	C	EL	39.25	0.80	0.240	4.13	C	EL	24.25	
		TNT7A	42.000		4.19	175.980	1.4	0.240	4.87	C	EL	24.25	0.550	4.20	C	EL	9.25	0.80	0.240	4.19	C	EL	24.25	
		TNT7B	42.000		4.02	168.840	1.4	0.240	5.08	C	EL	24.25	0.550	4.02	C	EL	9.25	0.80	0.240	4.37	C	EL	24.25	
		TNAGRIT4	43.000		3.85	165.550	1.4	0.240	4.82	C	EL	24.25	0.550	3.85	C	EL	9.25	0.80	0.240	4.15	C	EL	24.25	
		TNAGT5A	45.000		3.88	174.600	1.4	0.240	4.50	C	EL	24.25	0.550	3.98	C	EL	9.25	0.80	0.240	3.88	C	EL	24.25	
		TNAGT5B	45.000	Ⓢ3	3.64	163.800	1.4	0.240	4.41	C	EL	24.25	0.550	3.64	C	EL	9.25	0.80	0.240	3.80	C	EL	24.25	
EMERGENCY VEHICLE (EV)	EV2	28.750		5.58	160.425	1.3	0.240	7.13	C	EL	29.25	0.550	5.58	C	EL	9.25	0.80	0.240	5.72	C	EL	19.25		
	EV3	43.000	Ⓢ4	3.69	158.670	1.3	0.240	4.62	C	EL	24.25	0.550	3.73	C	EL	9.25	0.80	0.240	3.69	C	EL	24.25		

LOAD FACTORS:

DESIGN LOAD RATING FACTORS	LIMIT STATE	γ DC	γ DW
	STRENGTH I	1.25	1.50
	SERVICE III	1.00	1.00

NOTES:

MINIMUM RATING FACTORS ARE BASED ON THE STRENGTH I AND SERVICE III LIMIT STATES.

ALLOWABLE STRESSES FOR SERVICE III LIMIT STATE ARE AS REQUIRED FOR DESIGN.

COMMENTS:

1.
2.
3.
4.

CONTROLLING LOAD RATING

① DESIGN LOAD RATING (HL-93)

② DESIGN LOAD RATING (HS-20)

③ LEGAL LOAD RATING * *

④ EMERGENCY VEHICLE LOAD RATING **


* * SEE CHART FOR VEHICLE TYPE

GIRDER LOCATION

I - INTERIOR GIRDER

EL - EXTERIOR LEFT GIRDER

ER - EXTERIOR RIGHT GIRDER

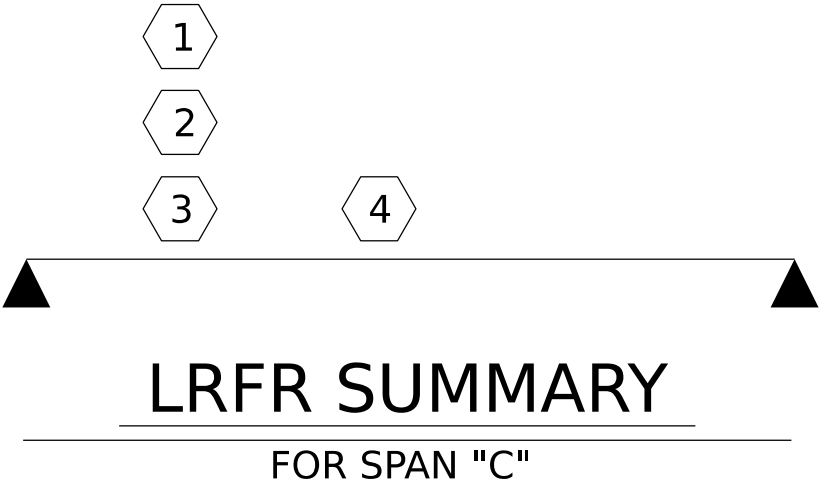

PROJECT NO. BP6.R019

HARNETT COUNTY

STATION: 16+30.00 -L-

SHEET 3 OF 3

PRELIMINARY PLANS
DO NOT USE FOR
CONSTRUCTION

RS&H

RS&H Architects-Engineers-Planners, Inc.
8521 Six Forks Road, Suite 400
Raleigh, NC 27615
919-926-4100 FAX 919-946-9080
www.rsandh.com
North Carolina License Nos. 9073 / 1-6480 / C-38

STATE OF NORTH CAROLINA
DEPARTMENT OF TRANSPORTATION
RALEIGH

LRFR SUMMARY FOR
50' BOX BEAM UNIT
90° SKEW
(NON-INTERSTATE TRAFFIC)

NO. BY: DATE: NO. BY: DATE:

① ③

② ④

SHEET NO. 5-7

TOTAL SHEETS 28

NOTES

ALL PRESTRESSING STRANDS SHALL BE 7-WIRE LOW RELAXATION GRADE 270 STRANDS AND SHALL CONFORM TO AASHTO M203 EXCEPT FOR SAMPLING REQUIREMENTS WHICH SHALL BE IN ACCORDANCE WITH THE STANDARD SPECIFICATIONS.

ALL REINFORCING STEEL CAST WITH THE BOX BEAM SECTIONS SHALL BE GRADE 60 AND SHALL BE INCLUDED IN THE UNIT PRICE BID FOR PRESTRESSED CONCRETE BOX BEAMS.

FLAME CUTTING OF THE TRANSVERSE POST-TENSIONING STRAND IS NOT ALLOWED.

RECESSES FOR TRANSVERSE STRANDS SHALL BE GROUTED AFTER THE TENSIONING OF THE STRANDS.

THE 2 1/2" Ø DOWEL HOLES AT FIXED ENDS OF BOX BEAM SECTIONS SHALL BE FILLED WITH NON-SHRINK GROUT.

THE BACKER RODS SHALL CONFORM TO THE REQUIREMENTS OF THE TYPE M BOND BREAKER. SEE SECTION 1028 OF THE STANDARD SPECIFICATIONS.

THE TRANSFER OF LOAD FROM THE ANCHORAGES TO THE BOX BEAM UNIT SHALL BE DONE WHEN THE CONCRETE HAS REACHED A COMPRESSIVE STRENGTH OF NOT LESS THAN 5500 PSI.

ALL REINFORCING STEEL IN VERTICAL CONCRETE BARRIER RAILS SHALL BE EPOXY COATED.

PRESTRESSING STRANDS SHALL BE CUT FLUSH WITH THE BOX BEAM UNIT ENDS.

APPLY EPOXY PROTECTIVE COATING TO BOX BEAM UNIT ENDS.

VERTICAL GROOVED CONTRACTION JOINTS, 1/2" IN DEPTH, SHALL BE TOOLED IN ALL EXPOSED FACES OF THE BARRIER RAIL AND IN ACCORDANCE WITH ARTICLE 825-10(B) OF THE STANDARD SPECIFICATIONS. A VERTICAL CONTRACTION JOINT SHALL BE LOCATED AT EACH THIRD POINT BETWEEN BARRIER RAIL EXPANSION JOINTS. ONLY ONE CONTRACTION JOINT IS REQUIRED AT MIDPOINT OF BARRIER RAIL SEGMENTS LESS THAN 20 FEET IN LENGTH AND NO CONTRACTION JOINTS ARE REQUIRED FOR THOSE SEGMENTS LESS THAN 10 FEET IN LENGTH.


THE LOCATION OF THE VOID DRAINS MAY BE SHIFTED SLIGHTLY WHERE NECESSARY TO CLEAR PRESTRESSING STRANDS OR TRANSVERSE REINFORCING STEEL.

THE PERMITTED THREADED INSERTS ARE DETAILED AS AN OPTION FOR THE CONTRACTOR TO ATTACH FALSEWORK AND FORMWORK DURING CONSTRUCTION.

THE PERMITTED THREADED INSERTS IN THE EXTERIOR UNITS SHALL BE SIZED BY THE CONTRACTOR, SPACED AT 4'-0" CENTERS AND GALVANIZED IN ACCORDANCE WITH SECTION 1076 OF THE STANDARD SPECIFICATIONS. STAINLESS STEEL THREADED INSERTS MAY BE USED AS AN ALTERNATE.

THE PERMITTED THREADED INSERTS SHALL BE GROUTED BY THE CONTRACTOR IMMEDIATELY FOLLOWING REMOVAL OF THE FALSEWORK.

THE COST OF THE PERMITTED THREADED INSERTS SHALL BE INCLUDED IN THE PRICE BID FOR THE PRECAST UNITS.

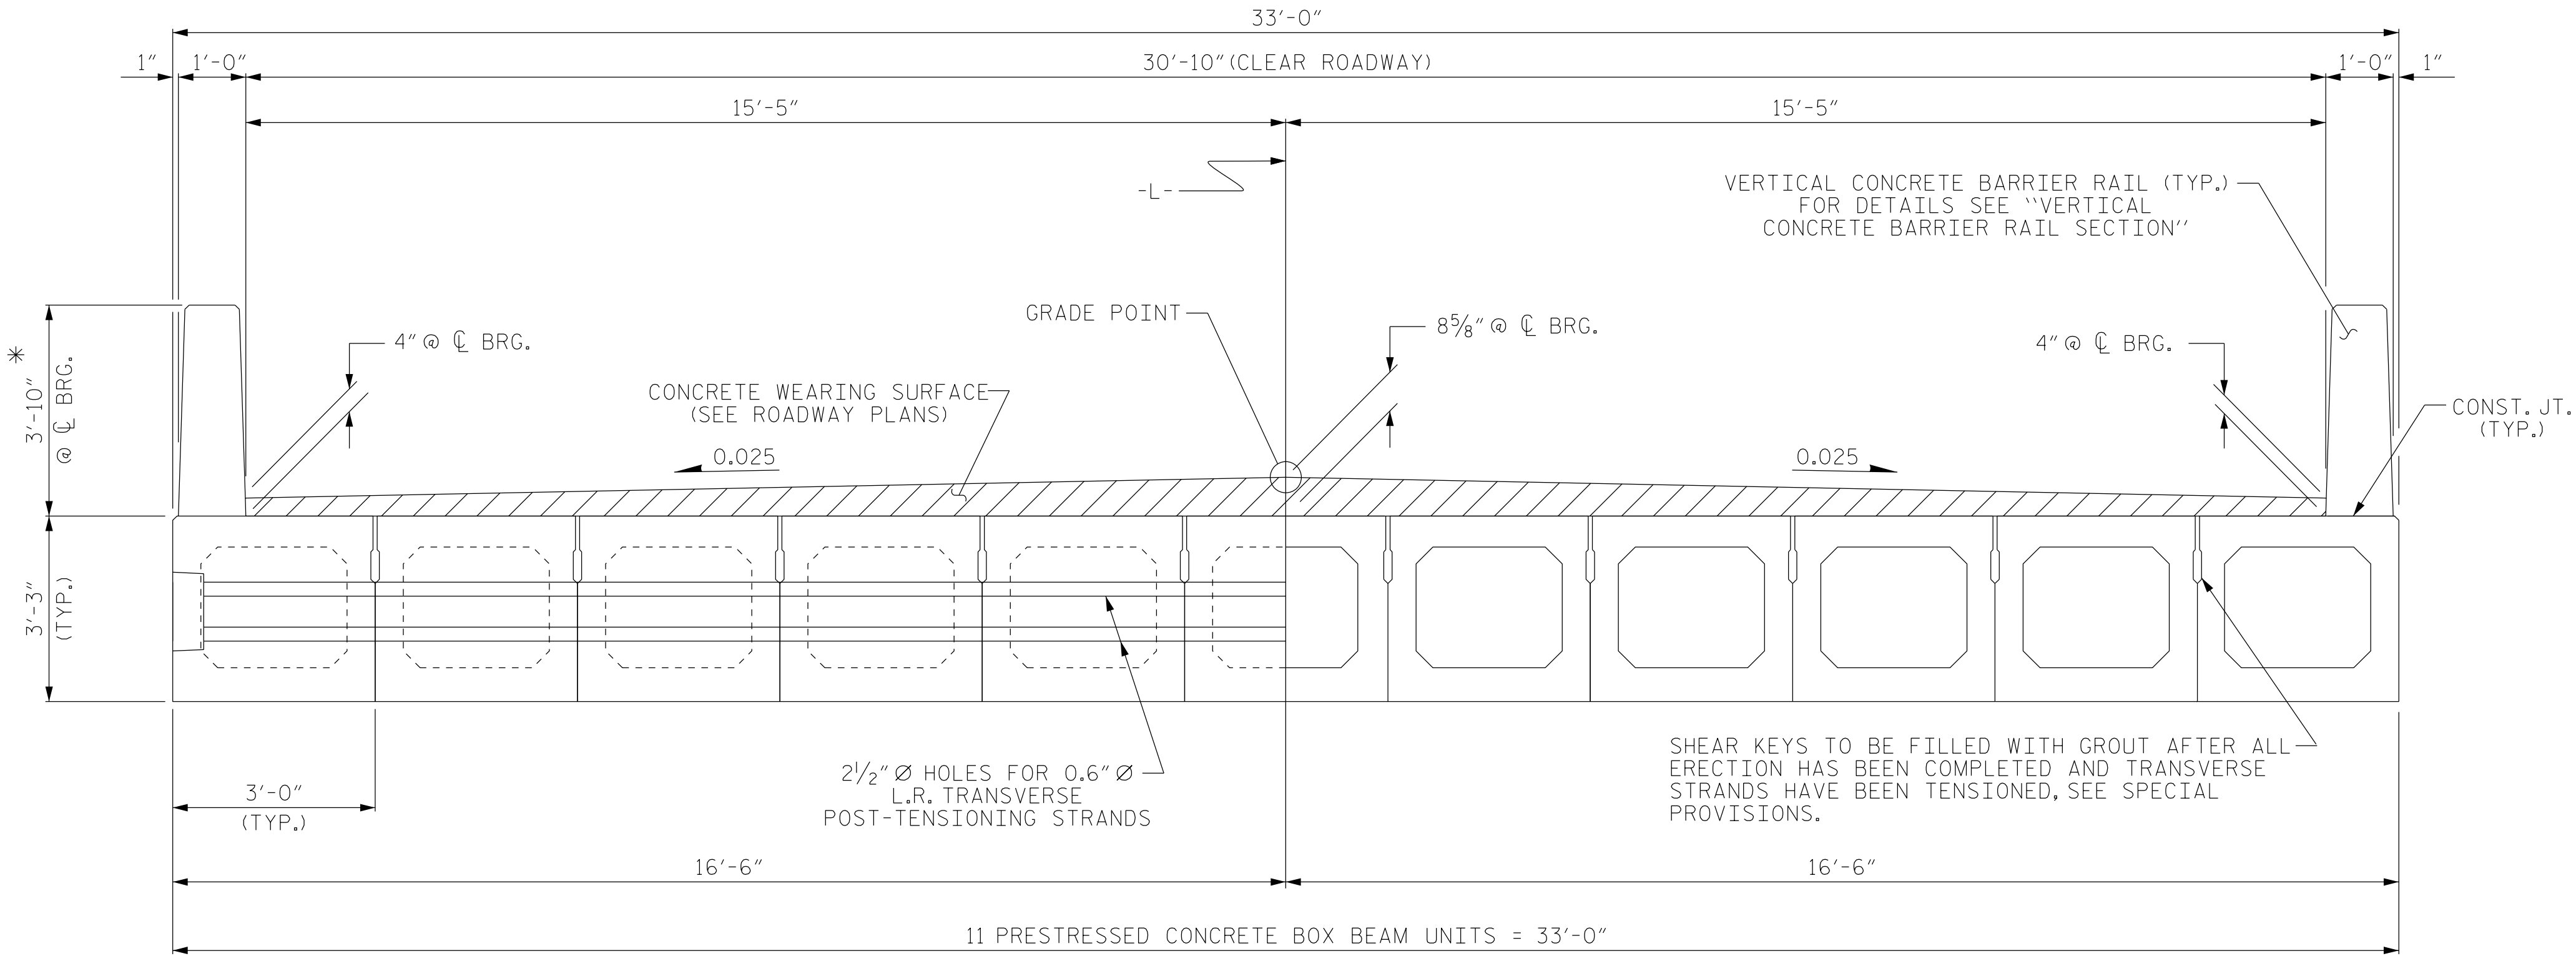


HALF SECTION
AT INTERMEDIATE DIAPHRAGMS

HALF SECTION
THROUGH VOIDS

TYPICAL SECTION


* THE MAXIMUM BARRIER RAIL HEIGHT AND CONCRETE THICKNESS IS SHOWN. THE HEIGHT OF THE BARRIER RAIL AND CONCRETE THICKNESS VARIES WHILE THE TOP OF THE BARRIER RAIL FOLLOWS THE PROFILE OF THE GUTTERLINE. FOR RAIL HEIGHT DETAILS AND CONCRETE THICKNESS, SEE THE "VERTICAL CONCRETE BARRIER RAIL SECTION" DETAIL.

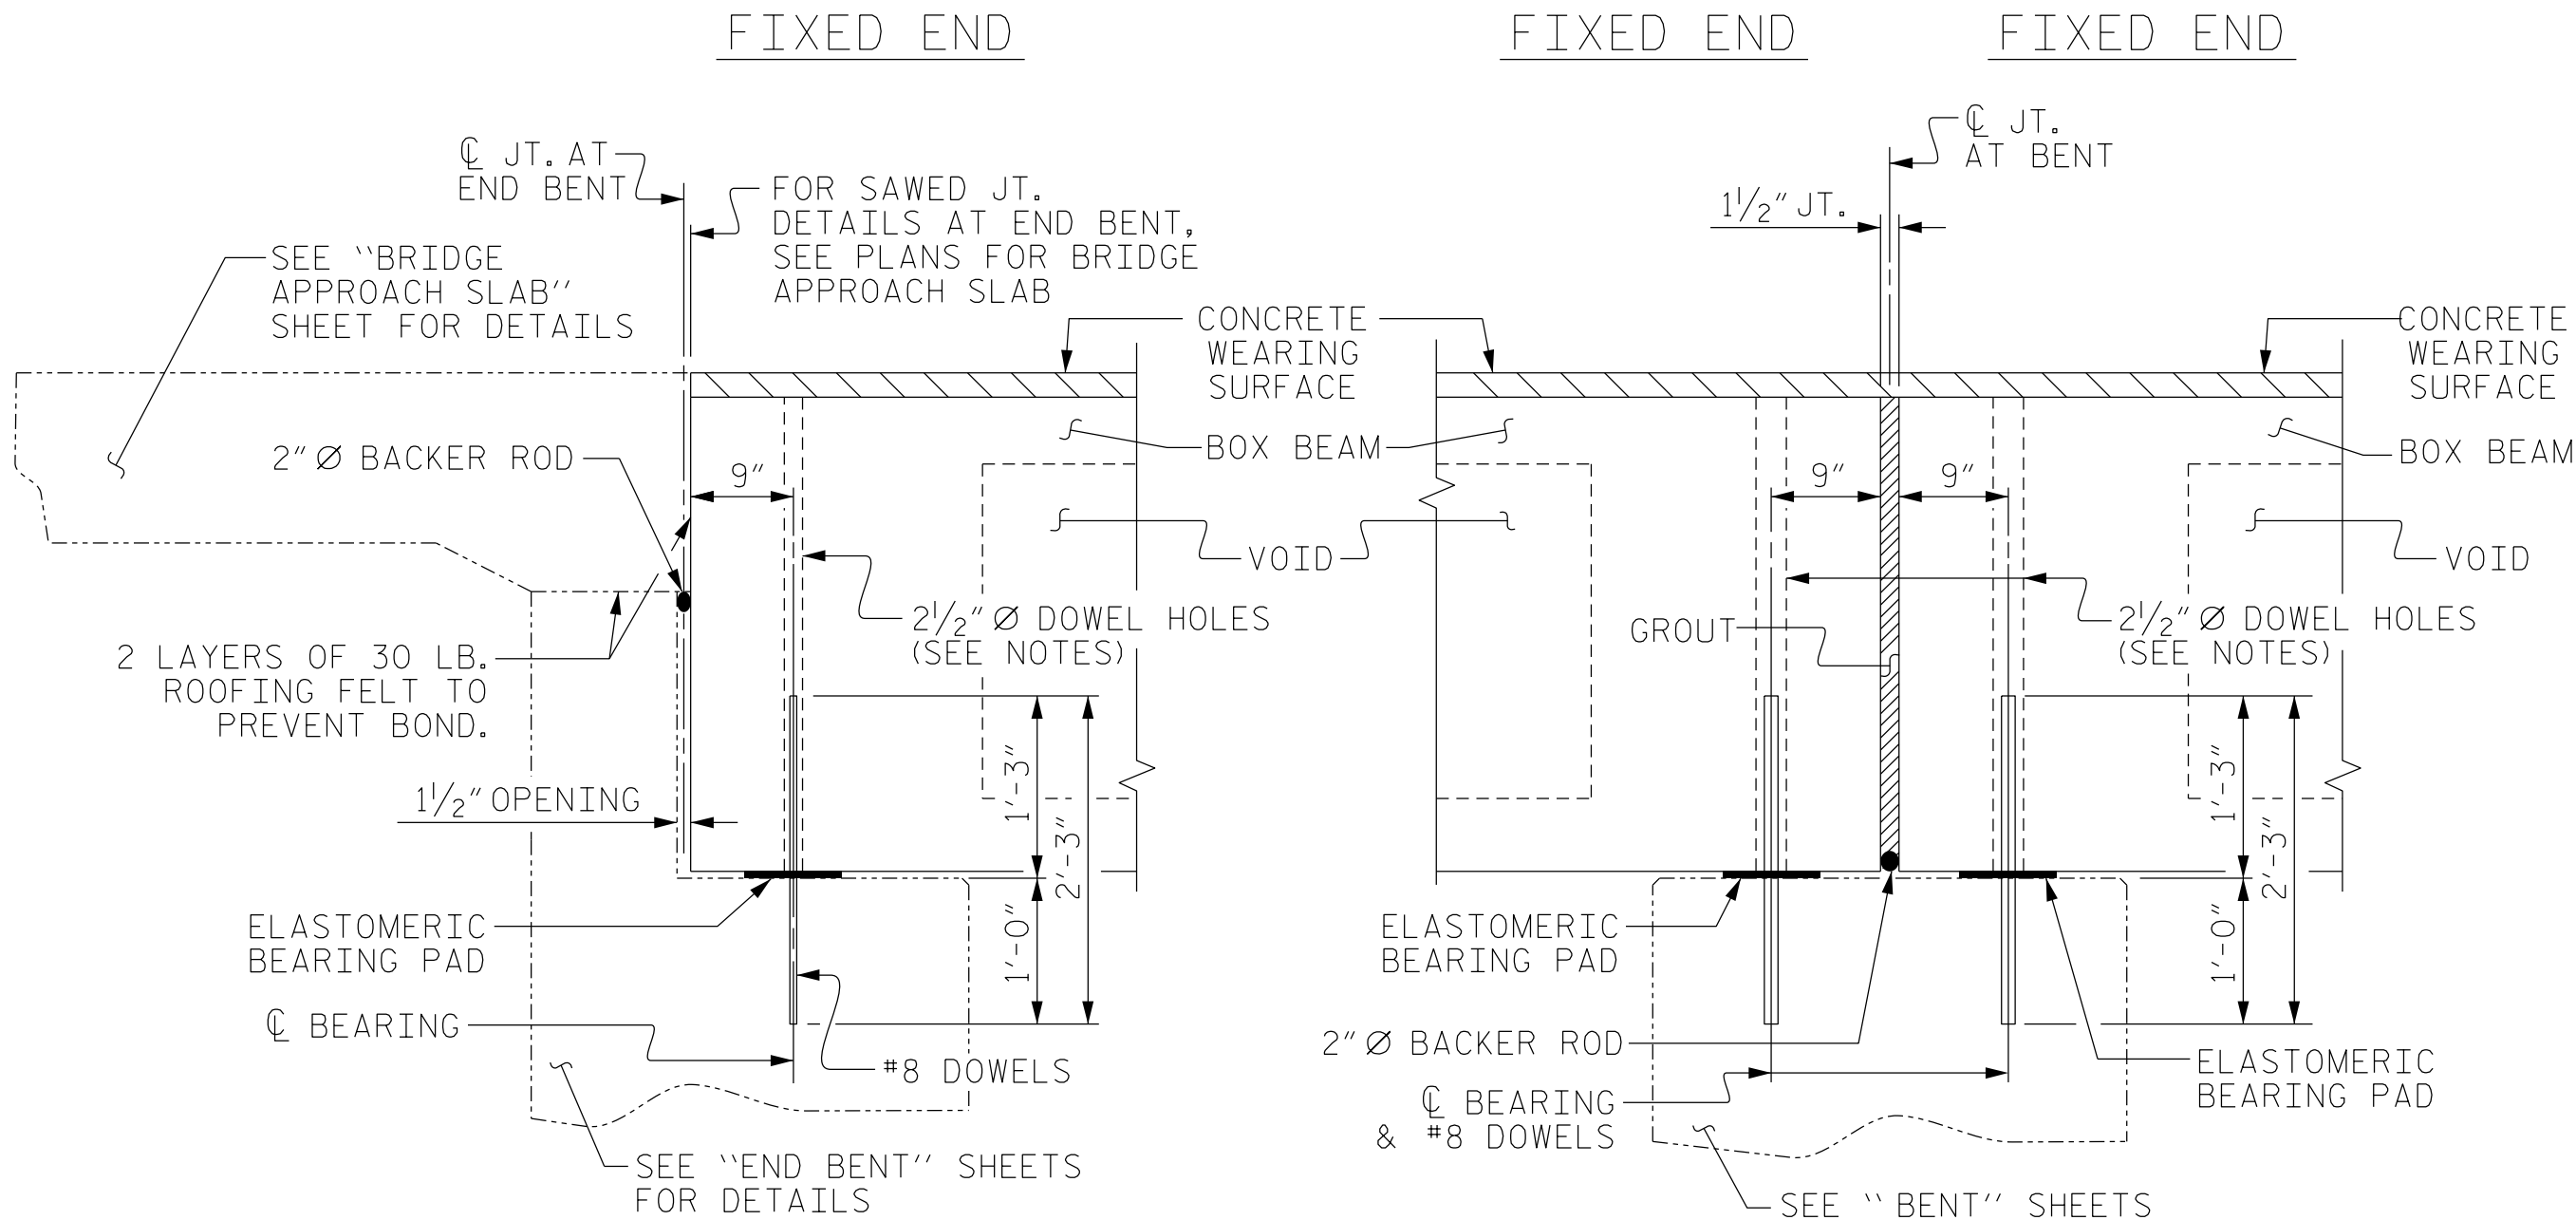

SECTION AT END BENT

SECTION AT BENT

PERMITTED THREADED INSERT
CAST IN OUTSIDE FACE OF
EXTERIOR UNIT AND
RECESSED 3/8" SIZE TO BE
DETERMINED
BY CONTRACTOR.

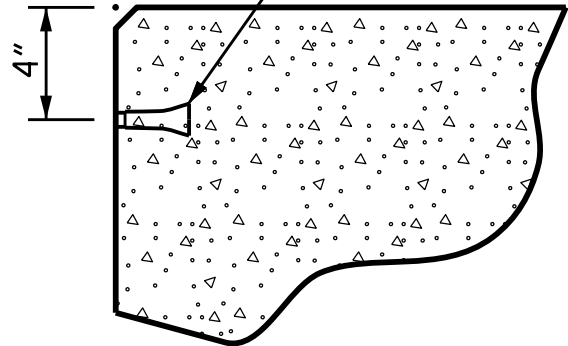

THREADED INSERT DETAIL

PROJECT NO. **BP6.R019**
HARNETT COUNTY
STATION: **16+30.00 -L-**


SHEET 1 OF 10

PRELIMINARY PLANS DO NOT USE FOR CONSTRUCTION RS&H RS&H Architects-Engineers-Planners, Inc. 8521 Six Forks Road, Suite 400 Raleigh, NC 27615 919-926-4100 FAX 919-946-9080 www.rsandh.com North Carolina License Nos. 50073 / F-0403 / C-28	STATE OF NORTH CAROLINA DEPARTMENT OF TRANSPORTATION RALEIGH SUPERSTRUCTURE 3'-0" X 3'-3" PRESTRESSED CONCRETE BOX BEAM UNIT						SHEET NO.	
	REVISIONS							
	NO.	BY:	DATE:	NO.	BY:	DATE:		
	1			3			5-8	
2			4			TOTAL SHEETS		
						28		


DOCUMENT NOT CONSIDERED
FINAL UNLESS ALL
SIGNATURES COMPLETED

DRAWN BY : **J. SCACCA** DATE : **08/2025**
CHECKED BY : **V. SELLERS** DATE : **08/2025**
DESIGN ENGINEER OF RECORD: **T. LAWS** DATE : **07/2026**

7/15/2026
c:\work\dir\ncdot-pw.bentley.com\ncdot-pw-01\matthew_acosta\d0380706\401.015_BP6.R019.SMU.PCBB.S-8_420074.dgn
AcostaM

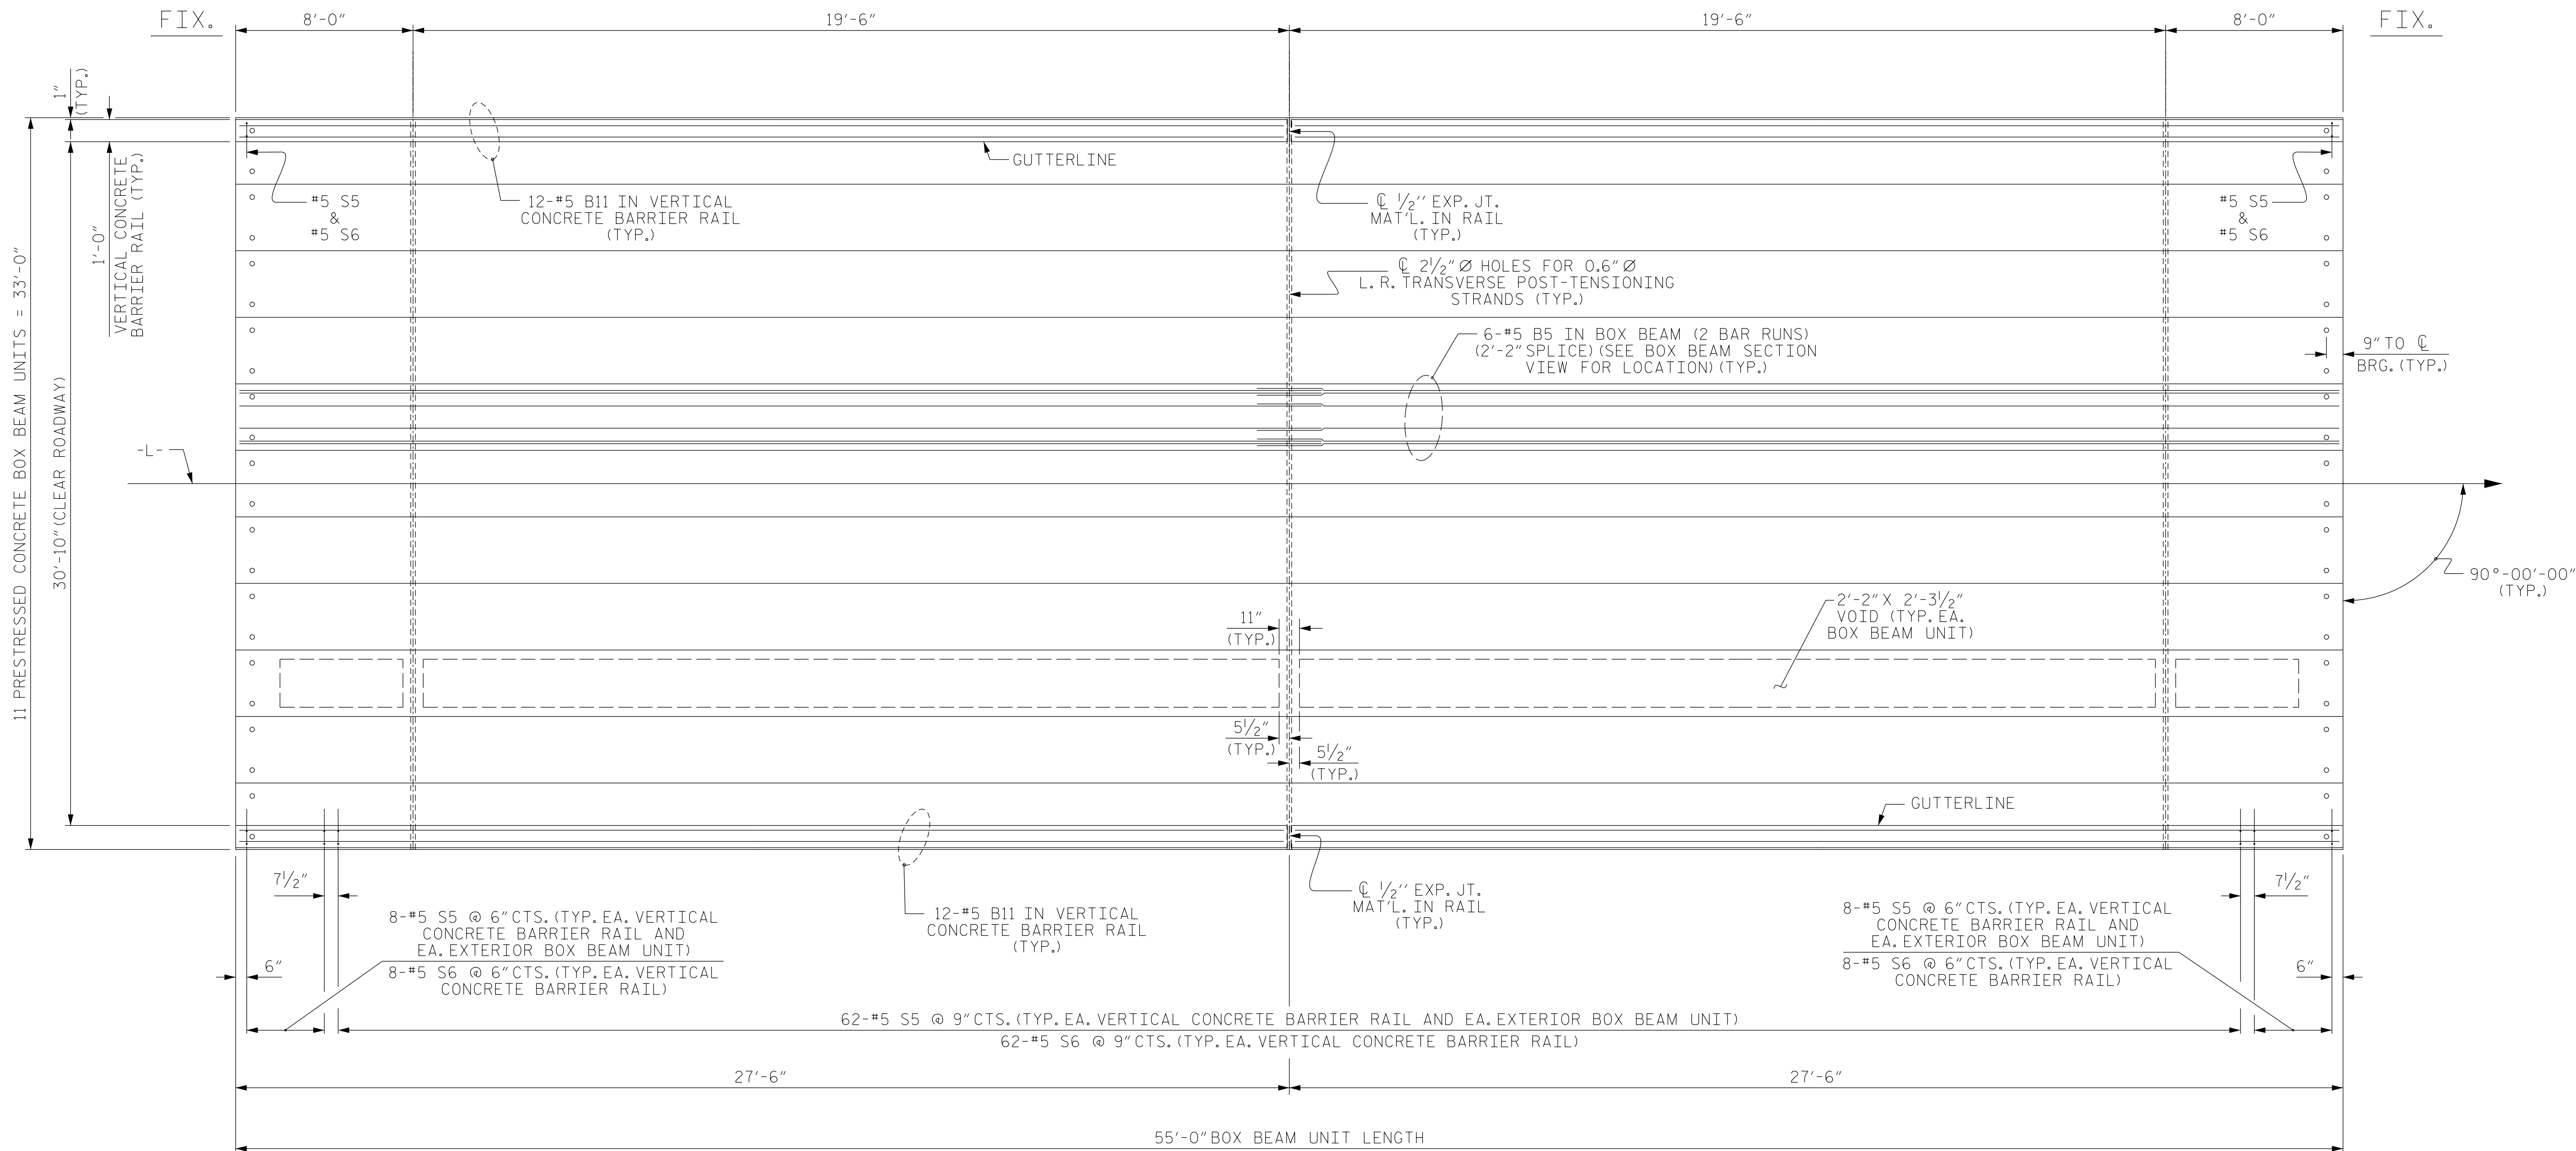

PLAN OF SPAN A

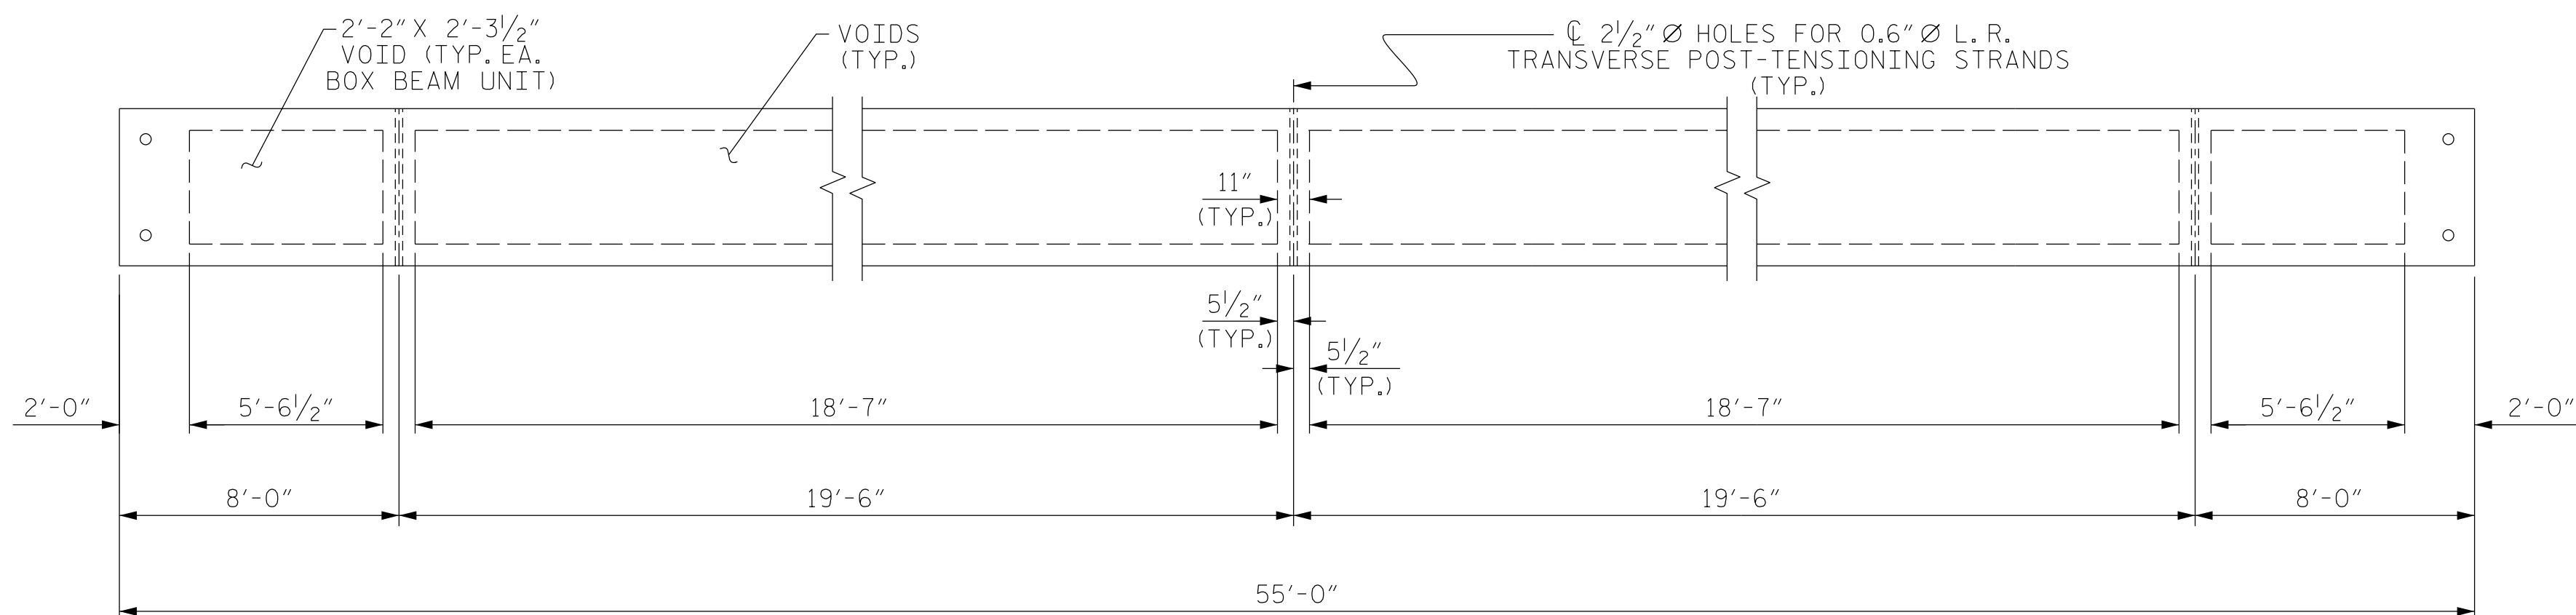

DIAPHRAGM AND VOID LAYOUT

PROJECT NO. BP6.R019
HARNETT COUNTY
STATION: 16+30.00 -L-

SHEET 2 OF 10

PRELIMINARY PLANS
DO NOT USE FOR
CONSTRUCTION

RS&H
RS&H Architects-Engineers-Planners, Inc.
8521 Six Forks Road, Suite 400
Raleigh, NC 27615
919-926-4100 FAX 919-946-9080
www.rsandh.com
North Carolina License Nos. 90073 / F-0400 / C-38

STATE OF NORTH CAROLINA
DEPARTMENT OF TRANSPORTATION
RALEIGH


**PLAN OF 55' UNIT
30'-10" CLEAR ROADWAY
90° SKEW**

REVISIONS						SHEET NO.
NO.	BY:	DATE:	NO.	BY:	DATE:	
1			3			5-9
2			4			TOTAL SHEETS 28


DRAWN BY : J. SCACCA DATE : 08/2025
CHECKED BY : V. SELLERS DATE : 08/2025
DESIGN ENGINEER OF RECORD: T. LAWS DATE : 07/2026

DOCUMENT NOT CONSIDERED
FINAL UNLESS ALL
SIGNATURES COMPLETED

7/15/2026
c:\work\dr\ncdot-pw.bentley.com\ncdot-pw-01\matthew_acosta\d0380706\401.017_BP6.R019.SMU.PCBB.S-9_420074.dgn
AcostaM

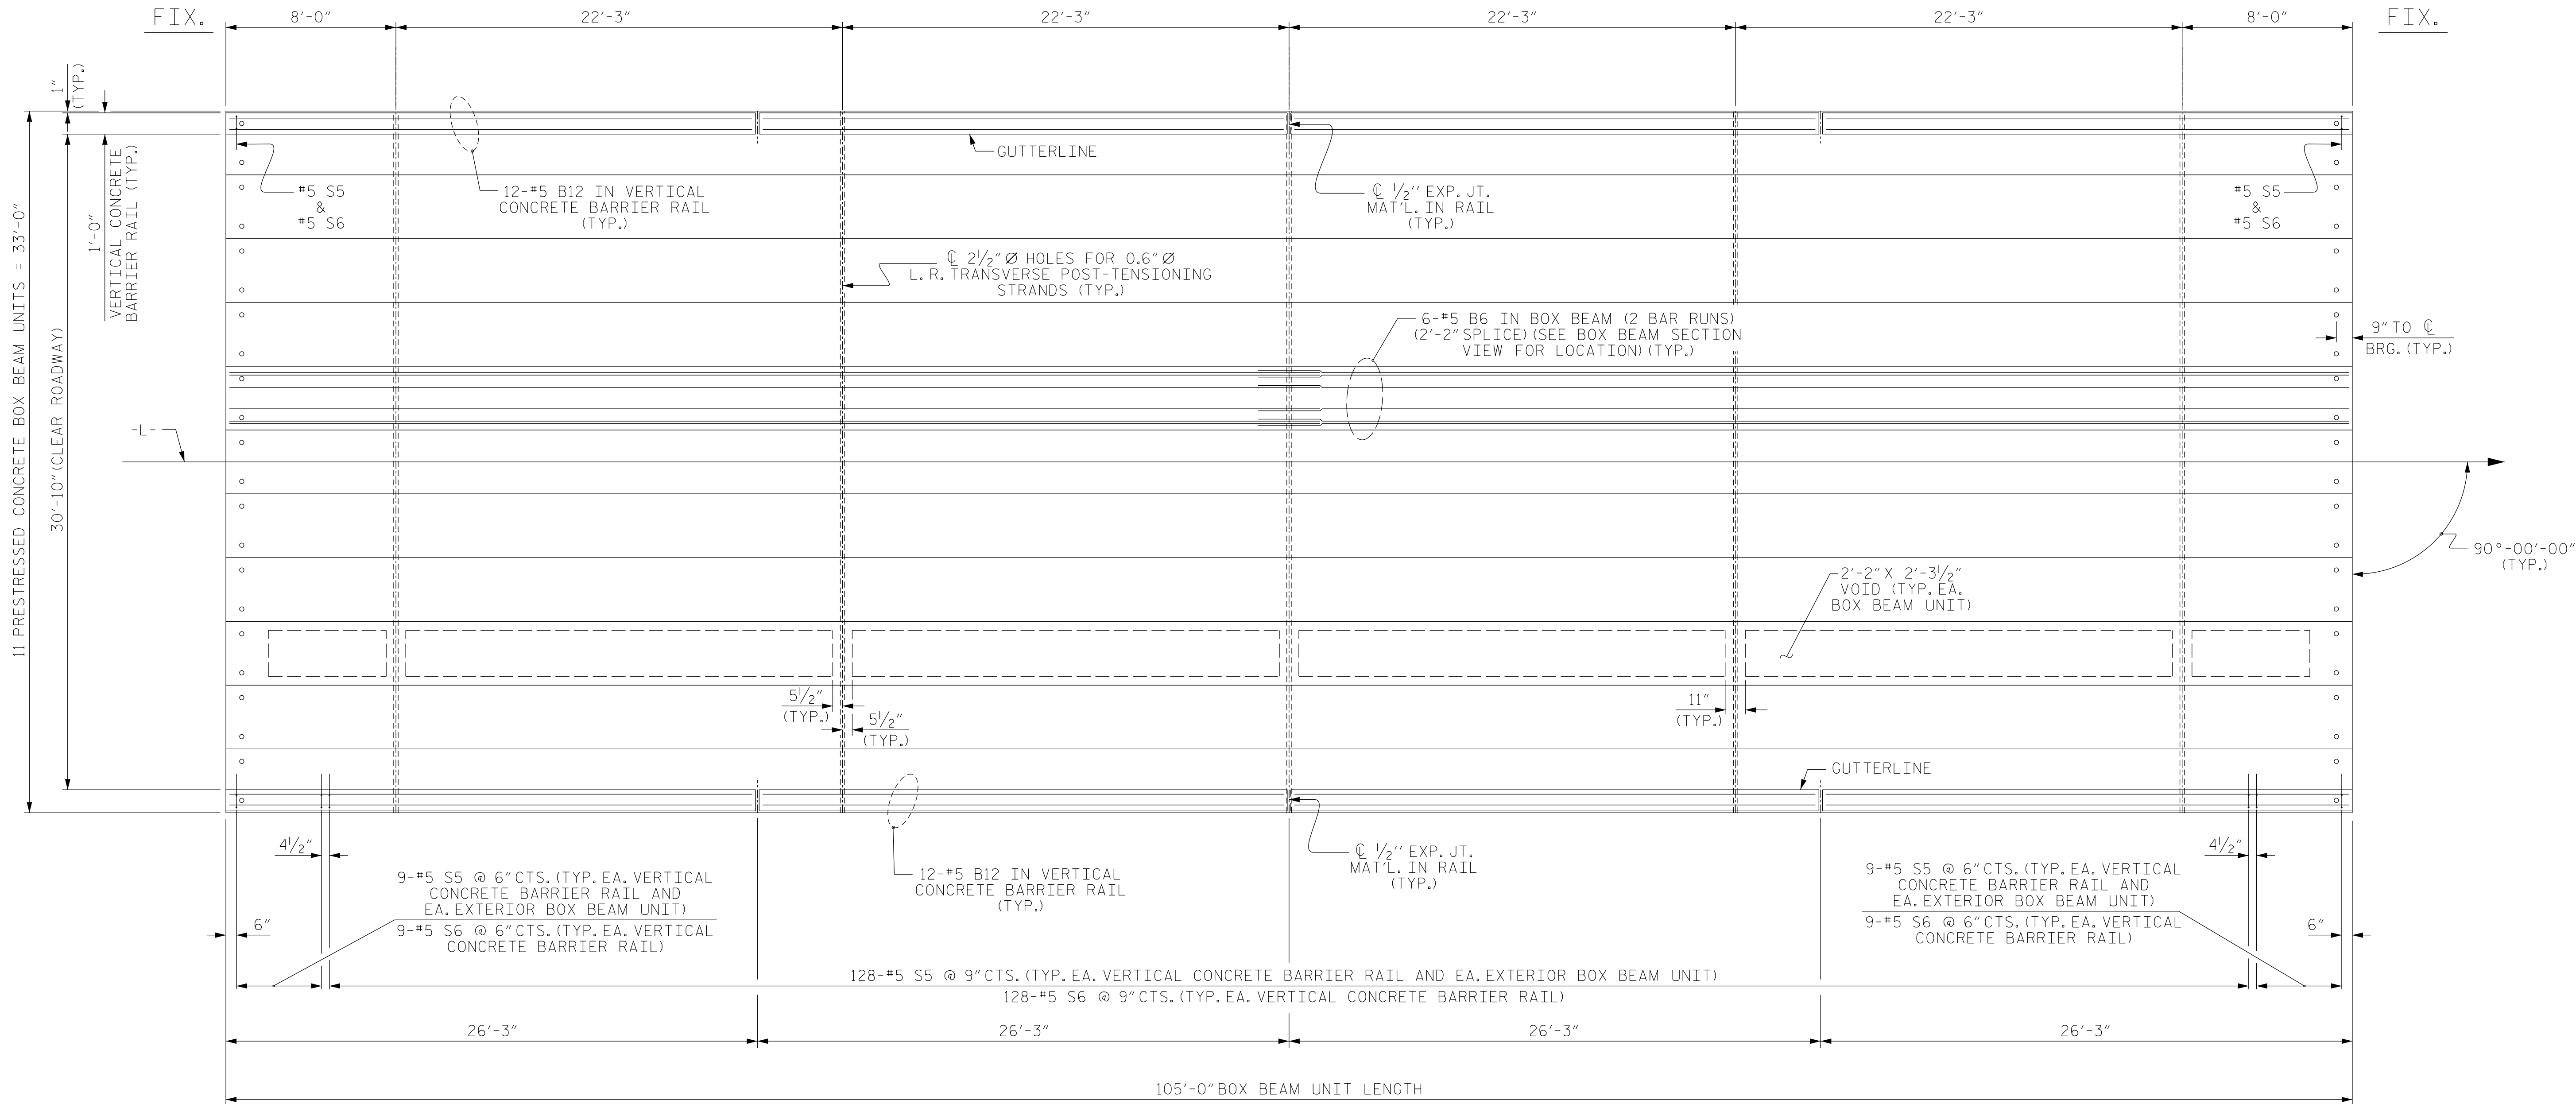

PLAN OF SPAN B

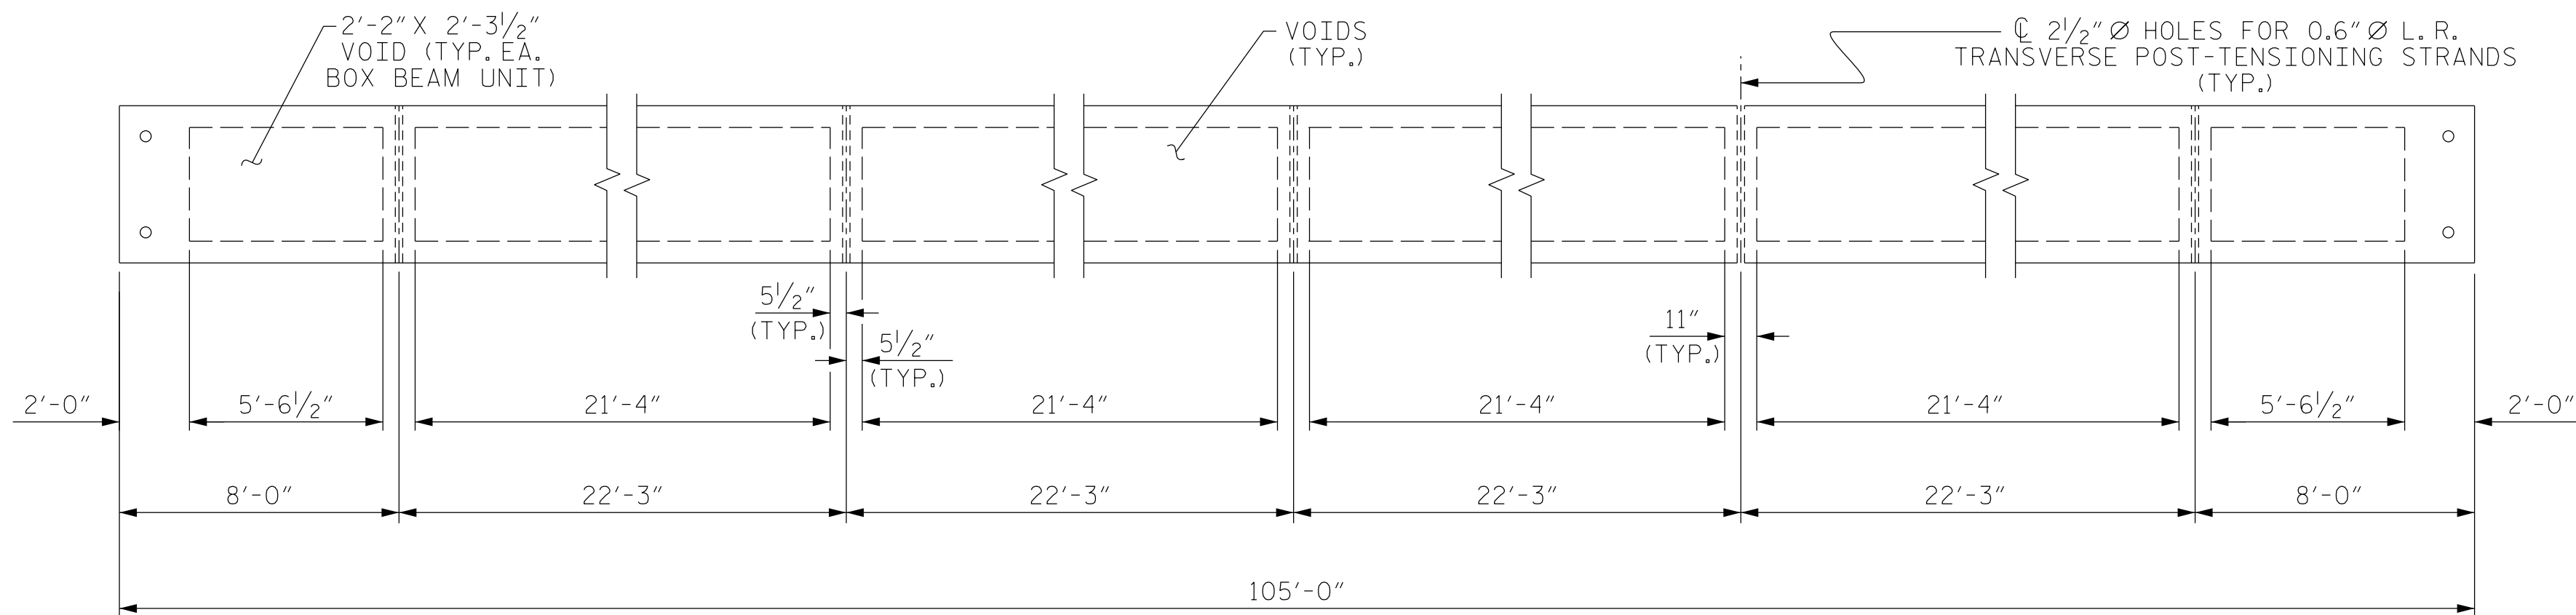

DIAPHRAGM AND VOID LAYOUT

PROJECT NO. **BP6.R019**
HARNETT COUNTY
STATION: **16+30.00 -L-**

SHEET 3 OF 10

PRELIMINARY PLANS
DO NOT USE FOR
CONSTRUCTION

RS&H

RS&H Architects-Engineers-Planners, Inc.
8521 Six Forks Road, Suite 400
Raleigh, NC 27615
919-926-4100 FAX 919-946-9080
www.rsandh.com
North Carolina License Nos. 90073 / F-0400 / C-38


STATE OF NORTH CAROLINA
DEPARTMENT OF TRANSPORTATION
RALEIGH

PLAN OF 105' UNIT
30'-10" CLEAR ROADWAY
90° SKEW


REVISIONS						SHEET NO.
NO.	BY:	DATE:	NO.	BY:	DATE:	
1			3			S-10
2			4			TOTAL SHEETS 28

DRAWN BY : J. SCACCA DATE : 08/2025
CHECKED BY : V. SELLERS DATE : 08/2025
DESIGN ENGINEER OF RECORD: T. LAWS DATE : 07/2026

DOCUMENT NOT CONSIDERED
FINAL UNLESS ALL
SIGNATURES COMPLETED

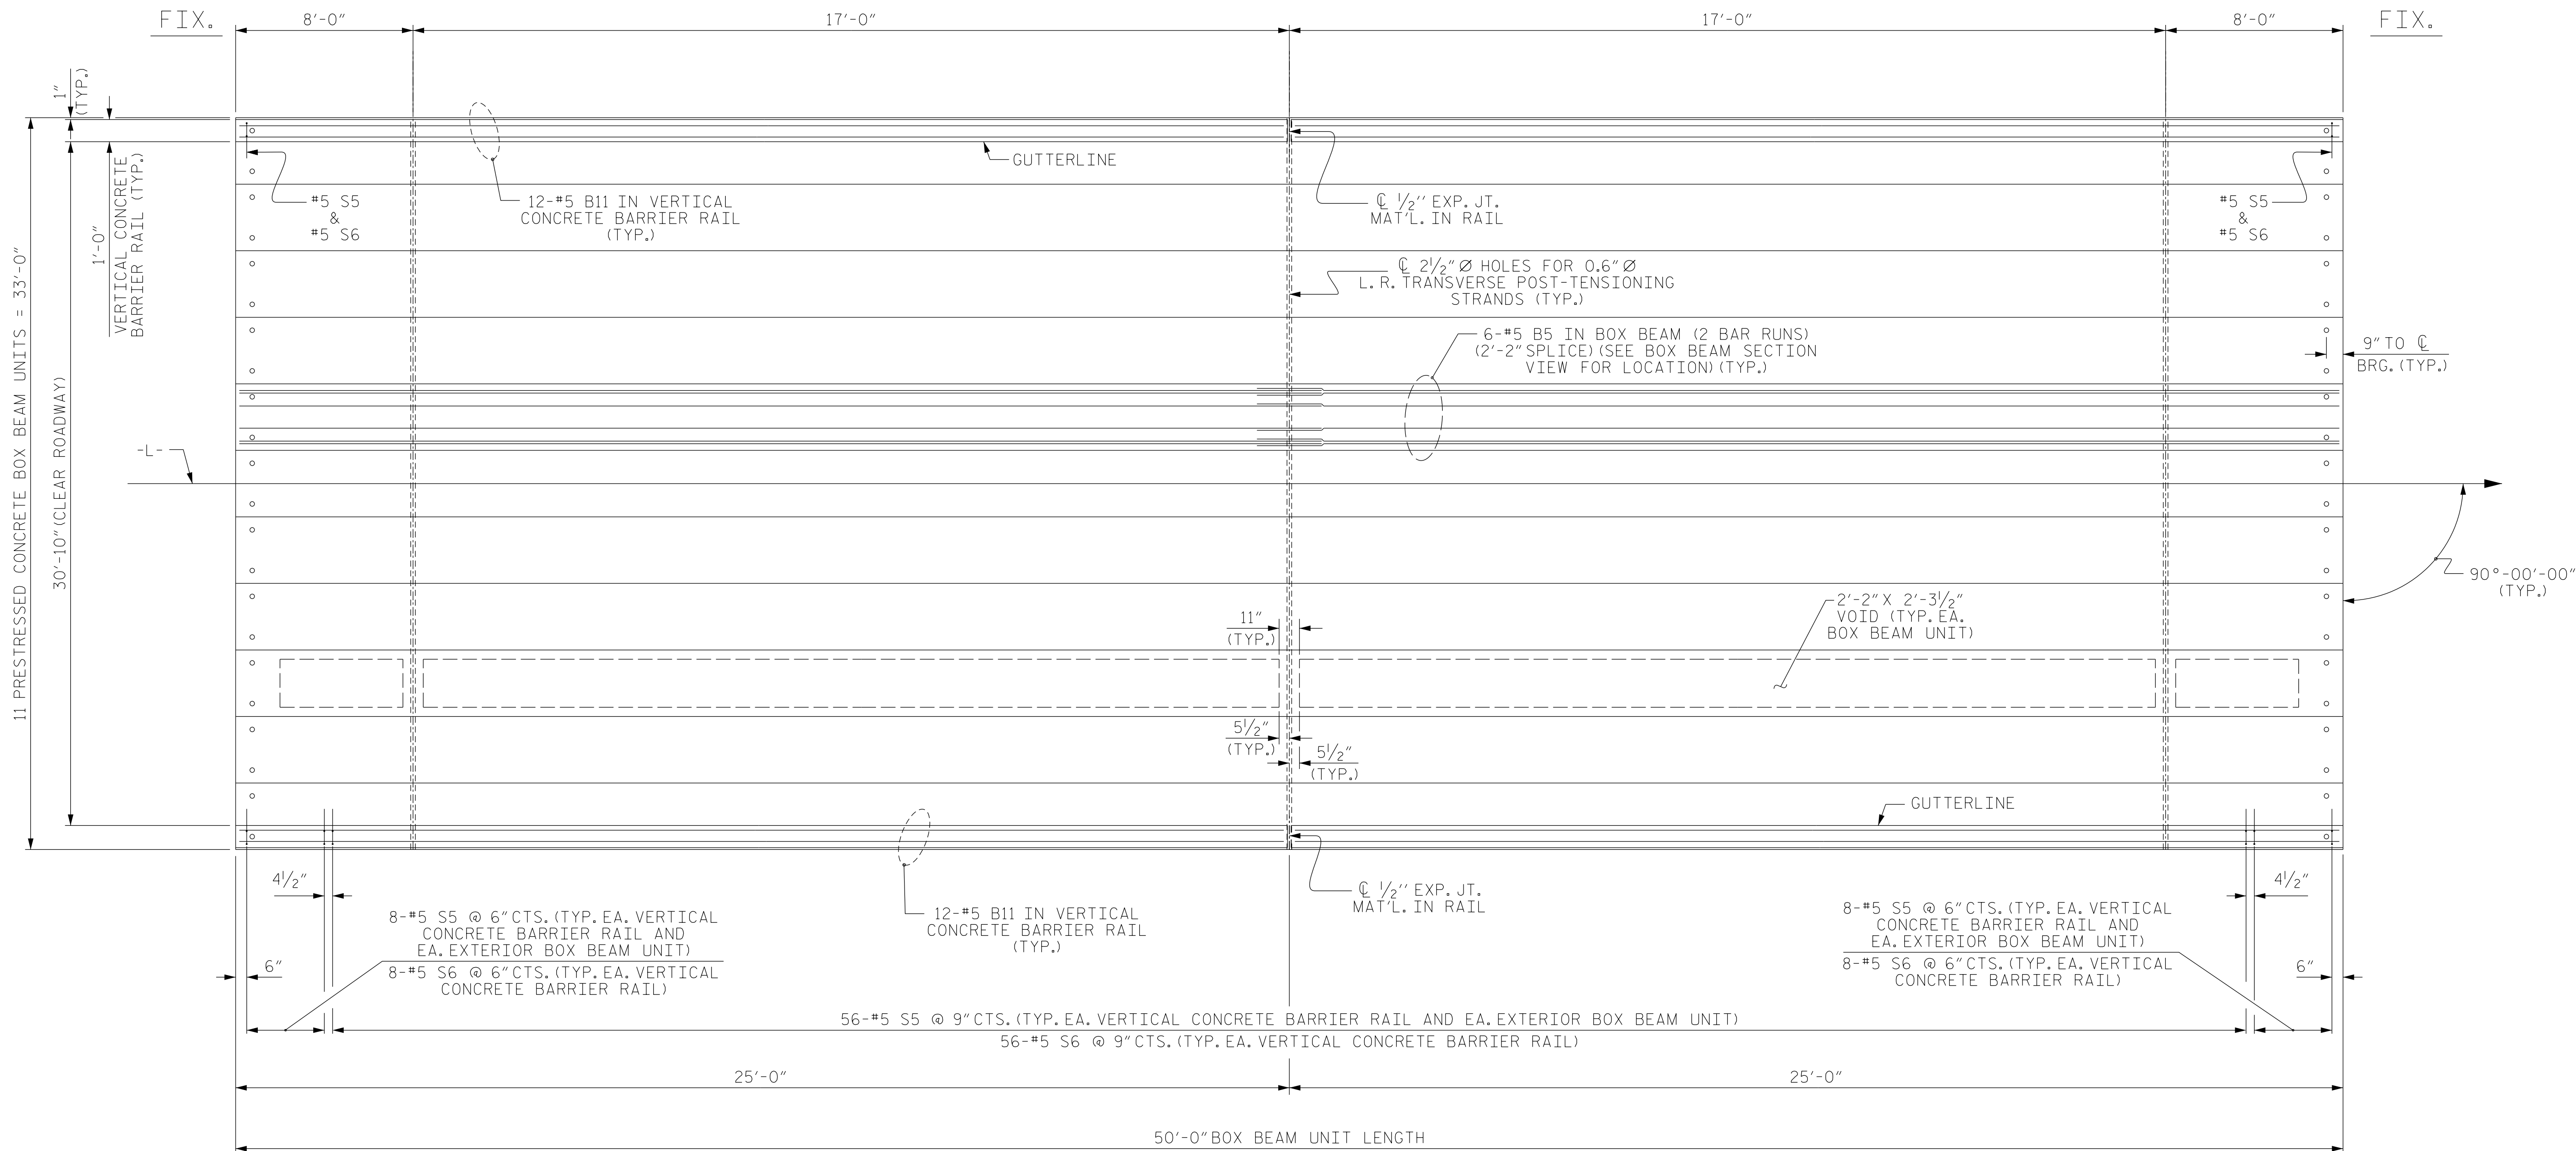

PLAN OF SPAN C

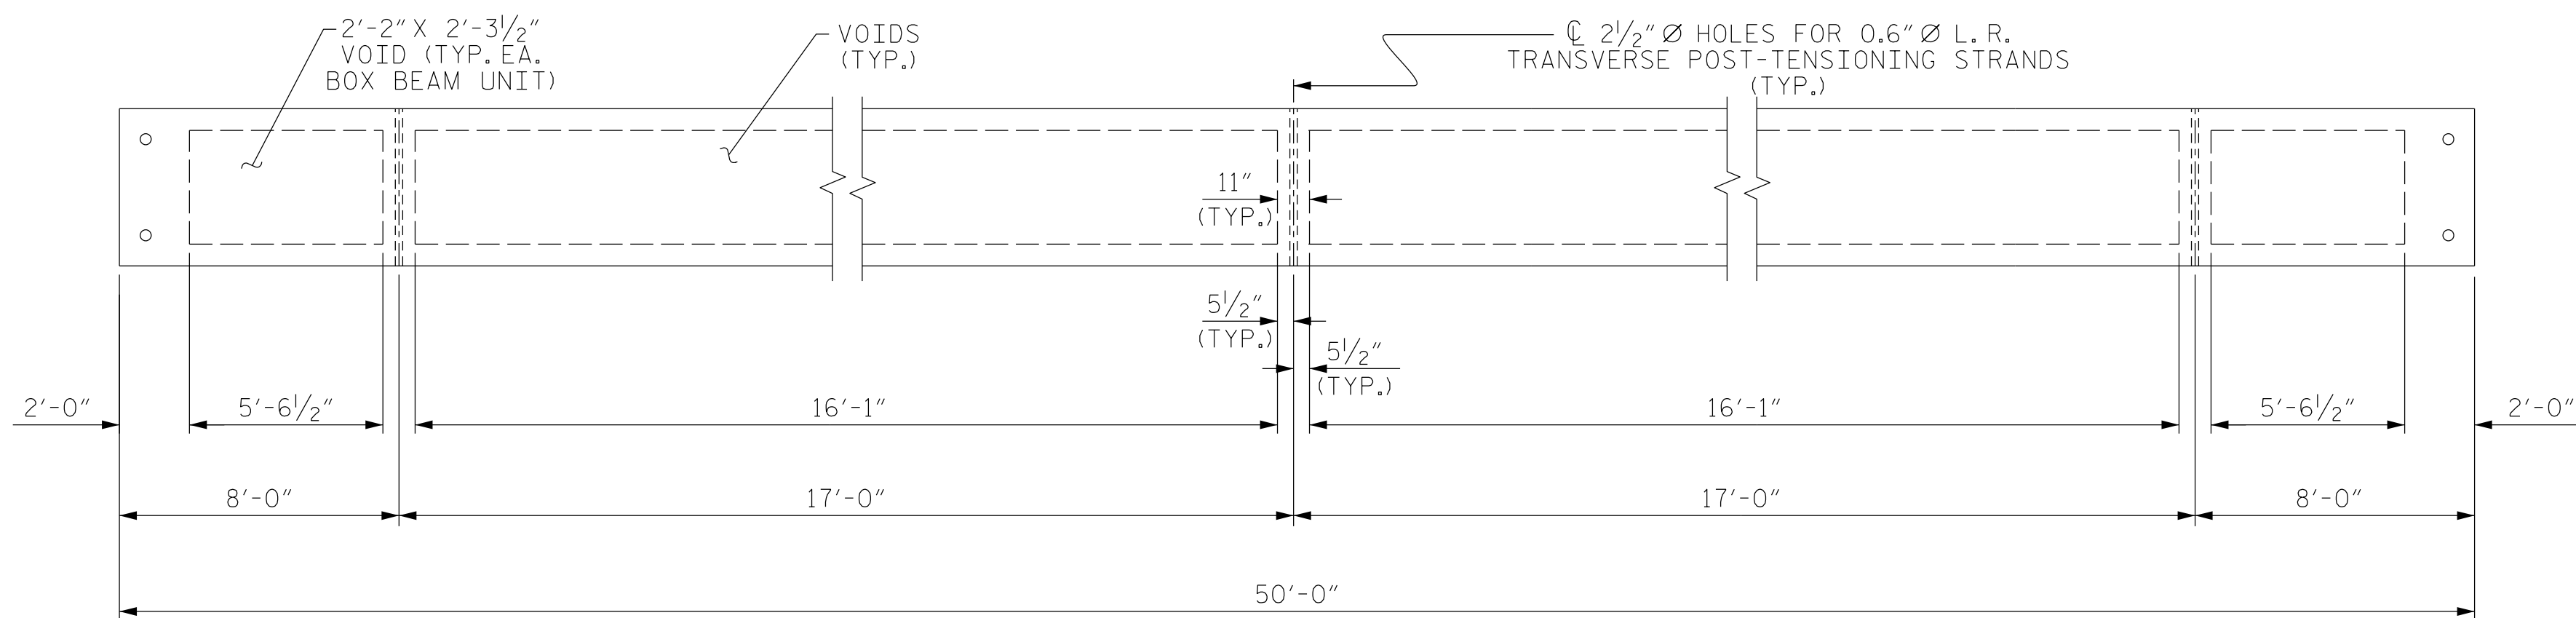

DIAPHRAGM AND VOID LAYOUT


PROJECT NO. BP6.R019
HARNETT COUNTY
STATION: 16+30.00 -L-

SHEET 4 OF 10

PRELIMINARY PLANS DO NOT USE FOR CONSTRUCTION RS&H RS&H Architects-Engineers-Planners, Inc. 8521 Six Forks Road, Suite 400 Raleigh, NC 27615 919-926-4100 FAX 919-946-9080 www.rsandh.com North Carolina License Nos. 90073 / F-0400 / C-38	STATE OF NORTH CAROLINA DEPARTMENT OF TRANSPORTATION RALEIGH					
	PLAN OF 50' UNIT 30'-10" CLEAR ROADWAY 90° SKEW					
	REVISIONS					
	NO.	BY:	DATE:	NO.	BY:	DATE:
1			3			
2			4			
SHEET NO. S-11 TOTAL SHEETS 28						

DRAWN BY : J. SCACCA DATE : 08/2025
CHECKED BY : V. SELLERS DATE : 08/2025
DESIGN ENGINEER OF RECORD : T. LAWS DATE : 07/2026


DOCUMENT NOT CONSIDERED
FINAL UNLESS ALL
SIGNATURES COMPLETED

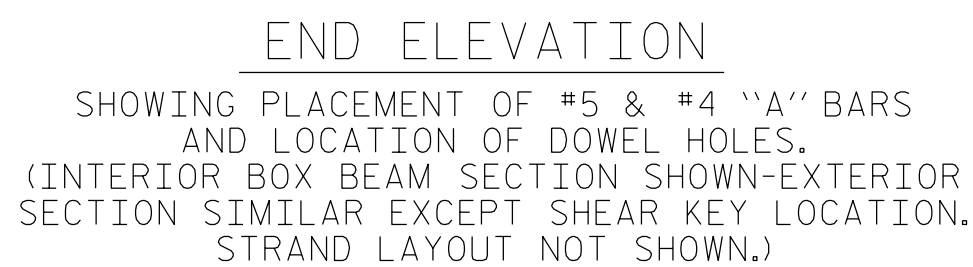

NOTE: OMIT SHEAR KEY ON OUTSIDE FACE
OF EXTERIOR BOX BEAMS.


GRADE 270 STRANDS	
	0.6" Ø L.R.
AREA (SQUARE INCHES)	0.217
ULTIMATE STRENGTH (LBS. PER STRAND)	58,600
APPLIED PRESTRESS (LBS. PER STRAND)	43,950

- FULLY BONDED STRANDS
- OPTIONAL FULL LENGTH DEBONDED STRANDS. THESE STRANDS ARE NOT REQUIRED. IF THE FABRICATOR CHOOSES TO INCLUDE THESE STRANDS IN THE BOX BEAM UNIT, THE STRANDS SHALL BE DEBONDED FOR THE FULL LENGTH OF THE UNIT AT NO ADDITIONAL COST. SEE STANDARD SPECIFICATIONS, ARTICLE 1078-7.

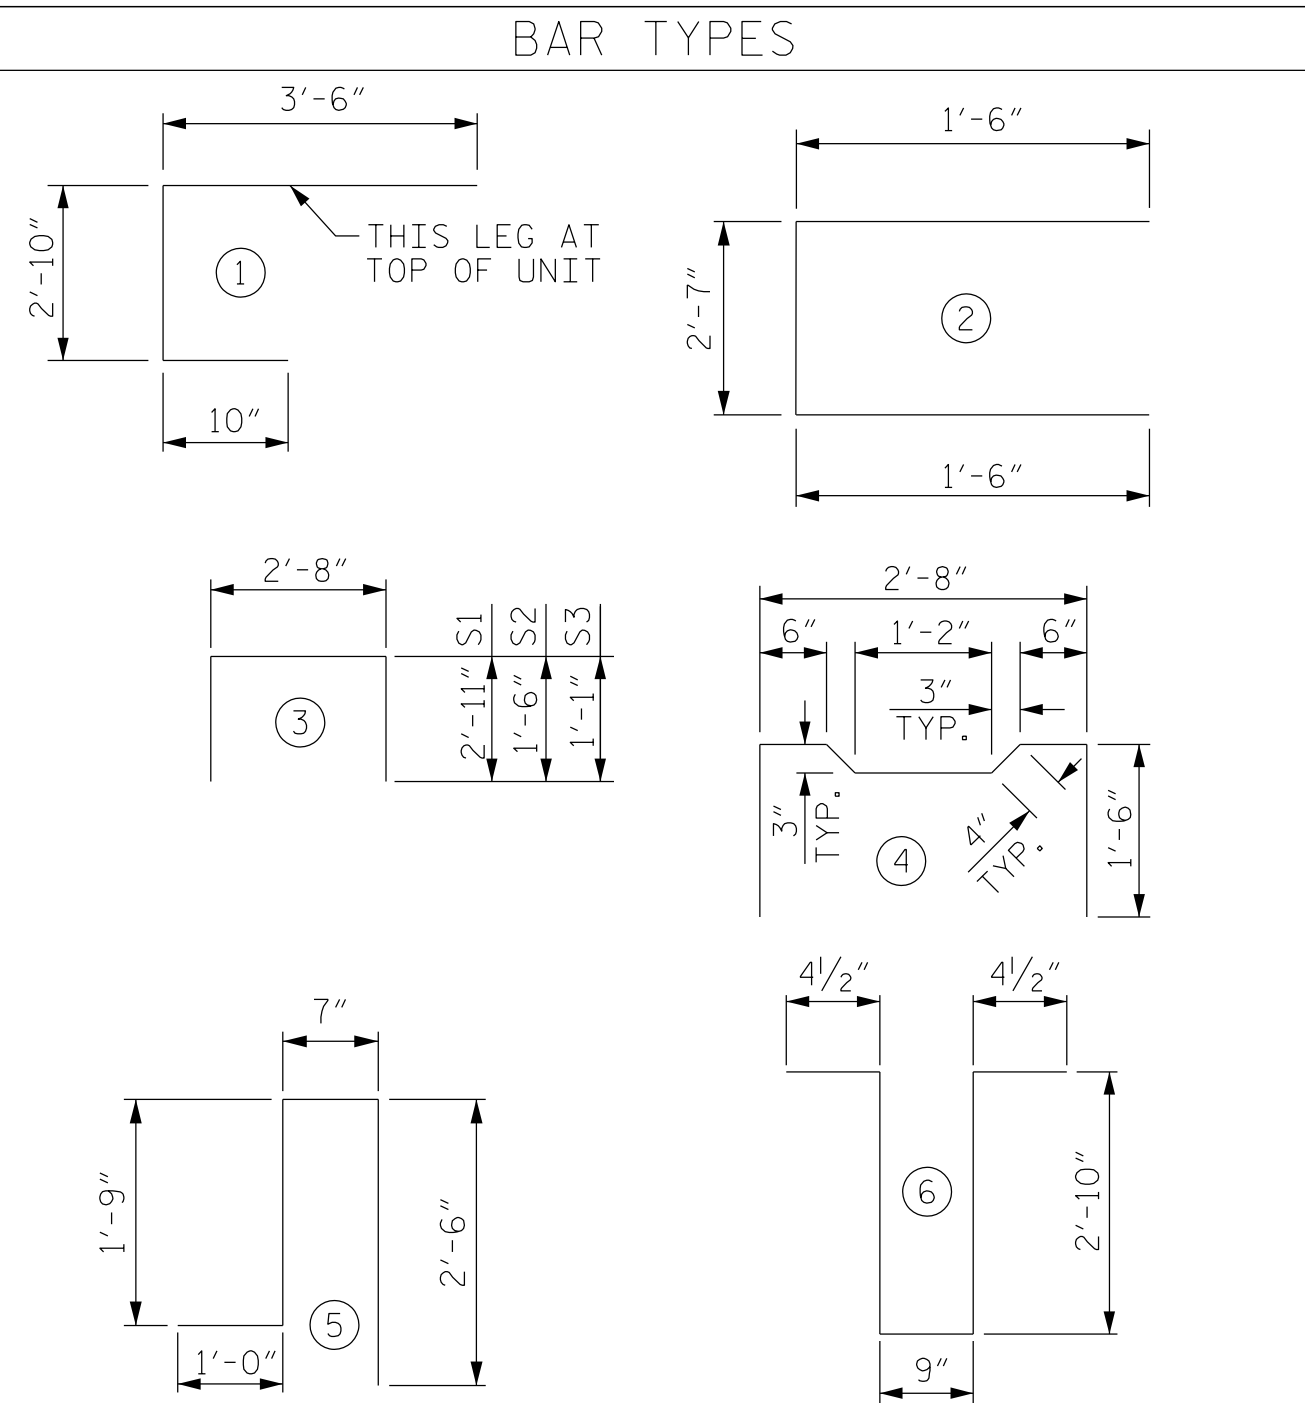

ALL BAR DIMENSIONS ARE OUT TO OUT

BILL OF MATERIAL FOR ONE BOX BEAM SECTION							
				EXTERIOR UNIT		INTERIOR UNIT	
BAR	NUMBER	SIZE	TYPE	LENGTH	WEIGHT	LENGTH	WEIGHT
A1	10	#5	1	7'-2"	75	7'-2"	75
A2	44	#4	2	5'-7"	164	5'-7"	164
B5	12	#5	STR	28'-5"	356	28'-5"	356
K1	15	#4	6	7'-2"	72	7'-2"	72
K2	10	#4	STR	2'-7"	17	2'-7"	17
S1	52	#4	3	8'-6"	295	8'-6"	295
S2	52	#4	3	5'-8"	197	5'-8"	197
S3	80	#4	3	4'-10"	258	4'-10"	258
S4	29	#4	4	5'-10"	113	5'-10"	113
* S5	78	#5	5	5'-10"	475	--	--
REINFORCING STEEL				1547	LBS.	1547	LBS.
* EPOXY COATED REINF. STEEL				475	LBS.		
7500 P.S.I. CONCRETE				10.0	CU. YDS.	9.8	CU. YDS.
0.6" Ø L.R. STRANDS						No. 14	No. 14

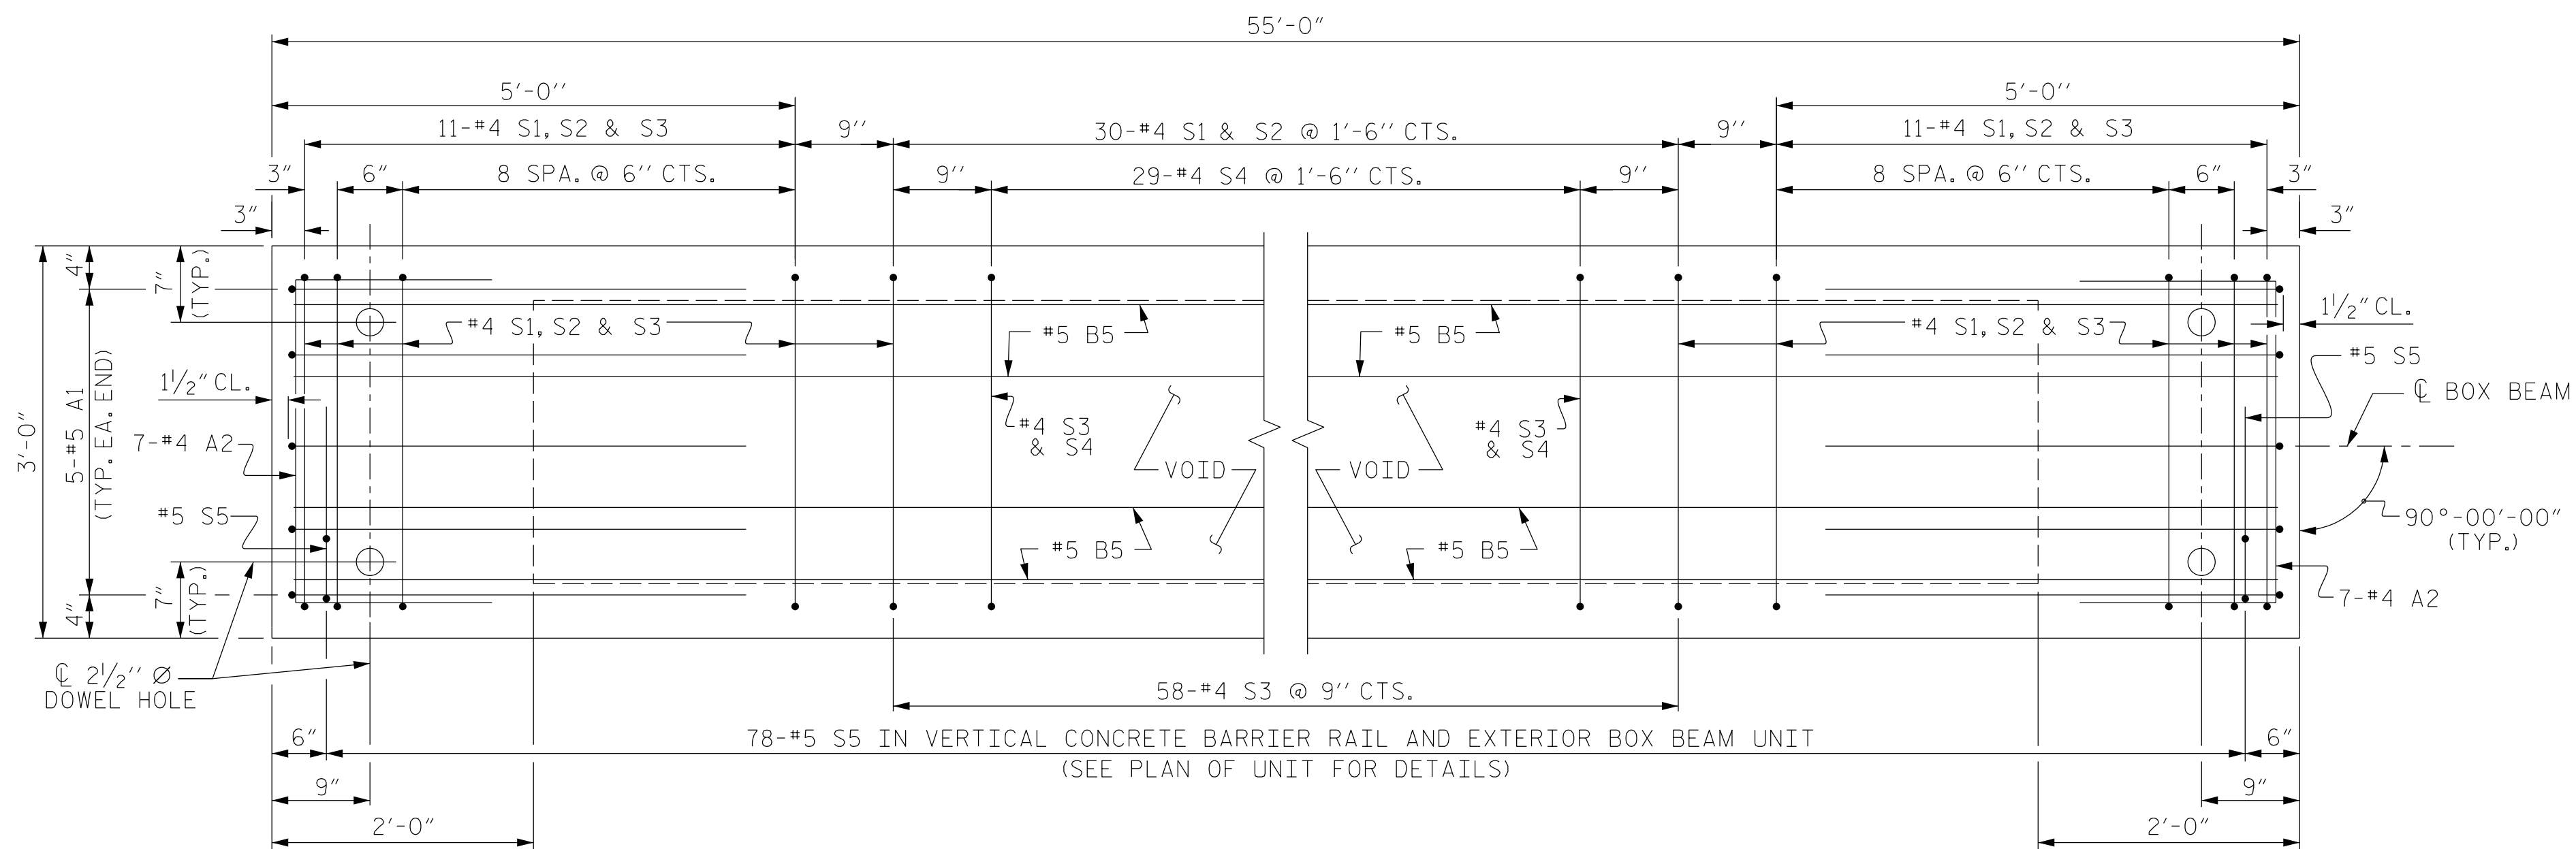

SPAN A PLAN OF BOX BEAM

EXTERIOR UNIT SHOWN, INTERIOR UNIT SIMILAR EXCEPT OMIT #5 S5 BARS.
FOR LOCATION OF DIAPHRAGMS, SEE SHEET S-9.
FOR THREADED INSERTS, SEE "THREADED INSERT DETAIL".
FOR REINFORCING STEEL IN DIAPHRAGMS, SEE "DOUBLE DIAPHRAGM DETAILS".

DRAWN BY : J. SCACCA DATE : 08/2025
 CHECKED BY : V. SELLERS DATE : 08/2025
 DESIGN ENGINEER OF RECORD: T. LAWS DATE : 07/2026


DOCUMENT NOT CONSIDERED
FINAL UNLESS ALL
SIGNATURES COMPLETED

RS&H

RS&H Architects-Engineers-Planners, Inc.


8521 Six Forks Road, Suite 400
Raleigh, NC 27615
919-926-4100 FAX 919-846-9080
www.rsandh.com
North Carolina License Nos. 50173 * F-0493 * C-28

REVISIONS						SHEET NO. S-12 TOTAL SHEETS 28
NO.	BY:	DATE:	NO.	BY:	DATE:	
1			3			
2			4			

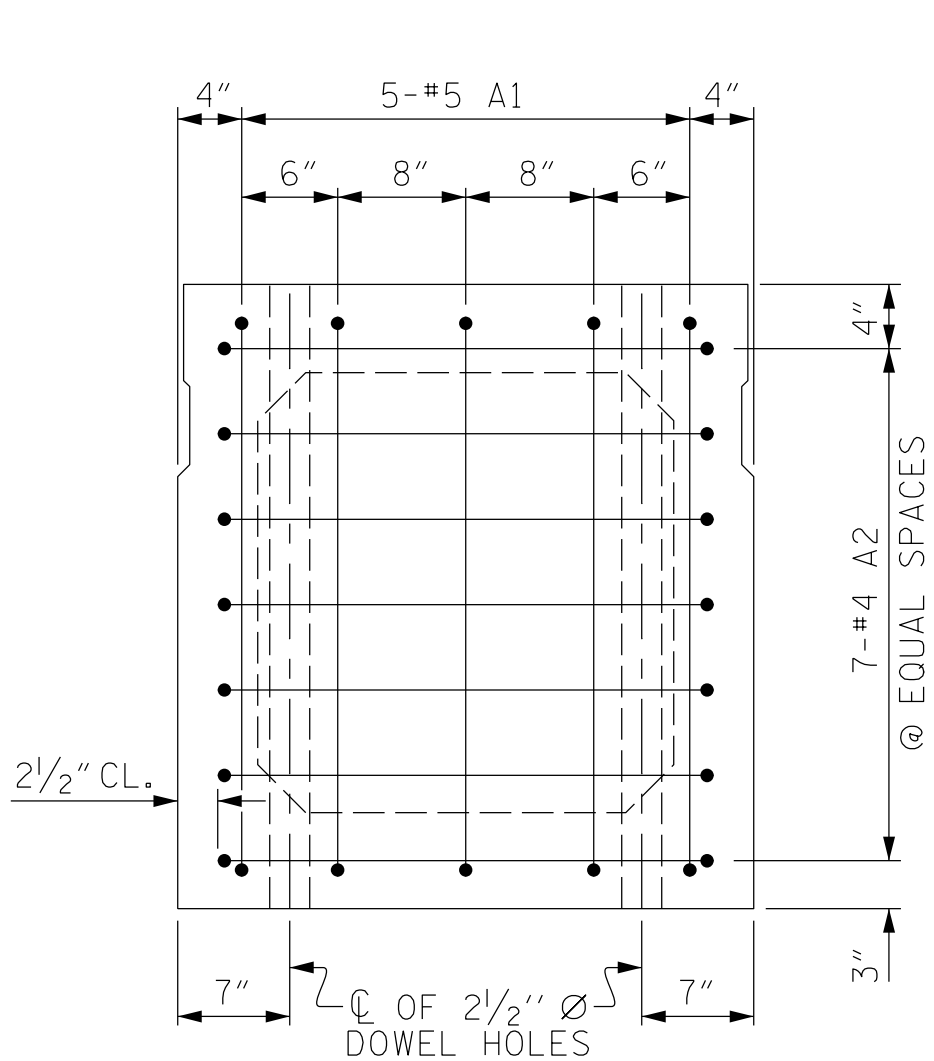


END ELEVATION

SHOWING PLACEMENT OF #5 & #4 "A" BARS AND LOCATION OF DOWEL HOLES. (INTERIOR BOX BEAM SECTION SHOWN-EXTERIOR SECTION SIMILAR EXCEPT SHEAR KEY LOCATION. STRAND LAYOUT NOT SHOWN.)

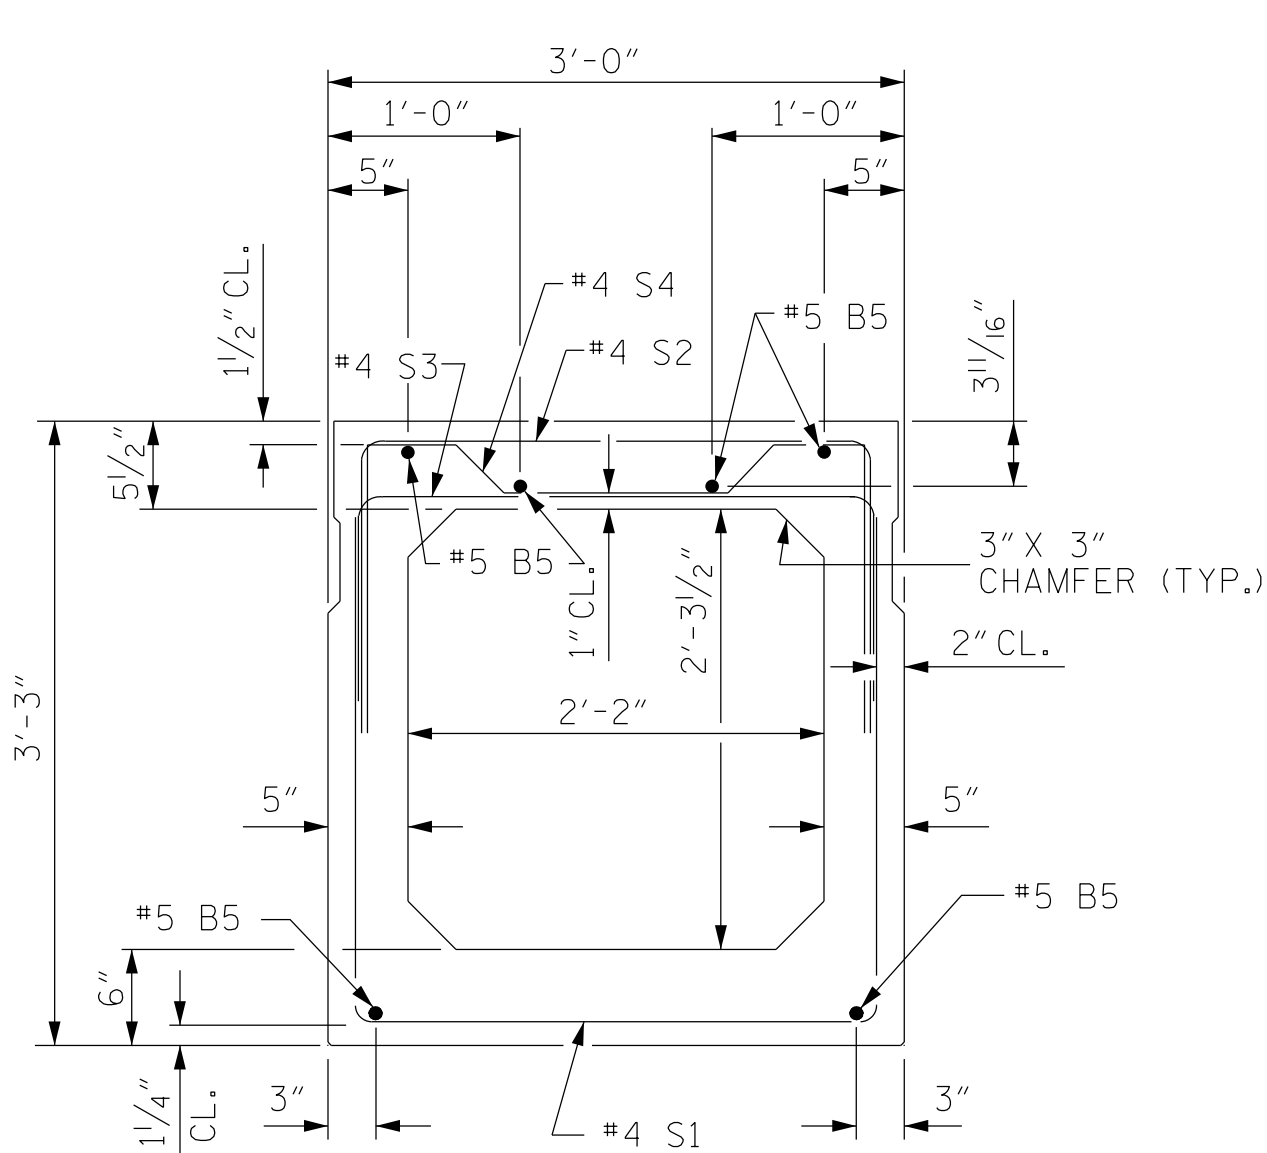

INTERIOR BOX BEAM SECTION


(STRAND LAYOUT NOT SHOWN)

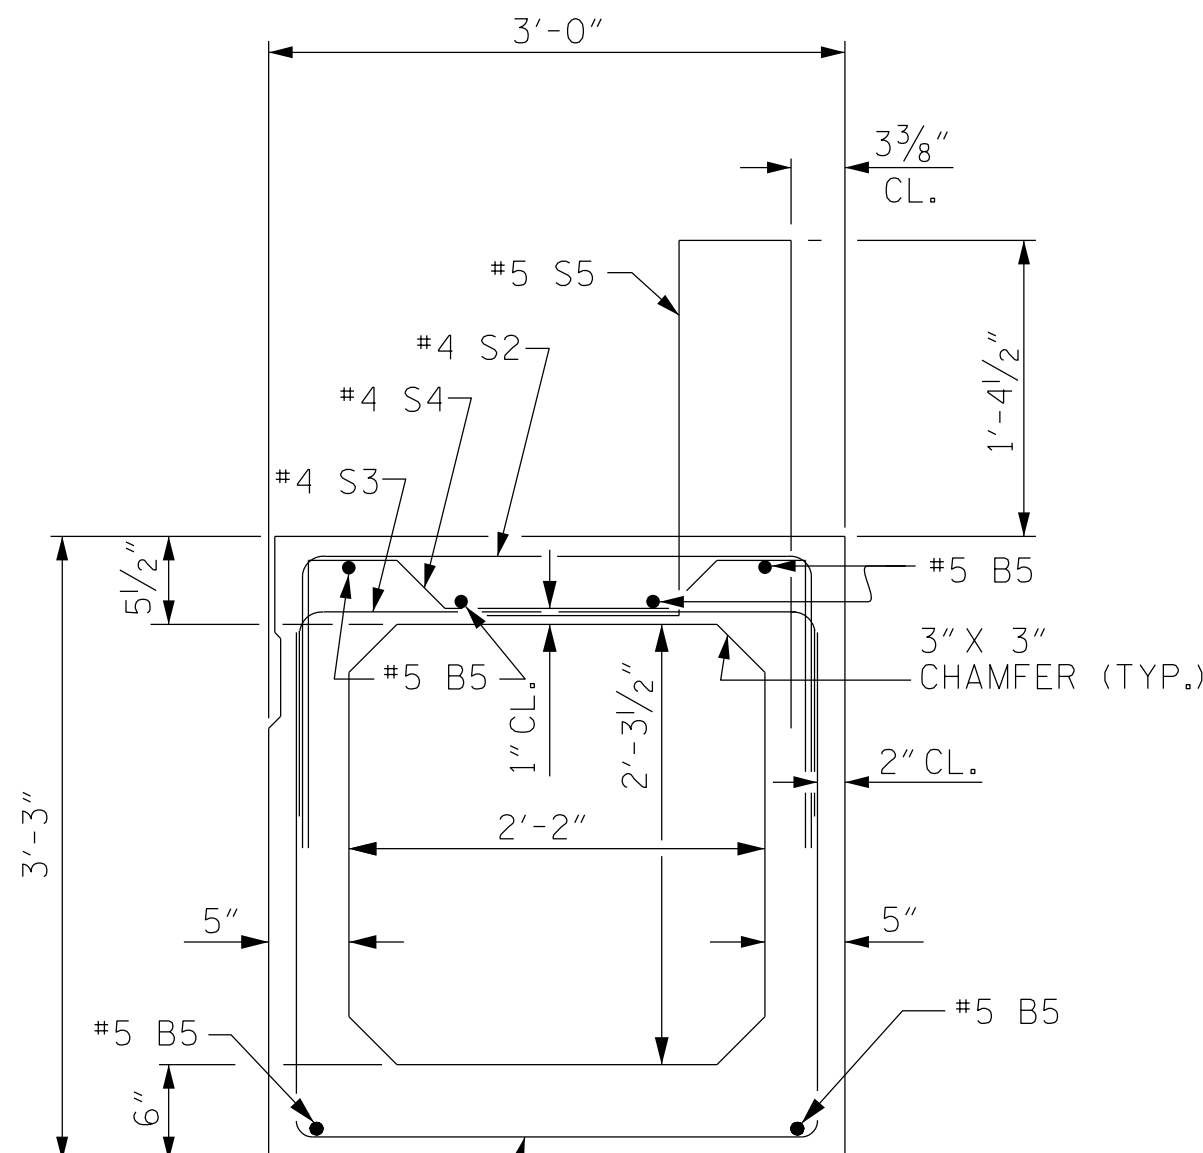

EXTERIOR BOX BEAM SECTION

(STRAND LAYOUT NOT SHOWN)

0.6" Ø LOW RELAXATION STRAND LAYOUT

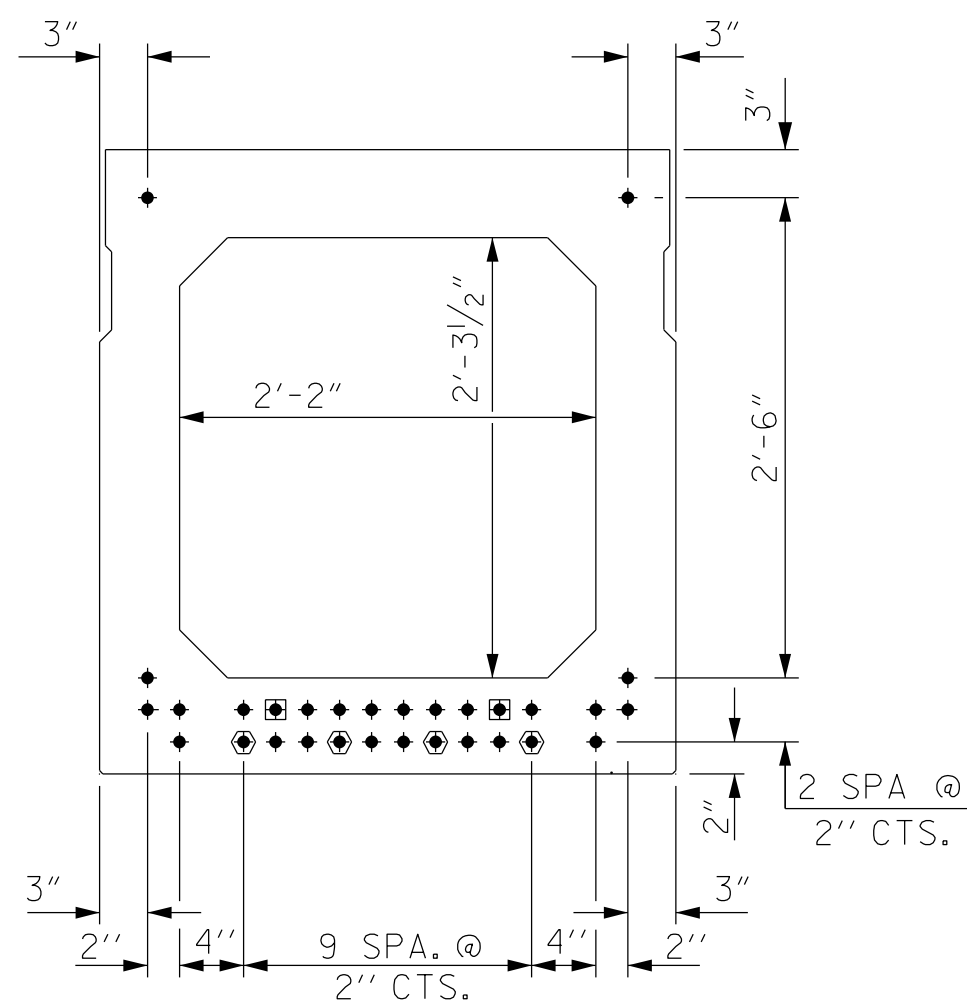


TYPICAL STRAND LOCATION

(30 STRANDS REQUIRED)

DEBONDING LEGEND

- FULLY BONDED STRANDS
- STRANDS DEBONDED FOR 4'-0" FROM END OF GIRDER
- STRANDS DEBONDED FOR 12'-0" FROM END OF GIRDER


BOND SHALL BE BROKEN ON STRANDS AS SHOWN FOR THE SPECIFIED LENGTH FROM EACH END OF THE BOX BEAM. SEE STANDARD SPECIFICATIONS ARTICLE 1078-7.

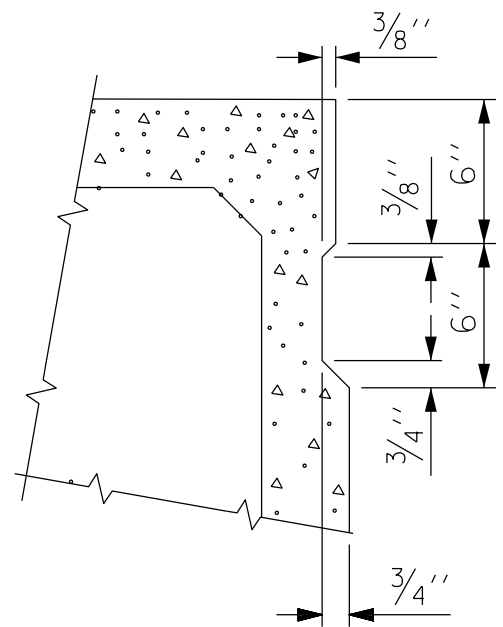

SHEAR KEY DETAIL

NOTE: OMIT SHEAR KEY ON OUTSIDE FACE OF EXTERIOR BOX BEAMS.

GRADE 270 STRANDS	
	0.6" Ø L.R.
AREA (SQUARE INCHES)	0.217
ULTIMATE STRENGTH (LBS. PER STRAND)	58,600
APPLIED PRESTRESS (LBS. PER STRAND)	43,950

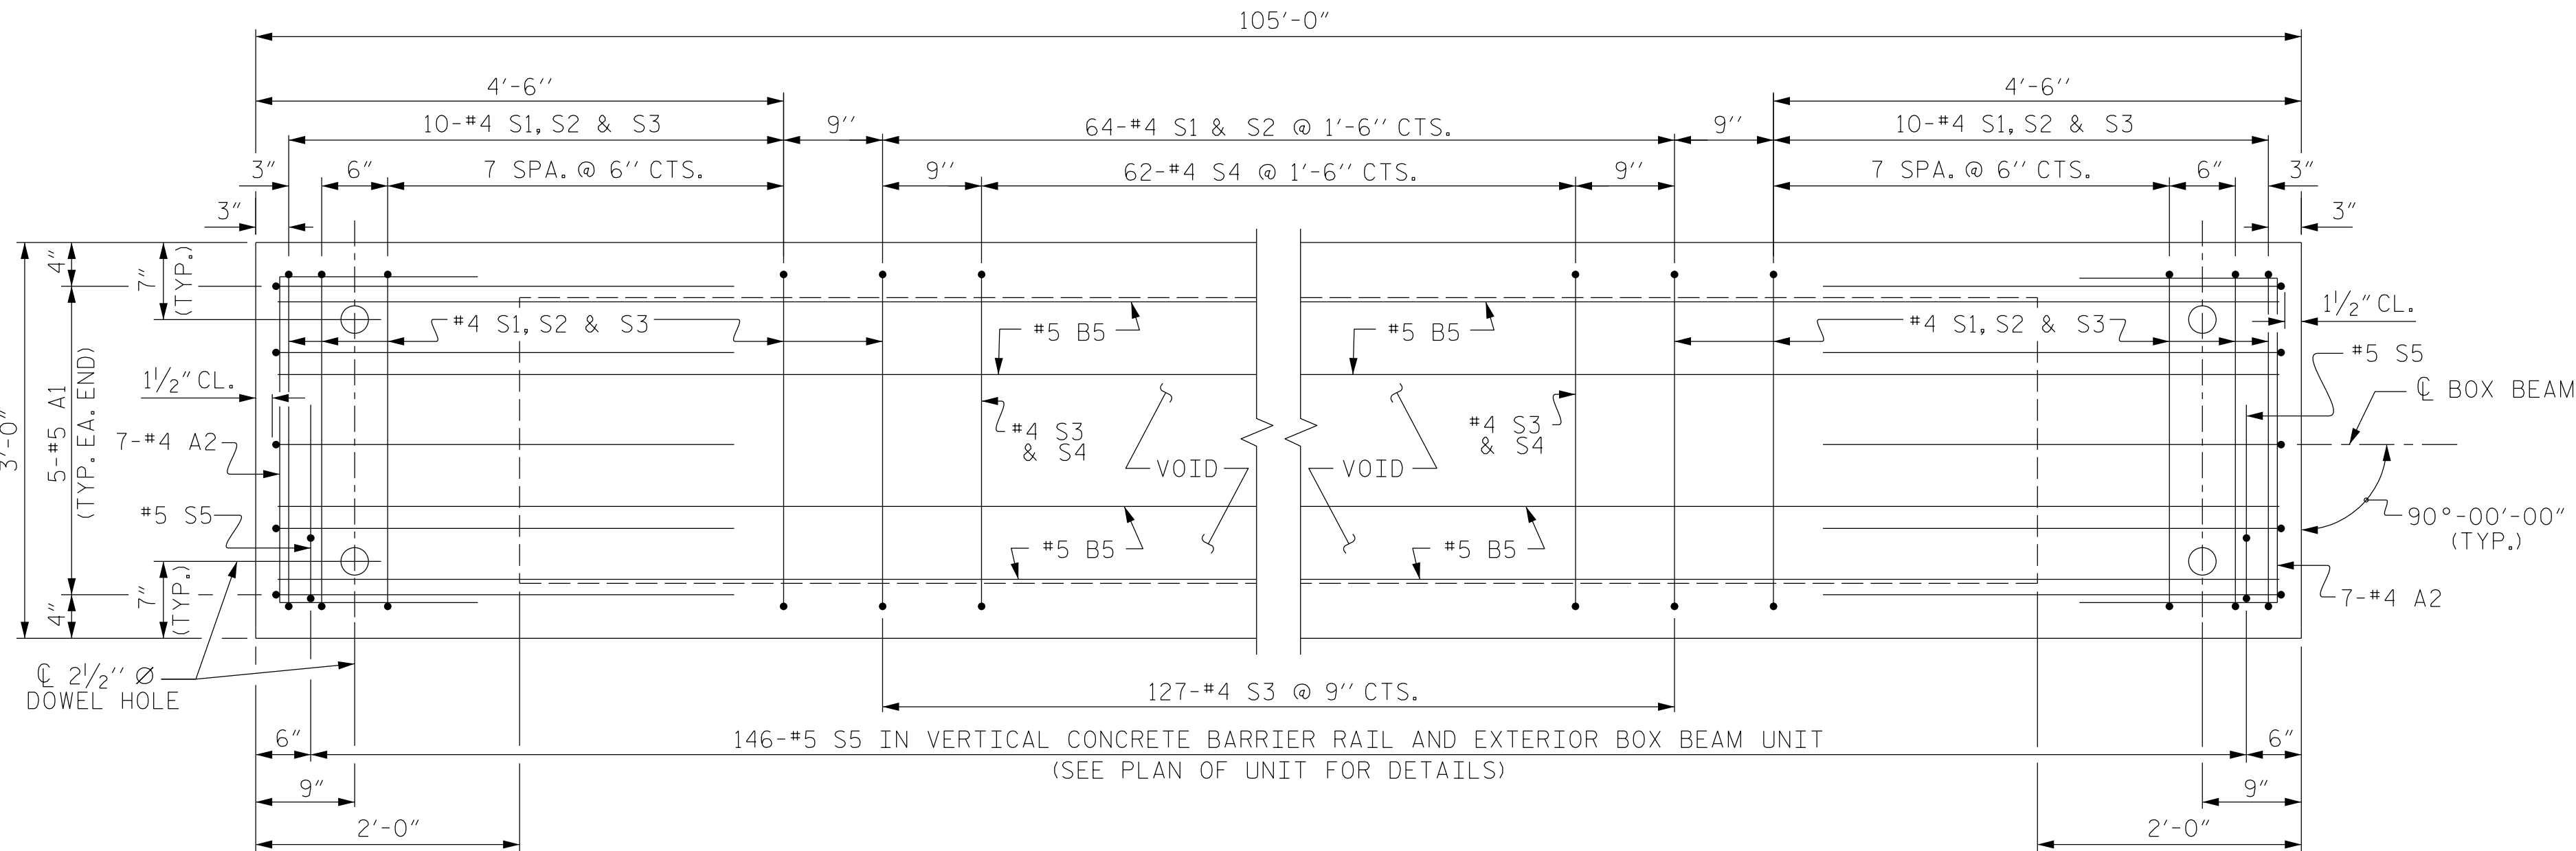

SPAN B PLAN OF BOX BEAM

EXTERIOR UNIT SHOWN, INTERIOR UNIT SIMILAR EXCEPT OMIT #5 S5 BARS. FOR LOCATION OF DIAPHRAGMS, SEE SHEET S-9. FOR THREADED INSERTS, SEE "THREADED INSERT DETAIL". FOR REINFORCING STEEL IN DIAPHRAGMS, SEE "DOUBLE DIAPHRAGM DETAILS".

BAR TYPES							
ALL BAR DIMENSIONS ARE OUT TO OUT							
BILL OF MATERIAL FOR ONE BOX BEAM SECTION							
				EXTERIOR UNIT		INTERIOR UNIT	
BAR	NUMBER	SIZE	TYPE	LENGTH	WEIGHT	LENGTH	WEIGHT
A1	10	#5	1	7'-2"	75	7'-2"	75
A2	44	#4	2	5'-7"	164	5'-7"	164
B5	12	#5	STR	53'-5"	669	53'-5"	669
K1	15	#4	6	7'-2"	72	7'-2"	72
K2	10	#4	STR	2'-7"	17	2'-7"	17
S1	84	#4	3	8'-6"	477	8'-6"	477
S2	84	#4	3	5'-8"	318	5'-8"	318
S3	147	#4	3	4'-10"	475	4'-10"	475
S4	62	#4	4	5'-10"	242	5'-10"	242
* S5	146	#5	5	5'-10"	888	--	--
REINFORCING STEEL				2509	LBS.	2509	LBS.
* EPOXY COATED REINF. STEEL				888	LBS.		
7500 P.S.I. CONCRETE				19.1	CU. YDS.	18.8	CU. YDS.
0.6" Ø L.R. STRANDS				No.	30	No.	30

PROJECT NO. **BP6.R019**
HARNETT COUNTY
STATION: **16+30.00 -L-**


SHEET 6 OF 10

PRELIMINARY PLANS DO NOT USE FOR CONSTRUCTION				STATE OF NORTH CAROLINA DEPARTMENT OF TRANSPORTATION RALEIGH				105' BOX BEAM UNIT				3'-0" X 3'-3" PRESTRESSED CONCRETE BOX BEAM UNIT			
RS&H Architects-Engineers-Planners, Inc.				8521 Six Forks Road, Suite 400 Raleigh, NC 27615 919-926-4100 FAX 919-946-9080 www.rsandh.com North Carolina License Nos. 9073 / F-0400 / C-38				REVISIONS				SHEET NO.			
NO.	BY:	DATE:		NO.	BY:	DATE:		1	2	3	4	5	6	7	8
1				3											
2				4											

DOCUMENT NOT CONSIDERED
FINAL UNLESS ALL
SIGNATURES COMPLETED


DRAWN BY : J. SCACCA DATE : 08/2025
CHECKED BY : V. SELLERS DATE : 08/2025
DESIGN ENGINEER OF RECORD : T. LAWS DATE : 07/2026

7/15/2026
c:\work\dir\ncdot-pw.bentley.com\ncdot-pw-01\matthew_acosta\d0380706\401.025_BP6.R019_SMU.PCBB.S-13.420074.dgn
AcostaM

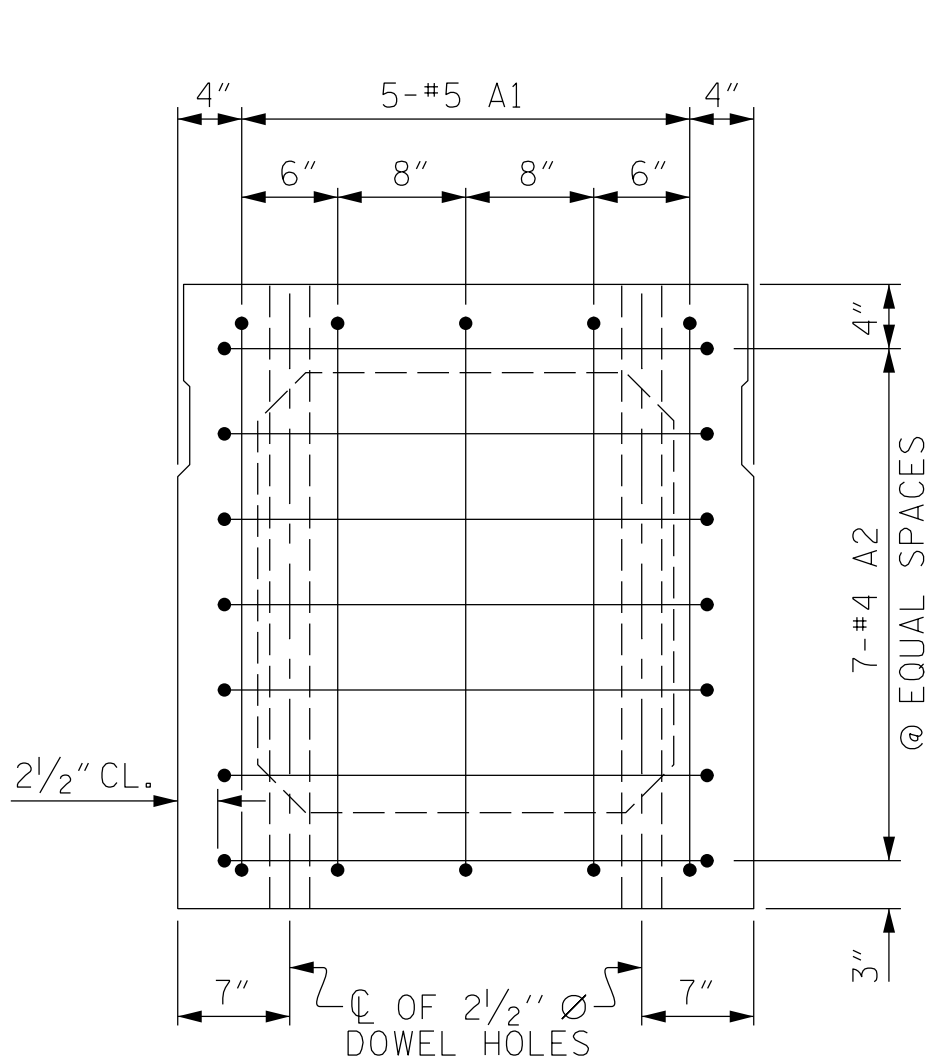


END ELEVATION

SHOWING PLACEMENT OF #5 & #4 "A" BARS AND LOCATION OF DOWEL HOLES. (INTERIOR BOX BEAM SECTION SHOWN-EXTERIOR SECTION SIMILAR EXCEPT SHEAR KEY LOCATION. STRAND LAYOUT NOT SHOWN.)

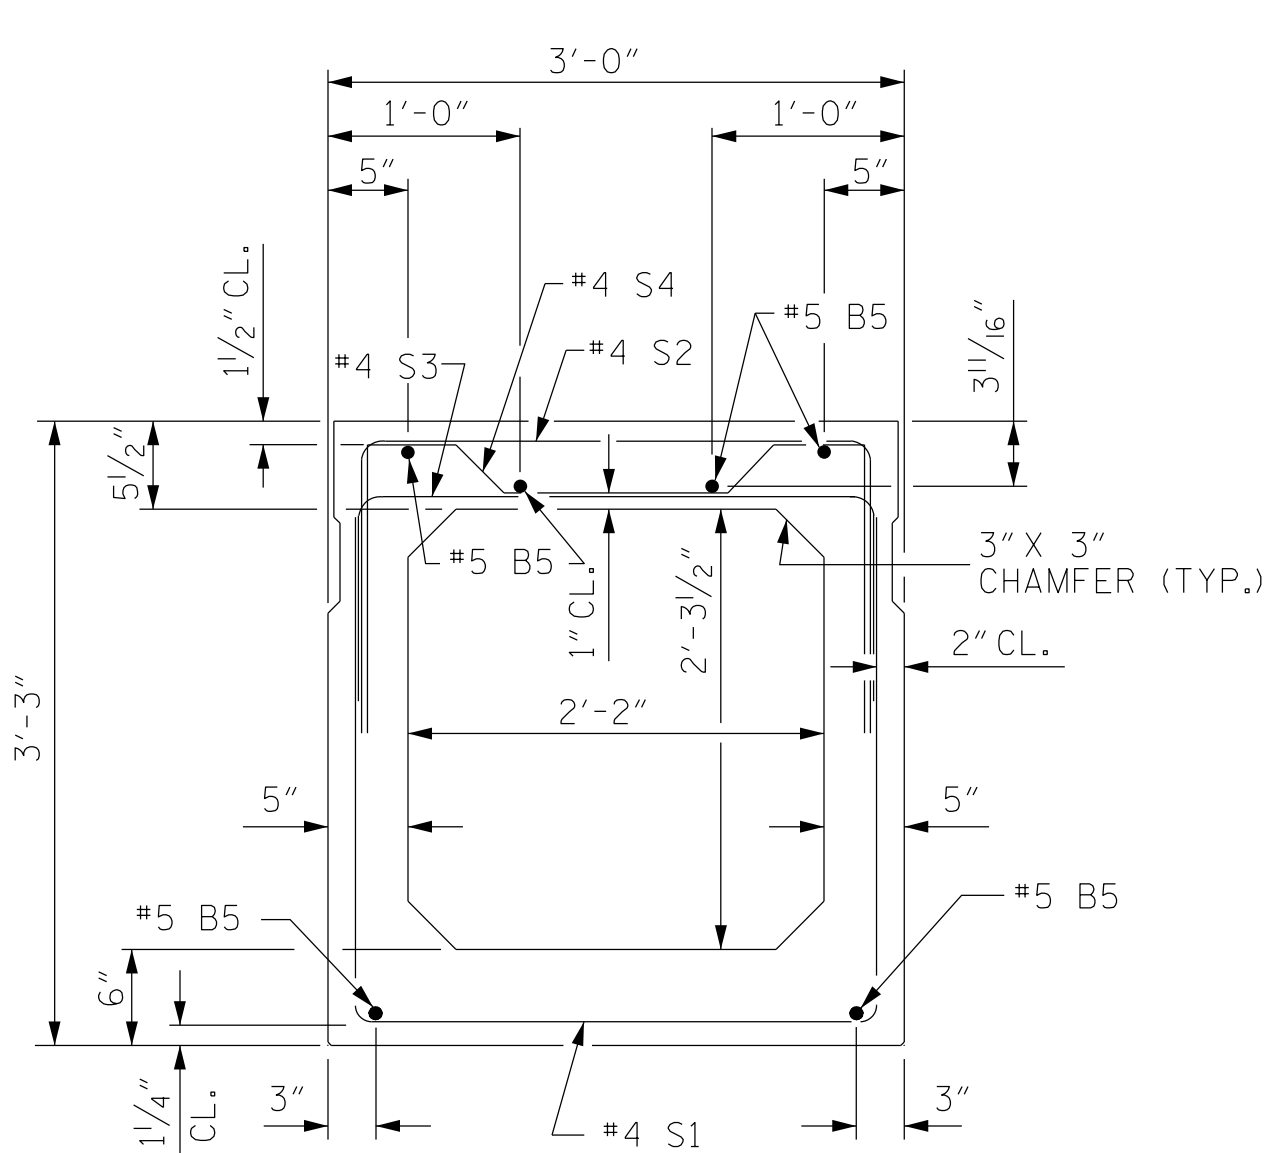

INTERIOR BOX BEAM SECTION


(STRAND LAYOUT NOT SHOWN)

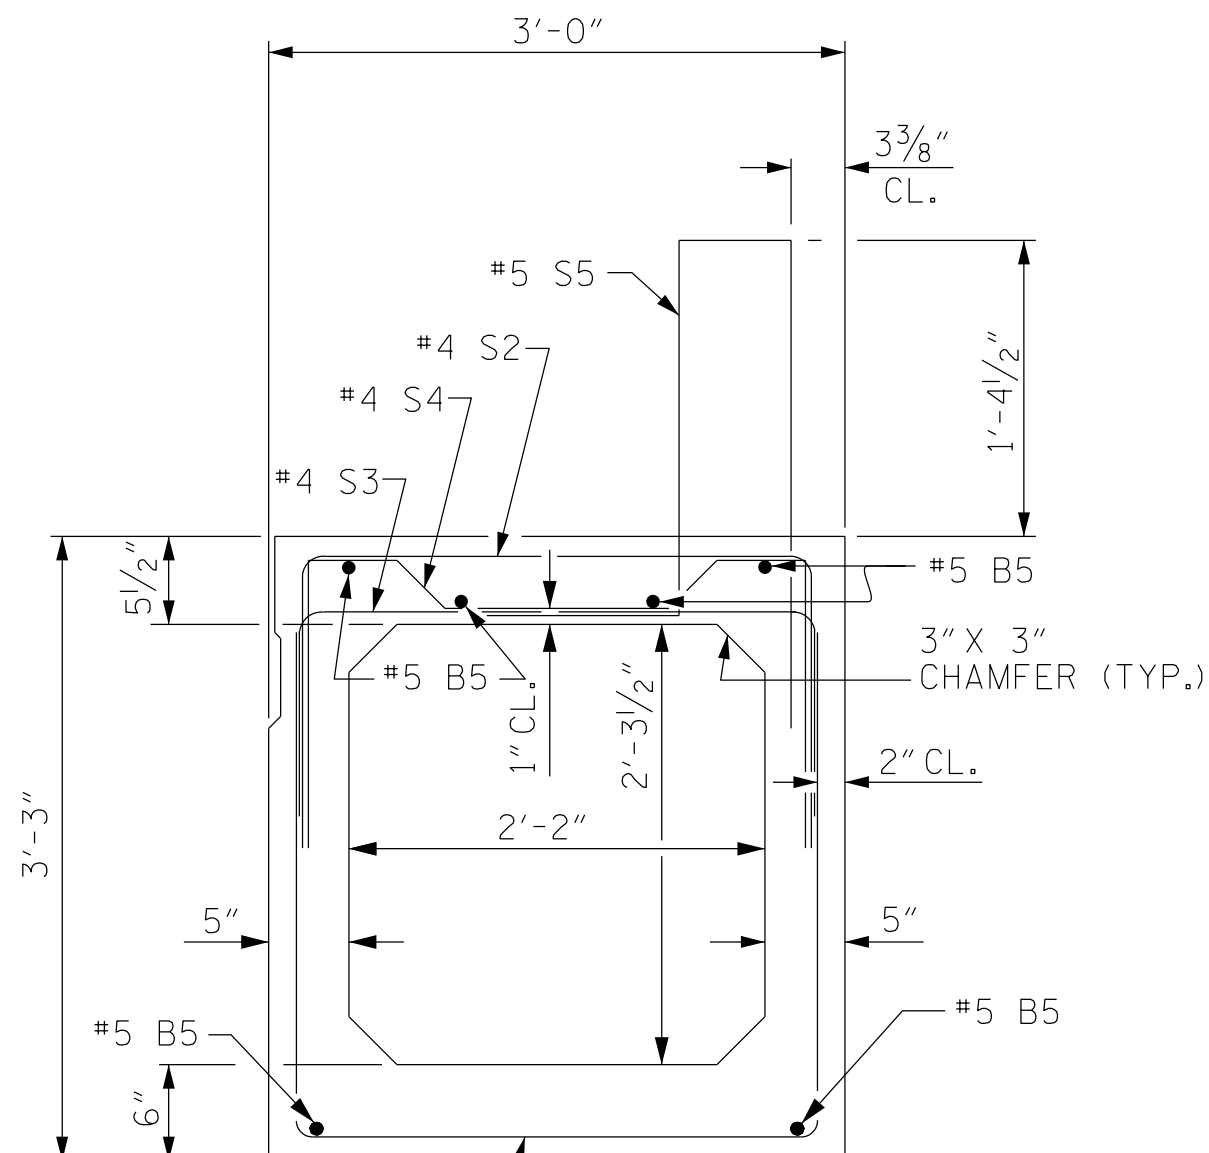

EXTERIOR BOX BEAM SECTION

(STRAND LAYOUT NOT SHOWN)

0.6" Ø LOW RELAXATION STRAND LAYOUT

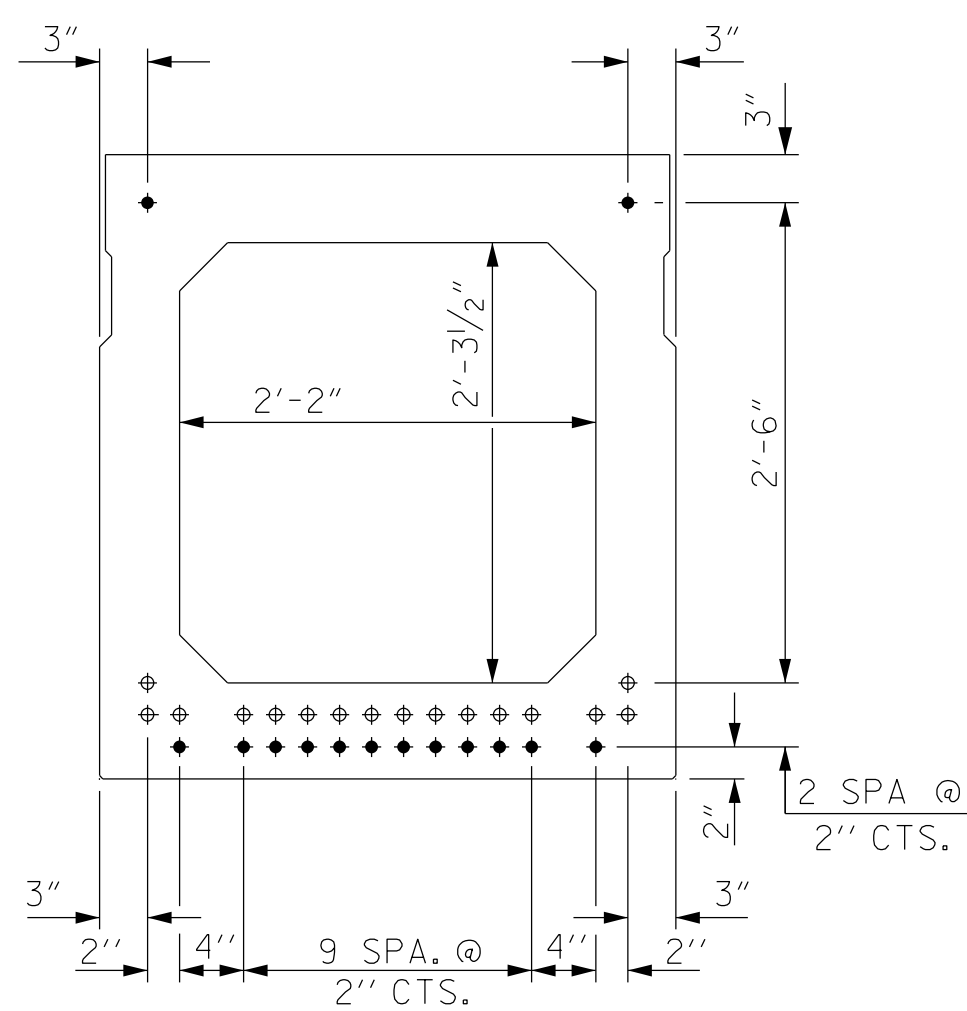


TYPICAL STRAND LOCATION

(14 STRANDS REQUIRED)

DEBONDING LEGEND


- FULLY BONDED STRANDS
- OPTIONAL FULL LENGTH DEBONDED STRANDS. THESE STRANDS ARE NOT REQUIRED. IF THE FABRICATOR CHOOSES TO INCLUDE THESE STRANDS IN THE BOX BEAM UNIT, THE STRANDS SHALL BE DEBONDED FOR THE FULL LENGTH OF THE UNIT AT NO ADDITIONAL COST. SEE STANDARD SPECIFICATIONS, ARTICLE 1078-7.

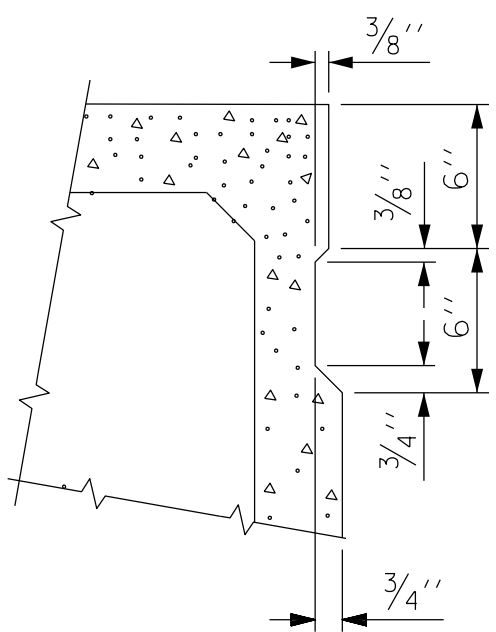

SHEAR KEY DETAIL

NOTE: OMIT SHEAR KEY ON OUTSIDE FACE OF EXTERIOR BOX BEAMS.

GRADE 270 STRANDS	
	0.6" Ø L.R.
AREA (SQUARE INCHES)	0.217
ULTIMATE STRENGTH (LBS. PER STRAND)	58,600
APPLIED PRESTRESS (LBS. PER STRAND)	43,950

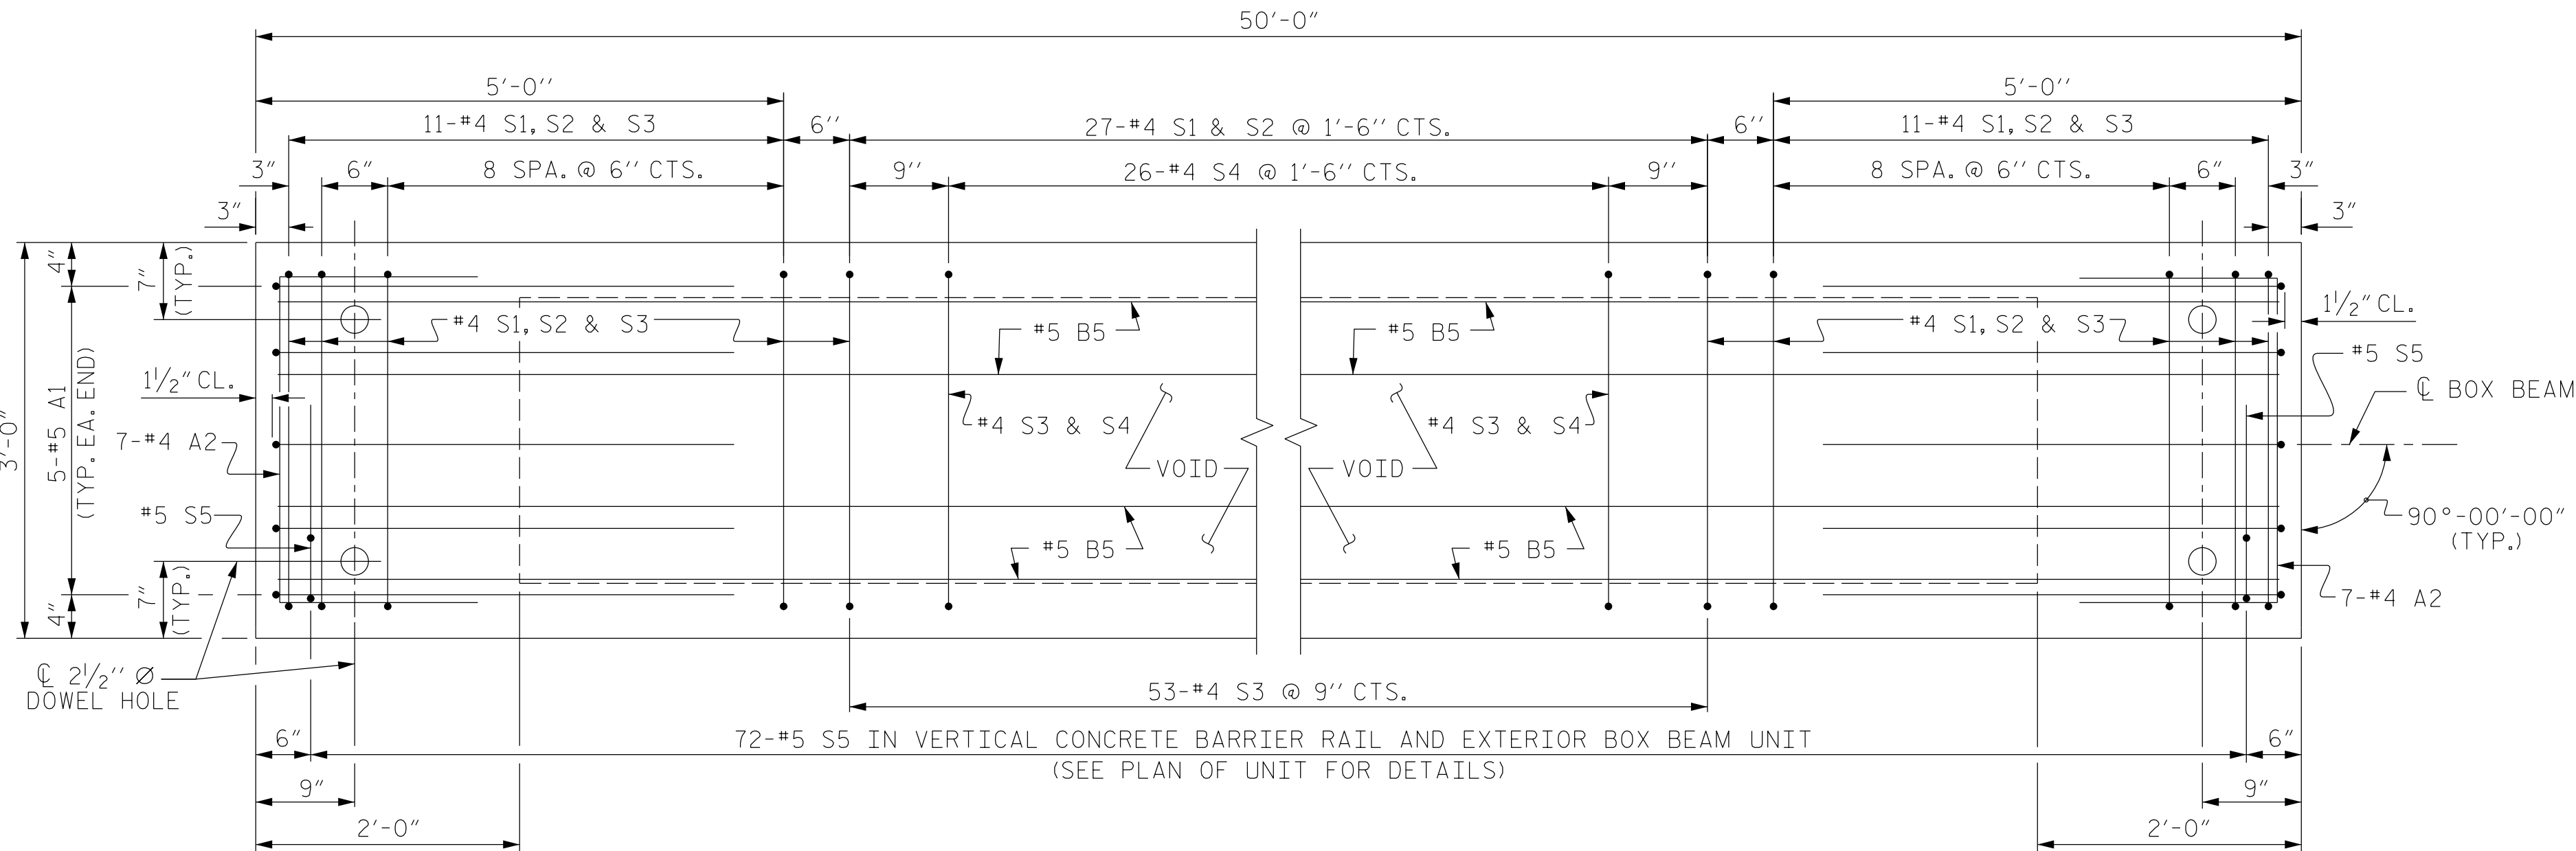

SPAN C PLAN OF BOX BEAM


EXTERIOR UNIT SHOWN, INTERIOR UNIT SIMILAR EXCEPT OMIT #5 S5 BARS. FOR LOCATION OF DIAPHRAGMS, SEE SHEET S-9. FOR THREADED INSERTS, SEE "THREADED INSERT DETAIL". FOR REINFORCING STEEL IN DIAPHRAGMS, SEE "DOUBLE DIAPHRAGM DETAILS".

DRAWN BY :	J. SCACCA	DATE :	08/2025
CHECKED BY :	V. SELLERS	DATE :	08/2025
DESIGN ENGINEER OF RECORD:	T. LAWS	DATE :	07/2026

7/15/2026
c:\work\kdr\ncdot-pw.bentley.com\ncdot-pw-01\matthew_acosta\d0380706\401.027_BP6.R019_SMU.PCBB_S-14_420074.dgn
AcostaM

DOCUMENT NOT CONSIDERED
FINAL UNLESS ALL
SIGNATURES COMPLETED

BAR TYPES

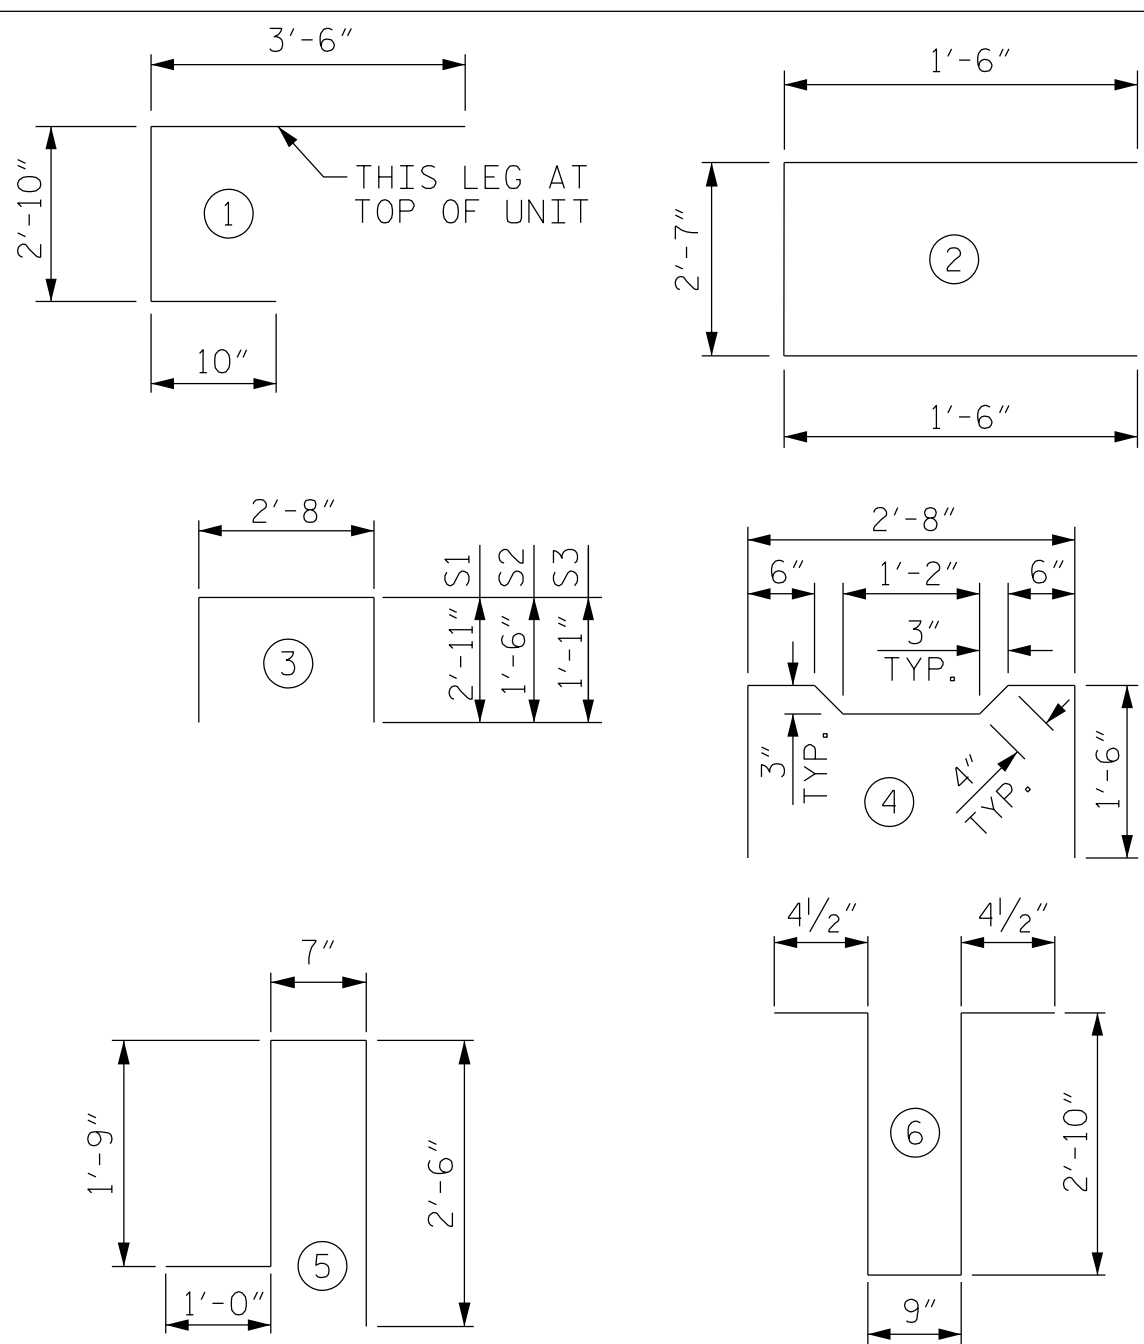

ALL BAR DIMENSIONS ARE OUT TO OUT

BILL OF MATERIAL FOR ONE BOX BEAM SECTION

BAR	NUMBER	SIZE	TYPE	EXTERIOR UNIT		INTERIOR UNIT	
				LENGTH	WEIGHT	LENGTH	WEIGHT
A1	10	#5	1	7'-2"	75	7'-2"	75
A2	44	#4	2	5'-7"	164	5'-7"	164
B5	12	#5	STR	26'-0"	325	26'-0"	325
K1	15	#4	6	7'-2"	72	7'-2"	72
K2	10	#4	STR	2'-7"	17	2'-7"	17
S1	49	#4	3	8'-6"	278	8'-6"	278
S2	49	#4	3	5'-8"	186	5'-8"	186
S3	75	#4	3	4'-10"	242	4'-10"	242
S4	25	#4	4	5'-10"	97	5'-10"	97
* S5	72	#5	5	5'-10"	438	--	--
REINFORCING STEEL				1456	LBS.	1456	LBS.
* EPOXY COATED REINF. STEEL				438	LBS.		
7500 P.S.I. CONCRETE				9.1	CU. YDS.	8.9	CU. YDS.
0.6" Ø L.R. STRANDS				No.	14	No.	14

PROJECT NO. **BP6.R019**
HARNETT COUNTY
STATION: **16+30.00 -L-**

SHEET 7 OF 10

PRELIMINARY PLANS
DO NOT USE FOR
CONSTRUCTION

RS&H

RS&H Architects-Engineers-Planners, Inc.
8521 Six Forks Road, Suite 400
Raleigh, NC 27615
919-926-4100 FAX 919-946-9080
www.rsandh.com
North Carolina License Nos. 9073 / 5480 / C-38

STATE OF NORTH CAROLINA
DEPARTMENT OF TRANSPORTATION
RALEIGH

50' BOX BEAM UNIT

3'-0" X 3'-3"
PRESTRESSED CONCRETE
BOX BEAM UNIT

REVISIONS				SHEET NO.
NO.	BY:	DATE:	NO.	
1			3	S-14
2			4	TOTAL SHEETS
				28




#4 "S" BARS NOT SHOWN. #4 "S" BARS MAY BE SHIFTED SLIGHTLY TO CLEAR 2 1/2" Ø HOLE.



PART PLAN

(DIMENSIONS SHOWN ARE TYPICAL FOR EACH VOID)

 

SHOWING PLAN VIEW OF GROUTED RECESS

DEAD LOAD DEFLECTION AND CAMBER	
	3'-0" x 3'-3"
55' BOX BEAM UNIT	0.6" Ø L.R. STRAND
CAMBER (BEAM ALONE IN PLACE)	9/16" ↑
DEFLECTION DUE TO SUPERIMPOSED DEAD LOAD	1/8" ↓
FINAL CAMBER	7/16" ↑

DEAD LOAD DEFLECTION AND CAMBER	
	3'-0" x 3'-3"
105' BOX BEAM UNIT	0.6" Ø L.R. STRAND
CAMBER (BEAM ALONE IN PLACE)	2 3/16" ↑
DEFLECTION DUE TO SUPERIMPOSED DEAD LOAD	1 5/16" ↓
FINAL CAMBER	7/8" ↑

DEAD LOAD DEFLECTION AND CAMBER	
	3'-0" x 3'-3"
50' BOX BEAM UNIT	0.6" Ø L.R. STRAND
CAMBER (BEAM ALONE IN PLACE)	1/2" ↑
DEFLECTION DUE TO SUPERIMPOSED DEAD LOAD	1/16" ↓
FINAL CAMBER	7/16" ↑

PROJECT NO. BP6.R019
HARNETT COUNTY
 STATION: 16+30.00 -L-

SHEET 8 OF 10

PRELIMINARY PLANS
DO NOT USE FOR
CONSTRUCTION

RS&H

RS&H Architects-Engineers-Planners, Inc.

8521 Six Forks Road, Suite 400
Raleigh, NC 27615
919-926-4100 FAX 919-846-9080
www.rsandh.com
North Carolina License Nos. 50173 * F-0493 * C-28


STATE OF NORTH CAROLINA
DEPARTMENT OF TRANSPORTATION
RALEIGH

SUPERSTRUCTURE

3'-0" X 3'-3"
PRESTRESSED CONCRETE
BOX BEAM UNIT


REVISIONS						SHEET NO.
NO.	BY:	DATE:	NO.	BY:	DATE:	S-15
1			3			TOTAL SHEETS
2			4			28

DOCUMENT NOT CONSIDERED
FINAL UNLESS ALL
SIGNATURES COMPLETED

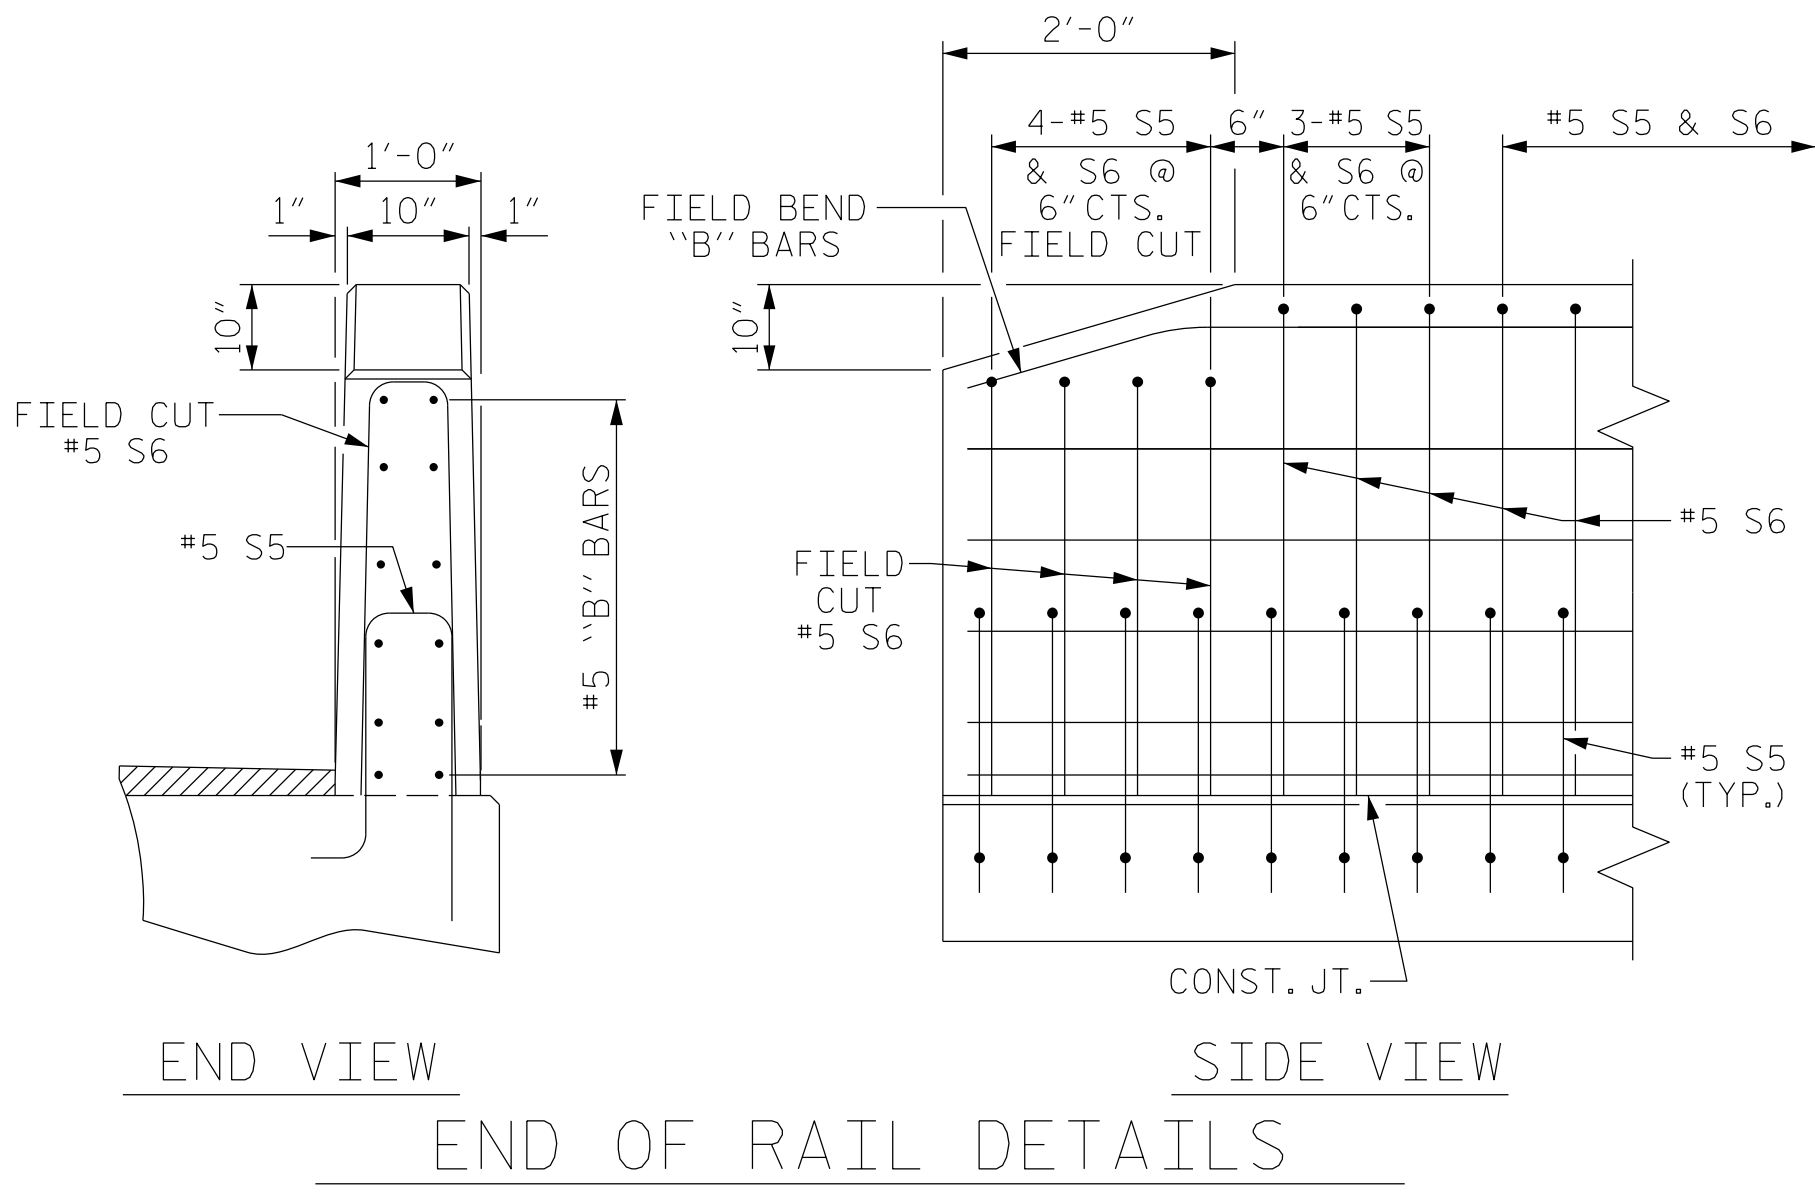

GUTTERLINE CONCRETE THICKNESS & RAIL HEIGHT		
33' NC	CONCRETE OVERLAY THICKNESS @ MID-SPAN	RAIL HEIGHT @ MID-SPAN
55' UNITS	3 7/16"	3'-9 9/16"
105' UNITS	3 7/16"	3'-9 7/16"
50' UNITS	3 9/16"	3'-9 9/16"

GROOVING BRIDGE FLOORS		
APPROACH SLABS	835	SQ.FT.
BRIDGE DECK	5,845	SQ.FT.
TOTAL	6,680	SQ.FT.

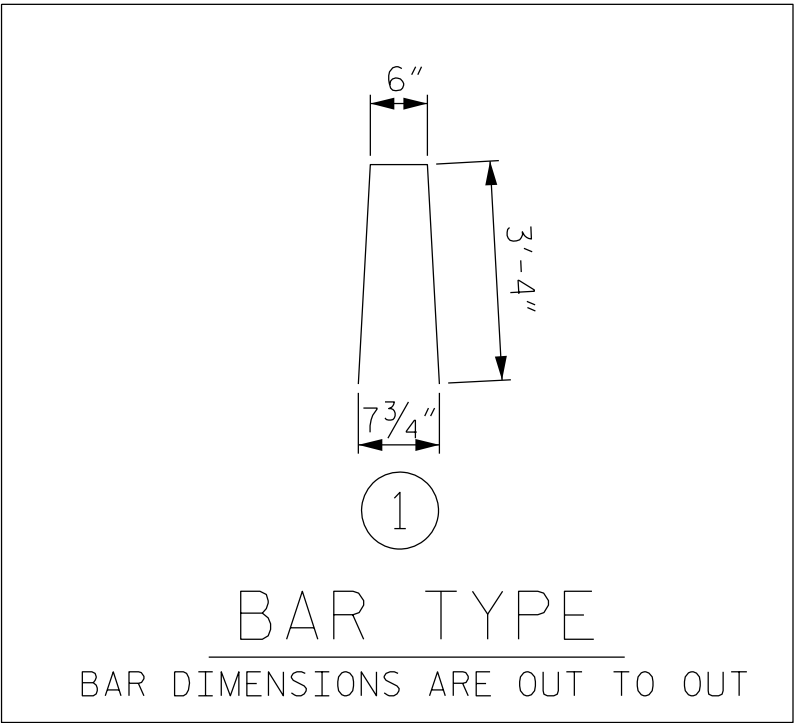

SPAN A

BOX BEAM UNITS REQUIRED			
	NUMBER	LENGTH	TOTAL LENGTH
EXTERIOR B.B.	2	55'-0"	110'-0"
INTERIOR B.B.	9	55'-0"	495'-0"
TOTAL	11		605'-0"

BILL OF MATERIAL FOR VERTICAL CONCRETE BARRIER RAIL					
BAR	BARS PER PAIR OF EXTERIOR UNITS	SIZE	TYPE	LENGTH	WEIGHT
	55' UNIT				
* B11	48	#5	STR	27'-2"	1360
* S6	156	#5	1	7'-2"	1166
* EPOXY COATED REINFORCING STEEL				LBS.	2526
CLASS AA CONCRETE				CU.YDS.	14.3
TOTAL VERTICAL CONCRETE BARRIER RAIL				LN. FT.	110.0

SPAN B



BOX BEAM UNITS REQUIRED			
	NUMBER	LENGTH	TOTAL LENGTH
EXTERIOR B.B.	2	105'-0"	210'-0"
INTERIOR B.B.	9	105'-0"	945'-0"
TOTAL	11		1155'-0"

BILL OF MATERIAL FOR VERTICAL CONCRETE BARRIER RAIL					
BAR	BARS PER PAIR OF EXTERIOR UNITS	SIZE	TYPE	LENGTH	WEIGHT
	105' UNIT				
* B11	96	#5	STR	25'-11"	2595
* S6	292	#5	1	7'-2"	2183
* EPOXY COATED REINFORCING STEEL				LBS.	4778
CLASS AA CONCRETE				CU.YDS.	27.3
TOTAL VERTICAL CONCRETE BARRIER RAIL				LN. FT.	210.0

SPAN C

BOX BEAM UNITS REQUIRED			
	NUMBER	LENGTH	TOTAL LENGTH
EXTERIOR B.B.	2	50'-0"	100'-0"
INTERIOR B.B.	9	50'-0"	450'-0"
TOTAL	11		550'-0"

BILL OF MATERIAL FOR VERTICAL CONCRETE BARRIER RAIL					
BAR	BARS PER PAIR OF EXTERIOR UNITS	SIZE	TYPE	LENGTH	WEIGHT
	50' UNIT				
* B11	48	#5	STR	24'-8"	1235
* S6	144	#5	1	7'-2"	1076
* EPOXY COATED REINFORCING STEEL				LBS.	2311
CLASS AA CONCRETE				CU.YDS.	13.0
TOTAL VERTICAL CONCRETE BARRIER RAIL				LN. FT.	100.0

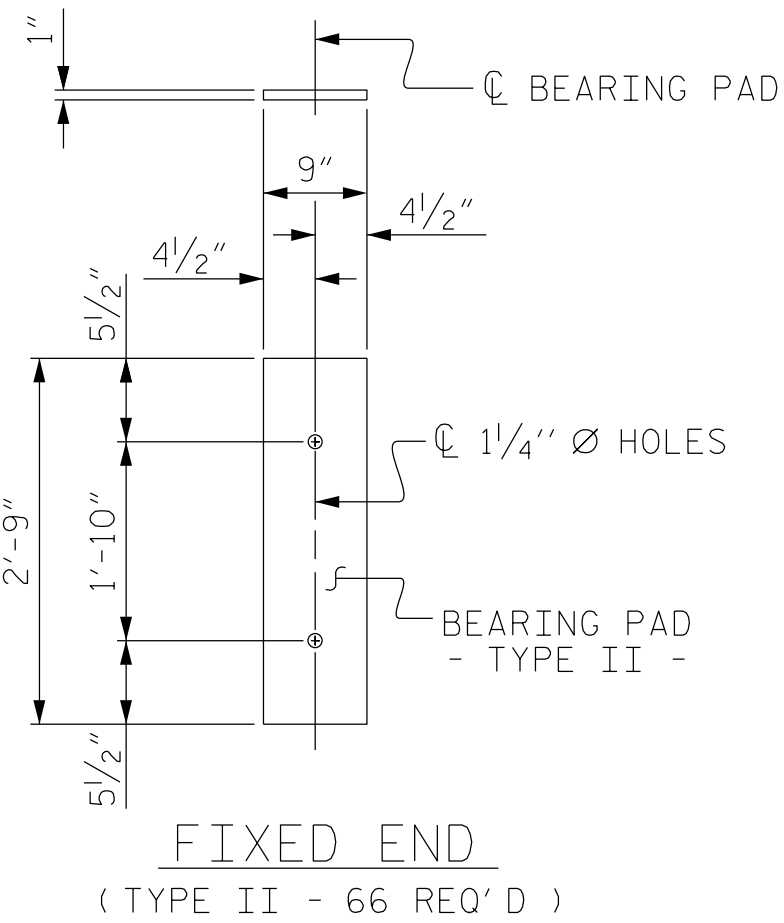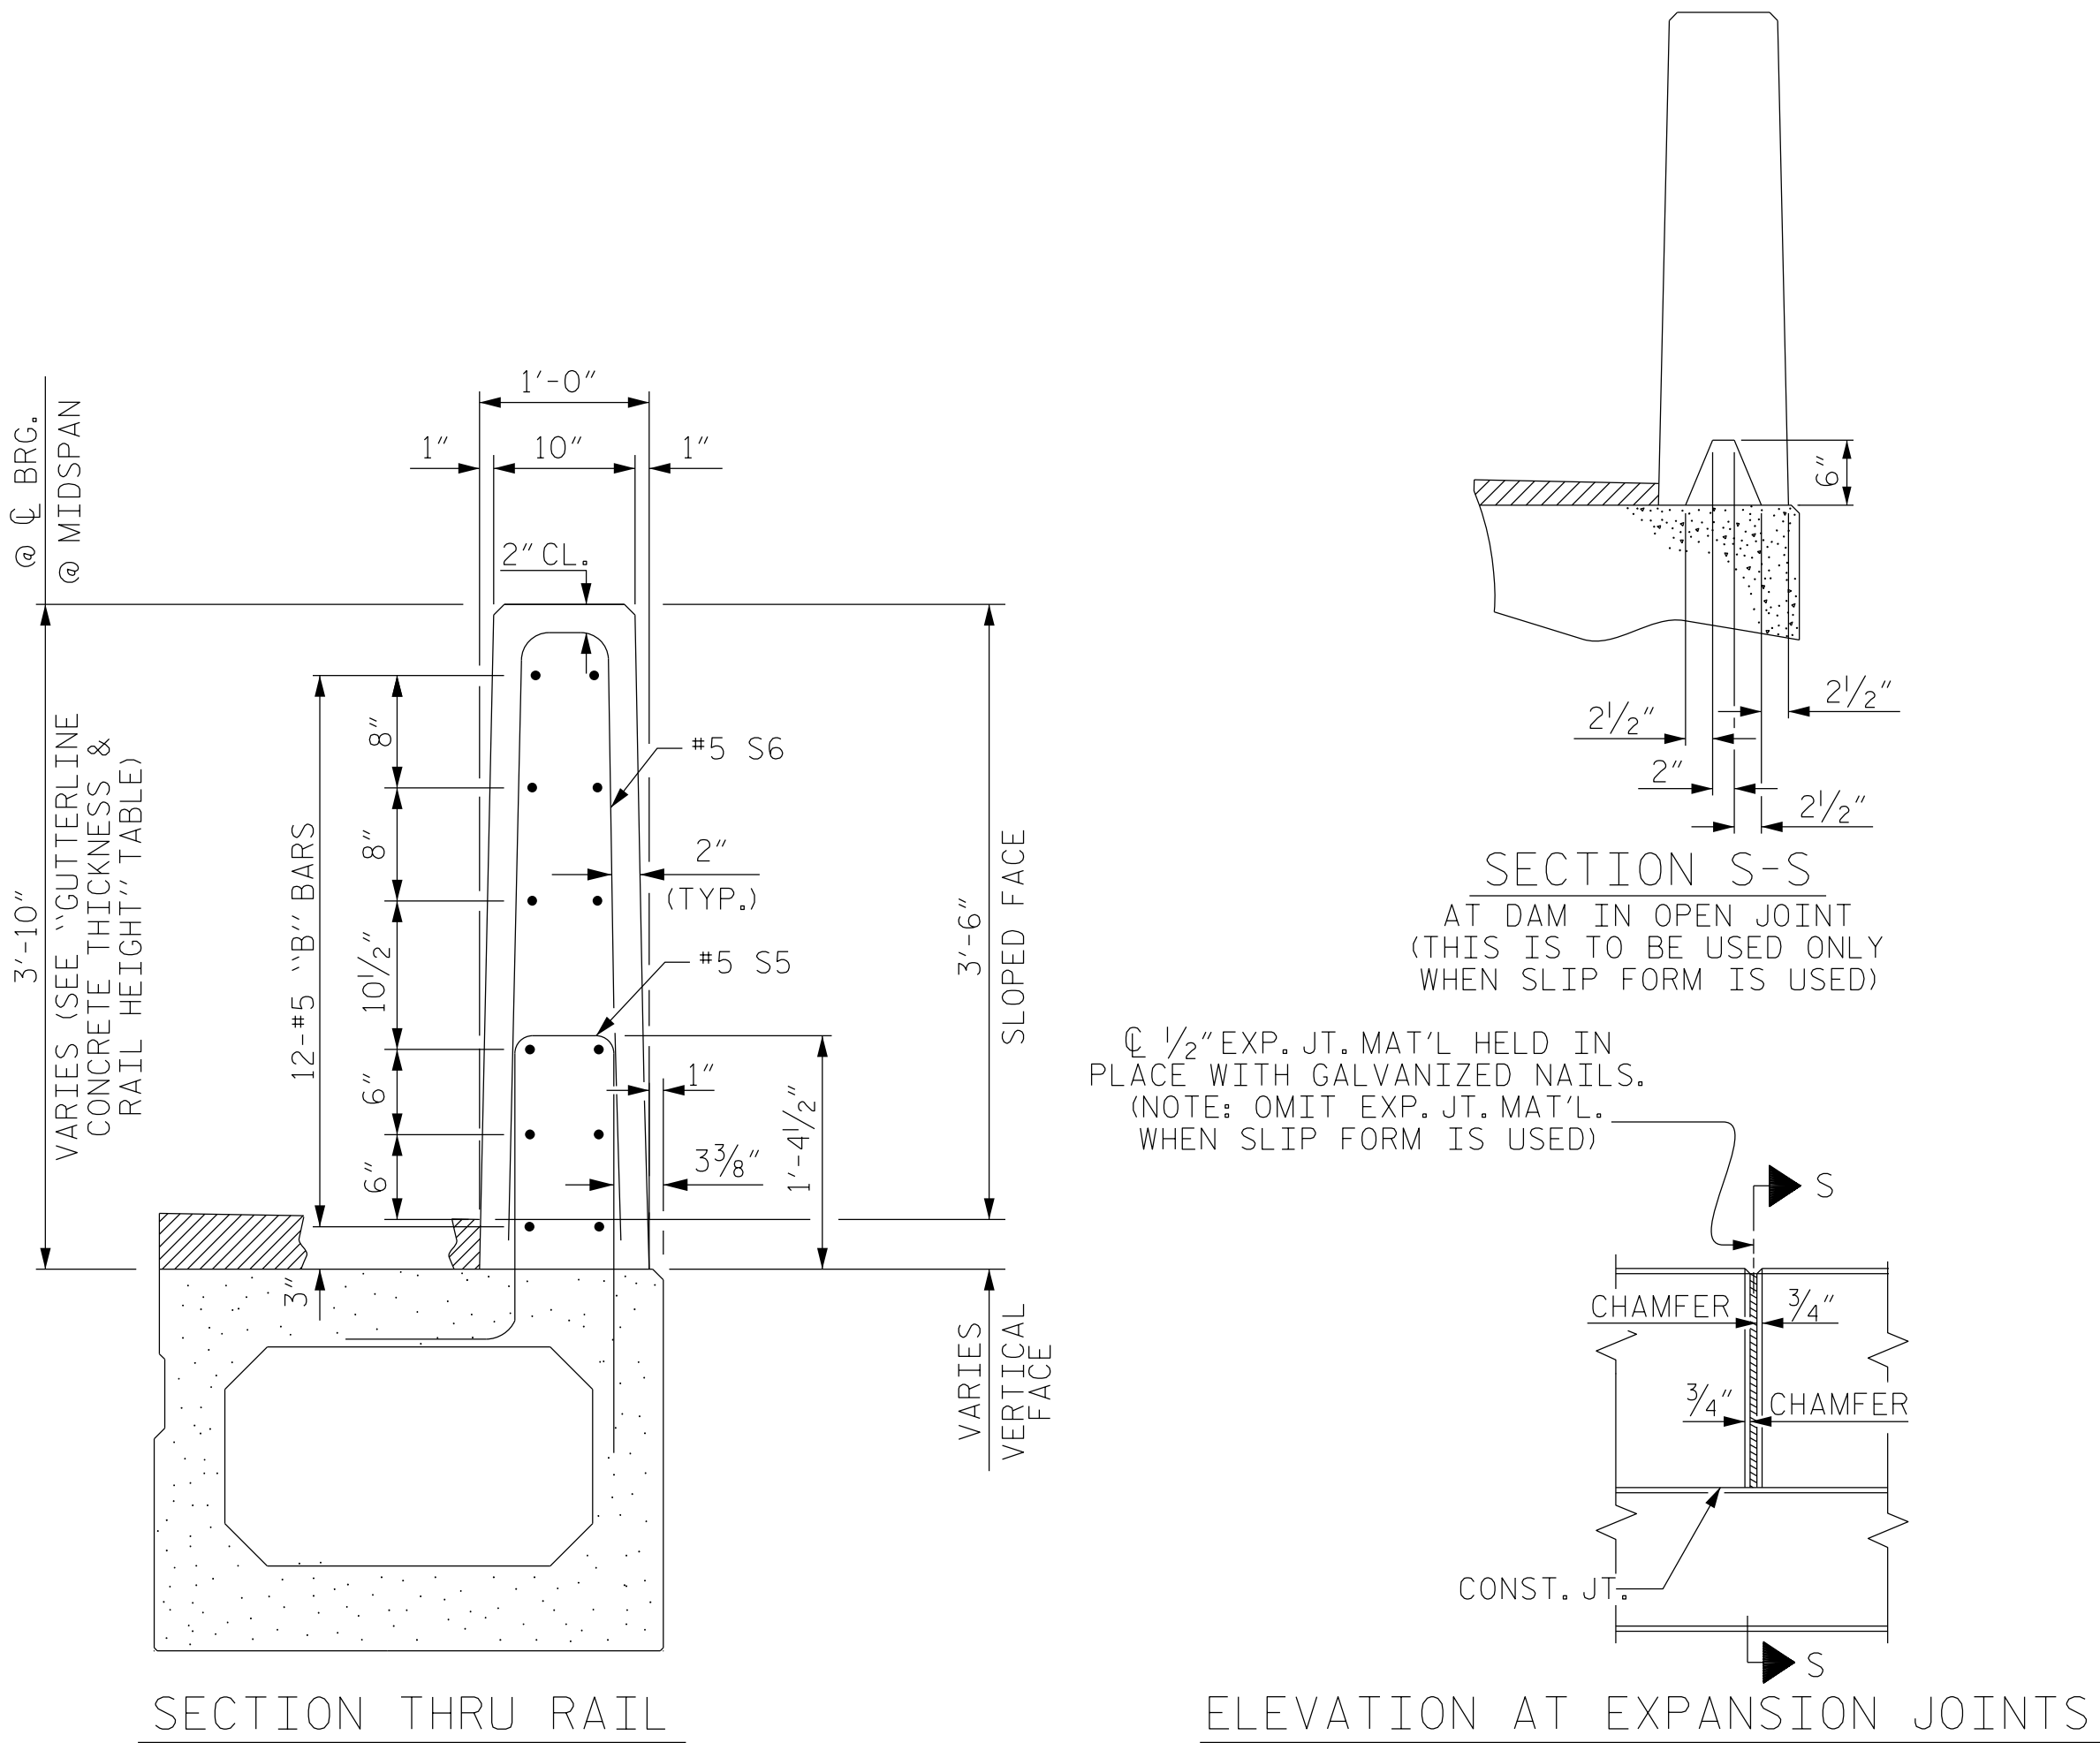

PROJECT NO. **BP6.R019**
HARNETT COUNTY
STATION: **16+30.00 -L-**

SHEET 9 OF 10

PRELIMINARY PLANS
DO NOT USE FOR
CONSTRUCTION

RS&H

RS&H Architects-Engineers-Planners, Inc.
8521 Six Forks Road, Suite 400
Raleigh, NC 27615
919-926-4100 FAX 919-946-9080
www.rsandh.com
North Carolina License Nos. 90073 / F-6400 / C-38

STATE OF NORTH CAROLINA
DEPARTMENT OF TRANSPORTATION
RALEIGH
SUPERSTRUCTURE
3'-0" X 3'-3"
PRESTRESSED CONCRETE
BOX BEAM UNIT

REVISIONS					SHEET NO.
NO.	BY:	DATE:	NO.	BY:	
1			3		S-16
2			4		TOTAL SHEETS 28

DRAWN BY : **J. SCACCA** DATE : **08/2025**
CHECKED BY : **V. SELLERS** DATE : **08/2025**
DESIGN ENGINEER OF RECORD: **T. LAWS** DATE : **07/2026**

7/15/2026
c:\work\dir\ncdot-pw.bentley.com\ncdot-pw-01\matthew_acosta\d0380706\401.031.BP6.R019.SMU.PCBB.S-16_420074.dgn
AcostaM

DOCUMENT NOT CONSIDERED
FINAL UNLESS ALL
SIGNATURES COMPLETED

ELASTOMERIC BEARING DETAILS
ELASTOMER IN ALL BEARINGS SHALL BE 60 DUROMETER HARDNESS.

NOTES

THE GUARDRAIL ANCHOR ASSEMBLY SHALL CONSIST OF A ¼" HOLD DOWN PLATE AND 7 - ⅞" Ø BOLTS WITH NUTS AND WASHERS.

THE HOLD-DOWN PLATE SHALL CONFORM TO AASHTO M270 GRADE 36. AFTER FABRICATION, THE HOLD-DOWN PLATE SHALL BE HOT-DIP GALVANIZED IN ACCORDANCE WITH AASHTO M111.

BOLTS SHALL CONFORM TO THE REQUIREMENTS OF ASTM A307 AND NUTS SHALL CONFORM TO THE REQUIREMENTS OF AASHTO M291. BOLTS, NUTS AND WASHERS SHALL BE GALVANIZED. (AT THE CONTRACTOR'S OPTION, STAINLESS STEEL BOLTS, NUTS AND WASHERS MAY BE USED AS AN ALTERNATE FOR THE ⅞" Ø GALVANIZED BOLTS, NUTS AND WASHERS. THEY SHALL CONFORM TO OR EXCEED THE MECHANICAL REQUIREMENTS OF ASTM A307. THE USE OF THIS ALTERNATE SHALL BE APPROVED BY THE ENGINEER.)


THE GUARDRAIL ANCHOR ASSEMBLY IS REQUIRED AT ALL POINTS WHERE APPROACH GUARDRAIL IS TO BE ATTACHED TO THE END OF BARRIER RAIL. FOR POINTS OF ATTACHMENT, SEE SKETCH.

AFTER INSTALLATION, THE EXPOSED THREAD OF THE BOLT SHALL BE BURRED WITH A SHARP POINTED TOOL.

THE COST OF THE GUARDRAIL ANCHOR ASSEMBLY SHALL BE INCLUDED IN THE UNIT CONTRACT PRICE BID FOR VERTICAL CONCRETE BARRIER RAIL.


THE VERTICAL REINFORCING BARS MAY BE SHIFTED SLIGHTLY IN THE VERTICAL CONCRETE BARRIER RAIL TO CLEAR ASSEMBLY BOLTS.

THE 1 ¼" Ø HOLES SHALL BE FORMED OR DRILLED WITH A CORE BIT. IMPACT TOOLS WILL NOT BE PERMITTED. ANY CONCRETE DAMAGED BY THIS WORK SHALL BE REPAIRED TO THE SATISFACTION OF THE ENGINEER.

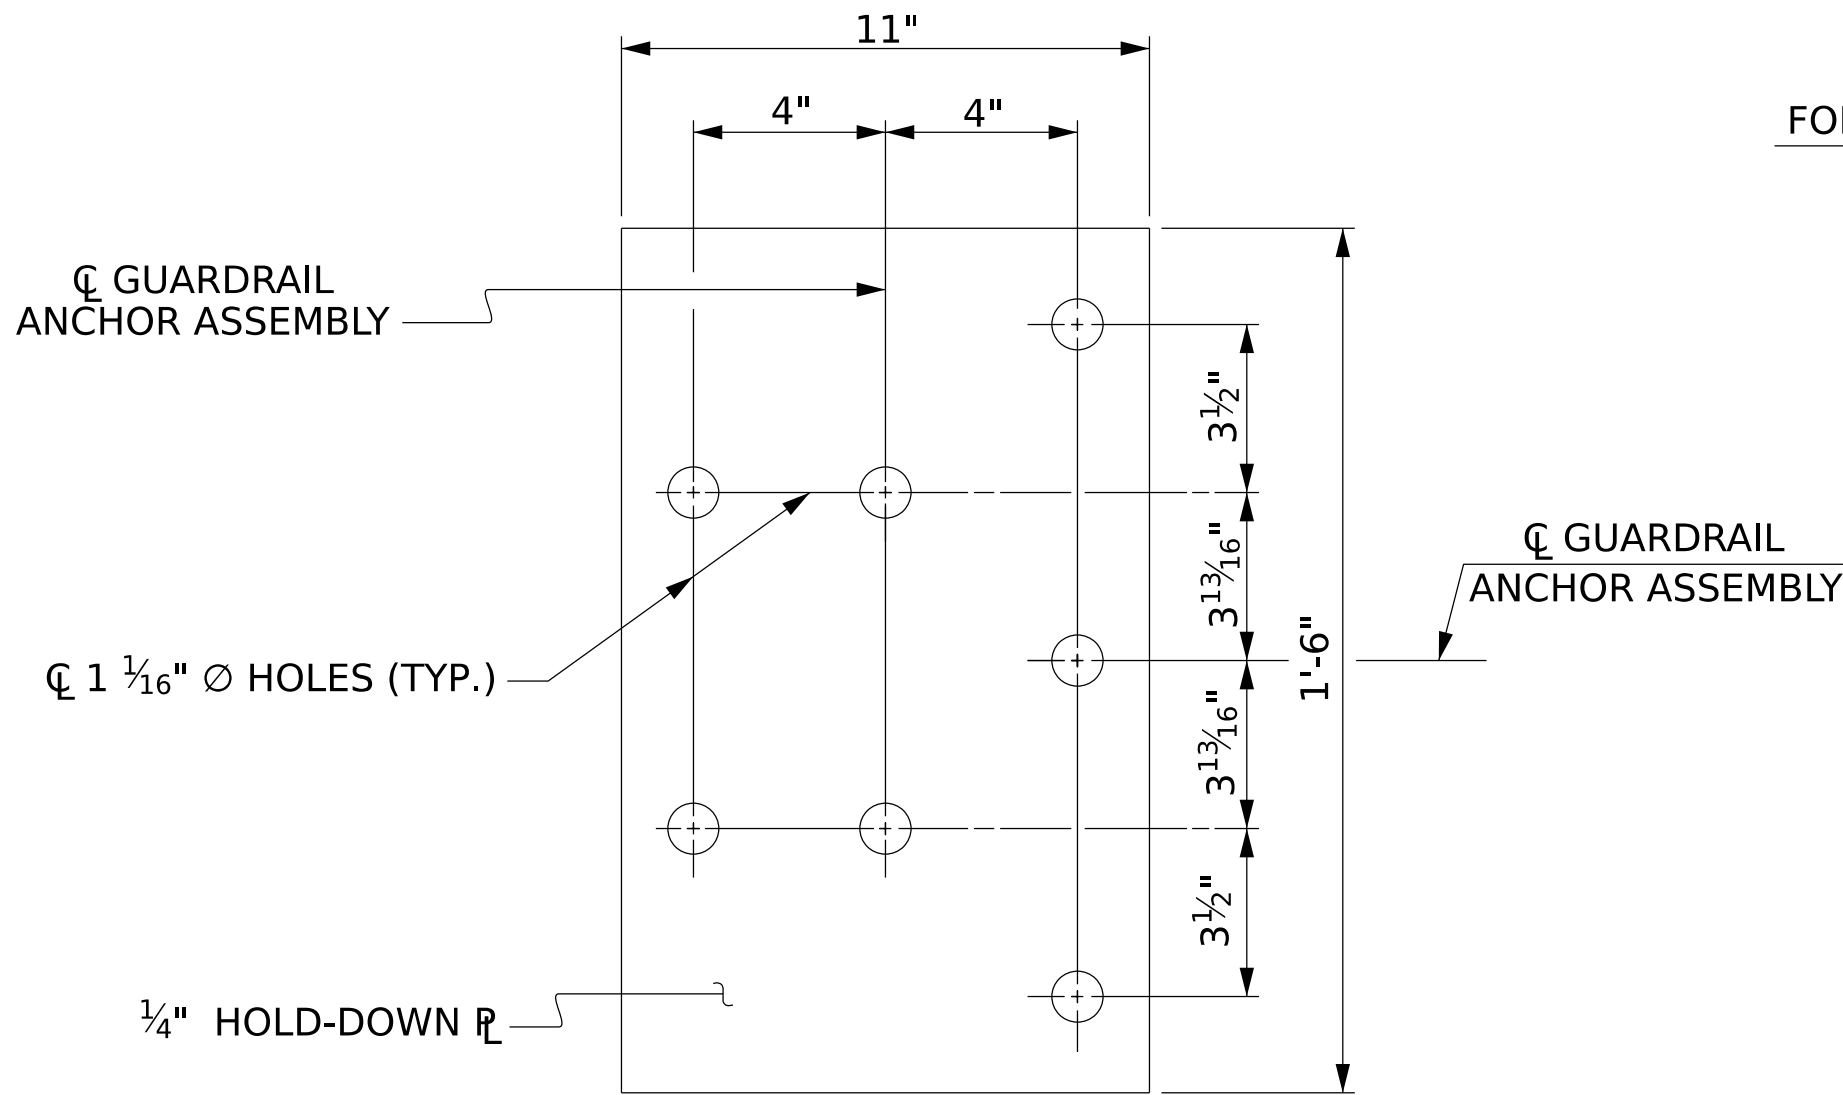


PLAN

FOR LOCATION OF GUARDRAIL ANCHOR ASSEMBLY, SEE "PLAN" BELOW

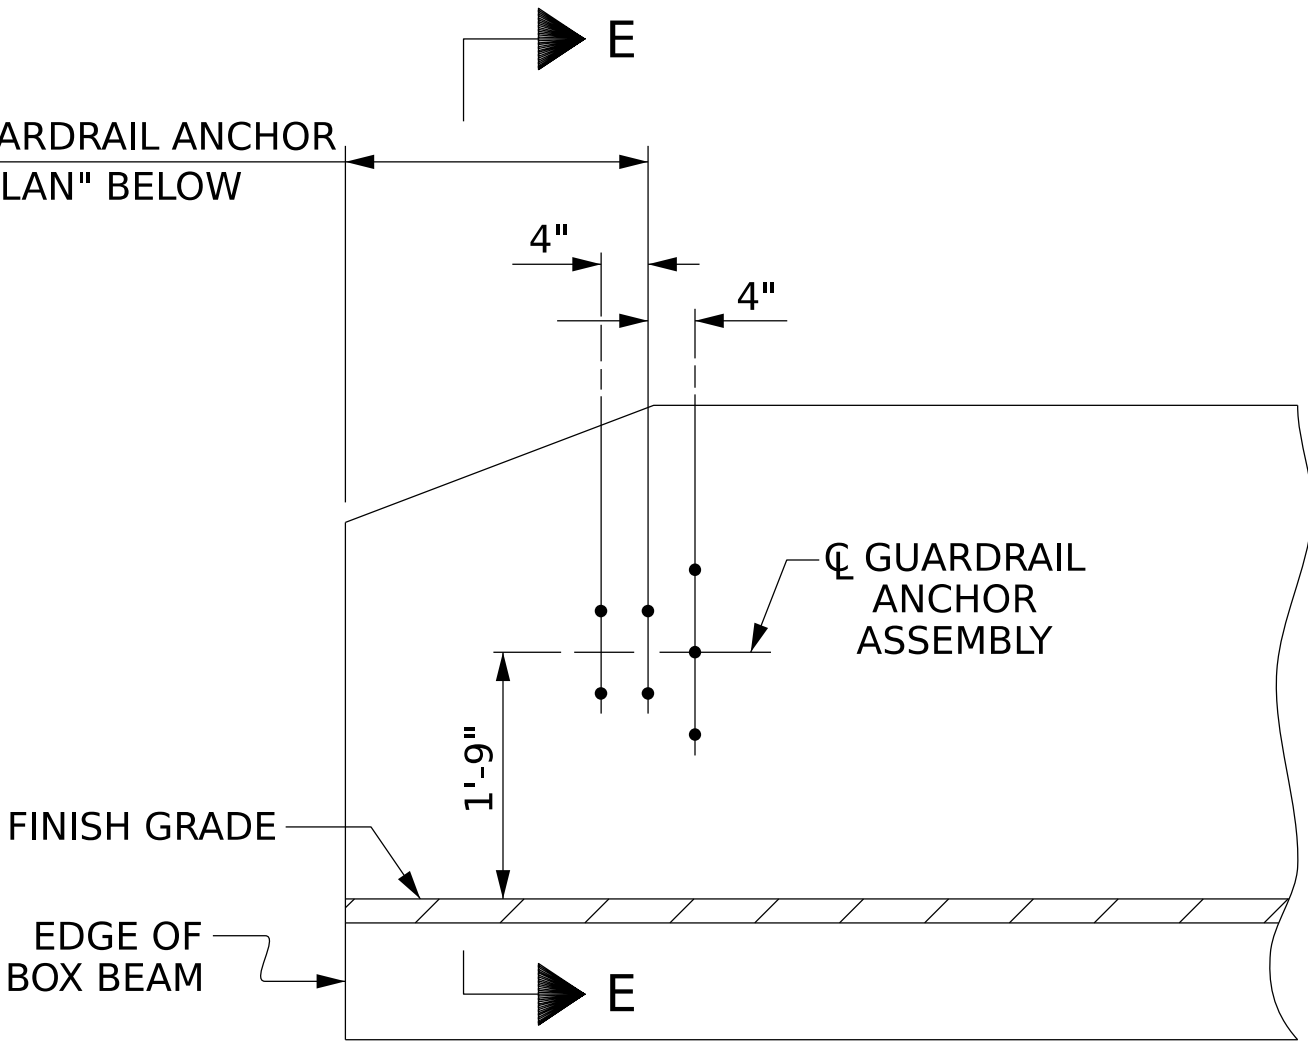


ELEVATION

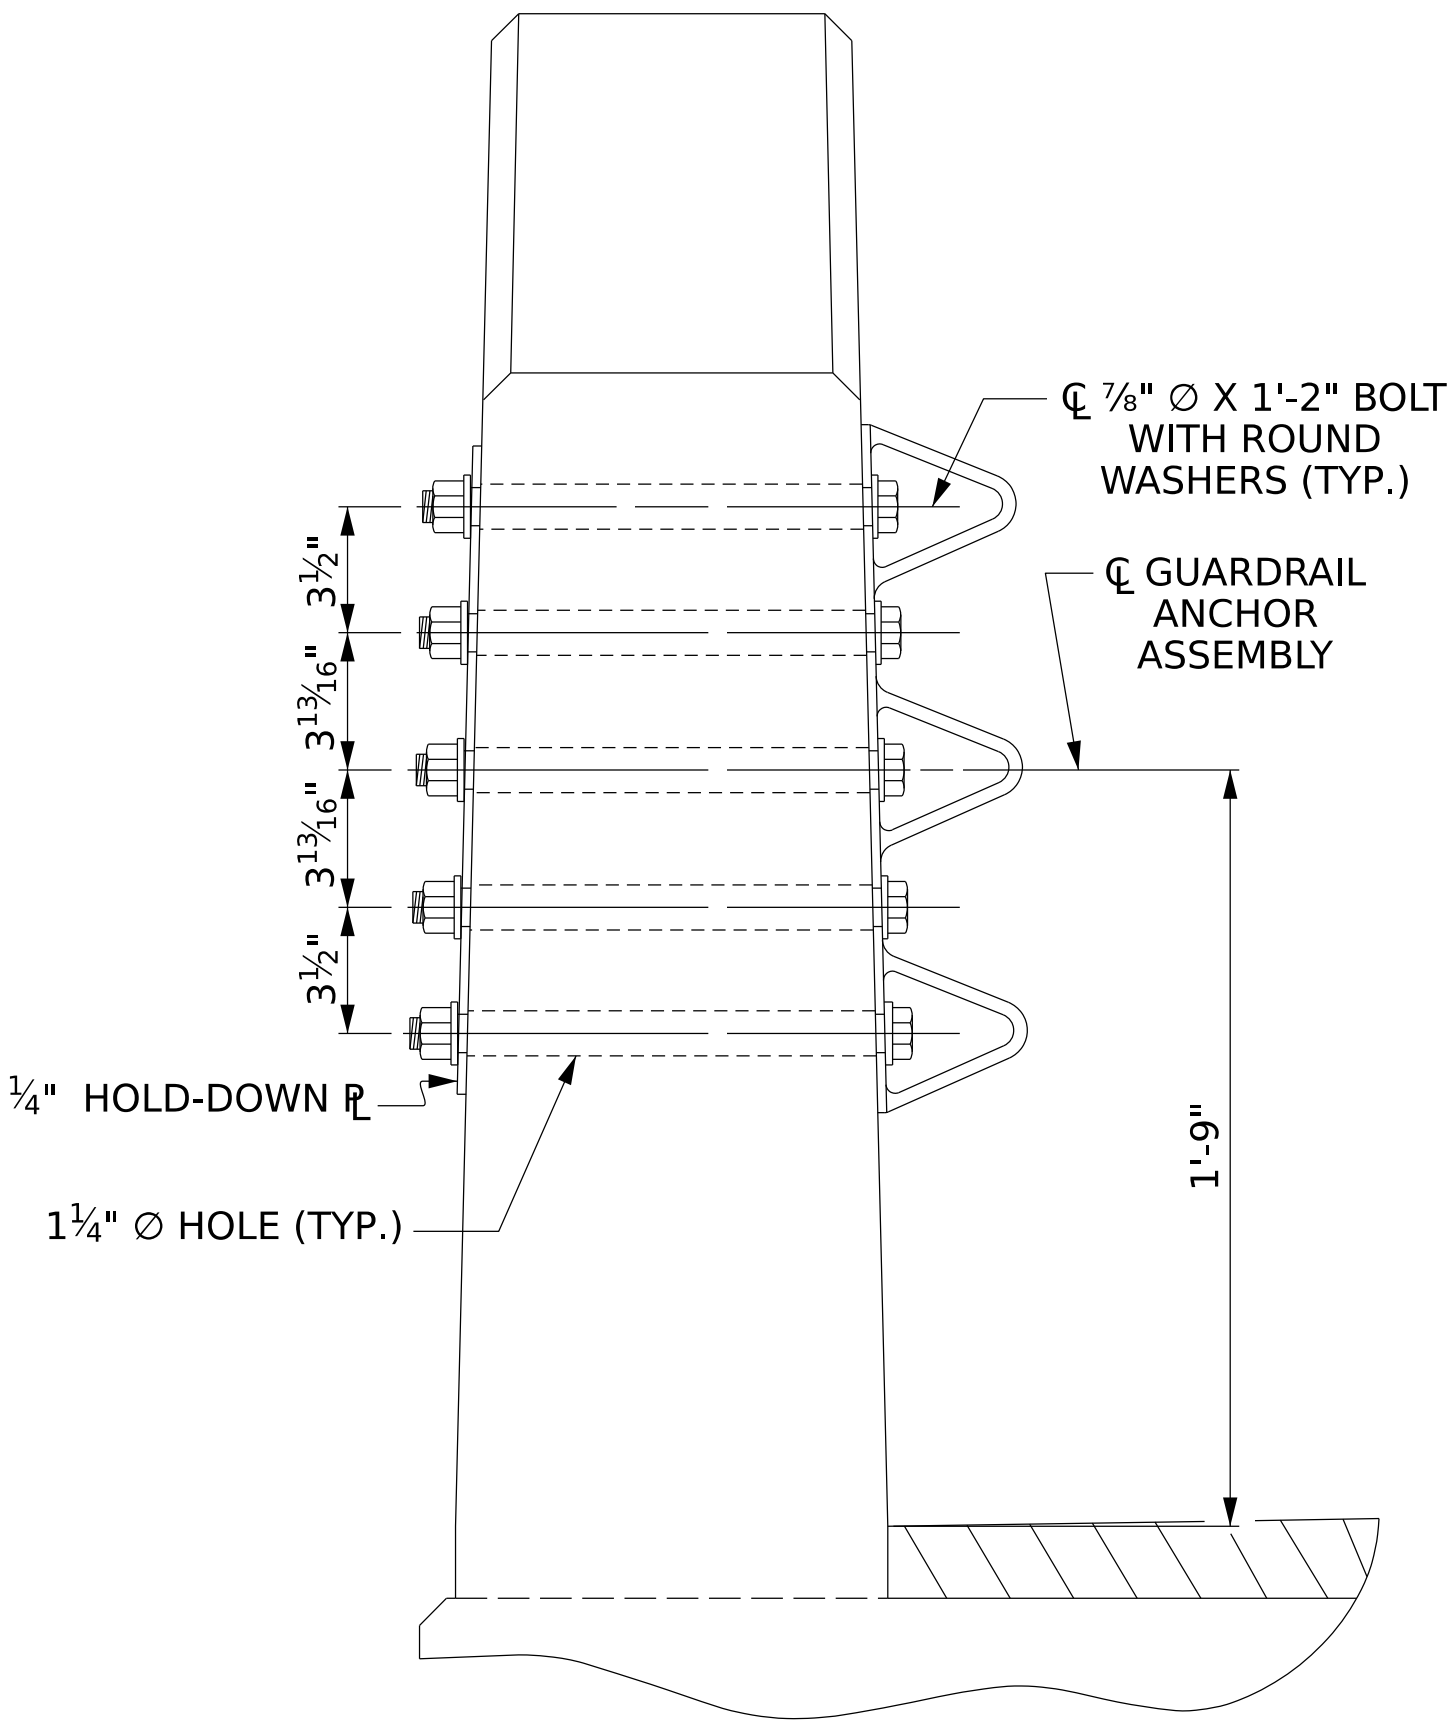

SECTION E-E

GUARDRAIL ANCHOR ASSEMBLY DETAILS

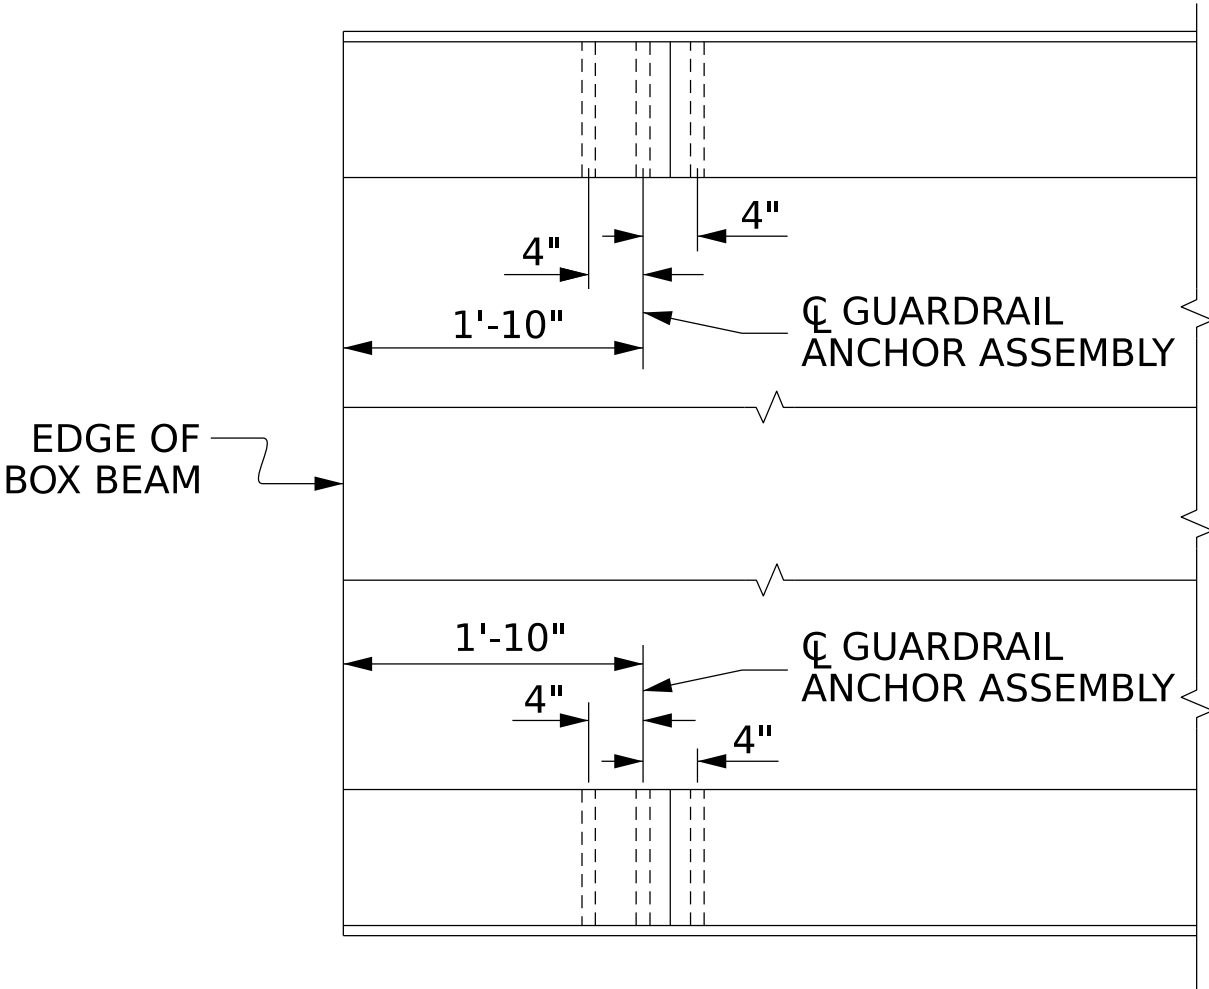

PLAN

LOCATION OF ANCHORS FOR GUARDRAIL



SKETCH SHOWING POINTS OF ATTACHMENT

* DENOTES GUARDRAIL ANCHOR ASSEMBLY


PROJECT NO. BP6.R019
HARNETT COUNTY
STATION: 16+30.00 -L-

DRAWN BY :	J. SCACCA	DATE :	08/2025
CHECKED BY :	V. SELLERS	DATE :	08/2025
DESIGN ENGINEER OF RECORD:	T. LAWS	DATE :	07/2026

T:\15\2026
c:\work\dir\ncdot-pw.bentley.com\ncdot-pw-01\matthew_acosta\d0380706\401_033_BP6.R019_SMU_GR_S-18_420074.dgn
AcostaM

DOCUMENT NOT CONSIDERED
FINAL UNLESS ALL
SIGNATURES COMPLETED

PRELIMINARY PLANS DO NOT USE FOR CONSTRUCTION RS&H RS&H Architects-Engineers-Planners, Inc. 8521 Six Forks Road, Suite 400 Raleigh, NC 27615 919-926-4100 FAX 919-946-9080 www.rsandh.com North Carolina License Nos. 59073 / F-0403 / C-28	STATE OF NORTH CAROLINA DEPARTMENT OF TRANSPORTATION RALEIGH STANDARD GUARDRAIL ANCHORAGE DETAILS FOR VERTICAL CONCRETE BARRIER RAIL						REVISIONS		SHEET NO.
	NO.	BY:	DATE:	NO.	BY:	DATE:			
	1			3					
	2			4					

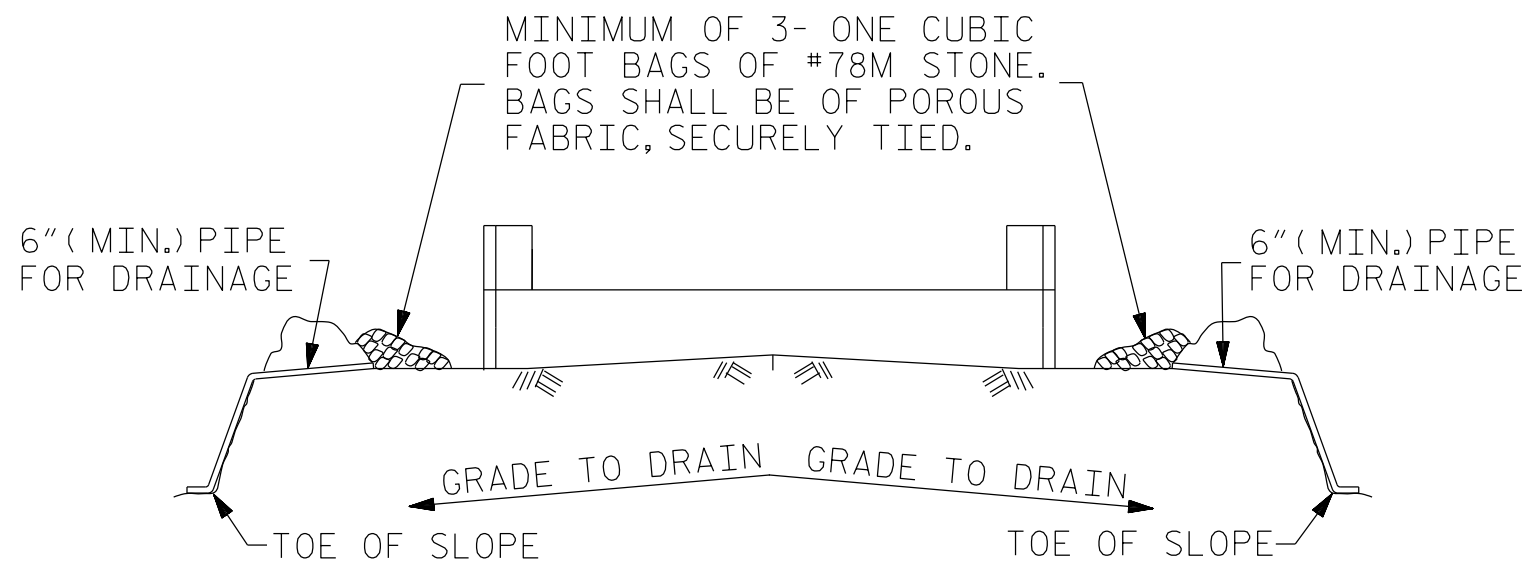


BAGGED STONE AND PIPE SHALL BE PLACED IMMEDIATELY AFTER COMPLETION OF END BENT EXCAVATION. PIPE MAY BE EITHER CONCRETE, CORRUGATED STEEL, CORRUGATED ALUMINUM ALLOY, OR CORRUGATED PLASTIC. PERFORATED PIPE WILL NOT BE ALLOWED.

BAGGED STONE SHALL REMAIN IN PLACE UNTIL THE ENGINEER DIRECTS THAT IT BE REMOVED. THE CONTRACTOR SHALL REMOVE AND DISPOSE OF SILT ACCUMULATIONS AT BAGGED STONE WHEN SO DIRECTED BY THE ENGINEER. BAGS SHALL BE REMOVED AND REPLACED WHENEVER THE ENGINEER DETERMINES THAT THEY HAVE DETERIORATED AND LOST THEIR EFFECTIVENESS.


NO SEPARATE PAYMENT WILL BE MADE FOR THIS WORK AND THE ENTIRE COST OF THIS WORK SHALL BE INCLUDED IN THE UNIT CONTRACT PRICE BID FOR THE SEVERAL PAY ITEMS.

TEMPORARY DRAINAGE AT END BENT

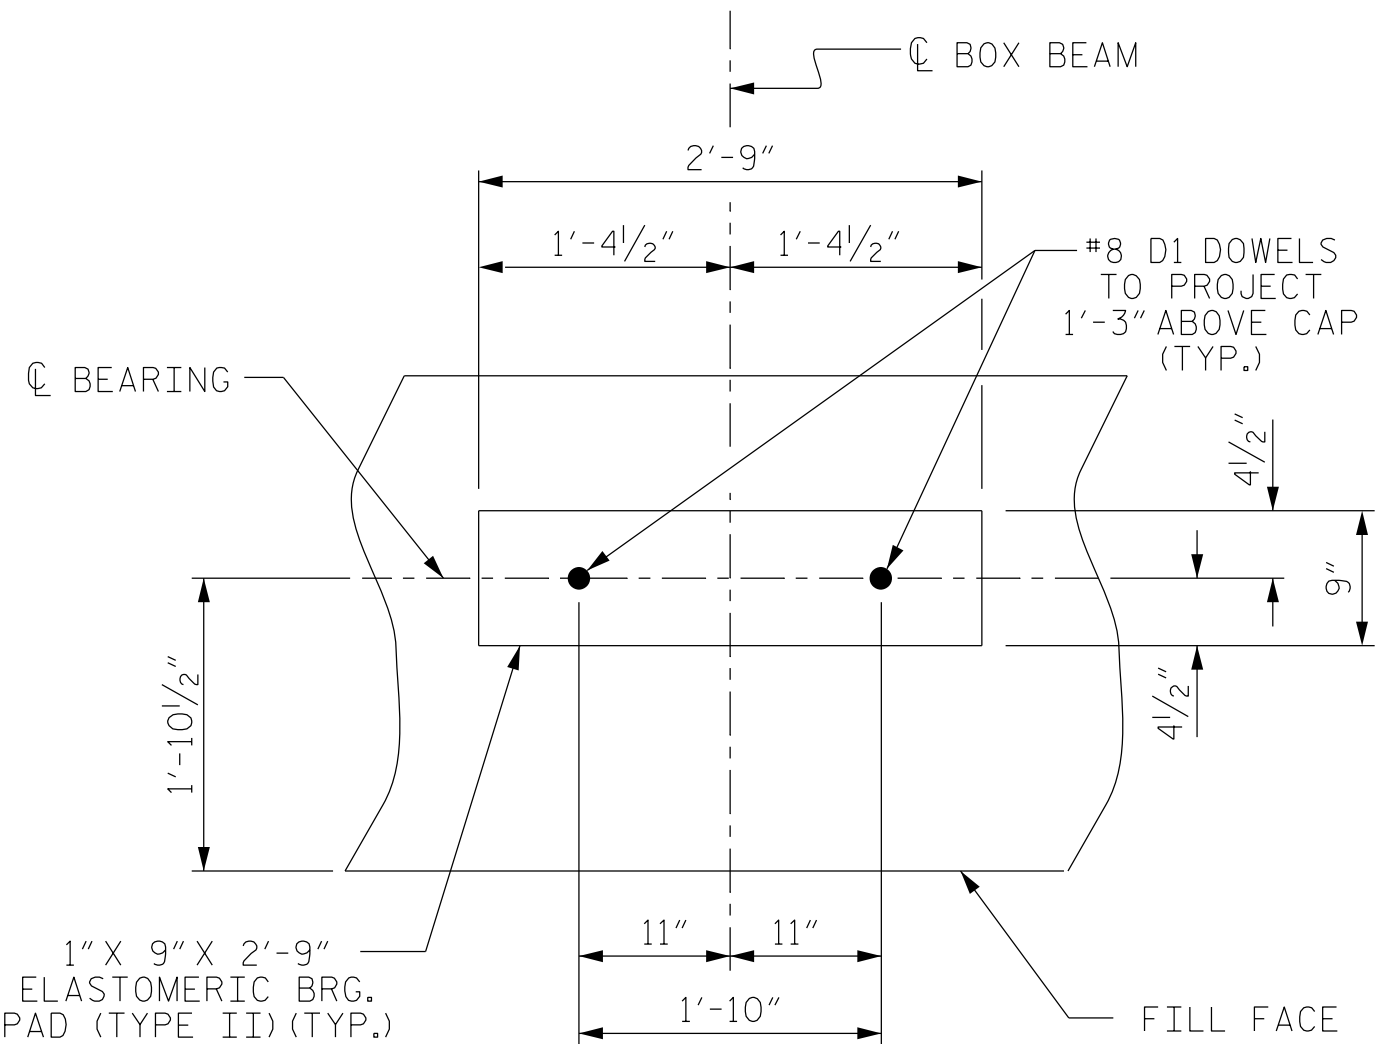

DETAIL "A"


(END BENT NO.1 SHOWN, END BENT NO.2 SIMILAR BY ROTATION)

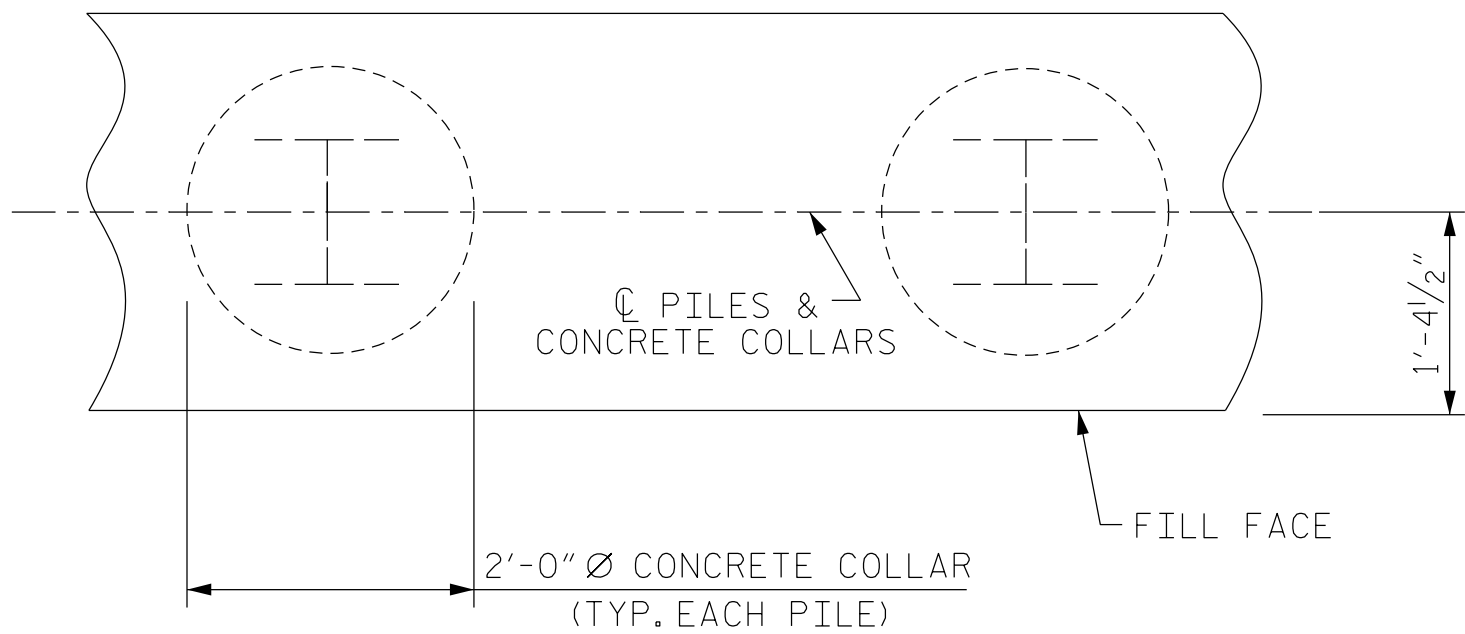


PLAN

CORROSION PROTECTION FOR STEEL PILES DETAIL

(END BENT NO.1 SHOWN, END BENT NO.2 SIMILAR BY ROTATION)

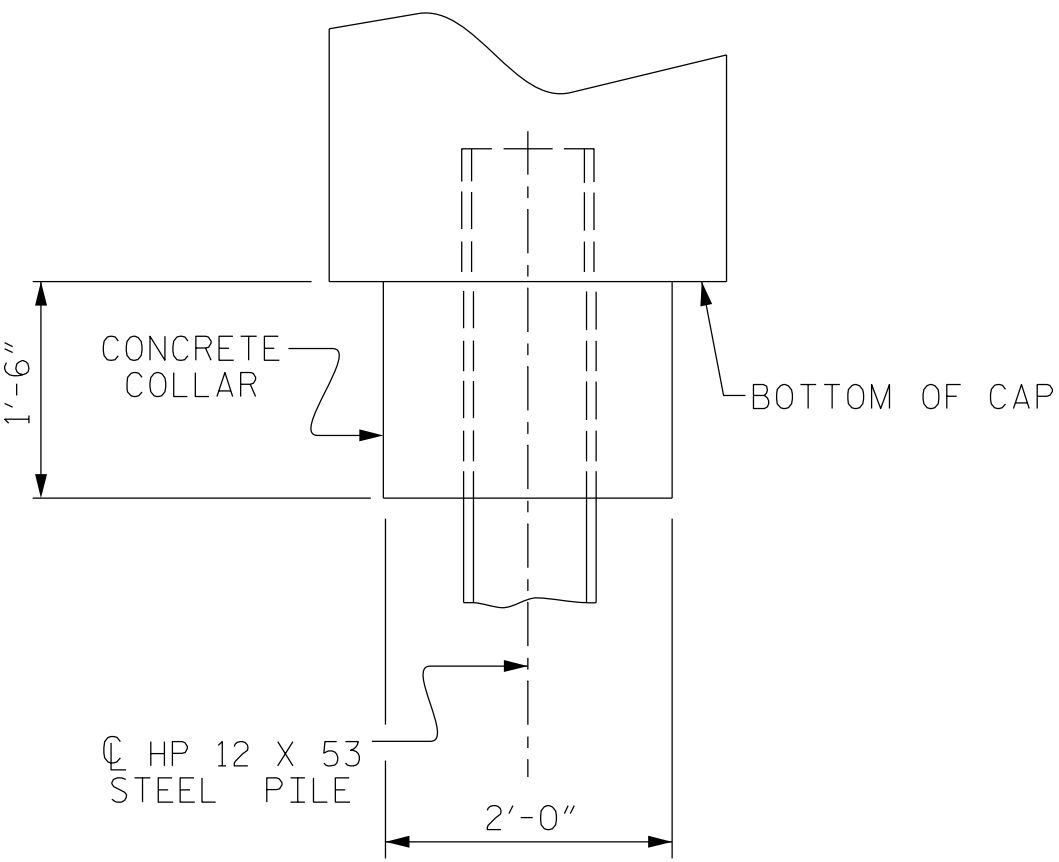


ELEVATION

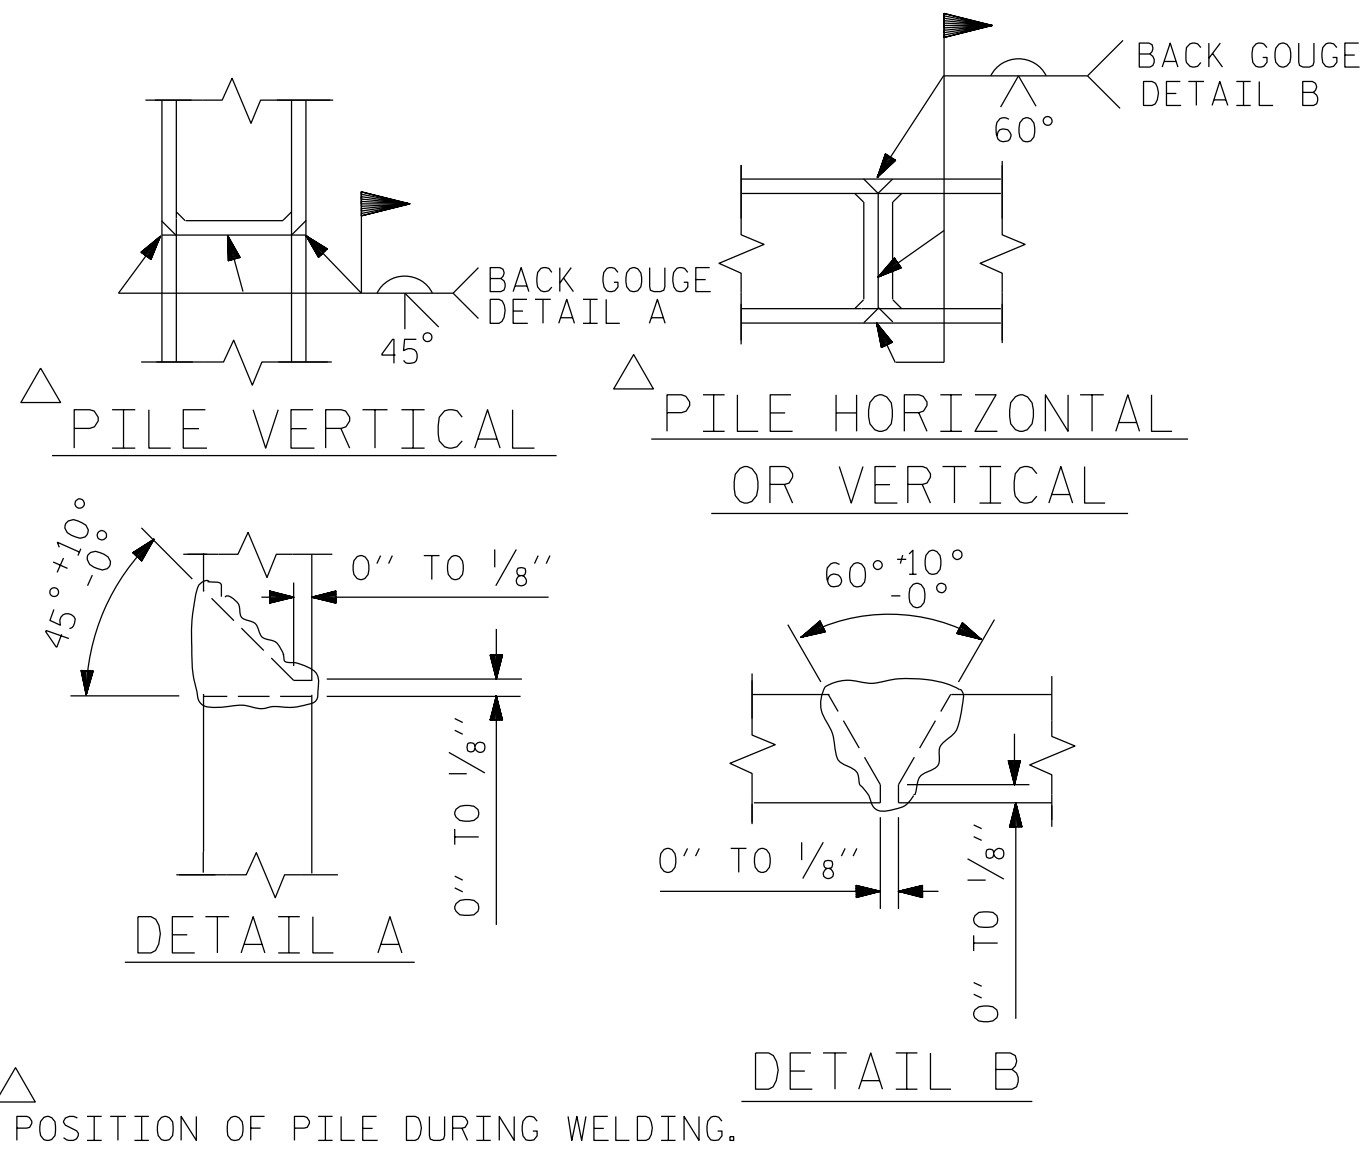


PILE SPLICE DETAILS

SCALE- 7/16" = 1'-0"

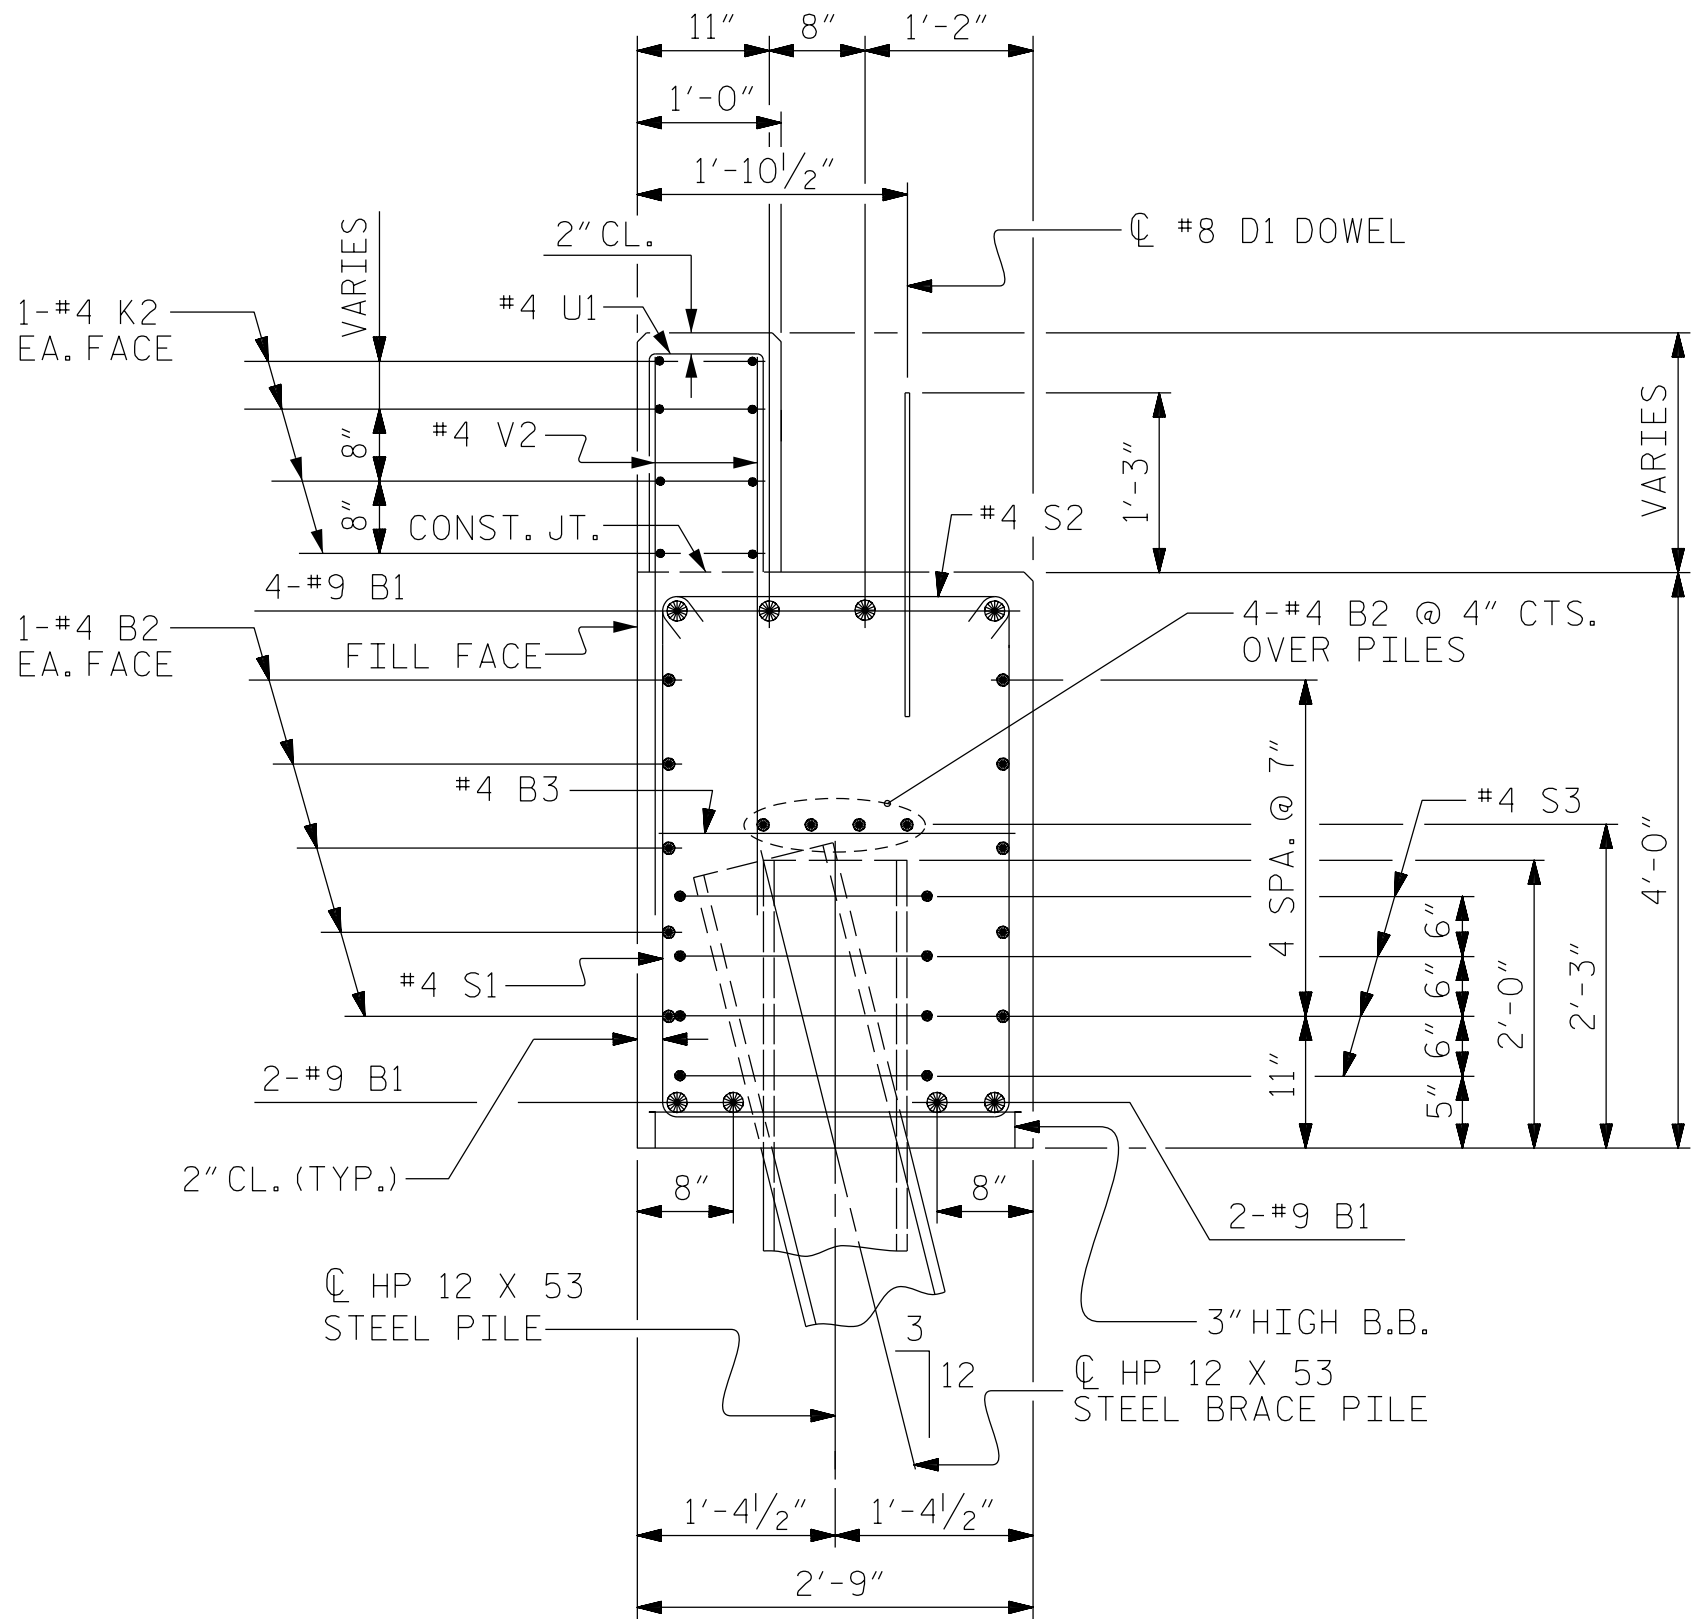

SECTION A-A

(CONCRETE COLLAR NOT SHOWN FOR CLARITY. SEE "CORROSION PROTECTION FOR STEEL PILES DETAIL.")

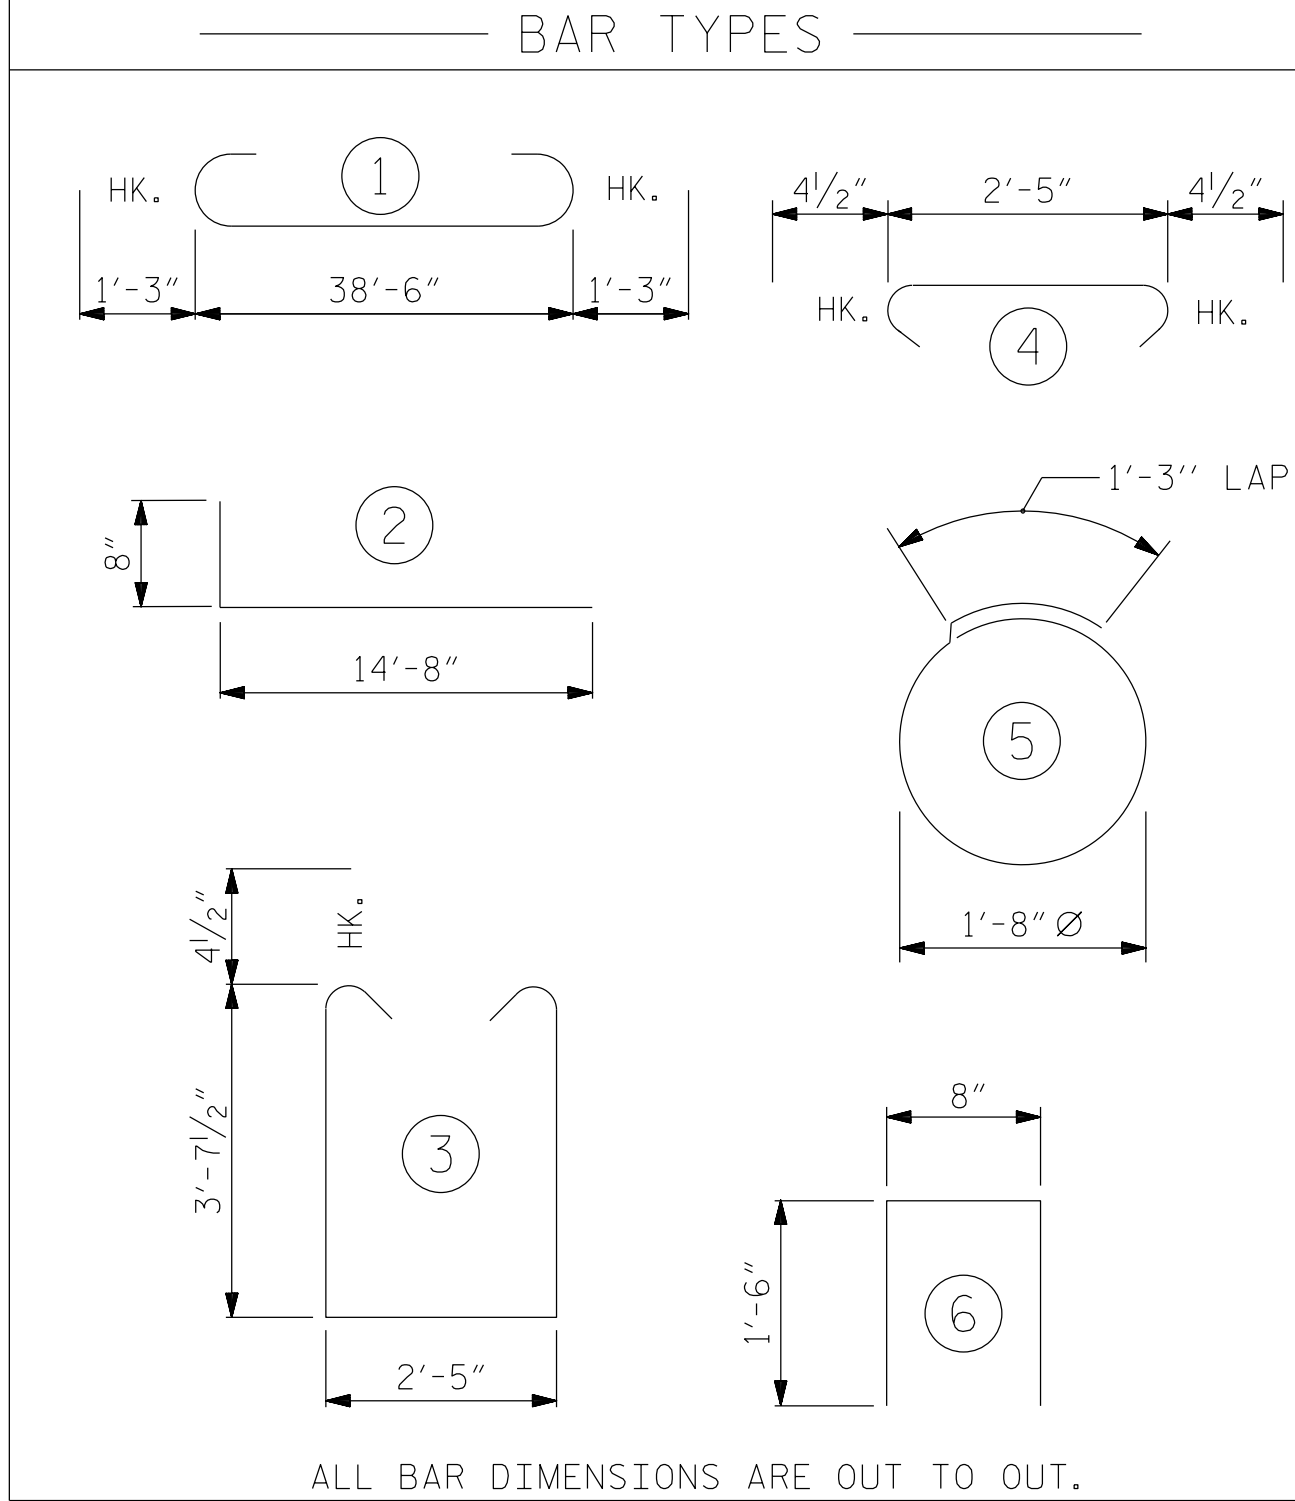

ALL BAR DIMENSIONS ARE OUT TO OUT.

BILL OF MATERIAL FOR ONE END BENT

BAR	NO.	SIZE	TYPE	LENGTH	WEIGHT
B1	8	#9	1	41'-0"	1115
B2	28	#4	STR	20'-7"	385
B3	10	#4	STR	2'-5"	16
D1	22	#8	STR	2'-3"	132
H1	64	#6	2	15'-4"	1474
K1	12	#4	STR	2'-11"	23
K2	16	#4	STR	20'-7"	220
S1	50	#4	3	10'-5"	348
S2	50	#4	4	3'-2"	106
S3	28	#4	5	6'-6"	122
U1	33	#4	6	3'-8"	81
V1	76	#4	STR	7'-8"	389
V2	66	#4	STR	5'-9"	254

REINFORCING STEEL (FOR ONE END BENT) 4665 LBS.

CLASS A CONCRETE BREAKDOWN (FOR ONE END BENT)

POUR #1 CAP, LOWER PART OF WINGS & COLLARS 21.3 C.Y.

POUR #2 BACKWALL & UPPER PART OF WINGS 8.2 C.Y.

TOTAL CLASS A CONCRETE 29.5 C.Y.

PROJECT NO. **BP6.R019**
HARNETT COUNTY
STATION: **16+30.00 -L-**

SHEET 4 OF 4

PRELIMINARY PLANS
DO NOT USE FOR
CONSTRUCTION

RS&H

RS&H Architects-Engineers-Planners, Inc.
8521 Six Forks Road, Suite 400
Raleigh, NC 27615
919-926-4100 FAX 919-946-9080
www.rsandh.com
North Carolina License Nos. 9077, 1-6480, 1-C-38

STATE OF NORTH CAROLINA
DEPARTMENT OF TRANSPORTATION
RALEIGH
SUBSTRUCTURE

END BENT DETAILS


REVISIONS					SHEET NO.
NO.	BY:	DATE:	NO.	BY:	
1			3		S-22
2			4		TOTAL SHEETS 28

DRAWN BY : J. SCACCA DATE : 08/2025
CHECKED BY : M. ACOSTA DATE : 12/2025
DESIGN ENGINEER OF RECORD: T. LAWS DATE : 07/2026

7/15/2026
c:\work\dir\ncdot-pw.bentley.com\ncdot-pw-01\matthew_acosta\d0380706\401.041.BP6.R019.SMU.E.S-22.420074.dgn
AcostaM

DOCUMENT NOT CONSIDERED
FINAL UNLESS ALL
SIGNATURES COMPLETED

STD. NO. EB_33_90S4_39BB

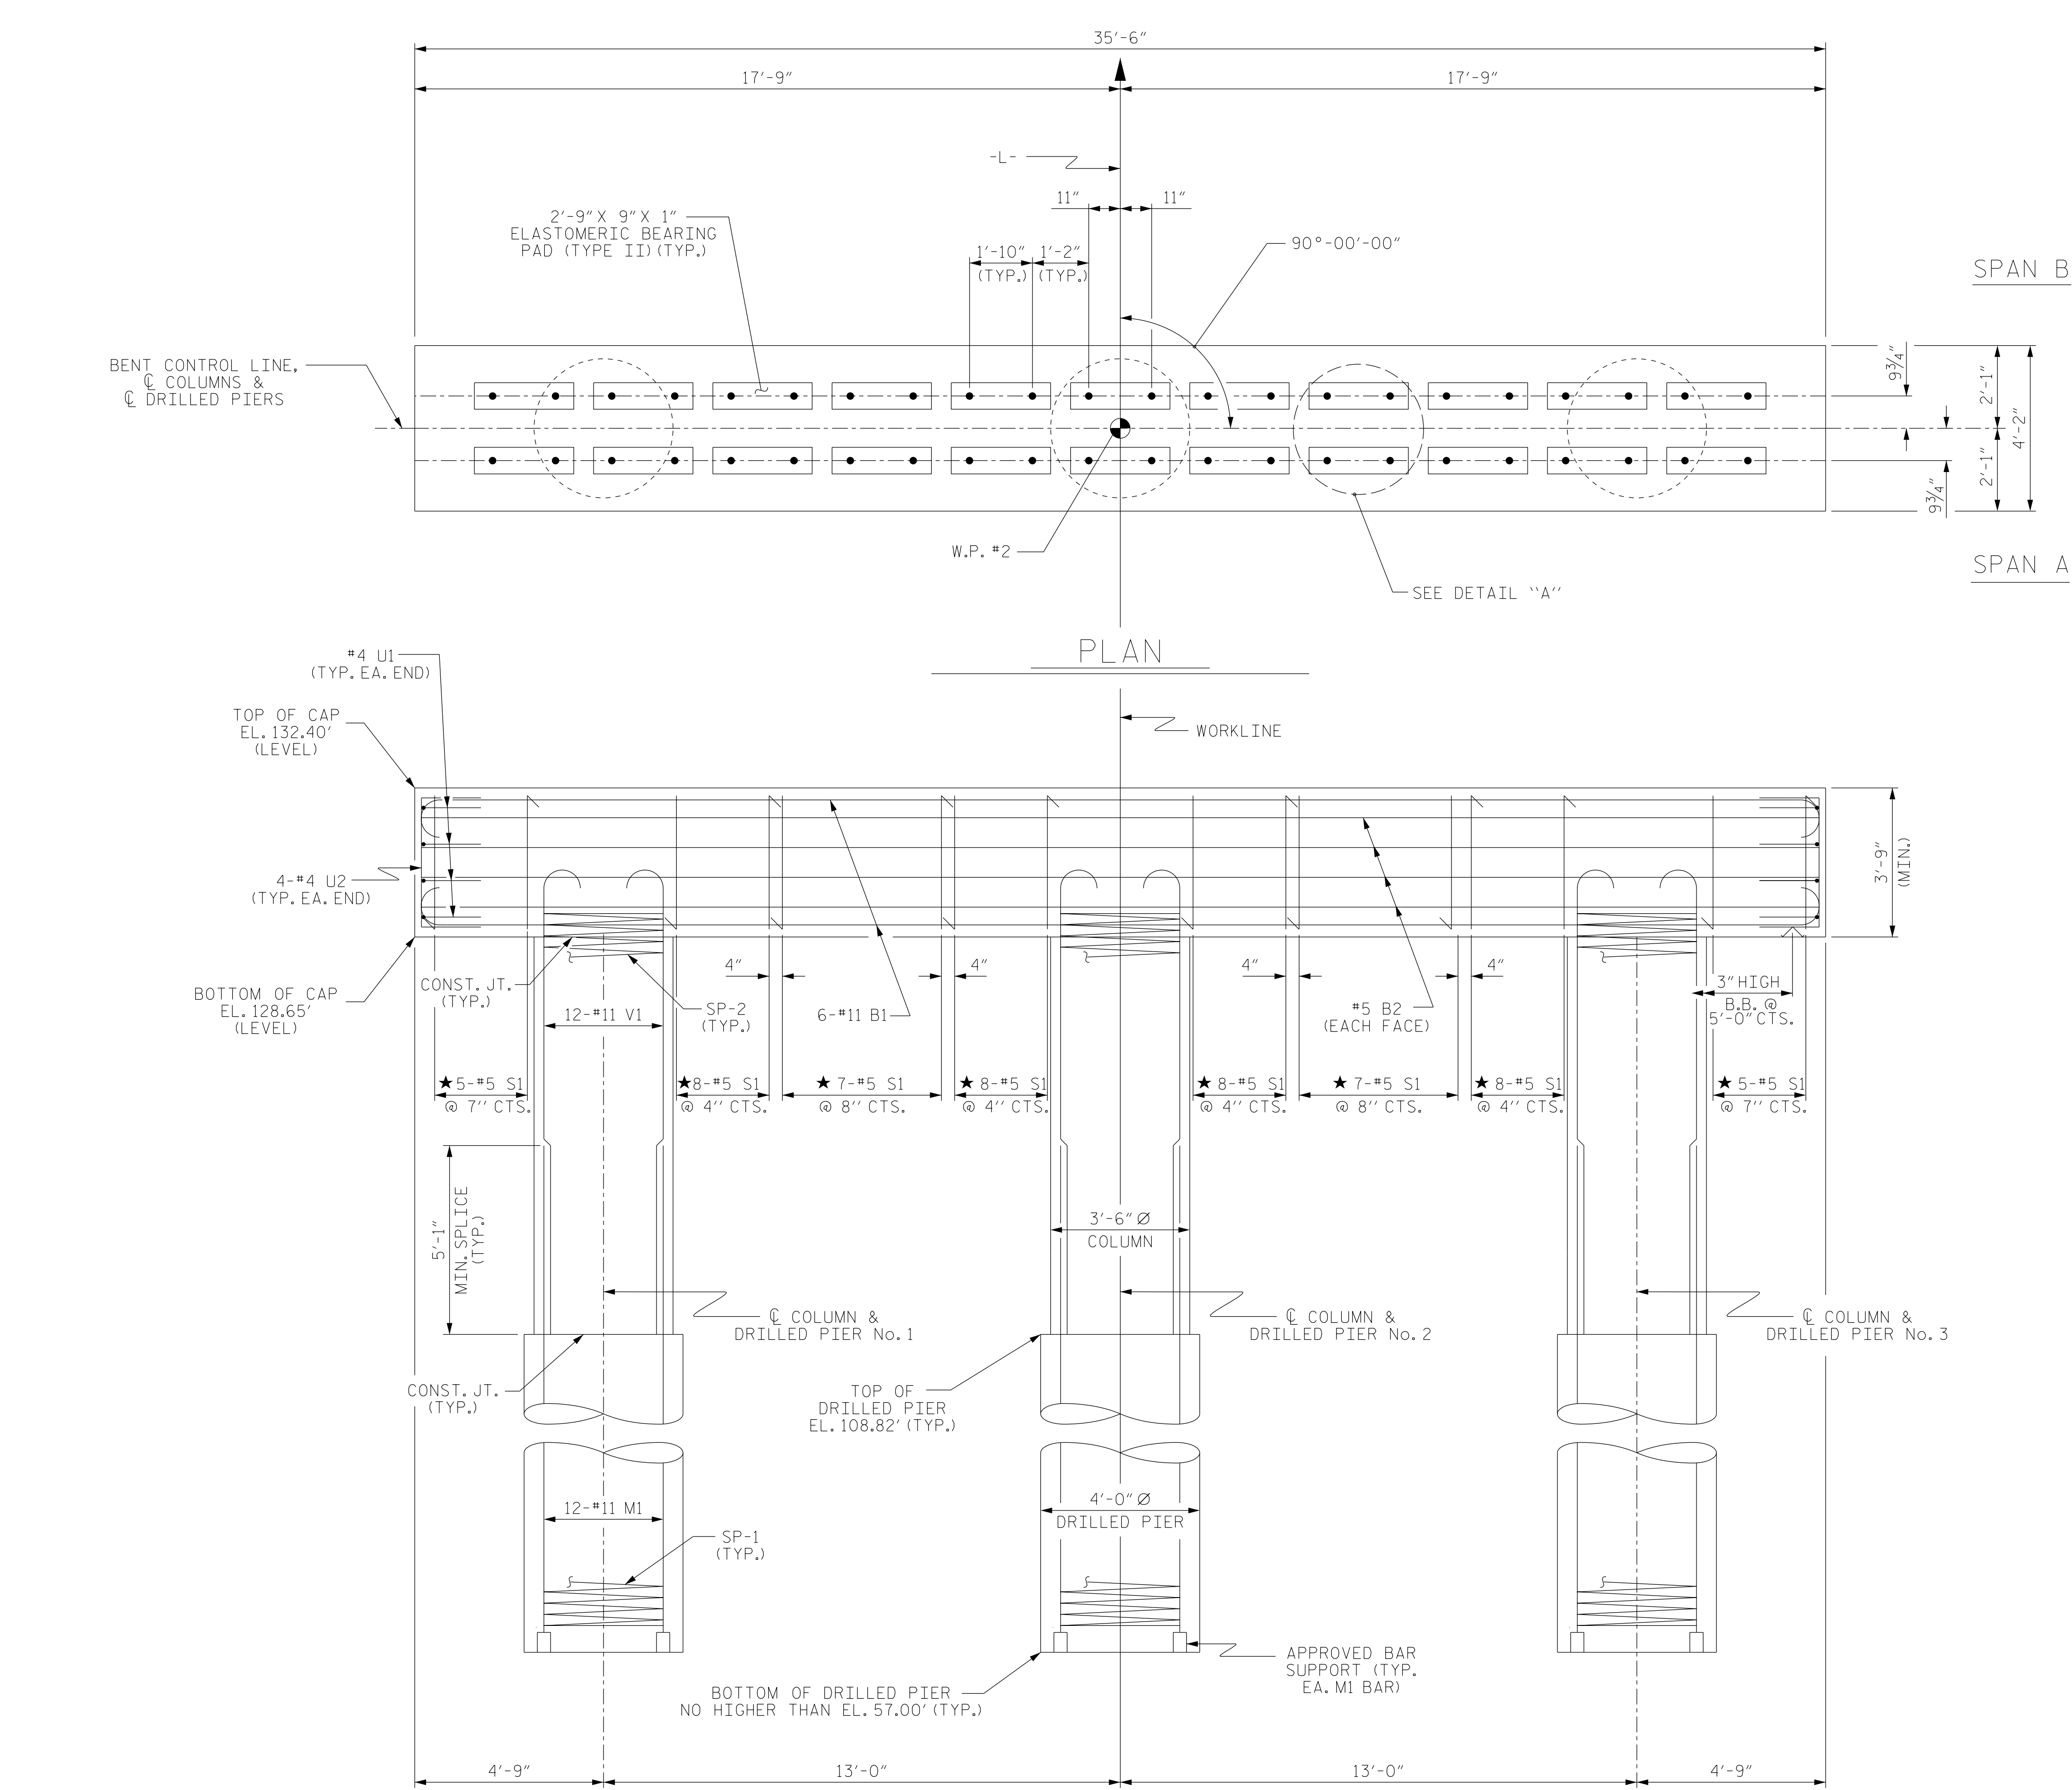

NOTES

STIRRUPS IN CAP MAY BE SHIFTED AS NECESSARY TO CLEAR DOWELS.

HOOKS ON "V" BARS MAY BE TURNED AS NECESSARY FOR PLACING REINFORCING STEEL.


FOR DRILLED PIERS, SEE SECTION 411 OF THE STANDARD SPECIFICATIONS.

ALL STEEL IN THE DRILLED PIERS IS INCLUDED IN THE PAY ITEMS FOR "REINFORCING STEEL" AND "SPIRAL COLUMN REINFORCING STEEL."

★ INVERT ALTERNATE STIRRUPS.

THE LOCATION OF THE CONSTRUCTION JOINT IN THE DRILLED PIERS IS BASED ON AN APPROXIMATE GROUND LINE ELEVATION. IF THE CONSTRUCTION JOINT IS ABOVE THE ACTUAL GROUND LINE ELEVATION, THE CONTRACTOR SHALL PLACE THE CONSTRUCTION JOINT ONE FOOT BELOW THE GROUND LINE.

THE CONTRACTOR'S ATTENTION IS CALLED TO THE FACT THAT THE LONGITUDINAL REINFORCEMENT FOR DRILLED PIERS IS DETAILED WITH 3 FEET OF EXTRA LENGTH.

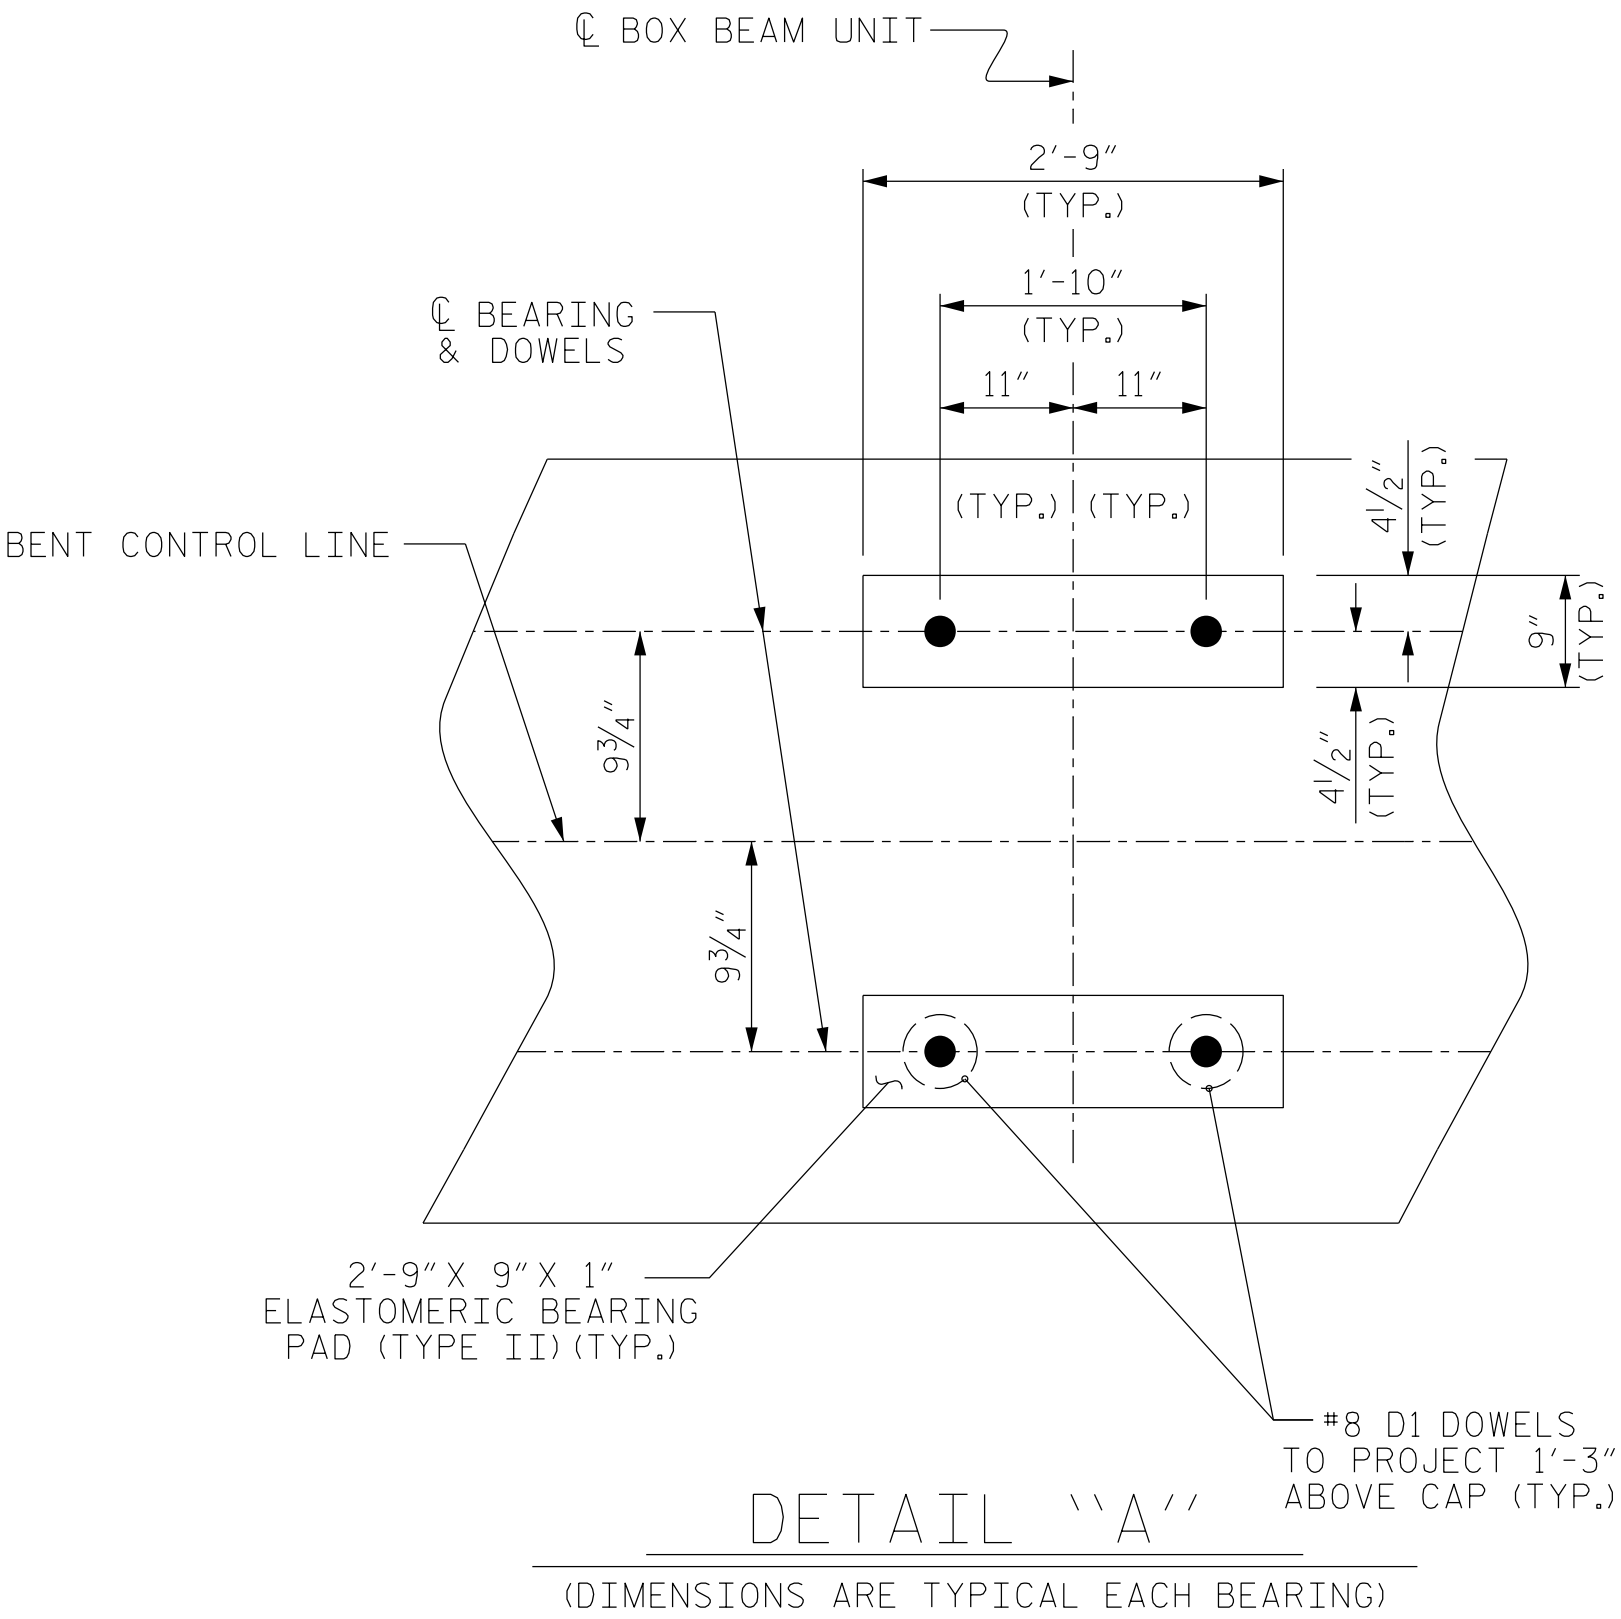

PROJECT NO. **BP6.R019**

HARNETT COUNTY

STATION: **16+30.00 -L-**

SHEET 1 OF 2

DRAWN BY : **J. SCACCA** DATE : **12/2025**

CHECKED BY : **M. ACOSTA** DATE : **12/2025**

DESIGN ENGINEER OF RECORD: **T. LAWS** DATE : **07/2026**

7/15/2026
c:\work\dir\ncdot-pw.bentley.com\ncdot-pw-01\matthew_acosta\d0380706\401.043_BP6.R019.SMU.B.S-23.420074.dgn
AcostaM

DIMENSIONS & REINFORCING STEEL ARE TYPICAL FOR EACH COLUMN & DRILLED PIER UNLESS OTHERWISE NOTED.

DOCUMENT NOT CONSIDERED
FINAL UNLESS ALL
SIGNATURES COMPLETED

PRELIMINARY PLANS
DO NOT USE FOR
CONSTRUCTION

STATE OF NORTH CAROLINA
DEPARTMENT OF TRANSPORTATION
RALEIGH




SUBSTRUCTURE

BENT NO. 1





RS&H Architects-Engineers-Planners, Inc.
8521 Six Forks Road, Suite 400
Raleigh, NC 27615
919-928-4100 FAX 919-946-0080
www.rsandh.com
North Carolina License Nos. 50073 * F-6493 * C-28

REVISIONS						SHEET NO.
NO.	BY:	DATE:	NO.	BY:	DATE:	S-23
1			3			TOTAL SHEETS
2			4			28

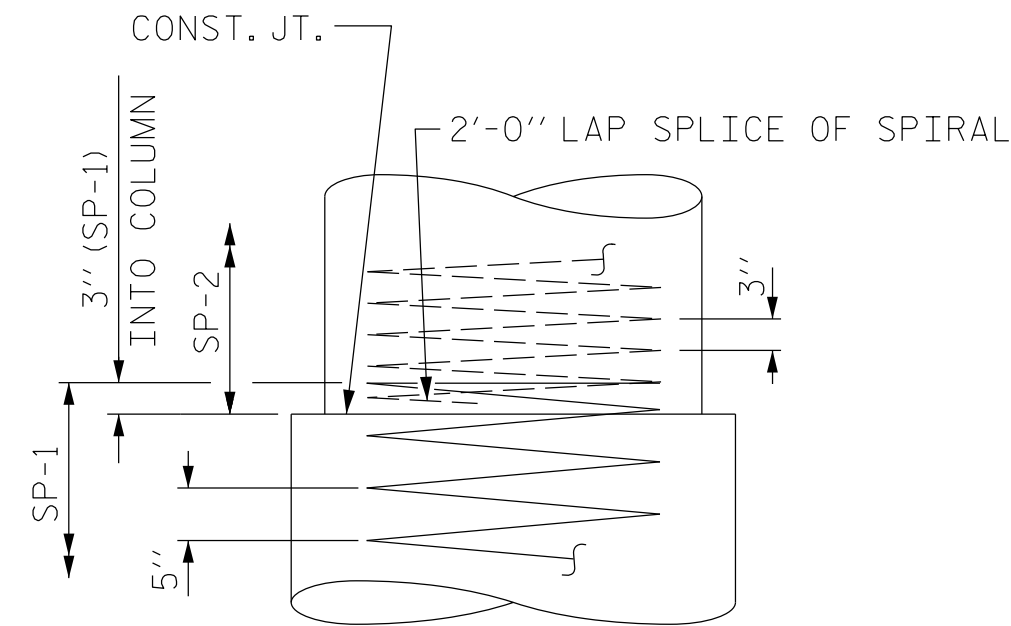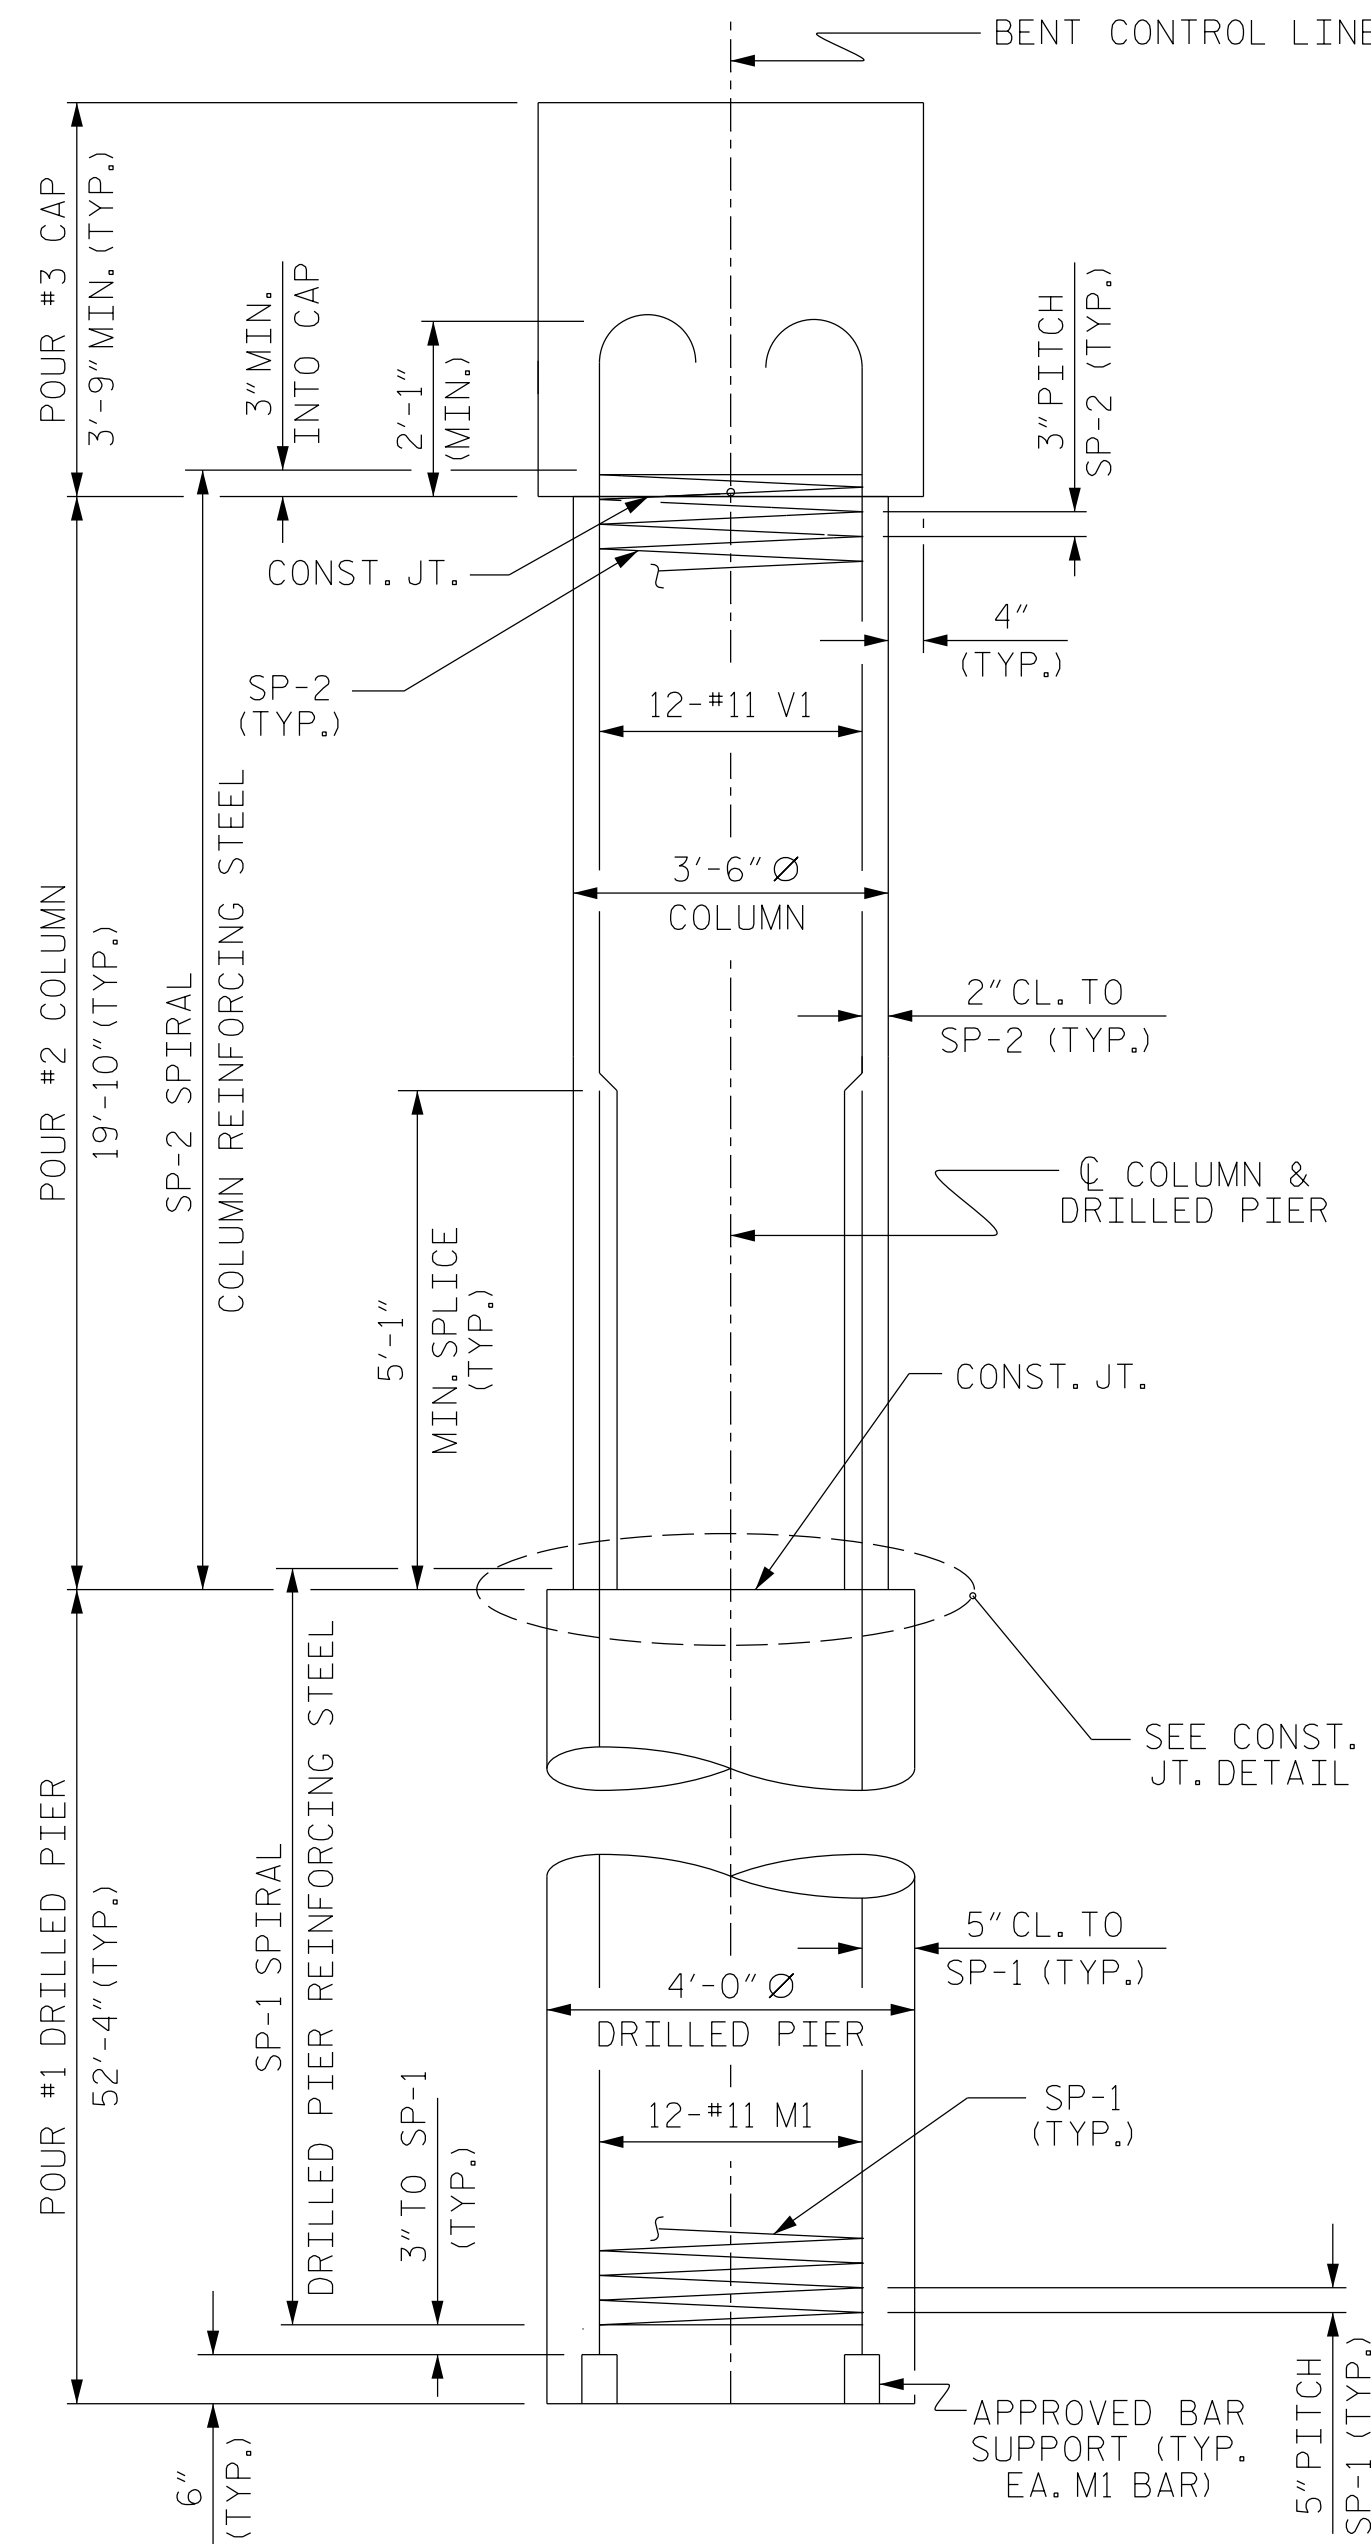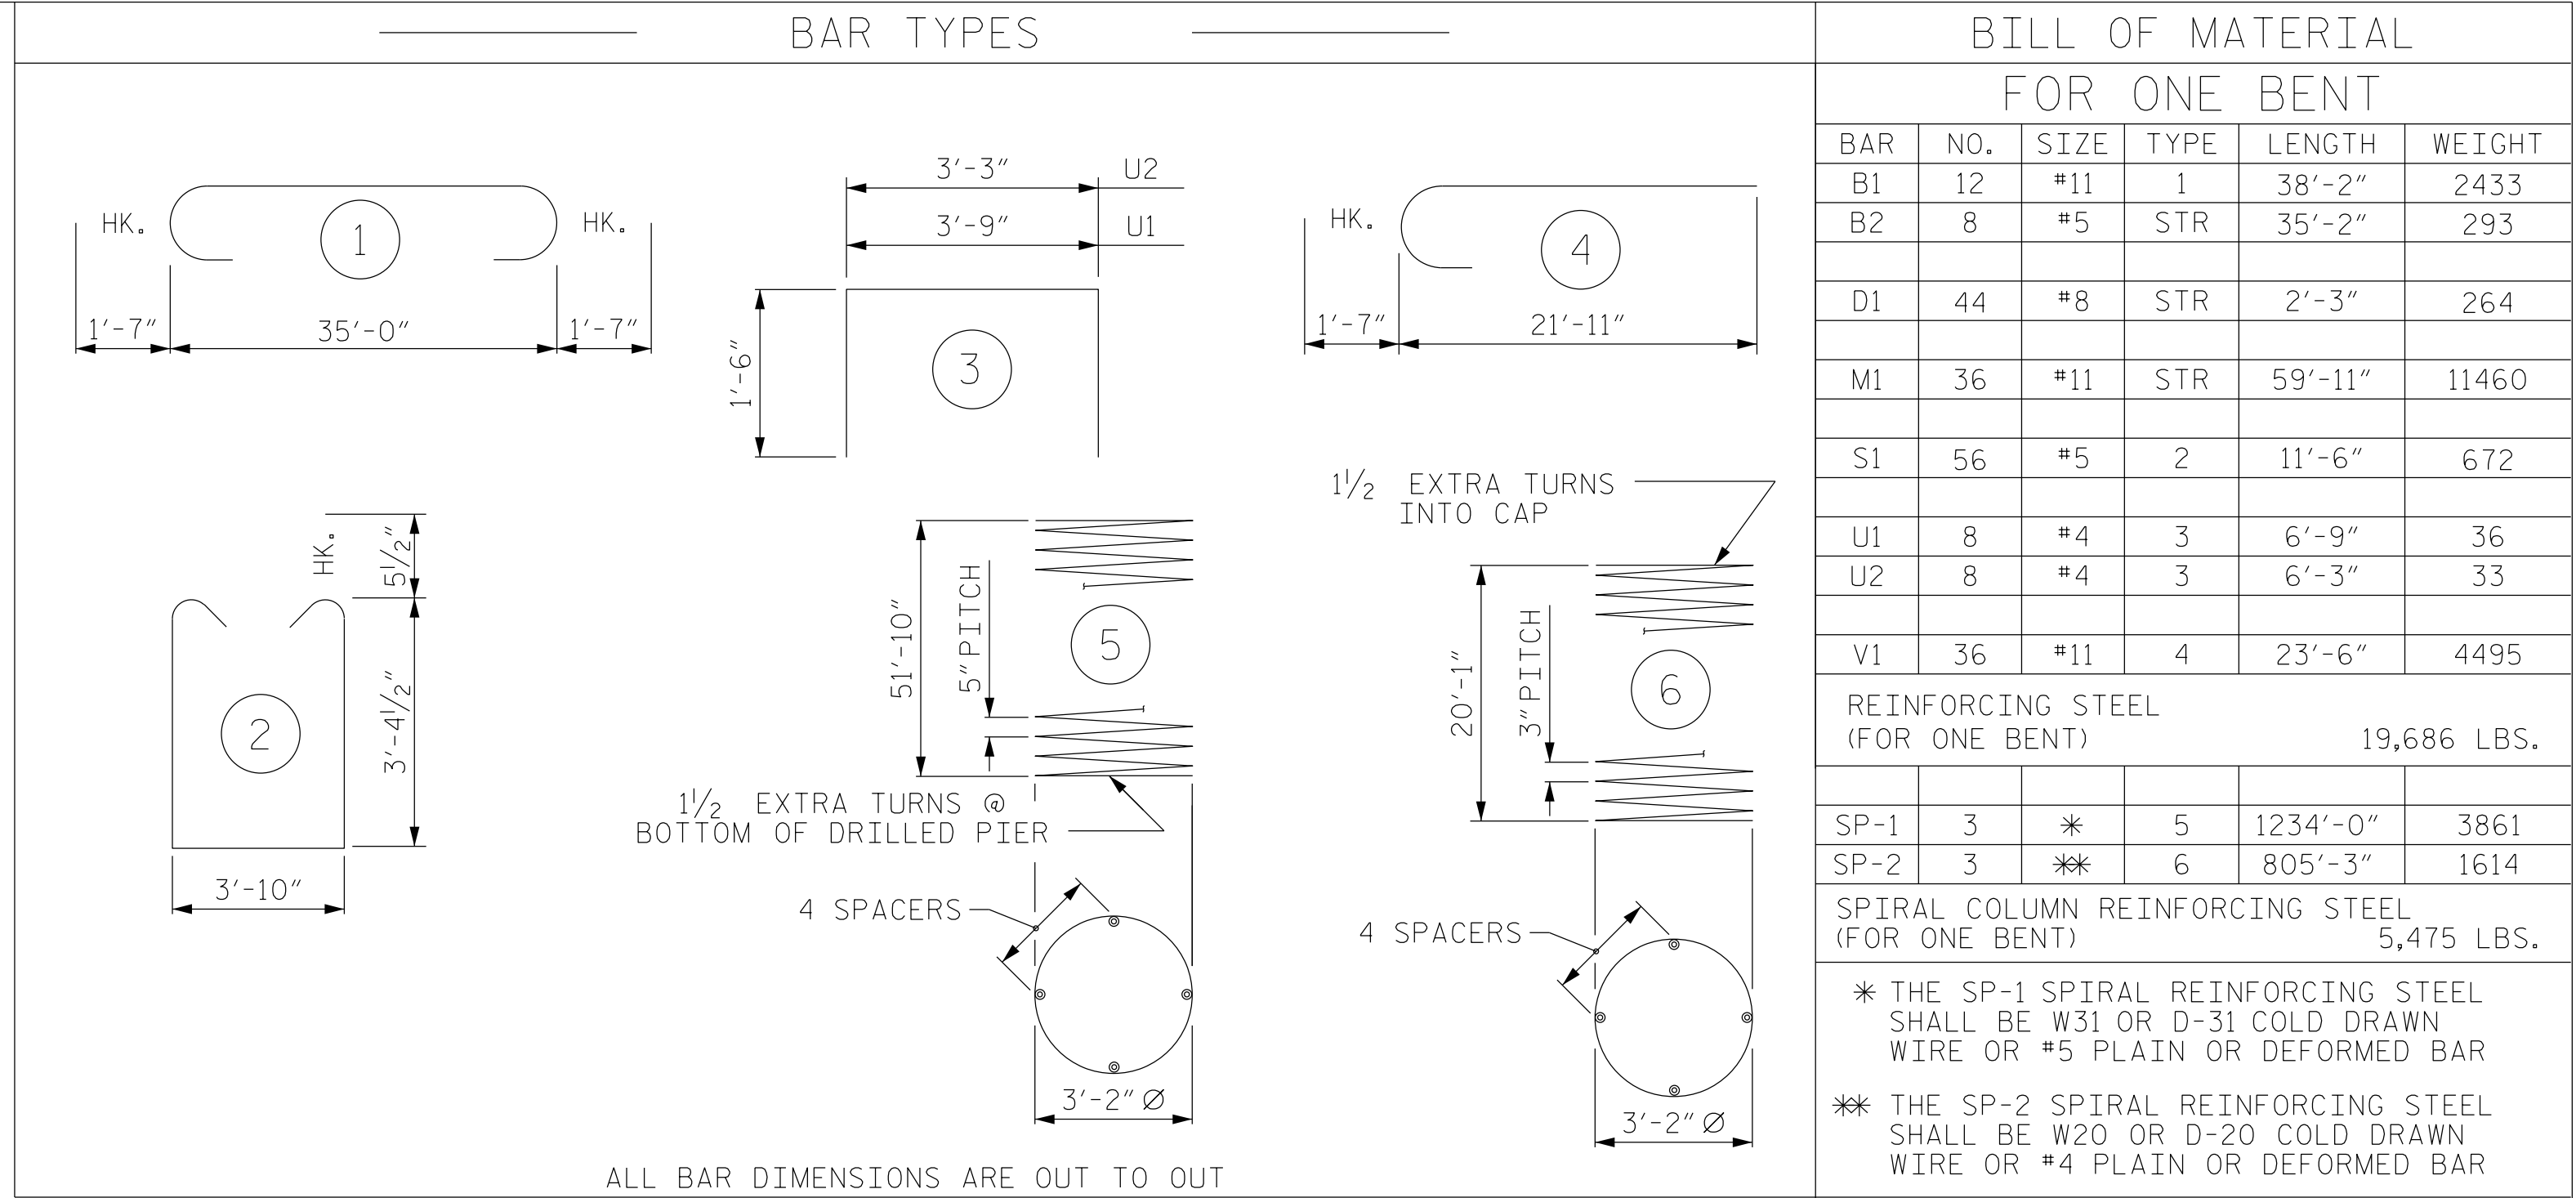

CONSTRUCTION JOINT DETAIL

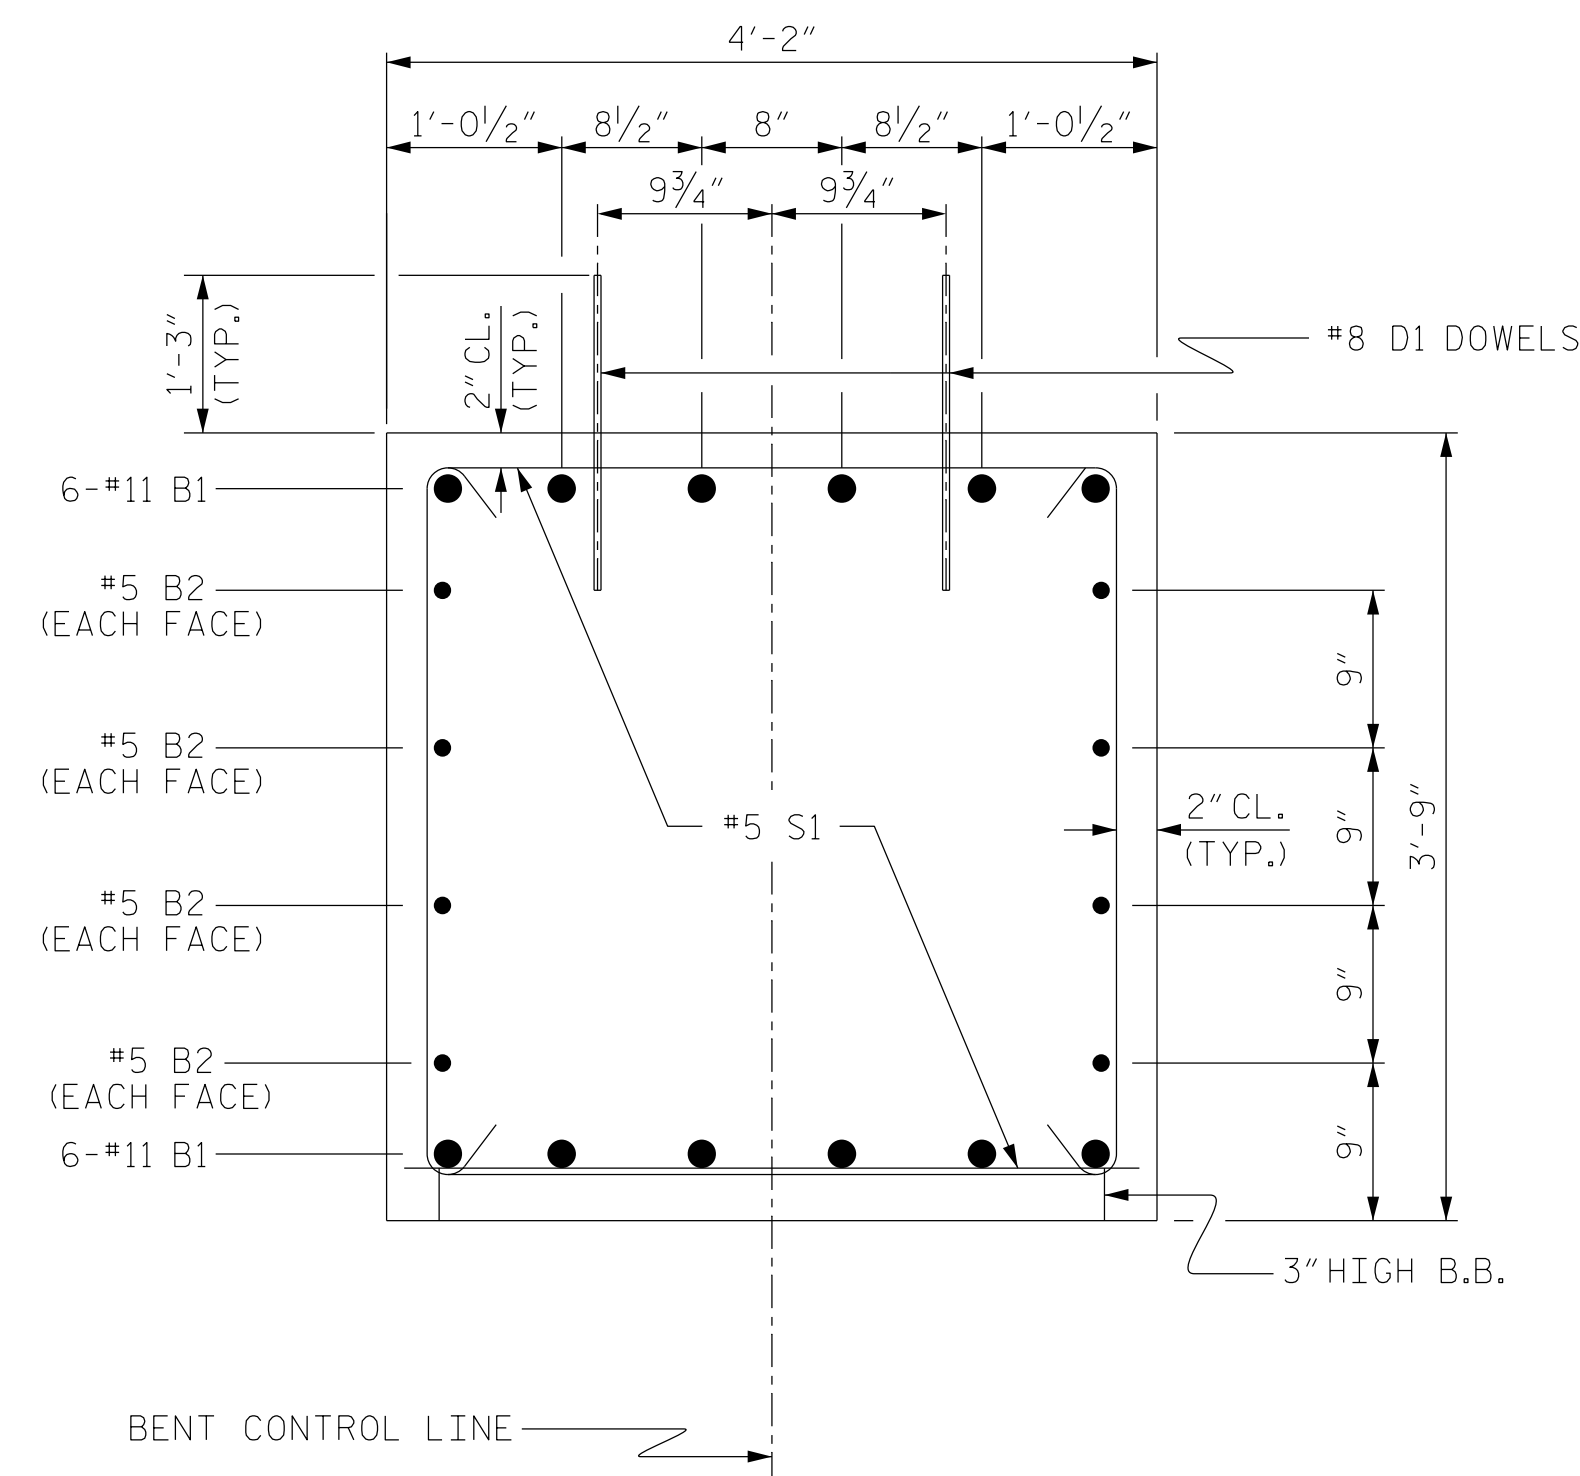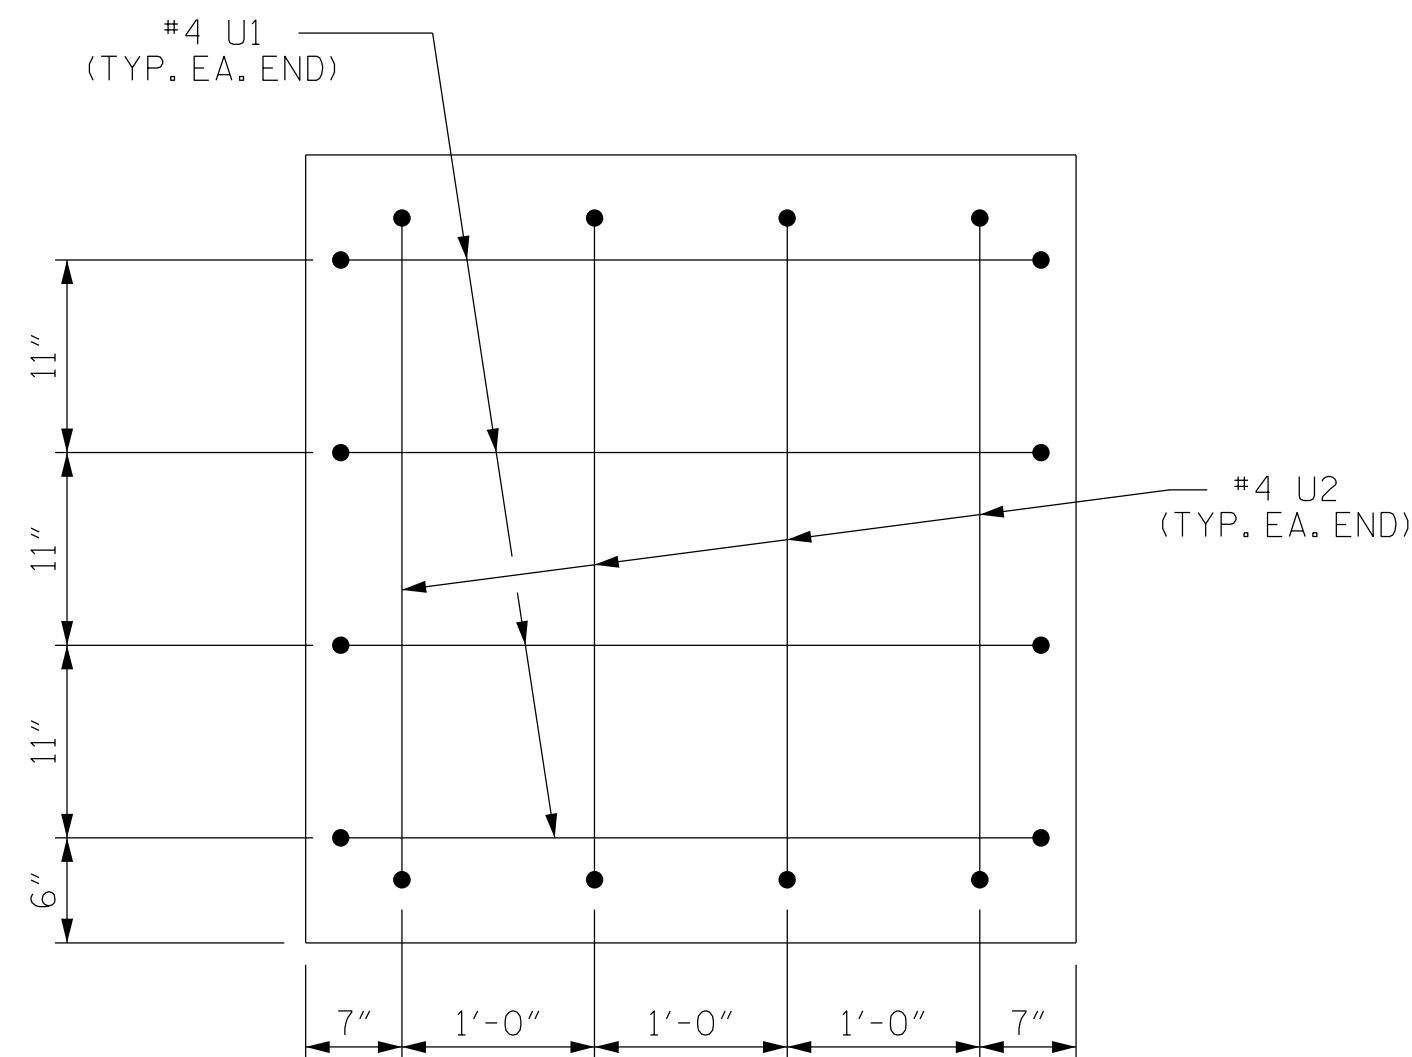

BILL OF MATERIAL					
FOR ONE BENT					
BAR	NO.	SIZE	TYPE	LENGTH	WEIGHT
B1	12	#11	1	38'-2"	2433
B2	8	#5	STR	35'-2"	293
D1	44	#8	STR	2'-3"	264
M1	36	#11	STR	59'-11"	11460
S1	56	#5	2	11'-6"	672
U1	8	#4	3	6'-9"	36
U2	8	#4	3	6'-3"	33
V1	36	#11	4	23'-6"	4495
REINFORCING STEEL (FOR ONE BENT)					19,686 LBS.
SP-1	3	*	5	1234'-0"	3861
SP-2	3	**	6	805'-3"	1614
SPIRAL COLUMN REINFORCING STEEL (FOR ONE BENT)					5,475 LBS.
* THE SP-1 SPIRAL REINFORCING STEEL SHALL BE W31 OR D-31 COLD DRAWN WIRE OR #5 PLAIN OR DEFORMED BAR					
** THE SP-2 SPIRAL REINFORCING STEEL SHALL BE W20 OR D-20 COLD DRAWN WIRE OR #4 PLAIN OR DEFORMED BAR					
CLASS A CONCRETE BREAKDOWN (FOR ONE BENT)					
POUR #2 (COLUMNS)					21.3 C.Y.
POUR #3 (CAP)					20.6 C.Y.
TOTAL CLASS A CONCRETE					41.9 C.Y.
DRILLED PIERS; (FOR ONE BENT)					
DRILLED PIER CONCRETE					
POUR #1 (DRILLED PIERS)					73.1 C.Y.

END ELEVATION

END OF CAP VIEW

SECTION THRU CAP

DRAWN BY : J. SCACCA DATE : 12/2025
 CHECKED BY : M. ACOSTA DATE : 12/2025
 DESIGN ENGINEER OF RECORD: T. LAWS DATE : 07/2026

7/15/2026
c:\workdir\ncdot-pw.bentley.com.ncdot-pw-01\matthew_acosta\d0380706\401_045_BP6.R019-SMU.B_S-24_420074.dgn
AcostaM

DOCUMENT NOT CONSIDERED
FINAL UNLESS ALL
SIGNATURES COMPLETED

PRELIMINARY PLANS
DO NOT USE FOR
CONSTRUCTION

RS&H

RS&H Architects-Engineers-Planners, Inc.

8521 Six Forks Road, Suite 400
Raleigh, NC 27615
919-926-4100 FAX 919-846-9080
www.rsandh.com
North Carolina License Nos. 50173 * F-0493 * C-28

PROJECT NO. BP6.R019
HARNETT COUNTY
 STATION: 16+30.00 -L-

SHEET 2 OF 2

STATE OF NORTH CAROLINA
DEPARTMENT OF TRANSPORTATION
RALEIGH

SUBSTRUCTURE

BENT NO. 1 DETAILS

REVISIONS						SHEET NO. S-24
NO.	BY:	DATE:	NO.	BY:	DATE:	
1			3			TOTAL SHEETS 28
2			4			

NOTES

STIRRUPS IN CAP MAY BE SHIFTED AS NECESSARY TO CLEAR DOWELS.

HOOKS ON "V" BARS MAY BE TURNED AS NECESSARY FOR PLACING REINFORCING STEEL.




FOR DRILLED PIERS,SEE SECTION 411 OF THE STANDARD SPECIFICATIONS.

ALL STEEL IN THE DRILLED PIERS IS INCLUDED IN THE PAY ITEMS FOR "REINFORCING STEEL" AND "SPIRAL COLUMN REINFORCING STEEL."

★ INVERT ALTERNATE STIRRUPS.

THE LOCATION OF THE CONSTRUCTION JOINT IN THE DRILLED PIERS IS BASED ON AN APPROXIMATE GROUND LINE ELEVATION. IF THE CONSTRUCTION JOINT IS ABOVE THE ACTUAL GROUND LINE ELEVATION, THE CONTRACTOR SHALL PLACE THE CONSTRUCTION JOINT ONE FOOT BELOW THE GROUND LINE.

THE CONTRACTOR'S ATTENTION IS CALLED TO THE FACT THAT THE LONGITUDINAL REINFORCEMENT FOR DRILLED PIERS IS DETAILED WITH 3 FEET OF EXTRA LENGTH.

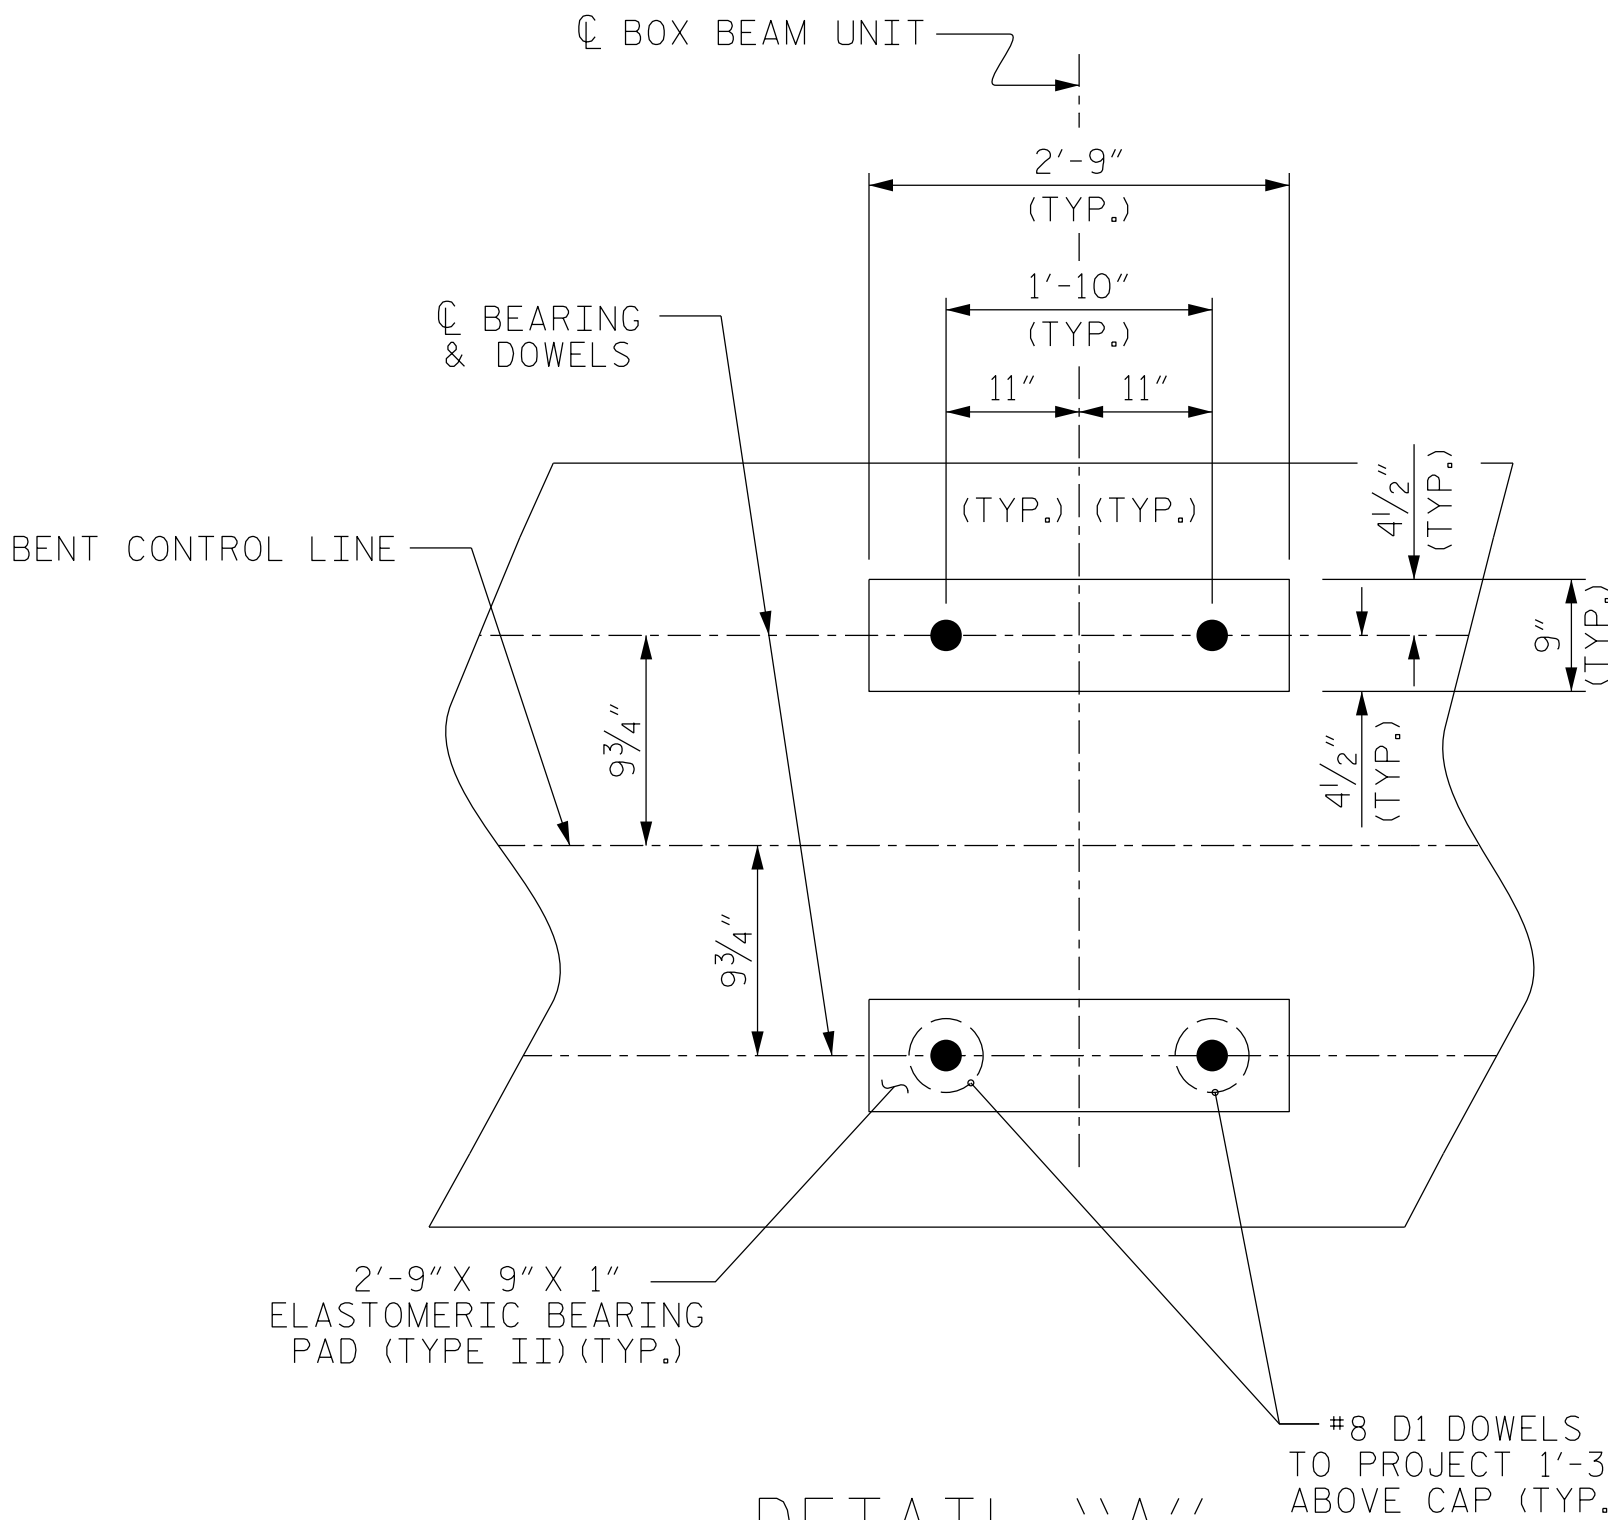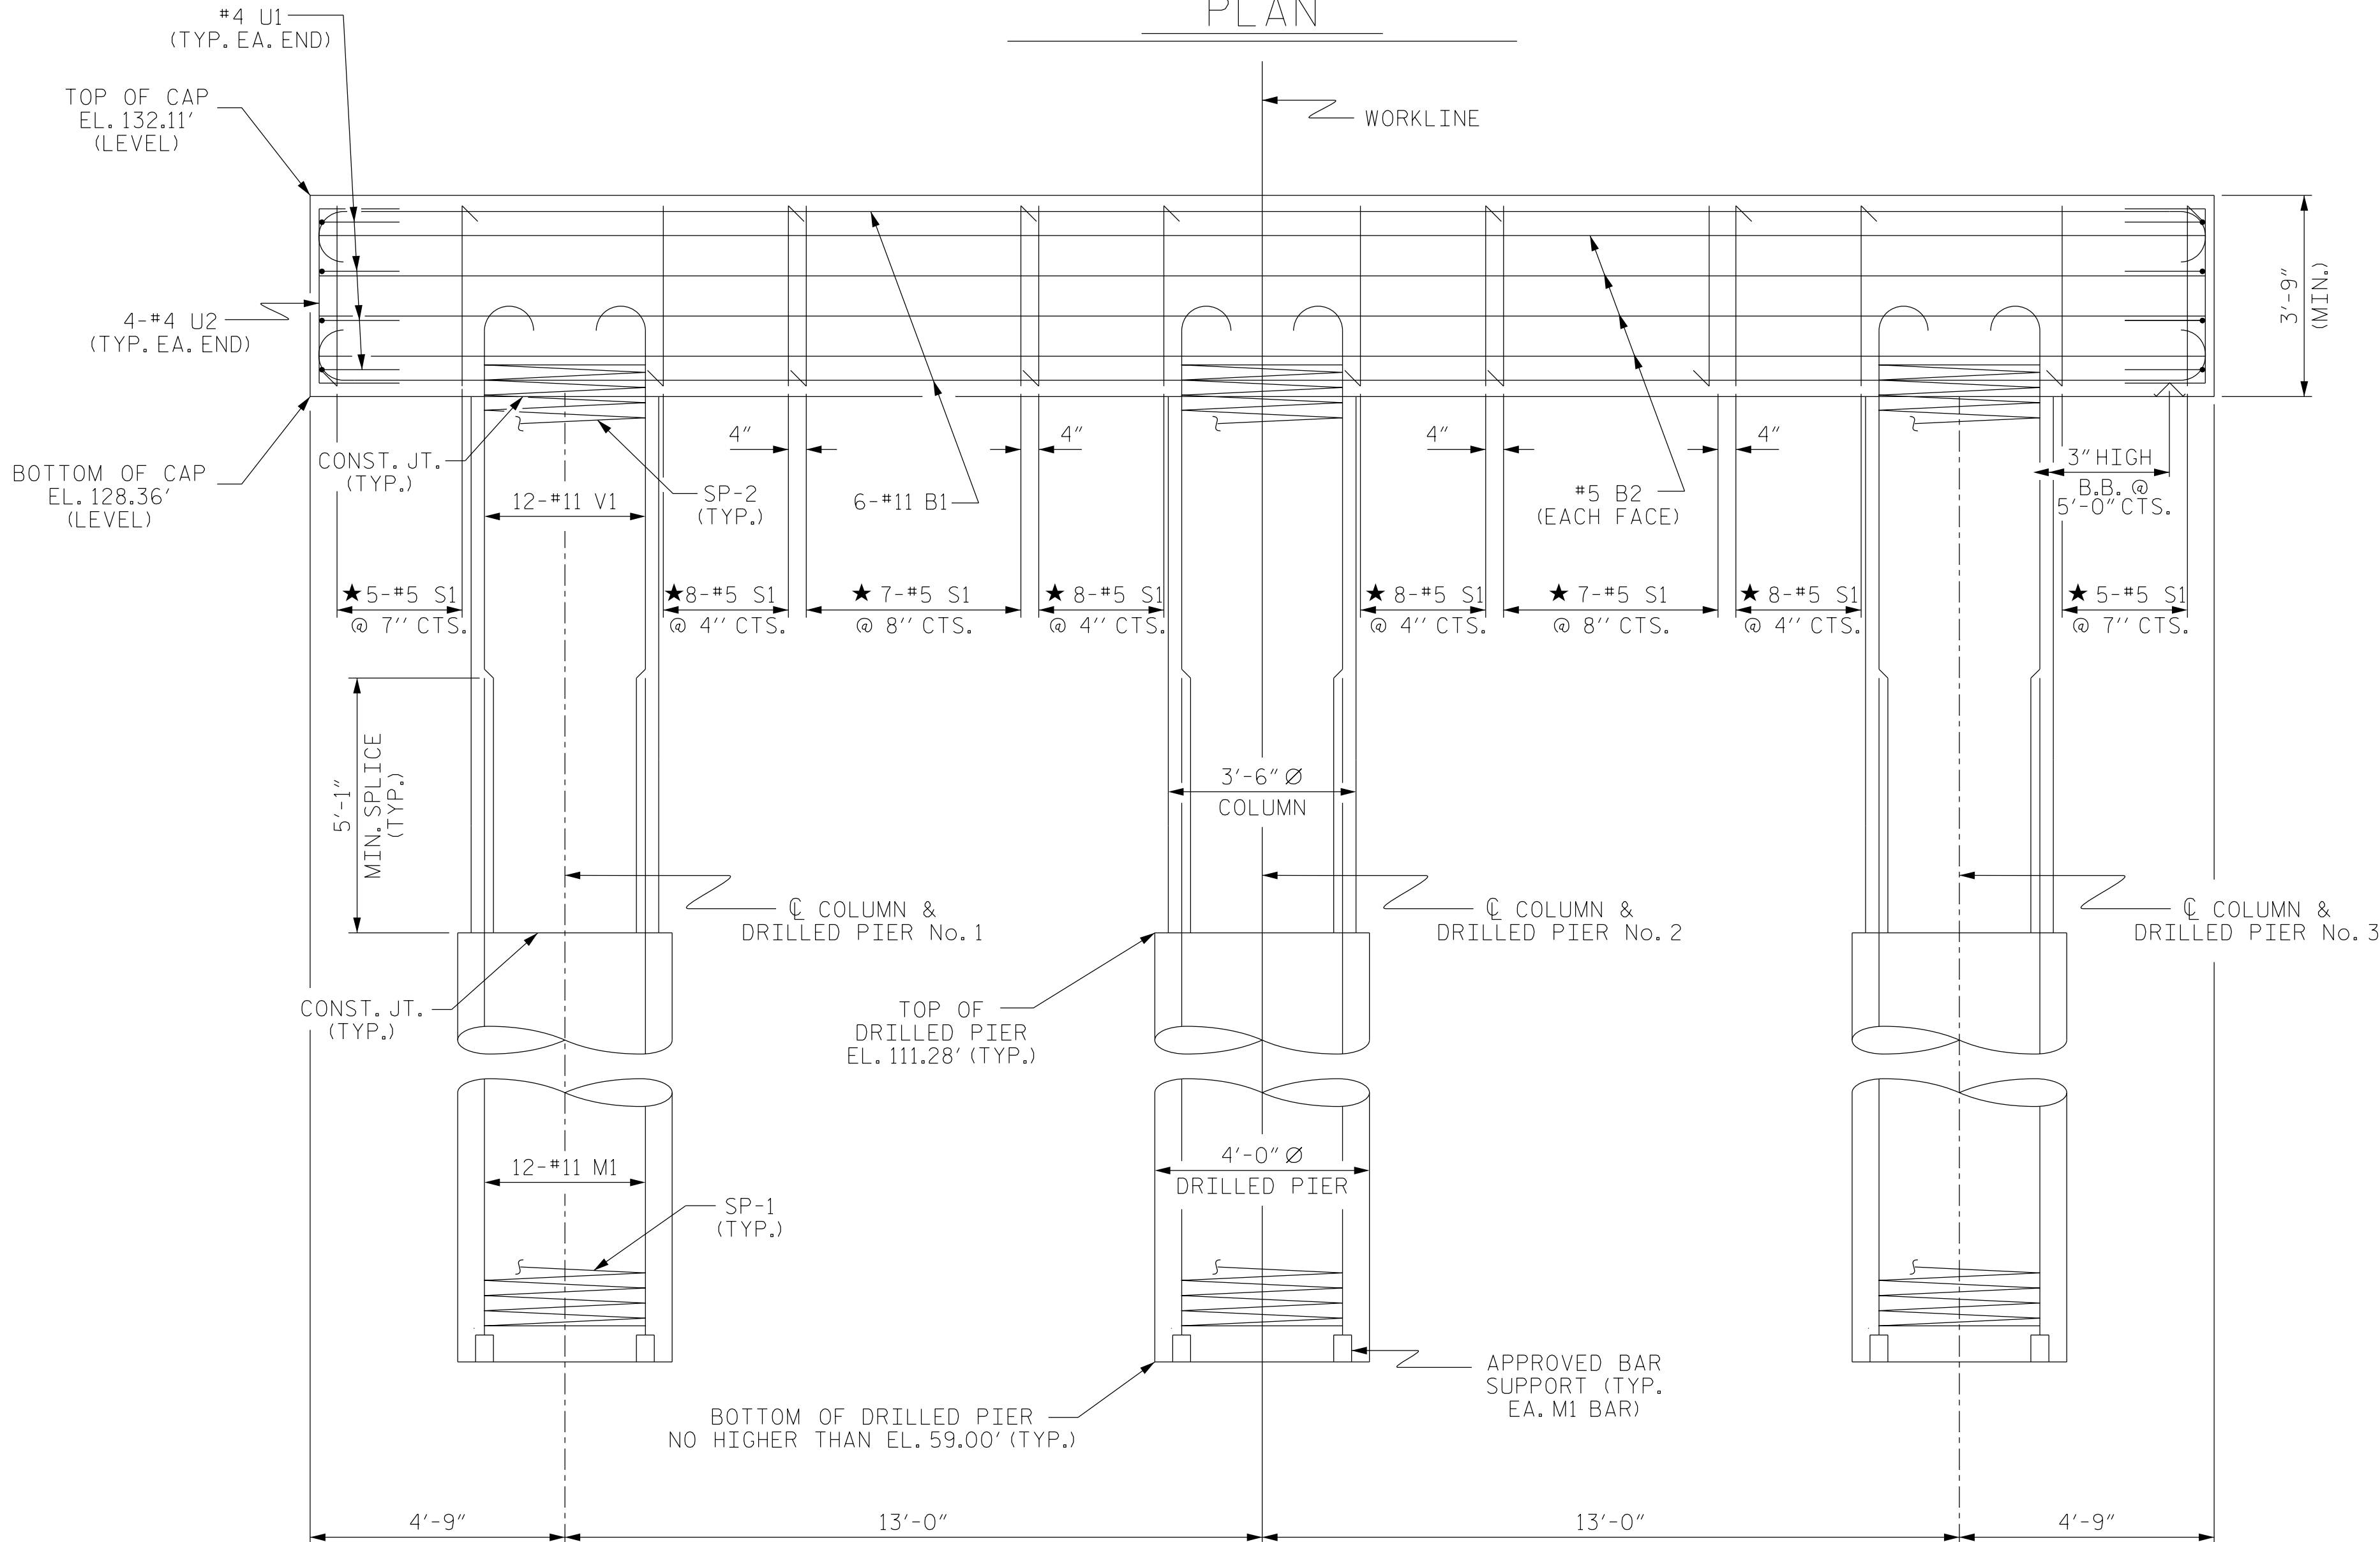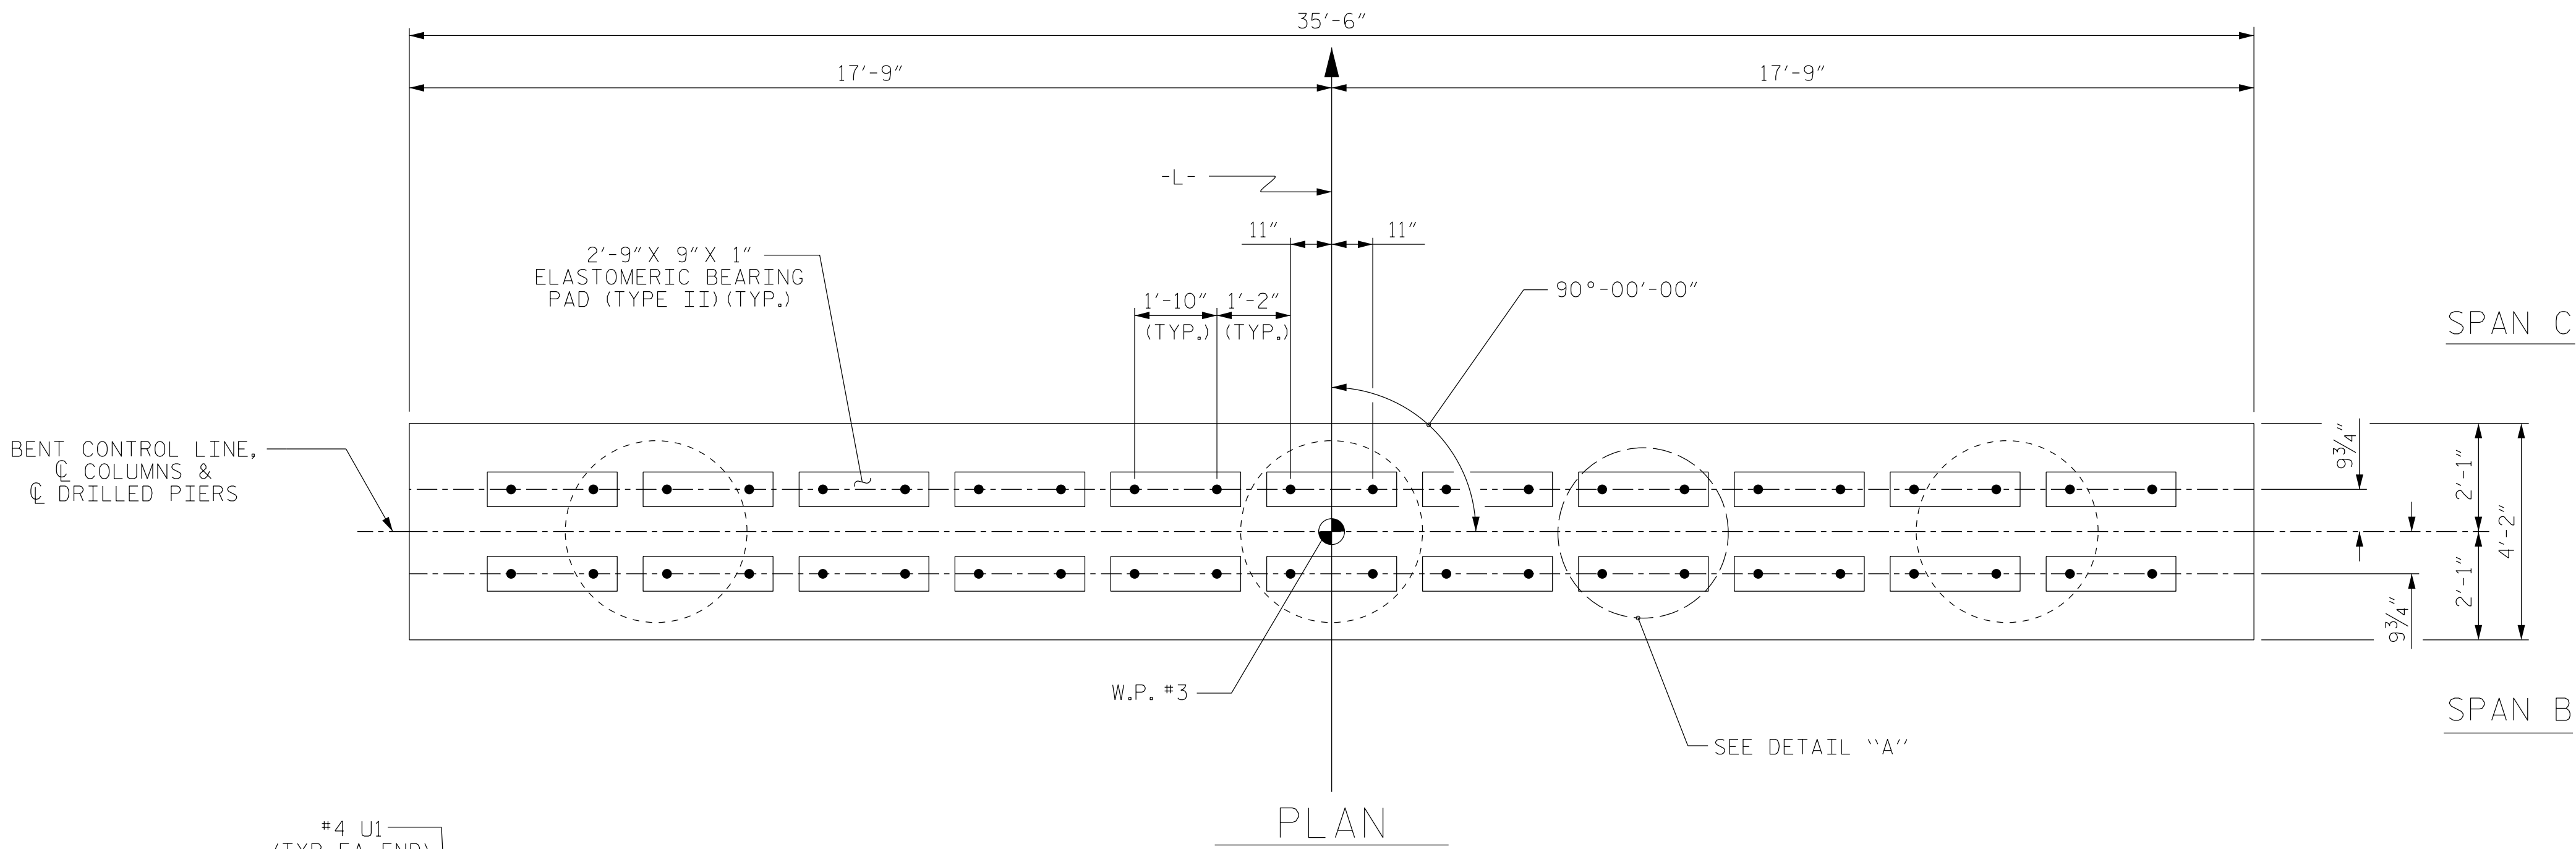

PROJECT NO. **BP6.R019**

HARNETT COUNTY

STATION: **16+30.00 -L-**

SHEET 1 OF 2

PRELIMINARY PLANS
DO NOT USE FOR
CONSTRUCTION

RS&H

RS&H Architects-Engineers-Planners, Inc.
8521 Six Forks Road, Suite 400
Raleigh, NC 27615
919-926-4100 FAX 919-946-9080
www.rsandh.com
North Carolina License Nos. 90073 / 1-6480 / C-38

STATE OF NORTH CAROLINA
DEPARTMENT OF TRANSPORTATION
RALEIGH

SUBSTRUCTURE

BENT NO. 2

REVISIONS

NO.	BY:	DATE:	NO.	BY:	DATE:
1			3		
2			4		

SHEET NO.







S-25
TOTAL
SHEETS
28

DIMENSIONS & REINFORCING STEEL ARE TYPICAL FOR EACH COLUMN & DRILLED PIER UNLESS OTHERWISE NOTED.

DOCUMENT NOT CONSIDERED
FINAL UNLESS ALL
SIGNATURES COMPLETED

DRAWN BY : **J. SCACCA** DATE : **12/2025**
CHECKED BY : **M. ACOSTA** DATE : **12/2025**
DESIGN ENGINEER OF RECORD: **T. LAWS** DATE : **07/2026**

7/15/2026
c:\work\dir\ncdot-pw.bentley.com\ncdot-pw-01\matthew_acosta\d0380706\401.047_BP6.R019.SMU.B.S-25.420074.dgn
AcostaM

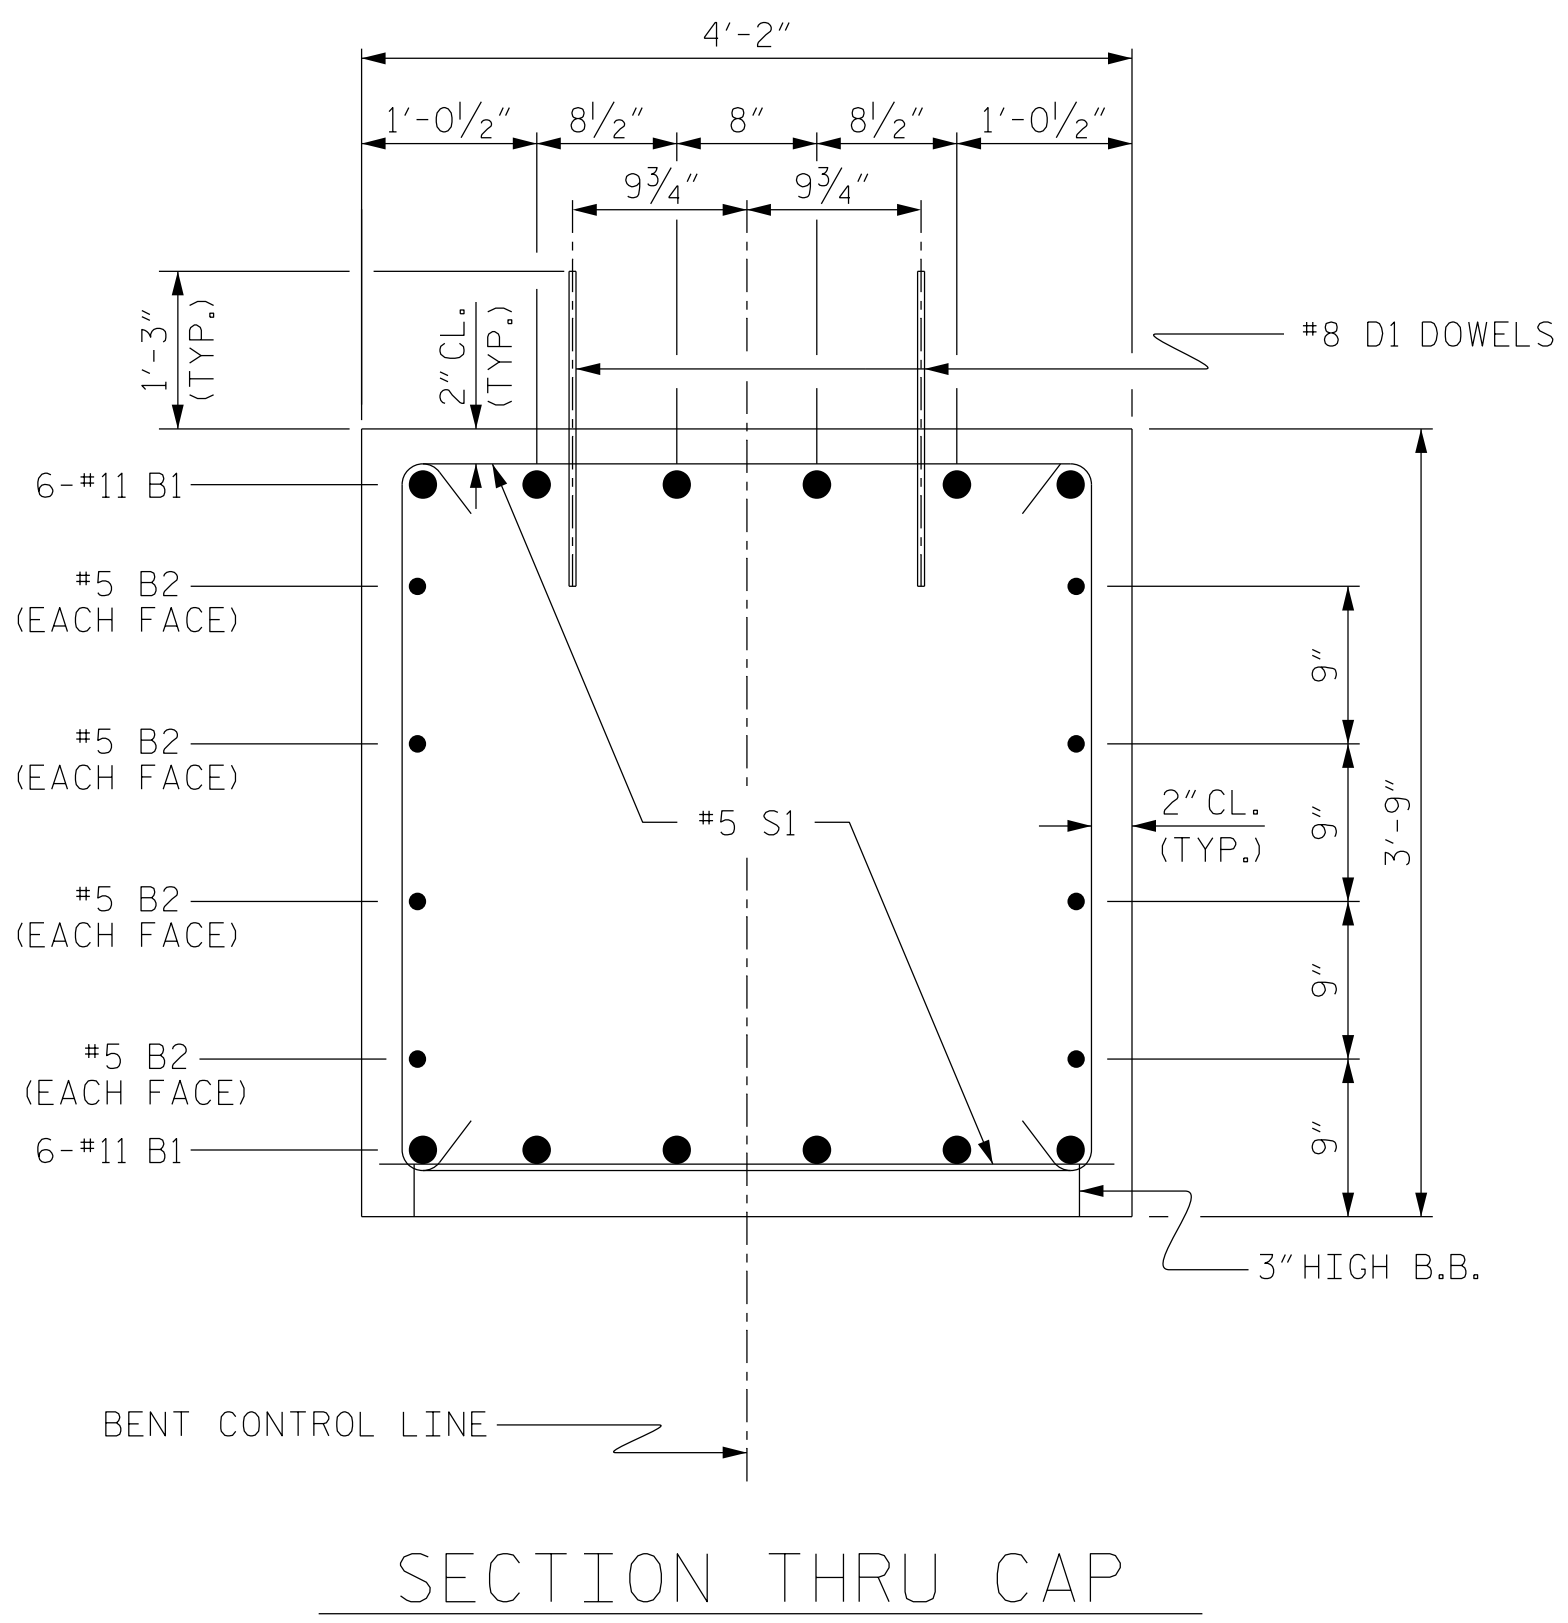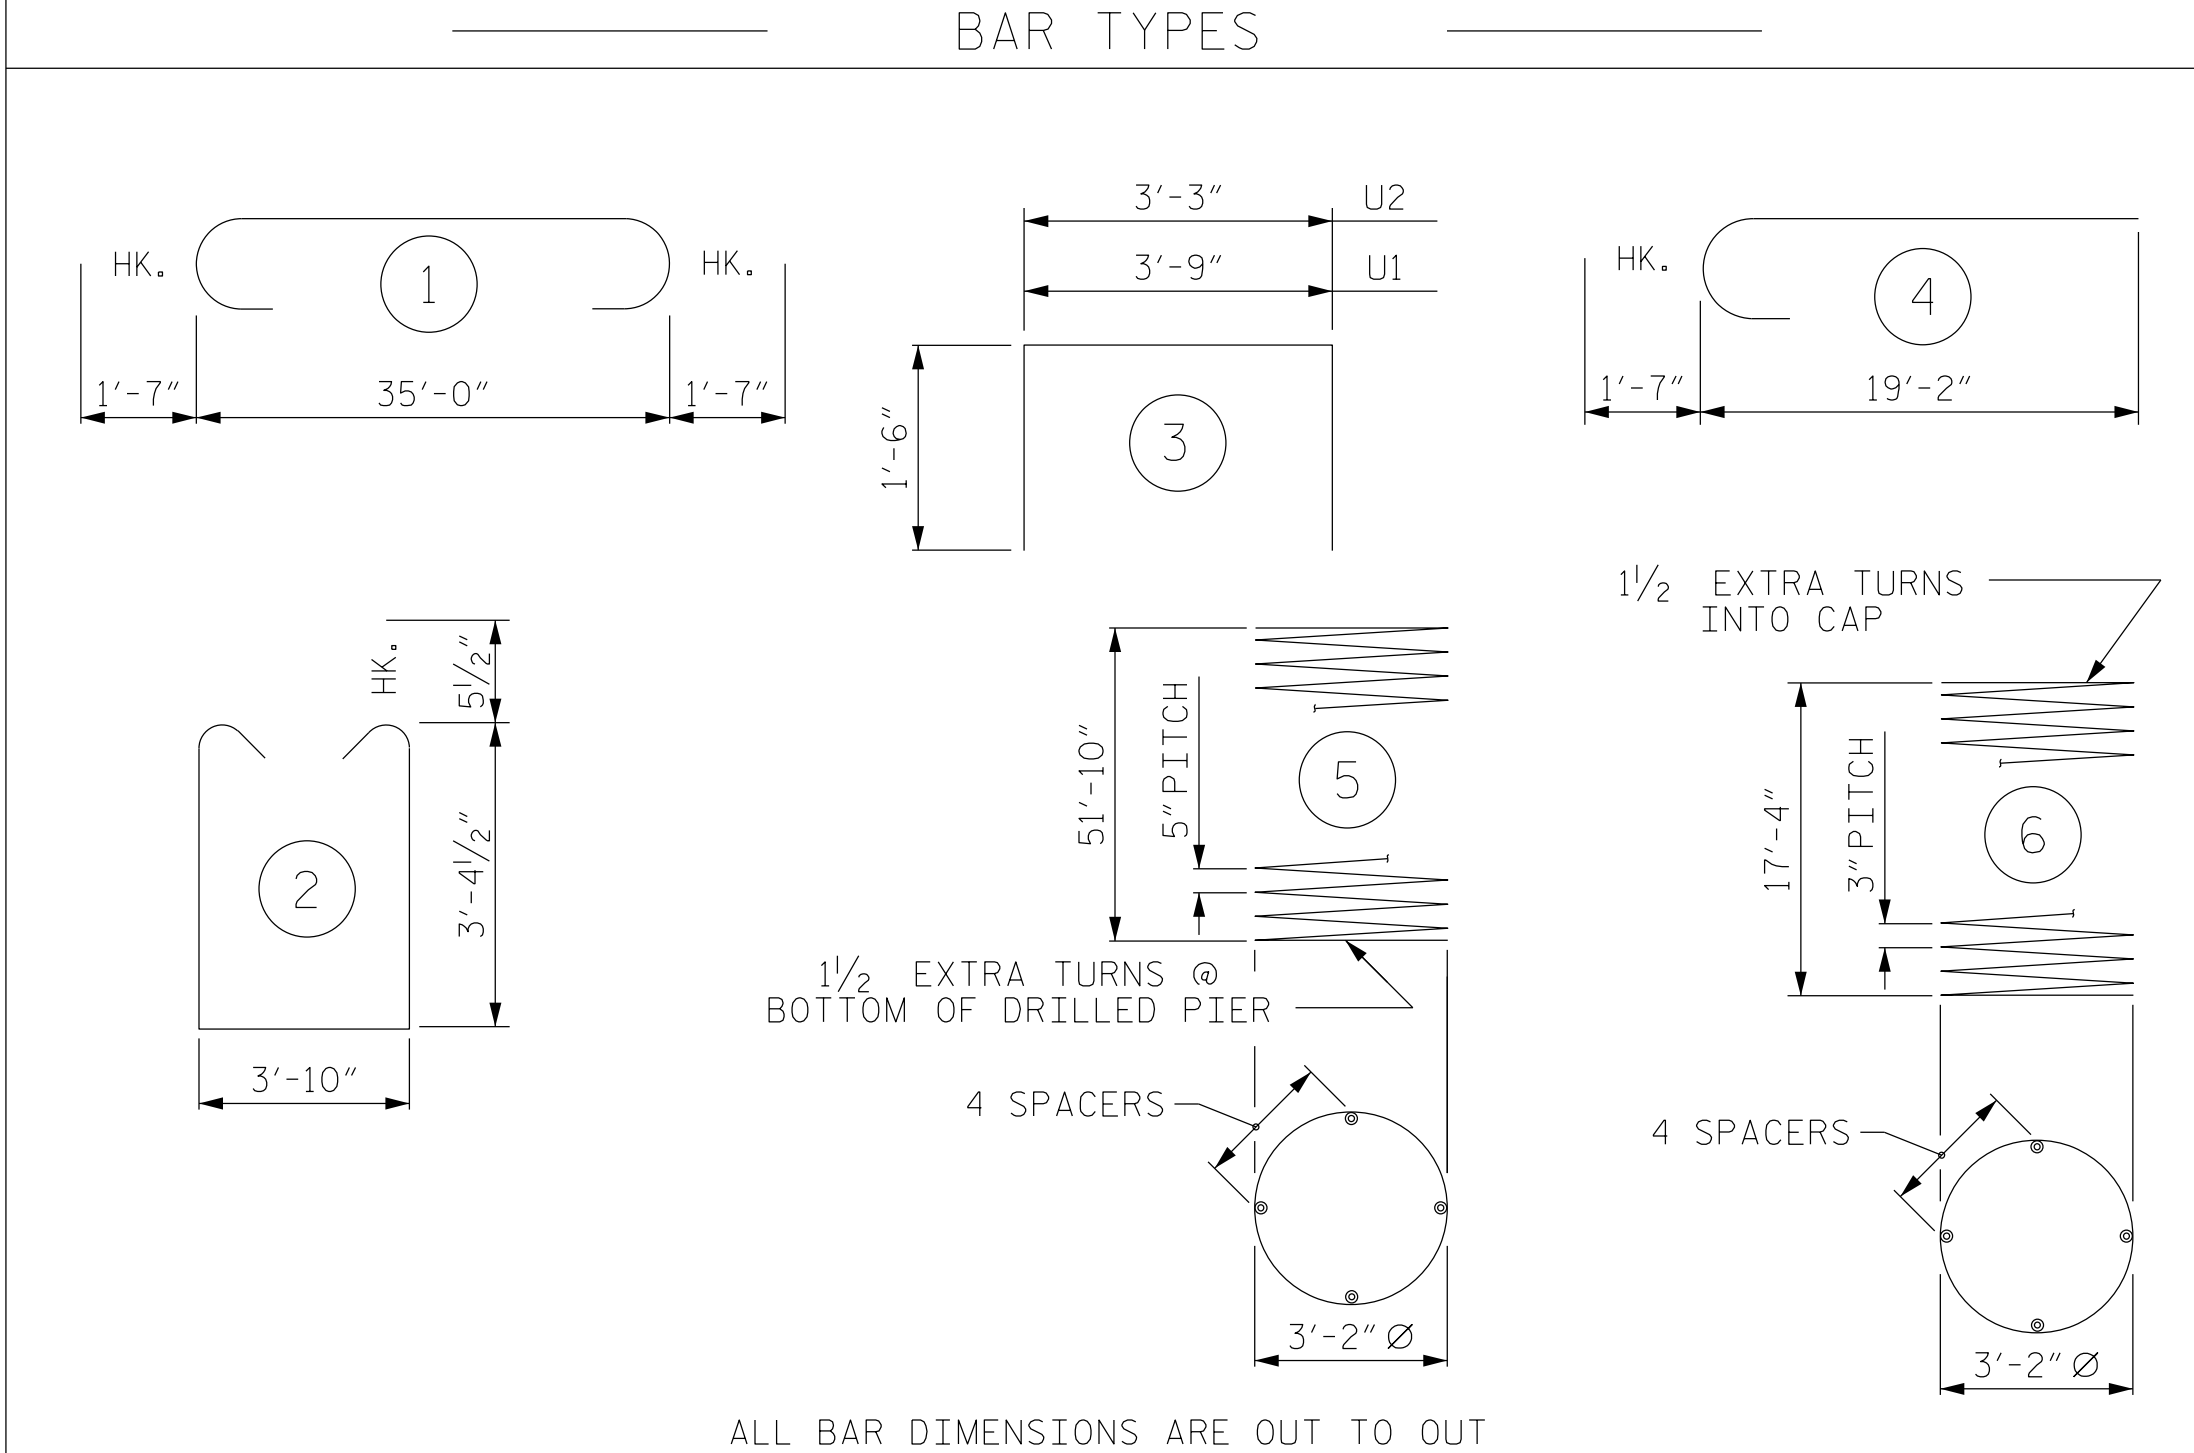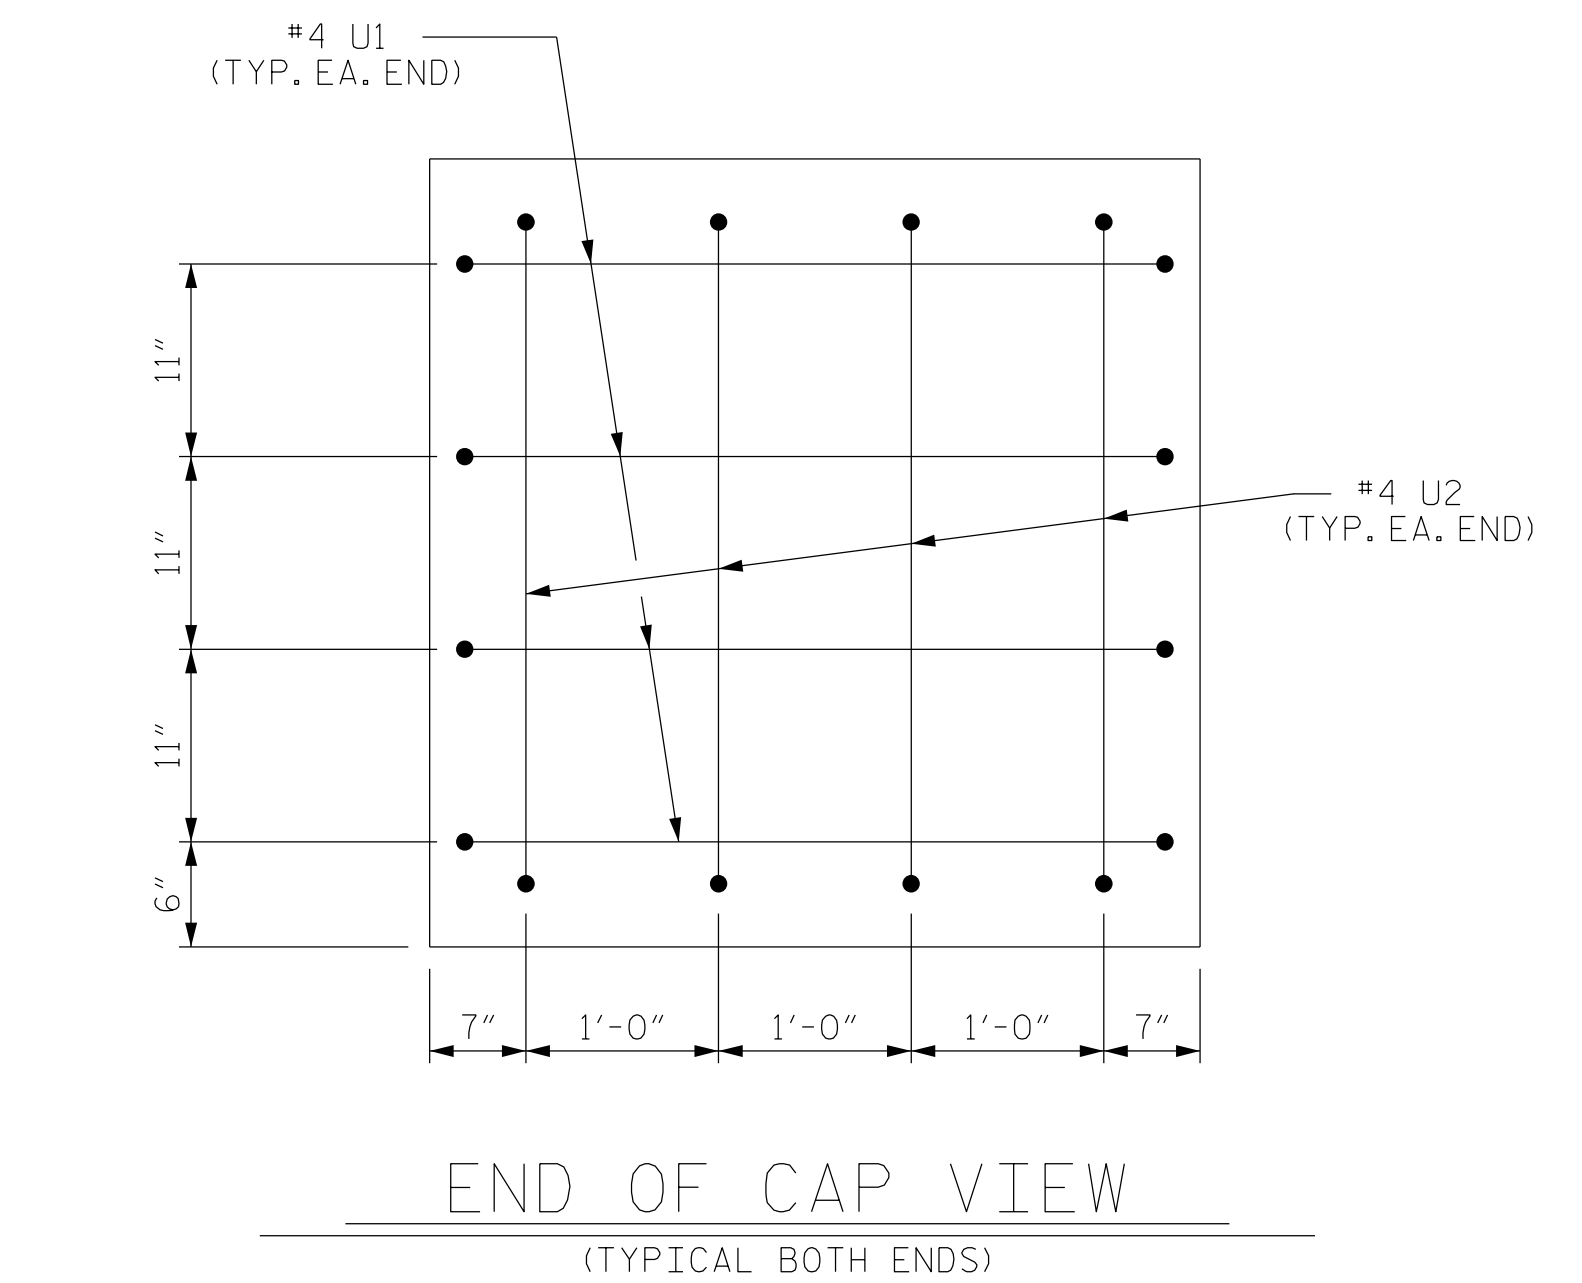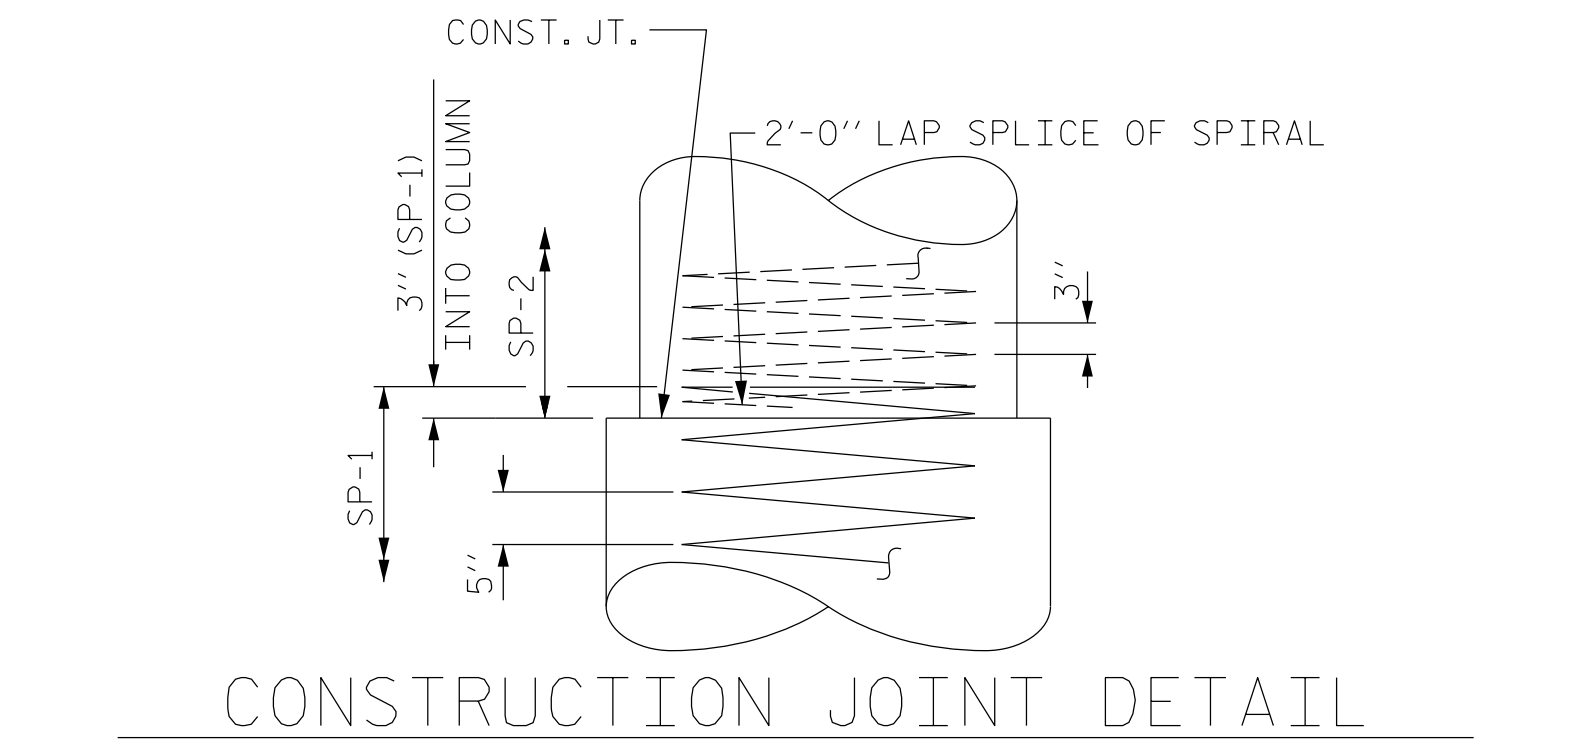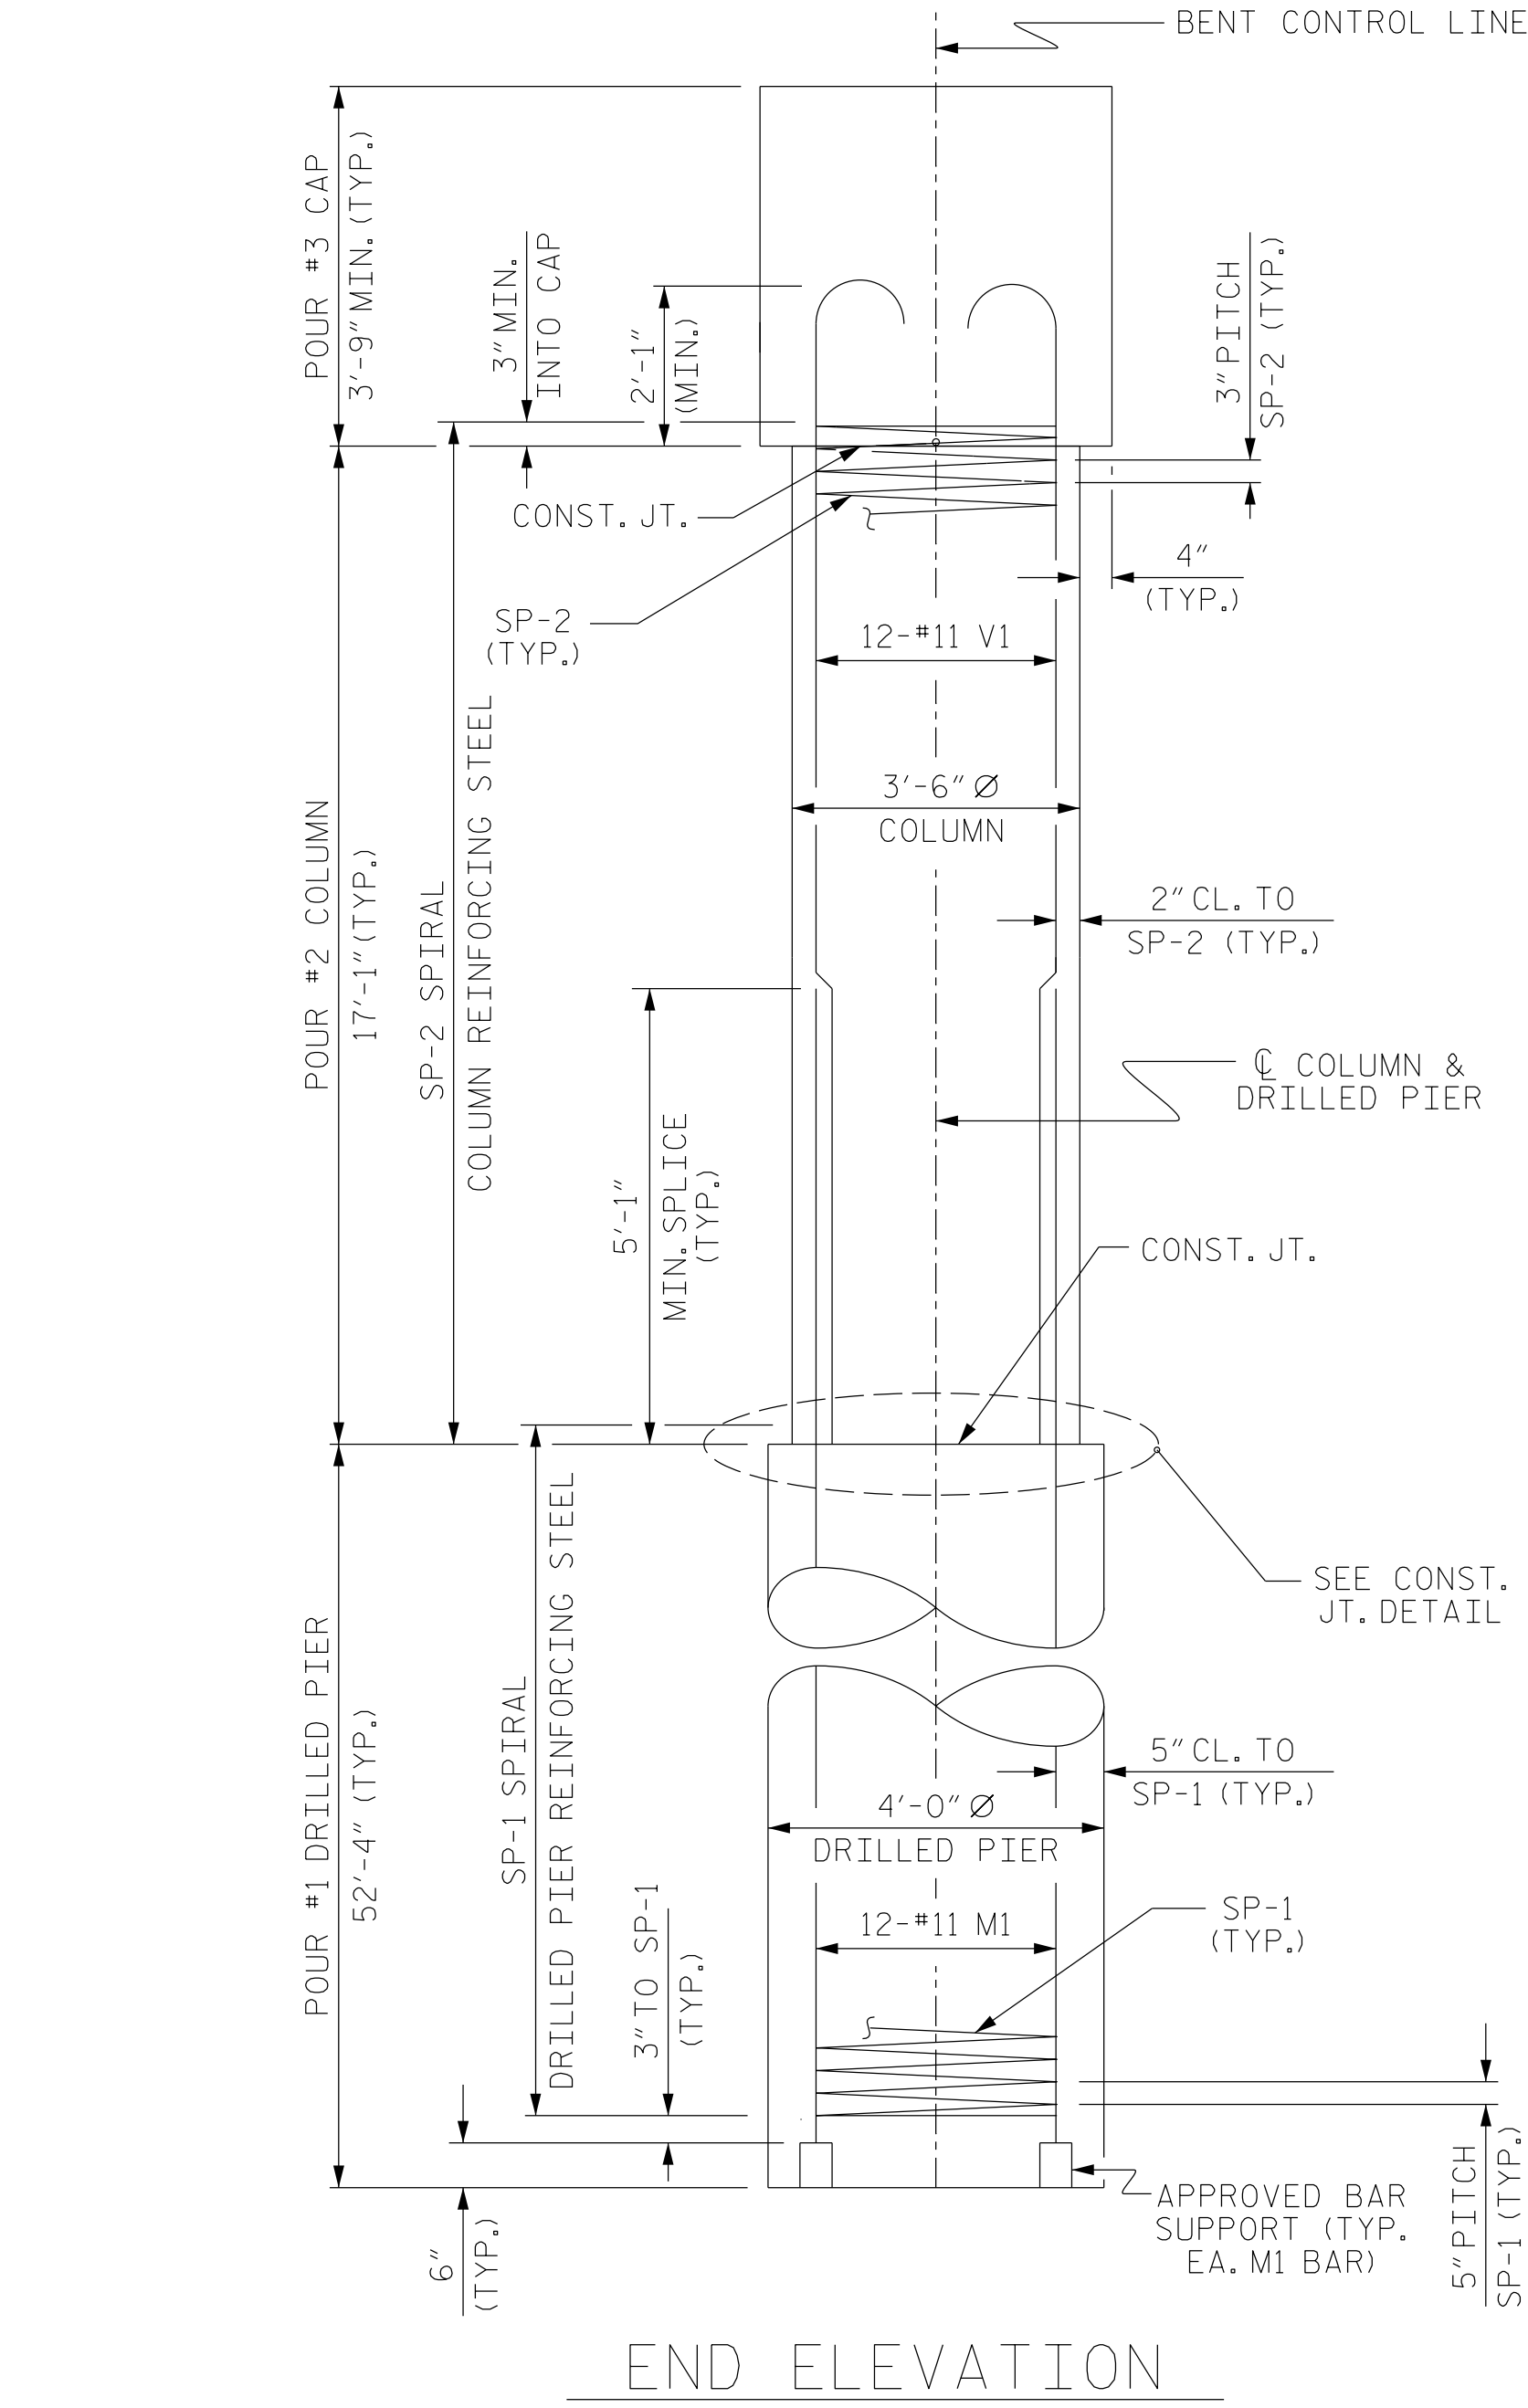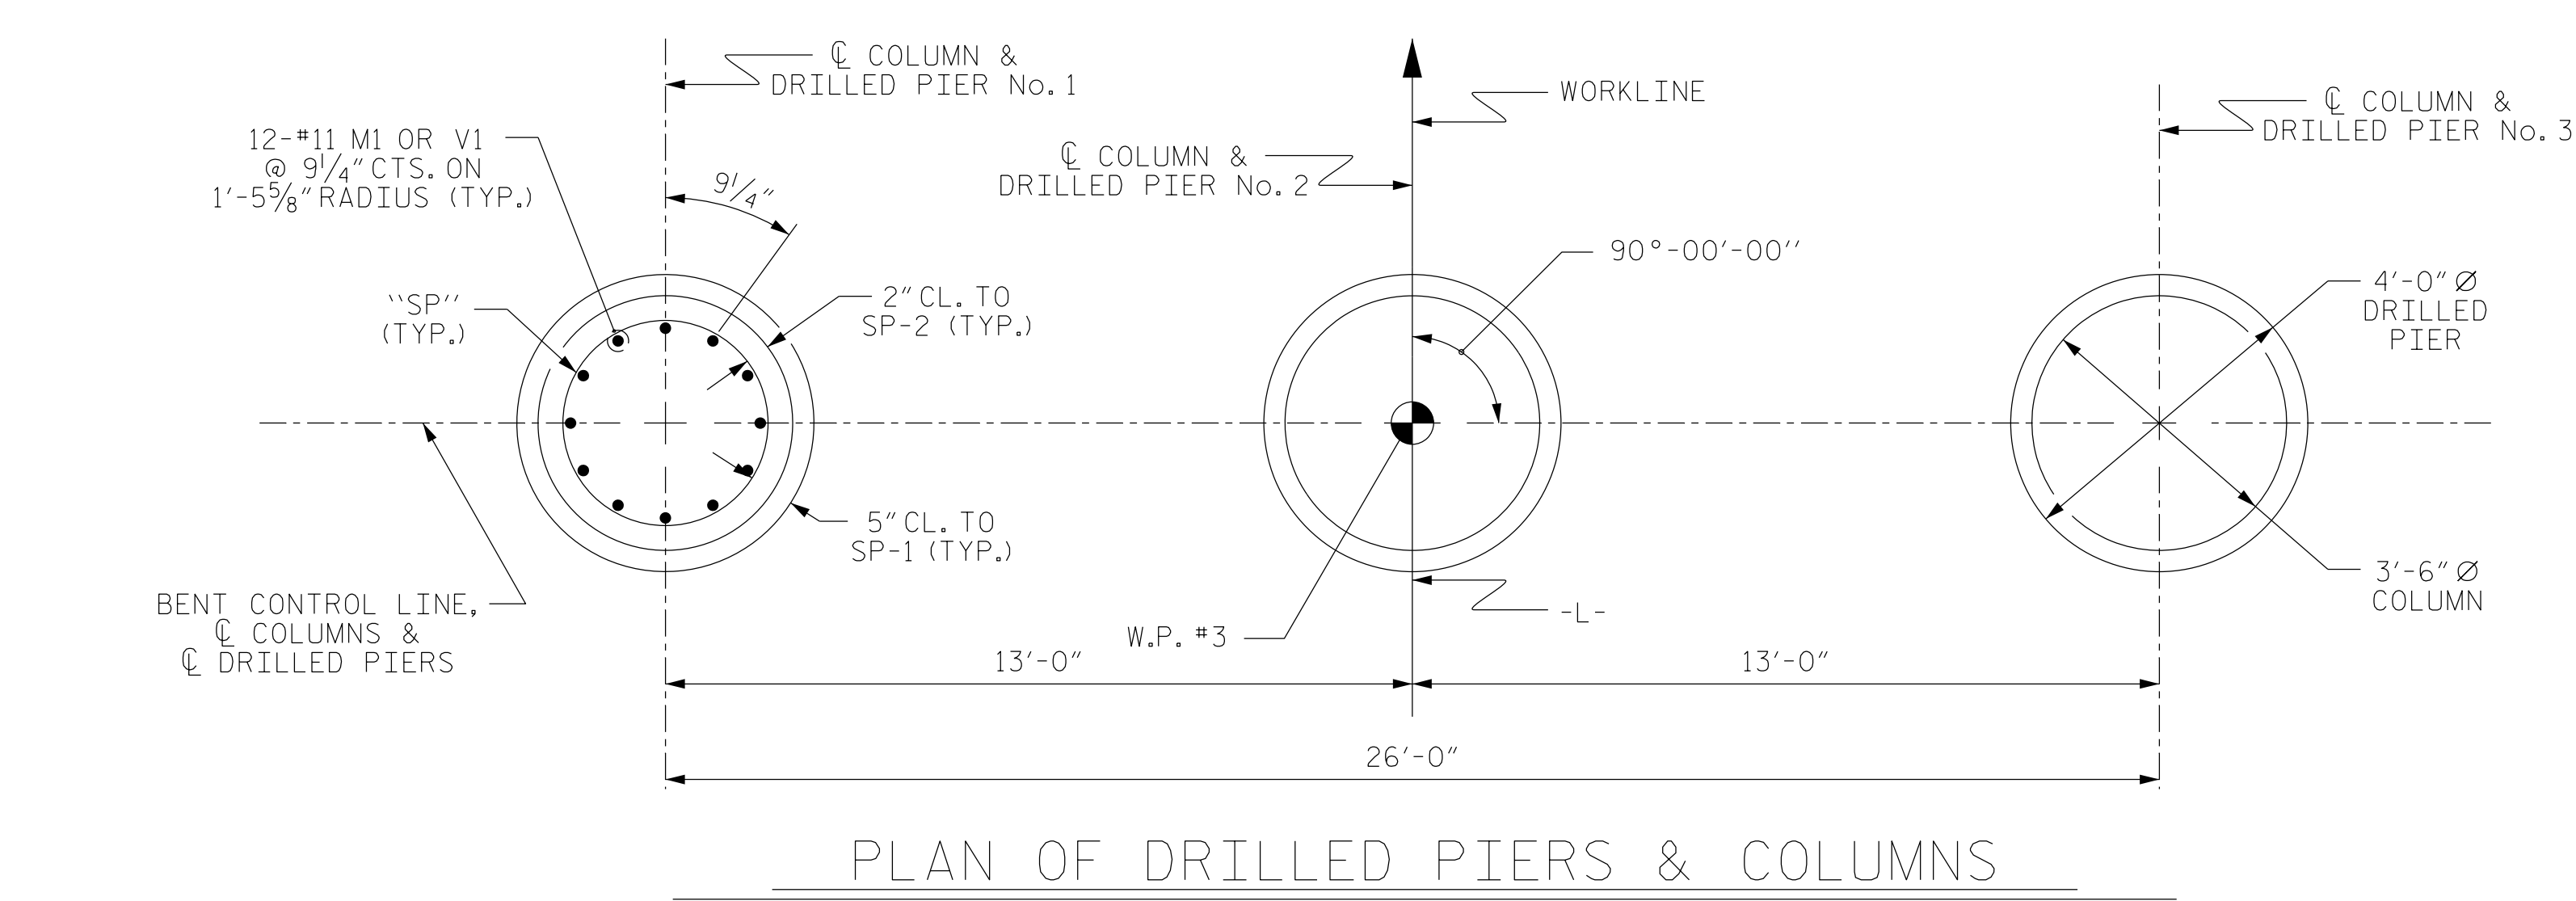

BILL OF MATERIAL FOR ONE BENT						
BAR	NO.	SIZE	TYPE	LENGTH	WEIGHT	
B1	12	#11	1	38'-2"	2433	
B2	8	#5	STR	35'-2"	293	
D1	44	#8	STR	2'-3"	264	
M1	36	#11	STR	59'-11"	11460	
S1	56	#5	2	11'-6"	672	
U1	8	#4	3	6'-9"	36	
U2	8	#4	3	6'-3"	33	
V1	36	#11	4	20'-9"	3969	
REINFORCING STEEL (FOR ONE BENT)					19,160 LBS.	
SP-1	3	*	5	1234'-0"	3861	
SP-2	3	**	6	697'-4"	1397	
SPIRAL COLUMN REINFORCING STEEL (FOR ONE BENT)					5,258 LBS.	
* THE SP-1 SPIRAL REINFORCING STEEL SHALL BE W31 OR D-31 COLD DRAWN WIRE OR #5 PLAIN OR DEFORMED BAR						
** THE SP-2 SPIRAL REINFORCING STEEL SHALL BE W20 OR D-20 COLD DRAWN WIRE OR #4 PLAIN OR DEFORMED BAR						
CLASS A CONCRETE BREAKDOWN (FOR ONE BENT)						
POUR #2 (COLUMNS)					18.3 C.Y.	
POUR #3 (CAP)					20.6 C.Y.	
TOTAL CLASS A CONCRETE					38.9 C.Y.	
DRILLED PIERS: (FOR ONE BENT)						
DRILLED PIER CONCRETE POUR #1 (DRILLED PIERS)					73.1 C.Y.	

PROJECT NO. **BP6.R019**
HARNETT COUNTY
STATION: **16+30.00 -L-**

SHEET 2 OF 2

DRAWN BY : J. SCACCA DATE : 12/2025
CHECKED BY : M. ACOSTA DATE : 12/2025
DESIGN ENGINEER OF RECORD: T. LAWS DATE : 07/2026

7/15/2026
c:\work\dir\ncdot-pw.bentley.com\ncdot-pw-01\matthew_acosta\d0380706\401_049_BP6.R019_SMU.B.S-26_420074.dgn
AcostaM

DOCUMENT NOT CONSIDERED
FINAL UNLESS ALL
SIGNATURES COMPLETED

PRELIMINARY PLANS
DO NOT USE FOR
CONSTRUCTION

RS&H


RS&H Architects-Engineers-Planners, Inc.
8521 Six Forks Road, Suite 400
Raleigh, NC 27615
919-926-4100 FAX 919-946-9080
www.rsandh.com
North Carolina License Nos. 90073 / F-6480 / C-38

STATE OF NORTH CAROLINA
DEPARTMENT OF TRANSPORTATION
RALEIGH

SUBSTRUCTURE

BENT NO. 2 DETAILS


REVISIONS					SHEET NO.
NO.	BY:	DATE:	NO.	BY:	
1			3		S-26
2			4		TOTAL SHEETS 28

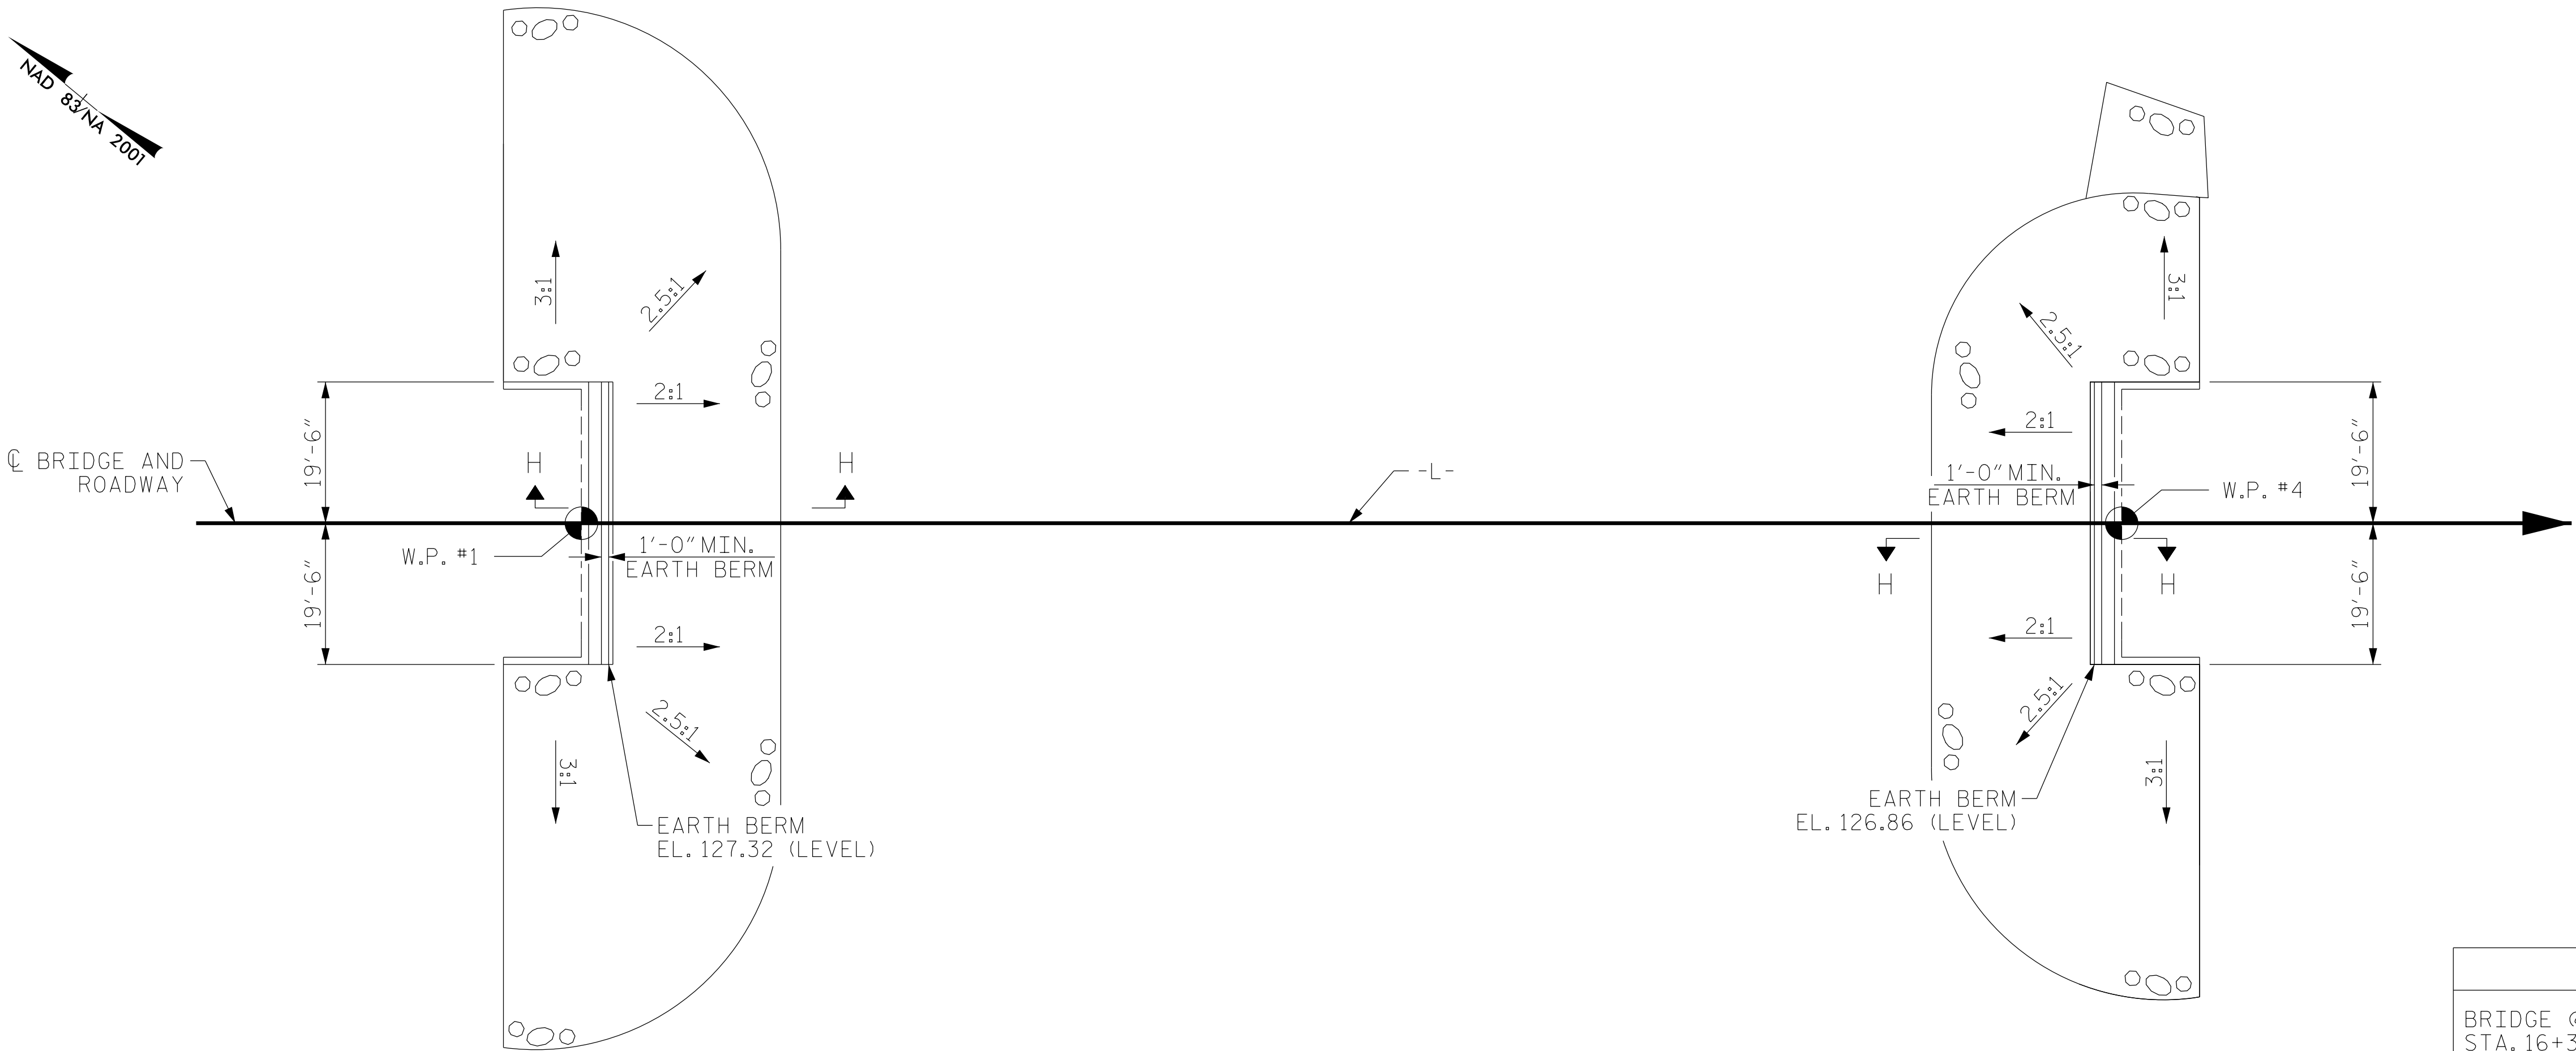


NOTE:
FOR BERM WIDTH DIMENSIONS, SEE GENERAL DRAWING.

PLAN

ESTIMATED QUANTITIES		
BRIDGE @ STA. 16+30.00 -L-	RIP RAP CLASS II (2'-0" THICK)	GEOTEXTILE FOR DRAINAGE
	TONS	SQUARE YARDS
END BENT 1	488	513
END BENT 2	392	393

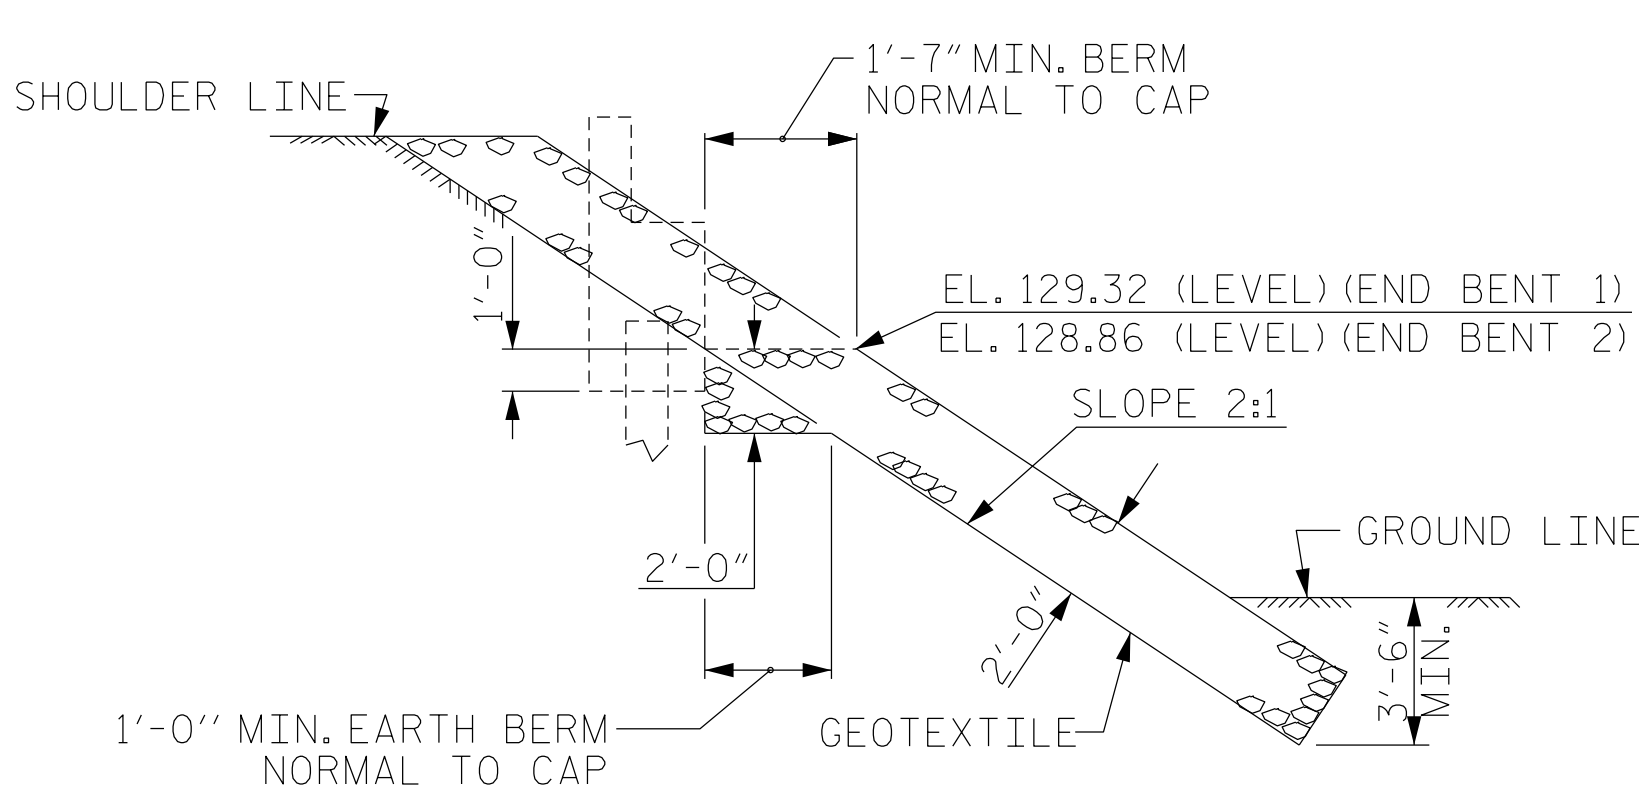

SECTION H-H

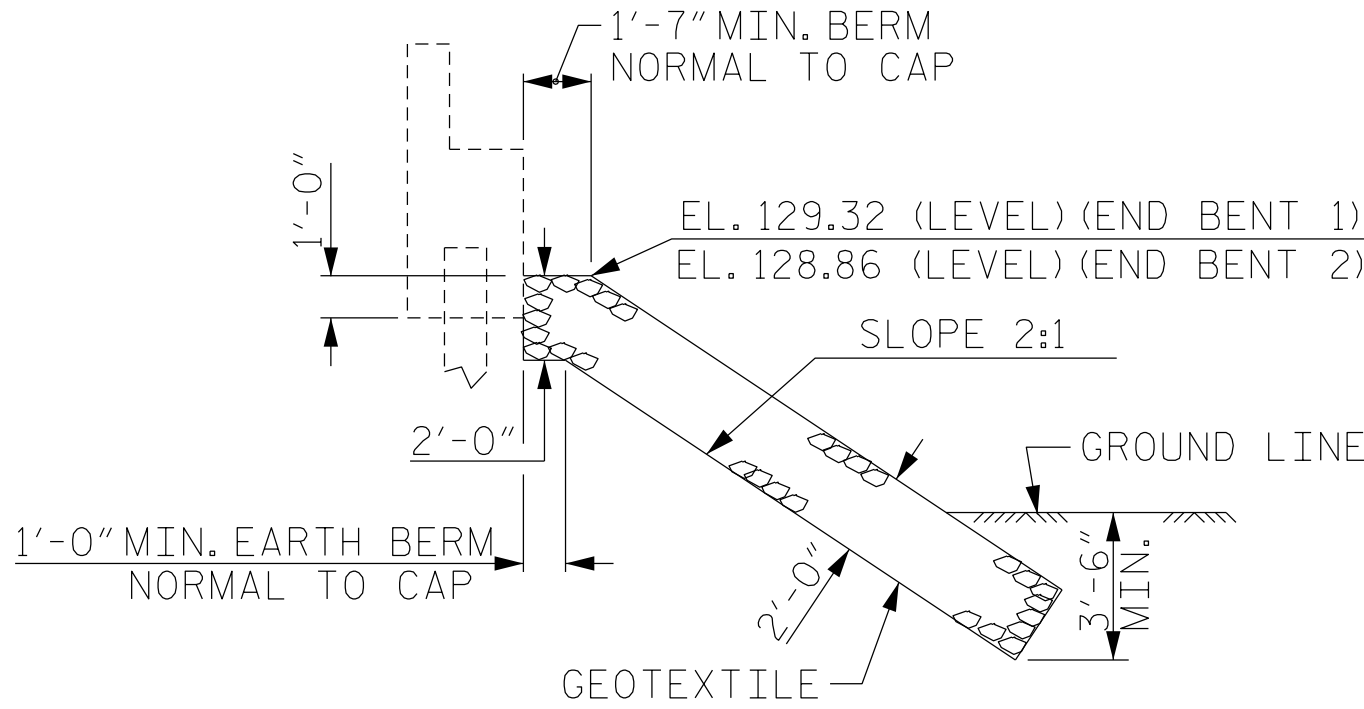

SECTION

PROJECT NO. **BP6.R019**
HARNETT COUNTY
STATION: **16+30.00 -L-**

PRELIMINARY PLANS
DO NOT USE FOR
CONSTRUCTION

RS&H

RS&H Architects-Engineers-Planners, Inc.
8521 Six Forks Road, Suite 400
Raleigh, NC 27615
919-926-4100 FAX 919-946-9080
www.rsandh.com
North Carolina License Nos. 90073 / F-0400 / C-38

STATE OF NORTH CAROLINA
DEPARTMENT OF TRANSPORTATION
RALEIGH



RIP RAP DETAILS

REVISIONS						SHEET NO.
NO.	BY:	DATE:	NO.	BY:	DATE:	
1			3			S-27 TOTAL SHEETS 28
2			4			

DOCUMENT NOT CONSIDERED
FINAL UNLESS ALL
SIGNATURES COMPLETED

DRAWN BY : J. SCACCA DATE : 08/2025
CHECKED BY : V. SELLERS DATE : 08/2025
DESIGN ENGINEER OF RECORD: T. LAWS DATE : 07/2026

7/15/2026
c:\work\dir\ncdot-pw.bentley.com\ncdot-pw-01\matthew_acosta\d0380706\401_051_BP6.R019_SMU_RR-S-27_420074.dgn
AcostaM

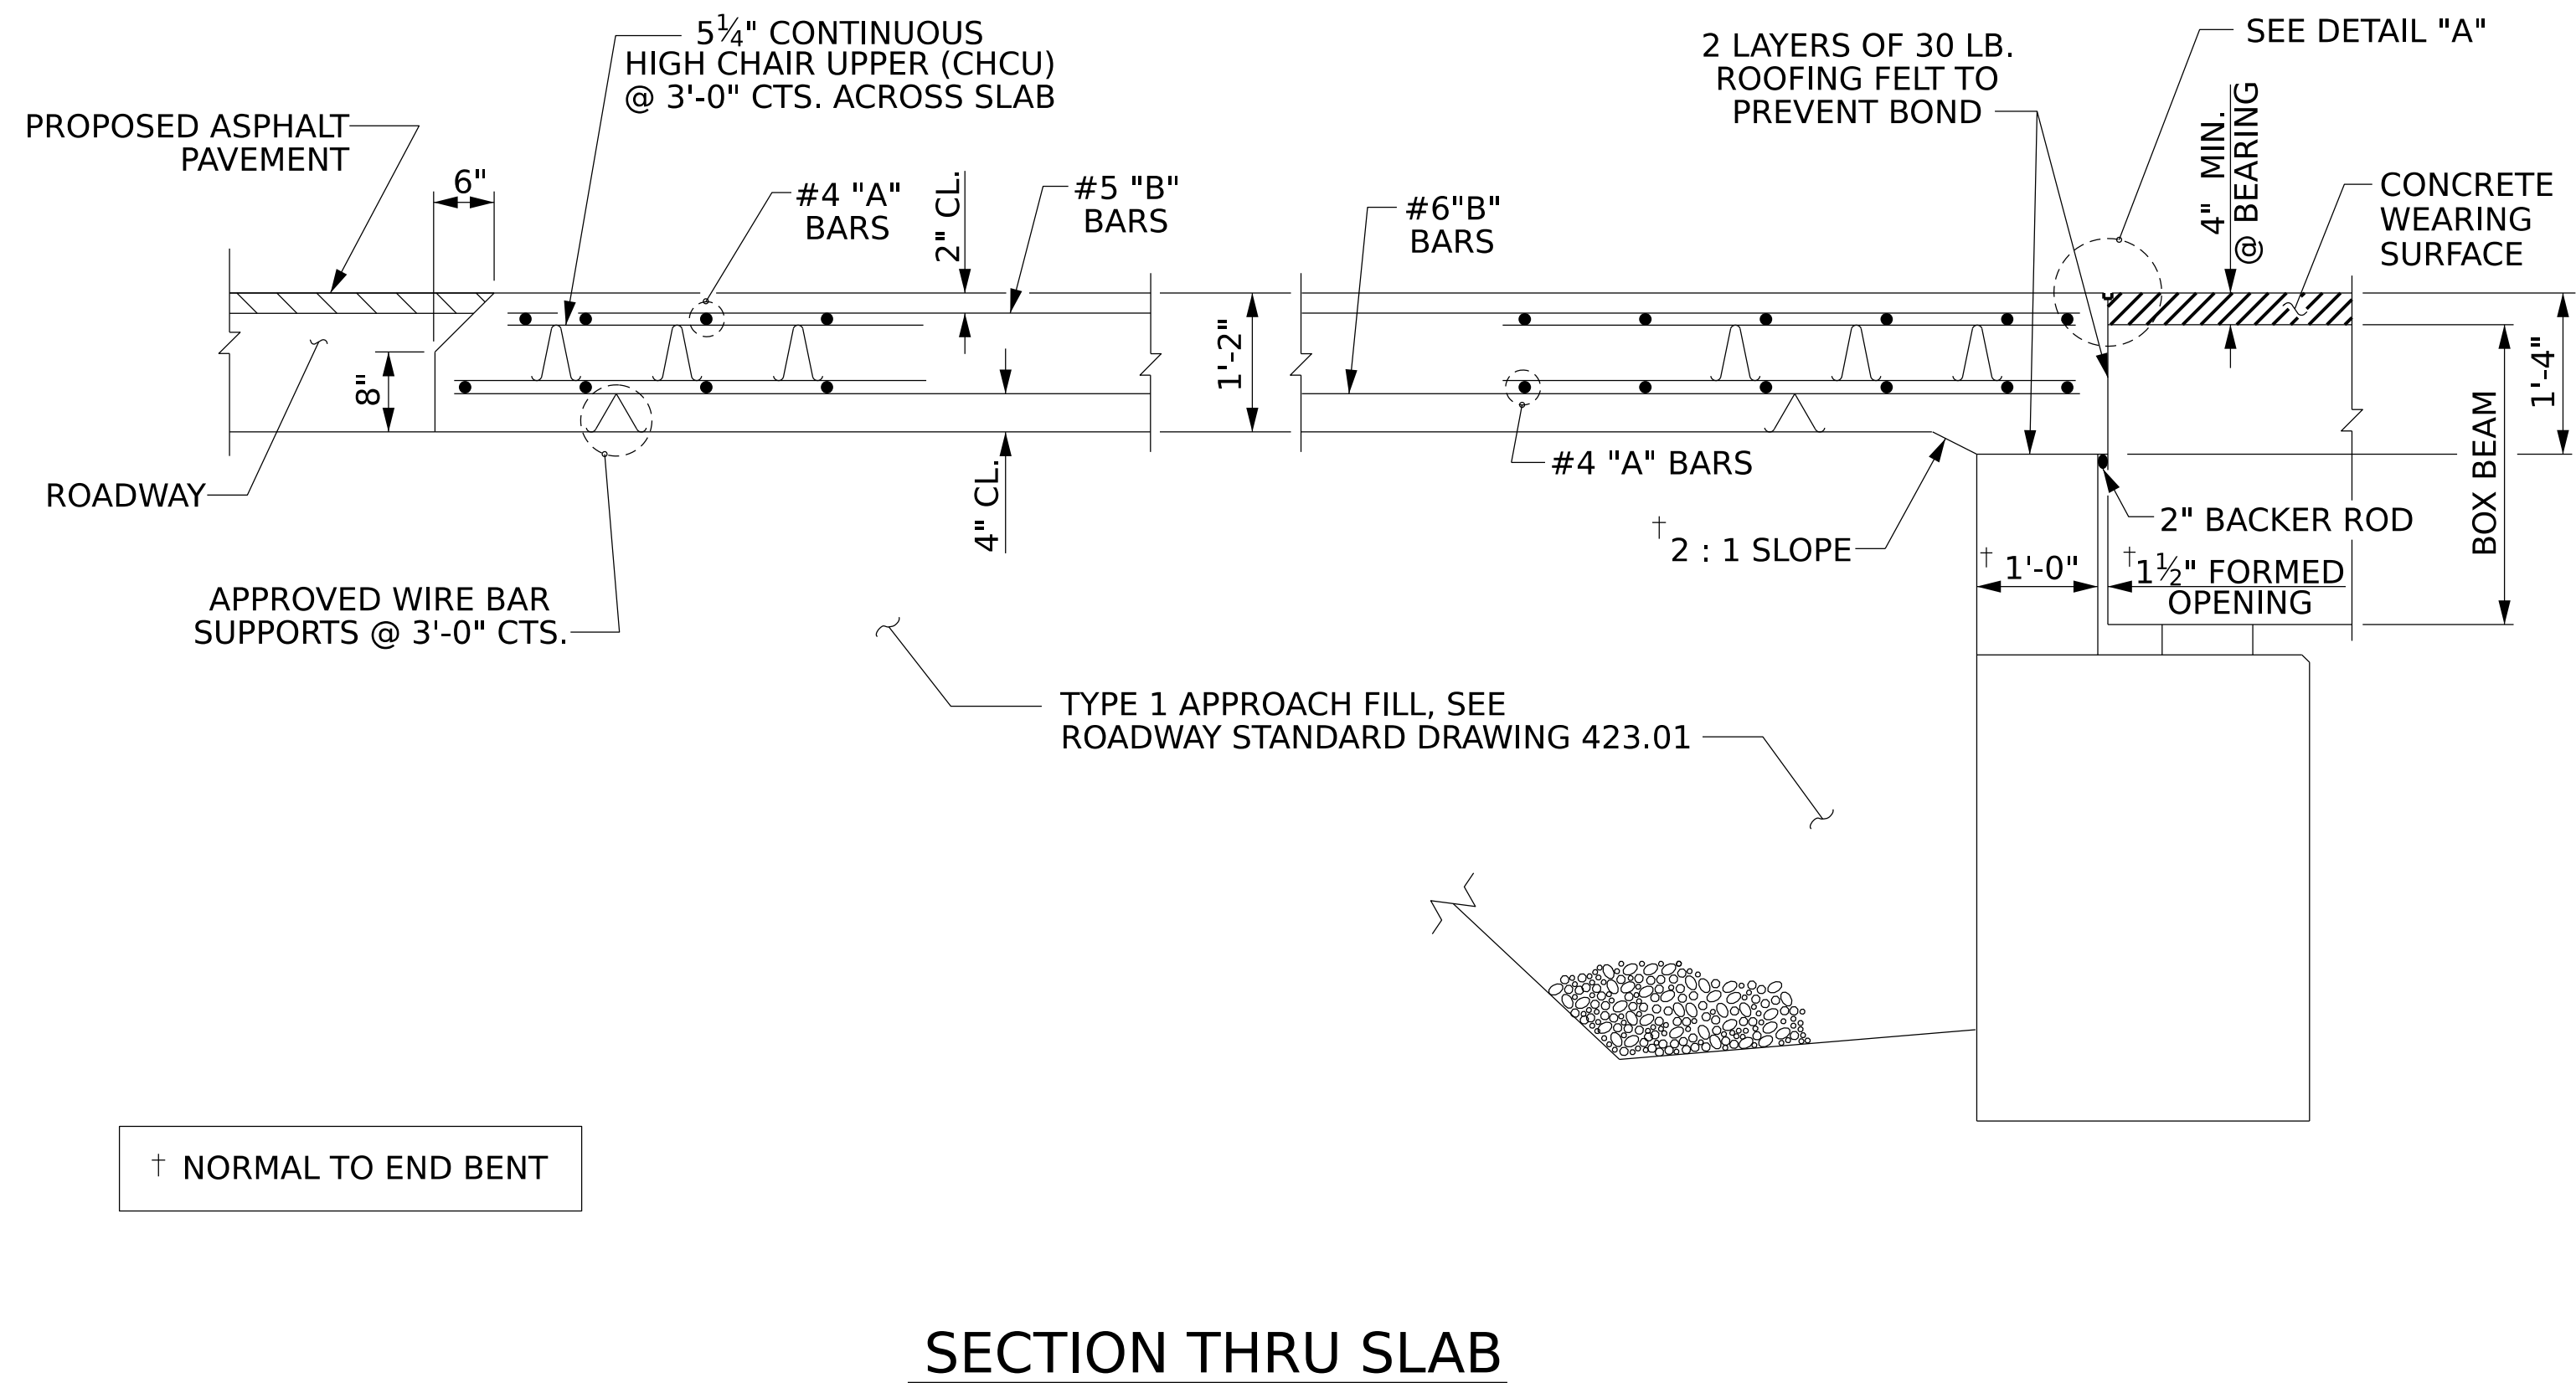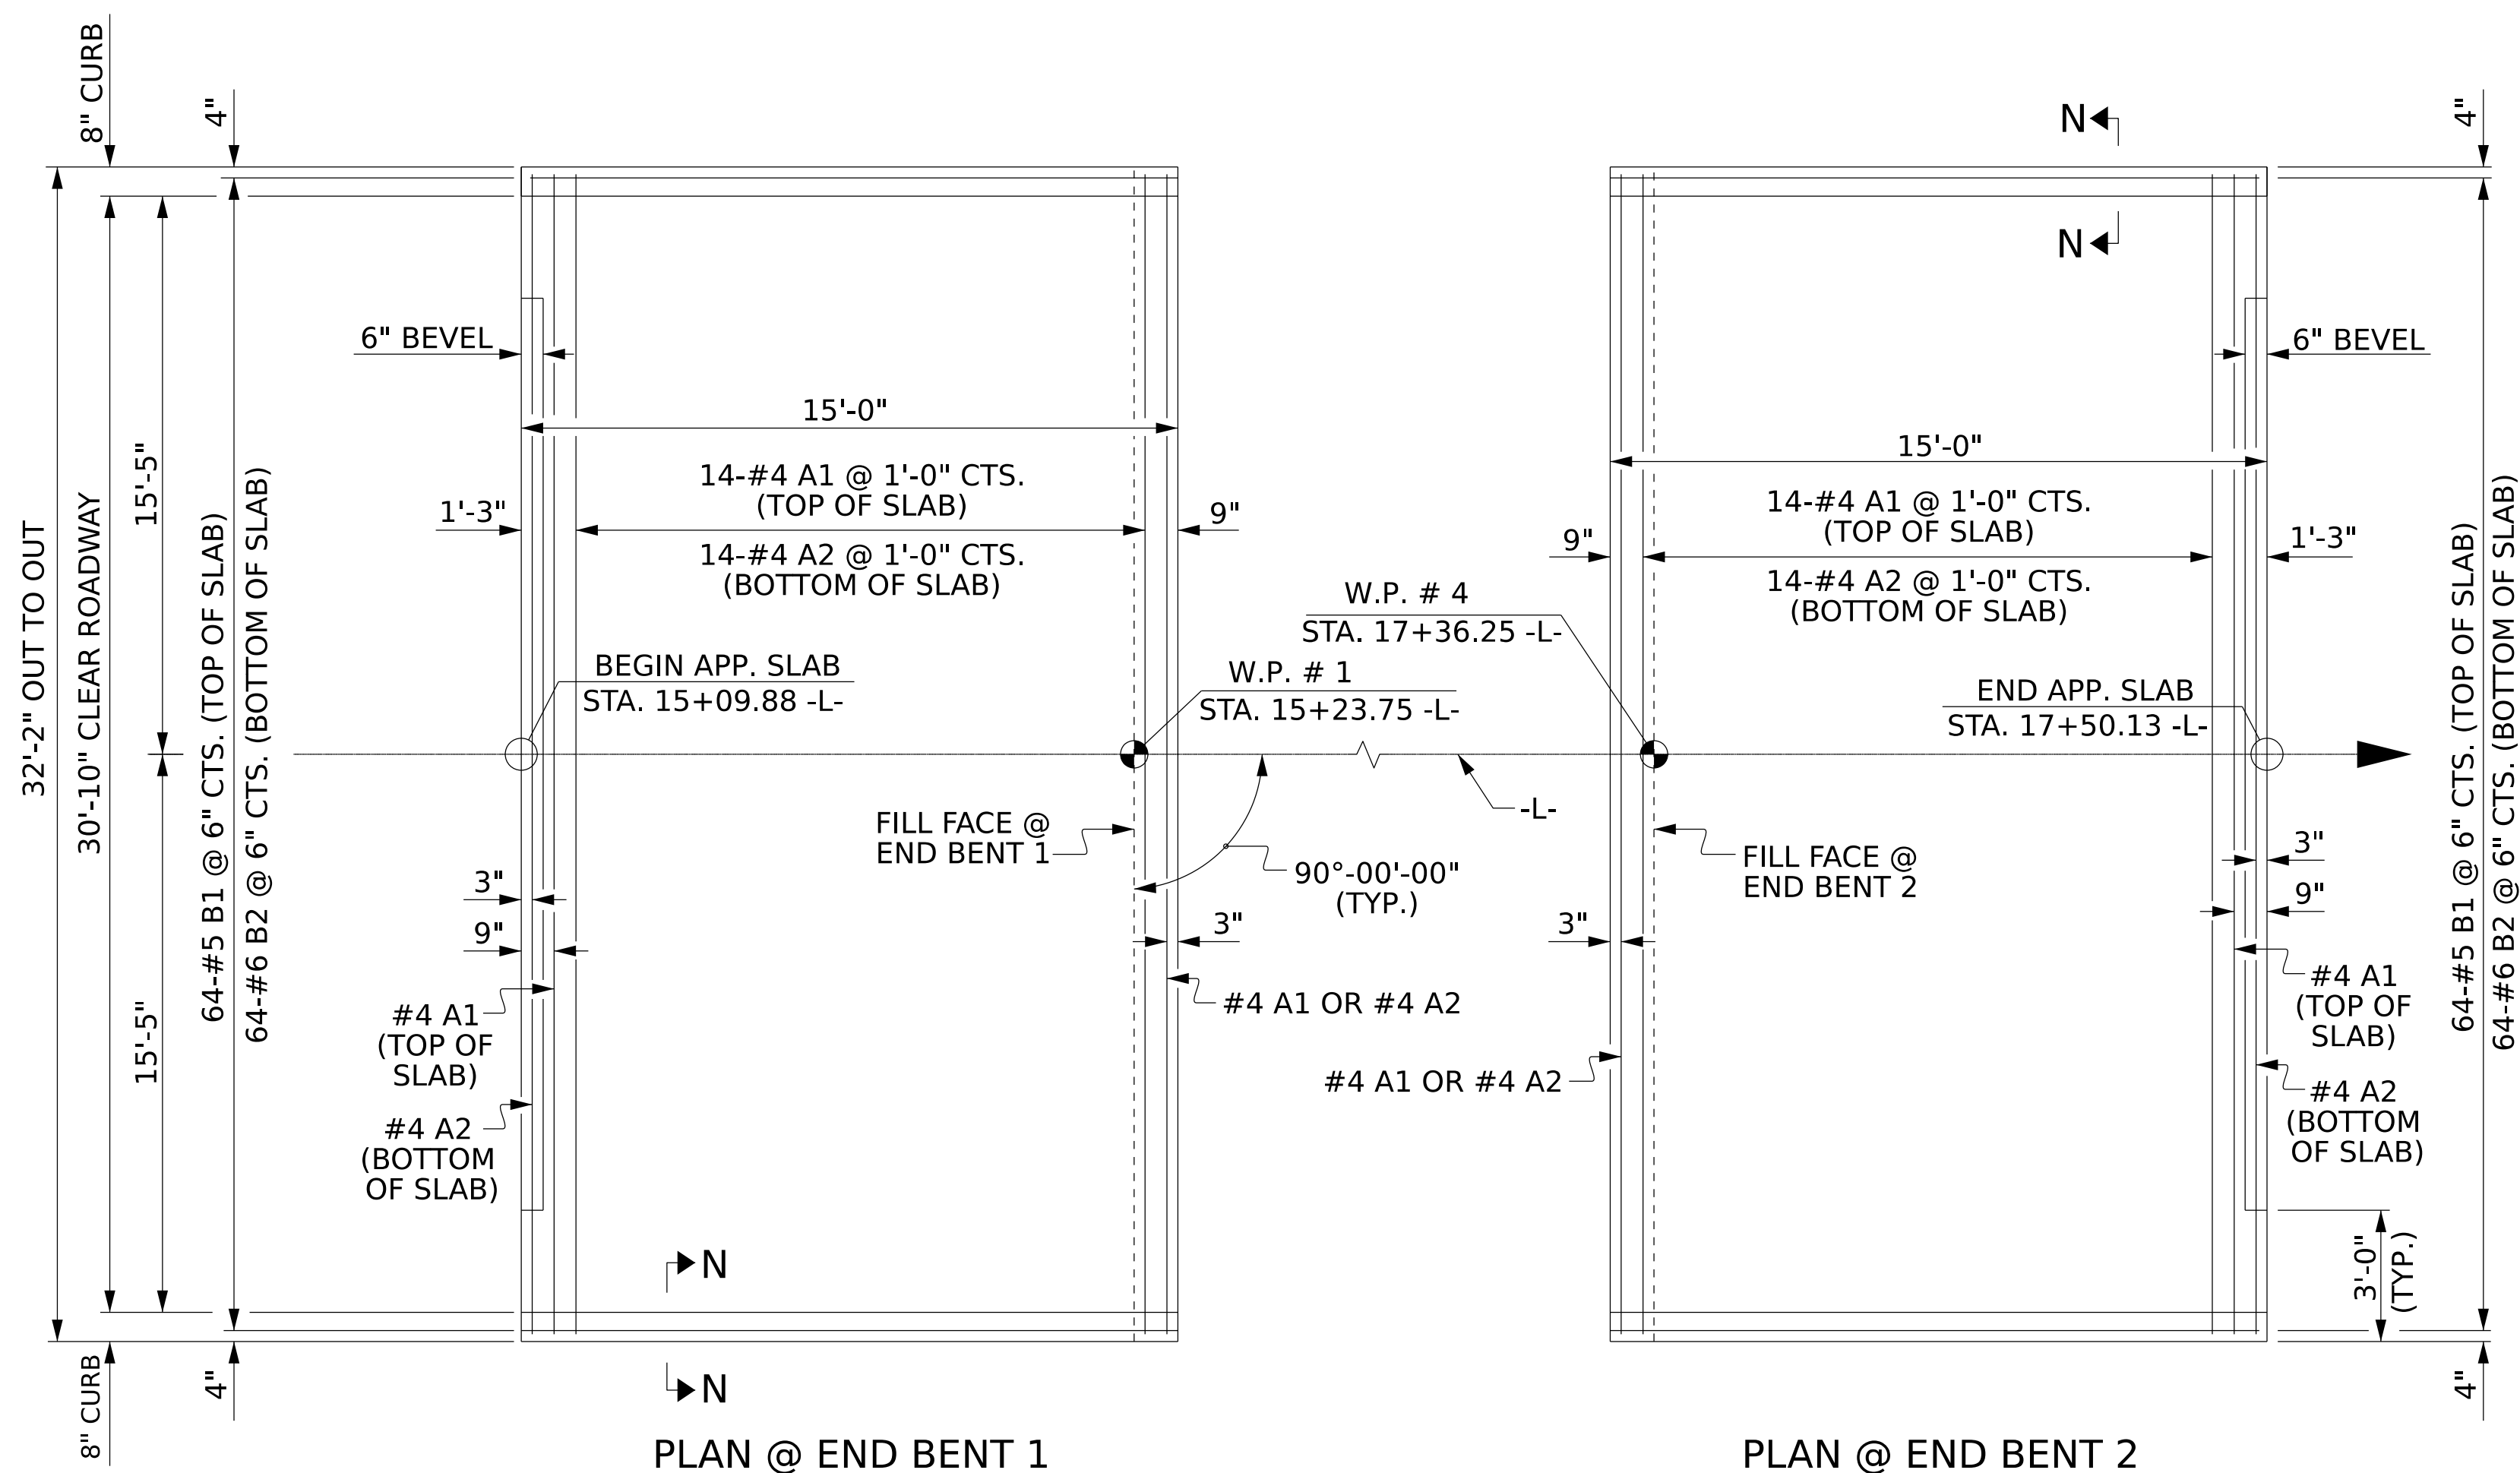

BILL OF MATERIAL

APPROACH SLAB AT EB 1

BAR	NO.	SIZE	TYPE	LENGTH	WEIGHT
*A1	16	#4	STR	31'-10"	340
A2	16	#4	STR	31'-10"	340
*B1	64	#5	STR	14'-8"	979
B2	64	#6	STR	14'-8"	1410

REINFORCING STEEL	LBS.	1,750
* EPOXY COATED REINFORCING STEEL	LBS.	1,319

CLASS AA CONCRETE	C. Y.	21.0
-------------------	-------	------

APPROACH SLAB AT EB 2

BAR	NO.	SIZE	TYPE	LENGTH	WEIGHT
*A1	16	#4	STR	31'-10"	340
A2	16	#4	STR	31'-10"	340
*B1	64	#5	STR	14'-8"	979
B2	64	#6	STR	14'-8"	1410


REINFORCING STEEL	LBS.	1,750
* EPOXY COATED REINFORCING STEEL	LBS.	1,319

CLASS AA CONCRETE	C.Y.	21.0
-------------------	------	------

NOTES


FOR BRIDGE APPROACH FILL, SEE ROADWAY PLANS.

AREA BETWEEN THE WINGWALL AND APPROACH SLAB SHALL BE GRADED TO DRAIN THE WATER AWAY FROM THE FILL FACE OF THE BRIDGE AND SHALL BE PAVED. SEE ROADWAY PLANS.

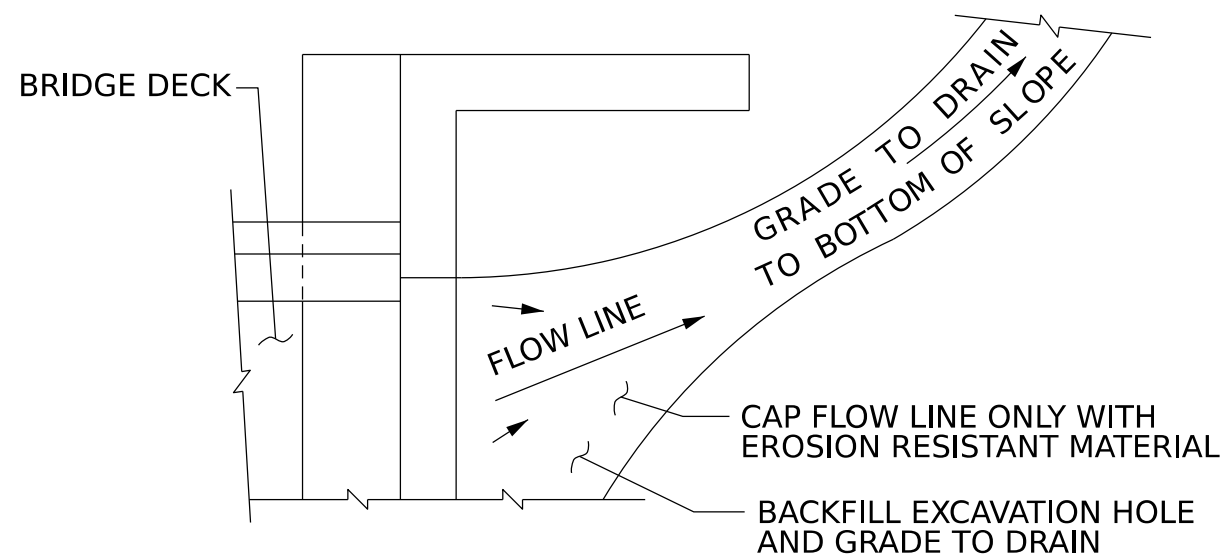

NOTE: IF THE APPROACH SLAB IS NOT CONSTRUCTED IMMEDIATELY AFTER THE BACKFILLING OF THE END BENT EXCAVATION, GRADE TO DRAIN TO THE BOTTOM OF THE SLOPE AND PROVIDE EROSION RESISTANT MATERIAL, SUCH AS FIBERGLASS ROVING OR AS DIRECTED BY THE ENGINEER TO PREVENT SOIL EROSION AND TO PROTECT THE AREA ADJACENT TO THE STRUCTURE. THE CONTRACTOR WILL BE REQUIRED TO REMOVE THESE MATERIALS PRIOR TO CONSTRUCTION OF THE APPROACH SLAB.


TEMPORARY DRAINAGE DETAIL

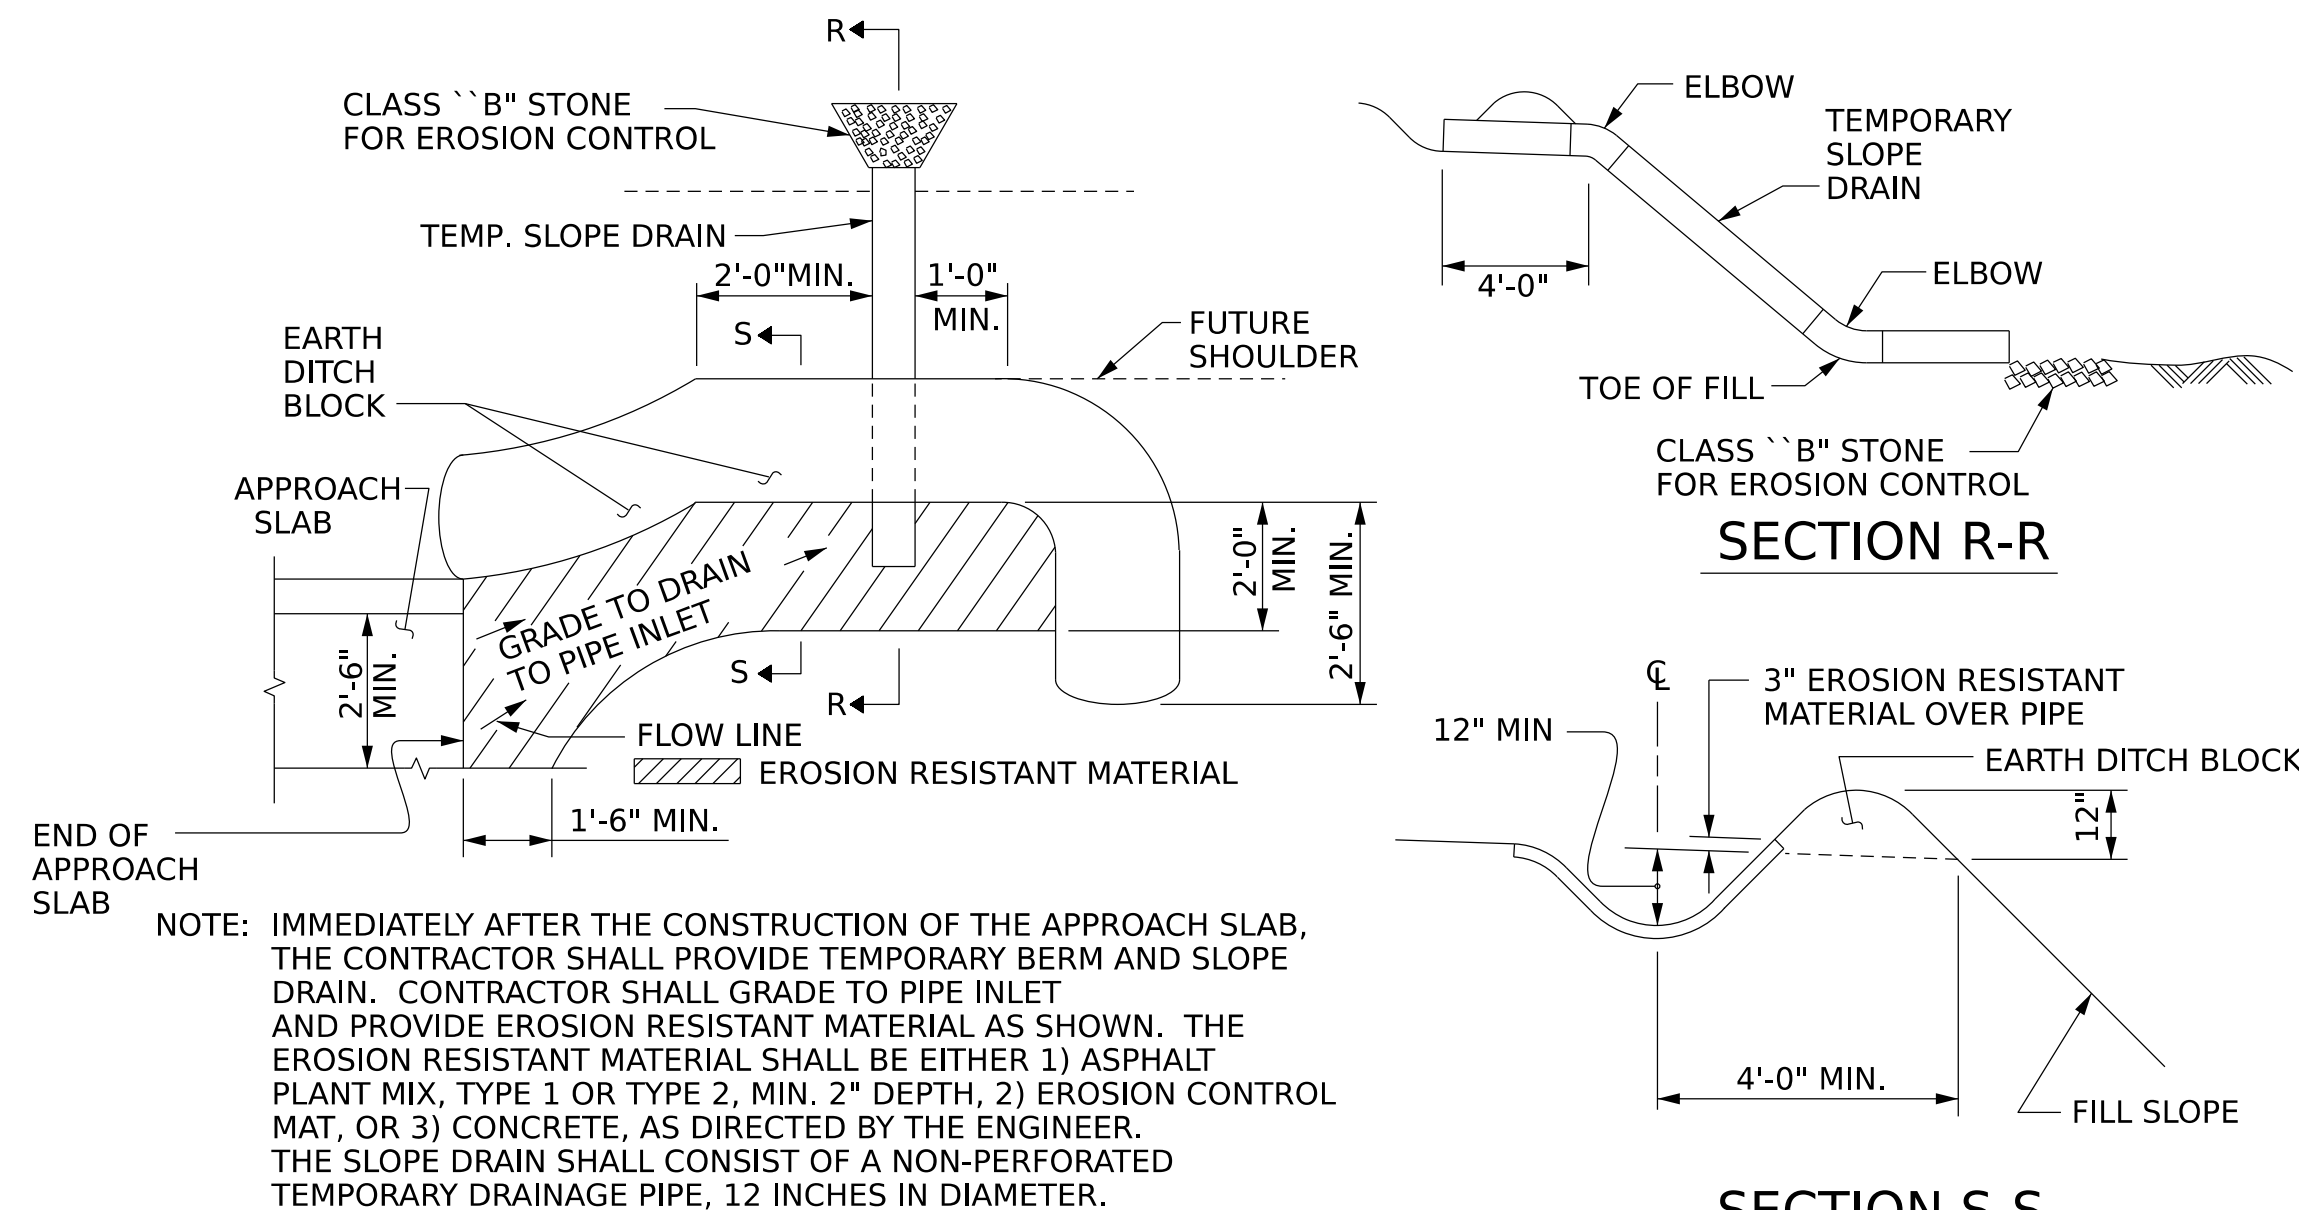


PLAN VIEW

TEMPORARY BERM AND SLOPE DRAIN DETAILS

(TO BE USED WHEN SHOULDER BERM GUTTER IS REQUIRED)

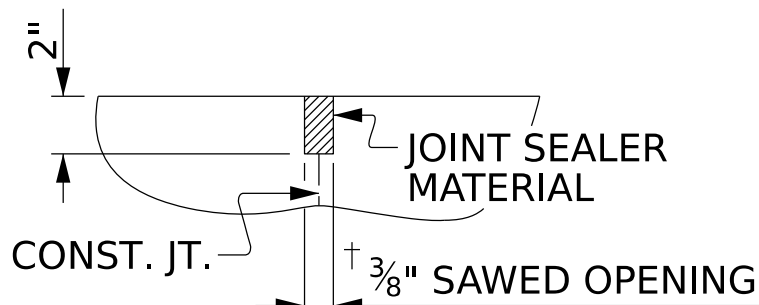

DETAIL "A"

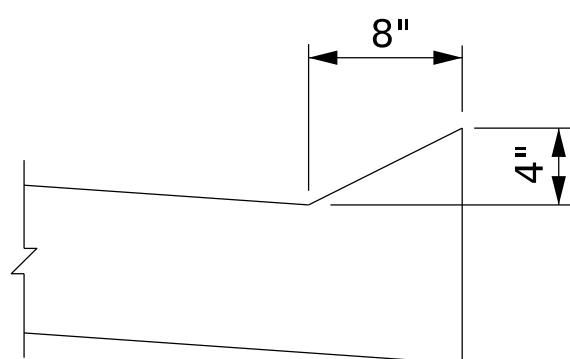

SECTION N-N

SPLICE LENGTHS		
BAR SIZE	EPOXY COATED	UNCOATED
#4	1'-11"	1'-7"
#5	2'-5"	2'-0"
#6	3'-7"	2'-5"

DOCUMENT NOT CONSIDERED
FINAL UNLESS ALL
SIGNATURES COMPLETED

PROJECT NO. BP6.R019
HARNETT COUNTY
 STATION: 16+30.00 -L-

PRELIMINARY PLANS
DO NOT USE FOR
CONSTRUCTION

RS&H

STATE OF NORTH CAROLINA
DEPARTMENT OF TRANSPORTATION
RALEIGH
STANDARD
BRIDGE APPROACH SLAB
FOR PRESTRESSED
CONCRETE BOX BEAM UNIT
(SUB-REGIONAL TIER)
90° SKEW

REVISIONS						SHEET NO.
NO.	BY:	DATE:	NO.	BY:	DATE:	S-28 TOTAL SHEETS 28
1			3			
2			4			

SHEET NO.

S-28

TOTAL

SHEETS
29

DRAWN BY : J. SCACCA DATE : 08/2025
 CHECKED BY : V. SELLERS DATE : 08/2025
 DESIGN ENGINEER OF RECORD: T. LAWS DATE : 07/2026

7/15/2026
c:\work\dir\ncdot-pw.bentley.com.ncdot-pw-01\matthew_acosta\d0380706\401-053.BP6.R019.SMU.AS.S-28.420074.dgn
AcostaM

STANDARD NOTES

DESIGN DATA:	
SPECIFICATIONS -----	AASHTO (CURRENT)
LIVE LOAD -----	SEE PLANS
IMPACT ALLOWANCE -----	SEE AASHTO
STRESS IN EXTREME FIBER OF STRUCTURAL STEEL - AASHTO M270 GRADE 36 ----	20,000 LBS. PER SQ. IN.
- AASHTO M270 GRADE 50W ---	27,000 LBS. PER SQ. IN.
- AASHTO M270 GRADE 50 ----	27,000 LBS. PER SQ. IN.
REINFORCING STEEL IN TENSION - GRADE 60 -----	24,000 LBS. PER SQ. IN.
CONCRETE IN COMPRESSION -----	1,200 LBS. PER SQ. IN.
CONCRETE IN SHEAR -----	SEE AASHTO
STRUCTURAL TIMBER - TREATED OR UNTREATED EXTREME FIBER STRESS ----	1,800 LBS. PER SQ. IN.
COMPRESSION PERPENDICULAR TO GRAIN OF TIMBER -----	375 LBS. PER SQ. IN.
EQUIVALENT FLUID PRESSURE OF EARTH -----	30 LBS. PER CU. FT. (MINIMUM)

MATERIAL AND WORKMANSHIP:

EXCEPT AS MAY OTHERWISE BE SPECIFIED ON PLANS OR IN THE SPECIAL PROVISIONS, ALL MATERIAL AND WORKMANSHIP SHALL BE IN ACCORDANCE WITH THE 2024 "STANDARD SPECIFICATIONS FOR ROADS AND STRUCTURES" OF THE N. C. DEPARTMENT OF TRANSPORTATION.

STEEL SHEET PILING FOR PERMANENT OR TEMPORARY APPLICATIONS SHALL BE HOT ROLLED.

CONCRETE:

UNLESS OTHERWISE REQUIRED ON PLANS, CLASS A CONCRETE SHALL BE USED FOR ALL PORTIONS OF ALL STRUCTURES WITH THE EXCEPTION THAT: CLASS AA CONCRETE SHALL BE USED IN BRIDGE SUPERSTRUCTURES, ABUTMENT BACKWALLS, AND APPROACH SLABS; AND CLASS B CONCRETE SHALL BE USED FOR SLOPE PROTECTION AND RIP RAP.

CONCRETE CHAMFERS:

UNLESS OTHERWISE NOTED ON THE PLANS, ALL EXPOSED CORNERS ON STRUCTURES SHALL BE CHAMFERED ¾" WITH THE FOLLOWING EXCEPTIONS: TOP CORNERS OF CURBS MAY BE ROUNDED TO 1½" RADIUS WHICH IS BUILT INTO CURB FORMS; CORNERS OF TRANSVERSE FLOOR EXPANSION JOINTS SHALL BE ROUNDED WITH A ¼" FINISHING TOOL UNLESS OTHERWISE REQUIRED ON PLANS; AND CORNERS OF EXPANSION JOINTS IN THE ROADWAY FACES AND TOPS OF CURBS AND SIDEWALKS SHALL BE ROUNDED TO A ¼" RADIUS WITH A FINISHING STONE OR TOOL UNLESS OTHERWISE REQUIRED ON PLANS.

DOWELS:

DOWELS WHEN INDICATED ON PLANS AS FOR CULVERT EXTENSIONS, SHALL BE EMBEDDED AT LEAST 12" INTO THE OLD CONCRETE AND GROUTED INTO PLACE WITH 1:2 CEMENT MORTAR.

ALLOWANCE FOR DEAD LOAD DEFLECTION, SETTLEMENT, ETC. IN CASTING SUPERSTRUCTURES:

BRIDGES SHALL BE BUILT ON THE GRADE OR VERTICAL CURVE SHOWN ON PLANS. SLABS, CURBS AND PARAPETS SHALL CONFORM TO THE GRADE OR CURVE.

ALL DIMENSIONS WHICH ARE GIVEN IN SECTION AND ARE AFFECTED BY DEAD LOAD DEFLECTIONS ARE DIMENSIONS AT CENTER LINE OF BEARING UNLESS OTHERWISE NOTED ON PLANS. IN SETTING FORMS FOR STEEL BEAM BRIDGES AND PRESTRESSED CONCRETE GIRDER BRIDGES, ADJUSTMENTS SHALL BE MADE DUE TO THE DEAD LOAD DEFLECTIONS FOR THE ELEVATIONS SHOWN. WHERE BLOCKS ARE SHOWN OVER BEAMS FOR BUILDING UP TO THE SLAB, THE VERTICAL DIMENSIONS OF THE BLOCKS SHALL BE ADJUSTED BETWEEN BEARINGS TO COMPENSATE FOR DEAD LOAD DEFLECTIONS, VERTICAL CURVE ORDINATE, AND ACTUAL BEAM CAMBER. WHERE BOTTOM OF SLAB IS IN LINE WITH BOTTOM OF TOP FLANGES, DEPTH OF SLAB BETWEEN BEARINGS SHALL BE ADJUSTED TO COMPENSATE FOR DEAD LOAD DEFLECTION, VERTICAL CURVE ORDINATE, AND ACTUAL BEAM CAMBER.

IN SETTING FALSEWORK AND FORMS FOR REINFORCED CONCRETE SPANS, AN ALLOWANCE SHALL BE MADE FOR DEAD LOAD DEFLECTIONS, SETTLEMENT OF FALSEWORK, AND PERMANENT CAMBER WHICH SHALL BE PROVIDED FOR IN ADDITION TO THE ELEVATIONS SHOWN. AFTER REMOVAL OF THE FALSEWORK, THE FINISHED STRUCTURES SHALL CONFORM TO THE PROFILE AND ELEVATIONS SHOWN ON THE PLANS AND CONSTRUCTION ELEVATIONS FURNISHED BY THE ENGINEER.

DETAILED DRAWINGS FOR FALSEWORK OR FORMS FOR BRIDGE SUPERSTRUCTURE AND ANY STRUCTURE OR PARTS OF A STRUCTURE AS NOTED ON THE PLANS SHALL BE SUBMITTED TO THE ENGINEER FOR APPROVAL BEFORE CONSTRUCTION OF THE FALSEWORK OR FORMS IS STARTED.

REINFORCING STEEL:

ALL REINFORCING STEEL SHALL BE DEFORMED. DIMENSIONS RELATIVE TO PLACEMENT OF REINFORCING ARE TO CENTERS OF BARS UNLESS OTHERWISE INDICATED IN THE PLANS. DIMENSIONS ON BAR DETAILS ARE TO CENTERS OF BARS OR ARE OUT TO OUT AS INDICATED ON PLANS.

WIRE BAR SUPPORTS SHALL BE PROVIDED FOR REINFORCING STEEL WHERE INDICATED ON THE PLANS. WHEN BAR SUPPORT PIECES ARE PLACED IN CONTINUOUS LINES, THEY SHALL BE SO PLACED THAT THE ENDS OF THE SUPPORTING WIRES SHALL BE LAPPED TO LOCK LEGS ON ADJOINING PIECES.

STRUCTURAL STEEL:

AT THE CONTRACTOR'S OPTION, HE MAY SUBSTITUTE ⅞" Ø SHEAR STUDS FOR THE ¾" Ø STUDS SPECIFIED ON THE PLANS. THIS SUBSTITUTION SHALL BE MADE AT THE RATE OF 3 - ⅞" Ø STUDS FOR 4 - ¾" Ø STUDS, AND STUD SPACING CHANGES SHALL BE MADE AS NECESSARY TO PROVIDE THE SAME EQUIVALENT NUMBER OF ⅞" Ø STUDS ALONG THE BEAM AS SHOWN FOR ¾" Ø STUDS BASED ON THE RATIO OF 3 - ⅞"Ø STUDS FOR 4 - ¾" Ø STUDS. STUDS OF THE LENGTH SPECIFIED ON THE PLANS MUST BE PROVIDED. THE MAXIMUM SPACING SHALL BE 2'-0".

EXCEPT AT THE INTERIOR SUPPORTS OF CONTINUOUS BEAMS WHERE THE COVER PLATE IS IN CONTACT WITH BEARING PLATE, THE CONTRACTOR MAY, AT HIS OPTION, SUBSTITUTE FOR THE COVER PLATES DESIGNATED ON THE PLANS COVER PLATES OF THE EQUIVALENT AREA PROVIDED THESE PLATES ARE AT LEAST ⅝" IN THICKNESS AND DO NOT EXCEED A WIDTH EQUAL TO THE FLANGE WIDTH LESS 2" OR A THICKNESS EQUAL TO 2 TIMES THE FLANGE THICKNESS. THE SIZE OF FILLET WELDS SHALL CONFORM TO THE REQUIREMENTS OF THE CURRENT ANSI/AASHTO/AWS "BRIDGE WELDING CODE". ELECTROSLAG WELDING WILL NOT BE PERMITTED.

WITH THE SOLE EXCEPTION OF EDGES AT SURFACES WHICH BEAR ON OTHER SURFACES, ALL SHARP EDGES AND ENDS OF SHAPES AND PLATES SHALL BE SLIGHTLY ROUNDED BY SUITABLE MEANS TO A RADIUS OF APPROXIMATELY ⅛" OR EQUIVALENT FLAT SURFACE AT A SUITABLE ANGLE PRIOR TO PAINTING, GALVANIZING, OR METALLIZING.

HANDRAILS AND POSTS:

METAL STANDARDS AND FACES OF THE CONCRETE END POSTS FOR THE METAL RAIL SHALL BE SET NORMAL TO THE GRADE OF THE CURB, UNLESS OTHERWISE SHOWN ON PLANS. THE METAL RAIL AND TOPS OF CONCRETE POSTS USED WITH THE ALUMINUM RAIL SHALL BE BUILT PARALLEL TO THE GRADE OF THE CURB.

METAL HANDRAILS SHALL BE IN ACCORDANCE WITH THE PLANS. RAILS SHALL BE AS MANUFACTURED FOR BRIDGE RAILING. CASTINGS SHALL BE OF A UNIFORM APPEARANCE. FINIS AND OTHER DEFORMATIONS RESULTING FROM CASTING OR OTHERWISE SHALL BE REMOVED IN A MANNER SO THAT A UNIFORM COLORING OF THE COMPLETED CASTING SHALL BE OBTAINED. CASTINGS WITH DISCOLORATIONS OR OF NON-UNIFORM COLORING WILL NOT BE ACCEPTED. CERTIFIED MILL REPORTS ARE REQUIRED FOR METAL RAILS AND POSTS.


SPECIAL NOTES:

GENERALLY, IN CASE OF DISCREPANCY, THIS STANDARD SHEET OF NOTES SHALL GOVERN OVER THE SPECIFICATIONS, BUT THE REMAINDER OF THE PLANS SHALL GOVERN OVER NOTES HEREON, AND SPECIAL PROVISIONS SHALL GOVERN OVER ALL. SEE SPECIFICATIONS ARTICLE 105-4.

NC GRID
NAD 83 NA 2011

HARNETT AND CUMBERLAND COUNTIES

TYPE OF WORK: *GRADING, DRAINAGE, PAVING, AND STRUCTURE (BRIDGE)*


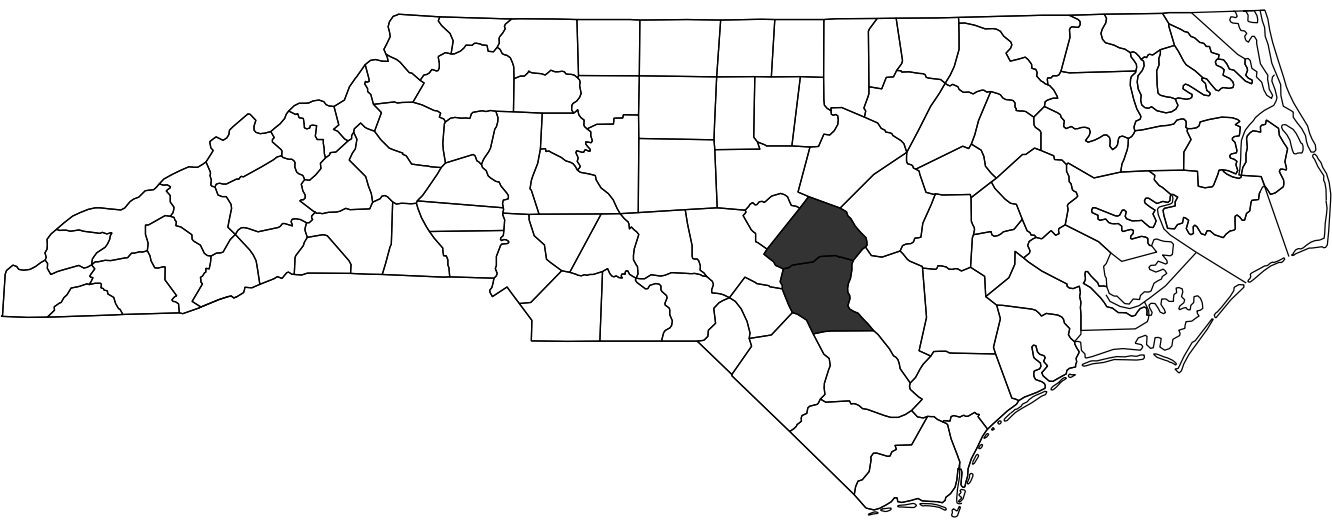


INCOMPLETE PLANS
DO NOT USE FOR R/W ACQUISITION

**DOCUMENT NOT CONSIDERED FINAL
UNLESS ALL SIGNATURES COMPLETED**

STRUCTURE

DESIGN DATA ADT 2024 = 3,100 ADT 2044 = 3,100 T = 6 % V = 60 MPH FUNC CLASS = MINOR COLLECTOR SUBREGIONAL TIER	PROJECT LENGTH LENGTH ROADWAY TIP PROJECT BP6.R019 = 0.051 MILES LENGTH STRUCTURE TIP PROJECT BP6.R019 = 0.040 MILES TOTAL LENGTH TIP PROJECT BP6.R019 = 0.091 MILES	PREPARED IN THE OFFICE OF: RS&H 8521 SIX FORKS ROAD, SUITE 400 RALEIGH, NC 27615 NC FIRM LICENSE No: F-0493 FOR THE NORTH CAROLINA DEPARTMENT OF TRANSPORTATION	STRUCTURES DESIGN ENGINEER	STATE OF NORTH CAROLINA DEPARTMENT OF TRANSPORTATION
		2024 STANDARD SPECIFICATIONS	TONY LAWS, PE PROJECT ENGINEER MATTHEW ACOSTA, PE PROJECT DESIGN ENGINEER ADAM BRITT NCDOT CONTACT	
		RIGHT OF WAY DATE: OCTOBER 25, 2025 LETTING DATE: OCTOBER 21, 2026	SIGNATURE: P.E.	

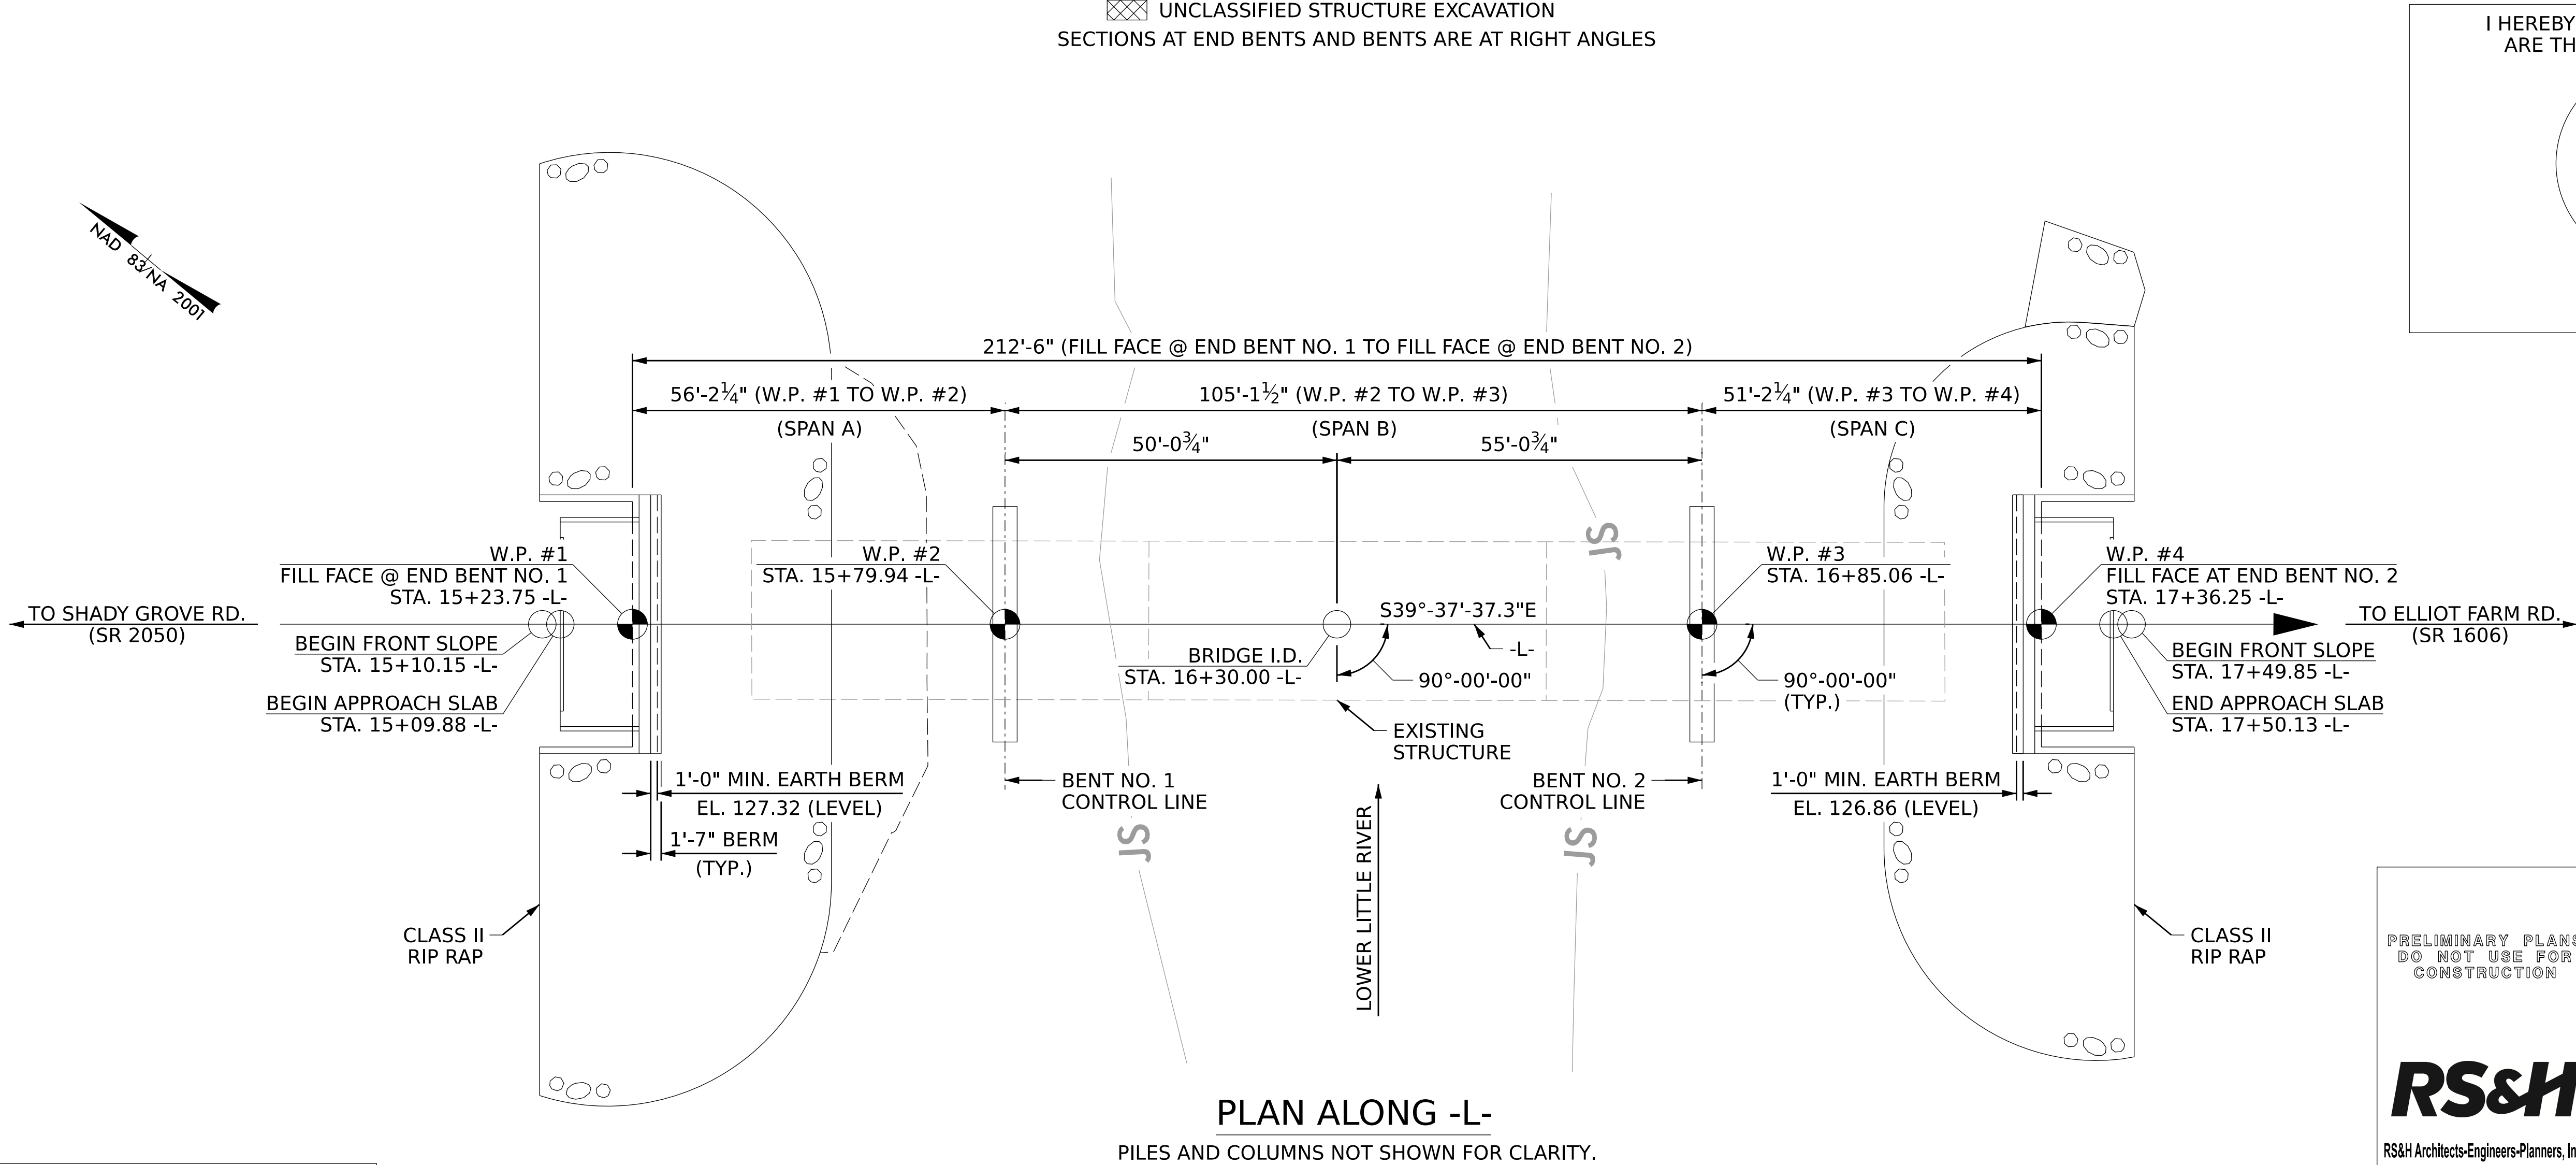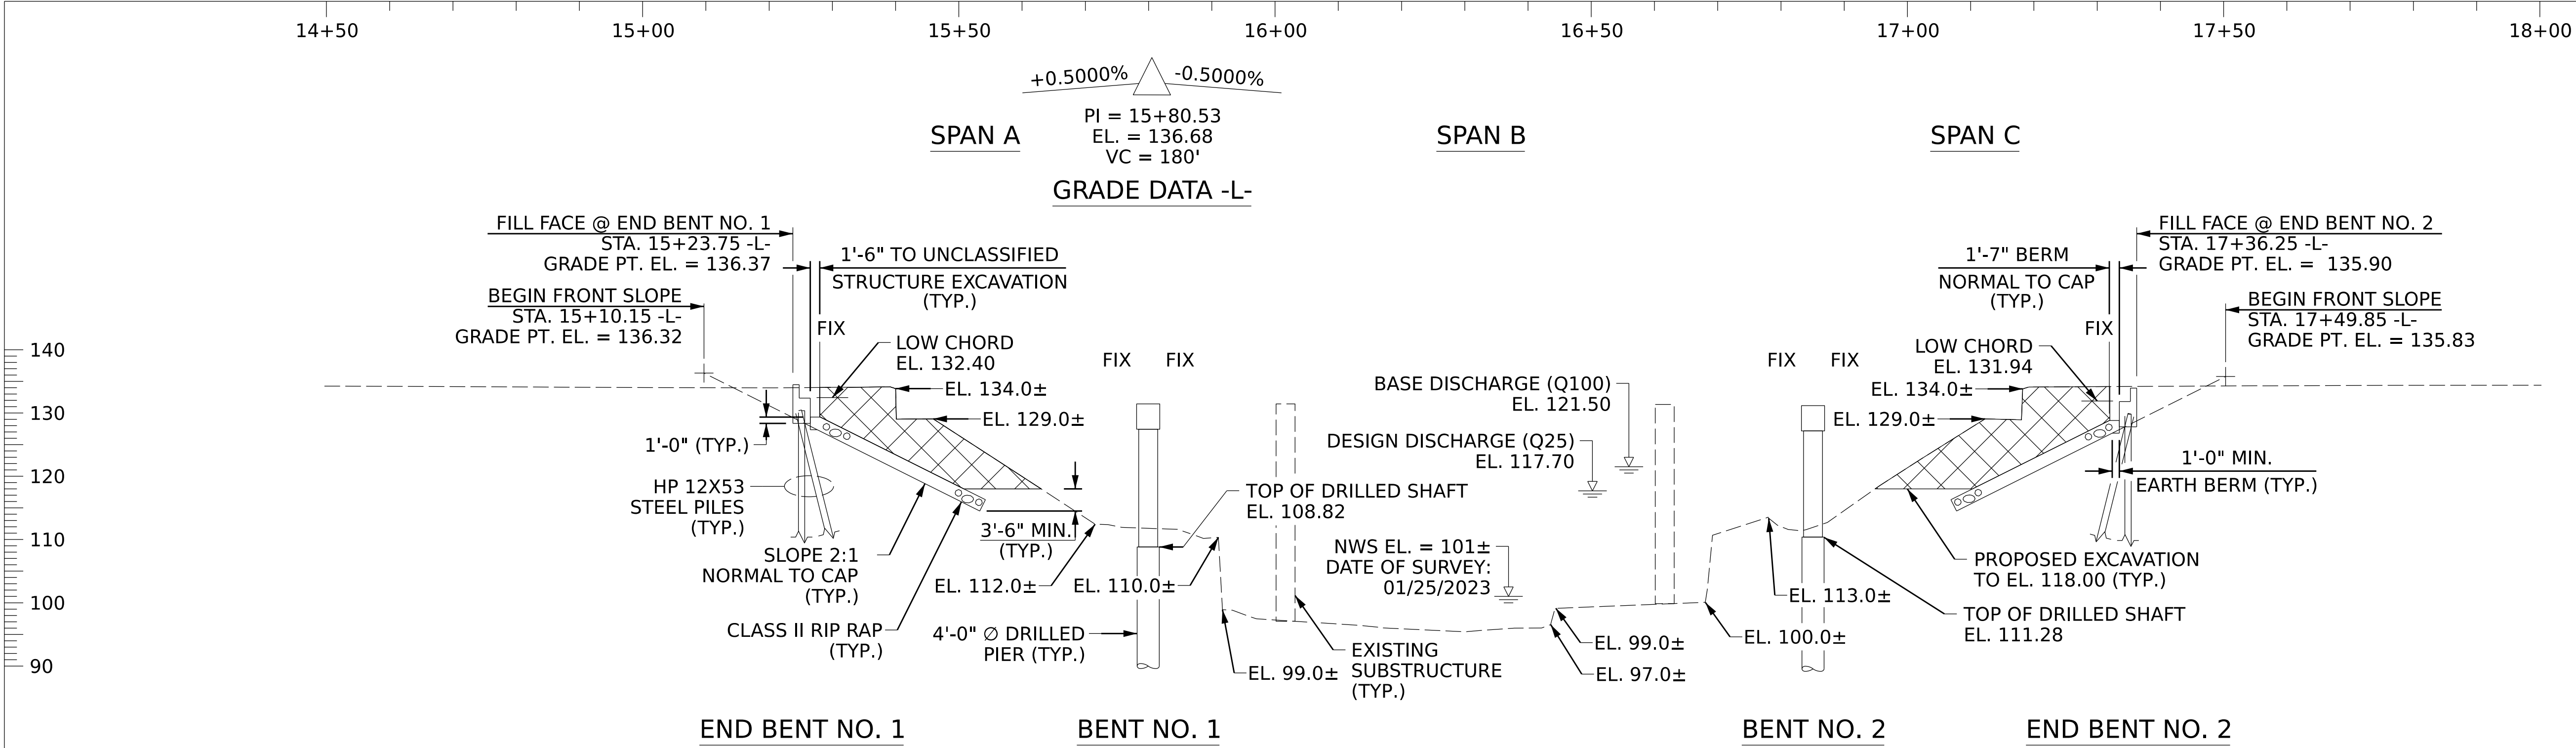

I HEREBY CERTIFY THESE PLANS
ARE THE AS-BUILT PLANS

PROJECT NO. **BP6.R019**
HARNETT COUNTY
STATION: **16+30.00 -L-**

SHEET 1 OF 4 REPLACES BRIDGE 420074

PRELIMINARY PLANS
DO NOT USE FOR
CONSTRUCTION

RS&H

RS&H Architects-Engineers-Planners, Inc.
8521 Six Forks Road, Suite 400
Raleigh, NC 27615
919-926-4100 FAX 919-946-9080
www.rsandh.com
North Carolina License Nos. 90073 / F-6400 / C-38

STATE OF NORTH CAROLINA
DEPARTMENT OF TRANSPORTATION
RALEIGH


GENERAL DRAWING
FOR BRIDGE ON SR 2045
OVER LOWER LITTLE RIVER
BETWEEN SR 2050 AND
SR 1606

REVISIONS						SHEET NO.
NO.	BY:	DATE:	NO.	BY:	DATE:	
1			3			S-1
2			4			TOTAL SHEETS 28

DRAWN BY : **J. SCACCA** DATE : **08/2025**
CHECKED BY : **V. SELLERS** DATE : **08/2025**
DESIGN ENGINEER OF RECORD: **T. LAWS** DATE : **07/2026**

DOCUMENT NOT CONSIDERED
FINAL UNLESS ALL
SIGNATURES COMPLETED

7/15/2026
c:\work\dir\ncdot-pw.bentley.com\ncdot-pw-01\matthew_acosta\d0380706\401.001_BP6.R019.SMU.GD1.S-1.420074.dgn
AcostaM

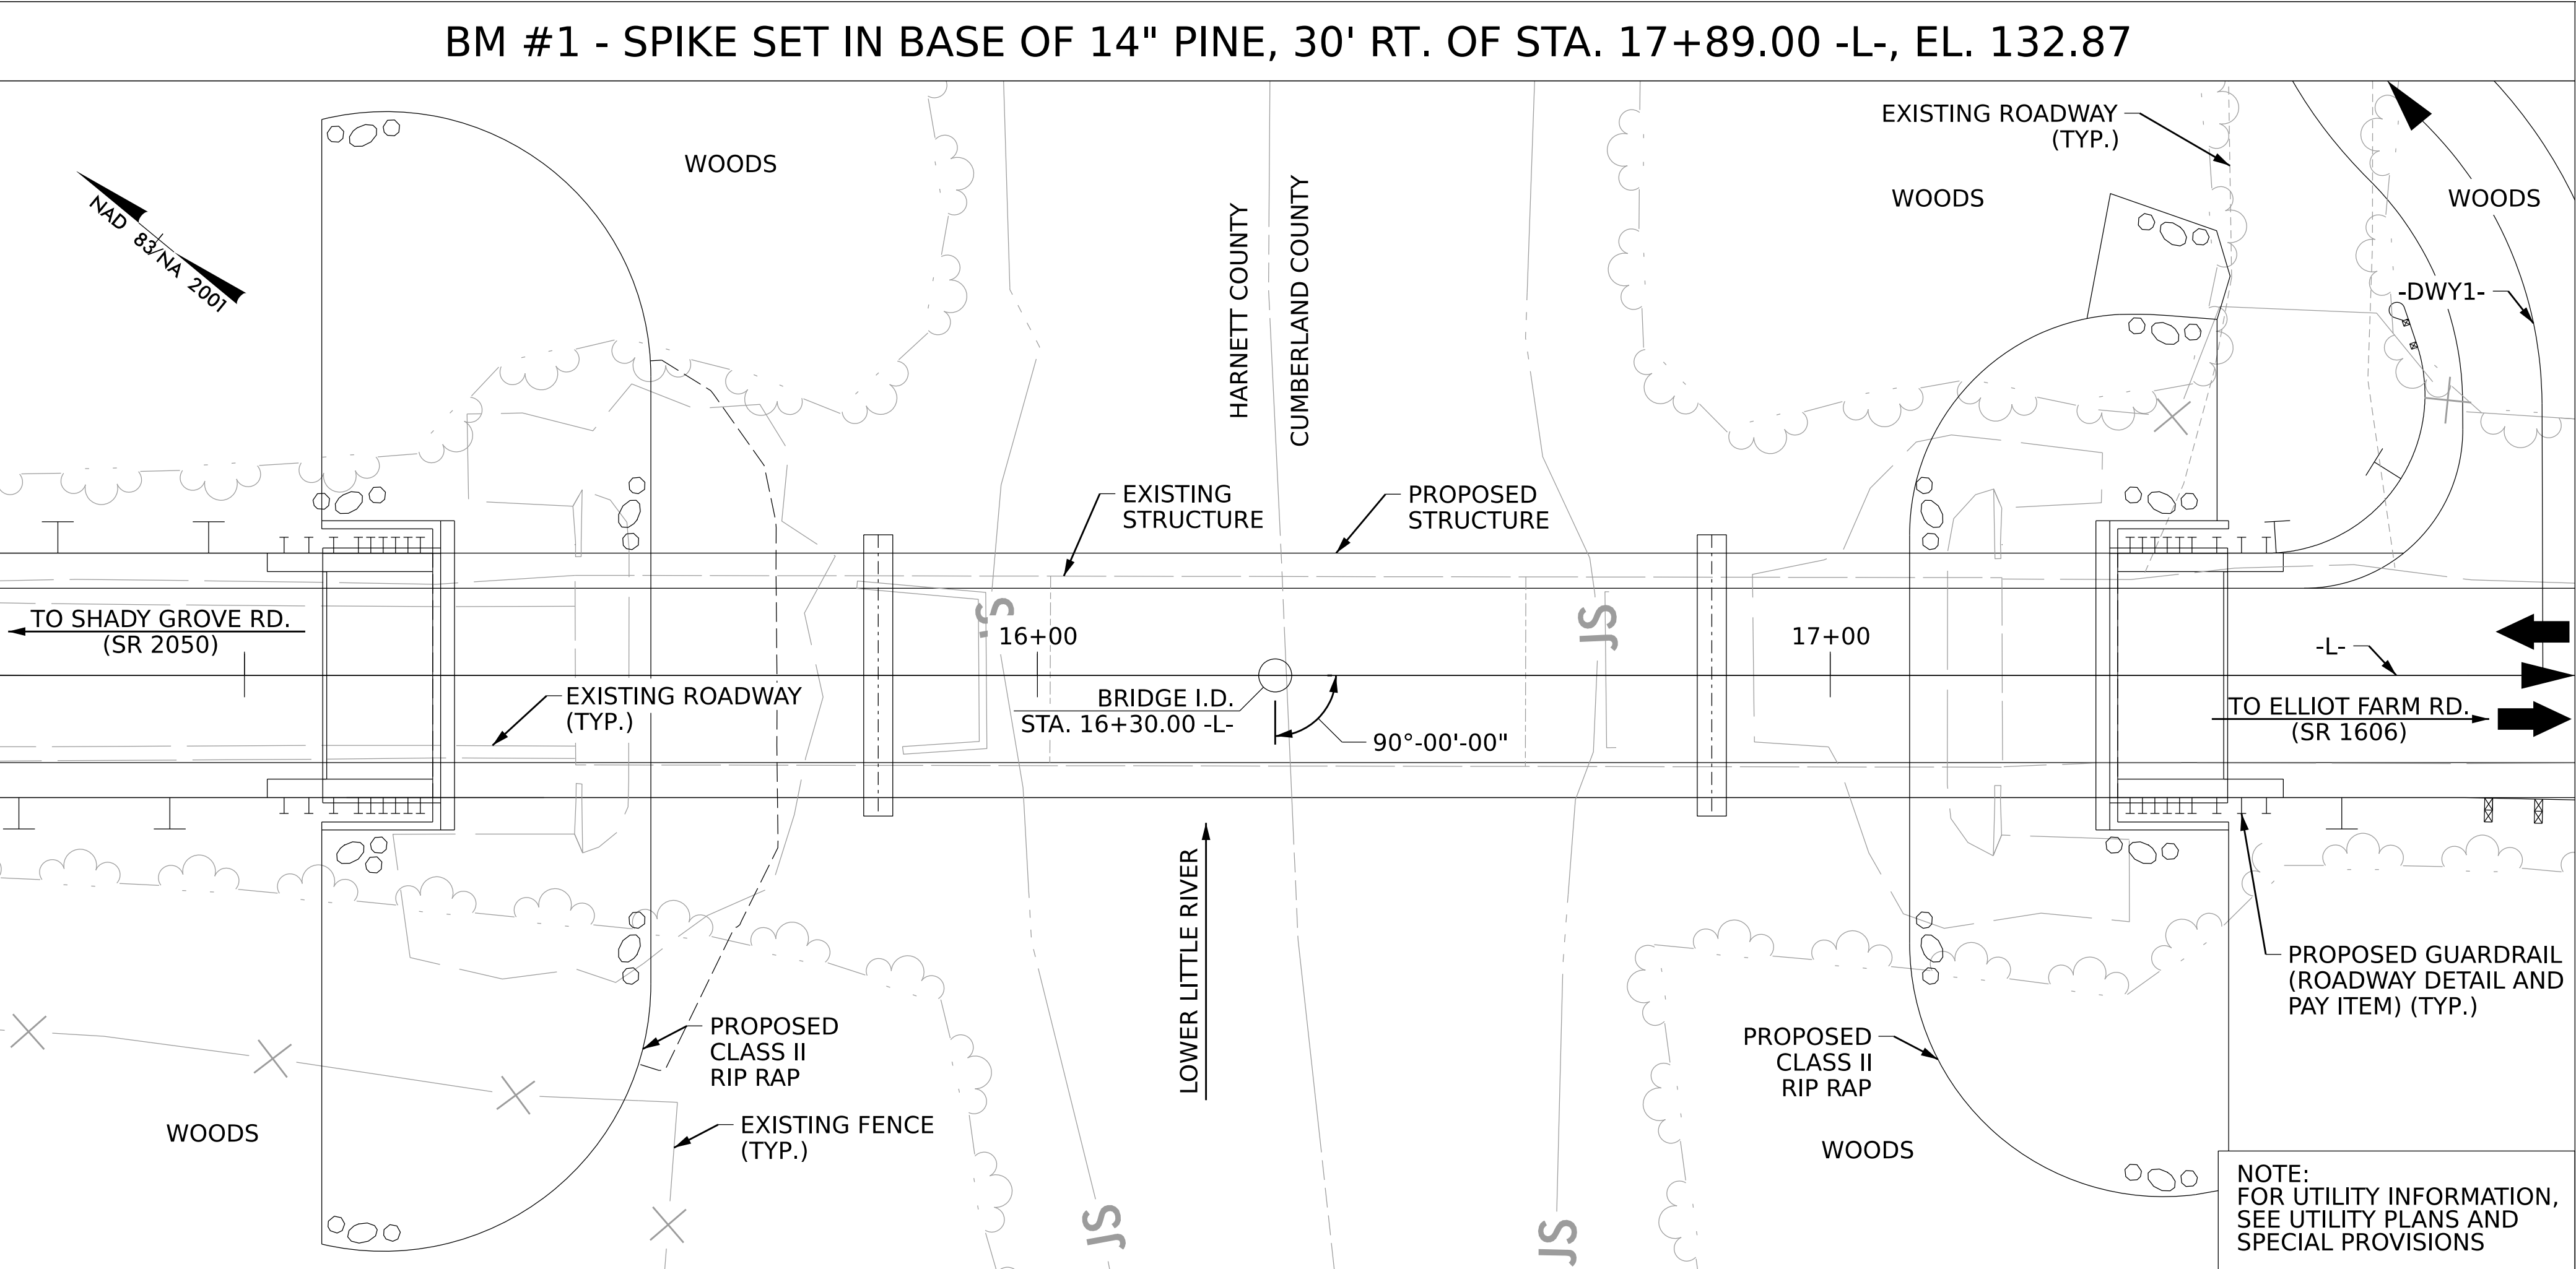

LOCATION SKETCH

TOTAL BILL OF MATERIALS

TOTAL BILL OF MATERIALS											
	REMOVAL OF EXISTING STRUCTURE @ STA. 16+30.00 -L-	ASBESTOS ASSESSMENT	4'-0" DIA. DRILLED PIERS	SPT TESTING	CSL TESTING	UNCLASSIFIED STRUCTURE EXCAVATION @ STA. 16+30.00 -L-	CONCRETE WEARING SURFACE	GROOVING BRIDGE FLOORS	CLASS A CONCRETE	BRIDGE APPROACH SLABS @ STA. 16+30.00 -L-	
	LUMP SUM	LUMP SUM	LIN. FT.	EACH	EACH	LUMP SUM	SQ. FT.	SQ. FT.	CU. YDS.	LUMP SUM	
SUPERSTRUCTURE							6,475	6680			
END BENT 1									29.5		
BENT 1			157.0	1	1				41.9		
BENT 2			157.0	1	1				38.9		
END BENT 2									29.5		
TOTAL	LUMP SUM	LUMP SUM	314.0	2	2	LUMP SUM	6,475	6,680	139.8	LUMP SUM	
	REINFORCING STEEL	SPIRAL COLUMN REINFORCING STEEL	PILE DRIVING EQUIPMENT SETUP FOR HP 12X53 STEEL PILES	HP 12 X 53 STEEL PILES		VERTICAL CONCRETE BARRIER RAIL	RIP RAP CLASS II (2'-0") THICK	GEOTEXTILE FOR DRAINAGE	ELASTOMETRIC BEARINGS	3'-0" X 3'-3" PRESTRESSED CONCRETE BOX BEAMS	
	LBS.	LBS.	EACH	NO.	LIN. FT.	LIN. FT.	TONS	SQ. YDS.	LUMP SUM	NO.	LIN. FT.
SUPERSTRUCTURE						420.0				33	2,310
END BENT 1	4,665		7	7	420		488	513			
BENT 1	19,686	5,475									
BENT 2	19,160	5,258									
END BENT 2	4,665		7	7	420		392	393			
TOTAL	48,176	10,733	14	14	840	420.0	880	906	LUMP SUM	33	2,310

DRAWN BY : J. SCACCA DATE : 08/2025
CHECKED BY : V. SELLERS DATE : 08/2025
DESIGN ENGINEER OF RECORD: T. LAWS DATE : 07/2026

7/15/2026
c:\work\dir\ncdot-pw.bentley.com\ncdot-pw-01\matthew_acosta\d0380706\401-007_BP6.R019_SMU.GD4_S-4_420074.dgn
AcostaM

NOTES

ASSUMED LIVE LOAD = HL-93 OR ALTERNATE LOADING.

THIS BRIDGE HAS BEEN DESIGNED IN ACCORDANCE WITH THE REQUIREMENTS OF THE AASHTO LRFD BRIDGE DESIGN SPECIFICATIONS.

THIS BRIDGE IS LOCATED IN SEISMIC ZONE 1.

INASMUCH AS THE PAINT SYSTEM ON THE EXISTING STRUCTURAL STEEL CONTAINS LEAD, THE CONTRACTOR'S ATTENTION IS DIRECTED TO ARTICLE 107-1 OF THE STANDARD SPECIFICATIONS. ANY COSTS RESULTING FROM COMPLIANCE WITH APPLICABLE STATE OR FEDERAL REGULATIONS PERTAINING TO HANDLING OF MATERIALS CONTAINING LEAD BASED PAINT SHALL BE INCLUDED IN THE BID PRICE FOR "REMOVAL OF EXISTING STRUCTURE AT STA. 16+30.00 -L-".

THE MATERIAL SHOWN IN THE CROSS-HATCHED AREA ON SHEET 1 OF 4 SHALL BE EXCAVATED FOR A DISTANCE OF 37 FT. FOR END BENT NO. 1 AND 36 FT. FOR END BENT NO. 2 OF THE CENTERLINE ROADWAY AS DIRECTED BY THE ENGINEER. THIS WORK WILL BE PAID FOR AT THE CONTRACT LUMP SUM PRICE FOR UNCLASSIFIED STRUCTURE EXCAVATION. SEE SECTION 412 OF THE STANDARD SPECIFICATIONS.

THE EXISTING STRUCTURE CONSISTS OF 3 SPANS AT 60'-8", 60'-0", 60'-8". THE SUPERSTRUCTURE HAS A CLEAR ROADWAY WIDTH OF 24'-0" AND CONSISTS OF REINFORCED CONCRETE DECK ON STEEL PLATE GIRDERS. THE SUBSTRUCTURE CONSISTS OF REINFORCED CONCRETE CAP ON PILES AT THE END BENTS AND REINFORCED CONCRETE CAP ON COLUMNS AT THE BENTS. THE EXISTING STRUCTURE LOCATED AT THE PROPOSED STRUCTURE SHALL BE REMOVED. THE EXISTING BRIDGE IS PRESENTLY NOT POSTED FOR LOAD LIMIT.

THE SUBSTRUCTURE OF THE EXISTING BRIDGE INDICATED ON THE PLANS IS FROM THE BEST INFORMATION AVAILABLE. THIS INFORMATION IS SHOWN FOR THE CONVENIENCE OF THE CONTRACTOR. THE CONTRACTORS SHALL HAVE NO CLAIM WHATSOEVER AGAINST THE DEPARTMENT OF TRANSPORTATION FOR ANY DELAYS OR ADDITIONAL COST INCURRED BASED ON DIFFERENCES BETWEEN THE EXISTING BRIDGE SUBSTRUCTURE SHOWN ON THE PLANS AND THE ACTUAL CONDITIONS AT THE PROJECT SITE.

REMOVAL OF THE EXISTING BRIDGE SHALL BE PERFORMED IN A MANNER THAT PREVENTS DEBRIS FROM FALLING INTO THE WATER. THE CONTRACTOR SHALL SUBMIT DEMOLITION PLANS FOR REVIEW AND REMOVE THE BRIDGE IN ACCORDANCE WITH ARTICLE 402-2 OF THE STANDARD SPECIFICATIONS.

THIS STRUCTURE HAS BEEN DESIGNED IN ACCORDANCE WITH "HEC 18-EVALUATING SCOUR AT BRIDGES".

THE SCOUR CRITICAL ELEVATION FOR BENTS NO. 1 AND NO. 2 IS ELEVATION 106.50. SCOUR CRITICAL ELEVATIONS ARE USED TO MONITOR POSSIBLE SCOUR PROBLEMS DURING THE LIFE OF THE STRUCTURE.

FOR EROSION CONTROL MEASURES, SEE EROSION CONTROL PLANS.

FOR FALSEWORK AND FORMWORK, SEE SPECIAL PROVISIONS.

FOR SUBMITTAL OF WORKING DRAWINGS, SEE SPECIAL PROVISIONS.

FOR CRANE SAFETY, SEE SPECIAL PROVISIONS.

FOR GROUT FOR STRUCTURES, SEE SPECIAL PROVISIONS.

FOR ASBESTOS ASSESSMENT, SEE SPECIAL PROVISIONS.

FOR OTHER DESIGN DATA AND GENERAL NOTES, SEE SHEET SN.

HYDRAULIC DATA

DESIGN DISCHARGE = 5790 CFS
FREQUENCY OF DESIGN FLOOD = 25 YRS
DESIGN HIGH WATER ELEVATION = 117.7
DRAINAGE AREA = 407 SQ. MI.
BASE DISCHARGE = 8160 CFS
BASE HIGH WATER ELEVATION = 121.5

OVERTOPPING FLOOD DATA

OVERTOPPING DISCHARGE = 25000 CFS
OVERTOPPING FLOOD FREQUENCY = 500+ YRS
OVERTOPPING FLOOD ELEVATION = 134.8'±*

*OT OCCURS APPROX. 300' SOUTHEAST OF THE SOUTHEASTERN END BENT

PROJECT NO. **BP6.R019**
HARNETT COUNTY
STATION: **16+30.00 -L-**

SHEET 4 OF 4

PRELIMINARY PLANS
DO NOT USE FOR
CONSTRUCTION

RS&H

RS&H Architects-Engineers-Planners, Inc.
8521 Six Forks Road, Suite 400
Raleigh, NC 27615
919-926-4100 FAX 919-946-9080
www.rsandh.com
North Carolina License Nos. 90073 / F-0400 / C-38

STATE OF NORTH CAROLINA
DEPARTMENT OF TRANSPORTATION
RALEIGH

GENERAL DRAWING
FOR BRIDGE ON SR 2045
OVER LOWER LITTLE RIVER
BETWEEN SR 2050 AND
SR 1606

NO. BY: DATE: NO. BY: DATE: NO. BY: DATE:
1 2 3 4

SHEET NO. **5-4**
TOTAL SHEETS **28**

LOAD AND RESISTANCE FACTOR RATING (LRFR) SUMMARY FOR PRESTRESSED CONCRETE GIRDERS																								
LOAD TYPE		VEHICLE	WEIGHT (W) (TONS)	CONTROLLING LOAD RATING Ⓢ	MINIMUM RATING FACTORS (RF)	TONS = W x RF	STRENGTH I LIMIT STATE										SERVICE III LIMIT STATE						COMMENT NUMBER	
							LIVE-LOAD FACTORS (γ LL)	MOMENT				SHEAR				LIVE-LOAD FACTORS (γ LL)	MOMENT							
								DISTRIBUTION FACTORS (DF)	RATING FACTOR	SPAN	GIRDER LOCATION	DISTANCE FROM LEFT END OF SPAN (ft)	DISTRIBUTION FACTORS (DF)	RATING FACTOR	SPAN		GIRDER LOCATION	DISTANCE FROM LEFT END OF SPAN (ft)	DISTRIBUTION FACTORS (DF)	RATING FACTOR	SPAN	GIRDER LOCATION		DISTANCE FROM LEFT END OF SPAN (ft)
DESIGN LOAD		HL-93 (INVENTORY)	N/A	Ⓢ1	2.92	--	1.75	0.240	3.08	A	EL	26.75	0.540	2.92	A	EL	10.25	0.80	0.240	4.08	A	EL	26.75	
		HL-93 (OPERATING)	N/A		3.83	--	1.35	0.240	3.99	A	EL	26.75	0.540	3.83	A	EL	10.25	0.80	0.240	4.08	A	EL	26.75	
		HS-20 (INVENTORY)	36.000	Ⓢ2	3.48	125.280	1.75	0.240	3.86	A	EL	26.75	0.540	3.48	A	EL	10.25	0.80	0.240	5.10	A	EL	26.75	
		HS-20 (OPERATING)	36.000		4.57	164.520	1.35	0.240	5.00	A	EL	26.75	0.540	4.57	A	EL	10.25	0.80	0.240	5.10	A	EL	26.75	
LEGAL LOAD	SINGLE VEHICLE (SV)	SNSH	13.500		9.99	134.865	1.4	0.240	10.09	A	EL	26.75	0.540	9.99	A	EL	10.25	0.80	0.240	10.69	A	EL	26.75	
		SNGARBS2	20.000		7.27	145.400	1.4	0.240	7.85	A	EL	26.75	0.540	7.27	A	EL	43.25	0.80	0.240	8.31	A	EL	26.75	
		SNAGRIS2	22.000		6.83	150.260	1.4	0.240	7.57	A	EL	26.75	0.540	6.83	A	EL	10.25	0.80	0.240	8.02	A	EL	26.75	
		SNCOTTS3	27.250		4.92	134.070	1.4	0.240	5.03	A	EL	26.75	0.540	4.92	A	EL	10.25	0.80	0.240	5.33	A	EL	26.75	
		SNAGGRS4	34.925		4.21	147.034	1.4	0.240	4.33	A	EL	26.75	0.540	4.21	A	EL	10.25	0.80	0.240	4.58	A	EL	26.75	
		SNS5A	35.550		4.22	150.021	1.4	0.240	4.22	A	EL	26.75	0.540	4.35	A	EL	10.25	0.80	0.240	4.47	A	EL	26.75	
		SNS6A	39.950		3.93	157.004	1.4	0.240	3.93	A	EL	26.75	0.540	4.02	A	EL	10.25	0.80	0.240	4.16	A	EL	26.75	
	TRUCK TRACTOR SEMI-TRAILER (TTST)	SNS7B	42.000		3.74	157.080	1.4	0.240	3.74	A	EL	26.75	0.540	4.05	A	EL	10.25	0.80	0.240	3.96	A	EL	26.75	
		TNAGRIT3	33.000		4.77	157.410	1.4	0.240	4.81	A	EL	26.75	0.540	4.77	A	EL	10.25	0.80	0.240	5.09	A	EL	26.75	
		TNT4A	33.075		4.57	151.153	1.4	0.240	4.84	A	EL	26.75	0.540	4.57	A	EL	10.25	0.80	0.240	5.13	A	EL	26.75	
		TNT6A	41.600		4.01	166.816	1.4	0.240	4.01	A	EL	26.75	0.540	4.43	A	EL	10.25	0.80	0.240	4.25	A	EL	26.75	
		TNT7A	42.000		4.06	170.520	1.4	0.240	4.06	A	EL	26.75	0.540	4.08	A	EL	10.25	0.80	0.240	4.30	A	EL	26.75	
		TNT7B	42.000		3.88	162.960	1.4	0.240	4.24	A	EL	26.75	0.540	3.88	A	EL	10.25	0.80	0.240	4.49	A	EL	26.75	
		TNAGRIT4	43.000		3.72	159.960	1.4	0.240	4.01	A	EL	26.75	0.540	3.72	A	EL	10.25	0.80	0.240	4.25	A	EL	26.75	
		TNAGT5A	45.000		3.76	169.200	1.4	0.240	3.76	A	EL	26.75	0.540	3.81	A	EL	10.25	0.80	0.240	3.98	A	EL	26.75	
		TNAGT5B	45.000	Ⓢ3	3.52	158.400	1.4	0.240	3.69	A	EL	26.75	0.540	3.52	A	EL	10.25	0.80	0.240	3.91	A	EL	26.75	
EMERGENCY VEHICLE (EV)	EV2	28.750		5.48	157.550	1.3	0.240	6.02	A	EL	26.75	0.540	5.48	A	EL	10.25	0.80	0.240	5.92	A	EL	26.75		
	EV3	43.000	Ⓢ4	3.65	156.950	1.3	0.240	3.90	A	EL	26.75	0.540	3.65	A	EL	10.25	0.80	0.240	3.84	A	EL	26.75		

LOAD FACTORS:

DESIGN LOAD RATING FACTORS	LIMIT STATE	γ DC	γ DW
	STRENGTH I	1.25	1.50
	SERVICE III	1.00	1.00

NOTES:

MINIMUM RATING FACTORS ARE BASED ON THE STRENGTH I AND SERVICE III LIMIT STATES.

ALLOWABLE STRESSES FOR SERVICE III LIMIT STATE ARE AS REQUIRED FOR DESIGN.

COMMENTS:

1.
2.
3.
4.

CONTROLLING LOAD RATING

① DESIGN LOAD RATING (HL-93)

② DESIGN LOAD RATING (HS-20)

③ LEGAL LOAD RATING * *

④ EMERGENCY VEHICLE LOAD RATING **


* * SEE CHART FOR VEHICLE TYPE

GIRDER LOCATION

I - INTERIOR GIRDER

EL - EXTERIOR LEFT GIRDER

ER - EXTERIOR RIGHT GIRDER

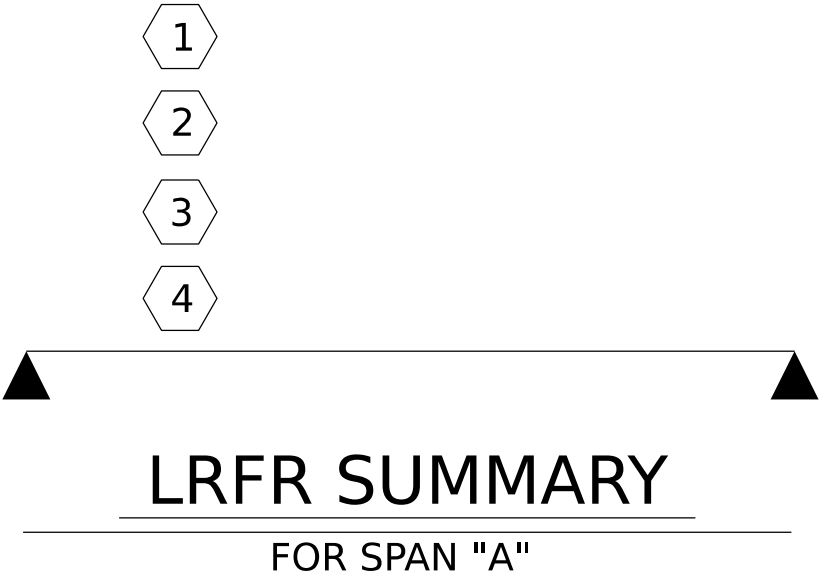

PROJECT NO. BP6.R019

HARNETT COUNTY

STATION: 16+30.00 -L-

SHEET 1 OF 3

PRELIMINARY PLANS
DO NOT USE FOR
CONSTRUCTION

RS&H

RS&H Architects-Engineers-Planners, Inc.
8521 Six Forks Road, Suite 400
Raleigh, NC 27615
919-926-4100 FAX 919-946-9080
www.rsandh.com
North Carolina License Nos. 9073 / 1-6480 / C-38

STATE OF NORTH CAROLINA
DEPARTMENT OF TRANSPORTATION
RALEIGH

LRFR SUMMARY FOR
55' BOX BEAM UNIT
90° SKEW
(NON-INTERSTATE TRAFFIC)

REVISIONS				SHEET NO.
NO.	BY:	DATE:	NO.	
①			③	S-5 TOTAL SHEETS 28
②			④	

LOAD AND RESISTANCE FACTOR RATING (LRFR) SUMMARY FOR PRESTRESSED CONCRETE GIRDERS																								
LOAD TYPE		VEHICLE	WEIGHT (W) (TONS)	CONTROLLING LOAD RATING Ⓔ	MINIMUM RATING FACTORS (RF)	TONS = W x RF	STRENGTH I LIMIT STATE										SERVICE III LIMIT STATE						COMMENT NUMBER	
							LIVE-LOAD FACTORS (γ LL)	MOMENT				SHEAR				LIVE-LOAD FACTORS (γ LL)	MOMENT							
								DISTRIBUTION FACTORS (DF)	RATING FACTOR	SPAN	GIRDER LOCATION	DISTANCE FROM LEFT END OF SPAN (ft)	DISTRIBUTION FACTORS (DF)	RATING FACTOR	SPAN		GIRDER LOCATION	DISTANCE FROM LEFT END OF SPAN (ft)	DISTRIBUTION FACTORS (DF)	RATING FACTOR	SPAN	GIRDER LOCATION		DISTANCE FROM LEFT END OF SPAN (ft)
DESIGN LOAD		HL-93 (INVENTORY)	N/A	Ⓔ1	1.05	--	1.75	0.210	1.60	B	EL	51.75	0.490	1.71	B	EL	9.75	0.80	0.210	1.05	B	EL	51.75	
		HL-93 (OPERATING)	N/A		1.05	--	1.35	0.210	2.07	B	EL	51.75	0.490	2.27	B	EL	9.75	0.80	0.210	1.05	B	EL	51.75	
		HS-20 (INVENTORY)	36.000	Ⓔ2	1.47	52.920	1.75	0.210	2.25	B	EL	51.75	0.490	2.37	B	EL	9.75	0.80	0.210	1.47	B	EL	51.75	
		HS-20 (OPERATING)	36.000		1.47	52.920	1.35	0.210	2.91	B	EL	51.75	0.490	3.13	B	EL	9.75	0.80	0.210	1.47	B	EL	51.75	
LEGAL LOAD	SINGLE VEHICLE (SV)	SNSH	13.500		3.51	47.385	1.4	0.210	6.70	B	EL	51.75	0.490	7.73	B	EL	9.75	0.80	0.210	3.51	B	EL	51.75	
		SNGARBS2	20.000		2.53	50.600	1.4	0.210	4.84	B	EL	51.75	0.490	5.34	B	EL	9.75	0.80	0.210	2.53	B	EL	51.75	
		SNAGRIS2	22.000		2.36	51.920	1.4	0.210	4.52	B	EL	51.75	0.490	4.91	B	EL	9.75	0.80	0.210	2.36	B	EL	51.75	
		SNCOTTS3	27.250		1.74	47.415	1.4	0.210	3.33	B	EL	51.75	0.490	3.74	B	EL	9.75	0.80	0.210	1.74	B	EL	51.75	
		SNAGGRS4	34.925		1.43	49.943	1.4	0.210	2.72	B	EL	51.75	0.490	3.01	B	EL	9.75	0.80	0.210	1.43	B	EL	51.75	
		SNS5A	35.550		1.40	49.770	1.4	0.210	2.67	B	EL	51.75	0.490	3.02	B	EL	9.75	0.80	0.210	1.40	B	EL	51.75	
		SNS6A	39.950		1.27	50.737	1.4	0.210	2.42	B	EL	51.75	0.490	2.71	B	EL	9.75	0.80	0.210	1.27	B	EL	51.75	
	TRUCK TRACTOR SEMI-TRAILER (TTST)	SNS7B	42.000		1.21	50.820	1.4	0.210	2.31	B	EL	51.75	0.490	2.63	B	EL	9.75	0.80	0.210	1.21	B	EL	51.75	
		TNAGRIT3	33.000		1.54	50.820	1.4	0.210	2.95	B	EL	51.75	0.490	3.29	B	EL	9.75	0.80	0.210	1.54	B	EL	51.75	
		TNT4A	33.075		1.55	51.266	1.4	0.210	2.95	B	EL	51.75	0.490	3.22	B	EL	9.75	0.80	0.210	1.55	B	EL	51.75	
		TNT6A	41.600		1.25	52.000	1.4	0.210	2.39	B	EL	51.75	0.490	2.76	B	EL	9.75	0.80	0.210	1.25	B	EL	51.75	
		TNT7A	42.000		1.25	52.500	1.4	0.210	2.39	B	EL	51.75	0.490	2.71	B	EL	9.75	0.80	0.210	1.25	B	EL	51.75	
		TNT7B	42.000		1.28	53.760	1.4	0.210	2.44	B	EL	51.75	0.490	2.58	B	EL	9.75	0.80	0.210	1.28	B	EL	51.75	
		TNAGRIT4	43.000		1.23	52.890	1.4	0.210	2.35	B	EL	51.75	0.490	2.50	B	EL	9.75	0.80	0.210	1.23	B	EL	51.75	
		TNAGT5A	45.000		1.16	52.200	1.4	0.210	2.22	B	EL	51.75	0.490	2.45	B	EL	93.75	0.80	0.210	1.16	B	EL	51.75	
		TNAGT5B	45.000	Ⓔ3	1.15	51.750	1.4	0.210	2.21	B	EL	51.75	0.490	2.38	B	EL	9.75	0.80	0.210	1.15	B	EL	51.75	
EMERGENCY VEHICLE (EV)	EV2	28.750		1.78	51.175	1.3	0.210	3.40	B	EL	51.75	0.490	3.68	B	EL	9.75	0.80	0.210	1.78	B	EL	51.75		
	EV3	43.000	Ⓔ4	1.17	50.310	1.3	0.210	2.24	B	EL	51.75	0.490	2.40	B	EL	93.75	0.80	0.210	1.17	B	EL	51.75		

LOAD FACTORS:

DESIGN LOAD RATING FACTORS	LIMIT STATE	γ DC	γ DW
	STRENGTH I	1.25	1.50
	SERVICE III	1.00	1.00

NOTES:

MINIMUM RATING FACTORS ARE BASED ON THE STRENGTH I AND SERVICE III LIMIT STATES.

ALLOWABLE STRESSES FOR SERVICE III LIMIT STATE ARE AS REQUIRED FOR DESIGN.

COMMENTS:

1.
2.
3.
4.

CONTROLLING LOAD RATING

① DESIGN LOAD RATING (HL-93)

② DESIGN LOAD RATING (HS-20)

③ LEGAL LOAD RATING * *

④ EMERGENCY VEHICLE LOAD RATING **


* * SEE CHART FOR VEHICLE TYPE

GIRDER LOCATION

I - INTERIOR GIRDER

EL - EXTERIOR LEFT GIRDER

ER - EXTERIOR RIGHT GIRDER

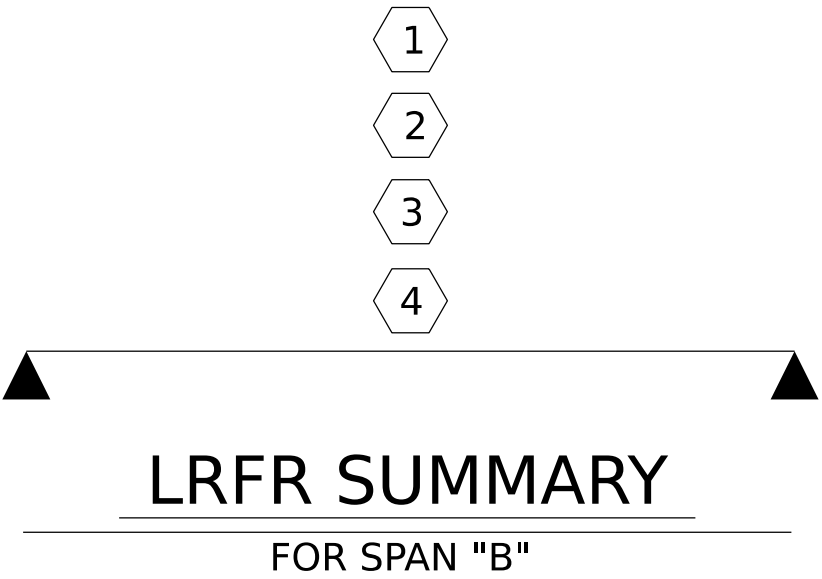

PROJECT NO. BP6.R019

HARNETT COUNTY

STATION: 16+30.00 -L-

SHEET 2 OF 3

PRELIMINARY PLANS
DO NOT USE FOR
CONSTRUCTION

RS&H

RS&H Architects-Engineers-Planners, Inc.
8521 Six Forks Road, Suite 400
Raleigh, NC 27615
919-926-4100 FAX 919-946-9080
www.rsandh.com
North Carolina License Nos. 90073 / F-0400 / C-38

STATE OF NORTH CAROLINA
DEPARTMENT OF TRANSPORTATION
RALEIGH

LRFR SUMMARY FOR
105' BOX BEAM UNIT
90° SKEW
(NON-INTERSTATE TRAFFIC)

NO. BY: DATE: NO. BY: DATE:

① ③

② ④

SHEET NO. 5-6

TOTAL SHEETS 28