


09/08/99

12/30/2024
R:\Roadway\Proj\620026_Rdy\Tsh.dgn
-USERNAME-

PROJECT: BP8.R021

CONTRACT:

See Sheet 1A For Index of Sheets

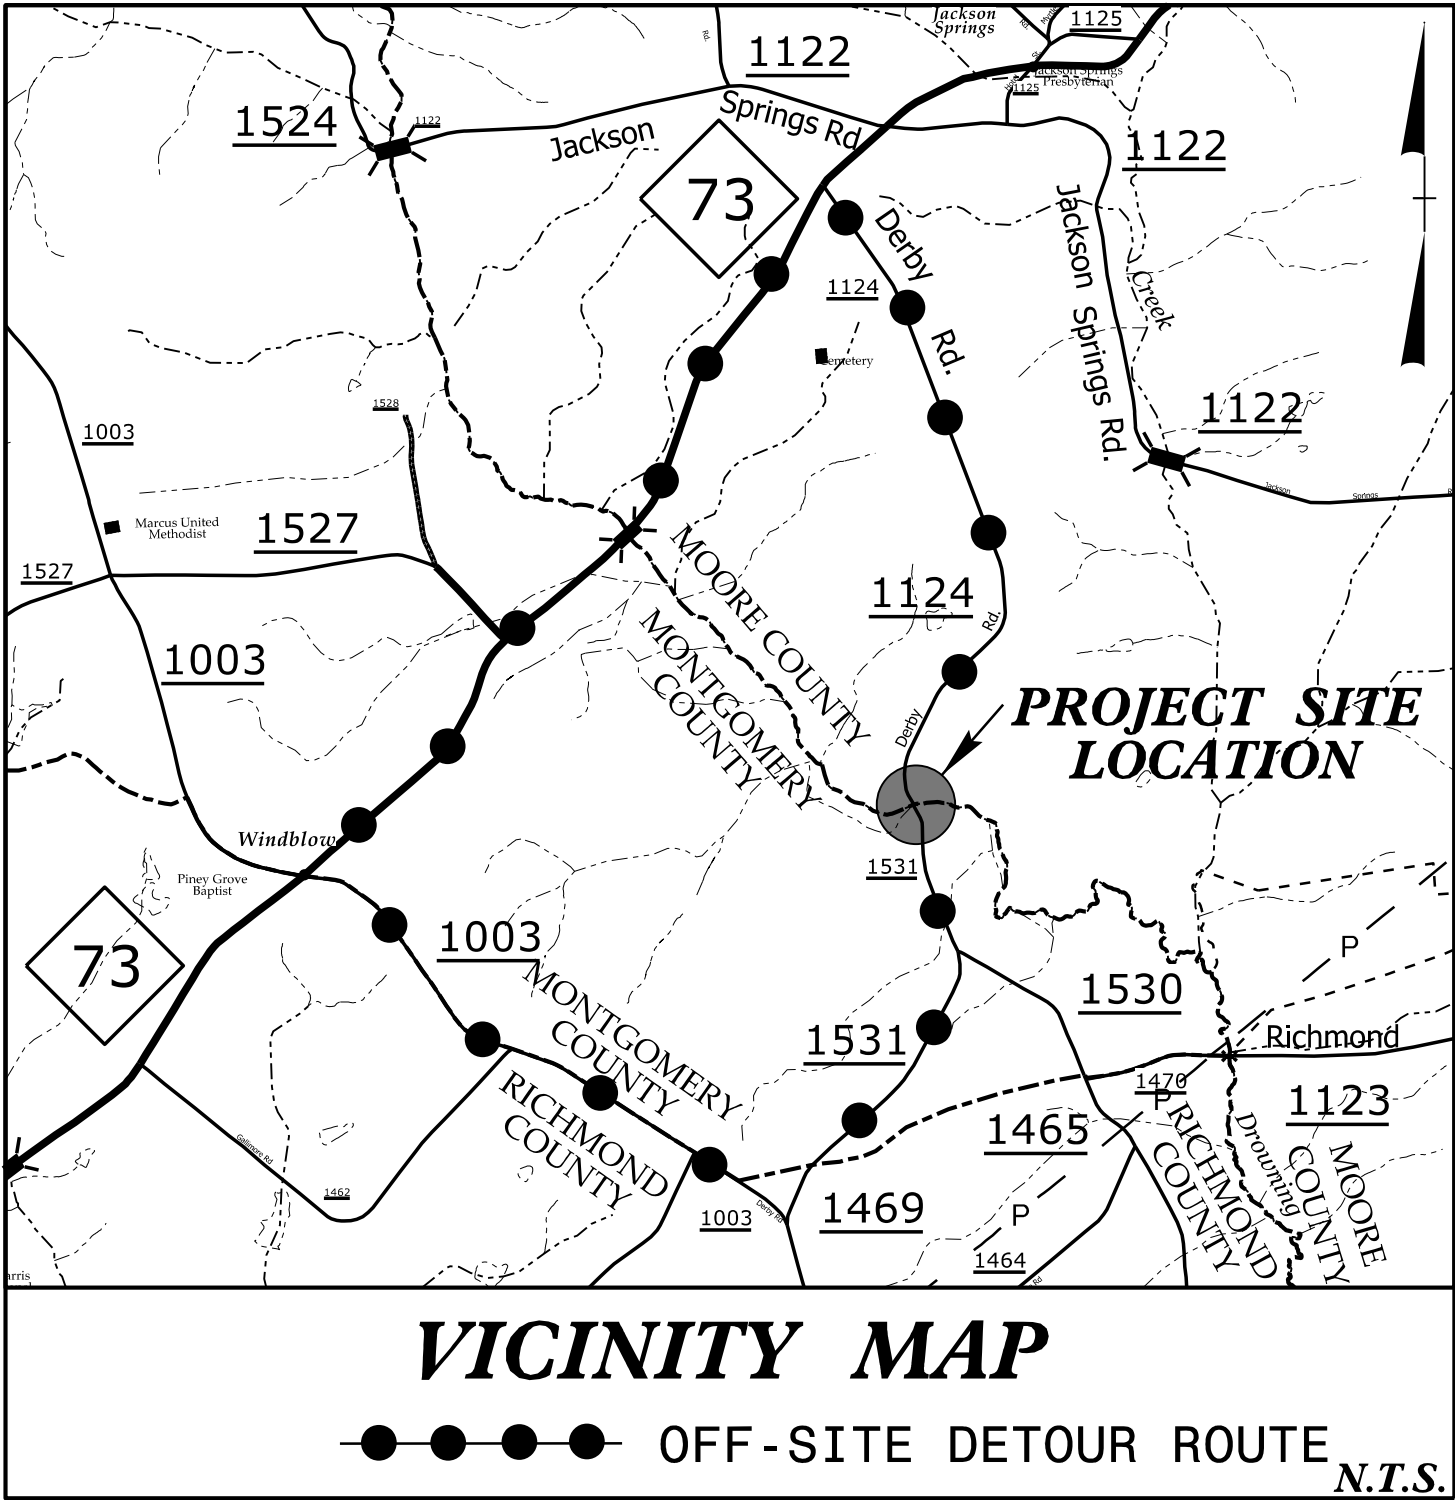


STATE OF NORTH CAROLINA
DIVISION OF HIGHWAYS

MOORE &
MONTGOMERY COUNTIES

LOCATION: BRIDGE 620026 OVER DROWNING CREEK
ON SR 1124/SR 1531 (DERBY ROAD)


TYPE OF WORK: GRADING, DRAINAGE, PAVING & STRUCTURES

STATE	STATE PROJECT REFERENCE NO.	SHEET NO.	TOTAL SHEETS
N.C.	BP8.R021	1	
STATE PROJ. NO.	F.A. PROJ. NO.	DESCRIPTION	
BP8.R021.1		P.E.	
BP8.R021.2		RW & Utilities	
BP8.R021.3		Construction	

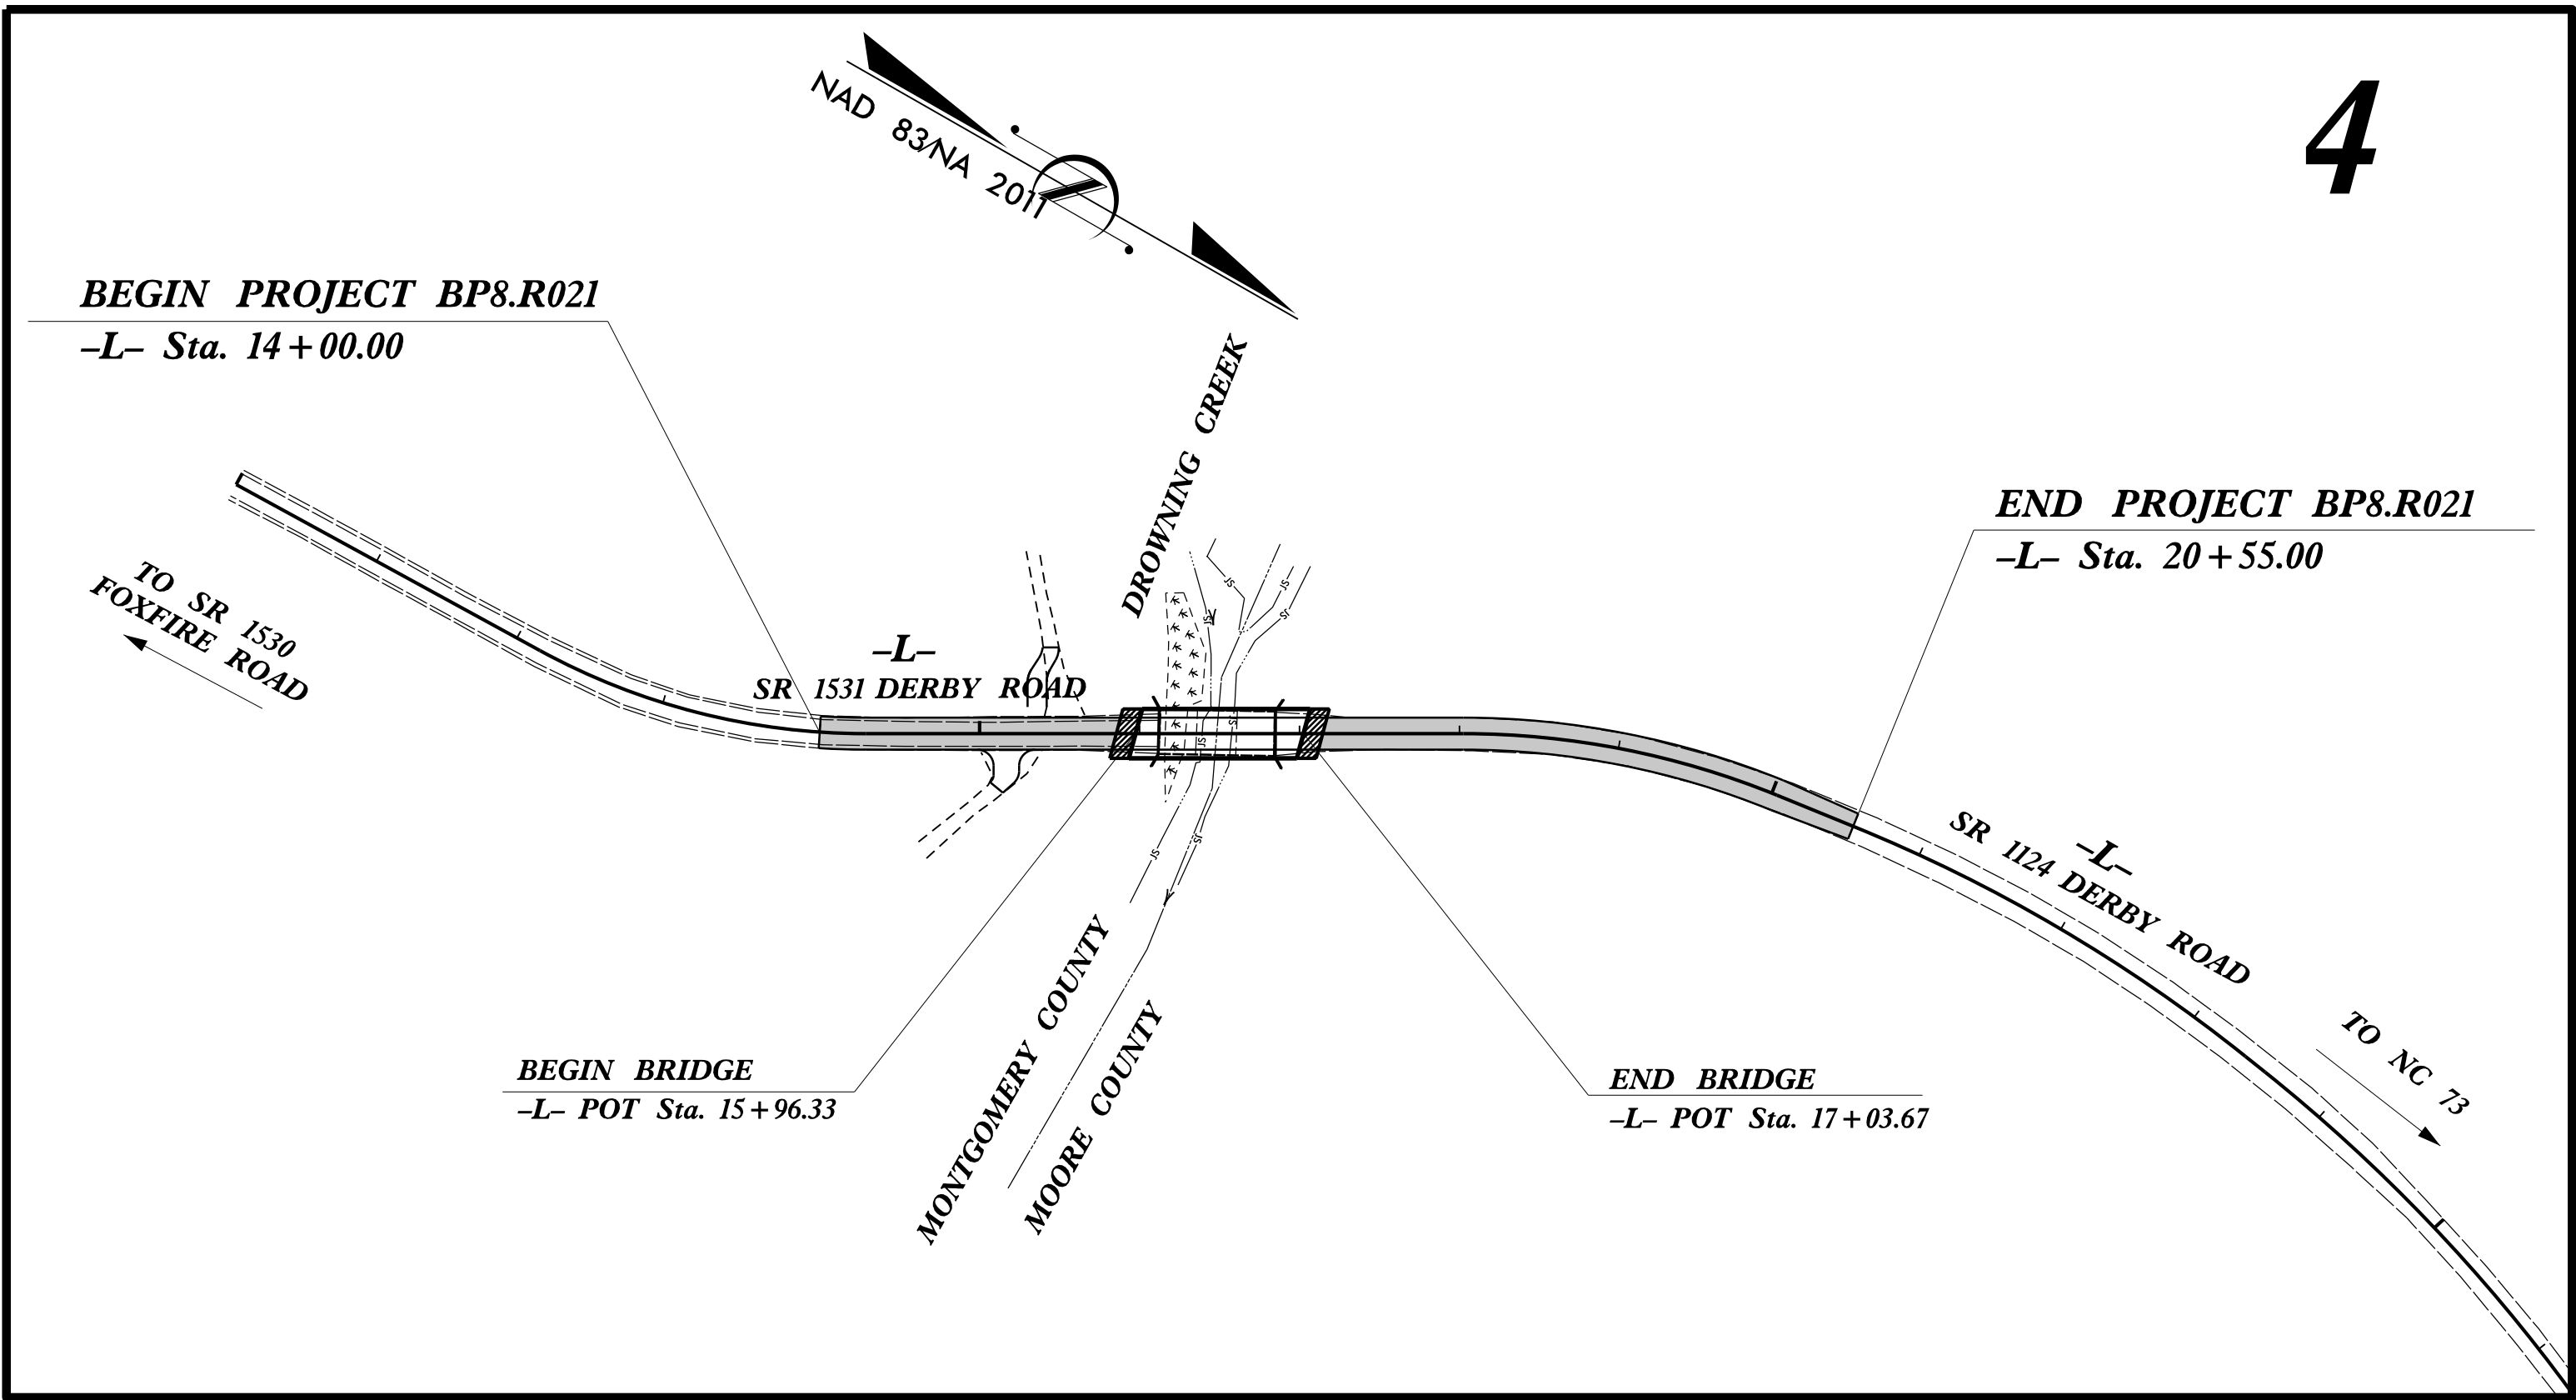

DOCUMENT NOT CONSIDERED FINAL
UNLESS ALL SIGNATURES COMPLETED

GRAPHIC SCALES

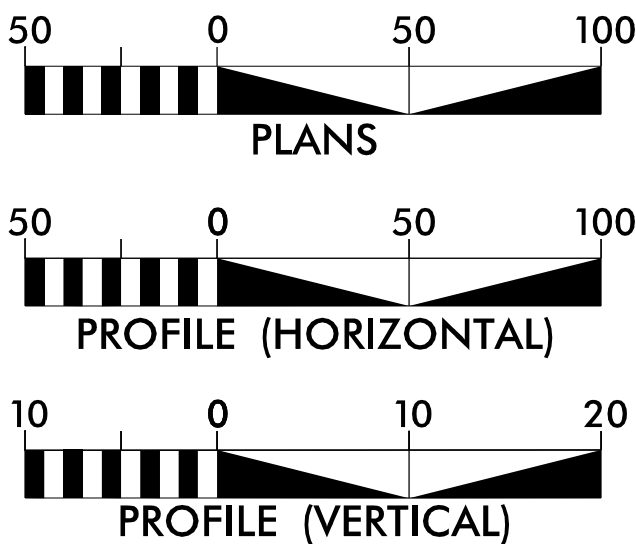


DESIGN DATA

ADT 2015 = 210
ADT 2040 = 420
K = %
D = %
T = 6 % *
V = 50 MPH
* TTST = DUAL
FUNC CLASS =
LOCAL
SUBREGIONAL TIER

PROJECT LENGTH

LENGTH ROADWAY PROJECT BP8.R021 = 0.104 mi
LENGTH STRUCTURE PROJECT BP8.R021 = 0.020 mi
TOTAL LENGTH OF PROJECT BP8.R021 = 0.124 mi

PLANS PREPARED BY:

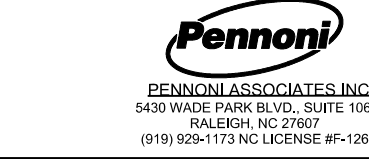

2024 STANDARD SPECIFICATIONS

RIGHT OF WAY DATE:
AUGUST 24, 2023

LETTING DATE:
MARCH 25, 2025

PLANS PREPARED FOR:

DIVISION OF HIGHWAYS
DIVISION 8
121 DOT Drive
Carthage, NC 28327

BRIAN A. WILES, PE
PROJECT ENGINEER

TIM WELCH, PE
NCDOT CONTACT
DIV 8 BRIDGE PROGRAM MANAGER



HYDRAULICS ENGINEER



DocuSigned by:
Andrew Nottingham
SIGNATURE:

ROADWAY DESIGN
ENGINEER
1/2/2025





Signed by:
Brian A. Wiles
SIGNATURE:

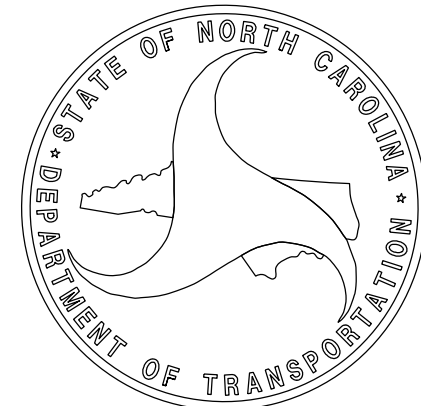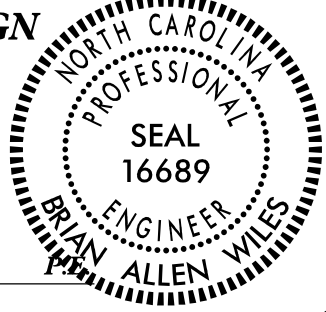


STATE OF NORTH CAROLINA, DIVISION OF HIGHWAYS
CONVENTIONAL PLAN SHEET SYMBOLS

Note: Not to Scale




BOUNDARIES AND PROPERTY:

    State Line	
County Line	
Township Line	
City Line	
Reservation Line	
Property Line	
Existing Iron Pin (EIP)	
Computed Property Corner	
Existing Concrete Monument (ECM)	
Parcel/Sequence Number	
Existing Fence Line	
Proposed Woven Wire Fence	
Proposed Chain Link Fence	
Proposed Barbed Wire Fence	
Existing Wetland Boundary	
Proposed Wetland Boundary	
Existing Endangered Animal Boundary	
Existing Endangered Plant Boundary	
Existing Historic Property Boundary	
Known Contamination Area: Soil	
Potential Contamination Area: Soil	
Known Contamination Area: Water	
Potential Contamination Area: Water	
Contaminated Site: Known or Potential	

BUILDINGS AND OTHER CULTURE:

 Gas Pump Vent or U/G Tank Cap	
Sign	
Well	
Small Mine	
Foundation	
Area Outline	
Cemetery	
Building	
School	
Church	
Dam	



HYDROLOGY:

   Stream or Body of Water	
Hydro, Pool or Reservoir	
Jurisdictional Stream	
Buffer Zone 1	
Buffer Zone 2	
Flow Arrow	
Disappearing Stream	
Spring	
Wetland	
Proposed Lateral, Tail, Head Ditch	
False Sump	


RAILROADS:



Standard Gauge	
RR Signal Milepost	
Switch	
RR Abandoned	
RR Dismantled	

RIGHT OF WAY & PROJECT CONTROL:

  Primary Horiz Control Point	
Primary Horiz and Vert Control Point	
Secondary Horiz and Vert Control Point	
Vertical Benchmark	
Existing Right of Way Monument	
Proposed Right of Way Monument (Rebar and Cap)	
Proposed Right of Way Monument (Concrete)	
Existing Permanent Easement Monument	
Proposed Permanent Easement Monument (Rebar and Cap)	
Existing C/A Monument	
Proposed C/A Monument (Rebar and Cap)	
Proposed C/A Monument (Concrete)	
Existing Right of Way Line	
Proposed Right of Way Line	
Existing Control of Access Line	
Proposed Control of Access Line	
Proposed ROW and CA Line	
Existing Easement Line	
Proposed Temporary Construction Easement	
Proposed Temporary Drainage Easement	
Proposed Permanent Drainage Easement	
Proposed Permanent Drainage/Utility Easement	
Proposed Permanent Utility Easement	
Proposed Temporary Utility Easement	
Proposed Aerial Utility Easement	

ROADS AND RELATED FEATURES:

 Existing Edge of Pavement	
Existing Curb	
Proposed Slope Stakes Cut	
Proposed Slope Stakes Fill	
Proposed Curb Ramp	
Existing Metal Guardrail	
Proposed Guardrail	
Existing Cable Guiderail	
Proposed Cable Guiderail	
Equality Symbol	
Pavement Removal	
VEGETATION:	
Single Tree	
Single Shrub	
Hedge	

  Woods Line	
Orchard	
Vineyard	

EXISTING STRUCTURES:

MAJOR:	
Bridge, Tunnel or Box Culvert	
Bridge Wing Wall, Head Wall and End Wall	
MINOR:	
Head and End Wall	
Pipe Culvert	
Footbridge	
Drainage Box: Catch Basin, DI or JB	
Paved Ditch Gutter	
Storm Sewer Manhole	
Storm Sewer	

UTILITIES:

* SUE – Subsurface Utility Engineering
LOS – Level of Service – A,B,C or D (Accuracy)




POWER:

Existing Power Pole	
Proposed Power Pole	
Existing Joint Use Pole	
Proposed Joint Use Pole	
Power Manhole	
Power Line Tower	
Power Transformer	
U/G Power Cable Hand Hole	
H-Frame Pole	
U/G Power Line Test Hole (SUE – LOS A)*	
U/G Power Line (SUE – LOS B)*	
U/G Power Line (SUE – LOS C)*	
U/G Power Line (SUE – LOS D)*	

TELEPHONE:

Existing Telephone Pole	
Proposed Telephone Pole	
Telephone Manhole	
Telephone Pedestal	
Telephone Cell Tower	
U/G Telephone Cable Hand Hole	
U/G Telephone Test Hole (SUE – LOS A)*	
U/G Telephone Cable (SUE – LOS B)*	
U/G Telephone Cable (SUE – LOS C)*	
U/G Telephone Cable (SUE – LOS D)*	
U/G Telephone Conduit (SUE – LOS B)*	
U/G Telephone Conduit (SUE – LOS C)*	
U/G Telephone Conduit (SUE – LOS D)*	
U/G Fiber Optics Cable (SUE – LOS B)*	
U/G Fiber Optics Cable (SUE – LOS C)*	
U/G Fiber Optics Cable (SUE – LOS D)*	




WATER:

   Water Manhole	
Water Meter	
Water Valve	
Water Hydrant	
U/G Water Line Test Hole (SUE – LOS A)*	
U/G Water Line (SUE – LOS B)*	
U/G Water Line (SUE – LOS C)*	
U/G Water Line (SUE – LOS D)*	
Above Ground Water Line	






TV:

TV Pedestal	
TV Tower	
U/G TV Cable Hand Hole	
U/G TV Test Hole (SUE – LOS A)*	
U/G TV Cable (SUE – LOS B)*	
U/G TV Cable (SUE – LOS C)*	
U/G TV Cable (SUE – LOS D)*	
U/G Fiber Optic Cable (SUE – LOS B)*	
U/G Fiber Optic Cable (SUE – LOS C)*	
U/G Fiber Optic Cable (SUE – LOS D)*	


GAS:

   Gas Valve	
Gas Meter	
U/G Gas Line Test Hole (SUE – LOS A)*	
U/G Gas Line (SUE – LOS B)*	
U/G Gas Line (SUE – LOS C)*	
U/G Gas Line (SUE – LOS D)*	
Above Ground Gas Line	

SANITARY SEWER:

     Sanitary Sewer Manhole	
Sanitary Sewer Cleanout	
U/G Sanitary Sewer Line	
Above Ground Sanitary Sewer	
SS Force Main Line Test Hole (SUE – LOS A)*	
SS Force Main Line (SUE – LOS B)*	
SS Force Main Line (SUE – LOS C)*	
SS Force Main Line (SUE – LOS D)*	




MISCELLANEOUS:

 Utility Pole	
Utility Pole with Base	
Utility Located Object	
Utility Traffic Signal Box	
Utility Unknown U/G Line (SUE – LOS B)*	
U/G Tank; Water, Gas, Oil	
Underground Storage Tank, Approx. Loc.	
A/G Tank; Water, Gas, Oil	
Geoenvironmental Boring	
Abandoned According to Utility Records	
End of Information	

6/22/99


PAVEMENT SCHEDULE	
C1	PROP. APPROX. 1½" ASPHALT CONCRETE SURFACE COURSE, TYPE S9.5B, AT AN AVERAGE RATE OF 165 LBS. PER SQ. YD.
C2	PROP. APPROX. 3" ASPHALT CONCRETE SURFACE COURSE, TYPE S9.5B, AT AN AVERAGE RATE OF 165 LBS. PER SQ. YD. IN EACH OF TWO LAYERS.
C3	PROP. VAR. DEPTH ASPHALT CONCRETE SURFACE COURSE, TYPE S9.5B, AT AN AVERAGE RATE OF 110 LBS. PER SQ. YD. PER 1" DEPTH. TO BE PLACED IN LAYERS NOT TO EXCEED 2" IN DEPTH.
D1	PROP. APPROX. 4" ASPHALT CONCRETE INTERMEDIATE COURSE, TYPE I19.0C, AT AN AVERAGE RATE OF 456 LBS. PER SQ. YD.
D2	PROP. VAR. DEPTH ASPHALT CONCRETE INTERMEDIATE COURSE, TYPE I19.0C, AT AN AVERAGE RATE OF 114 LBS. PER SQ. YD. PER 1" DEPTH, TO BE PLACED IN LAYERS NOT LESS THAN 2½" IN DEPTH OR GREATER THAN 4" IN DEPTH.
E1	PROP. APPROX. 4" ASPHALT CONCRETE BASE COURSE, TYPE B25.0C, AT AN AVERAGE RATE OF 456 LBS. PER SQ. YD.
E2	PROP. VAR. DEPTH ASPHALT CONCRETE BASE COURSE, TYPE B25.0C, AT AN AVERAGE RATE OF 114 LBS. PER SQ. YD. PER 1" DEPTH. TO BE PLACED IN LAYERS NOT LESS THAN 3" IN DEPTH OR GREATER THAN 5½" IN DEPTH.
R1	SHOULDER BERM GUTTER
R2	EXPRESSWAY GUTTER
T	EARTH MATERIAL.
U	EXISTING PAVEMENT.
W	VARIABLE DEPTH ASPHALT PAVEMENT (SEE STANDARD WEDGING DETAIL THIS SHEET)

NOTE: PAVEMENT EDGE SLOPES ARE 1:1 UNLESS SHOWN OTHERWISE.

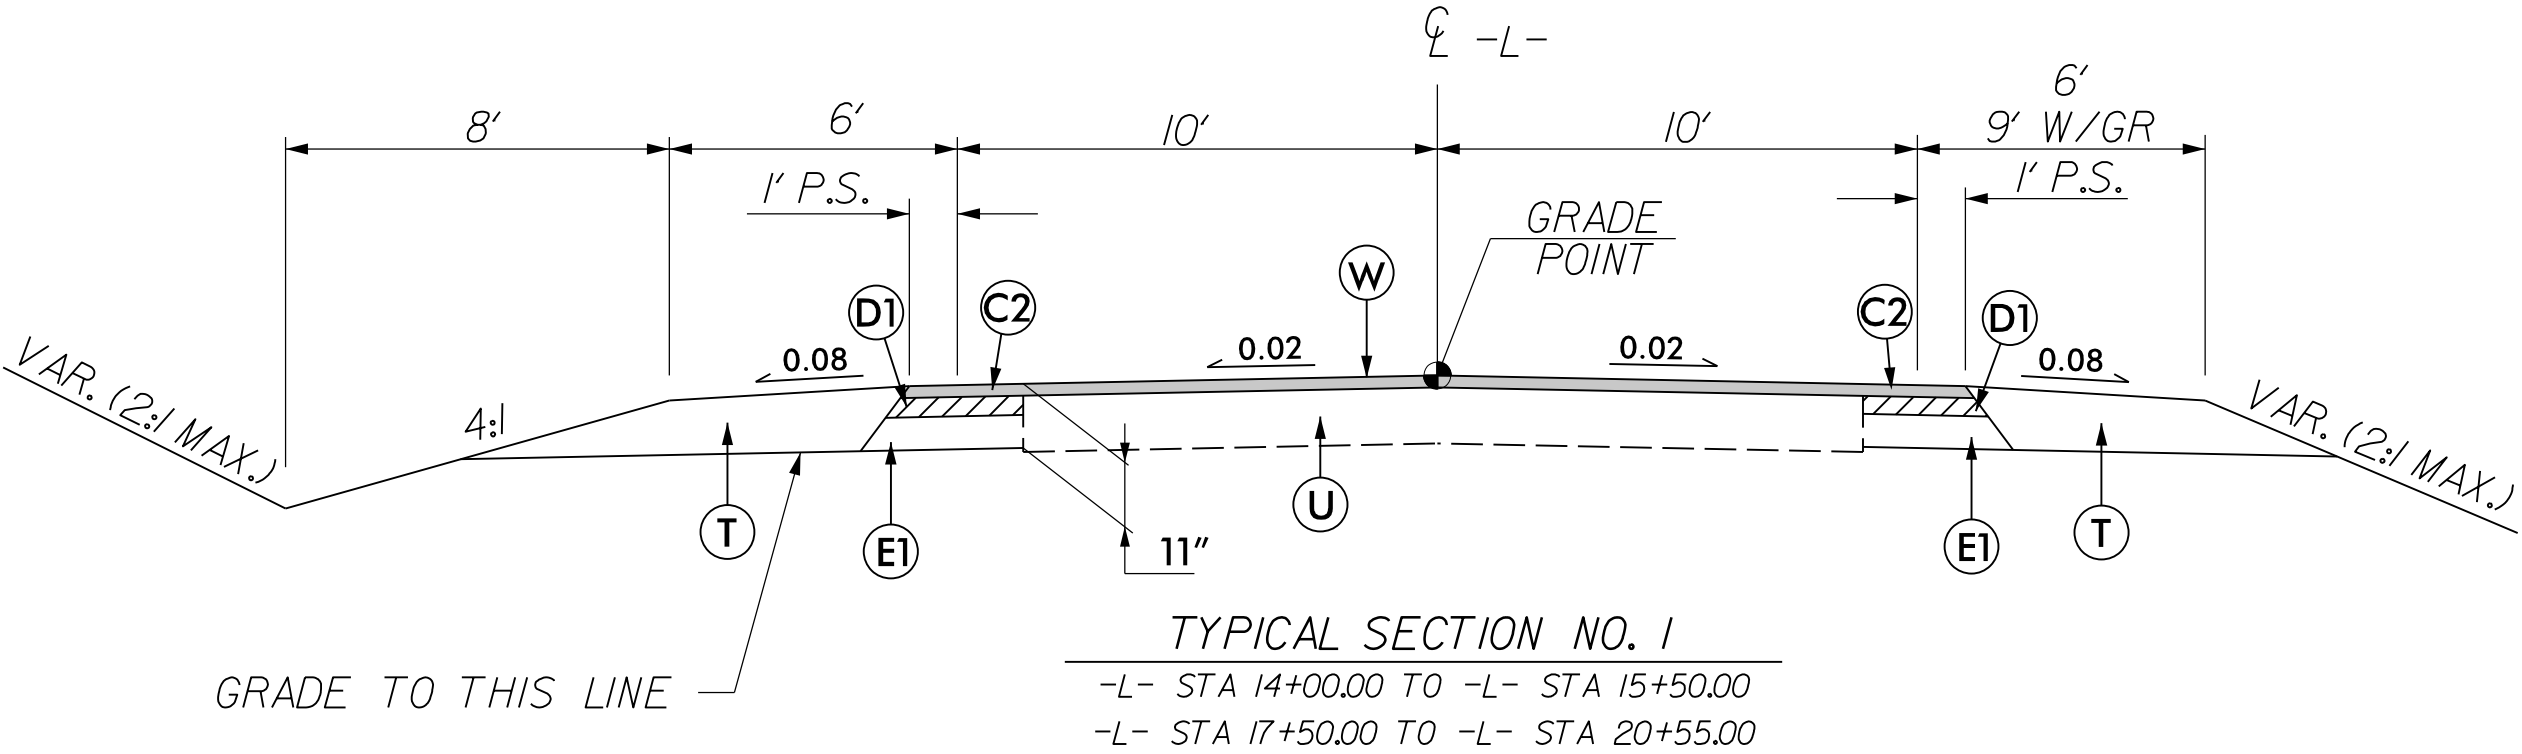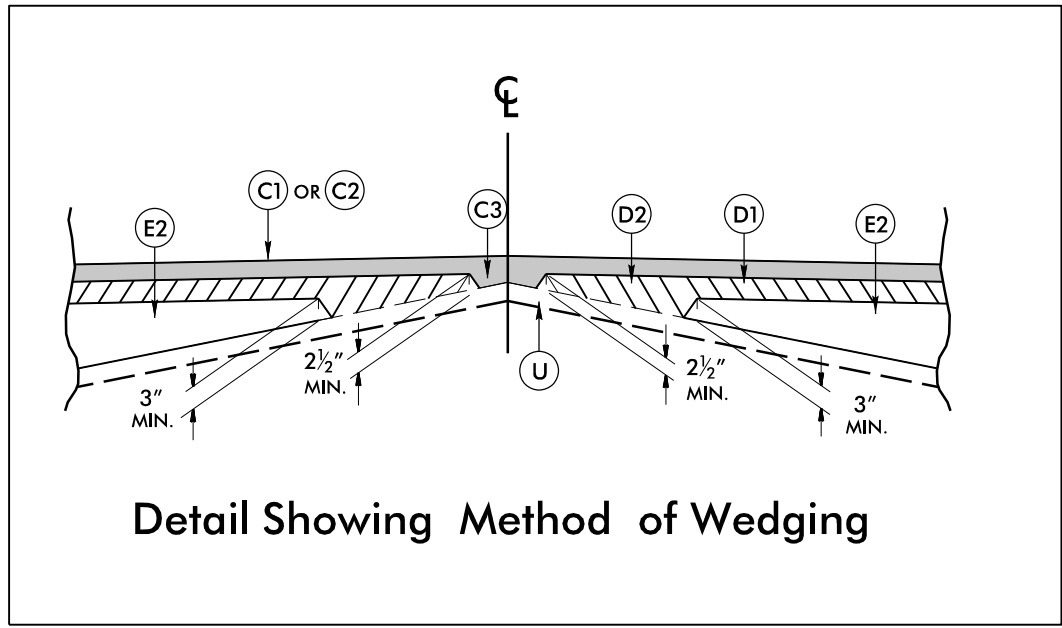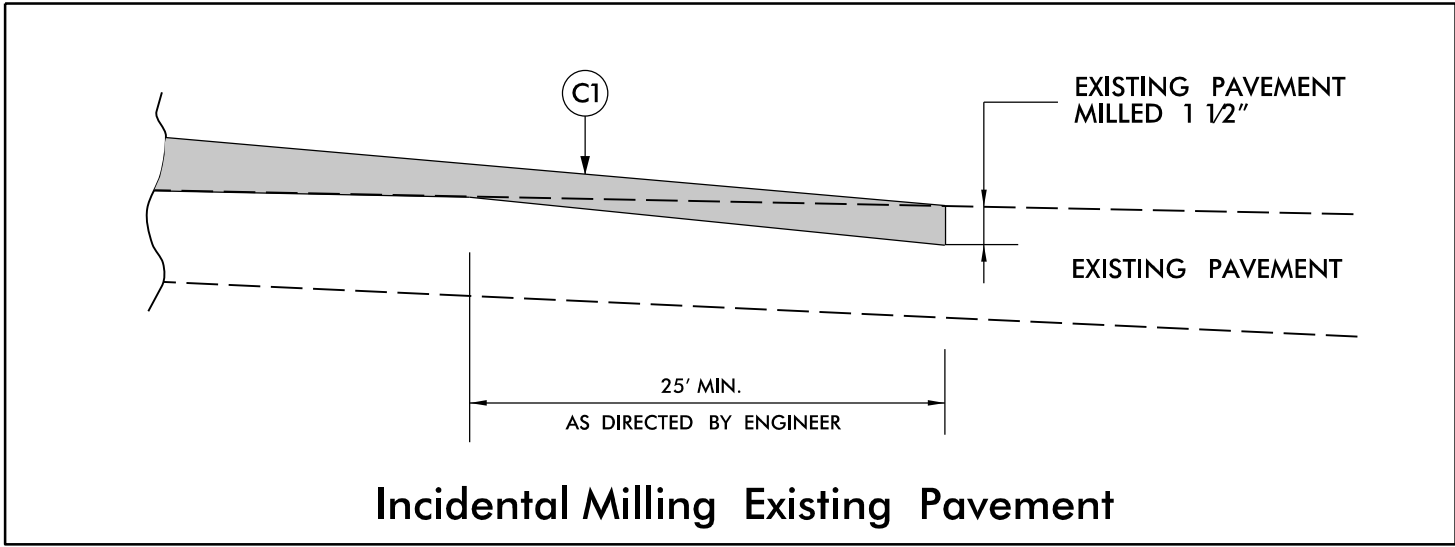






-L- STA 14+00.00 TO -L- STA 14+25.00 LEFT
TIE PROPOSED SHOULDER GRADING TO EXISTING SLOPE
(SEE CROSS SECTIONS)

-L- STA 14+25.00 TO -L- STA 14+75.00 LEFT
TRANSITION TO FULL GRADED SECTION AT 14+75

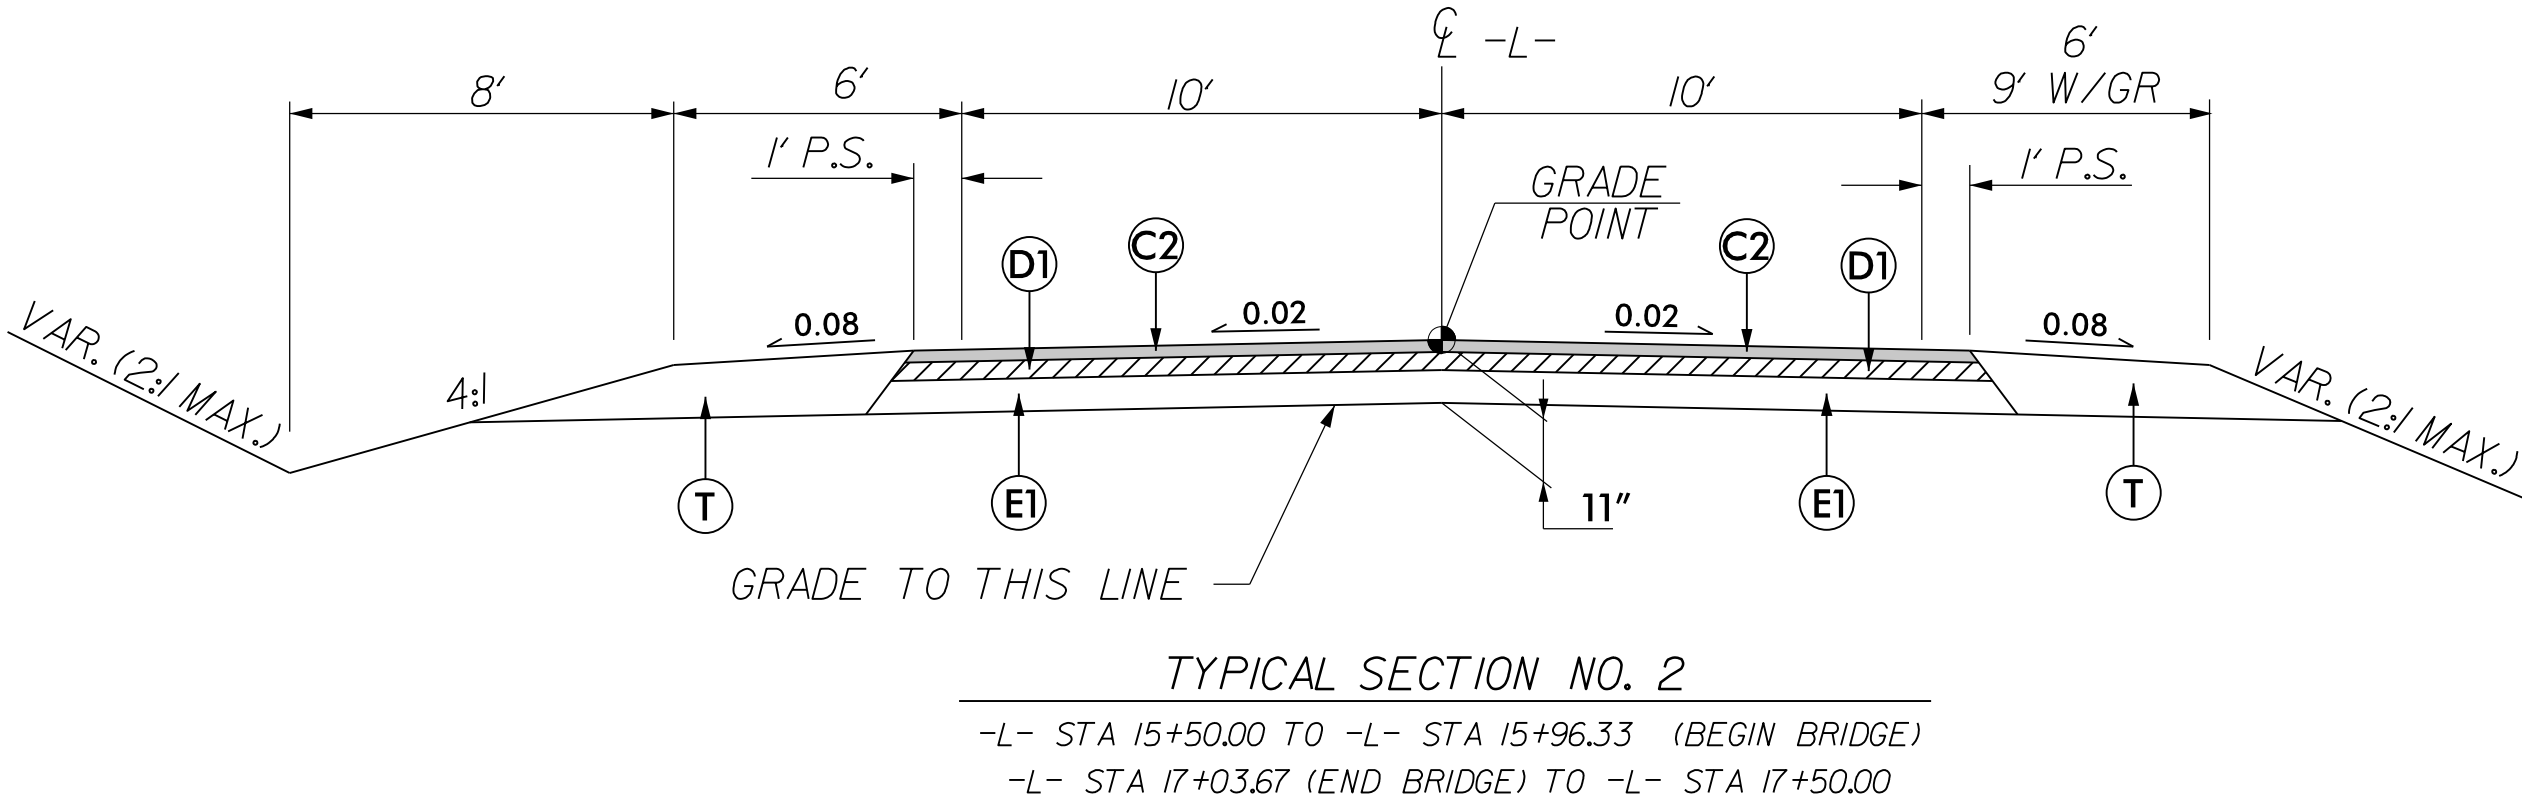

PROJECT REFERENCE NO.	SHEET NO.
BP8.R021	2A-1
ROADWAY DESIGN ENGINEER 1/2/2025 	PAVEMENT DESIGN ENGINEER
DOCUMENT NOT CONSIDERED FINAL UNLESS ALL SIGNATURES COMPLETED	
 PENNONI ASSOCIATES INC. 5430 WADE PARK BLVD., SUITE 106, RALEIGH, NC 27607 (919) 929-1173 NC LICENSE #F-1267	

PAVEMENT SCHEDULE	
C1	1½" S9.5B
C2	3" S9.5B
C3	VAR. S9.5B
D1	4" I19.5C
D2	VAR. I19.0C
E1	4" B25.0C
E2	VAR. B25.0C
R1	SBG
R2	EXP. GUTTER
T	EARTH MATERIAL
U	EXIST. PAVEMENT
W	WEDGING

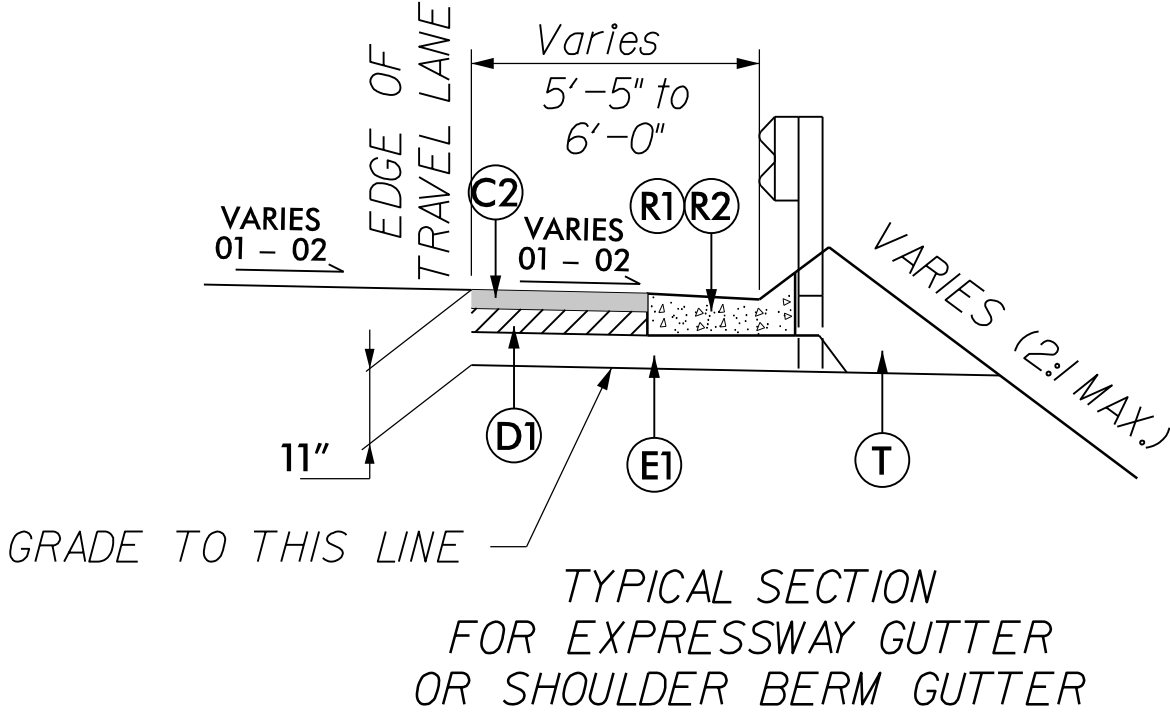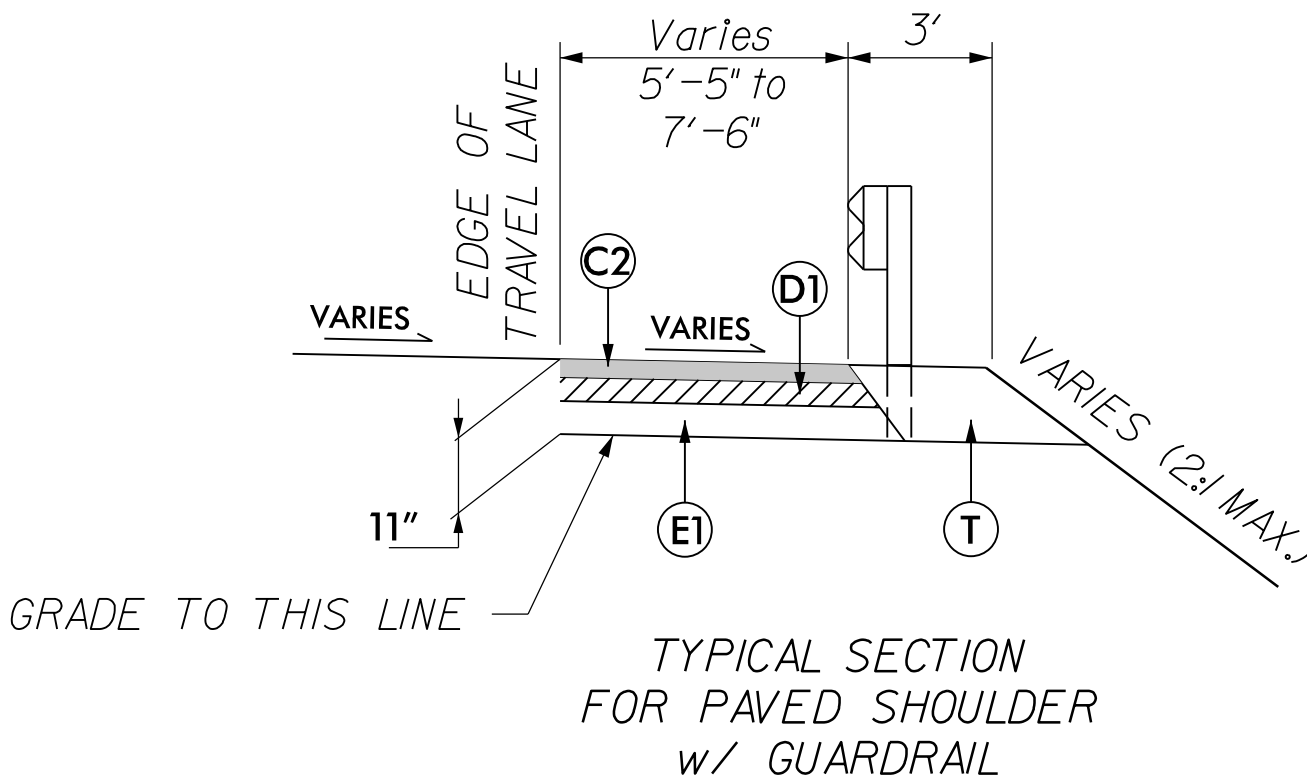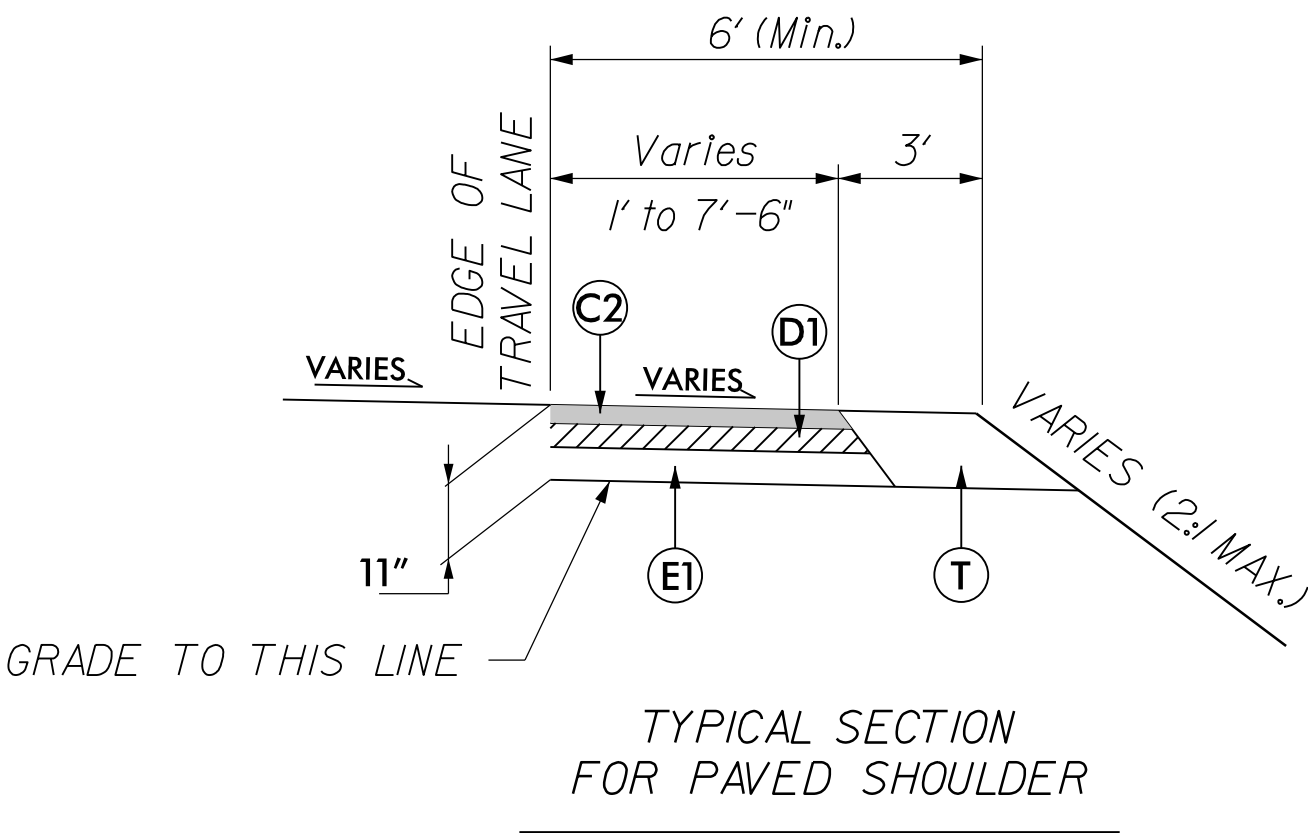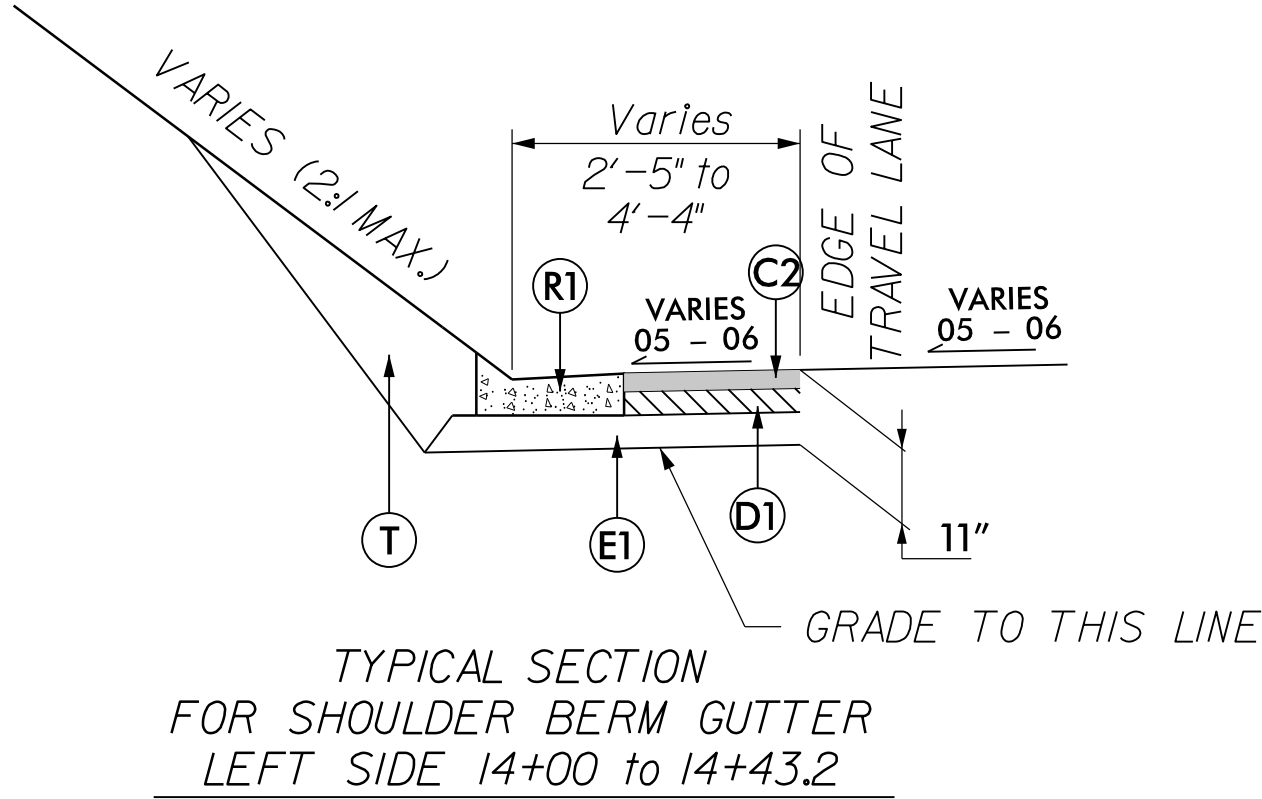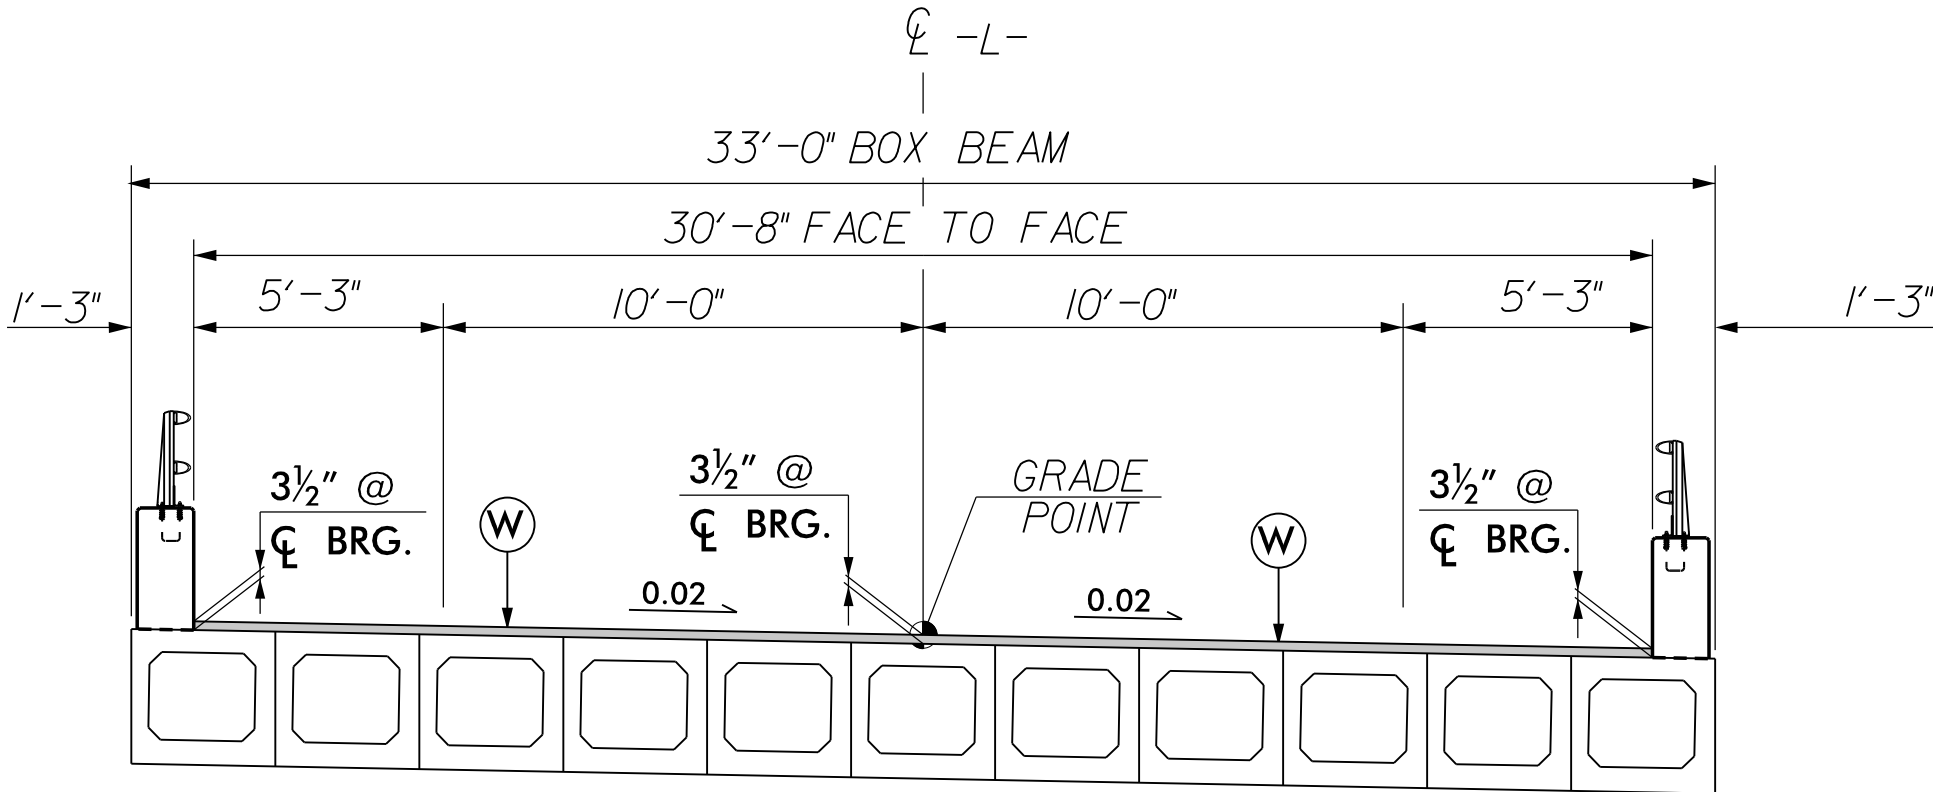

PROJECT REFERENCE NO.	SHEET NO.
BP8.R021	2A-2
ROADWAY DESIGN ENGINEER 2/2025	PAVEMENT DESIGN ENGINEER
	
Signed by: <i>Brian Allen Wiles</i>	
DOCUMENT NOT CONSIDERED FINAL UNLESS ALL SIGNATURES COMPLETED	
 PENNONI ASSOCIATES INC. 5430 WADE PARK BLVD., SUITE 106, RALEIGH, NC 27607 (919) 929-1173 NC LICENSE #F-1267	

STATE OF
NORTH CAROLINA
DEPT. OF TRANSPORTATION
DIVISION OF HIGHWAYS
RALEIGH, N.C.

ROADWAY DETAIL DRAWING FOR
METHOD OF PIPE INSTALLATION
FLEXIBLE PIPE

SHEET 1 OF 2
300.01

TOP OF FILL

NORMAL EARTH FOUNDATION

TOP OF FILL

**ROCK FOUNDATION
PIPE IN TRENCH**

TOP OF FILL

UNSUITABLE MATERIAL FOUNDATION

TOP OF FILL

NORMAL EARTH FOUNDATION

TOP OF FILL

**ROCK FOUNDATION
PIPE ABOVE GROUND**

TOP OF FILL

UNSUITABLE MATERIAL FOUNDATION

GENERAL NOTES:

I.D. = THE MAXIMUM HORIZONTAL INSIDE DIAMETER DIMENSION.

O.D. = THE MAXIMUM HORIZONTAL OUTSIDE DIAMETER DIMENSION.

H = THE FILL HEIGHT MEASURED VERTICALLY AT ANY POINT ALONG THE PIPE FROM THE TOP OF THE PIPE TO THE TOP OF THE EMBANKMENT AT THAT POINT.

APPROVED SUITABLE LOCAL MATERIAL.

TAKE CARE TO FULLY COMPACT HAUNCH ZONE OF PIPE BACKFILL.

LOOSELY PLACED SELECT MATERIAL CLASS III OR CLASS II, TYPE 1 FOR PIPE BEDDING. LEAVE SECTION DIRECTLY BENEATH PIPE UNCOMPACTED AS PIPE SEATING AND BACKFILL WILL ACCOMPLISH COMPACTION.

DO NOT OPERATE HEAVY EQUIPMENT OVER ANY PIPE CULVERT UNTIL THE PIPE CULVERT HAS BEEN PROPERLY BACKFILLED AND COVERED WITH AT LEAST 3 FEET OF APPROVED MATERIAL.


REFER TO NCDOT PIPE MATERIAL SELECTION GUIDE AND STANDARD SPECIFICATIONS FOR ALLOWABLE PIPE FILL HEIGHTS AND PIPE SPECIFICATIONS.

SPRINGLINE OF PIPE

SELECT BACKFILL MATERIAL CLASS III OR CLASS II, TYPE 1 ABOVE AND BELOW SPRINGLINE.

UNDISTURBED EARTH MATERIAL

SELECT MATERIAL CLASS V OR VI FOR FOUNDATION CONDITIONING. ENCAPSULATE WITH TYPE IV GEOTEXTILE AS DIRECTED BY THE ENGINEER.

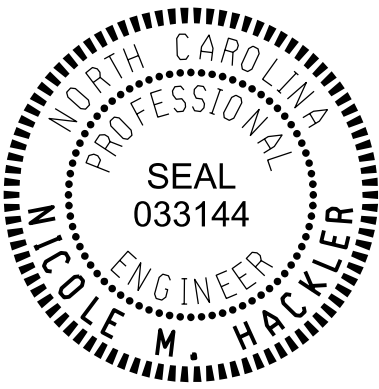

Signed by:
Nicole M. Hacker
0884323034164CS...
1/2/2025

DOCUMENT NOT CONSIDERED FINAL
UNLESS ALL SIGNATURES COMPLETED

**CONTRACTS STANDARDS
AND DEVELOPMENT UNIT**

Office 919-707-6950 FAX 919-250-4119

SEE TITLE BLOCK

ORIGINAL BY: S.CALHOUN	DATE: 7-25-2024
MODIFIED BY:	DATE:
CHECKED BY:	DATE:
FILE SPEC.:	

STATE OF
NORTH CAROLINA
DEPT. OF TRANSPORTATION
DIVISION OF HIGHWAYS
RALEIGH, N.C.

ROADWAY DETAIL DRAWING FOR
METHOD OF PIPE INSTALLATION
RIGID PIPE

SHEET 2 OF 2
300.01

TOP OF FILL

GROUND LINE

H

I.D. /6 MIN.
NOT LESS THAN 6"

O.D. + 3'

NORMAL EARTH FOUNDATION

TOP OF FILL

GROUND LINE

H

I.D. /6 MIN.
NOT LESS THAN 6"

ROCK

O.D. + 3'

**ROCK FOUNDATION
PIPE IN TRENCH**

TOP OF FILL

GROUND LINE

H

TYPE 4a
GEOTEXTILE

I.D. /6 MIN.
NOT LESS
THAN 6"

1½" PER FOOT OF 'H'
BUT NOT LESS THAN 12"
NOR MORE THAN 24"
AS DIRECTED BY ENGR.

O.D. + 3'

UNSUITABLE MATERIAL FOUNDATION

TOP OF FILL

GROUND LINE

H

MIN. O.D.

MIN. O.D.

I.D. /6 MIN.
NOT LESS THAN 6"

O.D. + 2'

NORMAL EARTH FOUNDATION

TOP OF FILL

GROUND LINE

H

MIN. O.D.

MIN. O.D.

I.D. /6 MIN.
NOT LESS THAN 6"

O.D. + 2'

**ROCK FOUNDATION
PIPE ABOVE GROUND**

TOP OF FILL

GROUND LINE

H

MIN. O.D.

MIN. O.D.

I.D. /6 MIN.
NOT LESS THAN 6"

1½" PER FOOT OF 'H'
BUT NOT LESS THAN 12"
NOR MORE THAN 24"
AS DIRECTED BY ENGINEER

MIN. O.D.

MIN. O.D.

UNSUITABLE MATERIAL FOUNDATION

GENERAL NOTES:

I.D. = THE MAXIMUM HORIZONTAL INSIDE DIAMETER DIMENSION.

O.D. = THE MAXIMUM HORIZONTAL OUTSIDE DIAMETER DIMENSION.

H = THE FILL HEIGHT MEASURED VERTICALLY AT ANY POINT
ALONG THE PIPE FROM THE TOP OF THE PIPE TO THE TOP
OF THE EMBANKMENT AT THAT POINT.

APPROVED SUITABLE LOCAL MATERIAL.

TAKE CARE TO FULLY COMPACT HAUNCH ZONE OF PIPE BACKFILL.

LOOSELY PLACED SELECT MATERIAL CLASS III OR CLASS II, TYPE 1
FOR PIPE BEDDING. LEAVE SECTION DIRECTLY BENEATH PIPE
UNCOMPACTED AS PIPE SEATING AND BACKFILL WILL
ACCOMPLISH COMPACTION.

DO NOT OPERATE HEAVY EQUIPMENT OVER ANY PIPE CULVERT UNTIL THE PIPE CULVERT HAS
BEEN PROPERLY BACKFILLED AND COVERED WITH AT LEAST 3 FEET OF APPROVED MATERIAL.


REFER TO NCDOT PIPE MATERIAL SELECTION GUIDE AND STANDARD SPECIFICATIONS
FOR ALLOWABLE PIPE FILL HEIGHTS AND PIPE SPECIFICATIONS.

SPRINGLINE OF PIPE

SELECT BACKFILL MATERIAL CLASS III OR CLASS II,
BELOW SPRINGLINE.

UNDISTURBED EARTH MATERIAL

SELECT MATERIAL CLASS V OR VI FOR FOUNDATION CONDITIONING. ENCAPSULATE
WITH TYPE IV GEOTEXTILE AS DIRECTED BY THE ENGINEER.

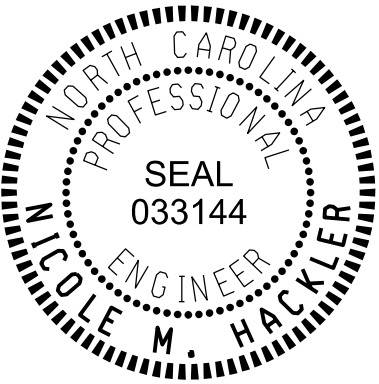

Signed by:
Nicole M. Hackler
5884323034184CS
1/2/2025

DOCUMENT NOT CONSIDERED FINAL
UNLESS ALL SIGNATURES COMPLETED


CONTRACTS STANDARDS
AND DEVELOPMENT UNIT

Office 919-707-6950 FAX 919-250-4119

SEE TITLE BLOCK

ORIGINAL BY:	S.CALHOUN	DATE:	7-25-2024
MODIFIED BY:		DATE:	
CHECKED BY:		DATE:	
FILE SPEC.:			

PROJECT REFERENCE NO.	SHEET NO.
BP8.R021	2C-3

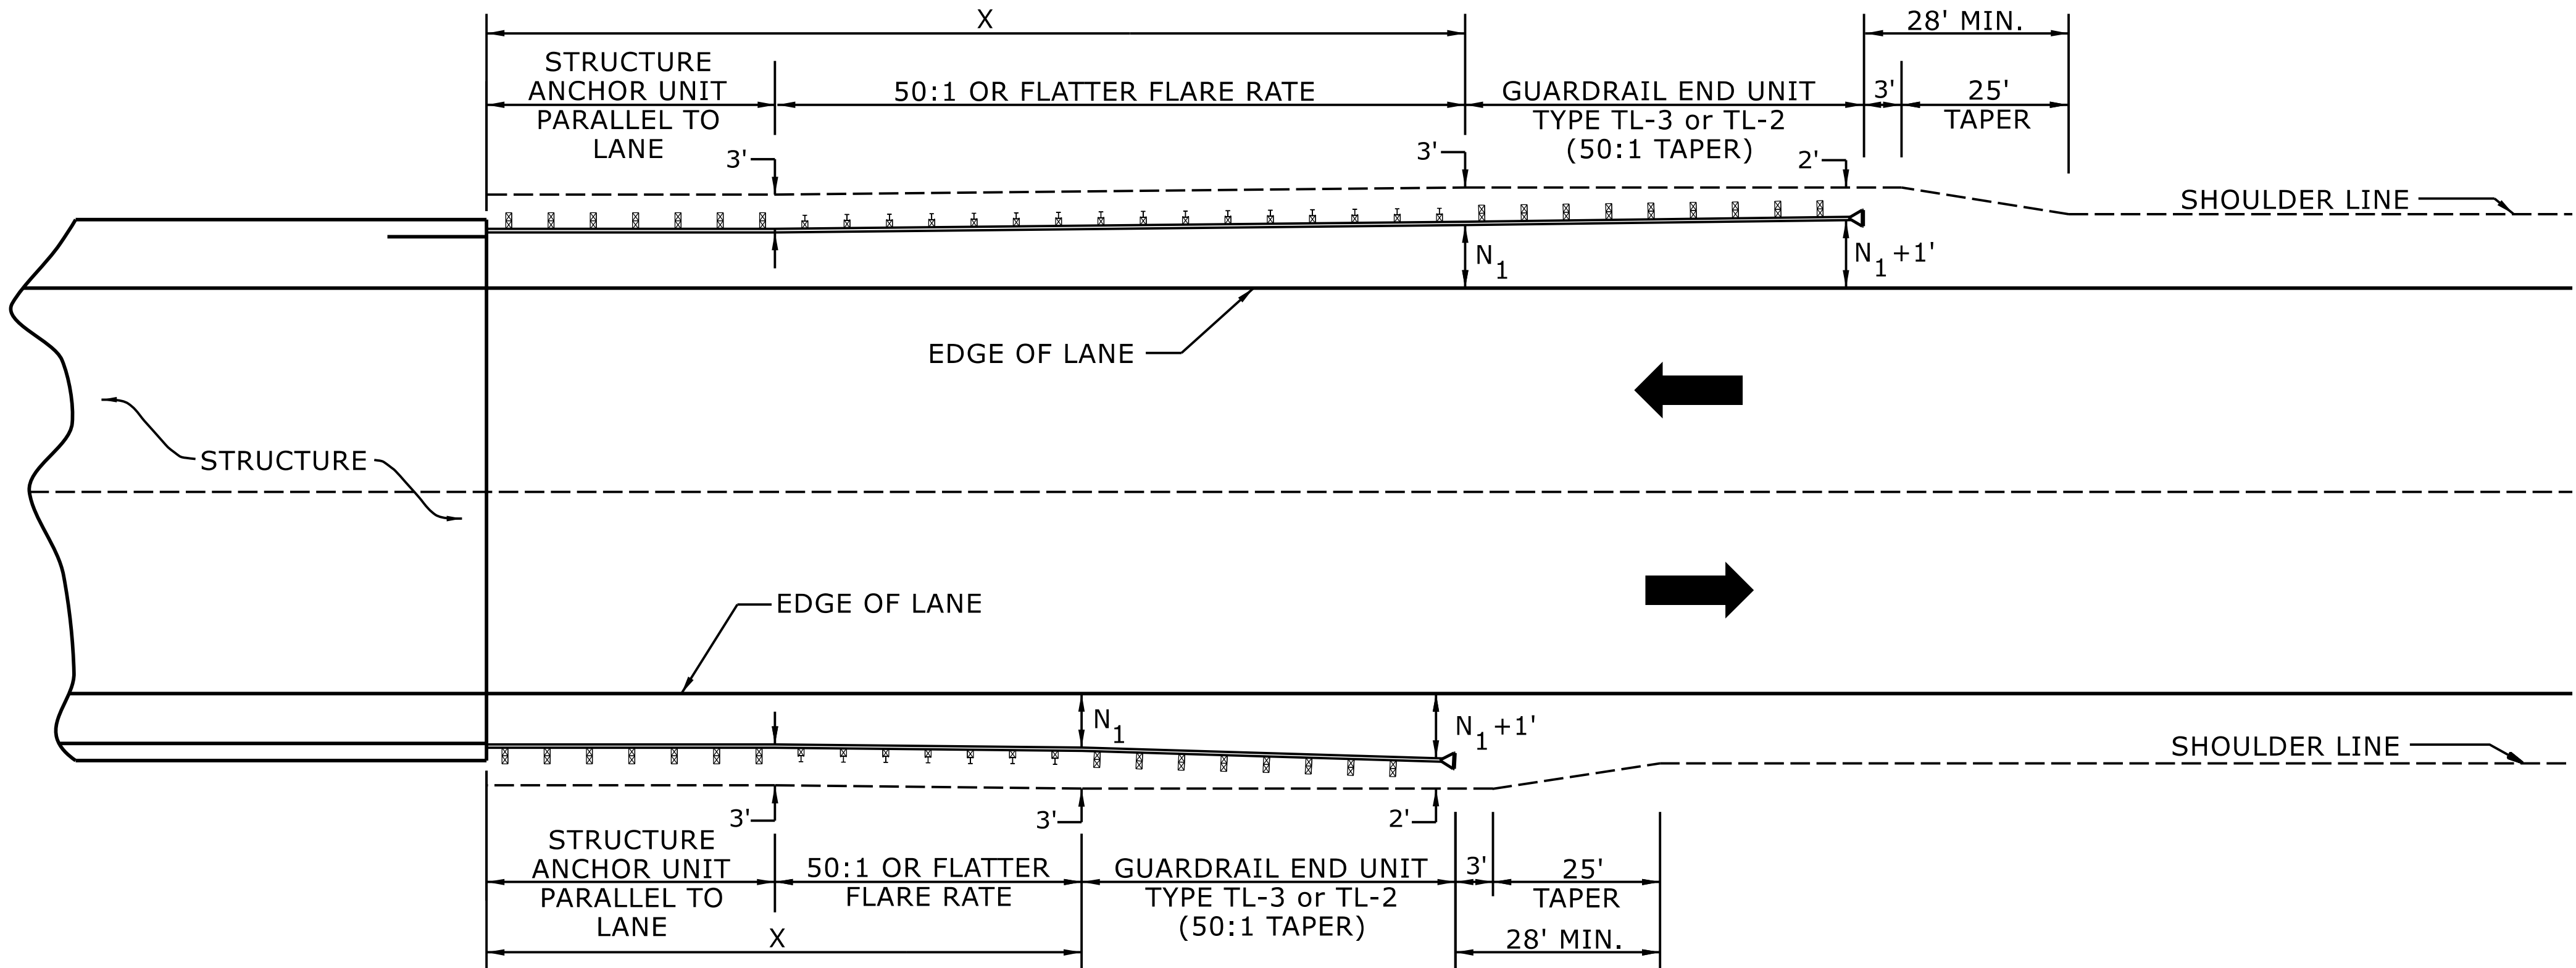

USE FLARE RATE AS THE CONTROL IF THE "N₁" DISTANCE IS NOT OBTAINED.
("N₁" IS BASED ON SHOULDER WIDTHS IN THE ROADWAY DESIGN MANUAL)

SEE STD. 862.03 FOR STRUCTURE ANCHOR UNITS

FOR POSTED SPEEDS ≥ 45MPH USE GREU TYPE TL-3
FOR POSTED SPEEDS < 45MPH USE GREU TYPE TL-2

GUARDRAIL LENGTH OF NEED (X) IS CALCULATED BASED ON THE AASHTO ROADSIDE DESIGN GUIDE.

STATE OF
NORTH CAROLINA
DEPT. OF TRANSPORTATION
DIVISION OF HIGHWAYS
RALEIGH, N.C.

ROADWAY DETAIL DRAWING FOR
GUARDRAIL PLACEMENT



Signed by:
Nicole M. Hacker
5884323D34164C5...
1/2/2025

LENGTHS AND OFFSETS FOR PROPOSED GUARDRAIL AT TWO LANE - TWO WAY LOCATIONS

SHEET 4 OF 15
862D01


DOCUMENT NOT CONSIDERED FINAL
UNLESS ALL SIGNATURES COMPLETED

**CONTRACTS STANDARDS
AND DEVELOPMENT UNIT**
Office 919-707-6950 FAX 919-250-4119


SEE TITLE BLOCK

ORIGINAL BY: S.CALHOUN DATE: 7-25-2024
MODIFIED BY: _____ DATE: _____
CHECKED BY: _____ DATE: _____
FILE SPEC.: _____

PROJECT REFERENCE NO.	SHEET NO.
BP8.R021	2C-4

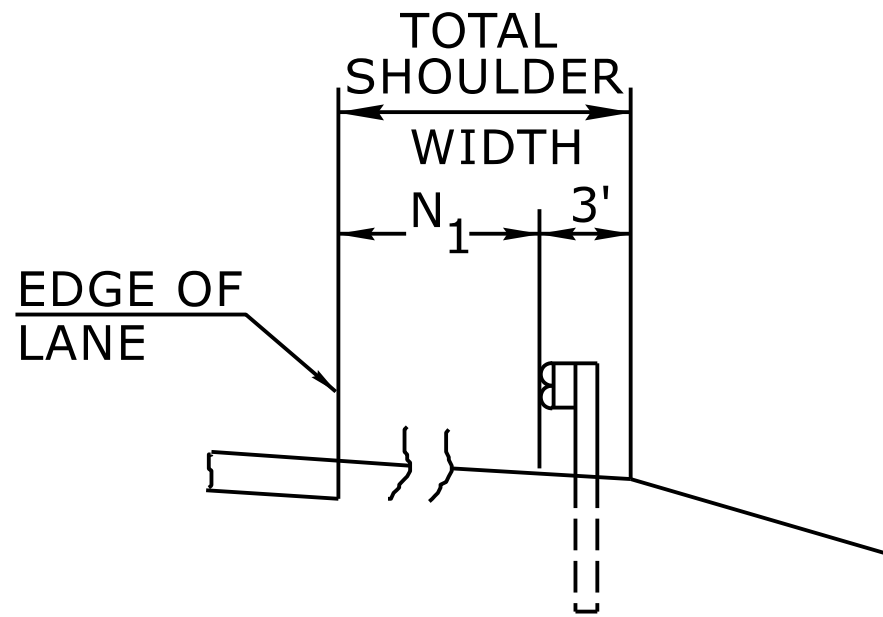


FILL SECTION

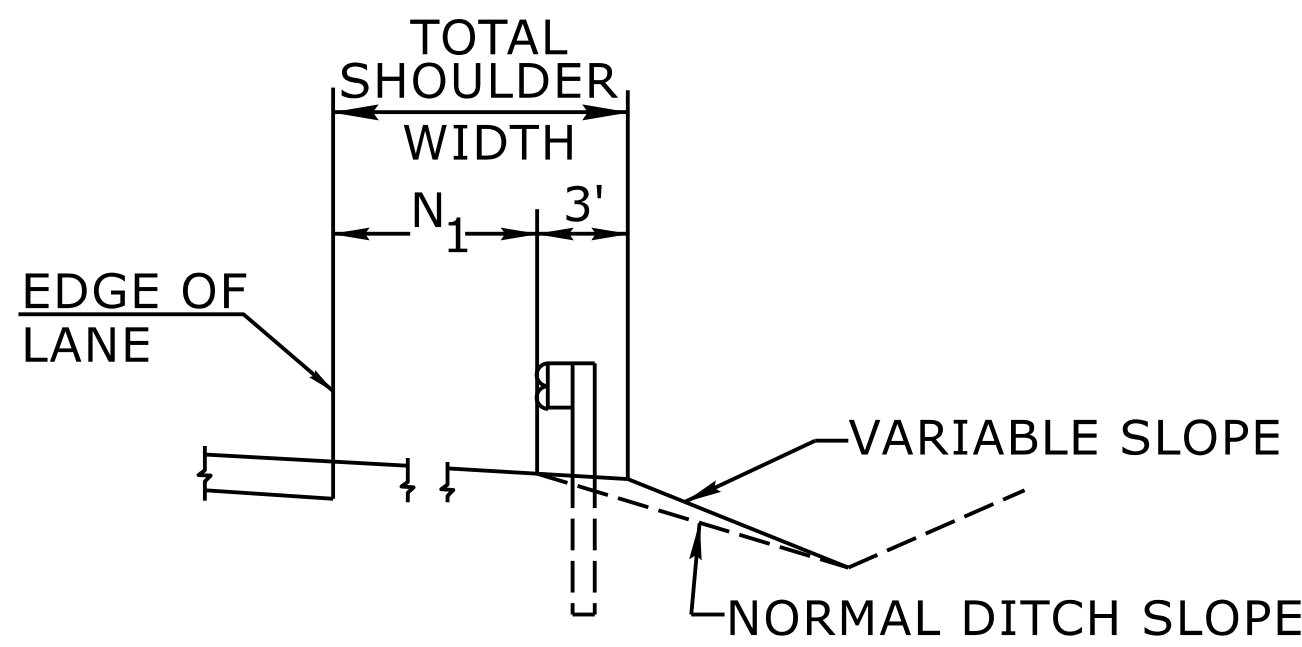

CUT SECTION

"N₁"= DISTANCE FROM EDGE OF LANE TO FACE OF GUARDRAIL WHERE GUARDRAIL IS PARALLEL TO LANE.

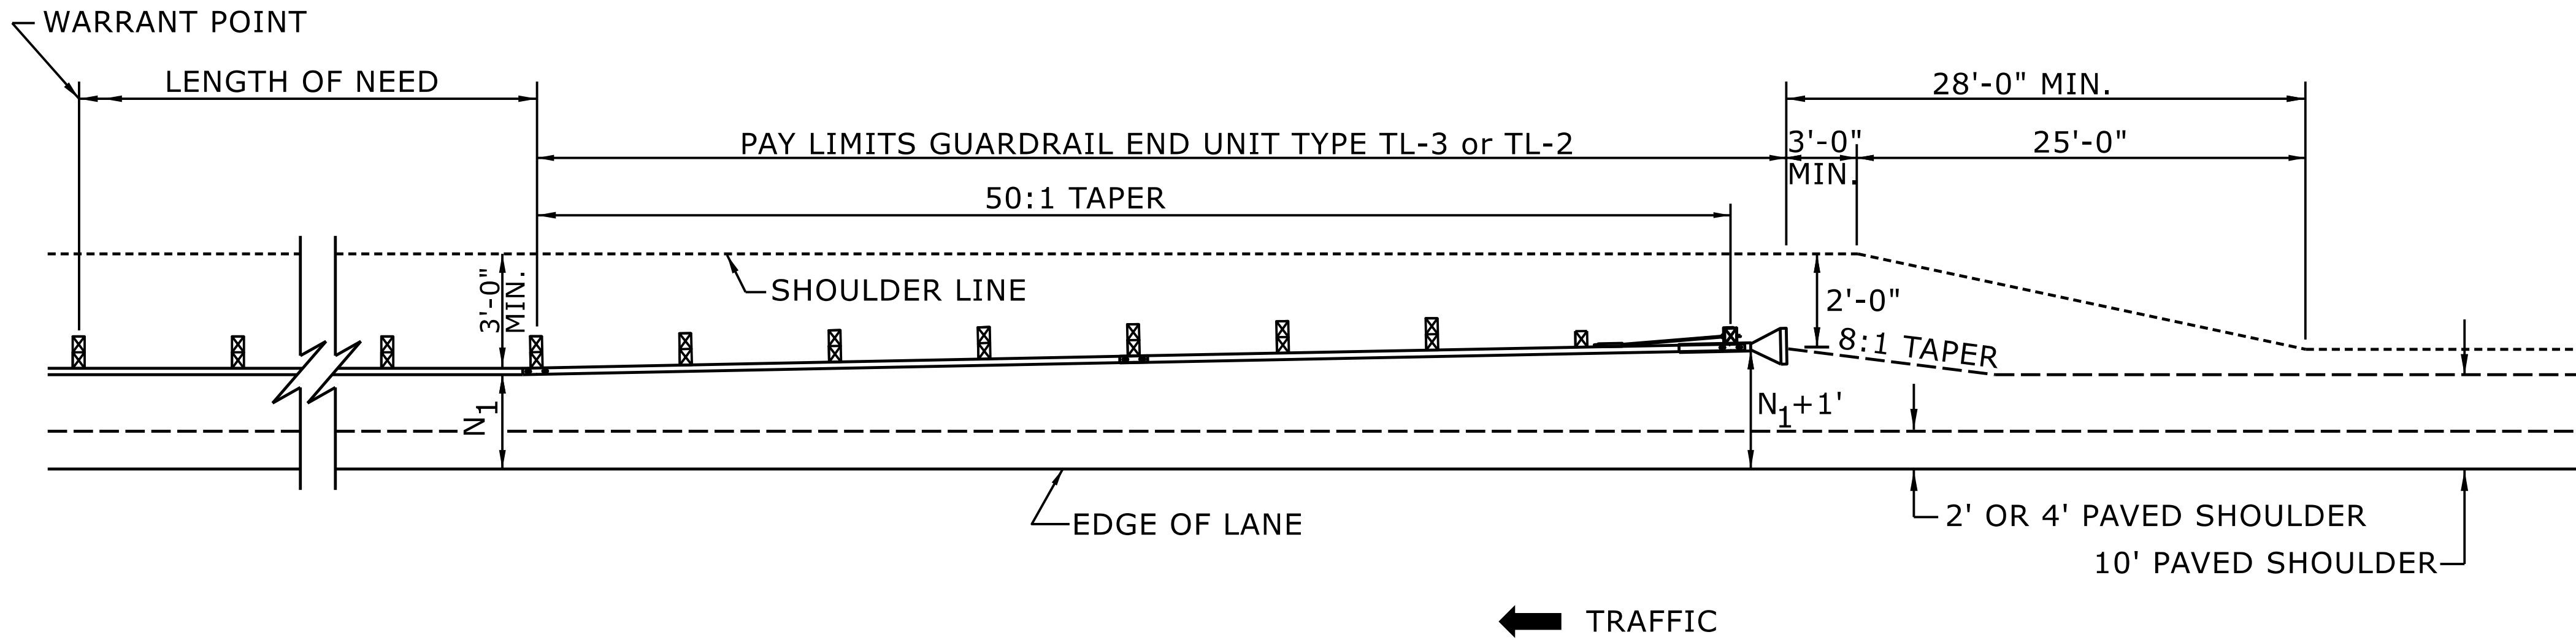

FOR POSTED SPEEDS ≥ 45mph USE GREU TYPE TL-3
FOR POSTED SPEEDS < 45mph USE GREU TYPE TL-2

DETAIL OF BEGINNING OF GUARDRAIL IN CUT OR FILL SECTION

ROADWAY DETAIL DRAWING FOR
GUARDRAIL PLACEMENT

SHEET 6 OF 15
862D01

STATE OF
NORTH CAROLINA
DEPT. OF TRANSPORTATION
DIVISION OF HIGHWAYS
RALEIGH, N.C.



Signed by:
Nicole M. Hackler
5884323D34164C5...
1/2/2025


DOCUMENT NOT CONSIDERED FINAL
UNLESS ALL SIGNATURES COMPLETED

**CONTRACTS STANDARDS
AND DEVELOPMENT UNIT**

Office 919-707-6950 FAX 919-250-4119

SEE TITLE BLOCK


ORIGINAL BY: S.CALHOUN DATE: 7-25-2024
MODIFIED BY: DATE:
CHECKED BY: DATE:
FILE SPEC.: DATE:

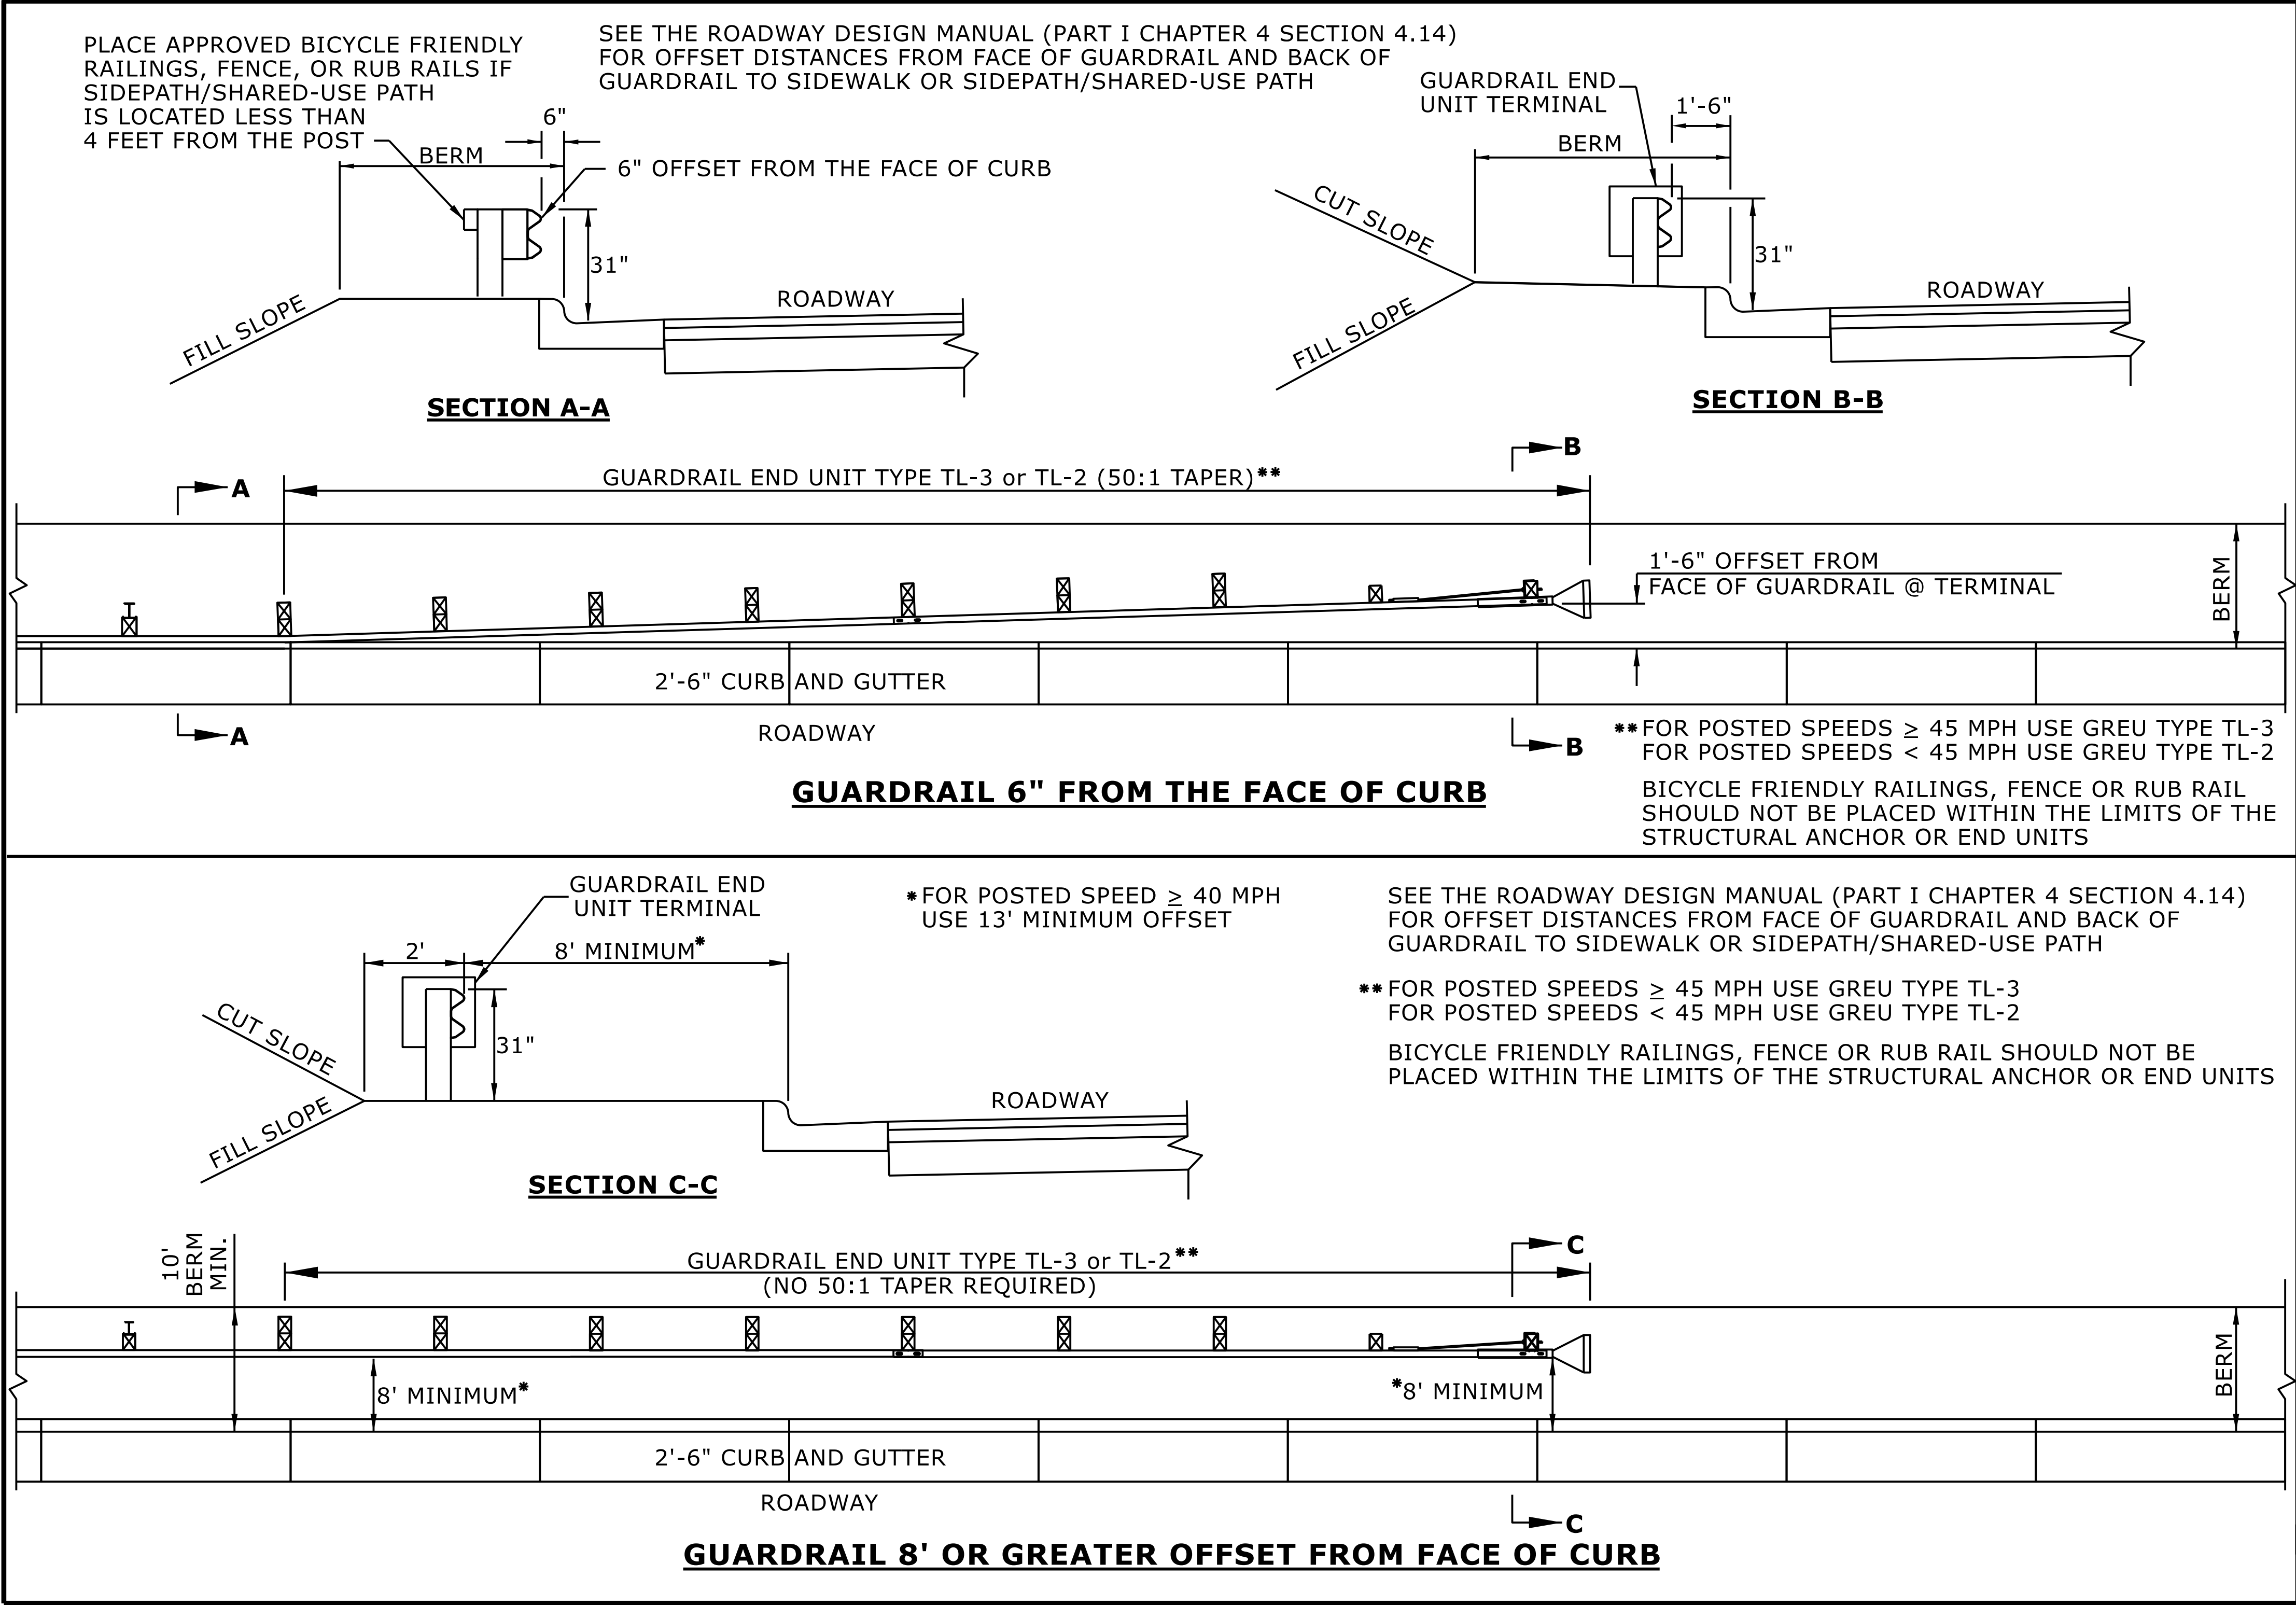

STATE OF
NORTH CAROLINA
DEPT. OF TRANSPORTATION
DIVISION OF HIGHWAYS
RALEIGH, N.C.

ROADWAY DETAIL DRAWING FOR
GUARDRAIL PLACEMENT
GUARDRAIL TREATMENT AT CURB AND GUTTER

SHEET 12 OF 15
862D01

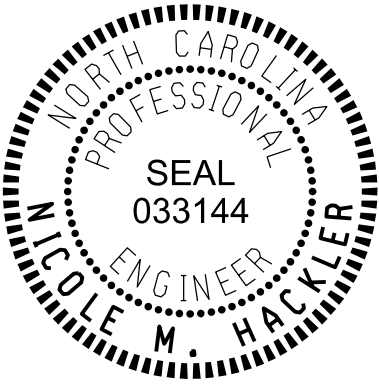



Signed by:
Nicole M. Hacker
5884323034164CS...
1/2/2025

DOCUMENT NOT CONSIDERED FINAL
UNLESS ALL SIGNATURES COMPLETED

**CONTRACTS STANDARDS
AND DEVELOPMENT UNIT**
Office 919-707-6950 FAX 919-250-4119

SEE TITLE BLOCK

ORIGINAL BY: S.CALHOUN DATE: 7-25-2024
MODIFIED BY: DATE:
CHECKED BY: DATE:
FILE SPEC.: DATE:

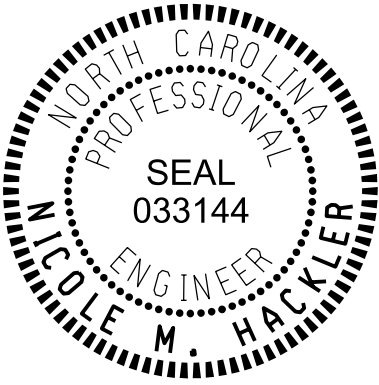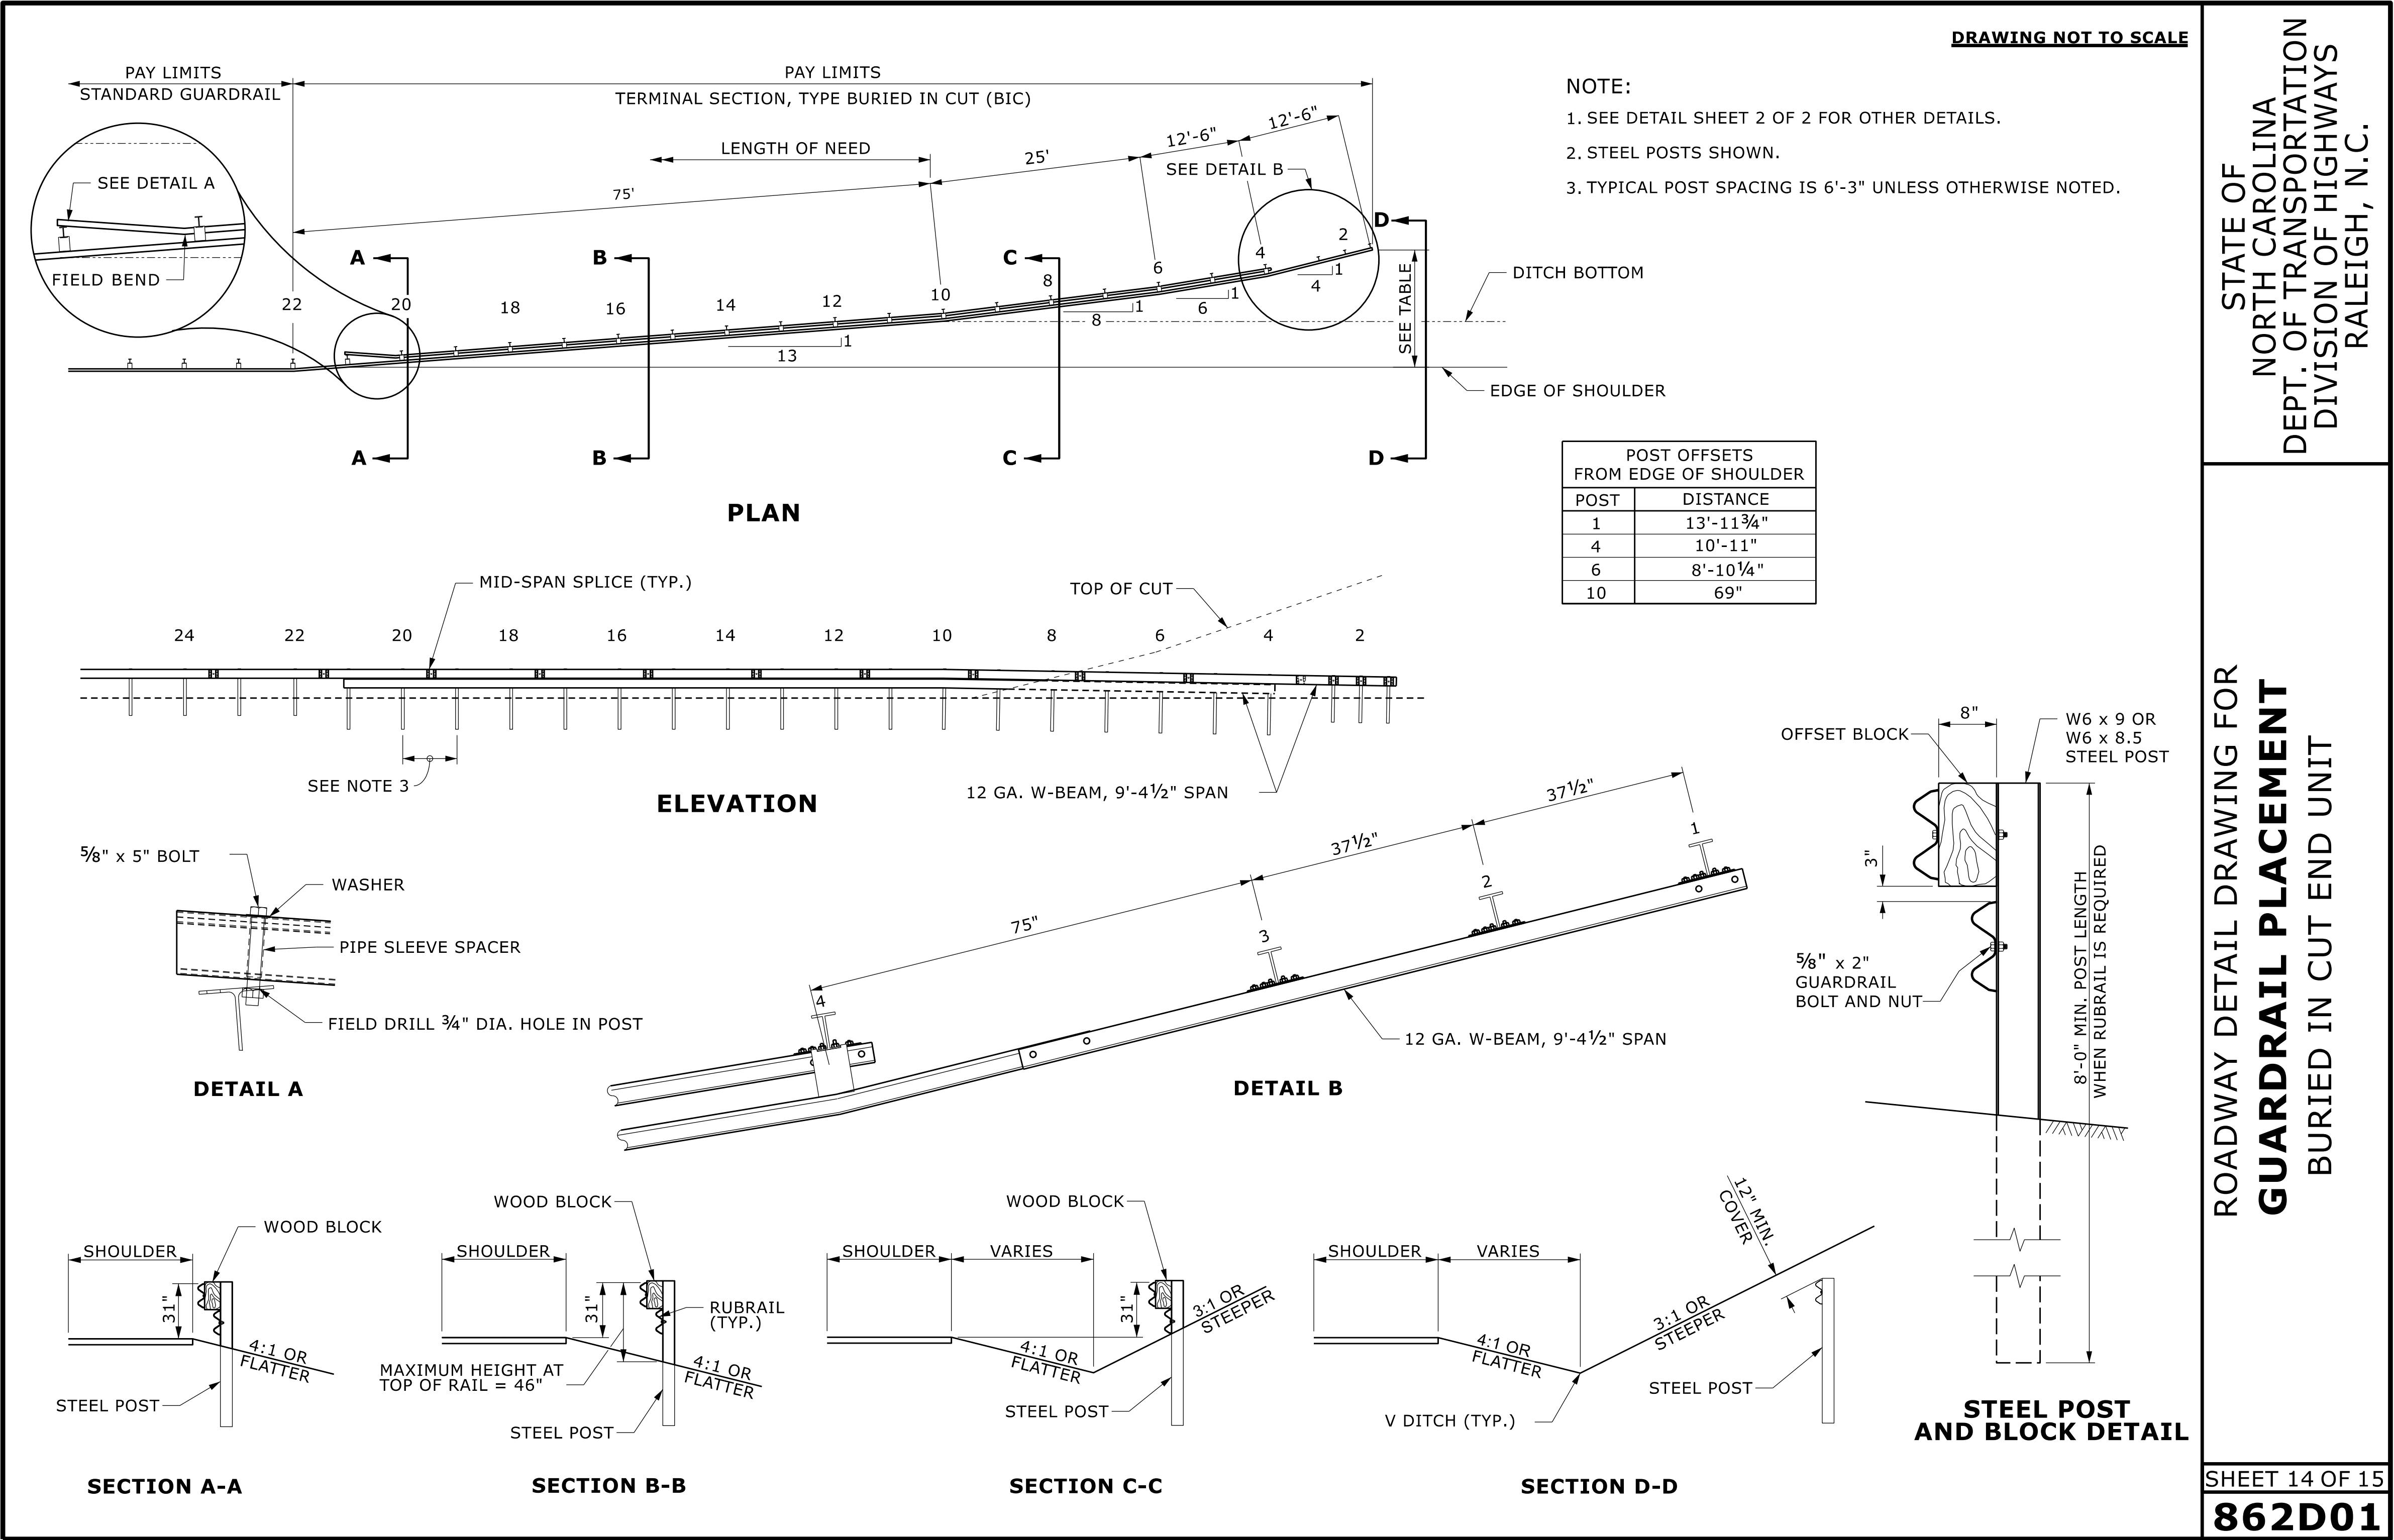

Signed by:
Nicole M. Hacker
5884323D34164C5...
1/2/2025


DOCUMENT NOT CONSIDERED FINAL
UNLESS ALL SIGNATURES COMPLETED

CONTRACTS STANDARDS
AND DEVELOPMENT UNIT

Office 919-707-6950 FAX 919-250-4119

SEE TITLE BLOCK

ORIGINAL BY:	S.CALHOUN	DATE:	7-25-2024
MODIFIED BY:		DATE:	
CHECKED BY:		DATE:	
FILE SPEC.:			

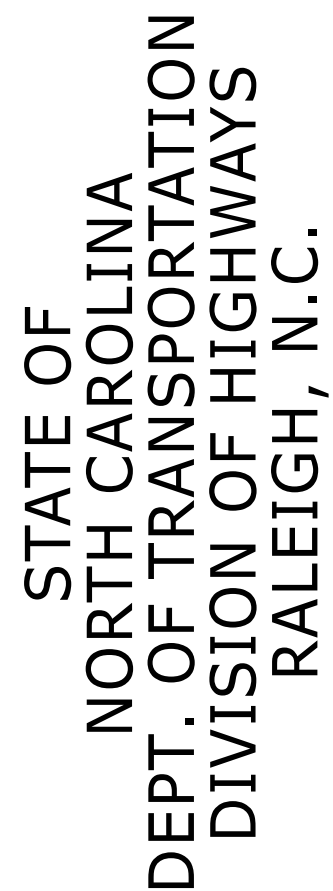

ROADWAY DETAIL DRAWING FOR STRUCTURE ANCHOR UNITS TEMPORARY ANCHOR UNIT TYPE THRIE-BEAM

SHEET 8 OF 9
862D03



Signed by:
Nicole M. Hackler
5884323D34164C5...
1/2/2025

**DOCUMENT NOT CONSIDERED FINAL
UNLESS ALL SIGNATURES COMPLETED**

**CONTRACTS STANDARDS
AND DEVELOPMENT UNIT**


Office 919-707-6950 FAX 919-250-4119

SEE TITLE BLOCK


ORIGINAL BY: S.CALHOUN DATE: 7-25-2024
 MODIFIED BY: _____ DATE: _____
 CHECKED BY: _____ DATE: _____
 FILE SPEC.: _____

5/14/99

PROJECT REFERENCE NO.	SHEET NO.
BP8.R021	2C-8

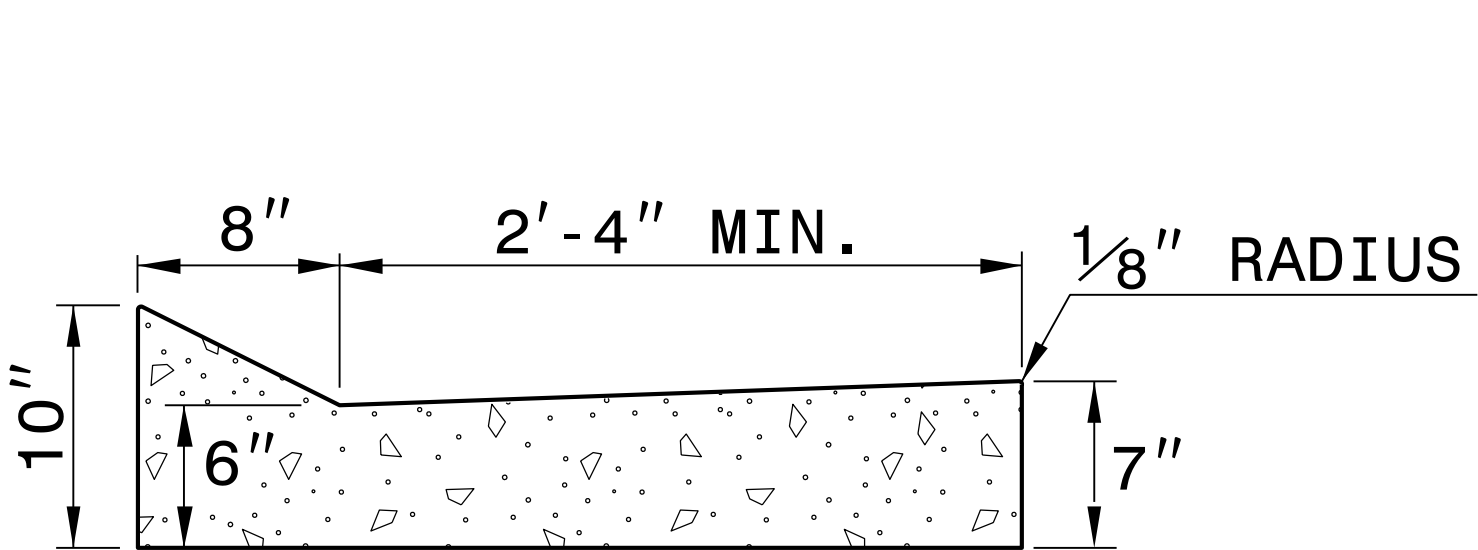


SHOULDER BERM GUTTER

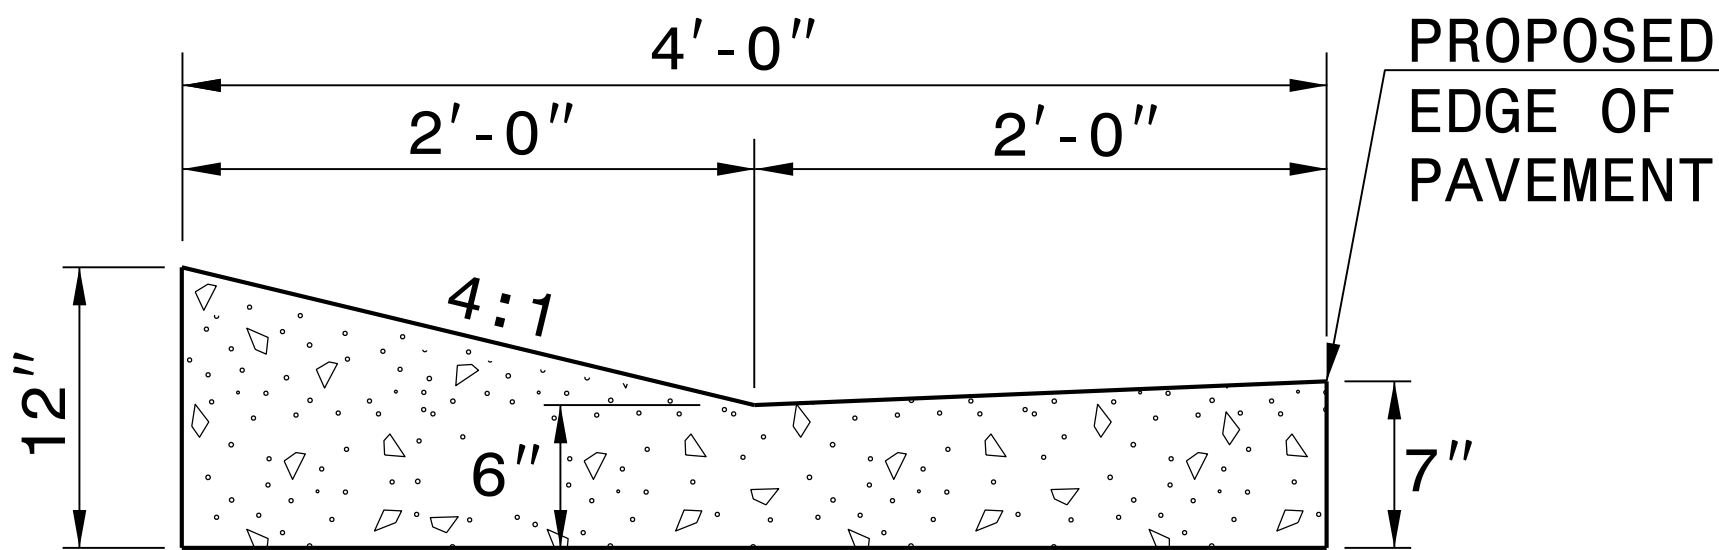

EXPRESSWAY GUTTER

NOTE: SEE STD. DWG. 846.01 FOR ADDITIONAL CURB AND GUTTER INFORMATION.

SEE ROADWAY PLANS FOR LOCATION OF CURB TRANSITION.

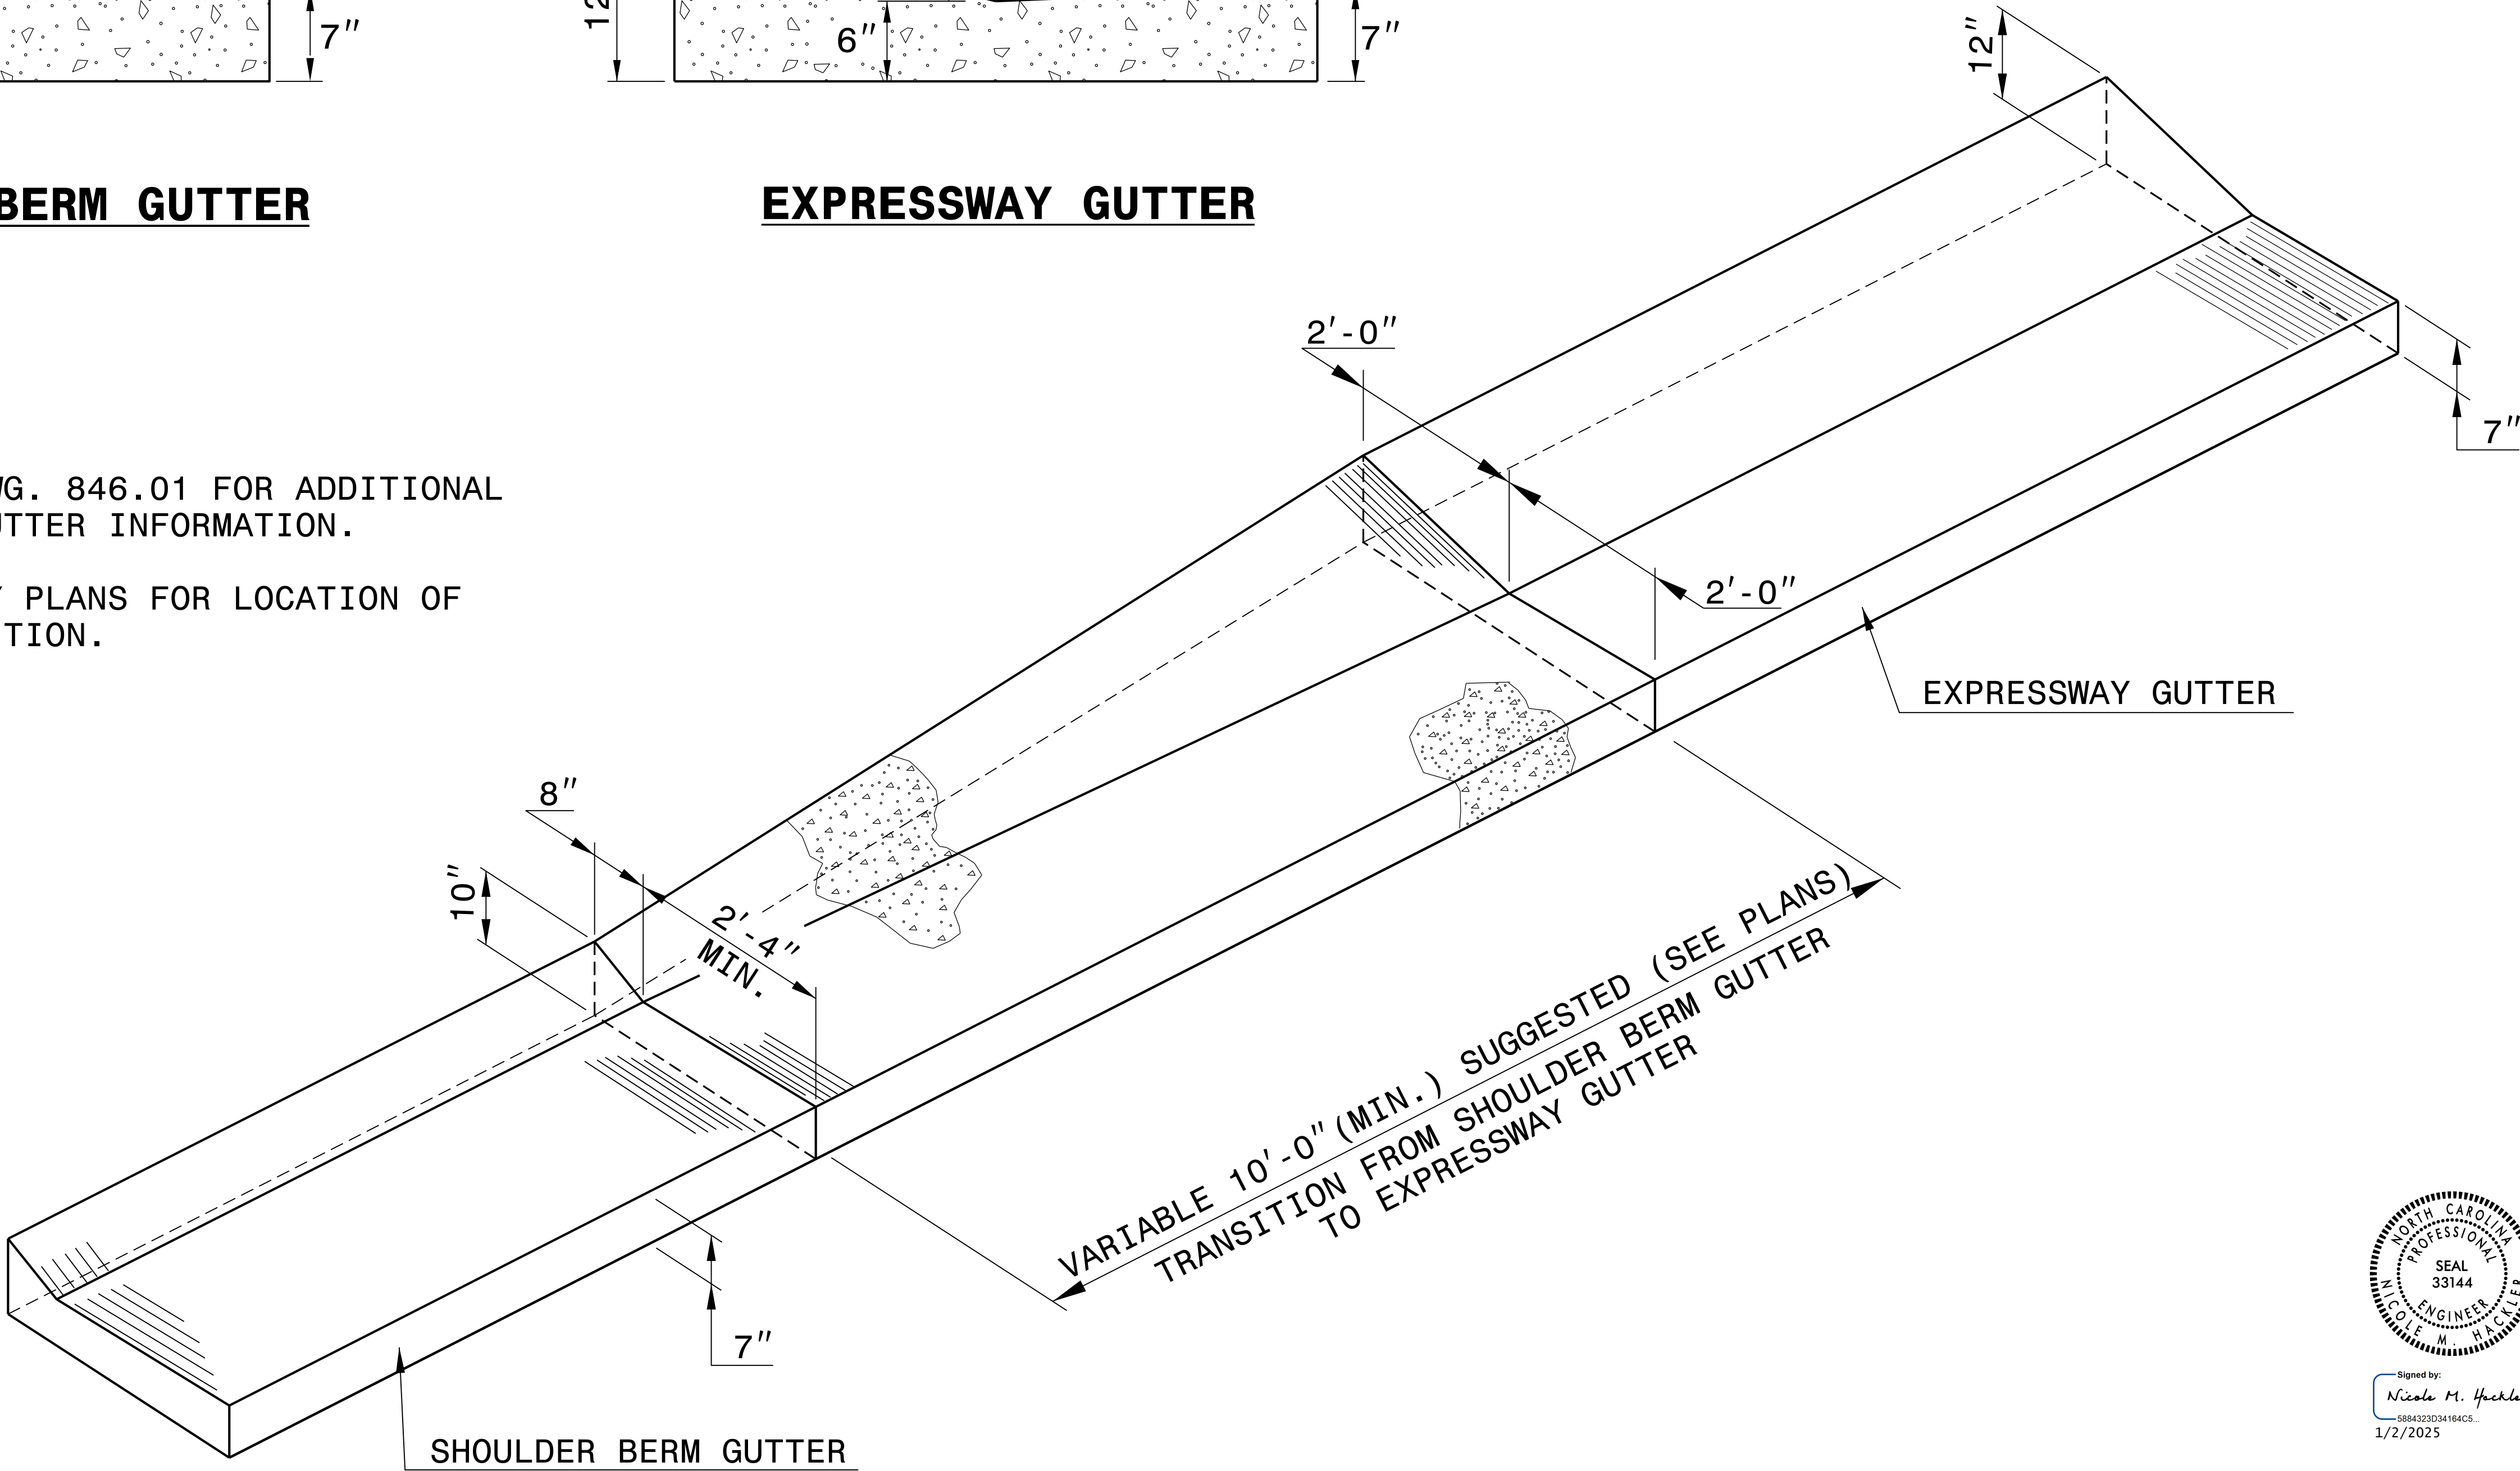

ISOMETRIC VIEW OF TRANSITION



Signed by:
Nicole M. Hecker
5884323034184C5
1/2/2025

DOCUMENT NOT CONSIDERED FINAL
UNLESS ALL SIGNATURES COMPLETED

**CONTRACT STANDARDS AND
DEVELOPMENT UNIT**
Office 919-707-6950 FAX 919-250-4119
**DETAIL OF SHOULDER BERM GUTTER
TO EXPRESSWAY GUTTER
TRANSITION SECTION**

ORIGINAL BY: T.S.Spell DATE: 8-13-02
MODIFIED BY: DATE:
CHECKED BY: DATE:
FILE SPEC.: wusr/details/stand/cgtransit.dgn

SUMMARY OF EARTHWORK

IN CUBIC YARDS

STATION	STATION	UNCL. EXCAV.	EMBANK. + %	BORROW	WASTE
-L- 14+00	15+96.33	58	266	208	
	SUBTOTAL	58	266	208	
-L- 17+03.67	20+55	689	194		495
	SUBTOTAL	689	194		495
TOTAL		747	461	208	495
MATERIAL FOR SHOULDER CONSTRUCTION			167	167	
LOSS DUE TO CLEARING & GRUBBING		-0		0	
WASTE IN LIEU OF BORROW				-375	-375
PROJECT TOTAL		747	628	0	120
EST. 5% TO REPLACE TOP SOIL ON BORROW PIT					
GRAND TOTALS:		747			
SAY:		800			

SUMMARY OF EXISTING ASPHALT PAVEMENT REMOVAL

SURVEY LINE	STATION	STATION	LOCATION LT/RT/CL	YD ³
L	15 + 50	16 + 12	CL	138
L	16 + 84	17 + 50	CL	117
TOTAL:				255
SAY:				260

SHOULDER BERM GUTTER SUMMARY

SURVEY LINE	STATION	STATION	LENGTH
L (LT SIDE)	14 + 00.0	14 + 43.2	43.2
L (RT SIDE)	15 + 49.2	15 + 81.4	32.2
L (RT SIDE)	17 + 10.4	17 + 67.1	56.7
TOTAL:			132.1
SAY:			135

EXPRESSWAY GUTTER SUMMARY

SURVEY LINE	STATION	STATION	LENGTH
L (LT SIDE)	14 + 43.2	14 + 60.0	16.8
L (LT SIDE)	14 + 60.0	15 + 79.6	119.6
L (LT SIDE)	15 + 79.6	15 + 89.6	10.0
TOTAL:			146.4
SAY:			150

TRANSITION SBG TO EXPRESSWAY GUTTER

TRANSITION ESPRESSWAY GUTTER TO SBG

"N" = DISTANCE FROM EDGE OF LANE TO FACE OF GUARDRAIL.
TOTAL SHOULDER WIDTH = DISTANCE FROM EDGE OF TRAVEL LANE TO SHOULDER BREAK POINT.
FLARE LENGTH = DISTANCE FROM LAST SECTION OF PARALLEL GUARDRAIL TO END OF GUARDRAIL.
W = TOTAL WIDTH OF FLARE FROM BEGINNING OF TAPER TO END OF GUARDRAIL.
G = GATING IMPACT ATTENUATOR TYPE 350
NG = NON-GATING IMPACT ATTENUATOR TYPE 350

GUARDRAIL SUMMARY

SURVEY LINE	BEG. STA.	END STA.	LOCATION	LENGTH			WARRANT POINT		"N" DIST. FROM E.O.L.	TOTAL SHOUL. WIDTH	FLARE LENGTH		W		ANCHORS										IMPACT ATTENUATOR TYPE 350			SINGLE FACED CONCRETE BARRIER	REMOVE EXISTING GUARDRAIL	REMOVE AND STOCKPILE EXISTING GUARDRAIL	REMARKS
				STRAIGHT	SHOP CURVED	DOUBLE FACED	APPROACH END	TRAILING END			APPROACH END	TRAILING END	APPROACH END	TRAILING END	XI MOD	GREU TL-2	GREU TL-3	M-350	TYPE III	CAT-1	VI MOD	BIC	AT-1	EA	G	NG					
L	15 + 45.00	16 + 01.63	LT	43.15	20			16 + 01.63	6	9									1				1								
L	15 + 33.6	15 + 93.37	RT	44.11	15		15 + 93.37		6	9									1				1								
L	17 + 06.63	18 + 25.38	LT	118.75			17 + 06.63		6	9	50		1					1													
L	16 + 98.37	18 + 17.12	RT	118.75				16 + 98.37	6	9		50						1		1											

COMPUTED BY: _____ DATE: _____	STATE OF NORTH CAROLINA	PROJECT REFERENCE NO.	SHEET NO.
CHECKED BY:BAW _____ DATE: _____		BP8.R02I	3D-1

LIST OF PIPES, ENDWALLS, ETC. (FOR PIPES 48" & UNDER)

[illegible]

(2-3-23)

STATE OF NORTH CAROLINA

DIVISION OF HIGHWAYS

SUMMARY OF SUBSURFACE DRAINAGE

LINE	Station	Station	Location LT/RT/CL	Drain Type* UD/BD/SD	LF
CONTINGENCY				SD	100
				TOTAL LF:	100

*UD = Underdrain
*BD = Blind Drain
*SD = Subsurface Drain

8/17/99

REVISIONS

1/2/2025
INFORMATION
Project\620026_Rdy-ps-h_04.dgn


Pennoni

PENNONI ASSOCIATES INC.
5430 WADE PARK BLVD., SUITE 106,
RALEIGH, NC 27607
(919) 929-1173 NC LICENSE #F-1267



MI ENGINEERING
1011 SCHAUB DRIVE, SUITE 100
RALEIGH, NC 27606
(919) 851-6806
FIRM PE NUMBER : P-0671

PROJECT REFERENCE NO.	SHEET NO.
BP8.R02I	4
MOORE COUNTY BRIDGE #26	
ROADWAY DESIGN ENGINEER 1/27/2025	HYDRAULICS ENGINEER 1/27/2025
DOCUMENT NOT CONSIDERED FINAL UNLESS ALL SIGNATURES COMPLETED	

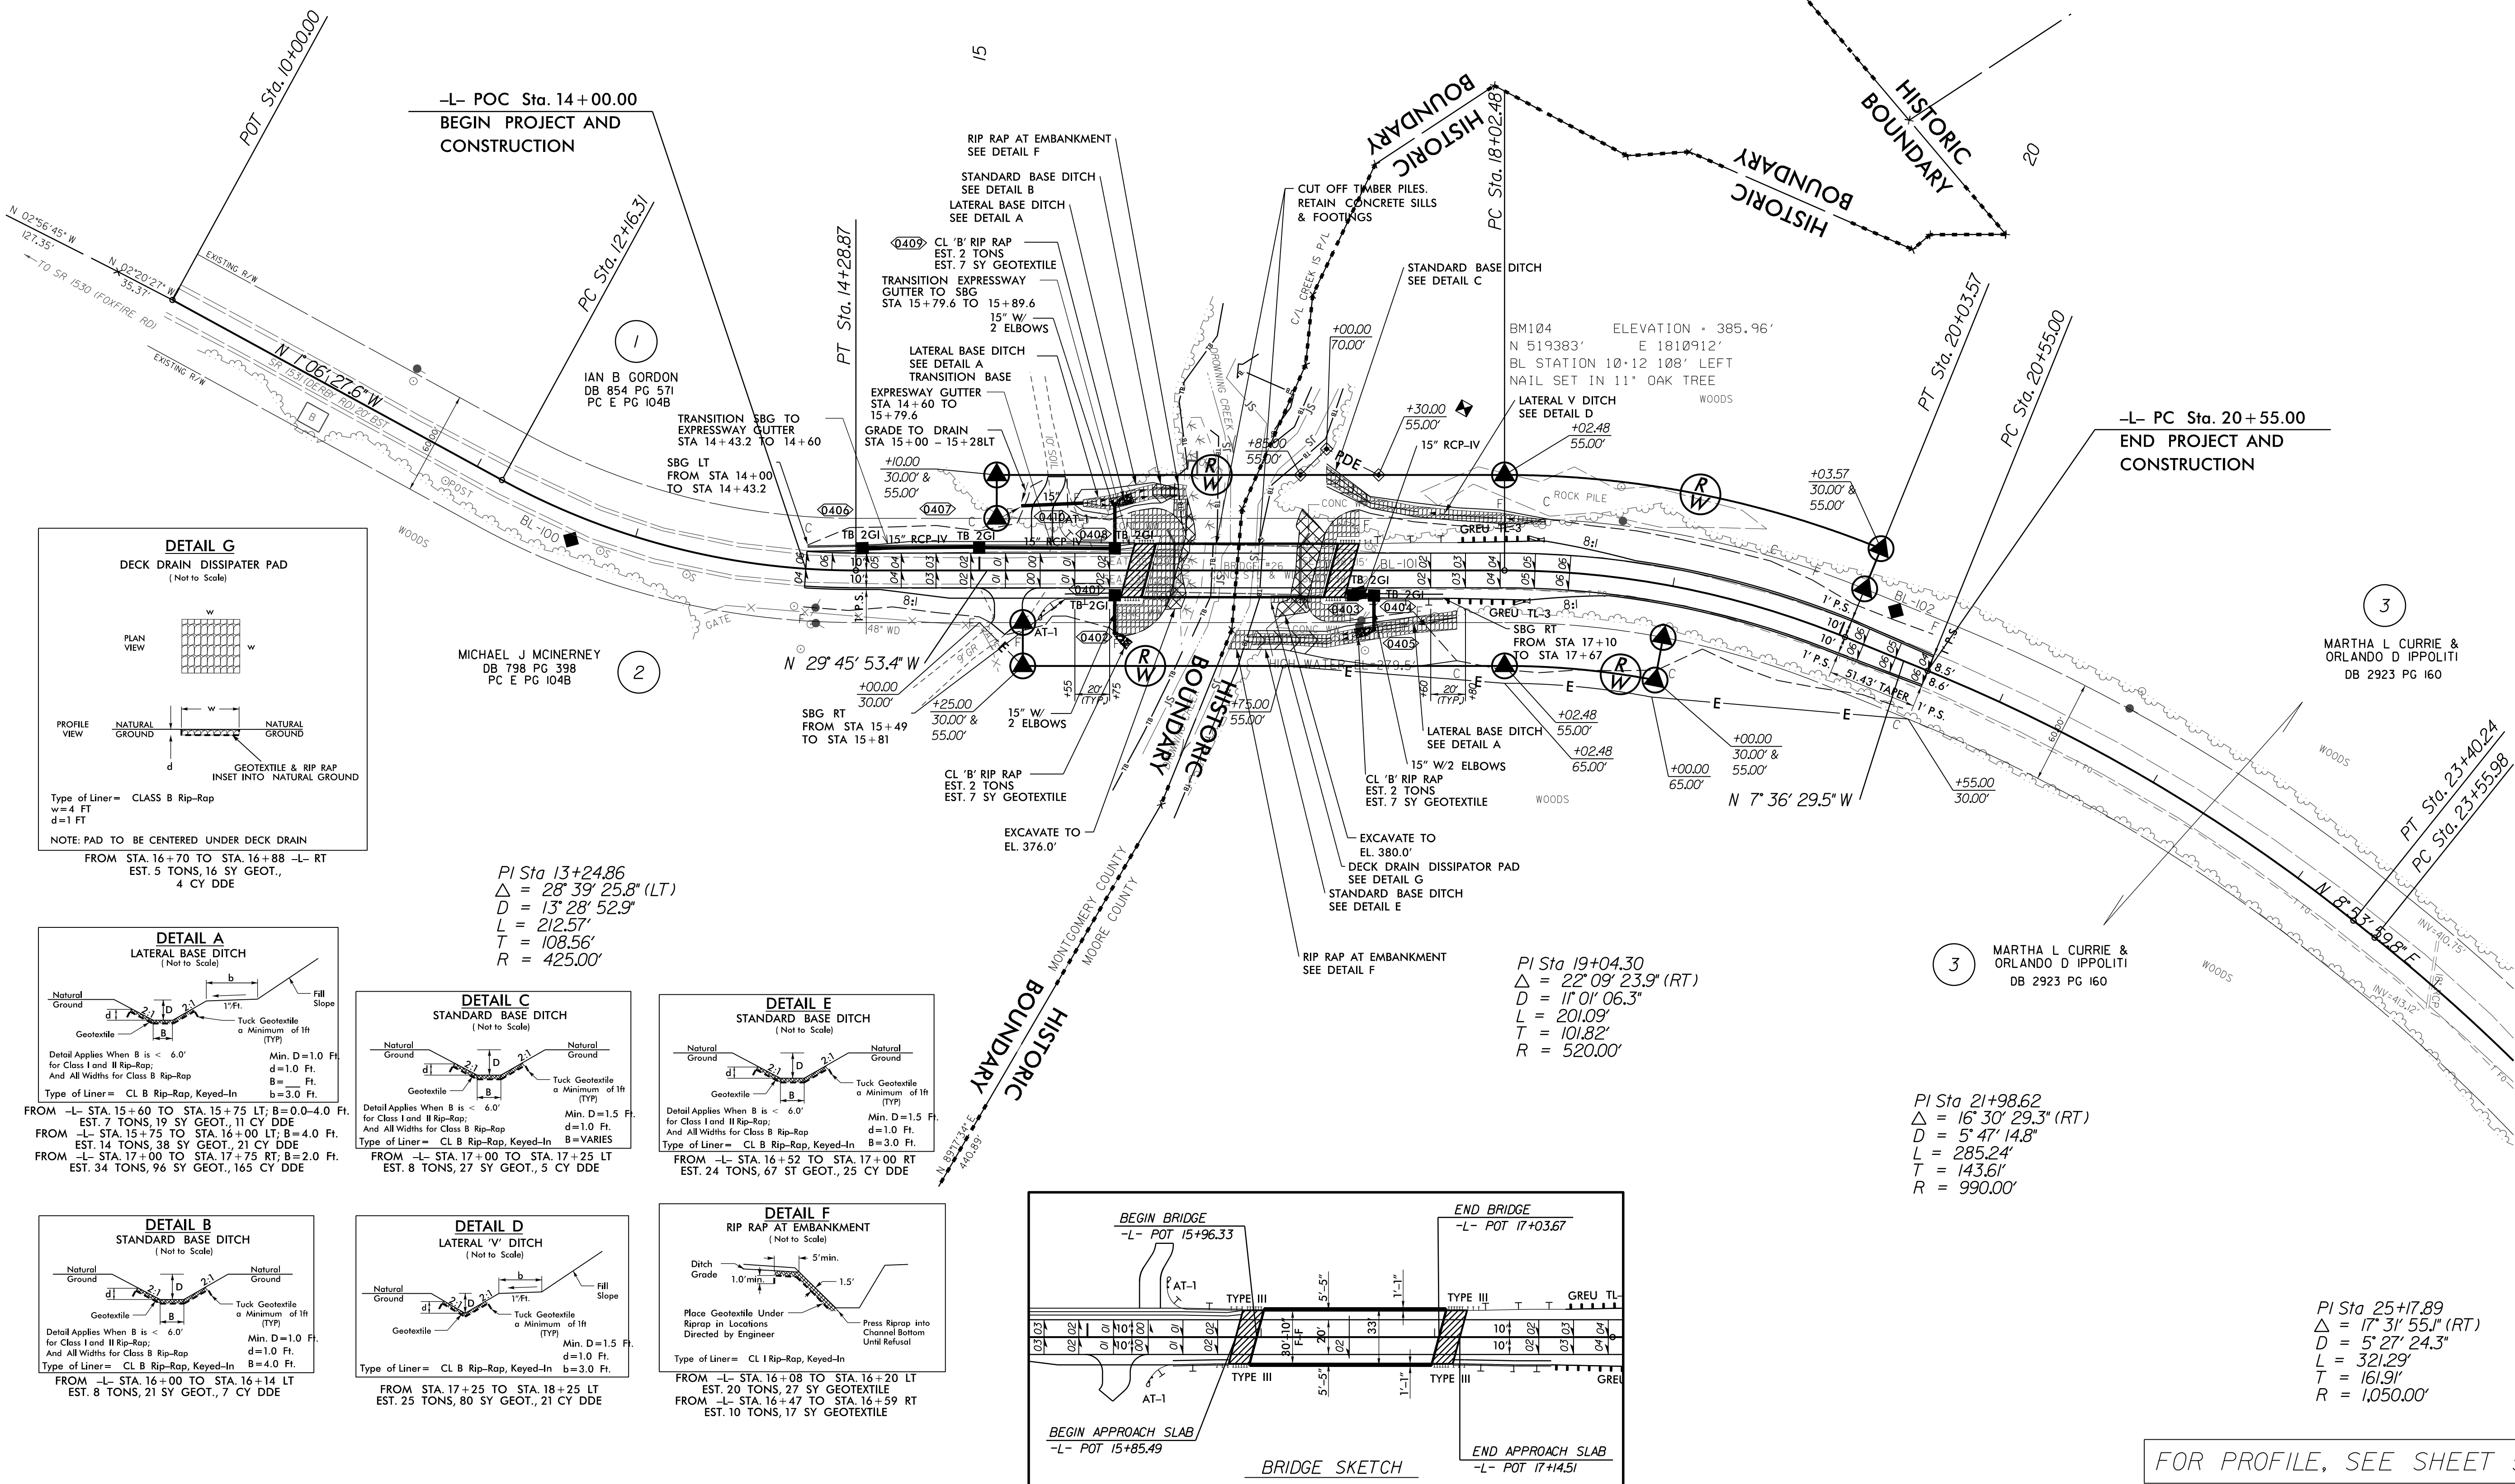

FOR PROFILE, SEE SHEET 5

5/14/99

2/30/2024
P:\Projects\620026_Rdy\pf1.05.dgn




PENNONI ASSOCIATES INC.
5430 WADE PARK BLVD., SUITE 106,
RALEIGH, NC 27607
(919) 929-1173 NC LICENSE #F-1267




MI ENGINEERING
1011 SCHAUB DRIVE, SUITE 100
RALEIGH, NC 27606
(919) 851-6806
FIRM PE NUMBER : P-0671

PROJECT REFERENCE NO.
BP8.R021

SHEET NO.
5

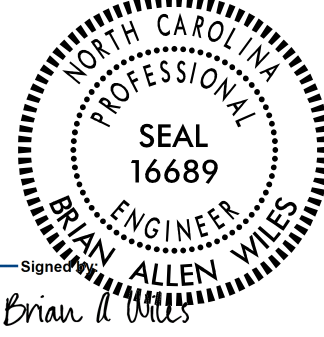ROADWAY DESIGN
ENGINEER
2/2025

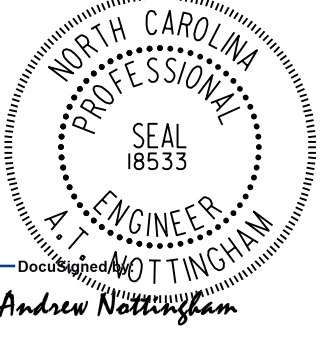Signed: *Brian Allen Wiles*

HYDRAULICS
ENGINEER
4/2025

Signed: *Andrew Nottingham*


DOCUMENT NOT CONSIDERED FINAL
UNLESS ALL SIGNATURES COMPLETED

BRIDGE HYDRAULIC DATA

DESIGN DISCHARGE	= 1,000	CFS
DESIGN FREQUENCY	= 25	YRS
DESIGN HW ELEVATION	= 384.0	FT
BASE DISCHARGE	= 1,400	CFS
BASE FREQUENCY	= 100	YRS
BASE HW ELEVATION	= 384.5	FT
OVERTOPPING DISCHARGE	= 11,000	CFS
OVERTOPPING FREQUENCY	= 500+	YRS
OVERTOPPING ELEVATION	= 390.1	FT

DATE OF SURVEY = 05/04/2022

W.S.ELEVATION AT DATE OF SURVEY = 374.6 FT

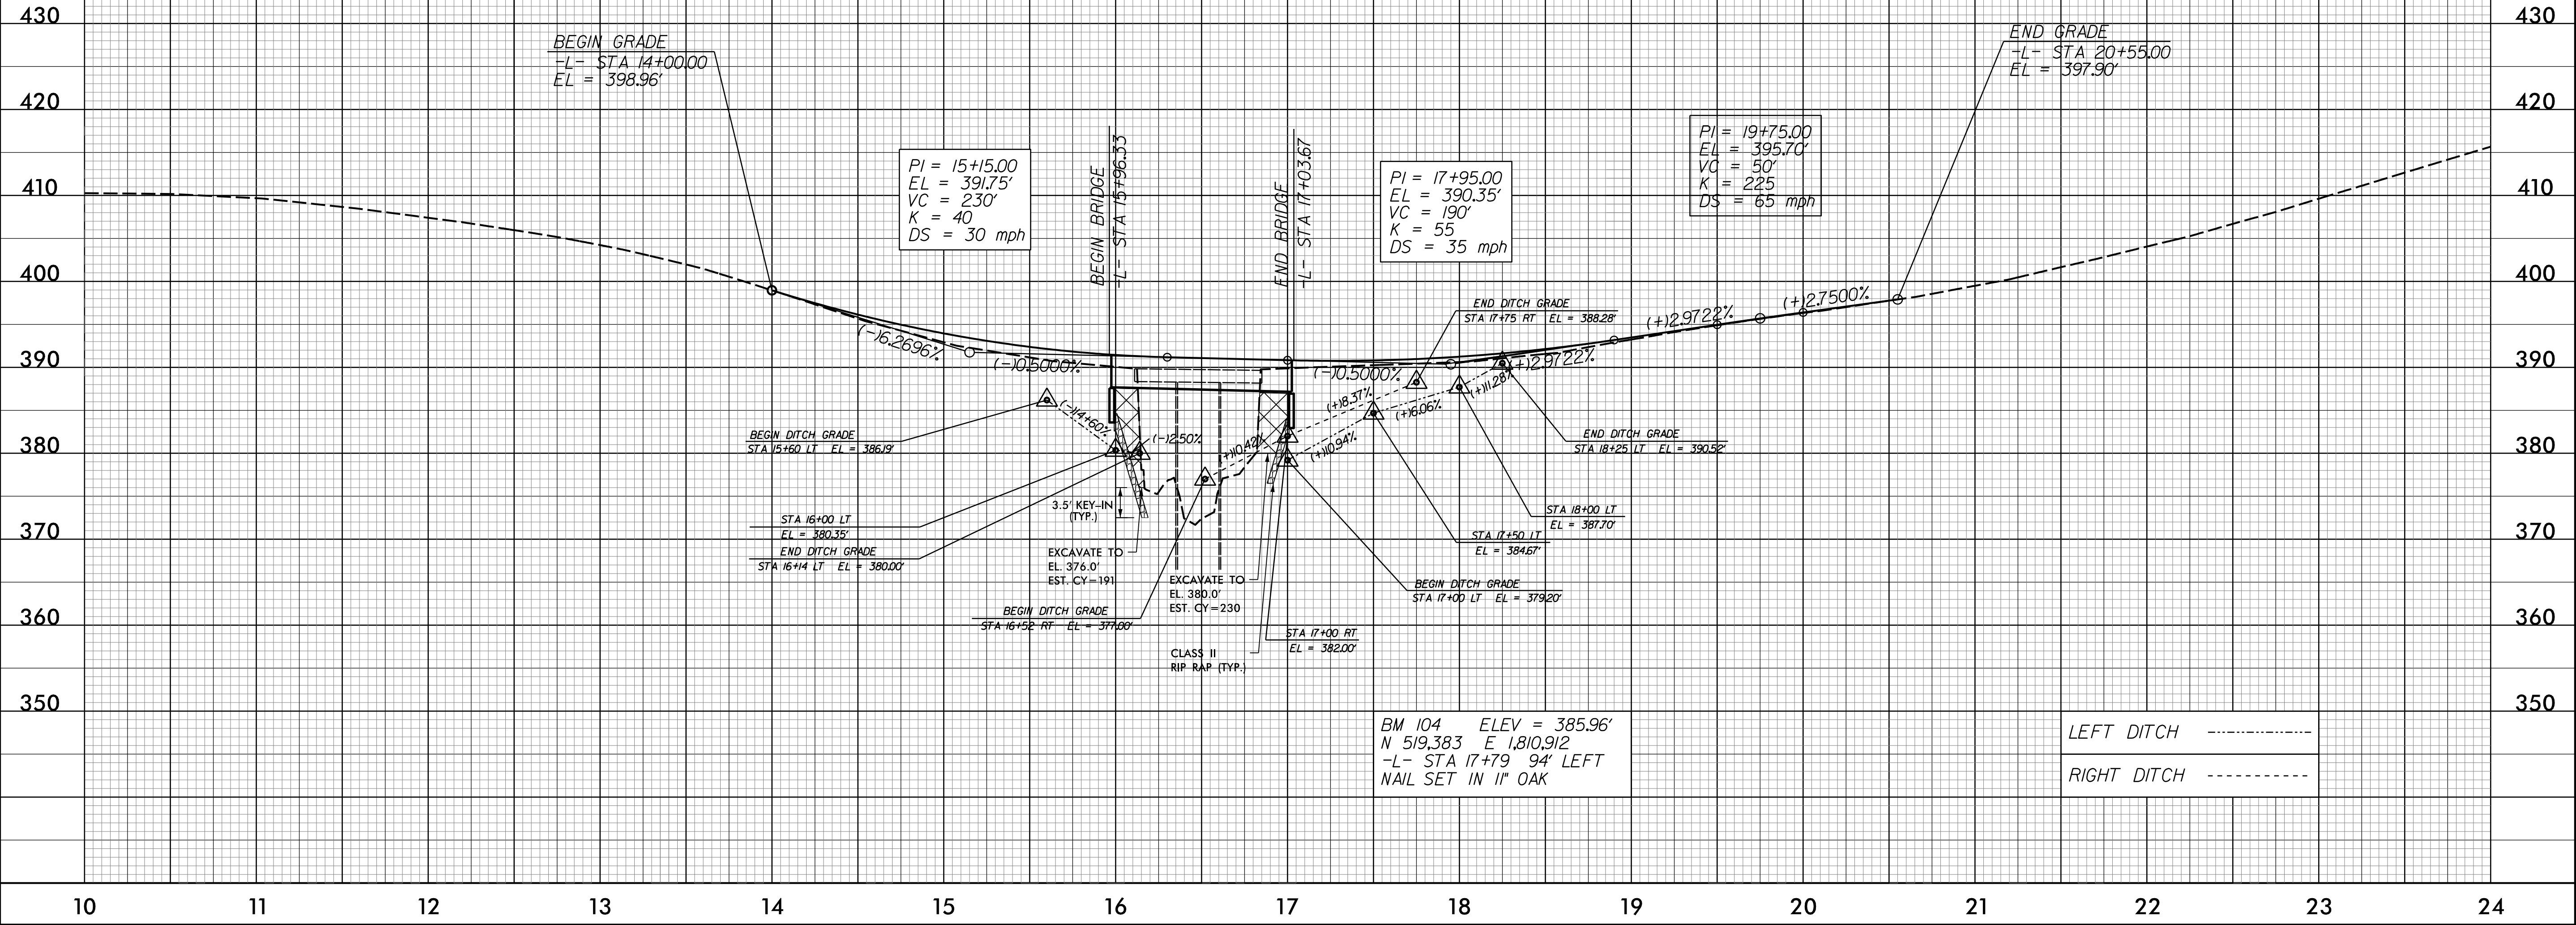

09/06/2025



TIP PROJECT: BP8.R021.1

STATE	STATE PROJECT REFERENCE NO.	SHEET NO.	TOTAL SHEETS
N.C.	BP8.R021.1	RW01	5

STATE OF NORTH CAROLINA
DIVISION OF HIGHWAYS

SURVEY CONTROL, EXISTING CENTERLINES,
RIGHT OF WAY, EASEMENTS AND PROPERTY TIES

MOORE & MONTGOMERY
COUNTIES

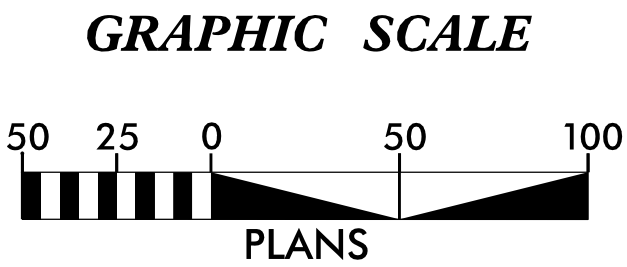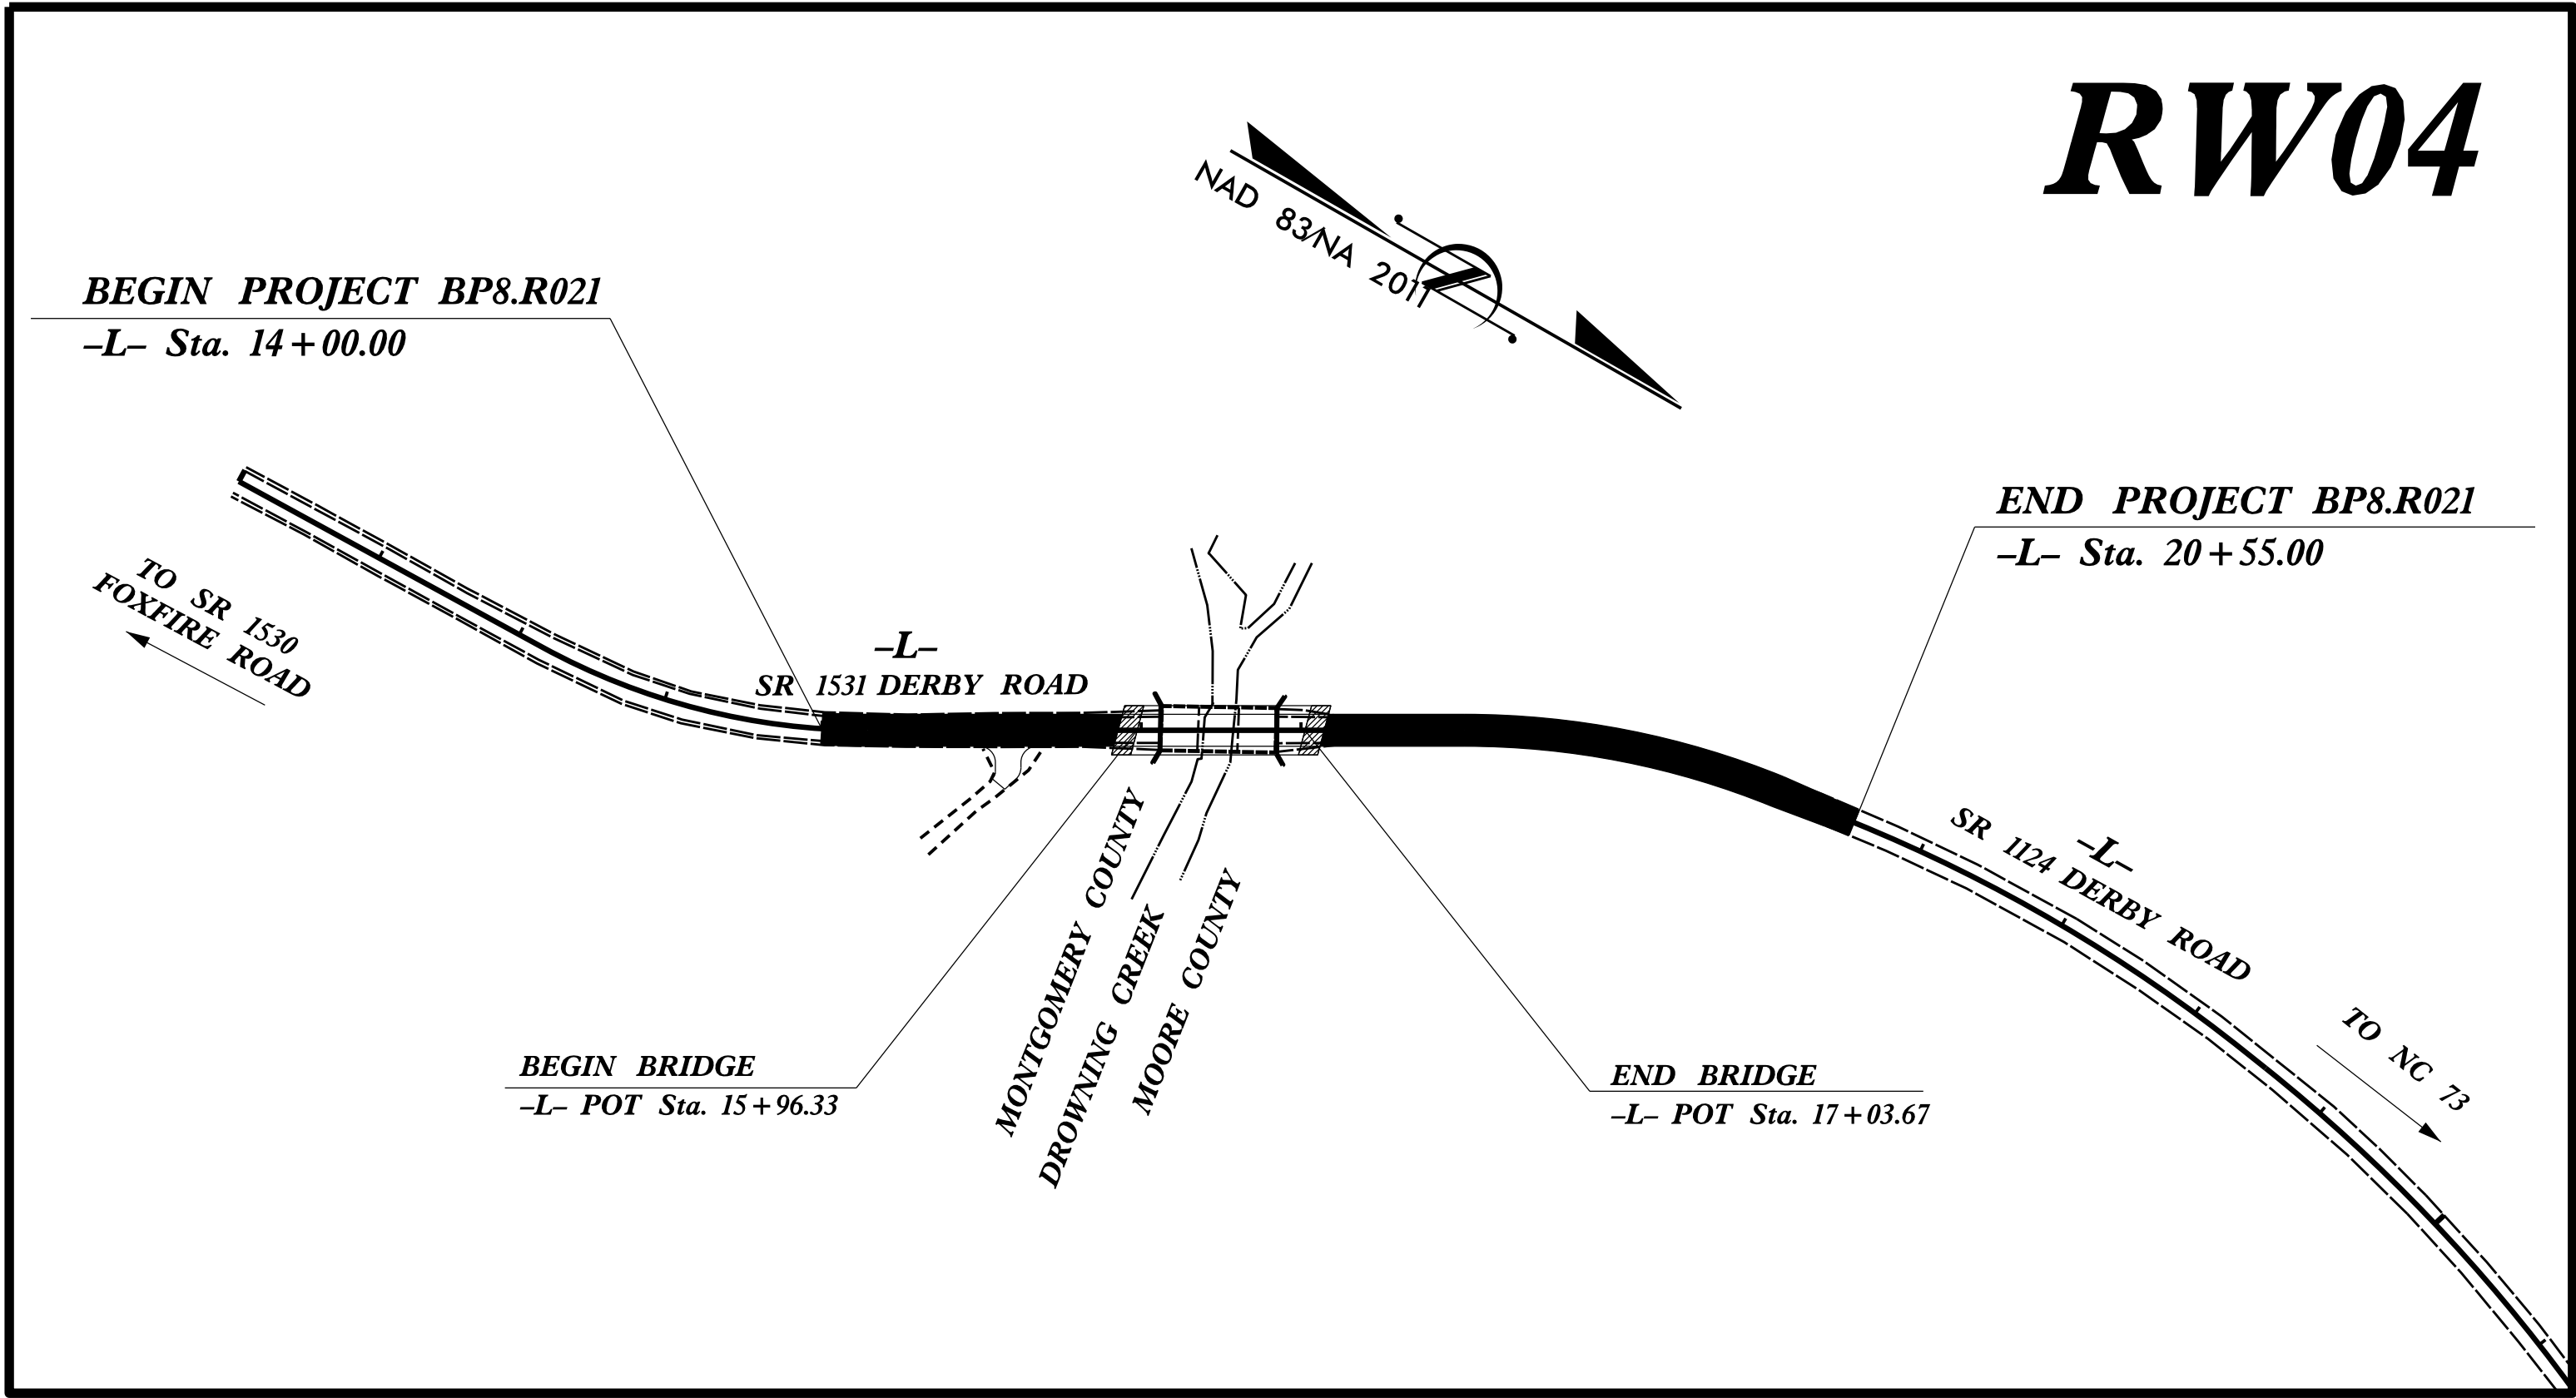

DATUM DESCRIPTION

THE LOCALIZED COORDINATE SYSTEM DEVELOPED FOR THIS PROJECT IS BASED ON THE STATE PLANE COORDINATES ESTABLISHED BY OTHERS FOR MONUMENT "GPS-1"

WITH NAD 83/NA 2011 STATE PLANE GRID COORDINATES OF
NORTHING: 520575.337(ft) EASTING: 1811133.376(ft)
ELEVATION: 438.66(ft)

THE AVERAGE COMBINED GRID FACTOR USED ON THIS PROJECT (GROUND TO GRID) IS: 0.999857306 (1/X = 1.000142714)

THE N.C. LAMBERT GRID BEARING AND LOCALIZED HORIZONTAL GROUND DISTANCE FROM "GPS-1" TO -L- 14+00 STATION IS
S 01° 49' 16" E 1475.97'.

ALL LINEAR DIMENSIONS ARE LOCALIZED HORIZONTAL DISTANCES
VERTICAL DATUM USED IS NAVD 88

Prepared in the Office of:

PENNONI ASSOCIATES INC.
5430 Wade Park Boulevard, Suite 106
Raleigh, NC 27607 F-1267
T 919.929.1173 F 919.493.6548


2024 STANDARD SPECIFICATIONS

RIGHT OF WAY DATE:
AUGUST 24, 2023


LETTING DATE:
MARCH 25, 2025

**PROFESSIONAL LAND
SURVEYOR**

Signed by:
J. Auburn Hall, Jr.
TIME: 08/06/2025
SIGNATURE:

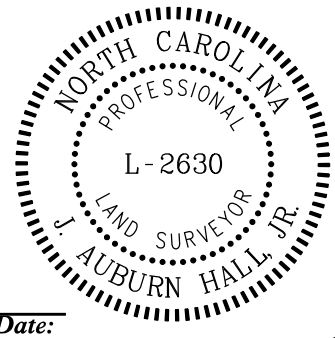

Date:

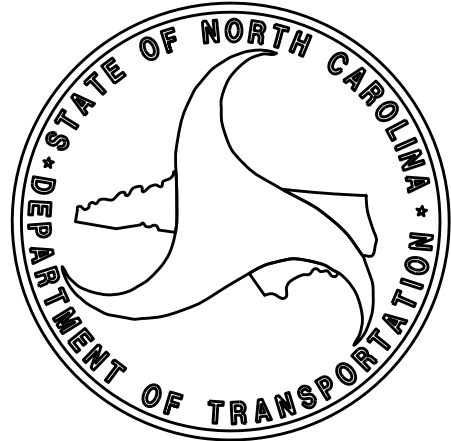

NAD 83 NA 2011

A circular professional seal for Jeffrey S. Coats. The outer ring contains the text "NORTH CAROLINA" at the top and "JEFFREY S. COATS" at the bottom. The inner ring contains "PROFESSIONAL" at the top and "LAND SURVEYOR" at the bottom. In the center, it reads "SEAL" and "L-3994".

1. PROJECT CONTROL WAS ESTABLISHED USING GNSS, THE GLOBAL NAVIGATION SATELLITE SYSTEM.
2. THE SURVEY CONTROL DATA FOR THIS PROJECT HAS BEEN COMPILED FROM VARIOUS SOURCES. IF FURTHER INFORMATION REGARDING PROJECT CONTROL IS NEEDED, PLEASE CONTACT THE LOCATION AND SURVEYS UNIT.

PROJECT REFERENCE NO.	SHEET NO.
BPS.R021.1	RW02C-2

Location and Surveys

3220 GLEN ROYAL RD. RALEIGH, NC 27617
TEL. (919) 788-0224 FAX (919) 788-0232
CORPORATE LICENSE # P-Q189

PROJECT SURVEYOR

DO NOT CONSIDERED FINAL
UNLESS ALL SIGNATURES COMPLETED

```

*****
BM-104      ELEVATION = 385.96'
N 519383'   E 1810912'
BL STATION 10+12.00 108' LEFT
NAIL SET IN 11" OAK TREE
*****

```

1. PROJECT CONTROL WAS ESTABLISHED USING GNSS, THE GLOBAL NAVIGATION SATELLITE SYSTEM.
2. THE SURVEY CONTROL DATA FOR THIS PROJECT HAS BEEN COMPILED FROM VARIOUS SOURCES. IF FURTHER INFORMATION REGARDING PROJECT CONTROL IS NEEDED, PLEASE CONTACT THE LOCATION AND SURVEYS UNIT.

6/2/99

REVISIONS

SYNCHRONOUS DATA
COLLECTED BY THE
SURVEYING UNIT

SURVEY CONTROL SHEET
W/ EXISTING CENTERLINE ALIGNMENTS PRIOR TO CONSTRUCTION

PROJECT REFERENCE NO.
BP8.R021.1


SHEET NO.
RW02C-3

Location and Surveys

CH ENGINEERING

3220 GLEN ROYAL RD. RALEIGH, NC 27617
TEL. (919) 788-0224 FAX (919) 788-0232
CORPORATE LICENSE # P-0189

PROJECT SURVEYOR

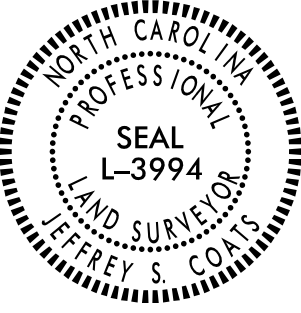

DOCUMENT NOT CONSIDERED FINAL
UNLESS ALL SIGNATURES COMPLETED

EL POINT	N	E	BEARING	DIST	DELTA	D	L	T	R
POT	518706.611	1811226.984							
LINE			N 01°06'27.6" W	216.31					
PC	518922.876	1811222.802							
CURVE			N 15°26'10.5" W	210.36	28°39'25.8"(LT)	13°28'52.9"	212.57	108.56	425.00
PT	519125.647	1811166.811							
LINE			N 29°45'53.4" W	373.61					
PC	519449.968	1810981.336							
CURVE			N 18°41'11.4" W	199.84	22°09'23.9"(RT)	11°01'06.3"	201.09	101.82	520.00
PT	519639.270	1810917.310							
LINE			N 07°36'29.5" W	51.43					
PC	519690.246	1810910.501							
CURVE			N 00°38'45.2" E	284.25	16°30'29.3"(RT)	05°47'14.8"	285.24	143.61	990.00
PT	519974.482	1810913.705							
LINE			N 08°53'59.8" E	15.74					
PC	519990.033	1810916.140							
CURVE			N 17°39'57.4" E	320.04	17°31'55.1"(RT)	05°27'24.3"	321.29	161.91	1050.00
PT	520294.979	1811013.261							
LINE			N 26°25'55.0" E	139.89					
POT	520420.243	1811075.530							

- NOTES:
- PROJECT CONTROL WAS ESTABLISHED USING GNSS, THE GLOBAL NAVIGATION SATELLITE SYSTEM.
 - THE SURVEY CONTROL DATA FOR THIS PROJECT HAS BEEN COMPILED FROM VARIOUS SOURCES. IF FURTHER INFORMATION REGARDING PROJECT CONTROL IS NEEDED, PLEASE CONTACT THE LOCATION AND SURVEYS UNIT.

REVISIONS

PROPOSED ALIGNMENT CONTROL SHEET

PROJECT REFERENCE NO.
BP8.R021.1

SHEET NO.
RW02D-1

Location and Surveys

PENNONI ASSOCIATES INC.

5430 Wade Park Boulevard, Suite 106
Raleigh, NC 27607 F-1267
T 919.929.1173 F 919.493.6548

NORTH CAROLINA
PROFESSIONAL
LAND SURVEYOR
L-2630
J. AUBURN HALL, JR.

DOCUMENT NOT CONSIDERED FINAL
UNLESS ALL SIGNATURES COMPLETED

I, J. Auburn Hall, Jr., PLS, certify that the data compiled came from available surveys/mapping performed by others and provided to me by NCDOT and do not certify to the accuracy or quality of the individual data sources.

This 30th day of December, 2024.

Signed by:
J. Auburn Hall, Jr.
Professional Land Surveyor L-2630

L			
TYPE	STATION	NORTH	EAST
POT	10+00.00	518706.6108	1811226.9835
PC	12+16.31	518922.8758	1811222.8020
PT	14+28.87	519125.6475	1811166.8113
PC	18+02.48	519449.9678	1810981.3356
PT	20+03.57	519639.2703	1810917.3099
PC	20+55.00	519690.2457	1810910.5009
PT	23+40.24	519974.4822	1810913.7052
PC	23+55.98	519990.0330	1810916.1404
PT	26+77.27	520294.9791	1811013.2614
POT	28+17.16	520420.2433	1811075.5302

NOTES:

1. PROJECT CONTROL WAS ESTABLISHED USING GNSS, THE GLOBAL NAVIGATION SATELLITE SYSTEM.
2. THE PROPOSED ALIGNMENT CONTROL DATA FOR THIS PROJECT HAS BEEN COMPILED FROM VARIOUS SOURCES. IF FURTHER INFORMATION REGARDING PROJECT CONTROL IS NEEDED, PLEASE CONTACT THE LOCATION AND SURVEYS UNIT.

6/2/2025

REVISIONS

6/2/2025

RIGHT OF WAY CONTROL SHEET

PROJECT REFERENCE NO.
BP8.R021.1

SHEET NO.
RW03E-1

Location and Surveys


PENNONI ASSOCIATES INC.
5430 Wade Park Boulevard, Suite 106
Raleigh, NC 27607 F-1267
T 919.929.1173 F 919.493.6548



DOCUMENT NOT CONSIDERED FINAL
UNLESS ALL SIGNATURES COMPLETED

I, J. Auburn Hall, Jr., certify that the right of way and permanent easement monumentation for this project shown herein was completed under my direct and responsible charge from an actual survey made under my supervision; that all horizontal closures had a minimum ratio of precision of 1:10,000 (Class A). Field work was performed from 03/01/2022 to 04/26/2022, and all coordinates are based on NAD83/2011; That this survey was performed to meet the requirements of 21NCAC 56.1600 as applicable.

This 30th day of December, 2024.

 Signed by:

Professional Land Surveyor L-2630

ROW MARKER CONCRETE OR GRANITE - E				
ALIGN	STATION	OFFSET	NORTH	EAST
L	15+10.00	-55.00	519168.7661	1811078.7933
L	15+10.00	-30.00	519181.1772	1811100.4950
L	15+25.00	30.00	519223.9847	1811145.1326
L	15+25.00	55.00	519236.3957	1811166.8344
L	18+02.48	55.00	519477.2721	1811029.0795
L	18+02.48	-55.00	519422.6636	1810933.5917
L	19+00.00	30.00	519548.4255	1810969.4844
L	19+00.00	55.00	519556.5730	1810993.1195
L	20+03.57	-55.00	519631.9884	1810862.7941
L	20+03.57	-30.00	519635.2984	1810887.5740

- NOTES:
1. IF FURTHER INFORMATION REGARDING PROJECT CONTROL IS NEEDED PLEASE CONTACT THE LOCATION AND SURVEYS UNIT.

2. PROJECT CONTROL WAS ESTABLISHED USING GNSS, THE GLOBAL NAVIGATION SATELLITE SYSTEM.

3. RIGHT OF WAY MONUMENTATION ESTABLISHED SEPTEMBER 11, 2023.

6/2/2024


REVISIONS

PERMANENT EASEMENT CONTROL SHEET

PROJECT REFERENCE NO.	SHEET NO.
BP.R021.1	RW03E-2
Location and Surveys	
PENNONI ASSOCIATES INC. 5430 Wade Park Boulevard, Suite 106 Raleigh, NC 27607 F-1267 T 919.929.1173 F 919.493.6548	
	
DOCUMENT NOT CONSIDERED FINAL UNLESS ALL SIGNATURES COMPLETED	

I, J. Auburn Hall, Jr., certify that the right of way and permanent easement monumentation for this project shown herein was completed under my direct and responsible charge from an actual survey made under my supervision; that all horizontal closures had a minimum ratio of precision of 1:10,000 (Class A). Field work was performed from 03/01/2022 to 04/26/2022, and all coordinates are based on NAD83/2011; That this survey was performed to meet the requirements of 21NCAC 56.1600 as applicable.

This 30th day of December, 2024.

 Signed by:

Professional Land Surveyor L-2630

ROW MARKER PERMANENT EASEMENT - E				
ALIGN	STATION	OFFSET	NORTH	EAST
L	16+85.00	-55.00	519320.6784	1810991.9161
L	17+00.00	-70.00	519326.2529	1810971.4484
L	17+30.00	-55.00	519359.7416	1810969.5762

NOTES:

1. IF FURTHER INFORMATION REGARDING PROJECT CONTROL IS NEEDED PLEASE CONTACT THE LOCATION AND SURVEYS UNIT.
2. PROJECT CONTROL WAS ESTABLISHED USING GNSS, THE GLOBAL NAVIGATION SATELLITE SYSTEM.
3. RIGHT OF WAY MONUMENTATION ESTABLISHED SEPTEMBER 11, 2023.

6/22/2024

REVISIONS

6/22/2024

PROJECT REFERENCE NO.
BP8.R021.1

SHEET NO.
RW04

Location and Surveys


PENNONI ASSOCIATES INC.
5430 Wade Park Boulevard, Suite 106
Raleigh, NC 27607 F-1267
T 919.929.1173 F 919.493.6548

NORTH CAROLINA
PROFESSIONAL
L-2630
J. AUBURN HALL JR.

DOCUMENT NOT CONSIDERED FINAL
UNLESS ALL SIGNATURES COMPLETED

I, J. Auburn Hall, Jr., certify that the right of way and permanent easement monumentation for this project shown herein was completed under my direct and responsible charge from an actual survey made under my supervision; that all horizontal closures had a minimum ratio of precision of 1:10,000 (Class A). Field work was performed from 03/01/2022 to 04/26/2022, and all coordinates are based on NAD83/2011; That this survey was performed to meet the requirements of 21NCAC 56.1600 as applicable.

This 30th day of December, 2024.
Signed by:
J. Auburn Hall, Jr.
Professional Land Surveyor L-2630


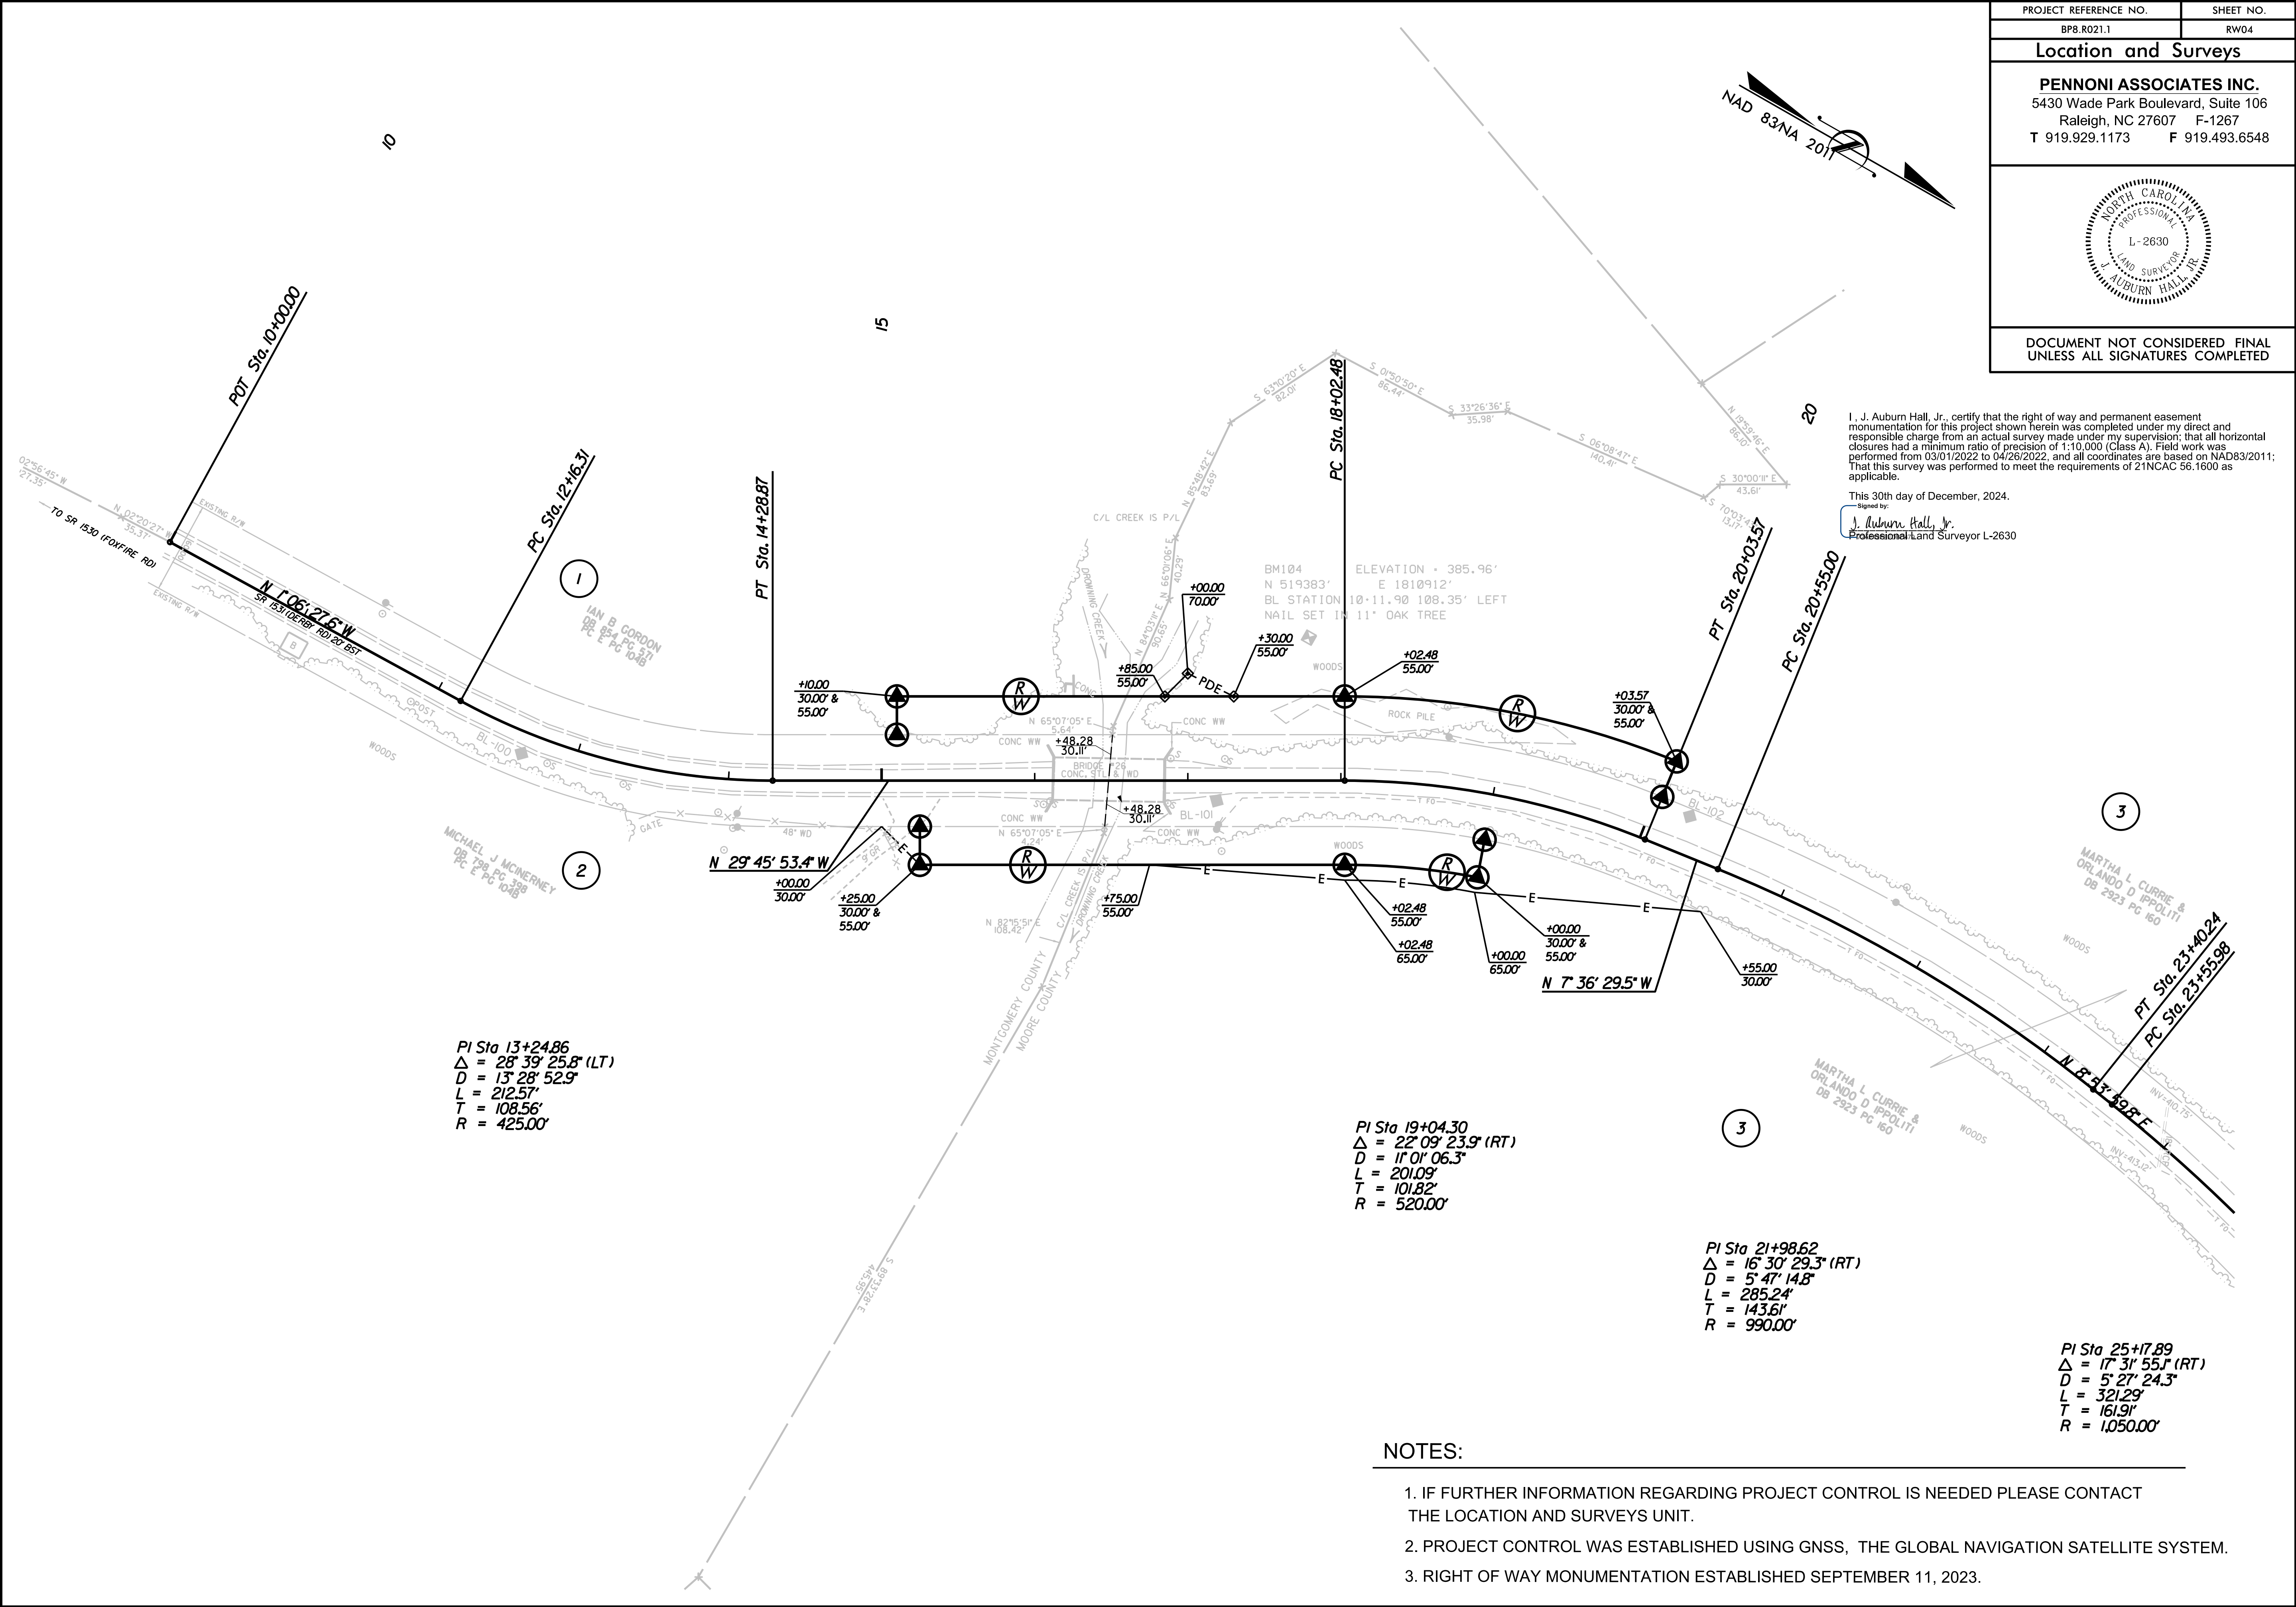


NOTES:


- IF FURTHER INFORMATION REGARDING PROJECT CONTROL IS NEEDED PLEASE CONTACT THE LOCATION AND SURVEYS UNIT.
- PROJECT CONTROL WAS ESTABLISHED USING GNSS, THE GLOBAL NAVIGATION SATELLITE SYSTEM.
- RIGHT OF WAY MONUMENTATION ESTABLISHED SEPTEMBER 11, 2023.

TRANSPORTATION MANAGEMENT PLAN


MOORE & MONTGOMERY COUNTIES

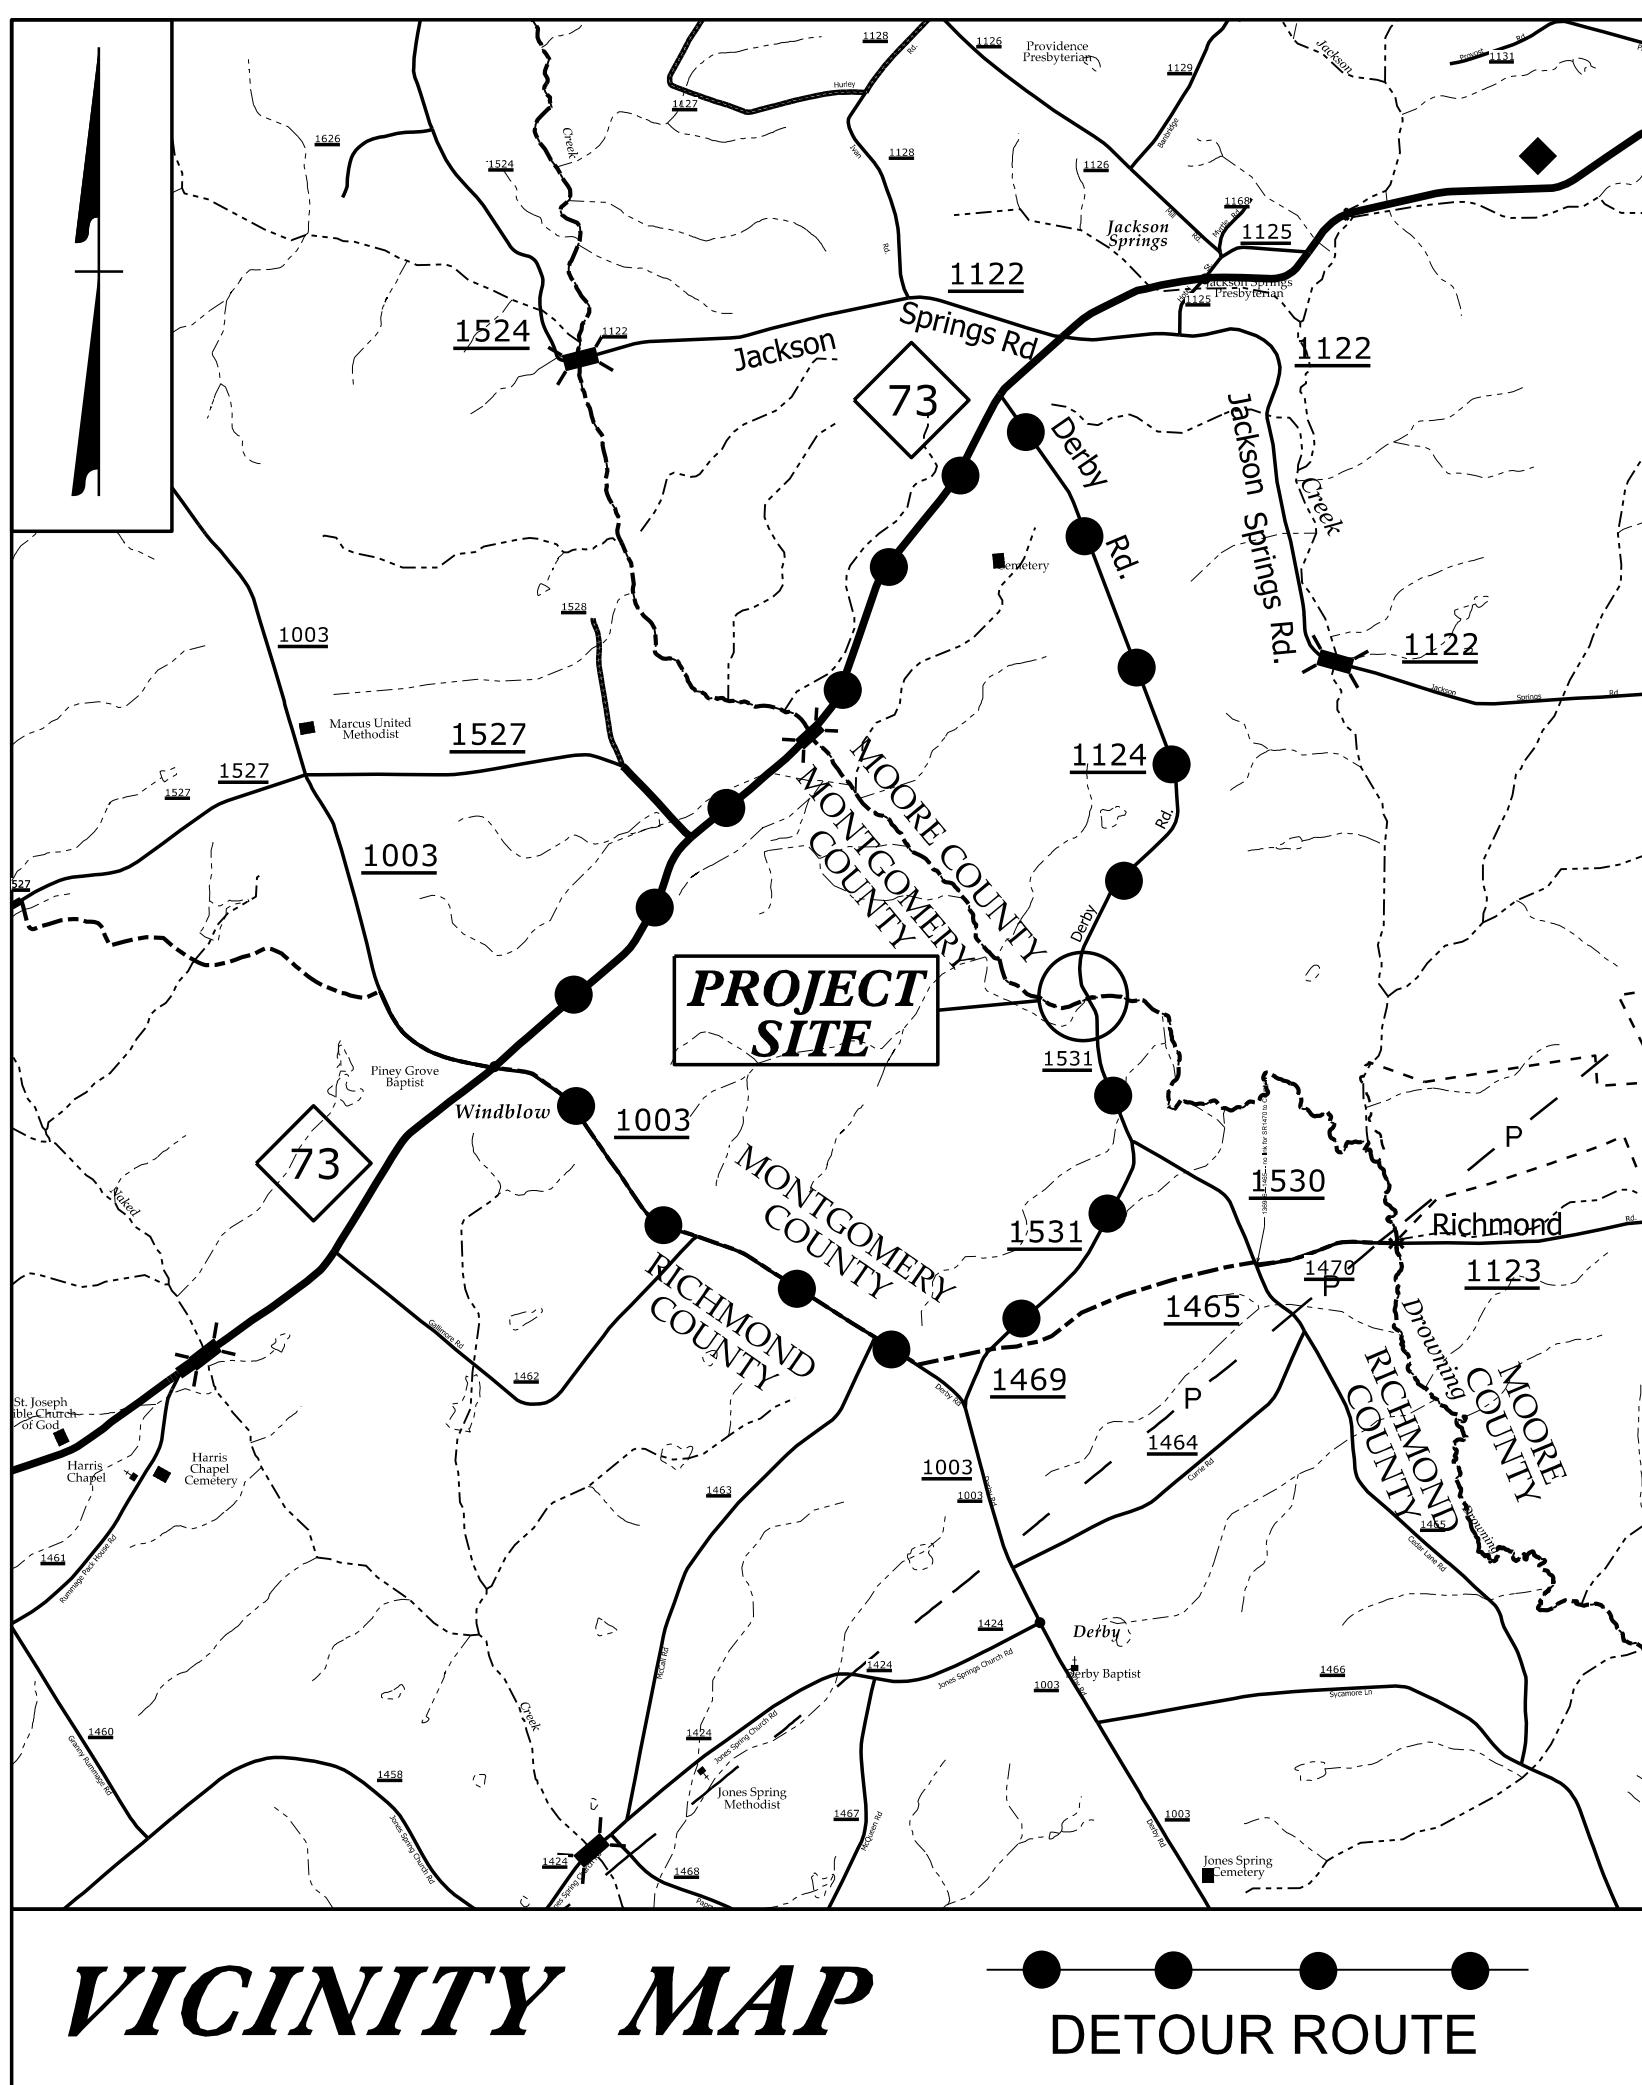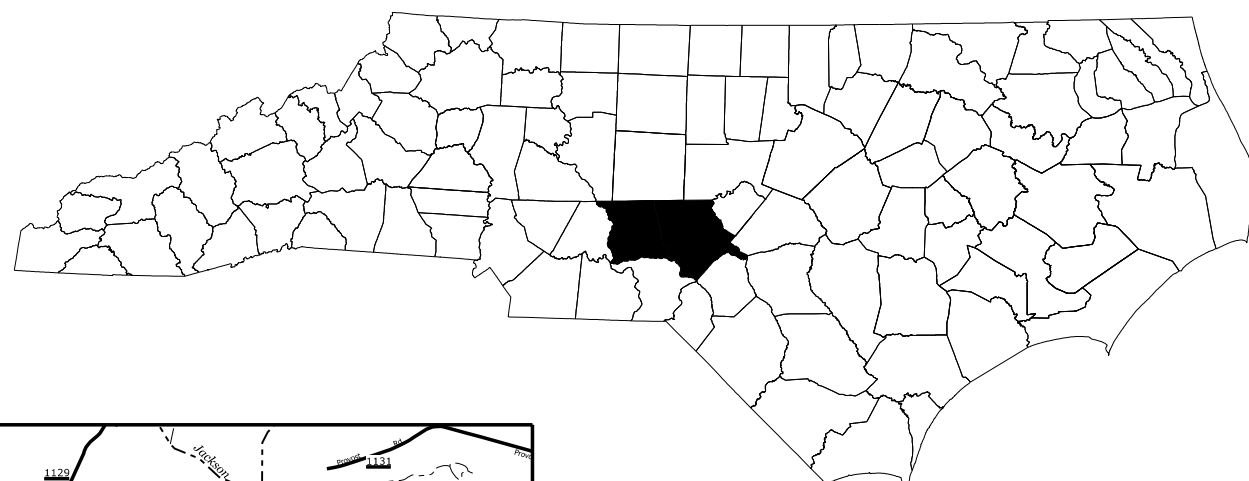

***TYPE OF WORK: GRADING, DRAINAGE, PAVING,
& STRUCTURE***

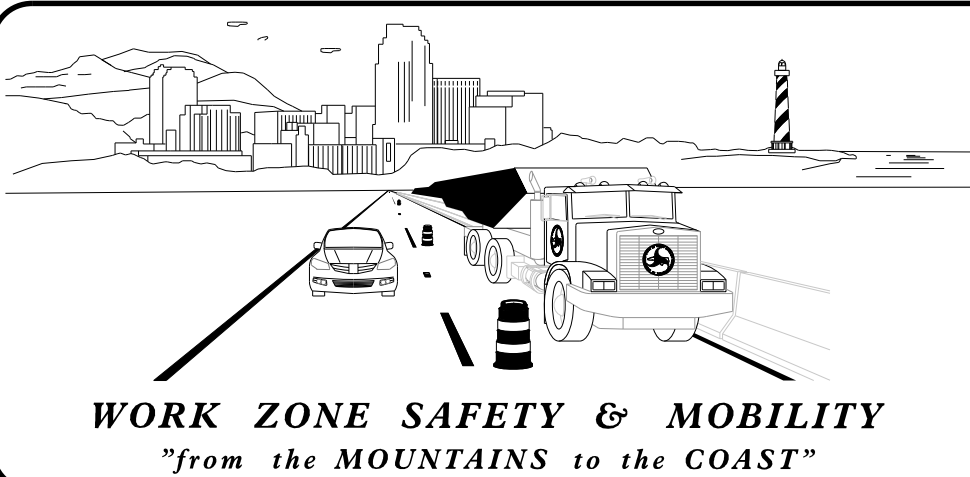

TIM WELCH, PE
DIV. 8 BRIDGE PROGRAM MANAGER

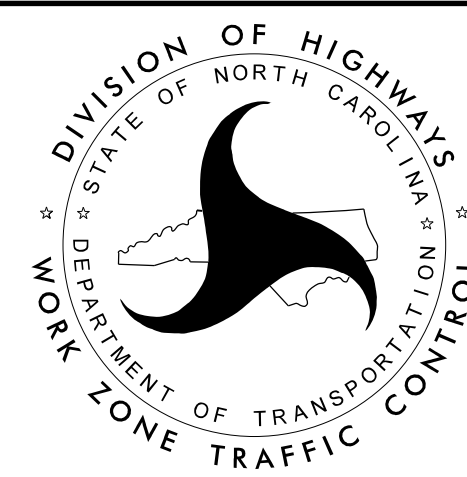

TMP-1	TITLE SHEET, VICINITY MAP, AND INDEX OF SHEETS
TMP-1A	LIST OF APPLICABLE ROADWAY STANDARD DRAWINGS, AND LEGEND
TMP-1B	TRANSPORTATION OPERATIONS PLAN: (MANAGEMENT STRATEGIES, GENERAL NOTES, AND LOCAL NOTES)
TMP-2	SPECIAL SIGN DESIGN
TMP-3	OFF-SITE DETOUR
TMP-4	ROAD CLOSURE DETAIL AND DETOUR SIGNS



PENNONI ASSOCIATES INC.
5430 WADE PARK BLVD., SUITE 106,
RALEIGH, NC 27607
(919) 929-1173 NC LICENSE #F-1267

TMP-1

BP8.R021

PROJECT:


ROADWAY STANDARD DRAWINGS

THE FOLLOWING ROADWAY STANDARDS AS SHOWN IN "ROADWAY STANDARD DRAWINGS" - N.C. DEPARTMENT OF TRANSPORTATION - RALEIGH, N.C., DATED JANUARY 2024 ARE APPLICABLE TO THIS PROJECT AND BY REFERENCE HEREBY ARE CONSIDERED A PART OF THESE PLANS:

<u>STD. NO.</u>	<u>TITLE</u>
1101.03	TEMPORARY ROAD CLOSURES
1101.11	TRAFFIC CONTROL DESIGN TABLES
1110.01	STATIONARY WORK ZONE SIGNS
1145.01	BARRICADES
1205.01	PAVEMENT MARKINGS - LINE TYPES AND OFFSETS
1205.02	PAVEMENT MARKINGS - TWO-LANE AND MULTI-LANE ROADWAYS
1205.12	PAVEMENT MARKINGS - BRIDGES
1250.01	RAISED PAVEMENT MARKER - INSTALLATION SPACING
1251.01	RAISED PAVEMENT MARKER - PERMANENT AND TEMPORARY
1261.01	GUARDRAIL AND BARRIER DELINEATORS - INSTALLATION SPACING
1261.02	GUARDRAIL AND BARRIER DELINEATORS - TYPES AND MOUNTING
1262.01	GUARDRAIL END DELINEATION

LEGEND

GENERAL

 - EXIST. PVMT.
-  NORTH ARROW
- PROPOSED PVMT.

TRAFFIC CONTROL DEVICES


-  BARRICADE (TYPE III)

TEMPORARY SIGNING


-  STATIONARY SIGN


FINAL PAVEMENT MARKING

PAINT PAVEMENT MARKING LINES (4")	5,250 LF
PERMANENT RAISED PAVEMENT MARKERS	20 EACH

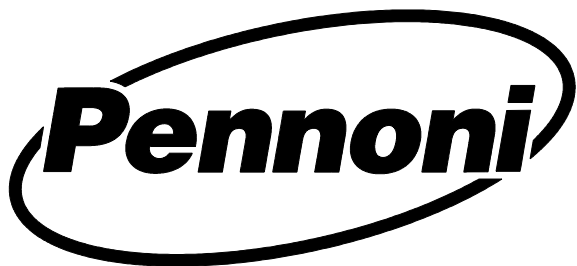

PENNONI ASSOCIATES INC.
5430 WADE PARK BLVD., SUITE 106,
RALEIGH, NC 27607
(919) 929-1173 NC LICENSE #F-1267

 APPROVED: 	
DATE: 1/2/2025	
SEAL	
DOCUMENT NOT CONSIDERED FINAL UNLESS ALL SIGNATURES COMPLETED	

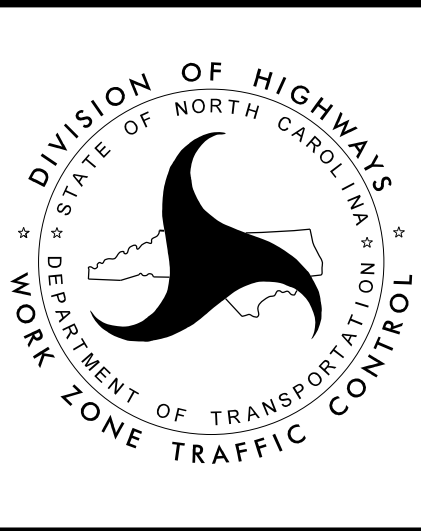

ROADWAY STANDARD
DRAWINGS & LEGEND

PROJ. REFERENCE NO.	SHEET NO.
BP8.R021	TMP-1B

MANAGEMENT
STRATEGIES

- CLOSE SR 1124/ SR 1531 (DERBY ROAD) AND DETOUR TRAFFIC OFF-SITE
- MAINTAIN LOCAL ACCESS TO ALL RESIDENCES AND BUSINESSES BETWEEN CLOSURE POINTS AT ALL TIMES DURING CONSTRUCTION

GENERAL NOTES

CHANGES MAY BE REQUIRED WHEN PHYSICAL DIMENSIONS IN THE DETAIL DRAWINGS, STANDARD DETAILS, AND ROADWAY DETAILS ARE NOT ATTAINABLE TO MEET FIELD CONDITIONS OR RESULT IN DUPLICATE OR UNDESIRED OVERLAPPING OF DEVICES. MODIFICATION MAY INCLUDE: MOVING, SUPPLEMENTING, COVERING, OR REMOVAL OF DEVICES AS DIRECTED BY THE ENGINEER.

THE FOLLOWING GENERAL NOTES APPLY AT ALL TIMES FOR THE DURATION OF THE CONSTRUCTION PROJECT EXCEPT WHEN OTHERWISE NOTED IN THE PLAN OR DIRECTED BY THE ENGINEER.

SIGNING

- A) PROVIDE SIGNING AND DEVICES REQUIRED TO CLOSE THE ROAD ACCORDING TO THE ROADWAY STANDARD DRAWINGS AND TRANSPORTATION MANAGEMENT PLANS.

PROVIDE SIGNING REQUIRED FOR THE OFF-SITE DETOUR ROUTE AS SHOWN IN THE TRANSPORTATION MANAGEMENT PLANS.
- B) COVER OR REMOVE ALL SIGNS AND DEVICES REQUIRED TO CLOSE THE ROAD WHEN ROAD CLOSURE IS NOT IN OPERATION.


COVER OR REMOVE ALL SIGNS REQUIRED FOR THE OFF-SITE DETOUR WHEN THE DETOUR IS NOT IN OPERATION.
- C) ENSURE ALL NECESSARY SIGNING IS IN PLACE PRIOR TO ALTERING ANY TRAFFIC PATTERN.

LOCAL NOTES

- 1) NOTIFY THE ENGINEER AT LEAST 30 DAYS PRIOR TO ANY TRAFFIC PATTERN ALTERATION.
- 2) NOTIFY THE MOORE COUNTY SCHOOLS TRANSPORTATION OFFICE AT (910) 947-5481 AND MONTGOMERY COUNTY SCHOOLS TRANSPORATION OFFICE AT (910) 576-6511 OF THE BRIDGE REMOVAL 30 DAYS PRIOR TO ROAD CLOSURE.
- 3) NOTIFY THE MOORE COUNTY EMERGENCY MANAGEMENT AT (910) 947-6317 AND MONTGOMERY COUNTY EMERGENCY MANAGEMENT AT (910) 572-1347 OF THE BRIDGE REMOVAL 30 DAYS PRIOR TO ROAD CLOSURE.

PHASING

- STEP 1) USING RSD 1101.03, SHEET 1 OF 9 AND TMP-4, CLOSE SR 1124 / SR 1531 (DERBY ROAD) AND DETOUR TRAFFIC OFF-SITE AS SHOWN ON TMP-3. MAINTAIN ACCESS TO ALL RESIDENCES AND BUSINESSES BETWEEN CLOSURE POINTS.
- STEP 2) REMOVE THE EXISTING STRUCTURE.
- STEP 3) CONSTRUCT THE PROPOSED STRUCTURE AND ROADWAY.
- STEP 4) PLACE FINAL PAVEMENT MARKINGS.
- STEP 5) OPEN SR 1124 / SR 1531 (DERBY ROAD) TO TRAFFIC AND REMOVE ALL WORK ZONE TRAFFIC CONTROL DEVICES.

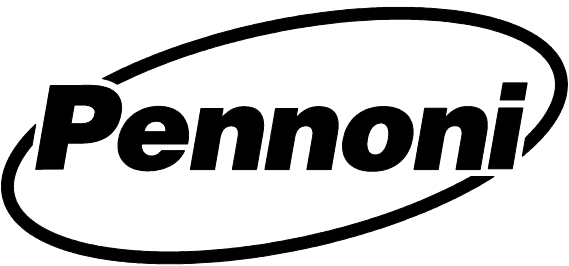

PENNONI ASSOCIATES INC.
5430 WADE PARK BLVD., SUITE 106,
RALEIGH, NC 27607
(919) 929-1173 NC LICENSE #F-1267

Signed by:
APPROVED: Brian A. Wiles
08900FEA2E34DE...
DATE: 1/2/2025


SEAL

SEAL 16689

ENGINEER

BRIAN ALLEN WILES

DOCUMENT NOT CONSIDERED FINAL
UNLESS ALL SIGNATURES COMPLETED

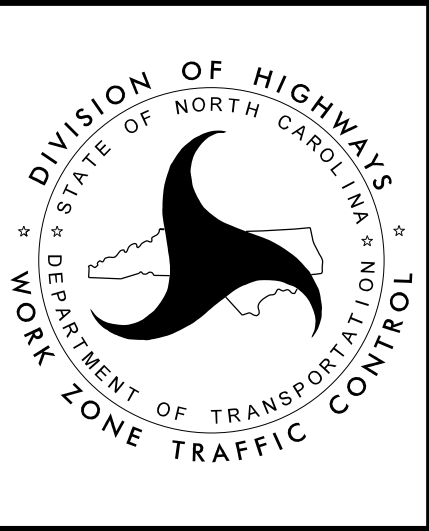

TRANSPORTATION
OPERATIONS
PLAN

SIGN NUMBER: SP-1

TYPE: STATIONARY

QUANTITY: SEE PLANS

SIGN WIDTH: 3'-0"

HEIGHT: 1'-6"

TOTAL AREA: 4.5 Sq.Ft.

BORDER TYPE: INSET

RECESS: 0.47"

WIDTH: 0.63"

RADII: 1.5"

NO. Z BARS:

LENGTH:

BACKG COLOR: Fluorescent Orange

COPY COLOR: Black

SYMBOL	X	Y	WID	HT

MAT'L: 0.080" (2.0 mm) ALUMINUM

DESIGN BY: TAG

PROJECT ID: ID

CHECKED BY:

LOCATION:

May 30, 2023

DIV: DIV

3'-0"

1'-6"

Derby Road

6.5"

5"C

6.5"

4.95"

32.1

4.95"

BORDER

R=1.5"

TH=0.63"

IN=0.47"

Spacing Factor is 1 unless specified otherwise


LETTER POSITIONS

Letter locations are panel edge to lower left corner																								Series/Size Text Length	
	D	e	r	b	y		R	o	a	d															C 2000
	4.9	8.5	11.7	13.9	16.8	19.9	25	28.3	31.4	34.5															32.1

FILENAME: SIGN DESIGNS - Work Zone_5

NORTH CAROLINA D.O.T. SIGN DETAIL

12/30/2024
R:\TrafficControl\TCP\Moore26_TC_TMP_2.dgn
USER:NAME

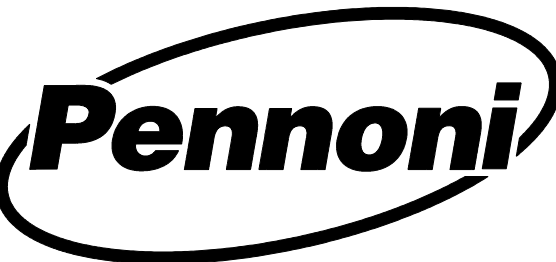



PENNONI ASSOCIATES INC.
5430 WADE PARK BLVD., SUITE 106,
RALEIGH, NC 27607
(919) 929-1173 NC LICENSE #F-1267

APPROVED: *Brian D Wiles*

DATE: 1/2/2025



SEAL

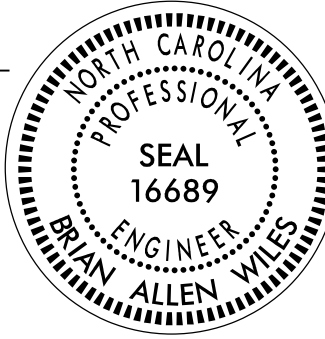

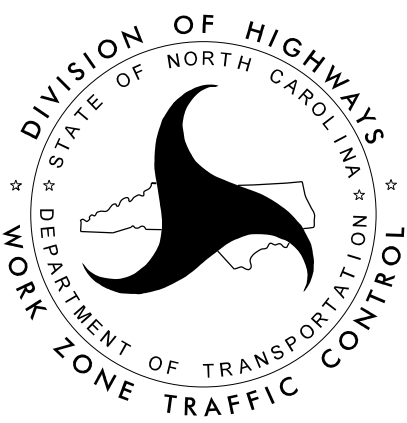

SPECIAL SIGN DESIGN

PROJ. REFERENCE NO.	SHEET NO.
BP8.R021	TMP-3

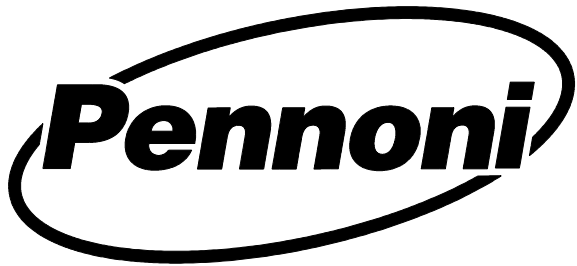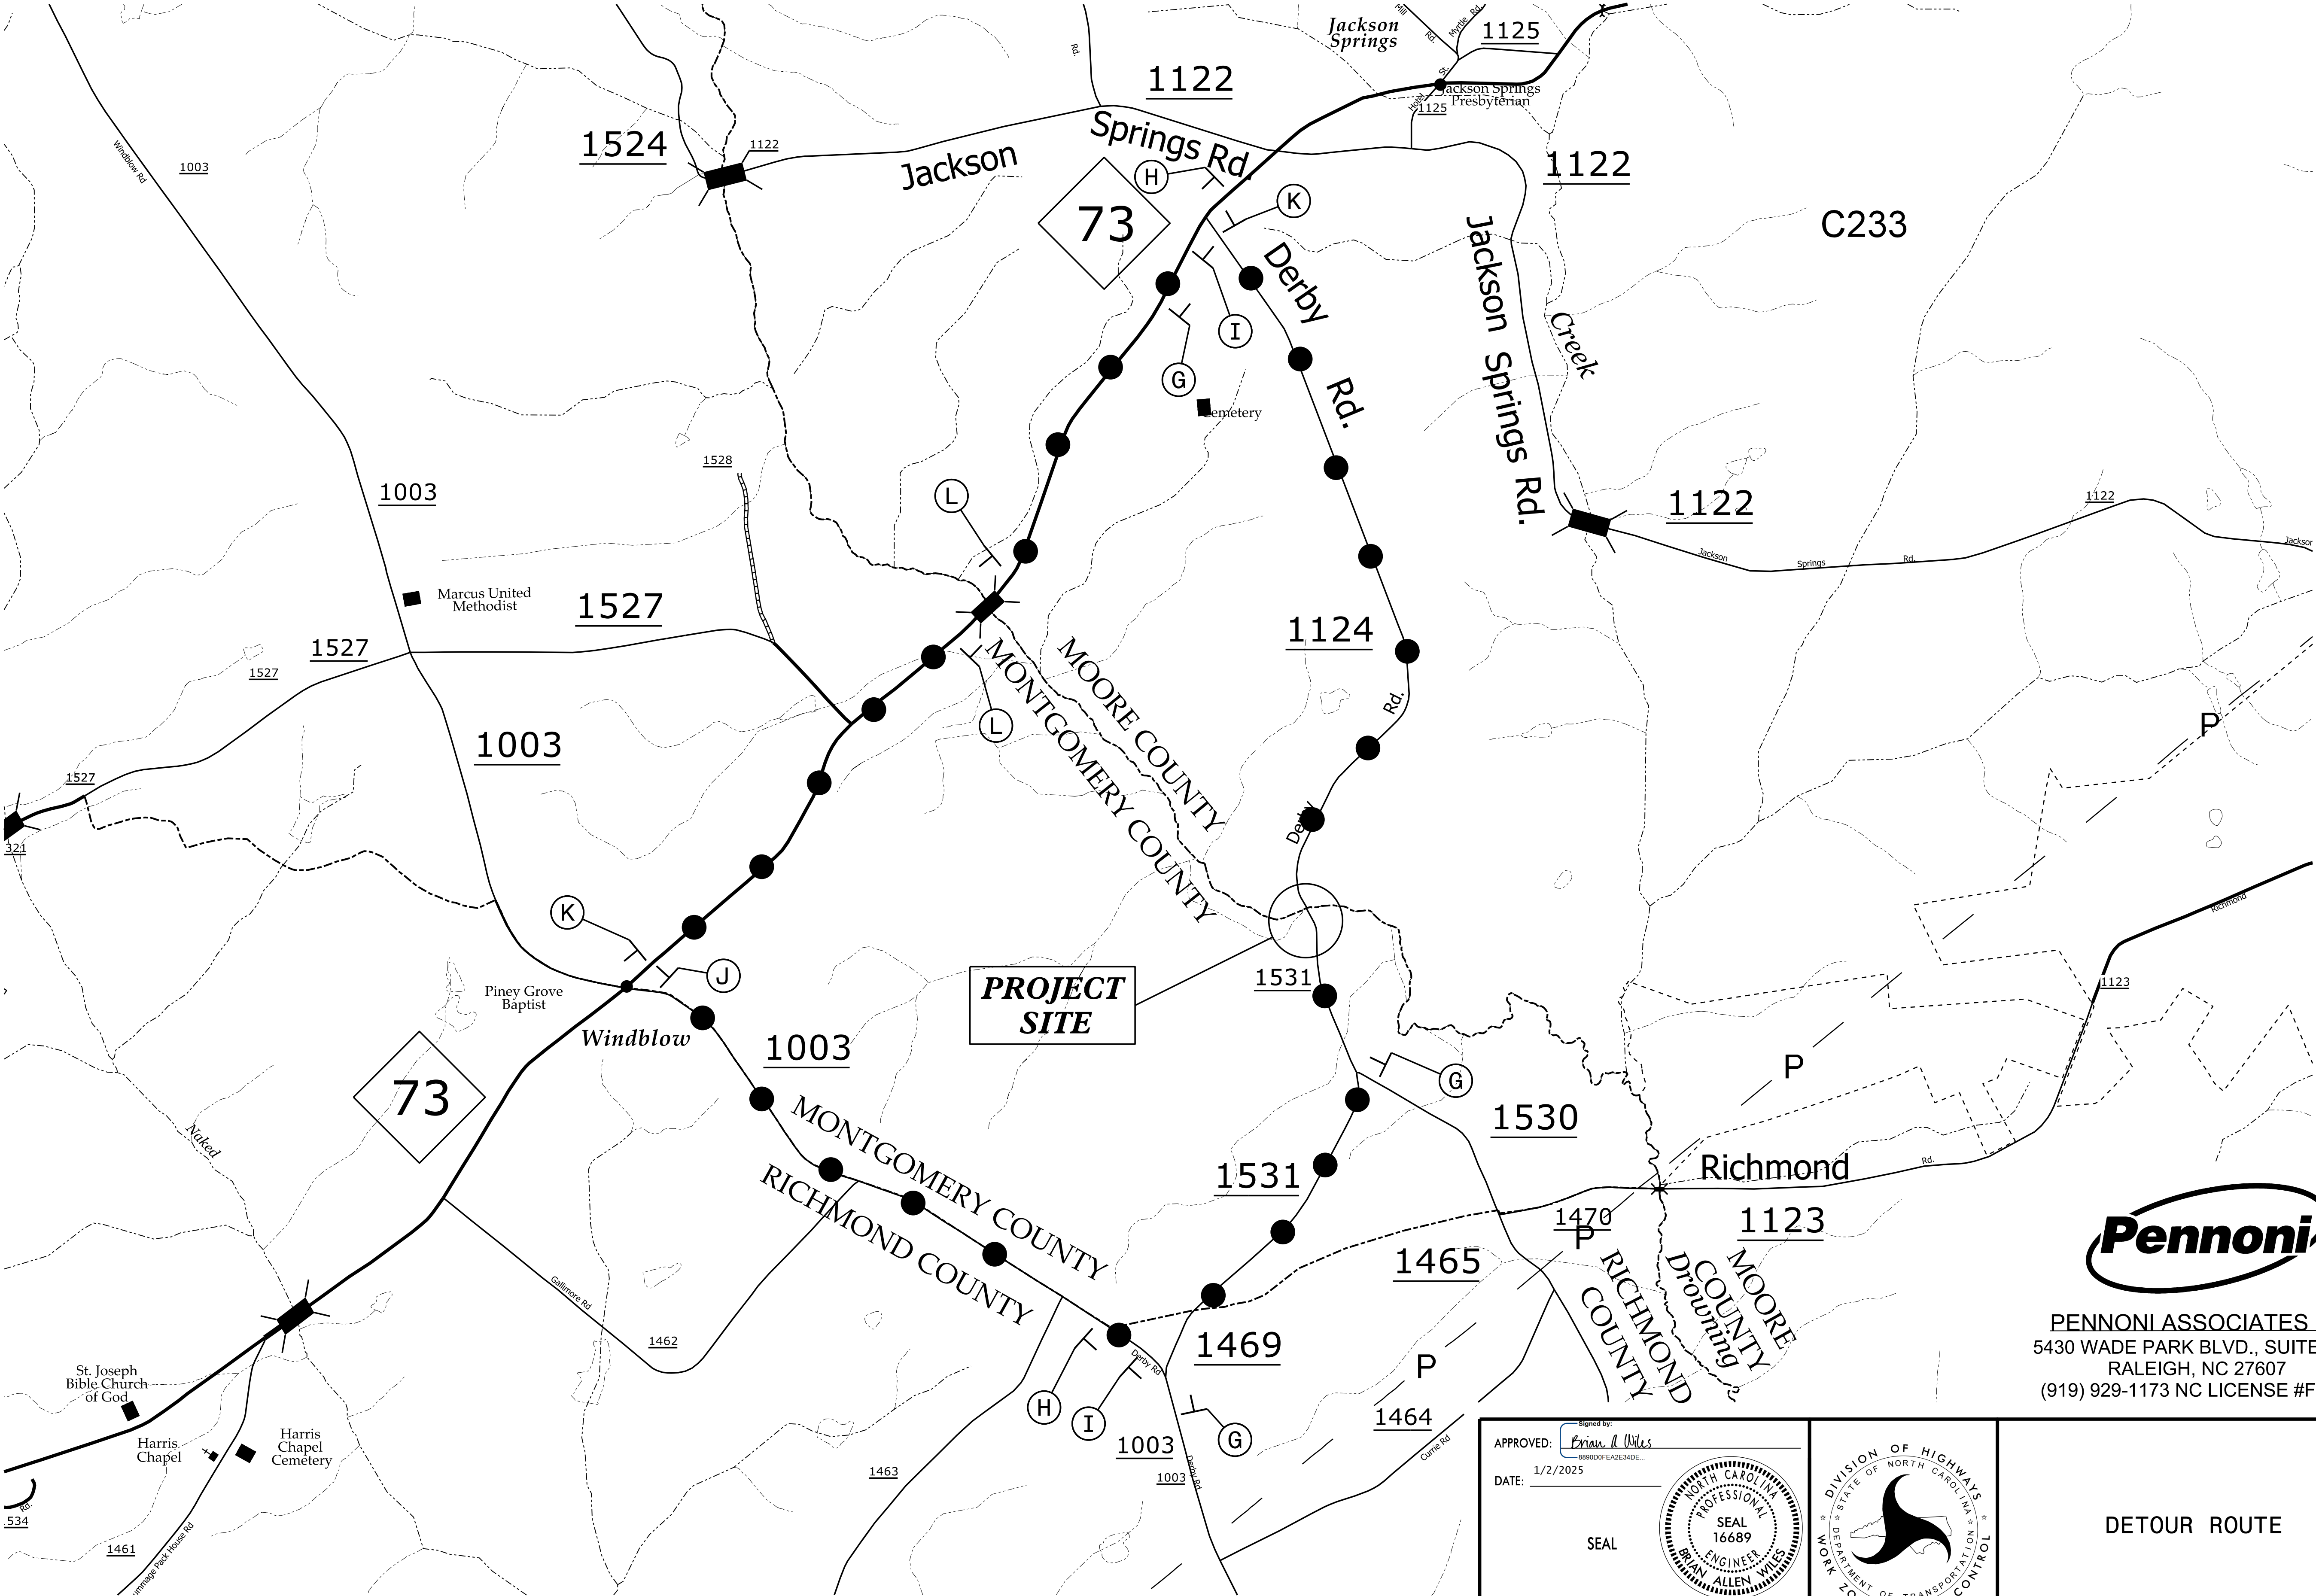

PENNONI ASSOCIATES INC.
5430 WADE PARK BLVD., SUITE 106,
RALEIGH, NC 27607
(919) 929-1173 NC LICENSE #F-1267

APPROVED: *Ernest A. Wiles*
DATE: 1/2/2025

SEAL

16689


ENGINEER

WILES



ALLEN

WILES


DOCUMENT NOT CONSIDERED FINAL
UNLESS ALL SIGNATURES COMPLETED

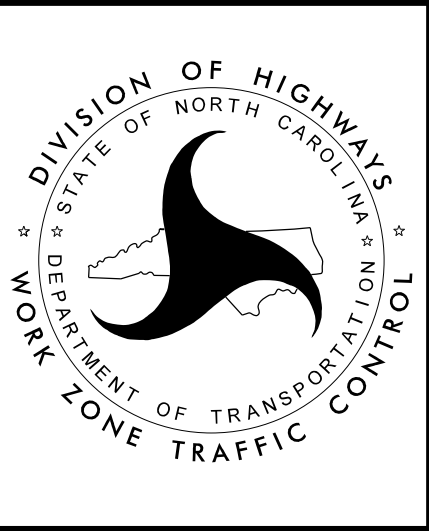


DETOUR ROUTE

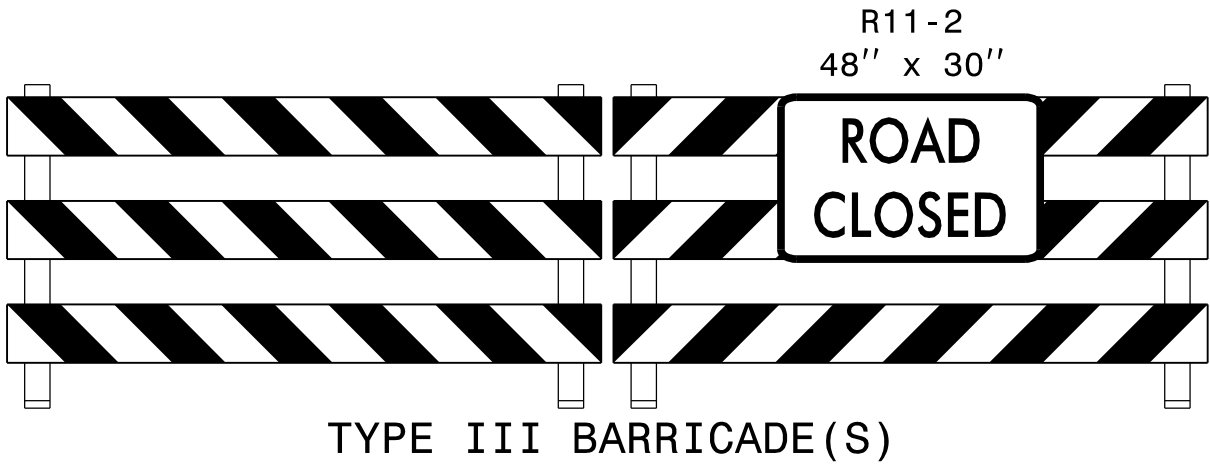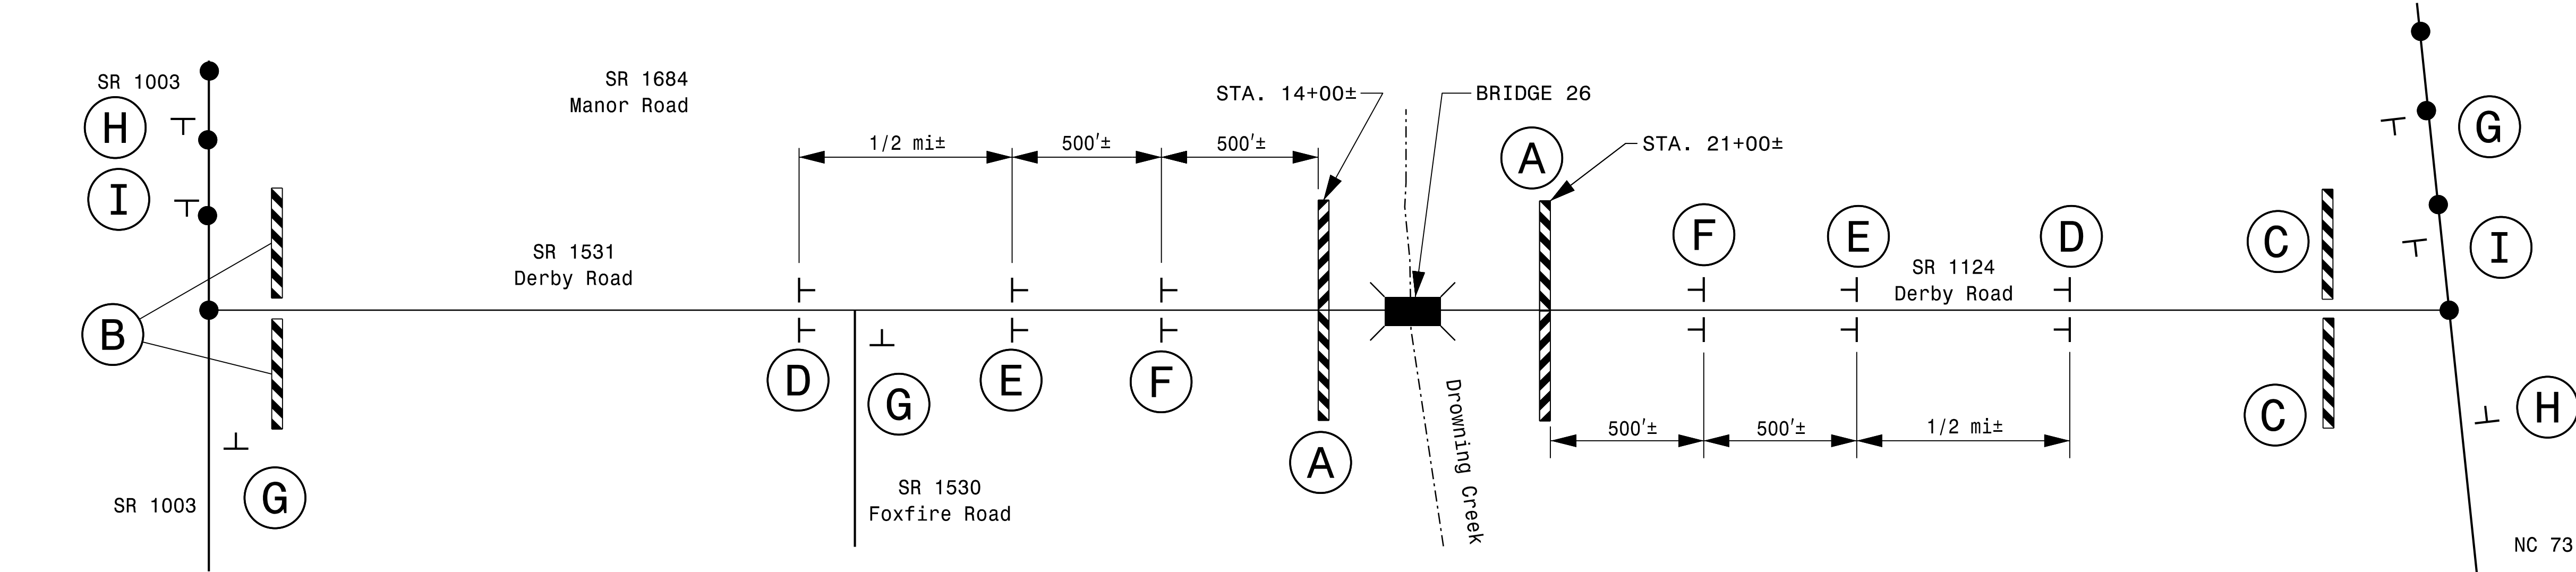

A

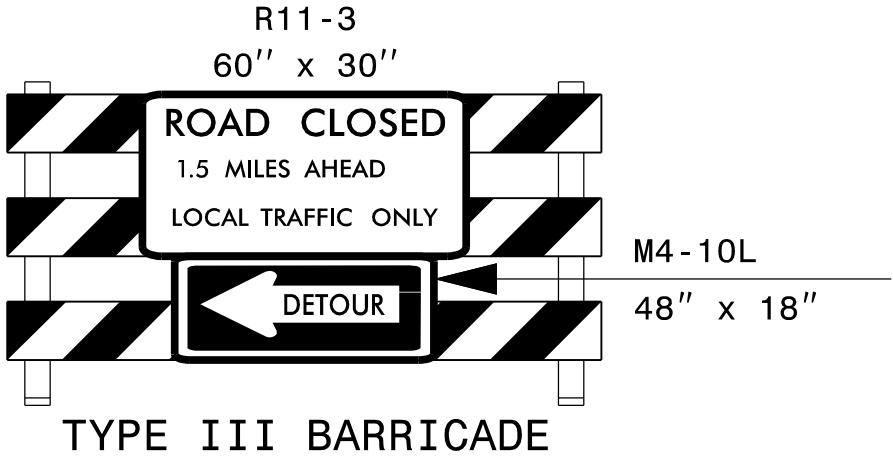


B

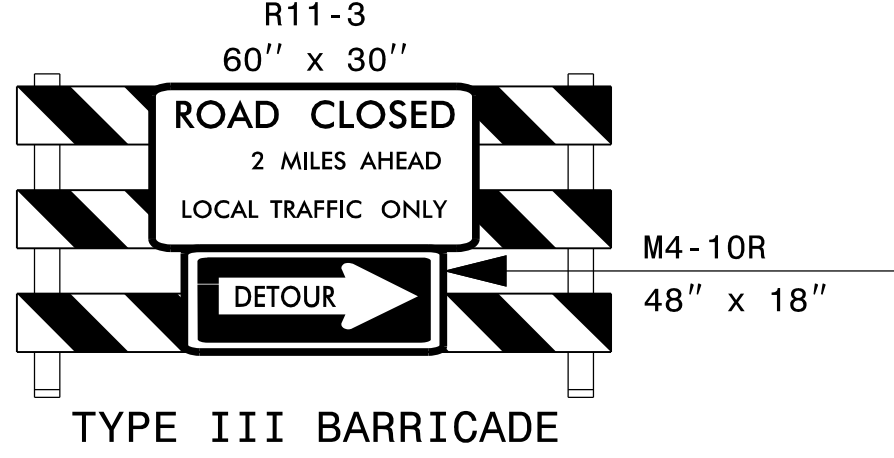


C



D

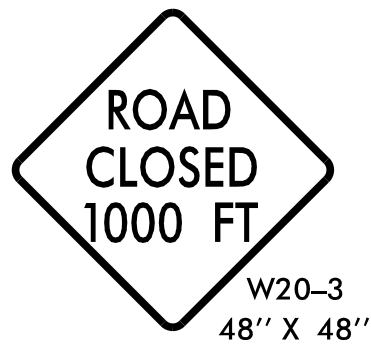

E

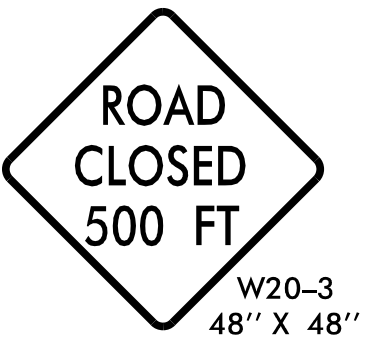


F




G




H

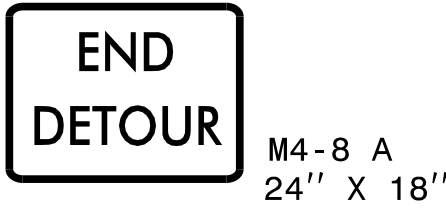


I

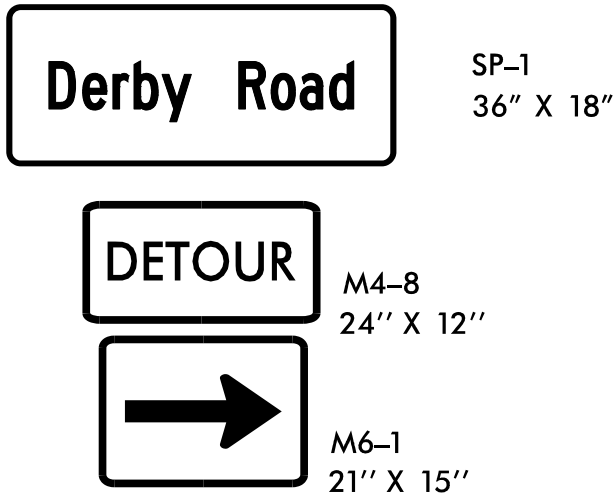


J

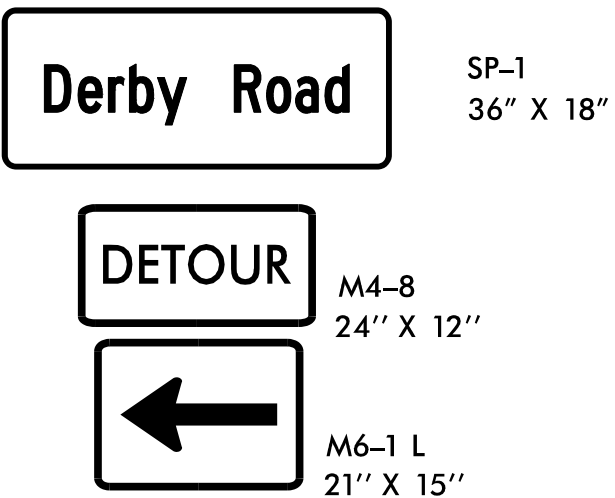

K

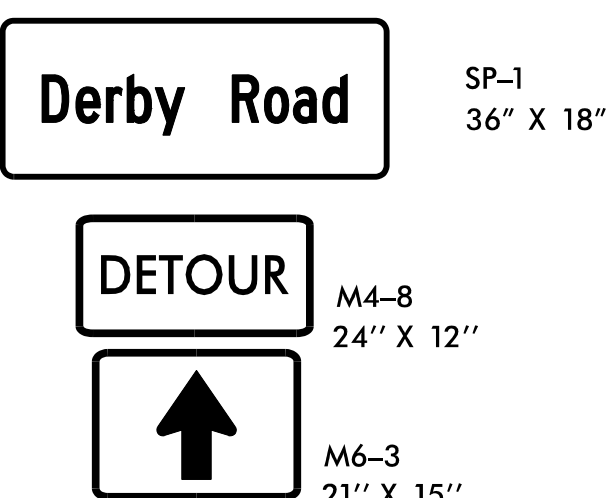


L

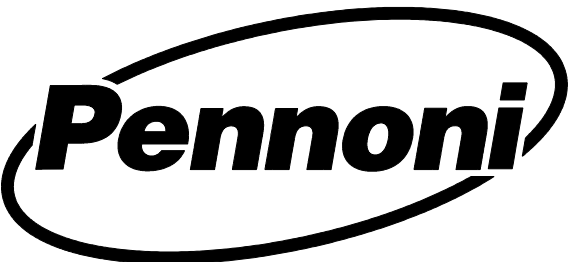

PENNONI ASSOCIATES INC.
5430 WADE PARK BLVD., SUITE 106,
RALEIGH, NC 27607
(919) 929-1173 NC LICENSE #F-1267


APPROVED: <u>Brian A. Wiles</u> DATE: 1/2/2025	
SEAL	
DOCUMENT NOT CONSIDERED FINAL UNLESS ALL SIGNATURES COMPLETED	

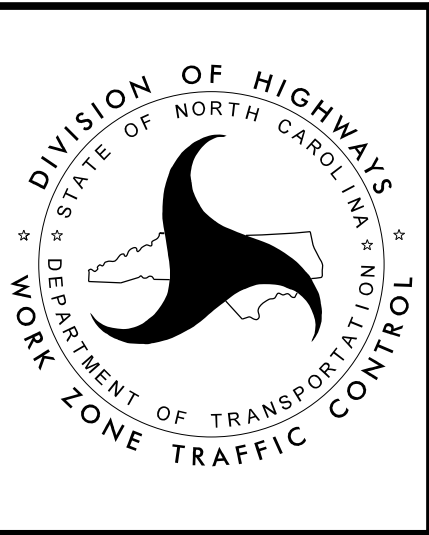

**ROAD CLOSURE DETAIL
and
DETOUR SIGNS**

10/8/2024
N:\NC\Drawings\2024\02\021.Moore.26\Erosion Control\CAADD\BP8.R021.EC.2024.tsh.dgn
#USERNAME#

TIP PROJECT: BP8.R021

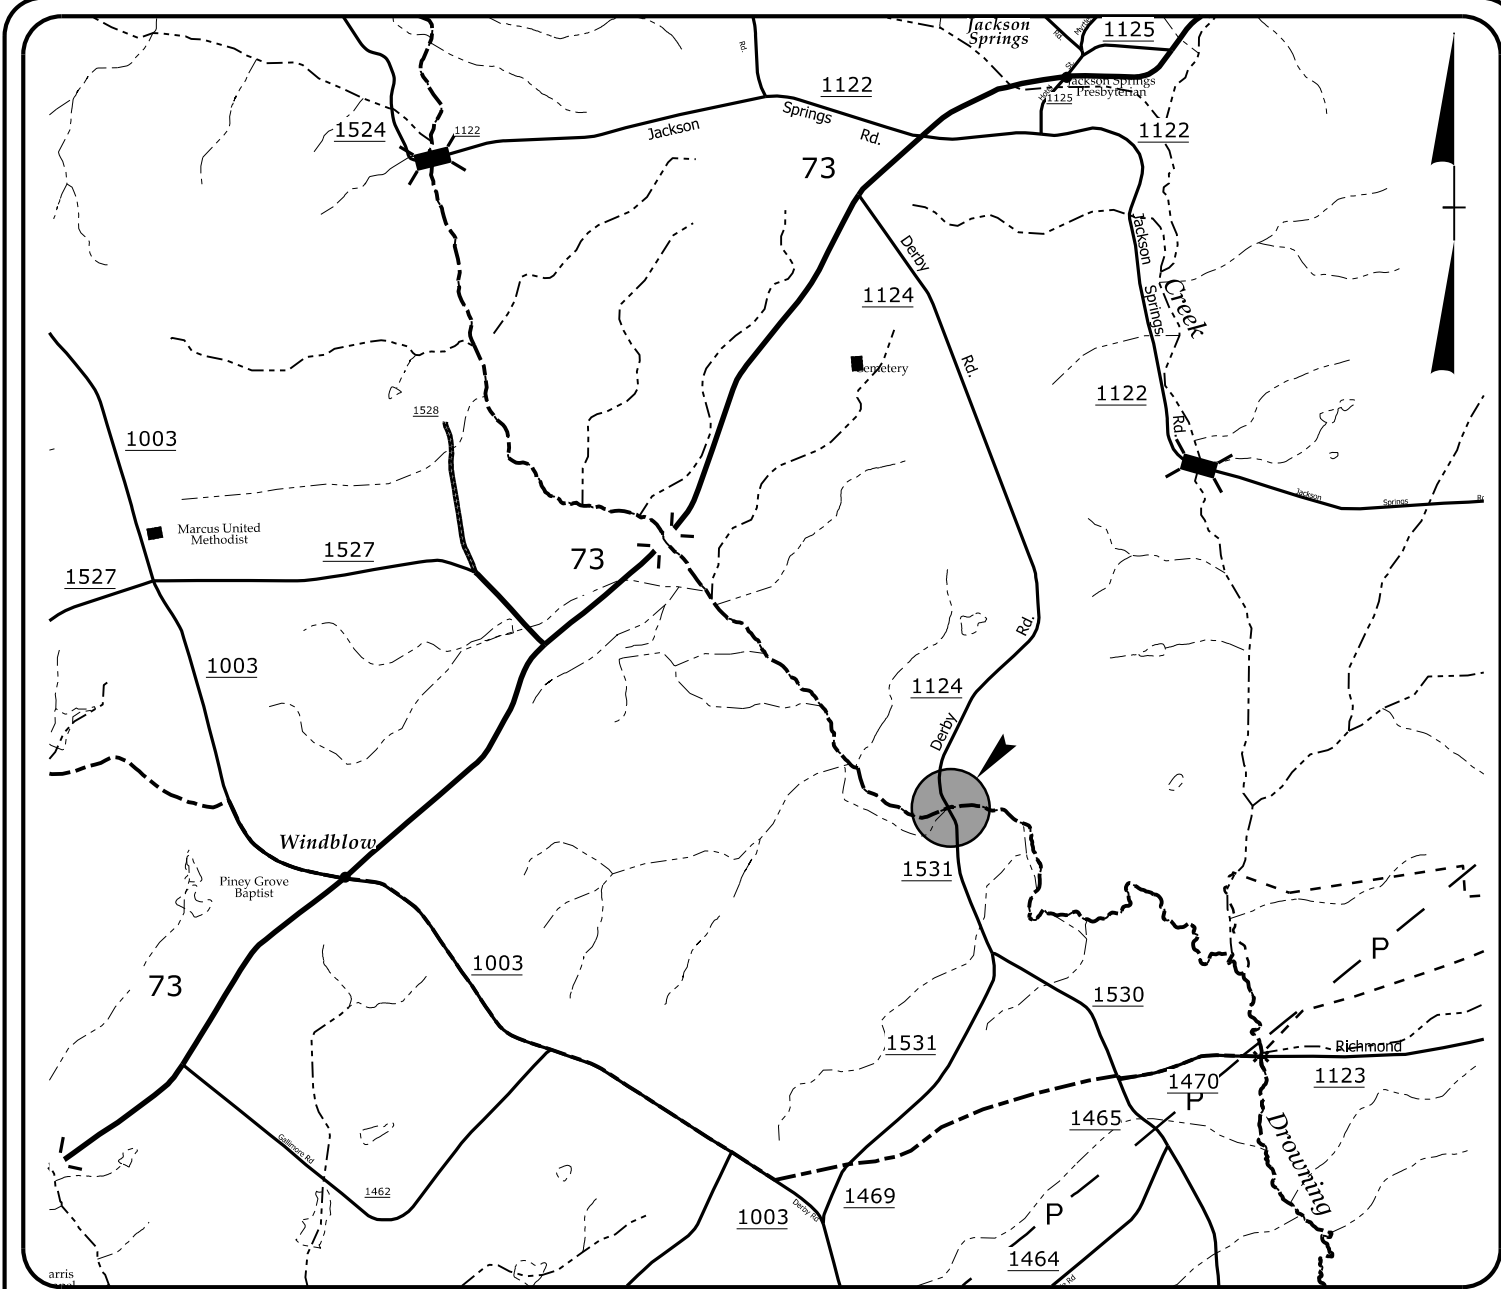

VICINITY MAP

NOT TO SCALE

●●●● OFF-SITE DETOUR ROUTE

THIS PROJECT HAS
BEEN DESIGNED TO
SENSITIVE WATERSHED
STANDARDS.


HIGH QUALITY WATER(S) EXIST
ON THIS PROJECT

High Quality Water Zone(s) Exist
From Sta. -L- 14+00
to Sta. -L- 20+55
Refer To E. C. Special Provisions
for Special Considerations.

ENVIRONMENTALLY
SENSITIVE AREA(S) EXIST
ON THIS PROJECT

Refer To E. C. Special Provisions
for Special Considerations.

GRAPHIC SCALE

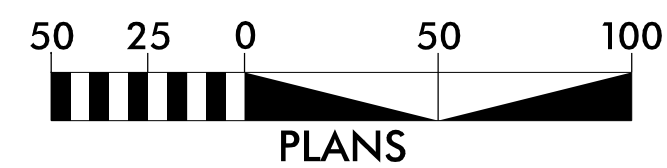

THESE EROSION AND SEDIMENT CONTROL PLANS COMPLY
WITH THE REGULATIONS SET FORTH BY THE NCG 010000 GENERAL
STORMWATER CONSTRUCTION PERMIT ISSUED BY THE NORTH
CAROLINA DEPARTMENT OF ENVIRONMENTAL QUALITY DIVISION
OF ENERGY, MINERAL, AND LAND RESOURCES.



STATE OF NORTH CAROLINA DIVISION OF HIGHWAYS

PLAN FOR PROPOSED HIGHWAY EROSION CONTROL

MOORE & MONTGOMERY COUNTIES

LOCATION: BRIDGE 620026 OVER DROWNING CREEK
ON SR 1124/SR 1531 (DERBY ROAD)

TYPE OF WORK: GRADING, DRAINAGE, PAVING & STRUCTURES

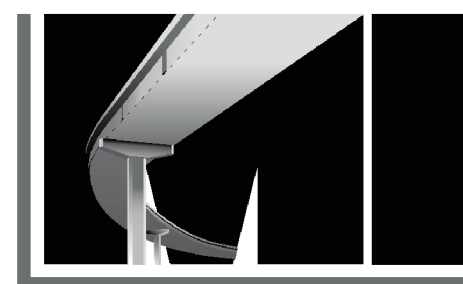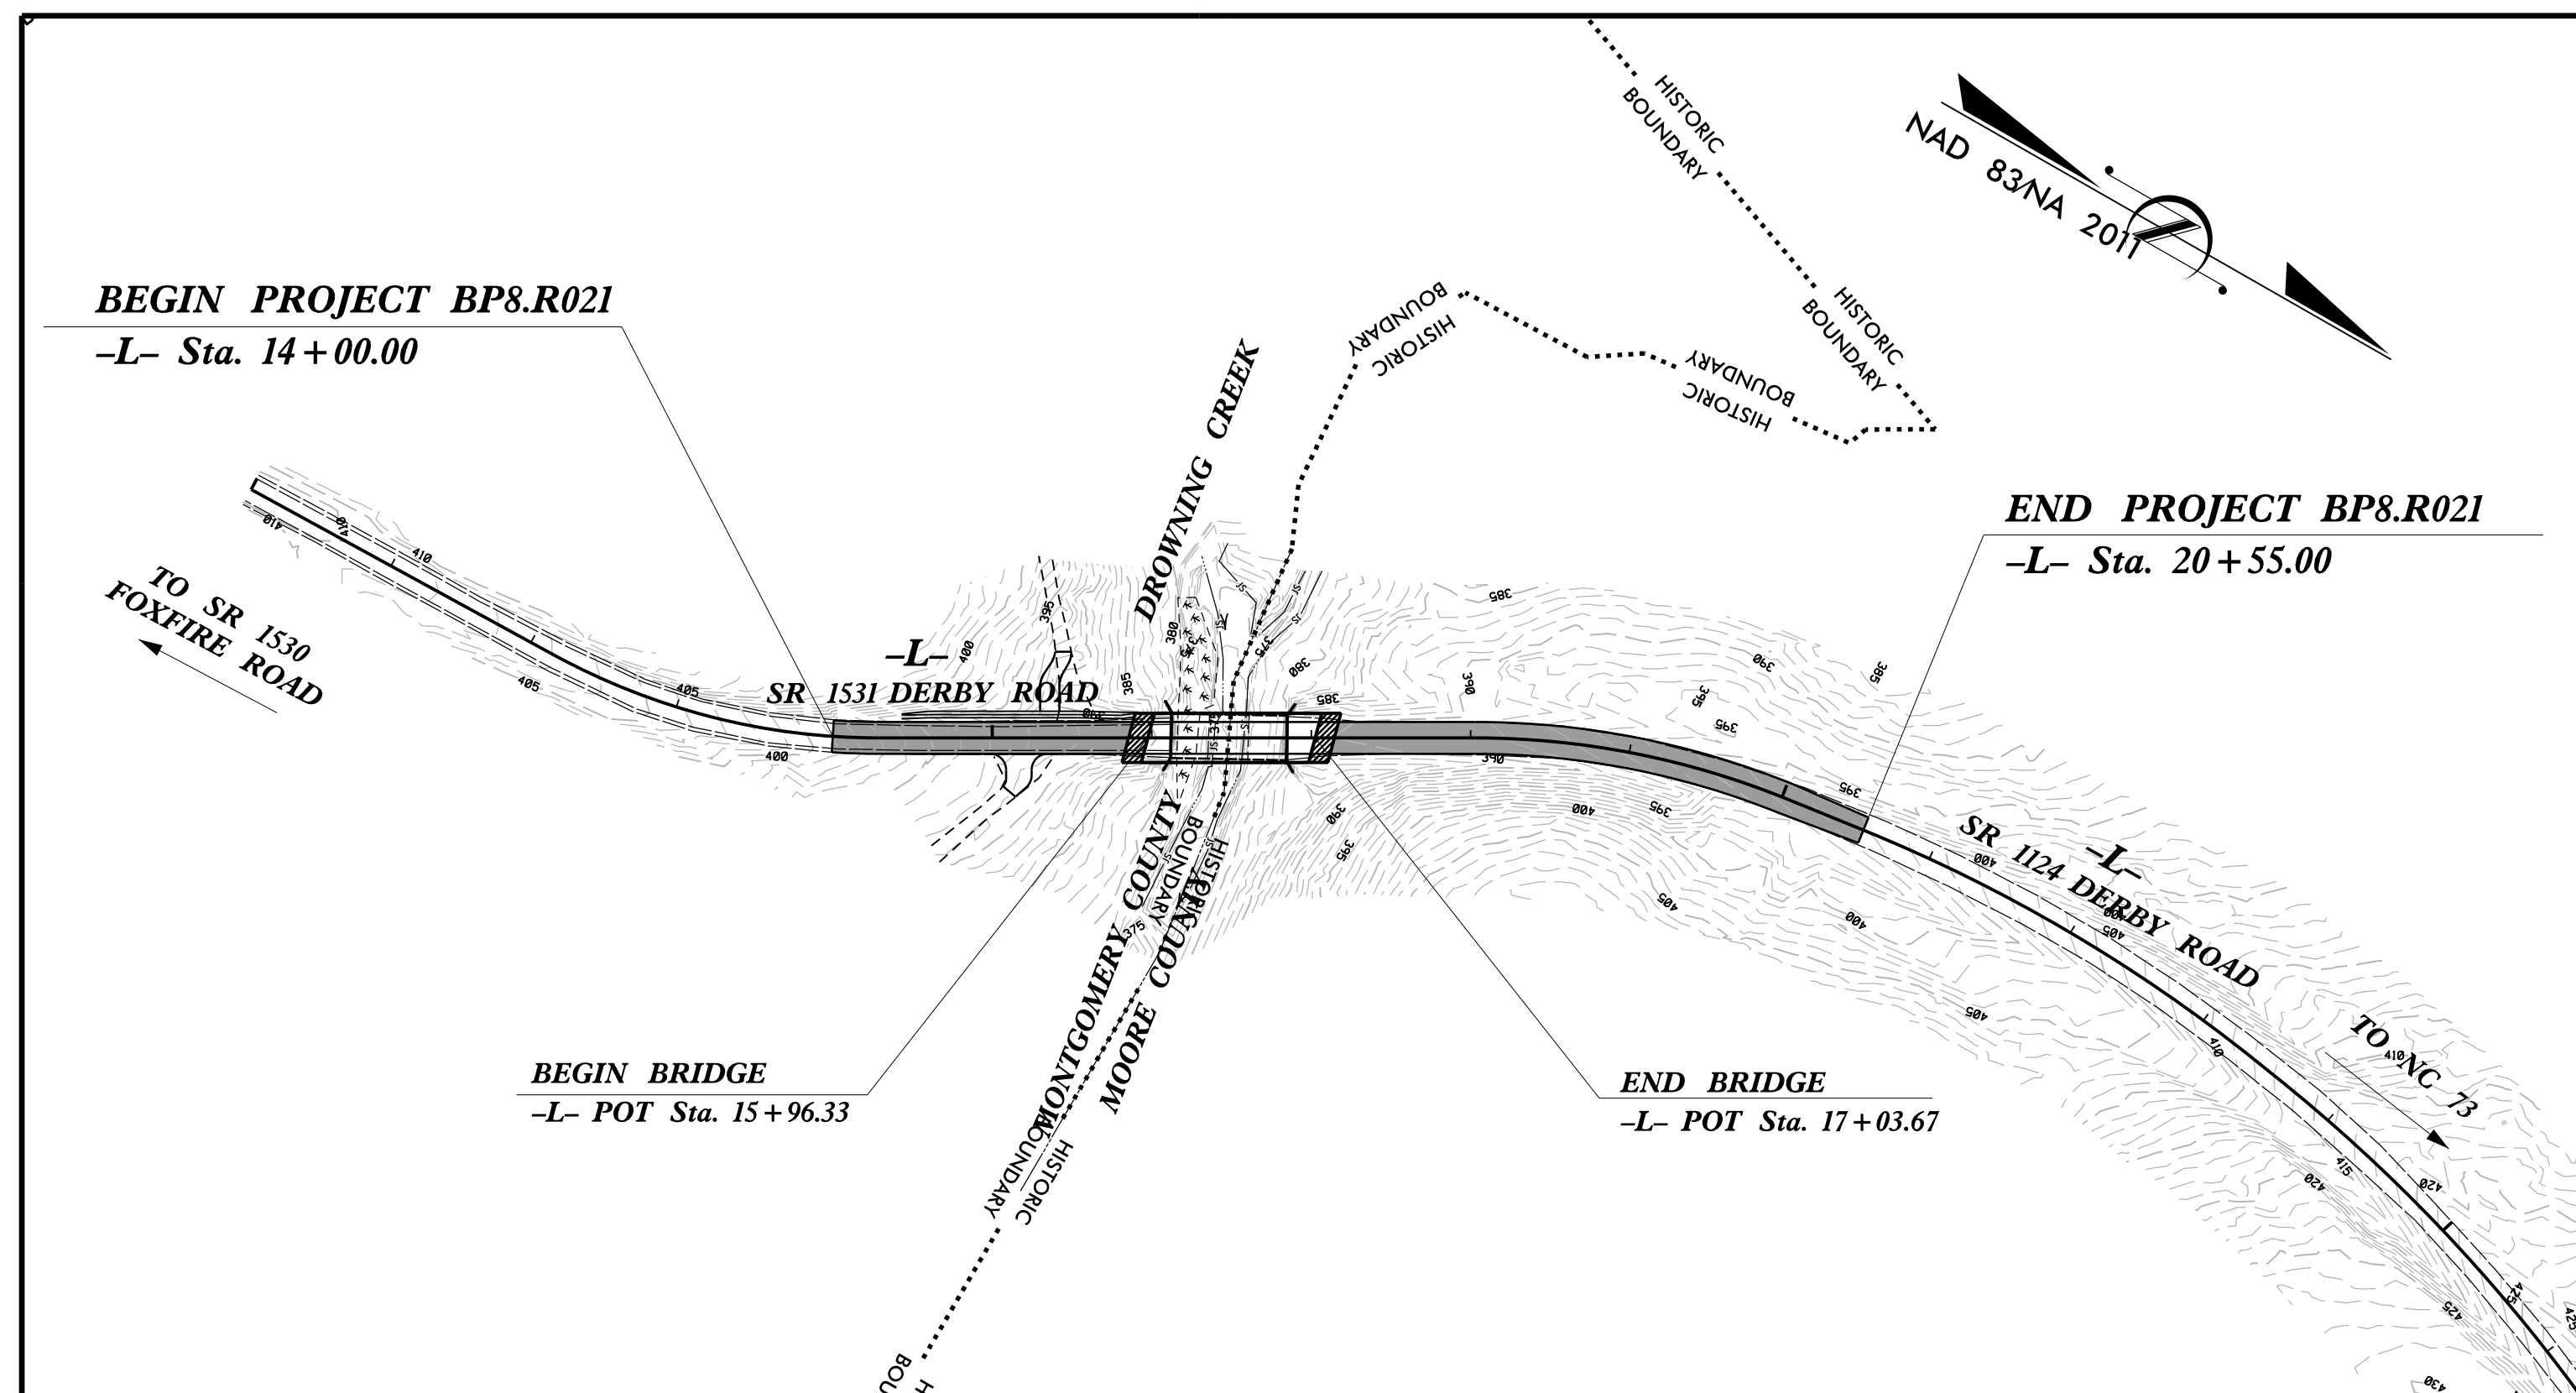

LEVEL III CERTIFIED BY:
KAREN HEFNER, PE
CERTIFICATION NUMBER: 3824
ISSUED: OCTOBER 8, 2024

Prepared in the Office of:
MI ENGINEERING, PLLC
1011 SCHAUB DR, SUITE 100
RALEIGH, NC 27606
(919) 851-6606
FIRM PE NUMBER: P-0671

Designed by:

KAREN HEFNER, PE 3824
NAME LEVEL III CERTIFICATION NO.

MI ENGINEERING
1011 SCHAUB DRIVE, SUITE 100
RALEIGH, NC 27606
(919) 851-6606
FIRM PE NUMBER: P-0671

Roadway Standard Drawings

The "Roadway Standard Drawings"- Roadway Design Unit - N. C.
Department of Transportation - Raleigh, N. C., dated January 2024
and the latest revision thereto are applicable to this project and by
reference hereby are considered a part of these plans.

STATE	STATE PROJECT REFERENCE NO.	SHEET NO.	TOTAL SHEETS
N.C.	BP8.R021	EC-1	
STATE PROJ. NO.	F.A. PROJ. NO.	DESCRIPTION	



THIS PROJECT CONTAINS
EROSION CONTROL PLANS
FOR CLEARING AND
GRUBBING PHASE OF
CONSTRUCTION.

DIVISION OF HIGHWAYS
STATE OF NORTH CAROLINA


EROSION & SEDIMENT CONTROL LEGEND

Std. #	Description	Symbol	Std. #	Description	Symbol
1605.01	Temporary Silt Fence		1633.01	Temporary Rock Silt Check Type A	
1606.01	Special Sediment Control Fence		1633.02	Temporary Rock Silt Check Type B	
1622.01	Temporary Berms and Slope Drains		1633.03	Temporary Rock Silt Check Type A with Excelsior Matting and Flocculant	
1630.02	Silt Basin Type B		1634.01	Temporary Rock Sediment Dam Type A	
1630.03	Temporary Silt Ditch		1634.02	Temporary Rock Sediment Dam Type B	
1630.04	Stilling Basin		1635.01	Rock Pipe Inlet Sediment Trap Type A	
1630.05	Temporary Diversion		1635.02	Rock Pipe Inlet Sediment Trap Type B	
1630.06	Special Stilling Basin		1636.01	Excelsior Wattle Check	
1630.07	Skimmer Basin		1636.01	Excelsior Wattle Check with Flocculant	
1630.08	Tiered Skimmer Basin		1636.01	Coir Fiber Wattle Check	
1630.09	Earthen Dam with Skimmer		1636.01	Coir Fiber Wattle Check with Flocculant	
	Infiltration Basin		1636.02	Silt Fence Excelsior Wattle Break	
	Rock Inlet Sediment Trap:			Silt Fence Coir Fiber Wattle Break	
1632.01	Type A		1636.03	Excelsior Wattle Barrier	
1632.02	Type B		1636.03	Coir Fiber Wattle Barrier	
1632.03	Type C				

ONSITE CONCRETE WASHOUT STRUCTURE WITH LINER

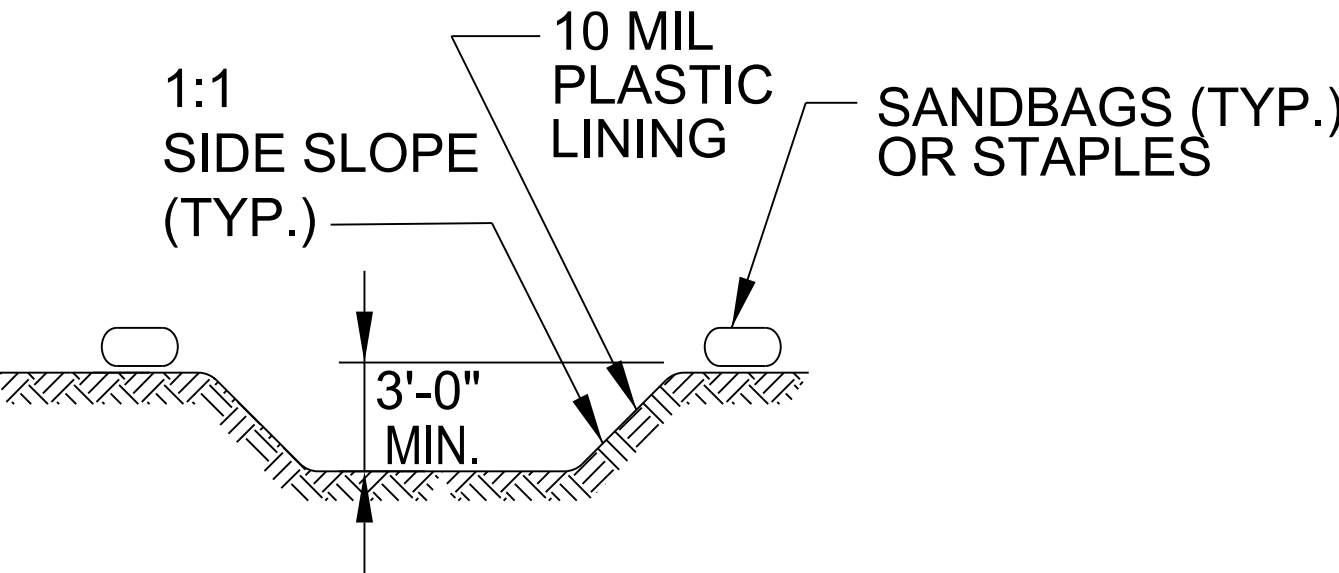
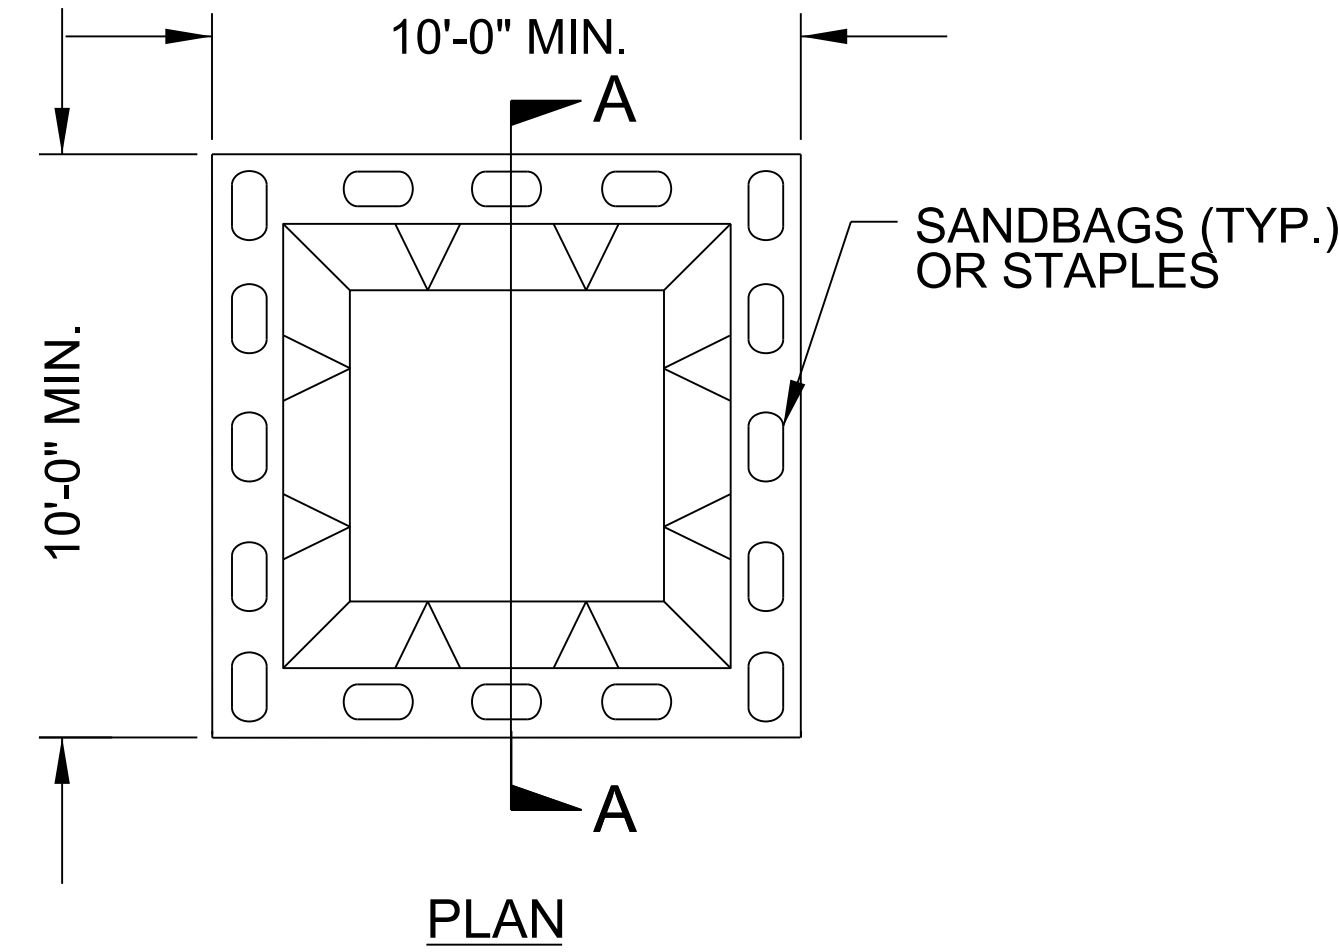


SECTION A-A

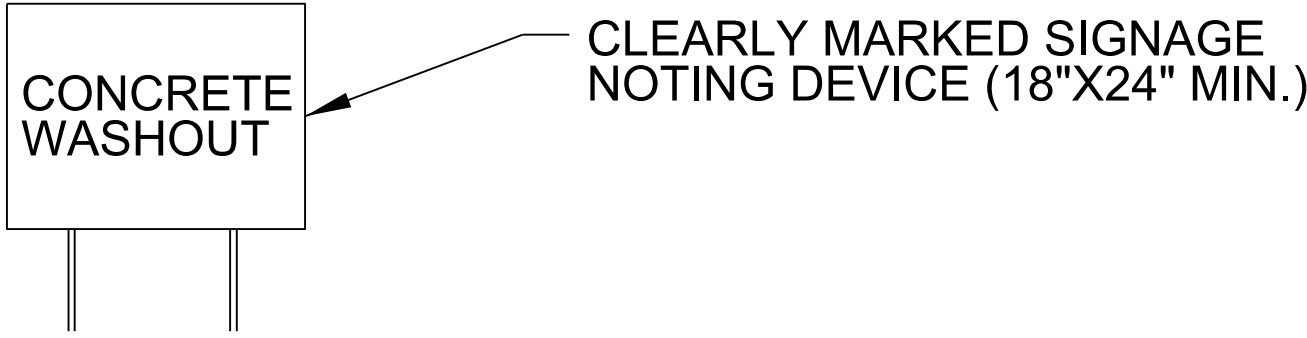


BELOW GRADE WASHOUT STRUCTURE
NOT TO SCALE

- NOTES:
1. ACTUAL LOCATION DETERMINED IN FIELD
 2. THE CONCRETE WASHOUT STRUCTURES SHALL BE MAINTAINED WHEN THE LIQUID AND/OR SOLID REACHES 75% OF THE STRUCTURES CAPACITY TO PROVIDE ADEQUATE HOLDING CAPACITY WITH A MINIMUM 12 INCHES OF FREEBOARD.
 3. CONCRETE WASHOUT STRUCTURE NEEDS TO BE CLEARLY MARKED WITH SIGNAGE NOTING DEVICE.

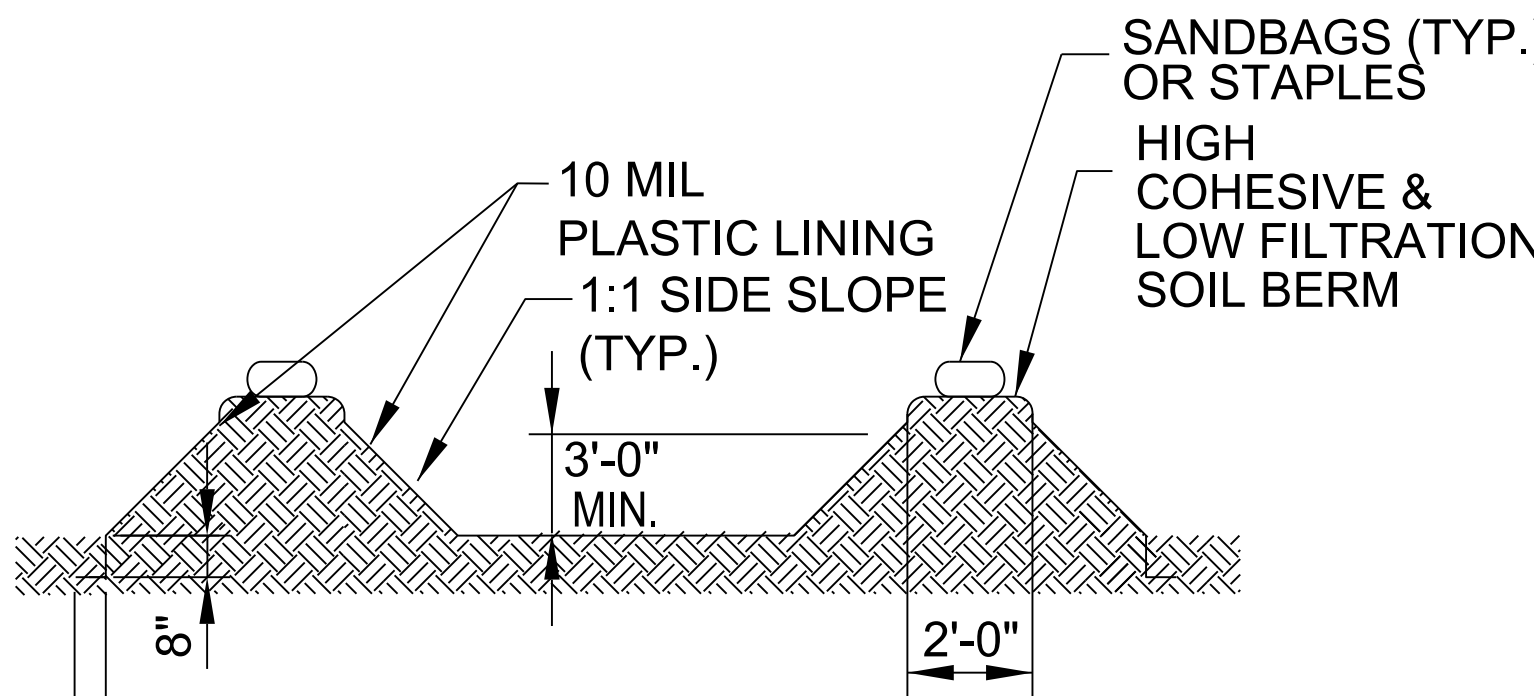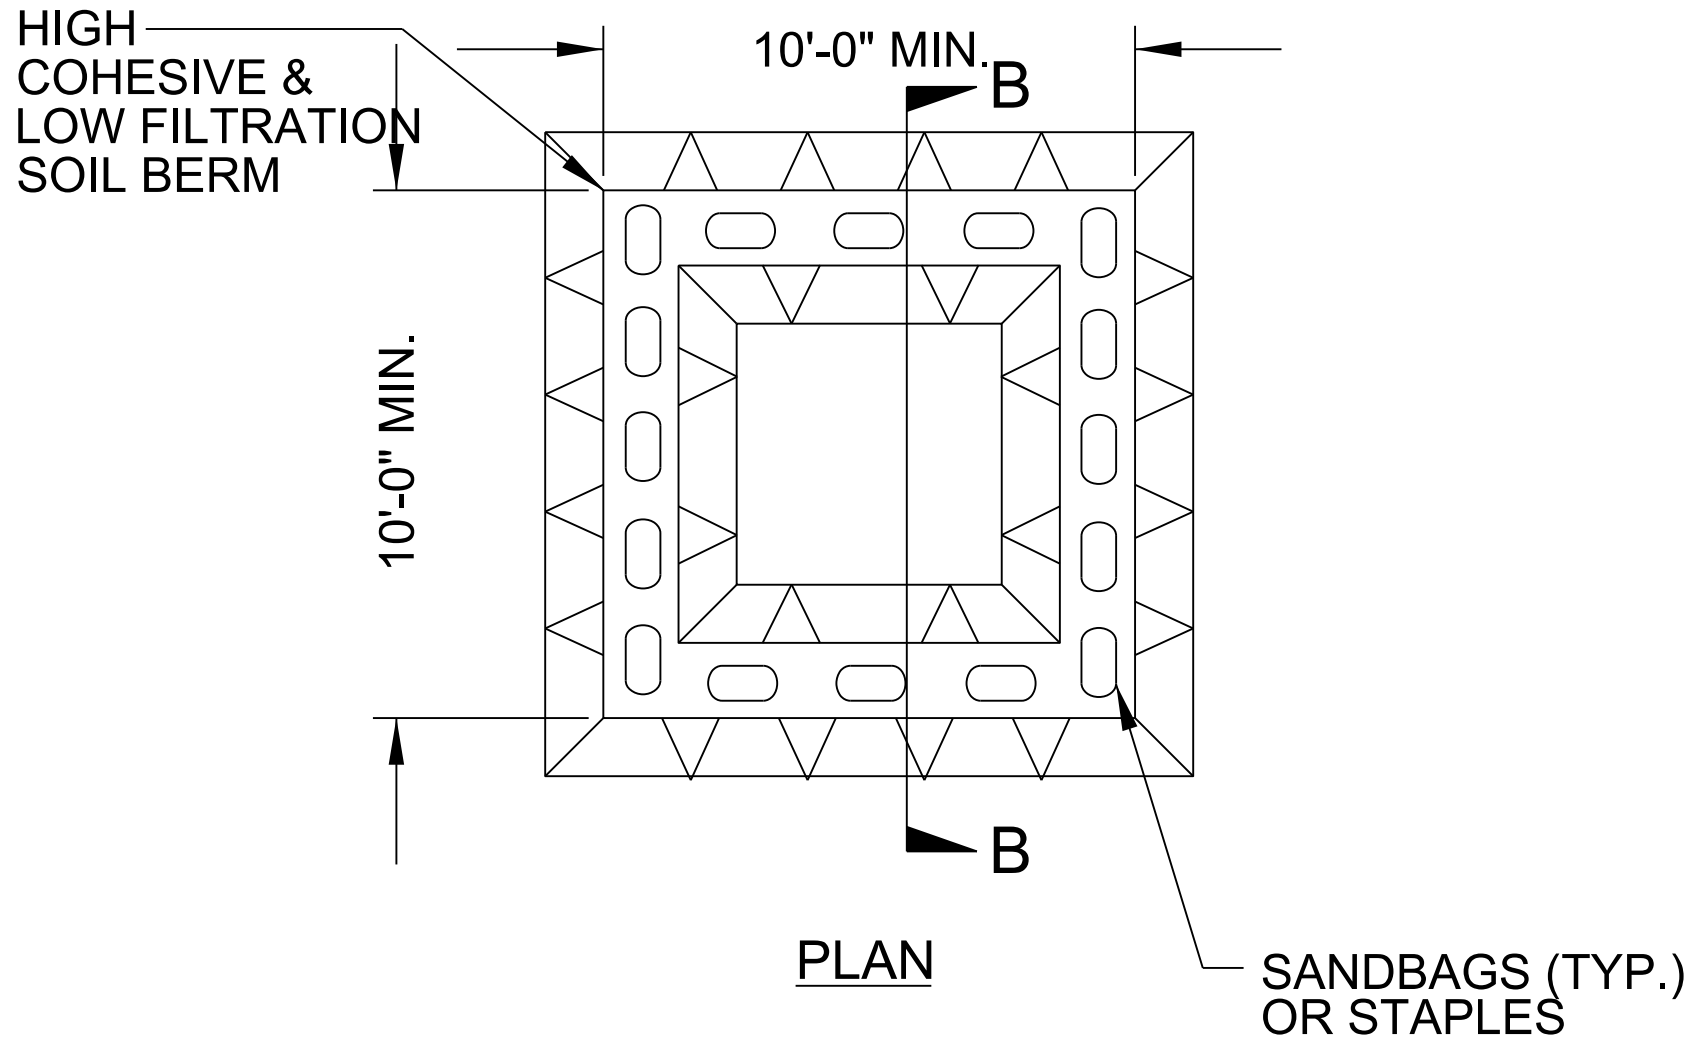

SECTION B-B

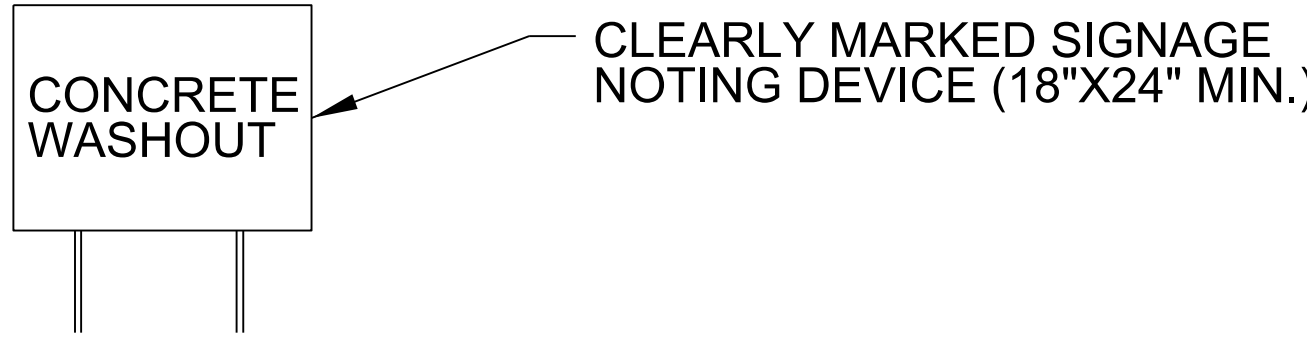

ABOVE GRADE WASHOUT STRUCTURE
NOT TO SCALE

- NOTES:
1. ACTUAL LOCATION DETERMINED IN FIELD
 2. THE CONCRETE WASHOUT STRUCTURES SHALL BE MAINTAINED WHEN THE LIQUID AND/OR SOLID REACHES 75% OF THE STRUCTURES CAPACITY TO PROVIDE ADEQUATE HOLDING CAPACITY WITH A MINIMUM 12 INCHES OF FREEBOARD.
 3. CONCRETE WASHOUT STRUCTURE NEEDS TO BE CLEARLY MARKED WITH SIGNAGE NOTING DEVICE.

DIVISION OF HIGHWAYS
STATE OF NORTH CAROLINA

SOIL STABILIZATION TIMEFRAMES

SITE DESCRIPTION	STABILIZATION TIME	TIMEFRAME EXCEPTIONS
PERIMETER DIKES, SWALES, DITCHES AND SLOPES	7 DAYS	NONE
HIGH QUALITY WATER (HQW) ZONES	7 DAYS	NONE
SLOPES STEEPER THAN 3:1	7 DAYS	IF SLOPES ARE 10' OR LESS IN LENGTH AND ARE NOT STEEPER THAN 2:1, 14 DAYS ARE ALLOWED.
SLOPES 3:1 TO 4:1	14 DAYS	7 DAYS FOR SLOPES GREATER THAN 50' IN LENGTH WITH SLOPES STEEPER THAN 4:1. 7 DAYS FOR PERIMETER DIKES, SWALES, DITCHES PERIMETER SLOPES, AND HQW ZONES
ALL OTHER AREAS WITH SLOPES FLATTER THAN 4:1	14 DAYS	7 DAYS FOR PERIMETER DIKES, SWALES, DITCHES PERIMETER SLOPES, AND HQW ZONES

DIVISION OF HIGHWAYS STATE OF NORTH CAROLINA

SOIL STABILIZATION SUMMARY SHEET

MATTING FOR EROSION CONTROL (SLOPES)

[illegible]

MATTING FOR EROSION CONTROL (DITCHES)

[illegible]

8/17/99

NOTE: ALL EROSION CONTROL DEVICES SHOWN ARE LOCATED WITHIN EXISTING RW OR EASEMENT.

NOTE: PERIMETER EROSION CONTROL MEASURES SHALL BE INSTALLED DURING CLEARING AND GRUBBING PHASE.

NOTE: PRIOR TO INSTALLATION OF EROSION CONTROL DEVICES, CONTRACTOR SHALL VERIFY BOUNDARIES OF JURISDICTIONAL AREAS AND DELINEATE WITH SAFETY FENCE OR FLAGGING.

NOTE: CONTRACTOR SHALL PROVIDE GROUND COVER ON EXPOSED SLOPES IN ACCORDANCE WITH THE "SOIL STABILIZATION TIMEFRAMES", SEE EC-3.

NOTE: PLACE TEMPORARY ROCK SEDIMENT DAMS TYPE - B AND TEMPORARY ROCK SILT CHECKS TYPE - A AT DRAINAGE OUTLETS.

CH


ENGINEERING

DIVISION OF PENNONI

5430 WADE PARK BLVD., SUITE 106,
RALEIGH, NC 27607
919.788.0224
NC LICENSE #P-0189

MI ENGINEERING
1011 SCHAUB DRIVE, SUITE 100
RALEIGH, NC 27606
(919) 851-6606
FIRM PE NUMBER : P-0671

PROJECT REFERENCE NO.	SHEET NO.
BP8.R021	EC-04/CONST.04
MOORE COUNTY BRIDGE #26	
ROADSIDE ENVIRONMENTAL PROJECT ENGINEER	
LEVEL III CERTIFIED BY: KAREN HEFNER, PE CERTIFICATION NUMBER: 3824 ISSUED: OCTOBER 8, 2024	
CLEARING AND GRUBBING EROSION CONTROL FOR CONSTRUCTION SHEET 04	

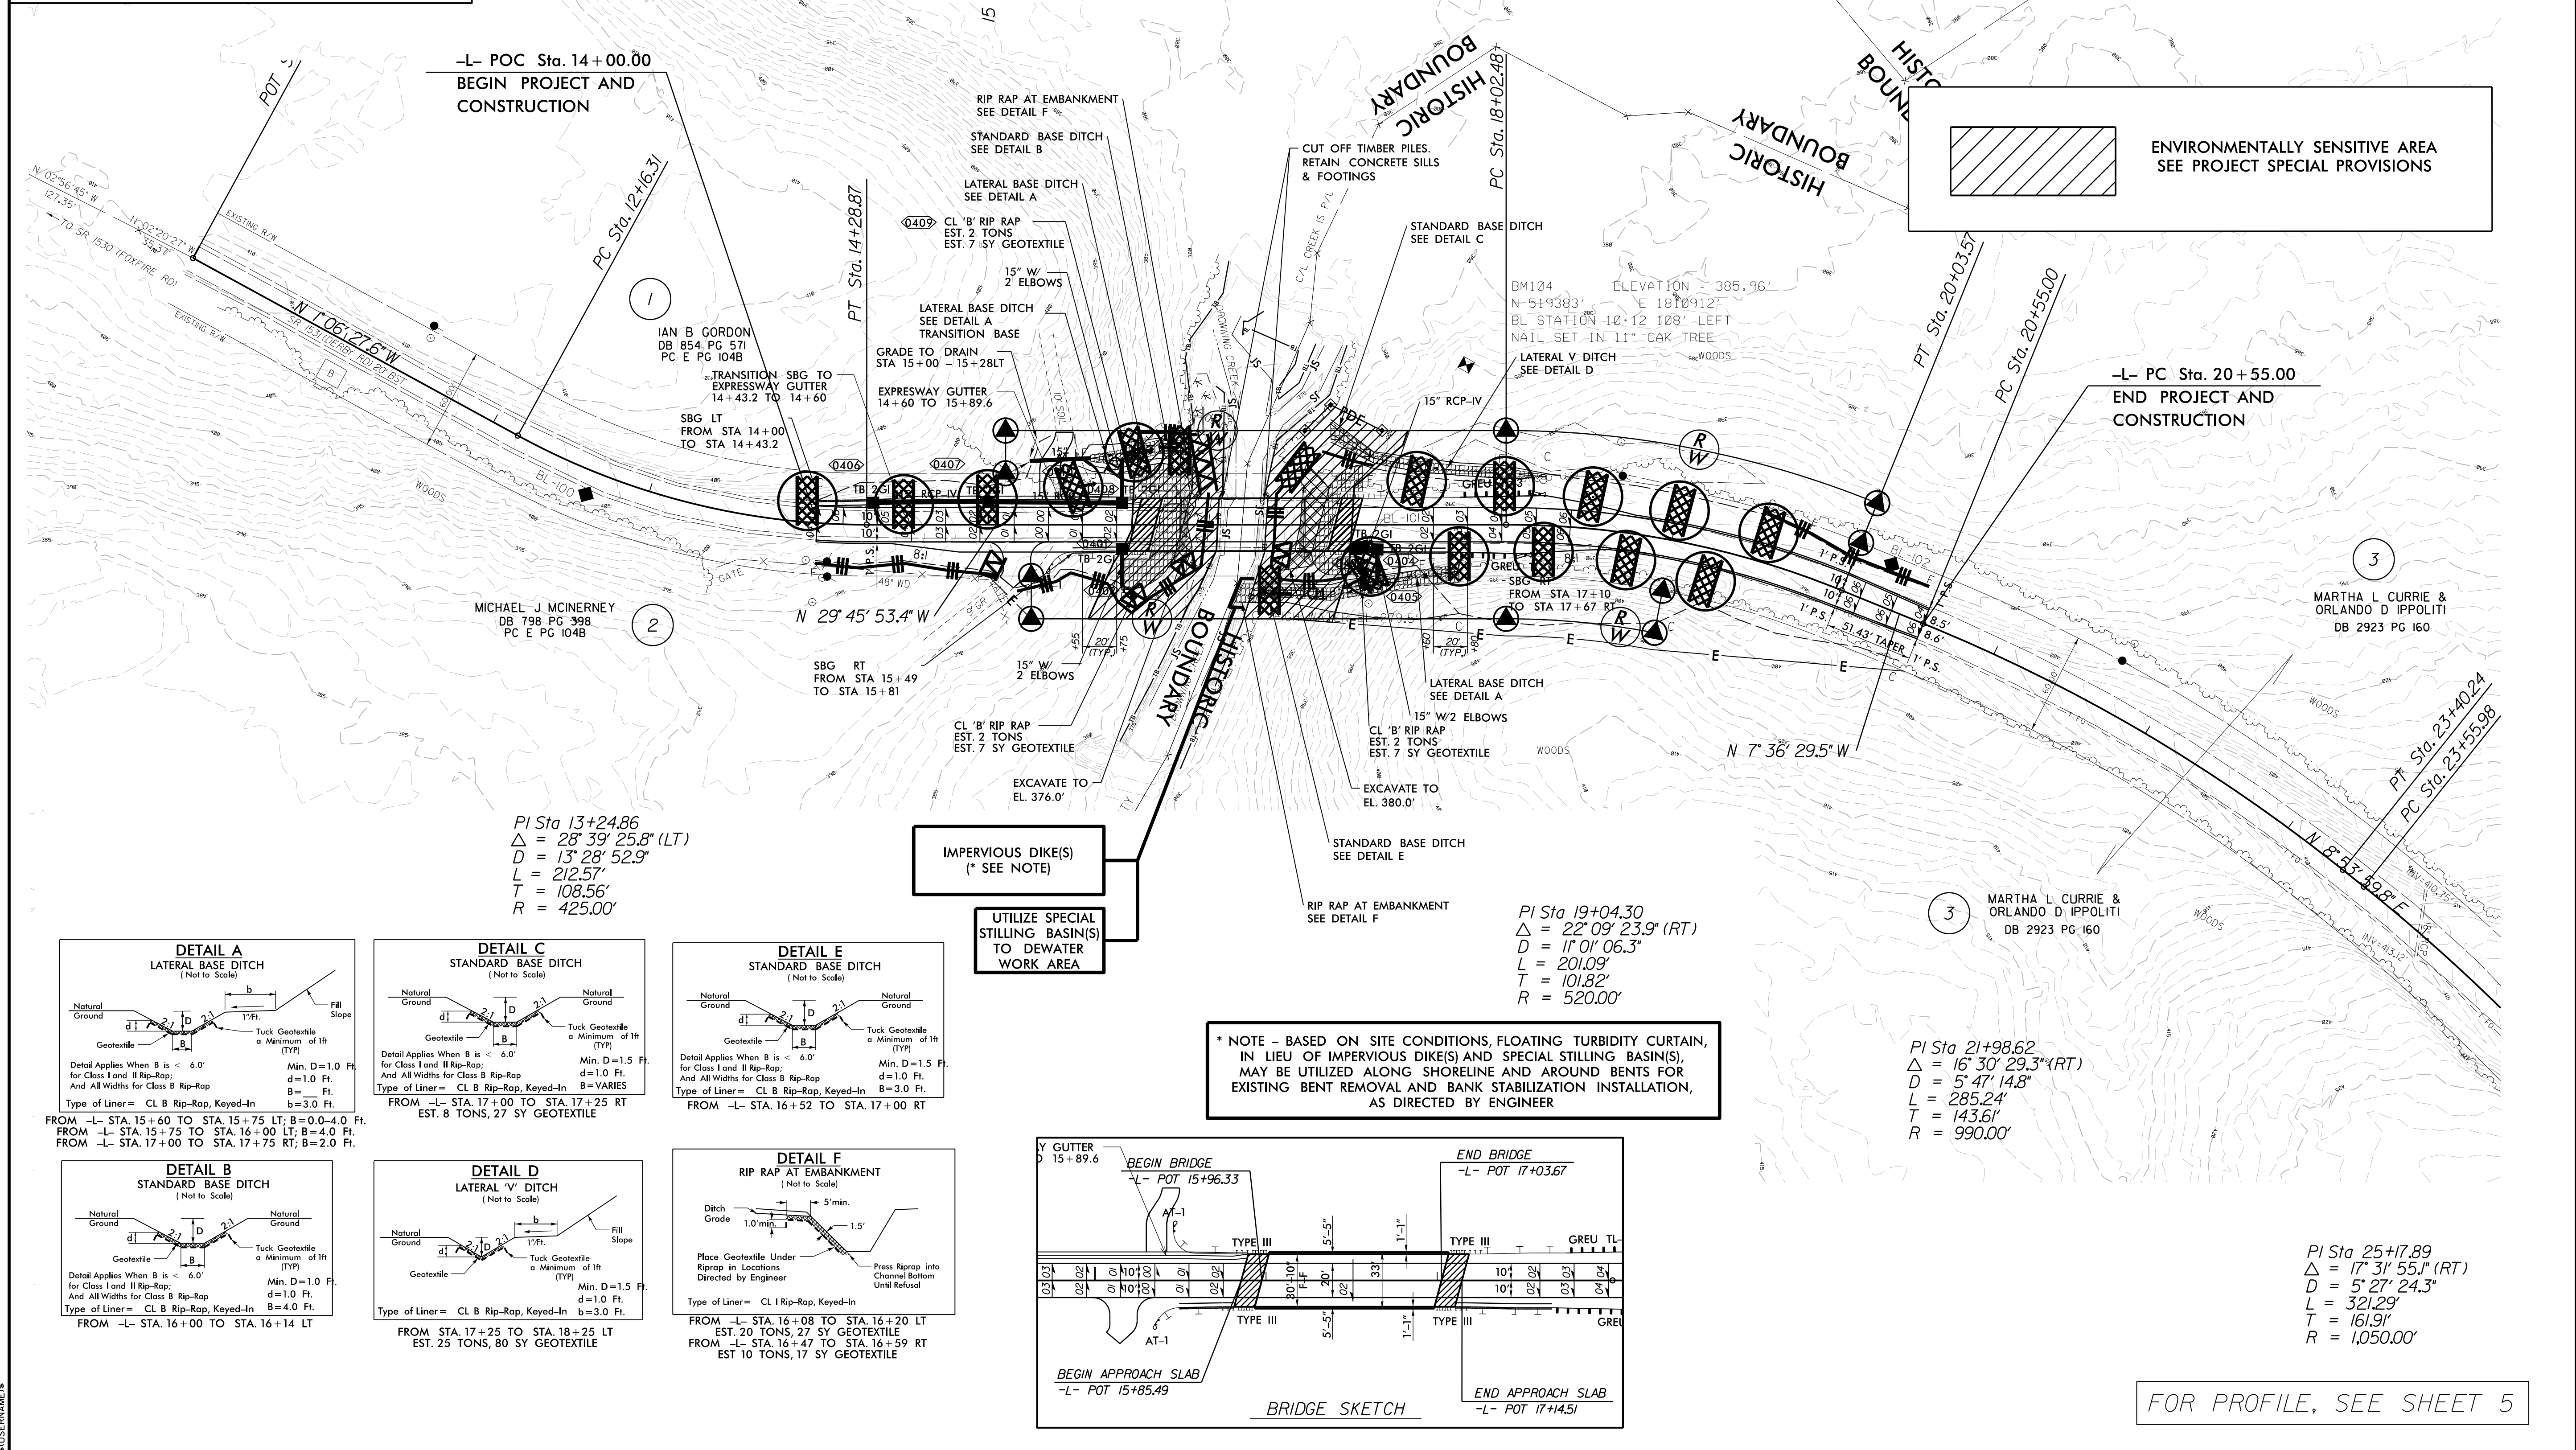

8/17/99
BP8.R021
MI ENGINEERING
1011 SCHAUB DRIVE, SUITE 100
RALEIGH, NC 27606
(919) 851-6606
FIRM PE NUMBER : P-0671

8/17/99
10
15
20
30
CH

ENGINEERING

DIVISION OF PENNONI

5430 WADE PARK BLVD., SUITE 106,
RALEIGH, NC 27607
919.788.0224
NC LICENSE #P-0189

MI ENGINEERING
1011 SCHAUB DRIVE, SUITE 100
RALEIGH, NC 27606
(919) 851-6606
FIRM PE NUMBER : P-0671

PROJECT REFERENCE NO.
BP8.R021

SHEET NO.
EC-05/CONST.04

MOORE COUNTY BRIDGE #26

ROADSIDE ENVIRONMENTAL PROJECT ENGINEER

LEVEL III CERTIFIED BY:
KAREN HEFNER, PE

CERTIFICATION NUMBER: 3824

ISSUED: OCTOBER 8, 2024

FINAL EROSION CONTROL FOR
CONSTRUCTION SHEET 04

The main plan view shows a bridge structure crossing a creek. Key features include:

- Stationing:** The bridge spans from station 14+00.00 to 20+55.00. Key points include POT Sta. 10+00.00, PC Sta. 12+16.31, PT Sta. 14+28.87, PC Sta. 18+02.48, PT Sta. 20+03.57, and PC Sta. 20+55.00.
- Boundaries:** Historic boundaries are shown as dashed lines. The project area is bounded by a historic boundary to the north and a historic boundary to the south.
- Construction Details:** Various details are shown, including rip rap at embankment, standard base ditches, lateral base ditches, and transition base ditches. Specific materials and quantities are noted, such as "CL 'B' RIP RAP EST. 2 TONS" and "EST. 7 SY GEOTEXTILE".
- Geographic Features:** The creek is shown with a centerline (C/L) and a right-of-way (R/W). The bridge is shown with a centerline (C/L) and a right-of-way (R/W).
- Survey Data:** Survey points are shown with bearings and distances, such as "N 02°56'45" W 121.35'" and "N 1°06'27.6" W 35.31'".

DETAIL A
LATERAL BASE DITCH
(Not to Scale)

Detail Applies When B is < 6.0' for Class I and II Rip-Rap. And All Widths for Class B Rip-Rap. Type of Liner = CL B Rip-Rap, Keyed-In.

FROM -L- STA. 15+60 TO STA. 15+75 LT; B=0.0-4.0 Ft.
FROM -L- STA. 15+75 TO STA. 16+00 LT; B=4.0 Ft.
FROM -L- STA. 17+00 TO STA. 17+75 RT; B=2.0 Ft.

DETAIL C
STANDARD BASE DITCH
(Not to Scale)

Detail Applies When B is < 6.0' for Class I and II Rip-Rap. And All Widths for Class B Rip-Rap. Type of Liner = CL B Rip-Rap, Keyed-In.

FROM -L- STA. 17+00 TO STA. 17+25 RT EST. 8 TONS, 27 SY GEOTEXTILE

DETAIL E
STANDARD BASE DITCH
(Not to Scale)

Detail Applies When B is < 6.0' for Class I and II Rip-Rap. And All Widths for Class B Rip-Rap. Type of Liner = CL B Rip-Rap, Keyed-In.

FROM -L- STA. 16+52 TO STA. 17+00 RT

DETAIL B
STANDARD BASE DITCH
(Not to Scale)

Detail Applies When B is < 6.0' for Class I and II Rip-Rap. And All Widths for Class B Rip-Rap. Type of Liner = CL B Rip-Rap, Keyed-In.

FROM -L- STA. 16+00 TO STA. 16+14 LT

DETAIL D
LATERAL 'V' DITCH
(Not to Scale)

Detail Applies When B is < 6.0' for Class I and II Rip-Rap. And All Widths for Class B Rip-Rap. Type of Liner = CL B Rip-Rap, Keyed-In.

FROM STA. 17+25 TO STA. 18+25 LT EST. 25 TONS, 80 SY GEOTEXTILE

DETAIL F
RIP RAP AT EMBANKMENT
(Not to Scale)

Detail Applies When B is < 6.0' for Class I and II Rip-Rap. And All Widths for Class B Rip-Rap. Type of Liner = CL B Rip-Rap, Keyed-In.

FROM -L- STA. 16+08 TO STA. 16+20 LT EST. 20 TONS, 27 SY GEOTEXTILE
FROM -L- STA. 16+47 TO STA. 16+59 RT EST. 10 TONS, 17 SY GEOTEXTILE

BRIDGE SKETCH

The sketch shows the bridge structure with a centerline (C/L) and a right-of-way (R/W). The approach slabs are shown with a centerline (C/L) and a right-of-way (R/W). The bridge is shown with a centerline (C/L) and a right-of-way (R/W).

NOTE: ALL EROSION CONTROL DEVICES SHOWN ARE LOCATED WITHIN R/W OR EASEMENT.

NOTE: CONTRACTOR SHALL PROVIDE INLET PROTECTION FOR PARTIALLY INSTALLED STORM DRAINS. THIS MEASURE SHOULD BE INSTALLED AT THE END OF EACH WORKING DAY.

NOTE: UTILIZE FABRIC INSERT INLET PROTECTION DEVICES IN LIEU OF ROCK INLET SEDIMENT TRAPS TYPE-C AS DIRECTED, TO AVOID IMPOUNDMENT OF RUNOFF IN ROADWAY OPEN TO TRAFFIC.

NOTE: CONTRACTOR SHALL MAINTAIN ALL DEVICES AS PROJECT IS BROUGHT UP TO GRADE.

NOTE: INSTALL MATTING FOR EROSION CONTROL IN ALL PROPOSED DITCH LINES EXCEPT WHERE PERMANENT LINERS ARE SPECIFIED ON THE PLANS OR DIRECTED OTHERWISE BY THE ENGINEER.

NOTE: CONTRACTOR SHALL PROVIDE GROUND COVER ON EXPOSED SLOPES IN ACCORDANCE WITH THE "SOIL STABILIZATION TIMEFRAMES", SEE EC-3.

PI Sta 25+17.89
 $\Delta = 17^{\circ} 31' 55.1''$ (RT)
 $D = 5^{\circ} 27' 24.3''$
 $L = 321.29'$
 $T = 161.91'$
 $R = 1,050.00'$

FOR PROFILE, SEE SHEET 5


09/08/99

I:\5\2025
R:\Utilities\Engineering\UBO\Proj\620026_ut_tsh_u01_psh.dgn
-USERNAME-

PROJECT: BP8.R021

CONTRACT:

CONTRACT:

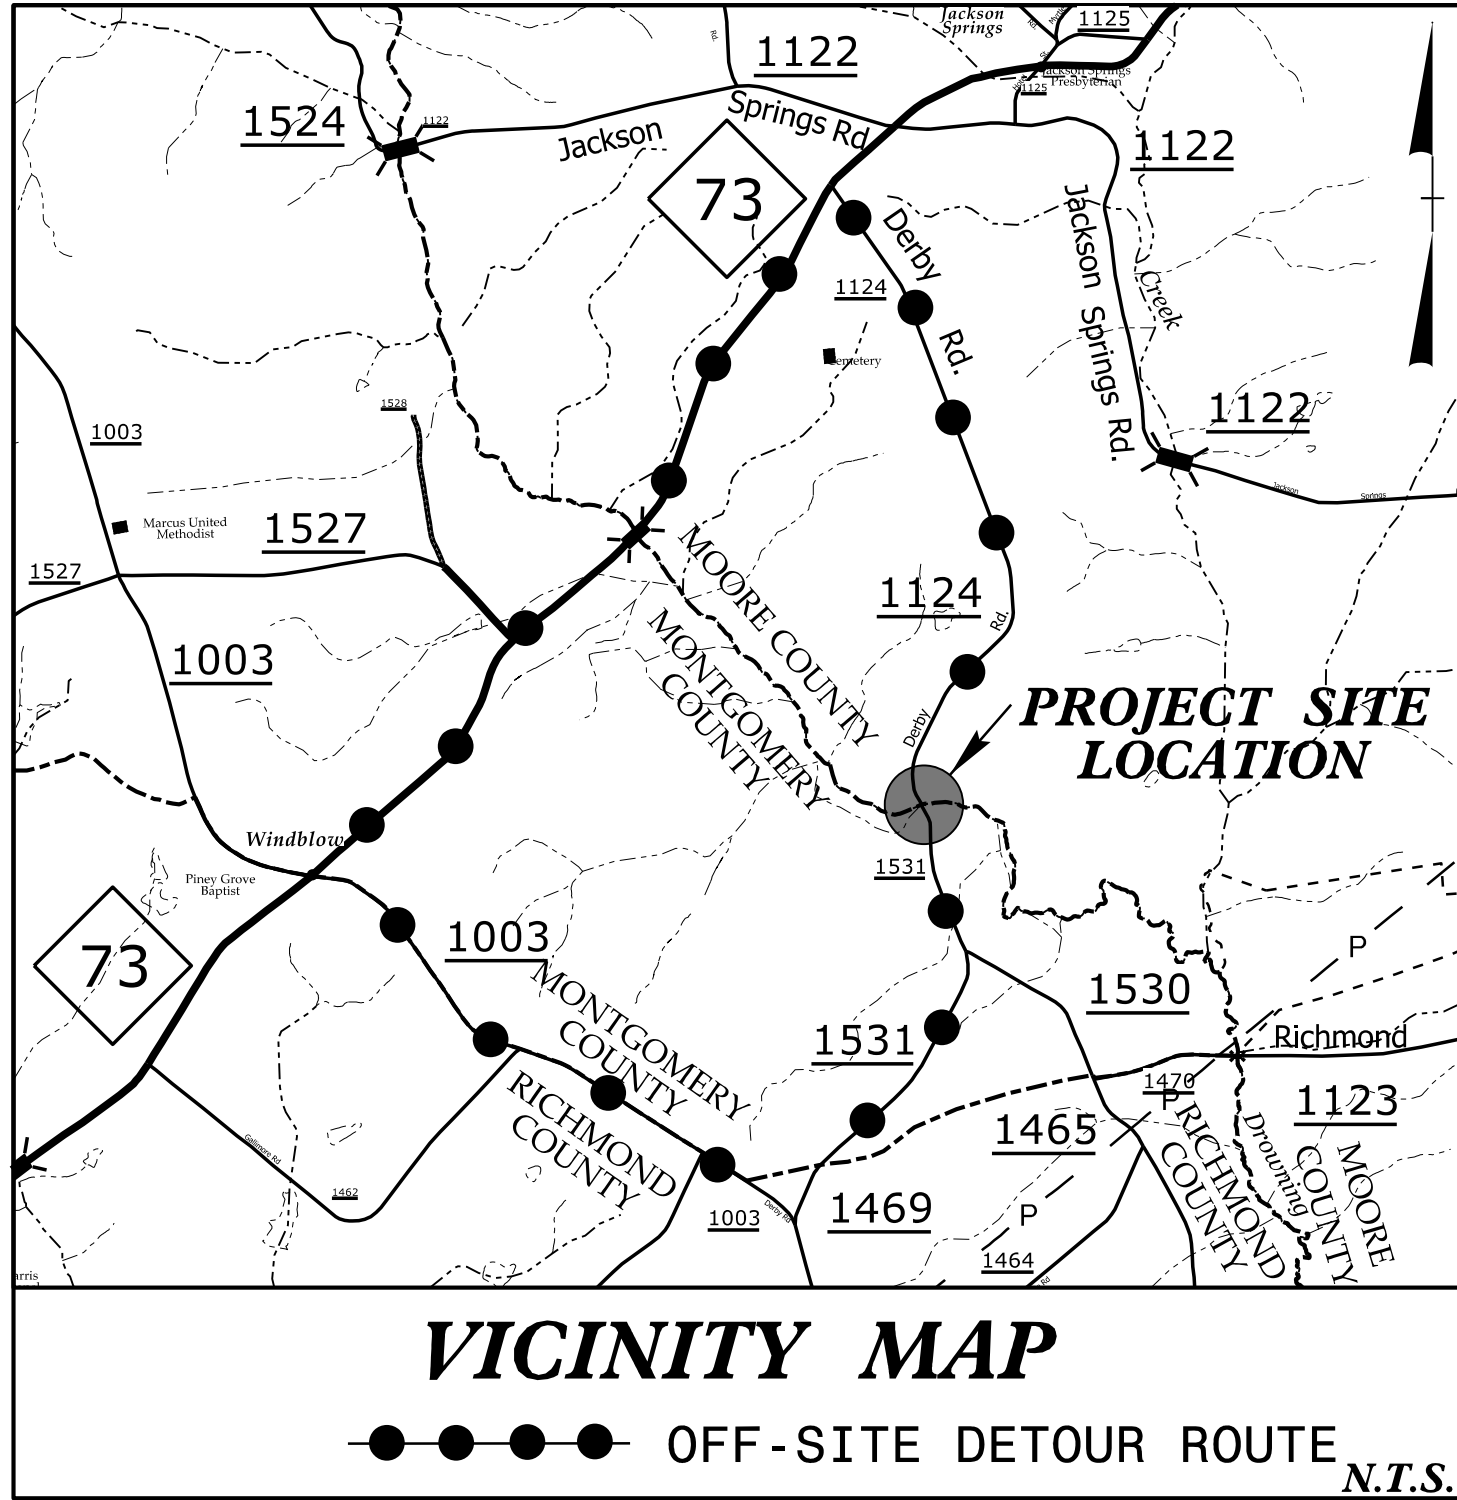

STATE OF NORTH CAROLINA
DIVISION OF HIGHWAYS


UTILITIES BY OTHERS PLANS
MOORE &
MONTGOMERY COUNTIES

**LOCATION: BRIDGE 620026 OVER DROWNING CREEK
ON SR 1124/SR 1531 (DERBY ROAD)**

TYPE OF WORK: UTILITIES BY OTHERS


T.I.P. NO.	SHEET NO.
BP8.R021	UO-1

NOTE:
ALL UTILITY WORK SHOWN ON THIS SHEET WILL BE DONE BY OTHERS.
NO PAYMENT WILL BE MADE TO THE CONTRACTOR FOR UTILITY WORK SHOWN ON THIS SHEET.

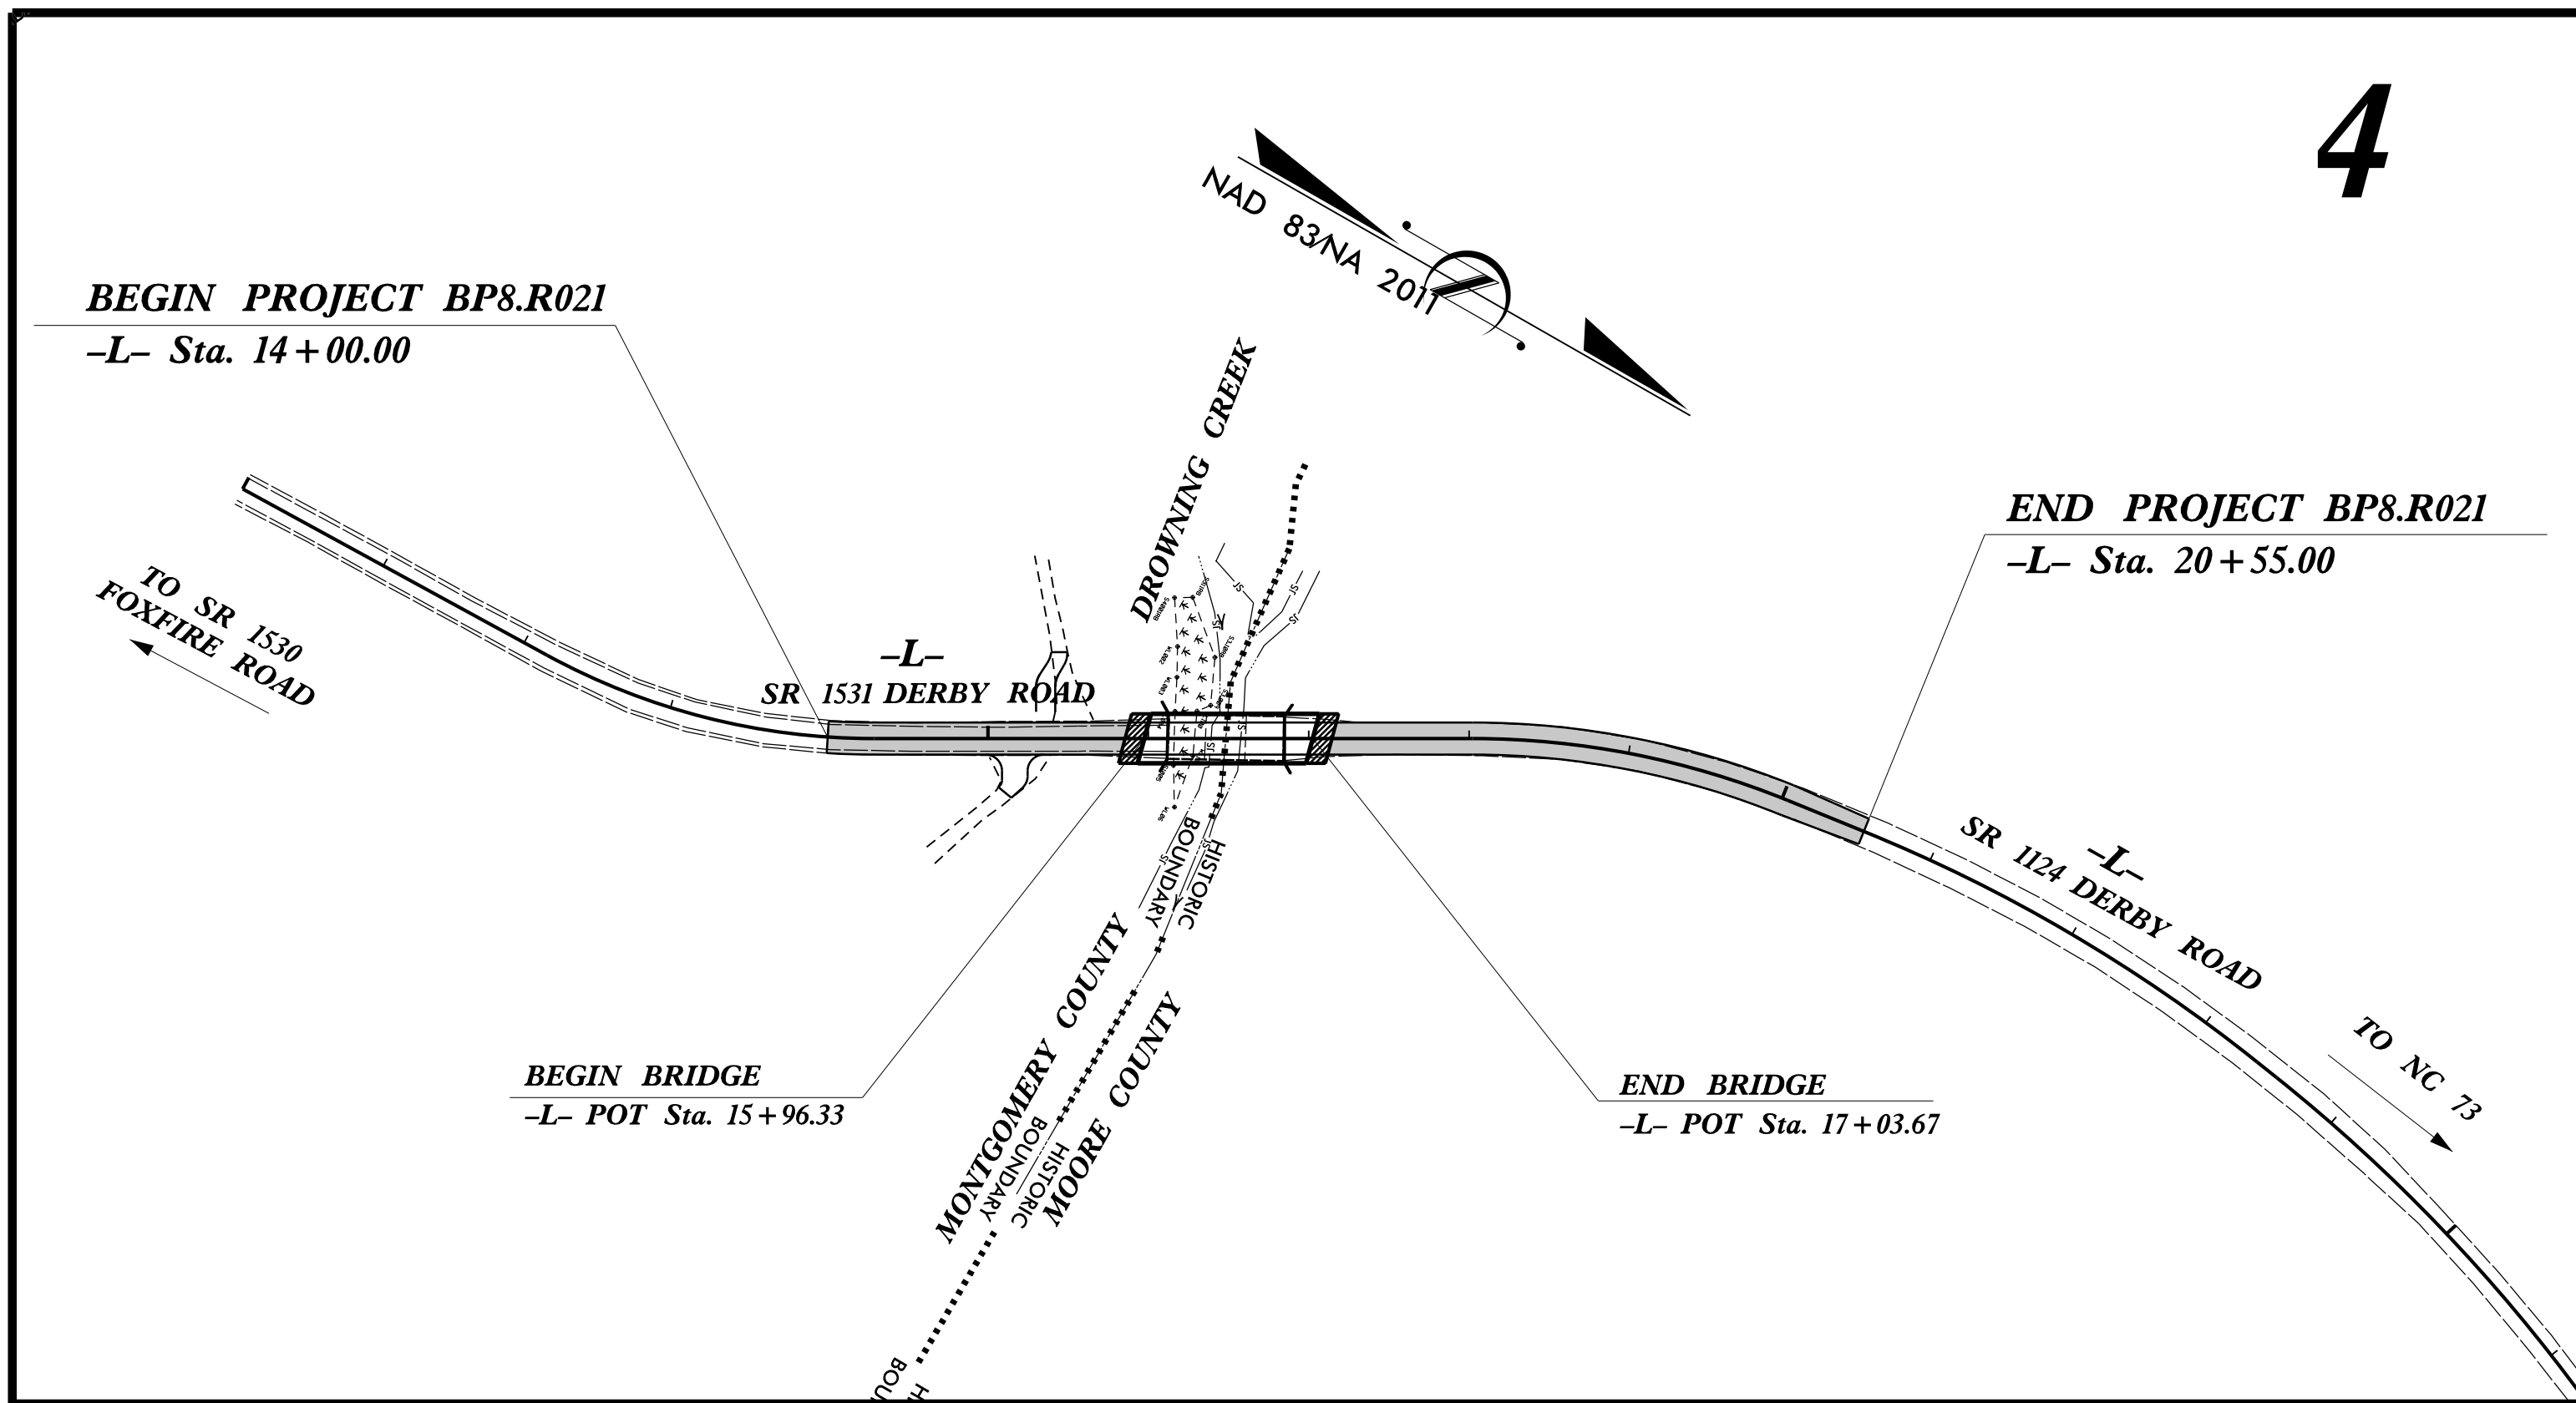

DOCUMENT NOT CONSIDERED FINAL
UNLESS ALL SIGNATURES COMPLETED

GRAPHIC SCALES

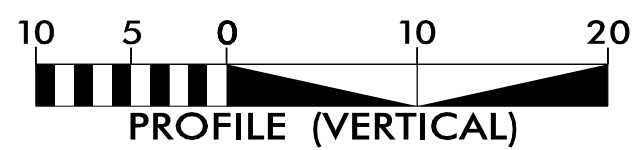

INDEX OF SHEETS

SHEET NO.:	DESCRIPTION:
UO-1	TITLE SHEET
UO-2	UBO PLAN SHEET

UTILITY OWNERS WITH CONFLICTS


- (A) POWER - PEE DEE EMC
(B) COMMUNICATION - BRIGHTSPEED

PREPARED IN THE OFFICE OF:



PENNONI ASSOCIATES, INC.
5430 WADE PARK BLVD., SUITE 106,
RALEIGH, NC 27607
(919) 929-1173 NC LICENSE #F-1267

<u>BRIAN WILES, PE</u>	UTILITY PROJECT MANAGER
<u>LEVI SMITH</u>	PROJECT UTILITY COORDINATOR

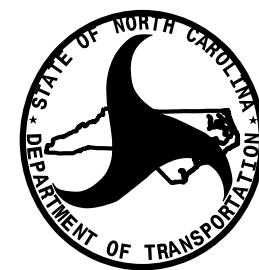


DIVISION OF HIGHWAYS
DIVISION 8


121 DOT DRIVE
CARTHAGE NC 28327

<u>TIM WELCH, PE</u>	DIV. BRIDGE PROG. MANAGER
<u>MICHAEL RICKETTS</u>	DIV. UTILITIES ENGINEER
<u>TRENT CAVINESS</u>	DIV. UTILITIES COORDINATOR


6/23/16

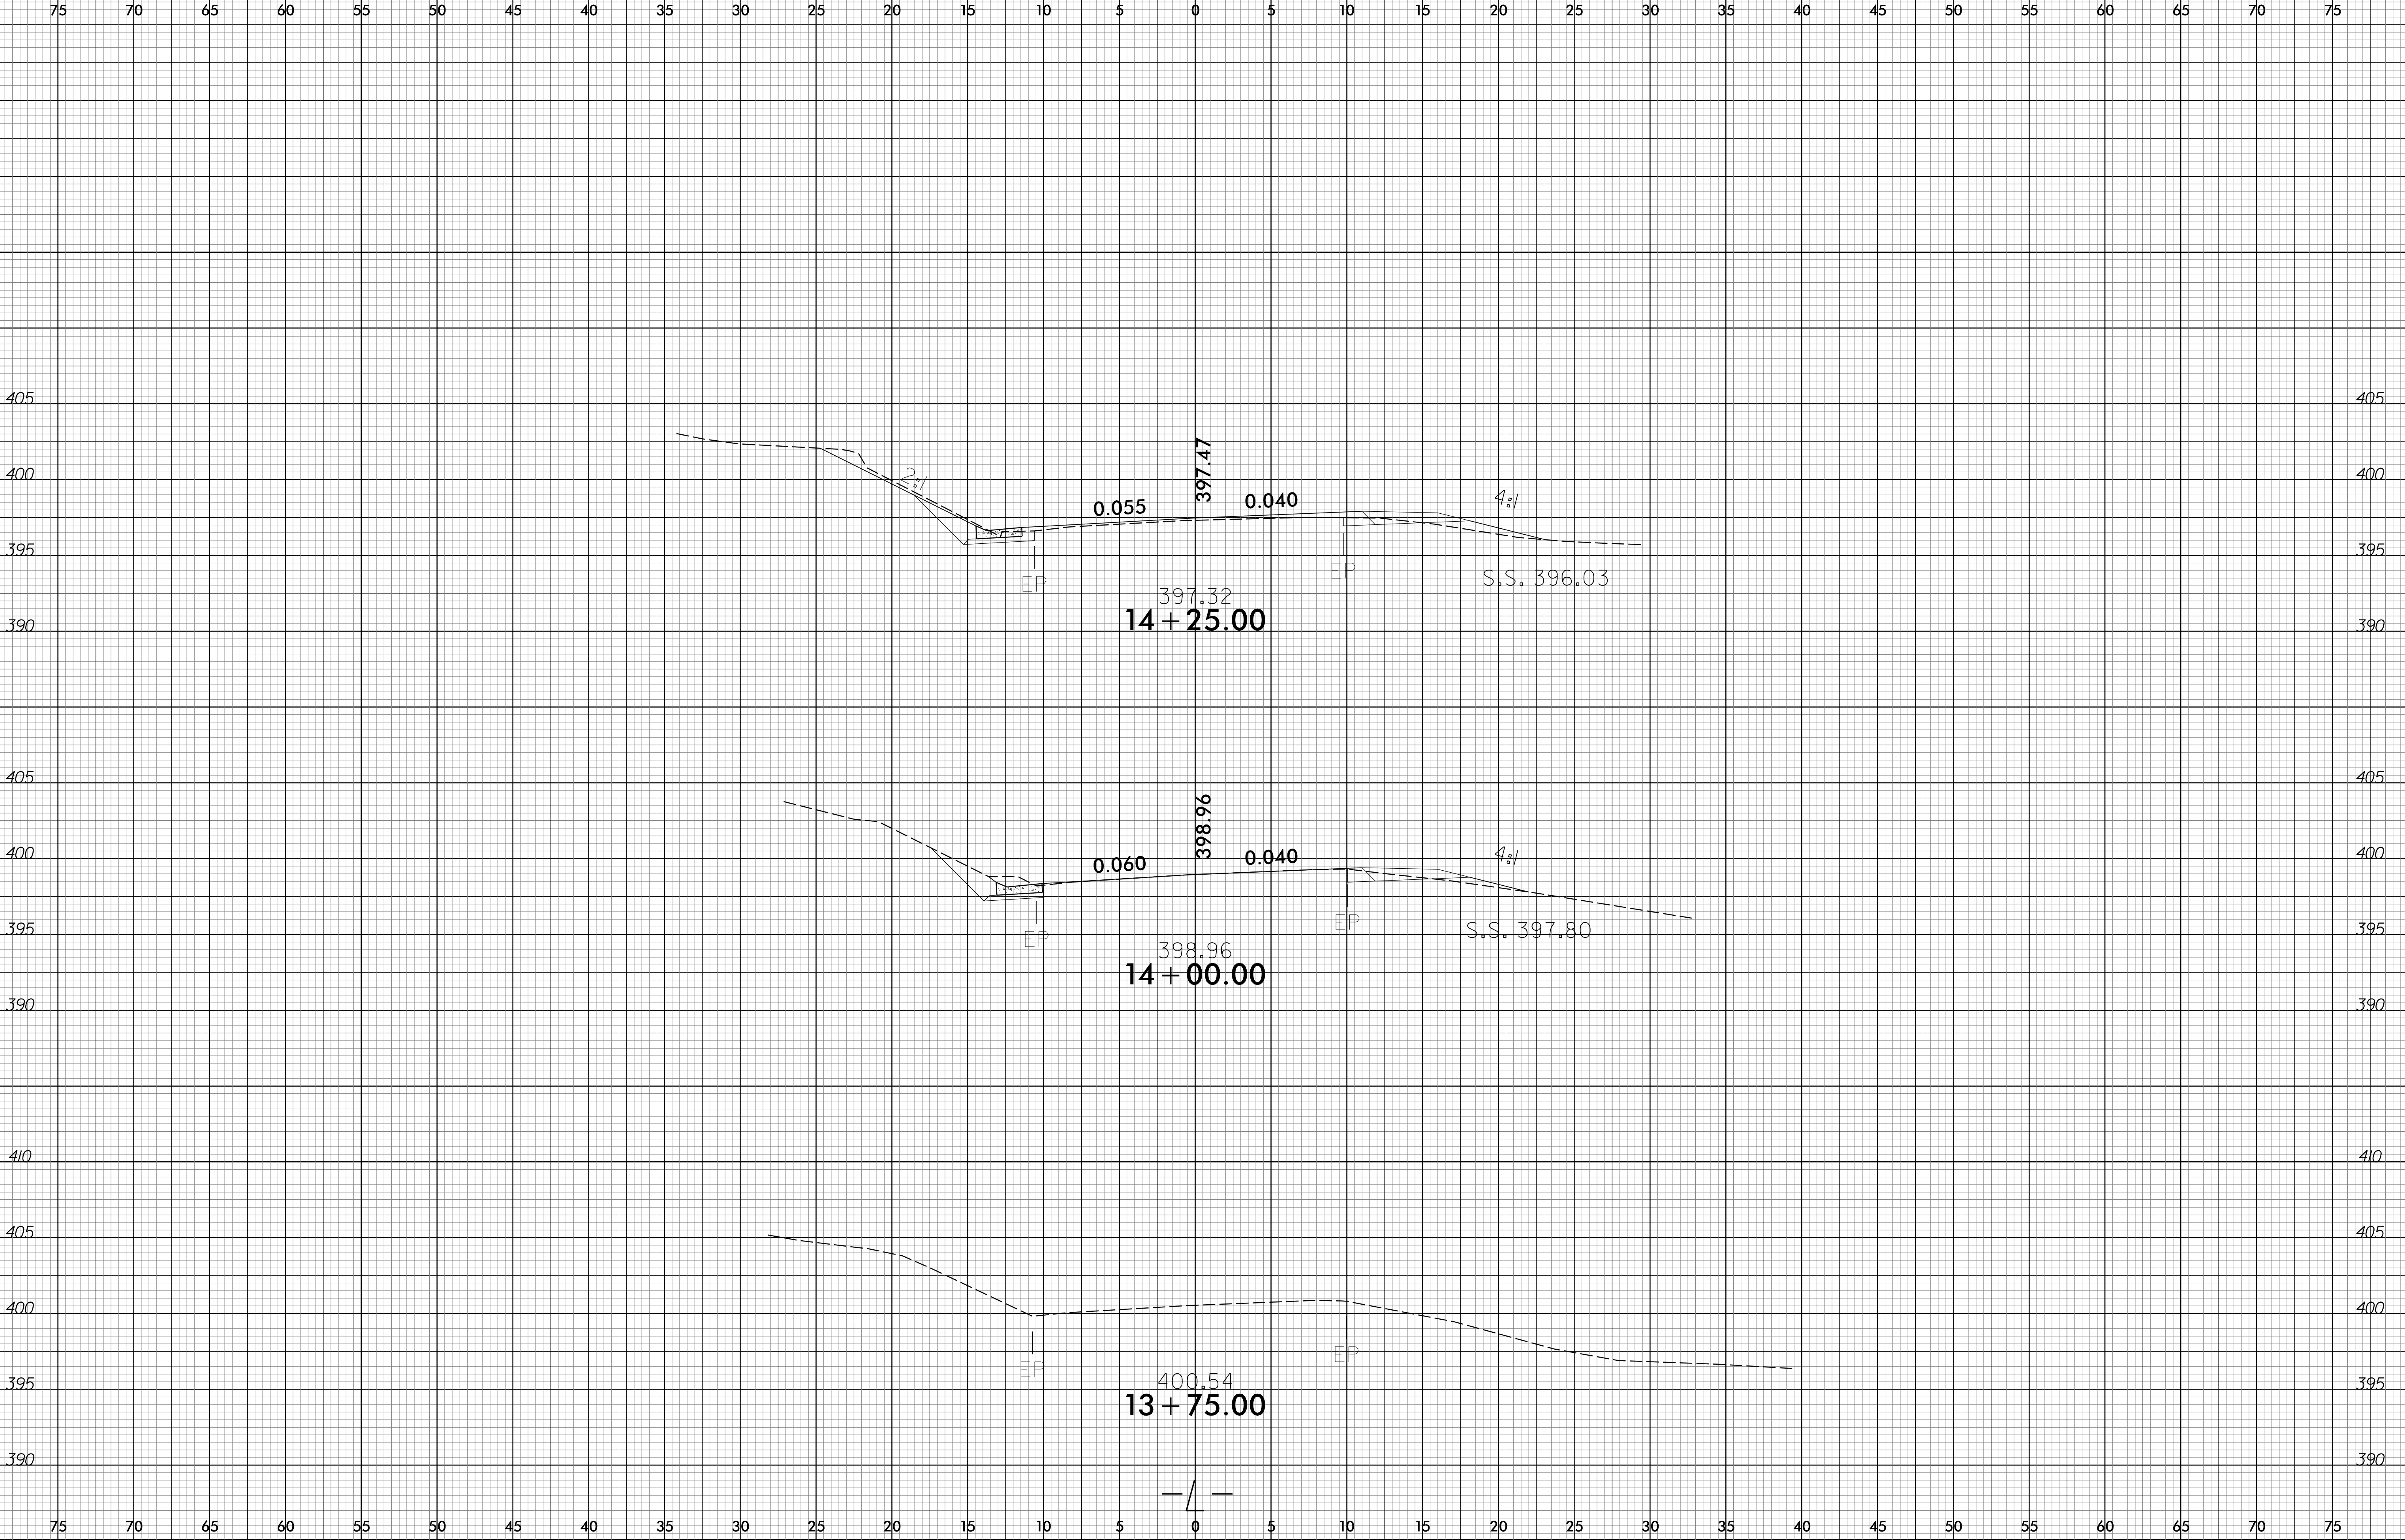


6/23/16

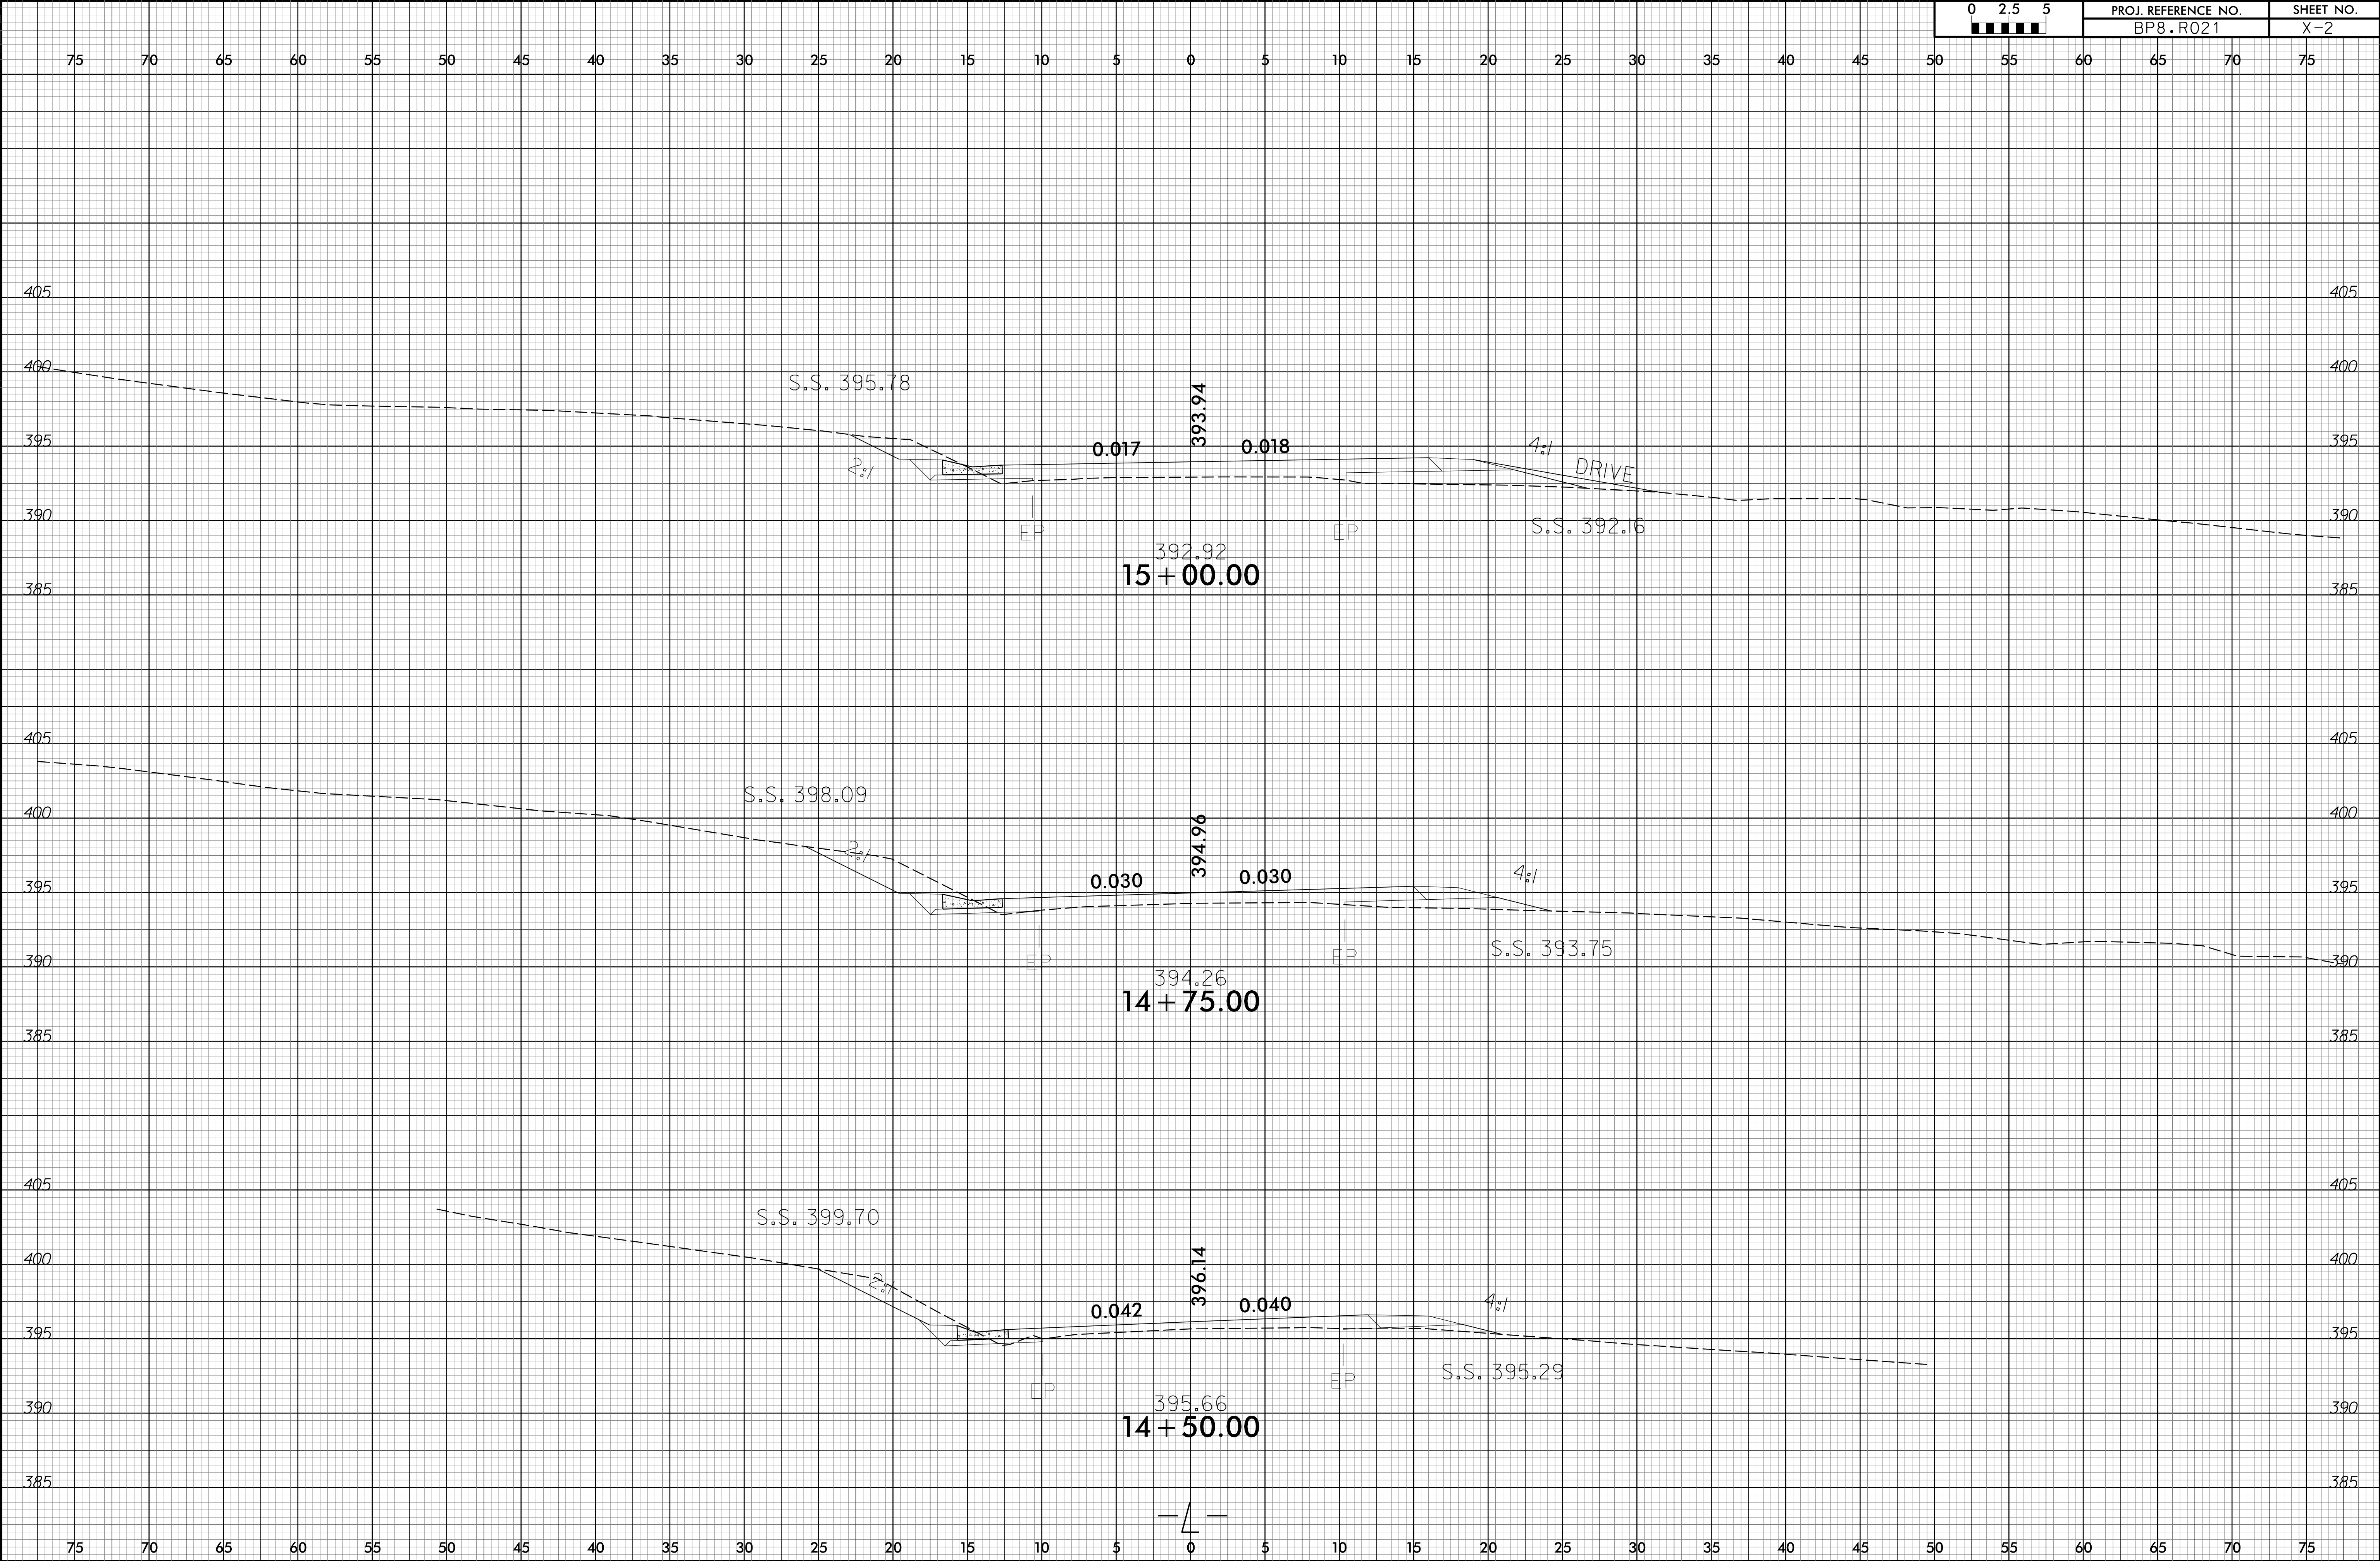


6/23/16

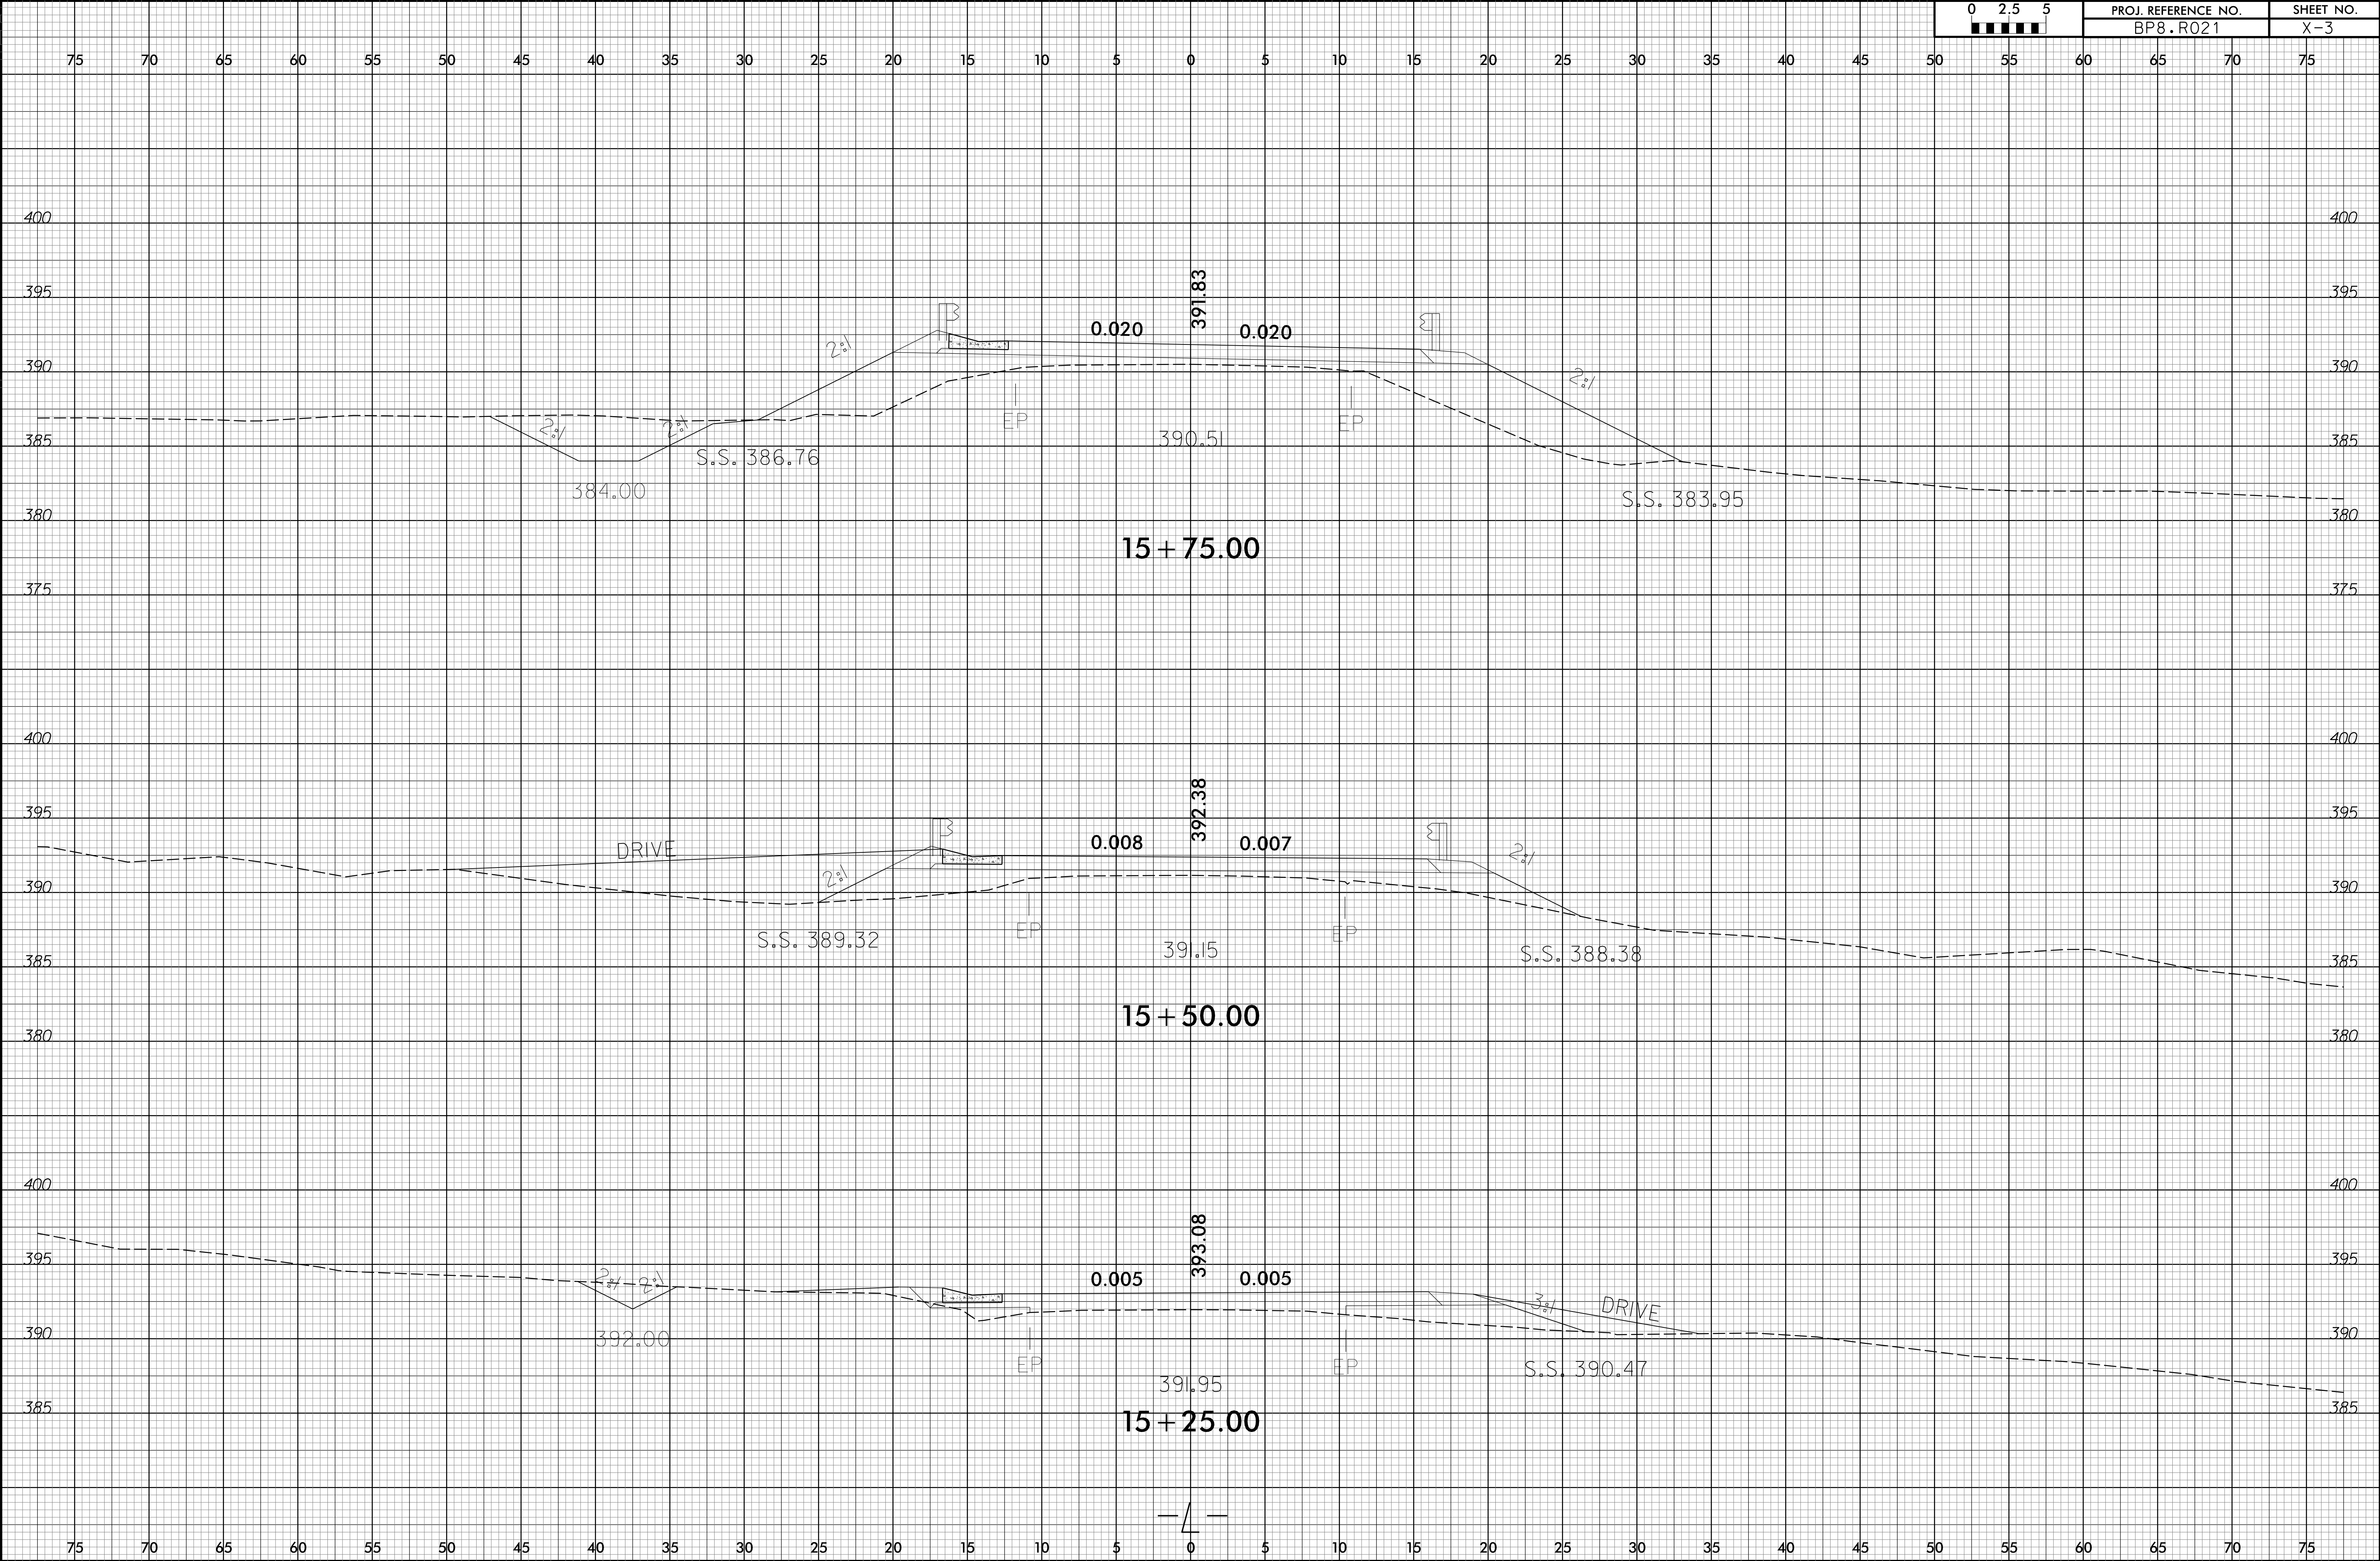


6/23/16

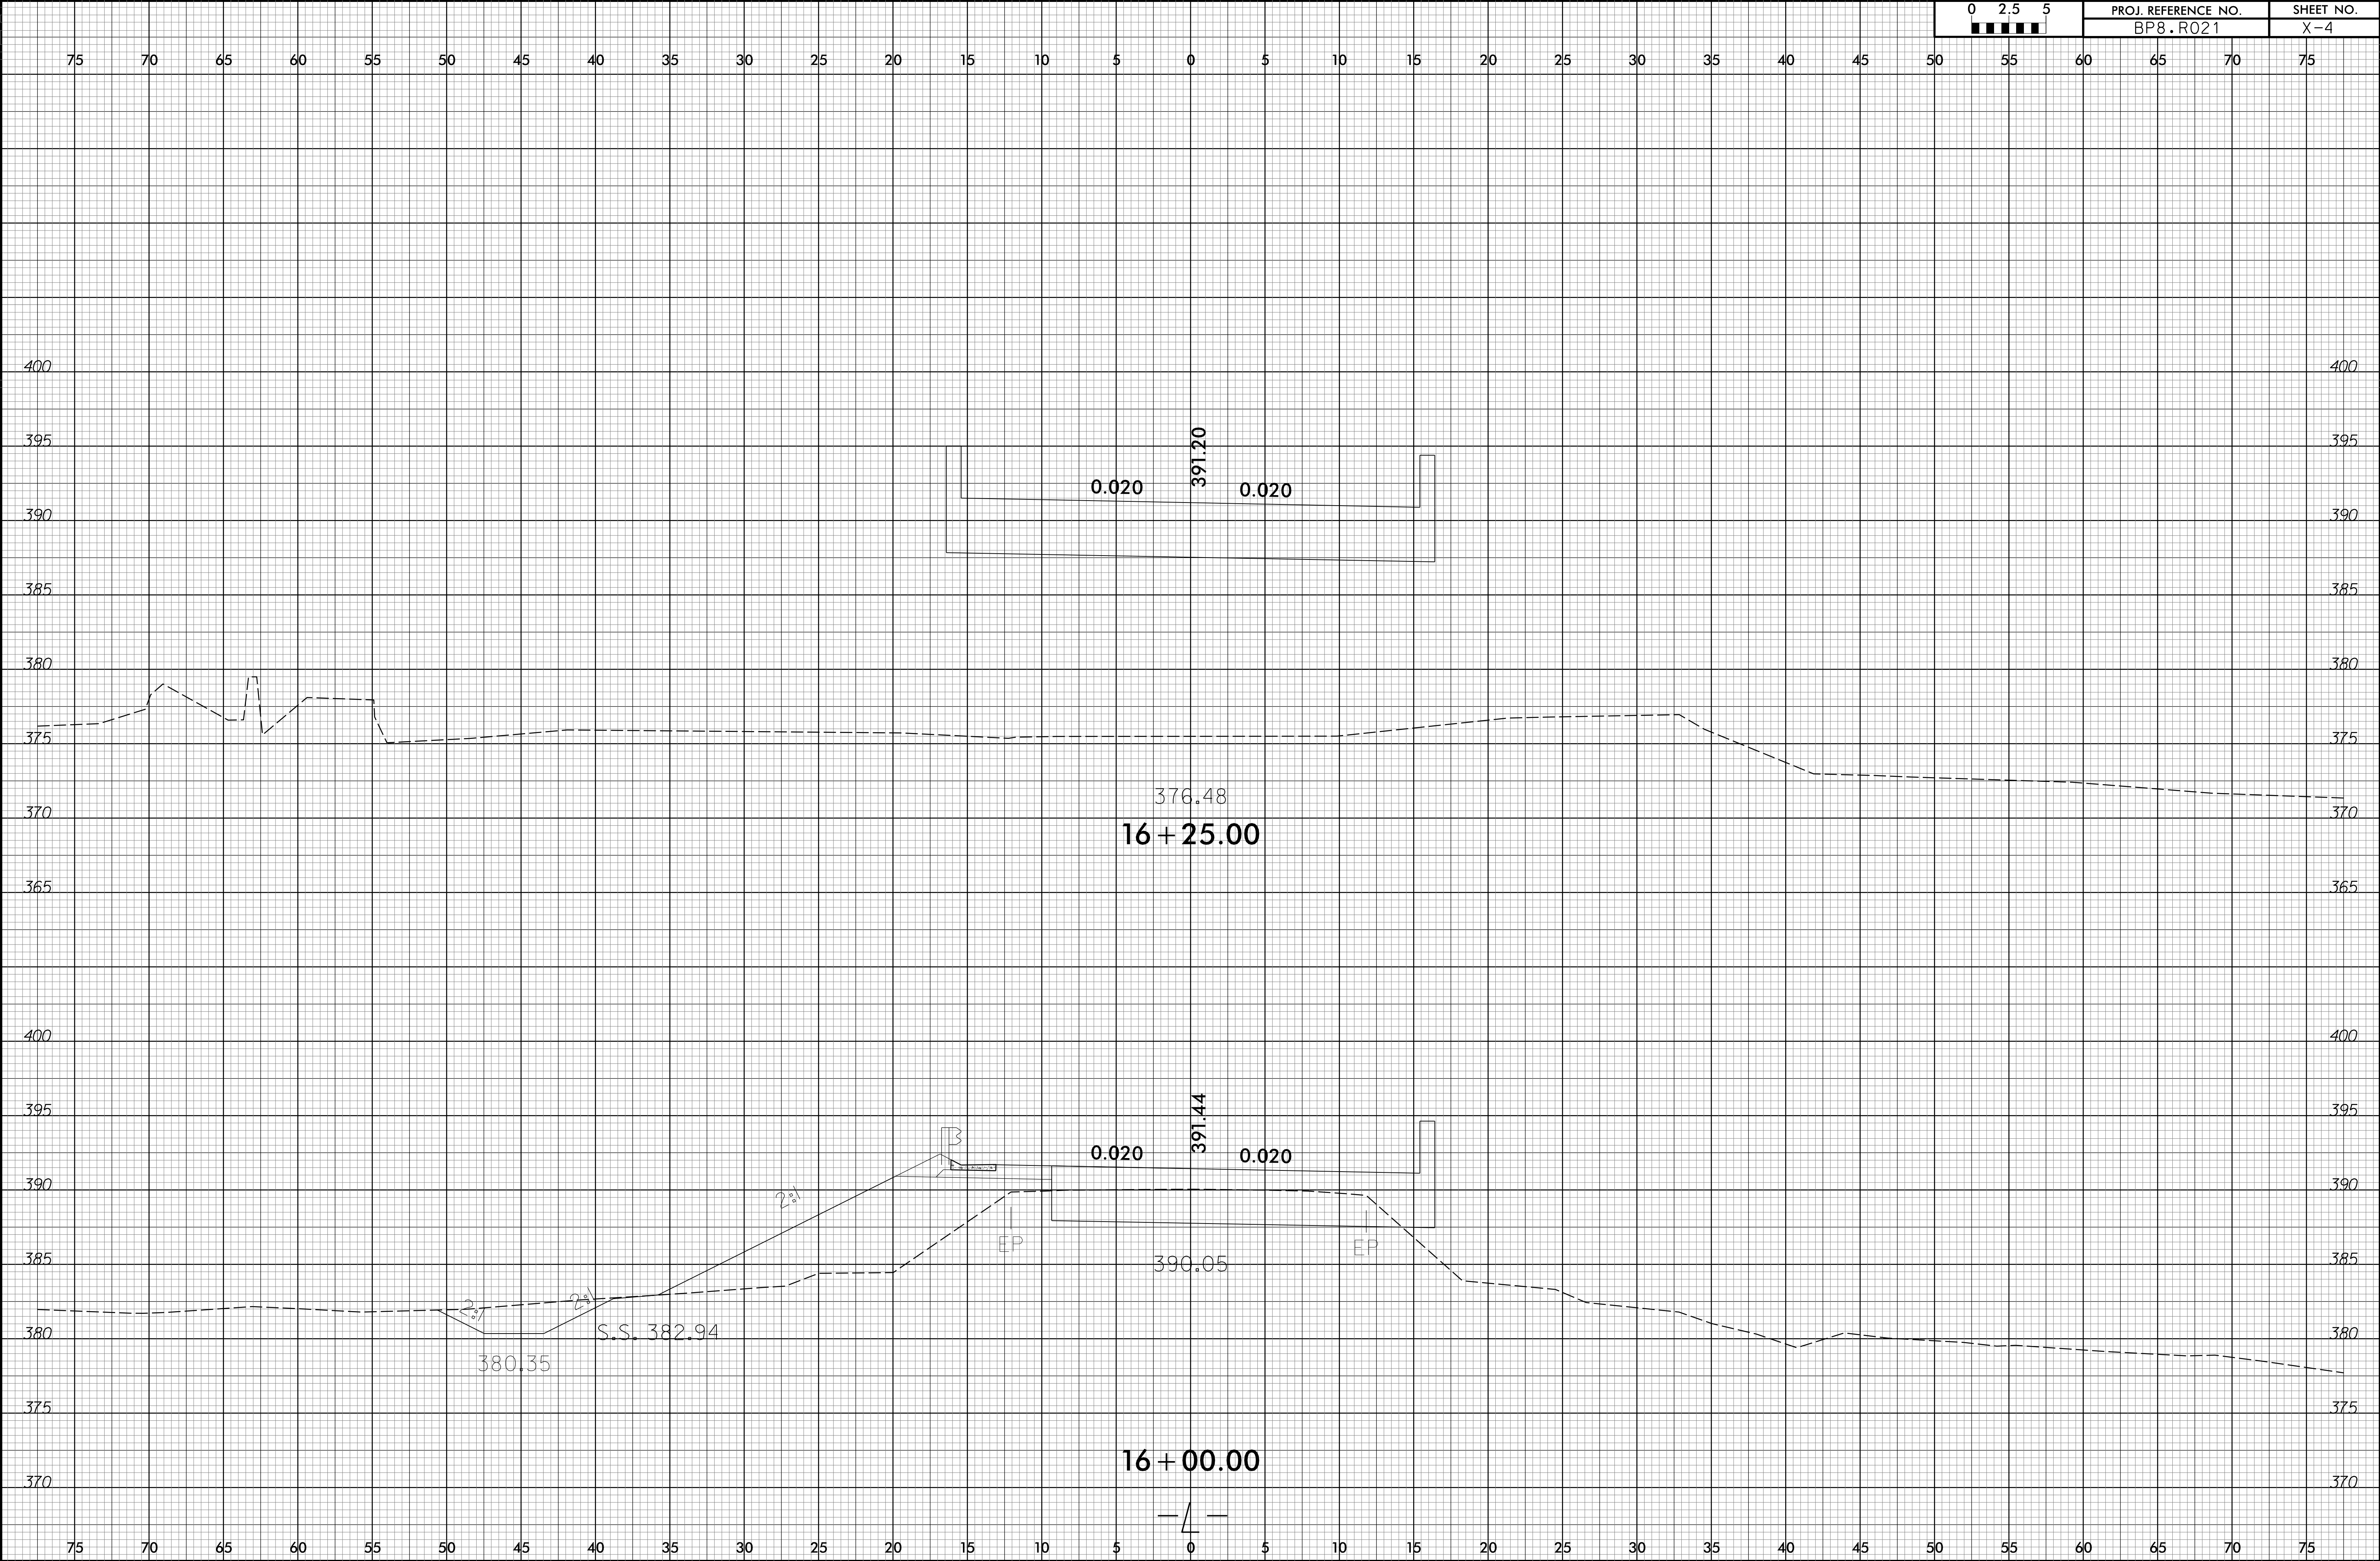


6/23/16

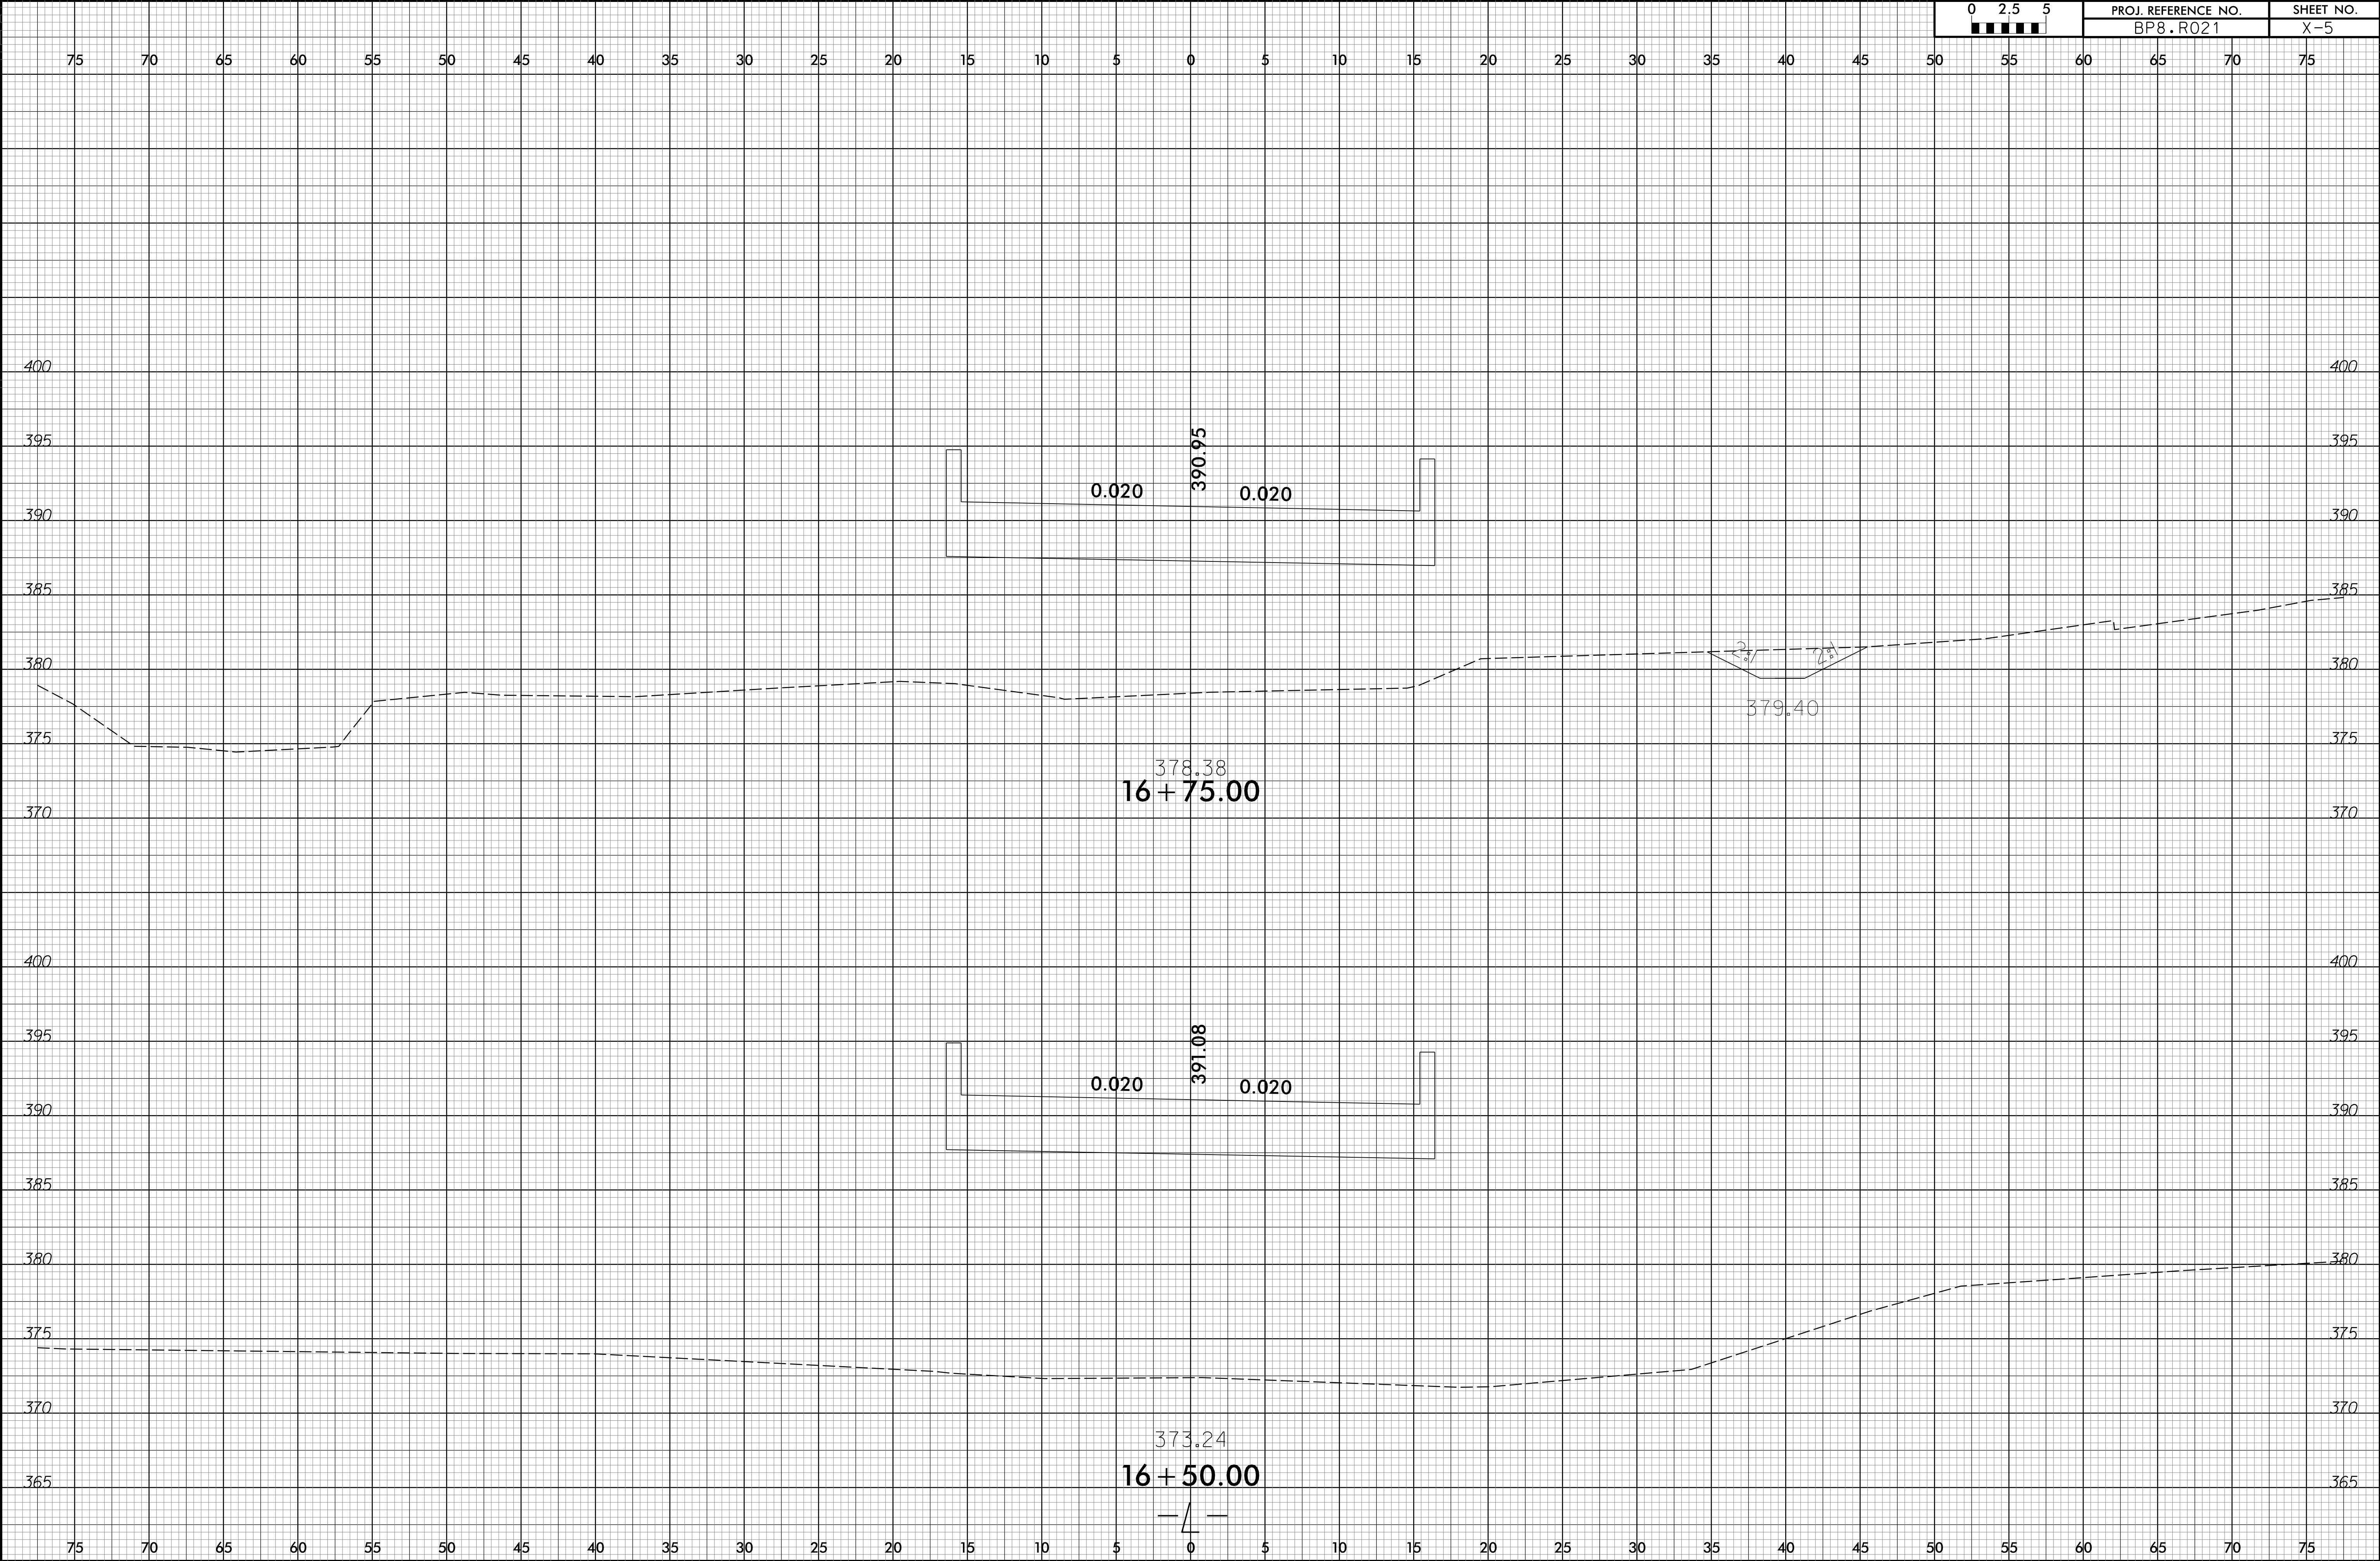


6/23/16

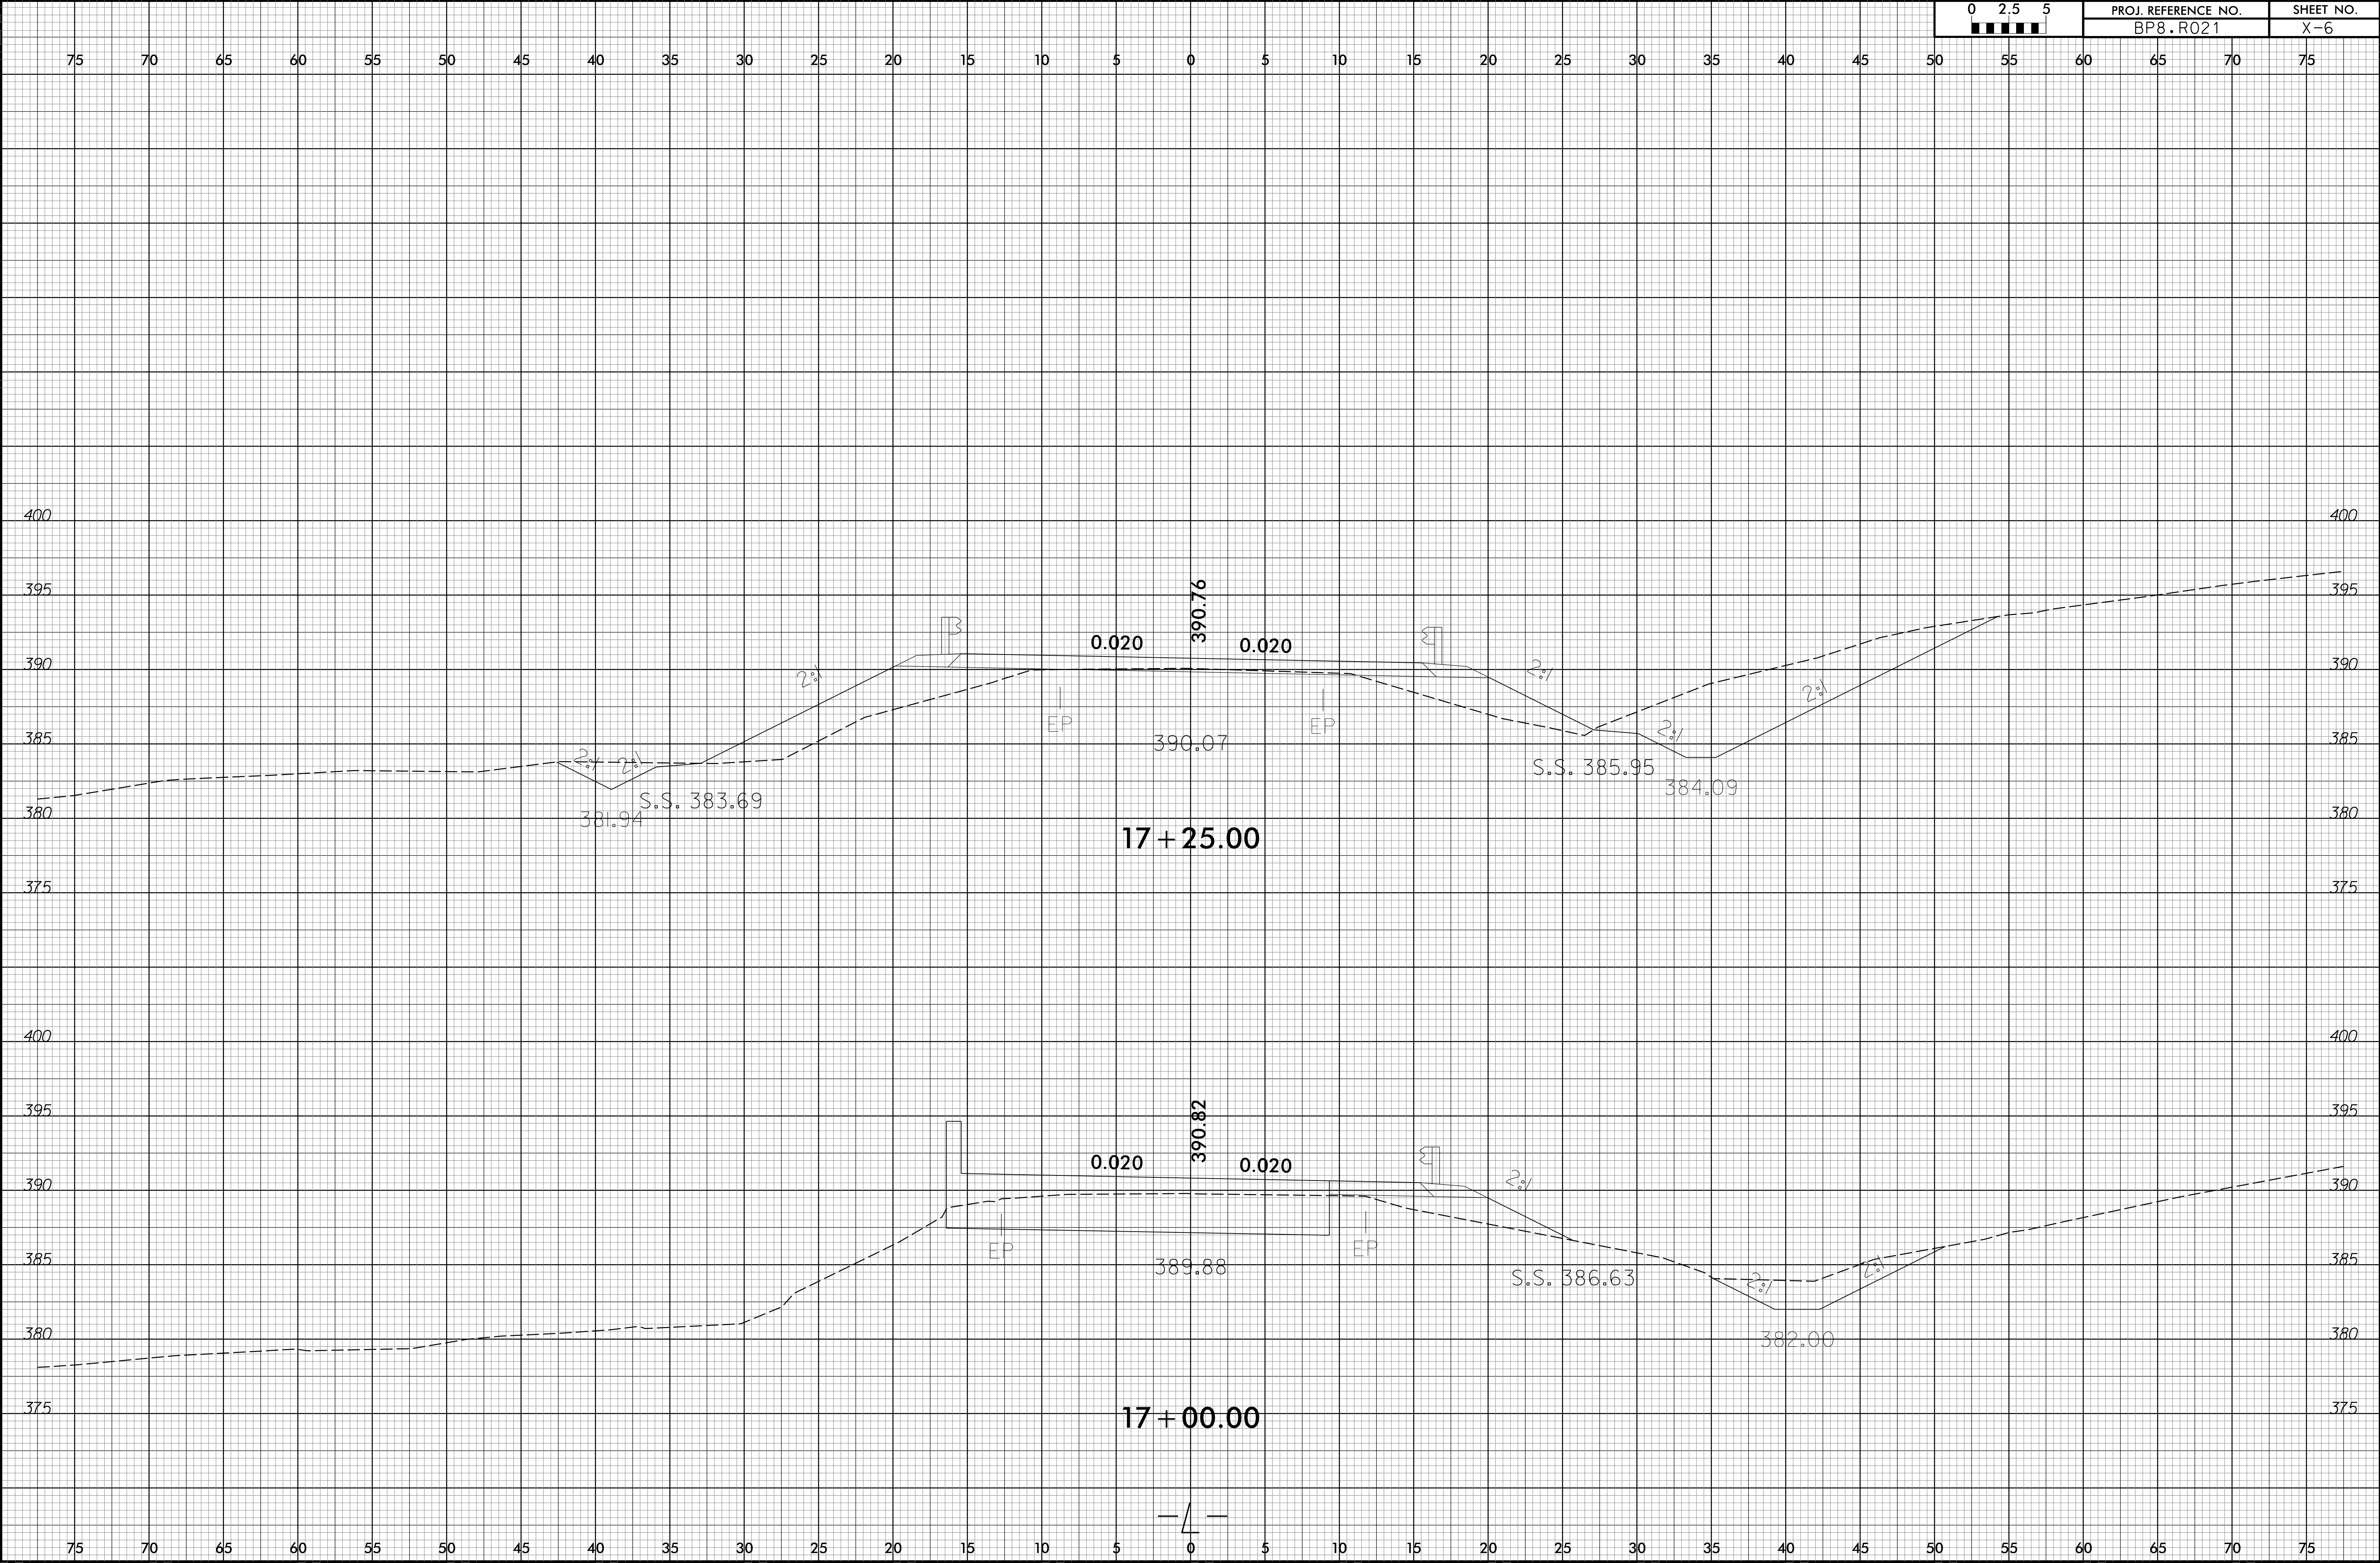


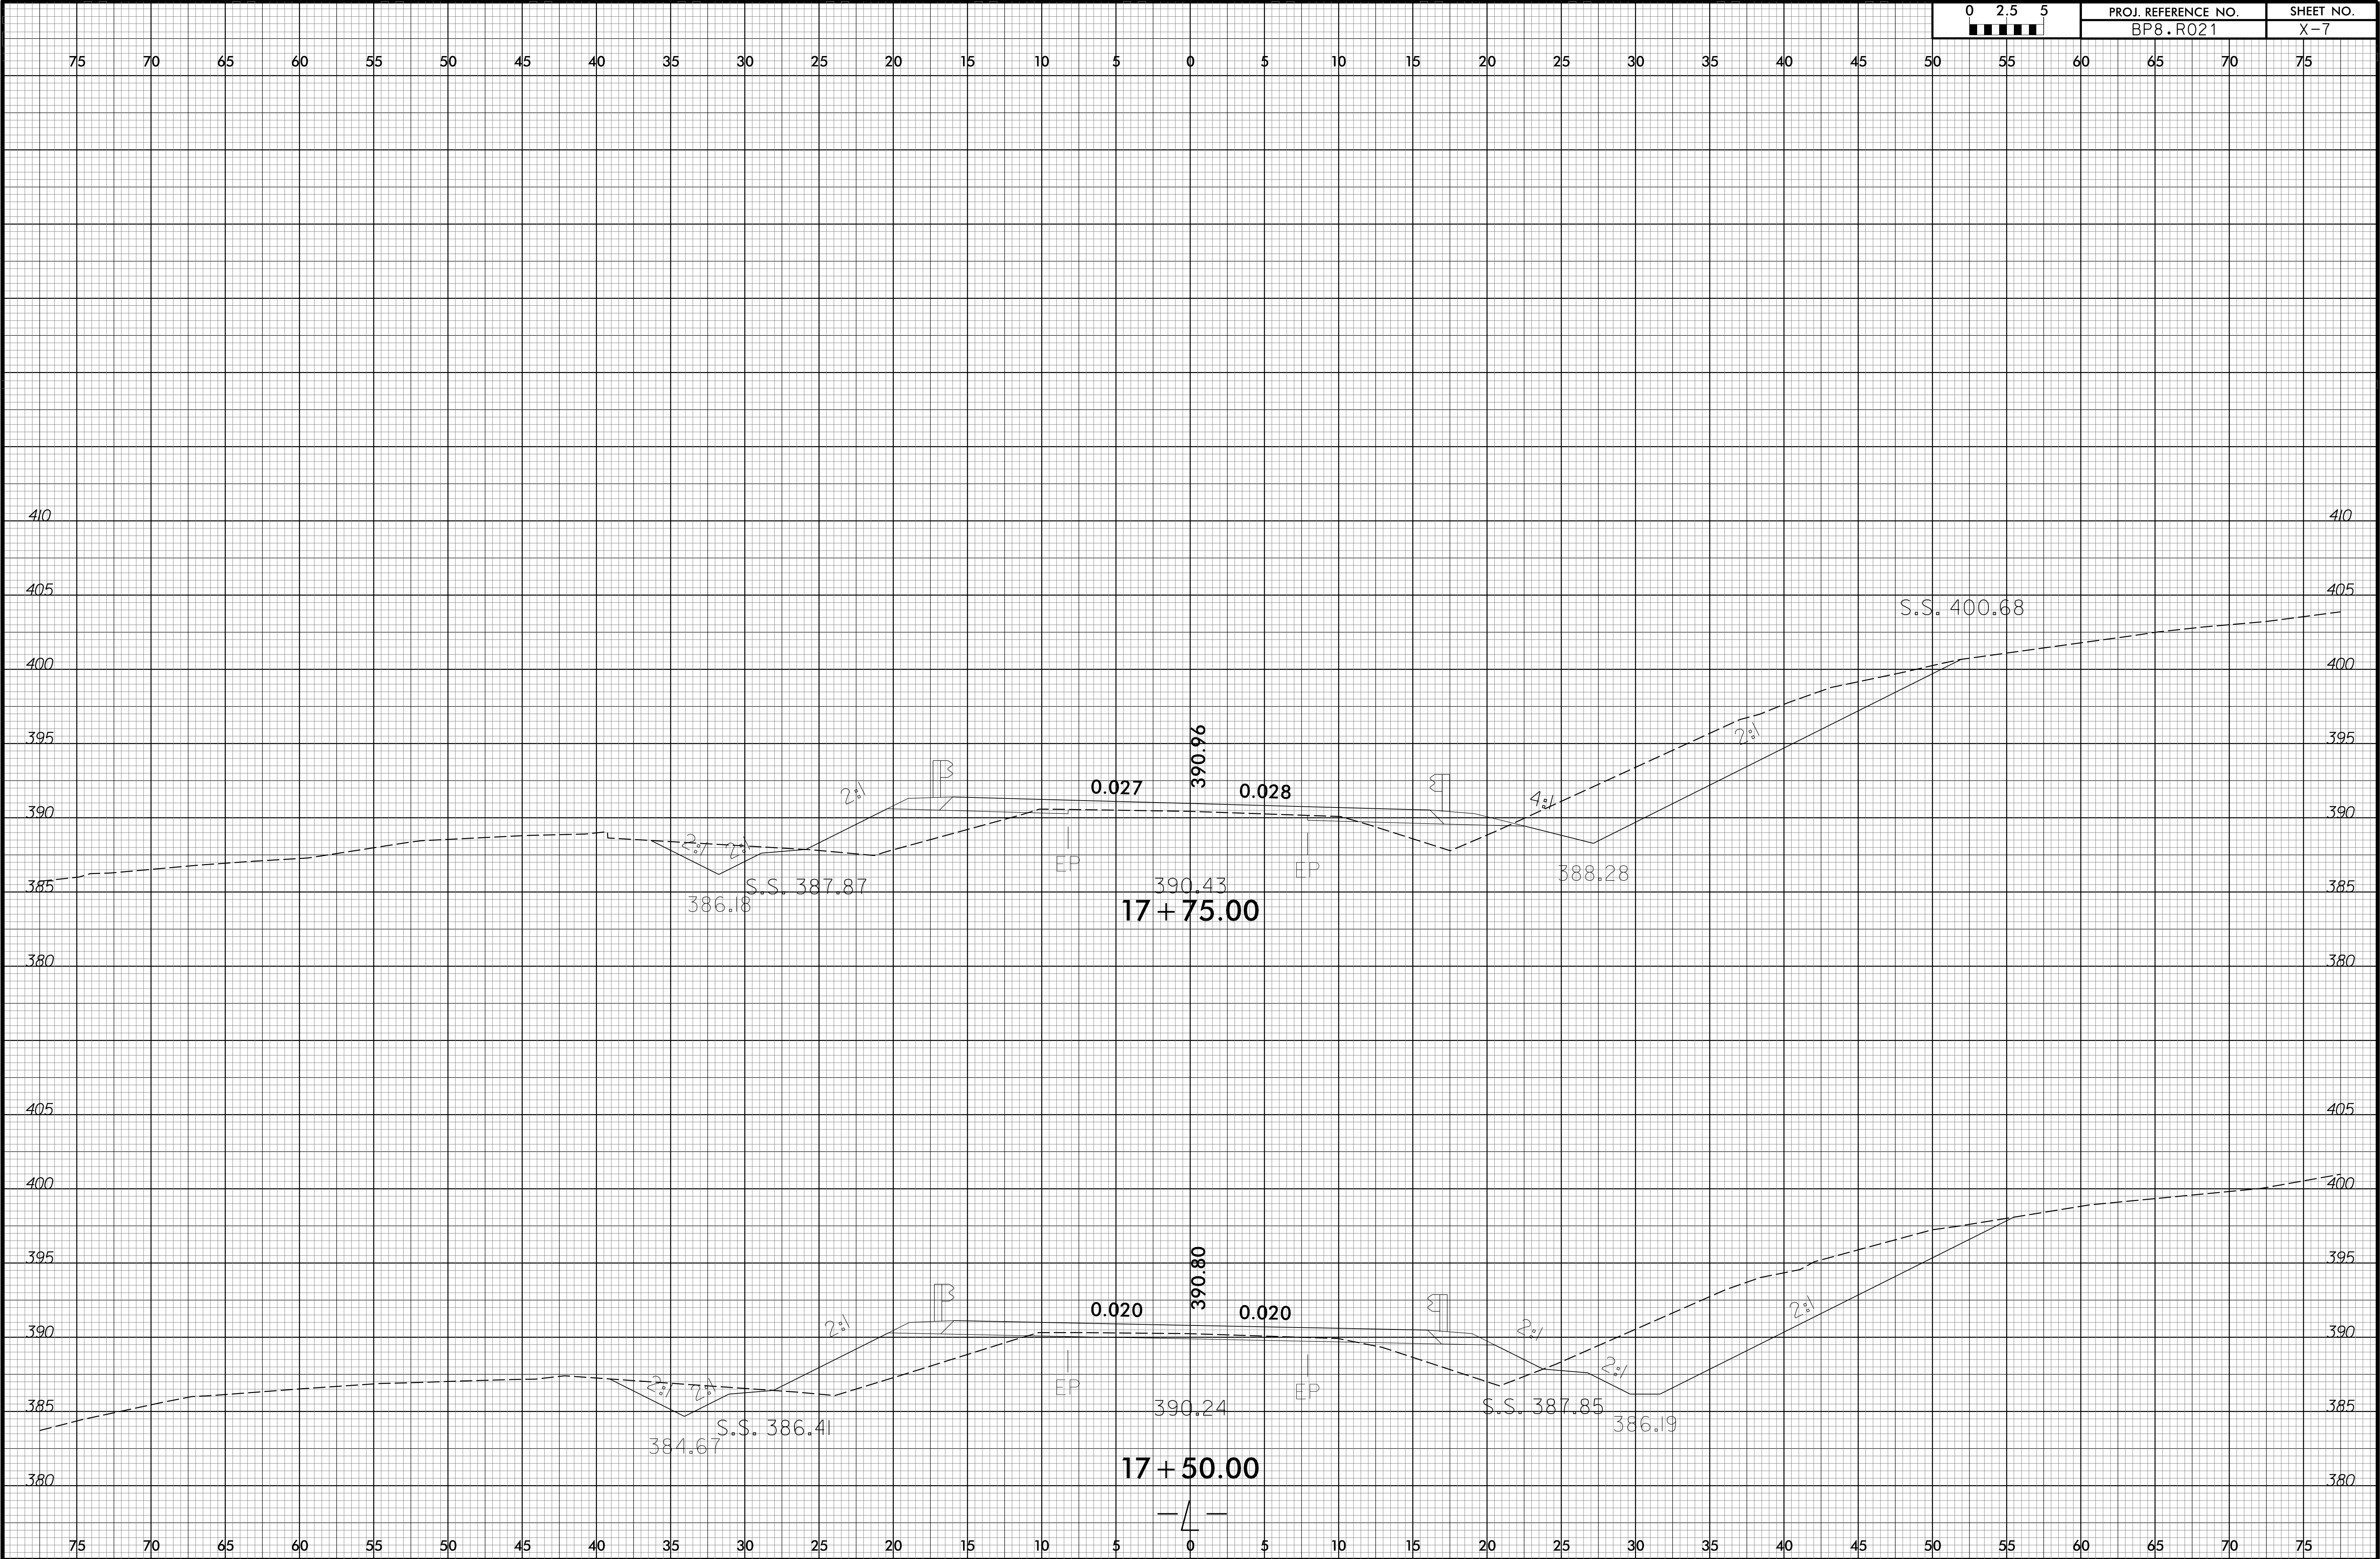


6/23/16

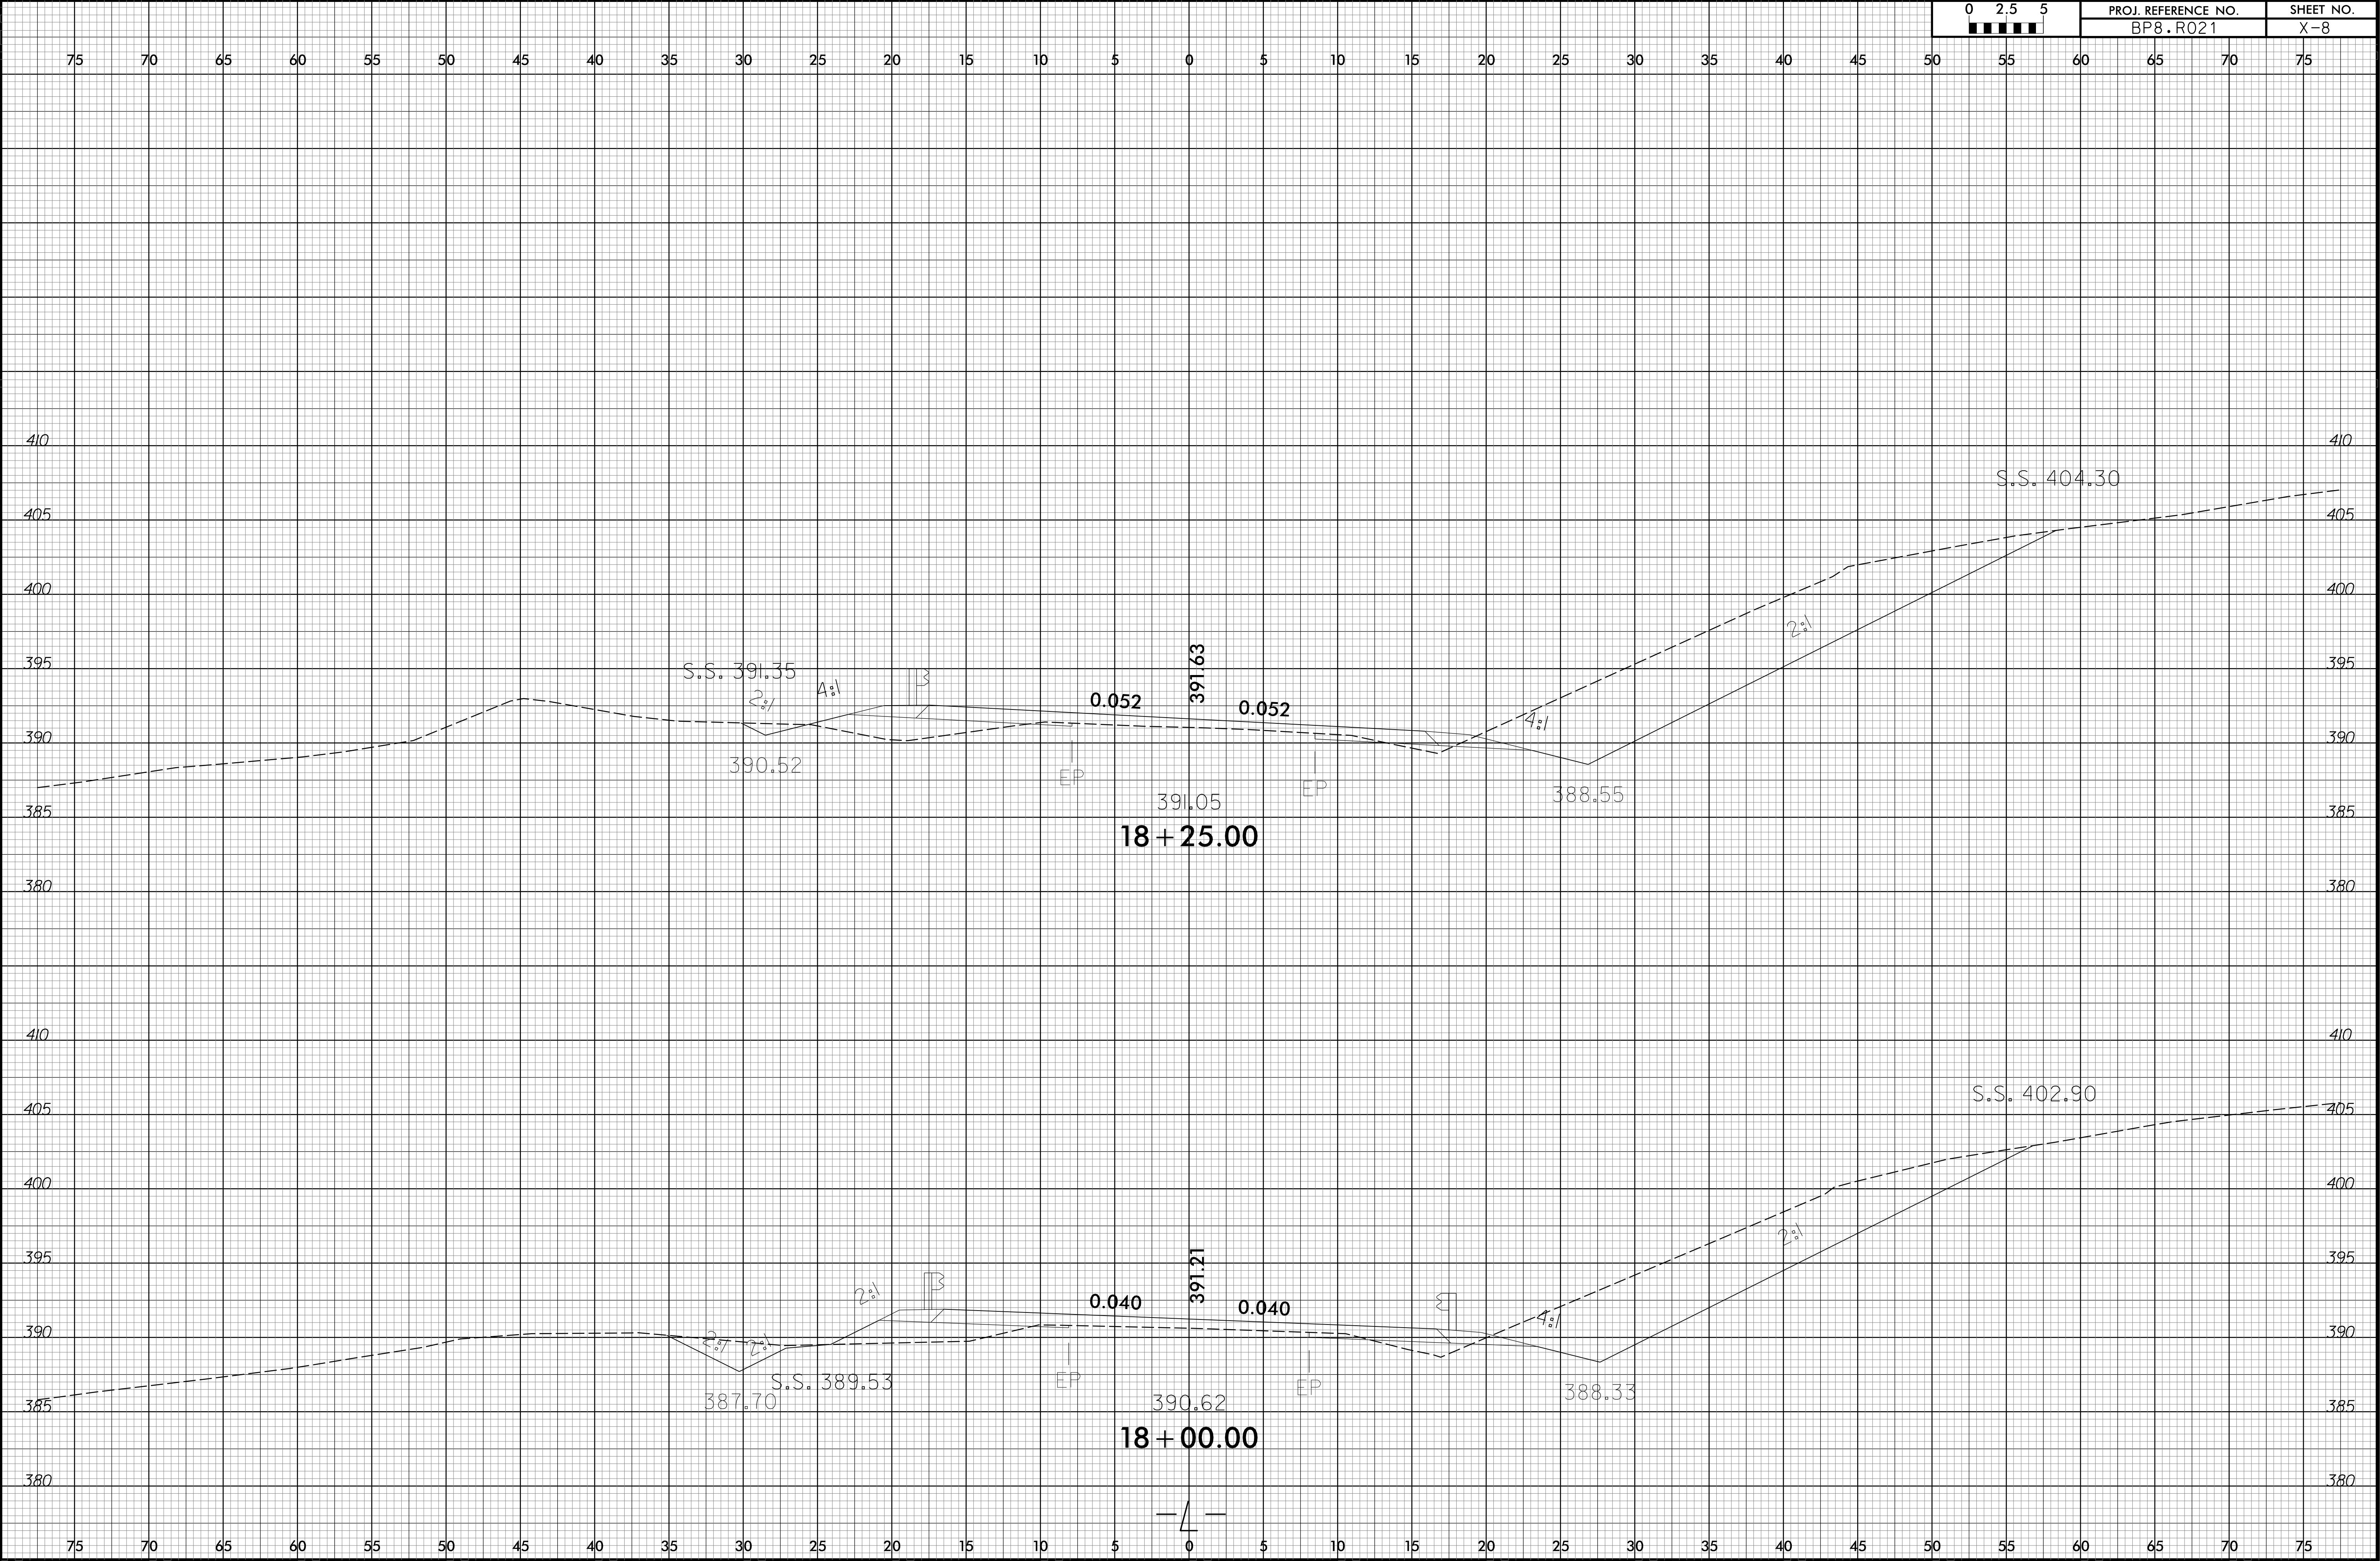


6/23/16

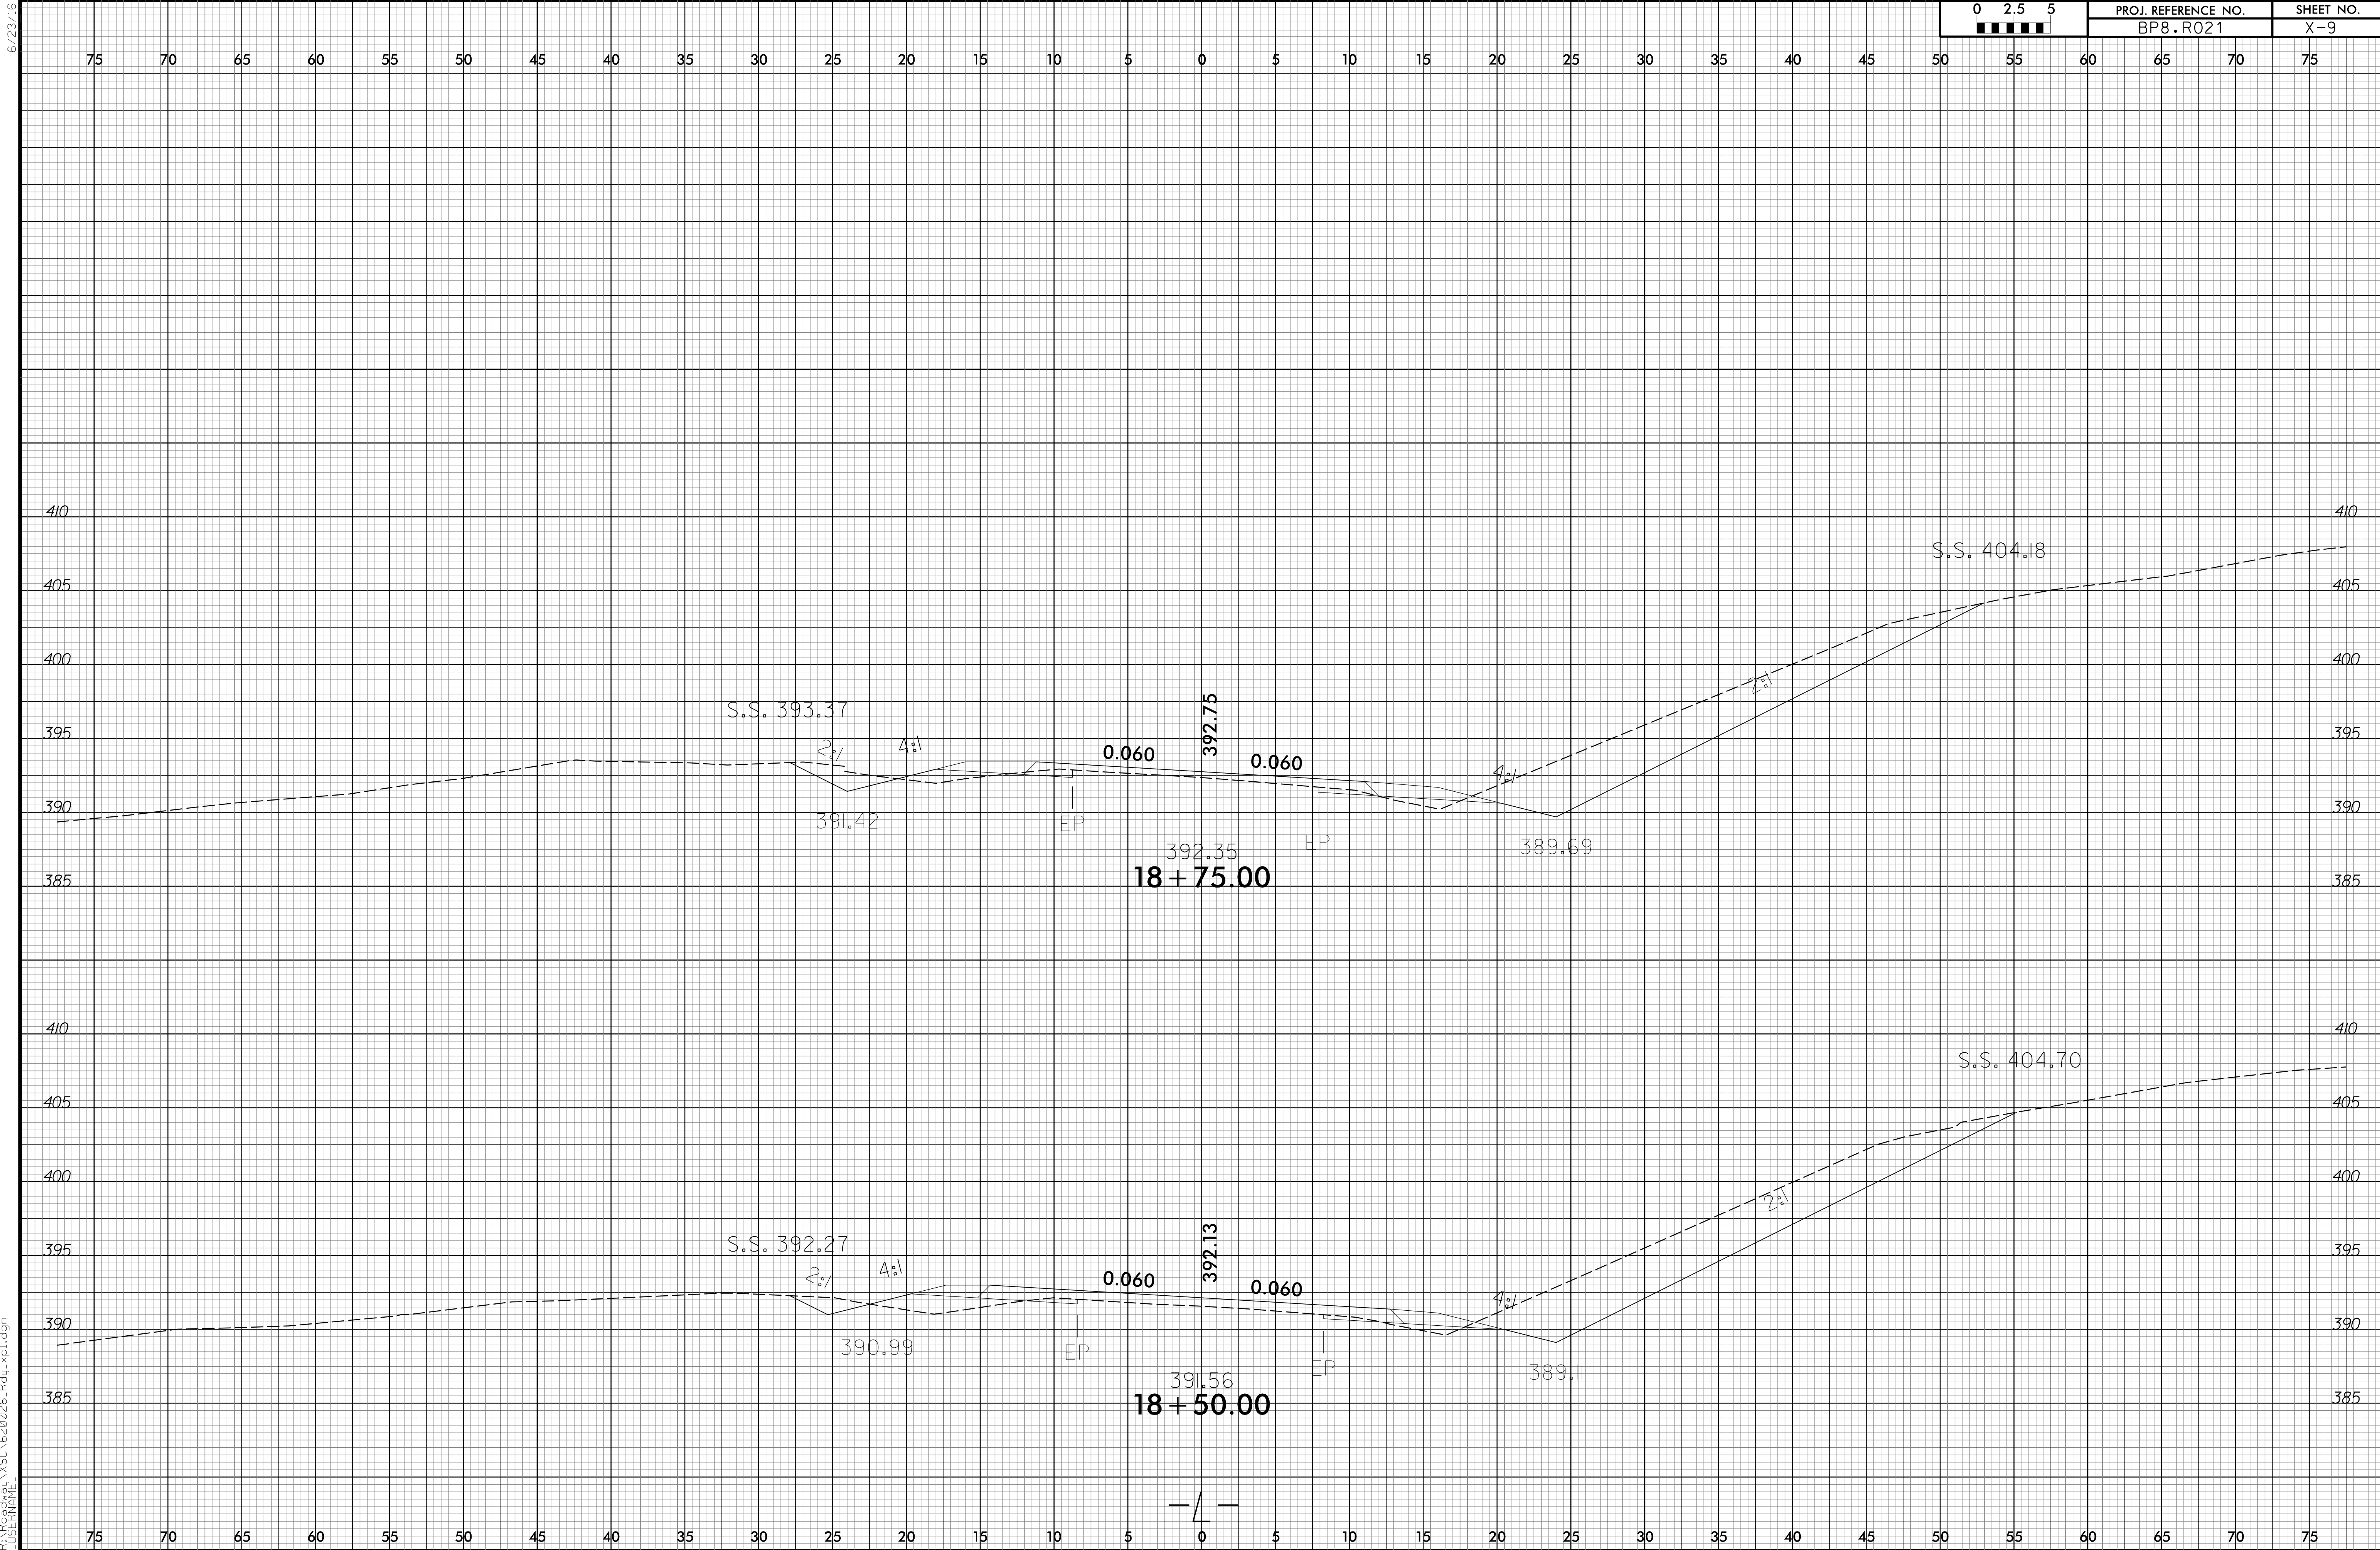


6/23/16

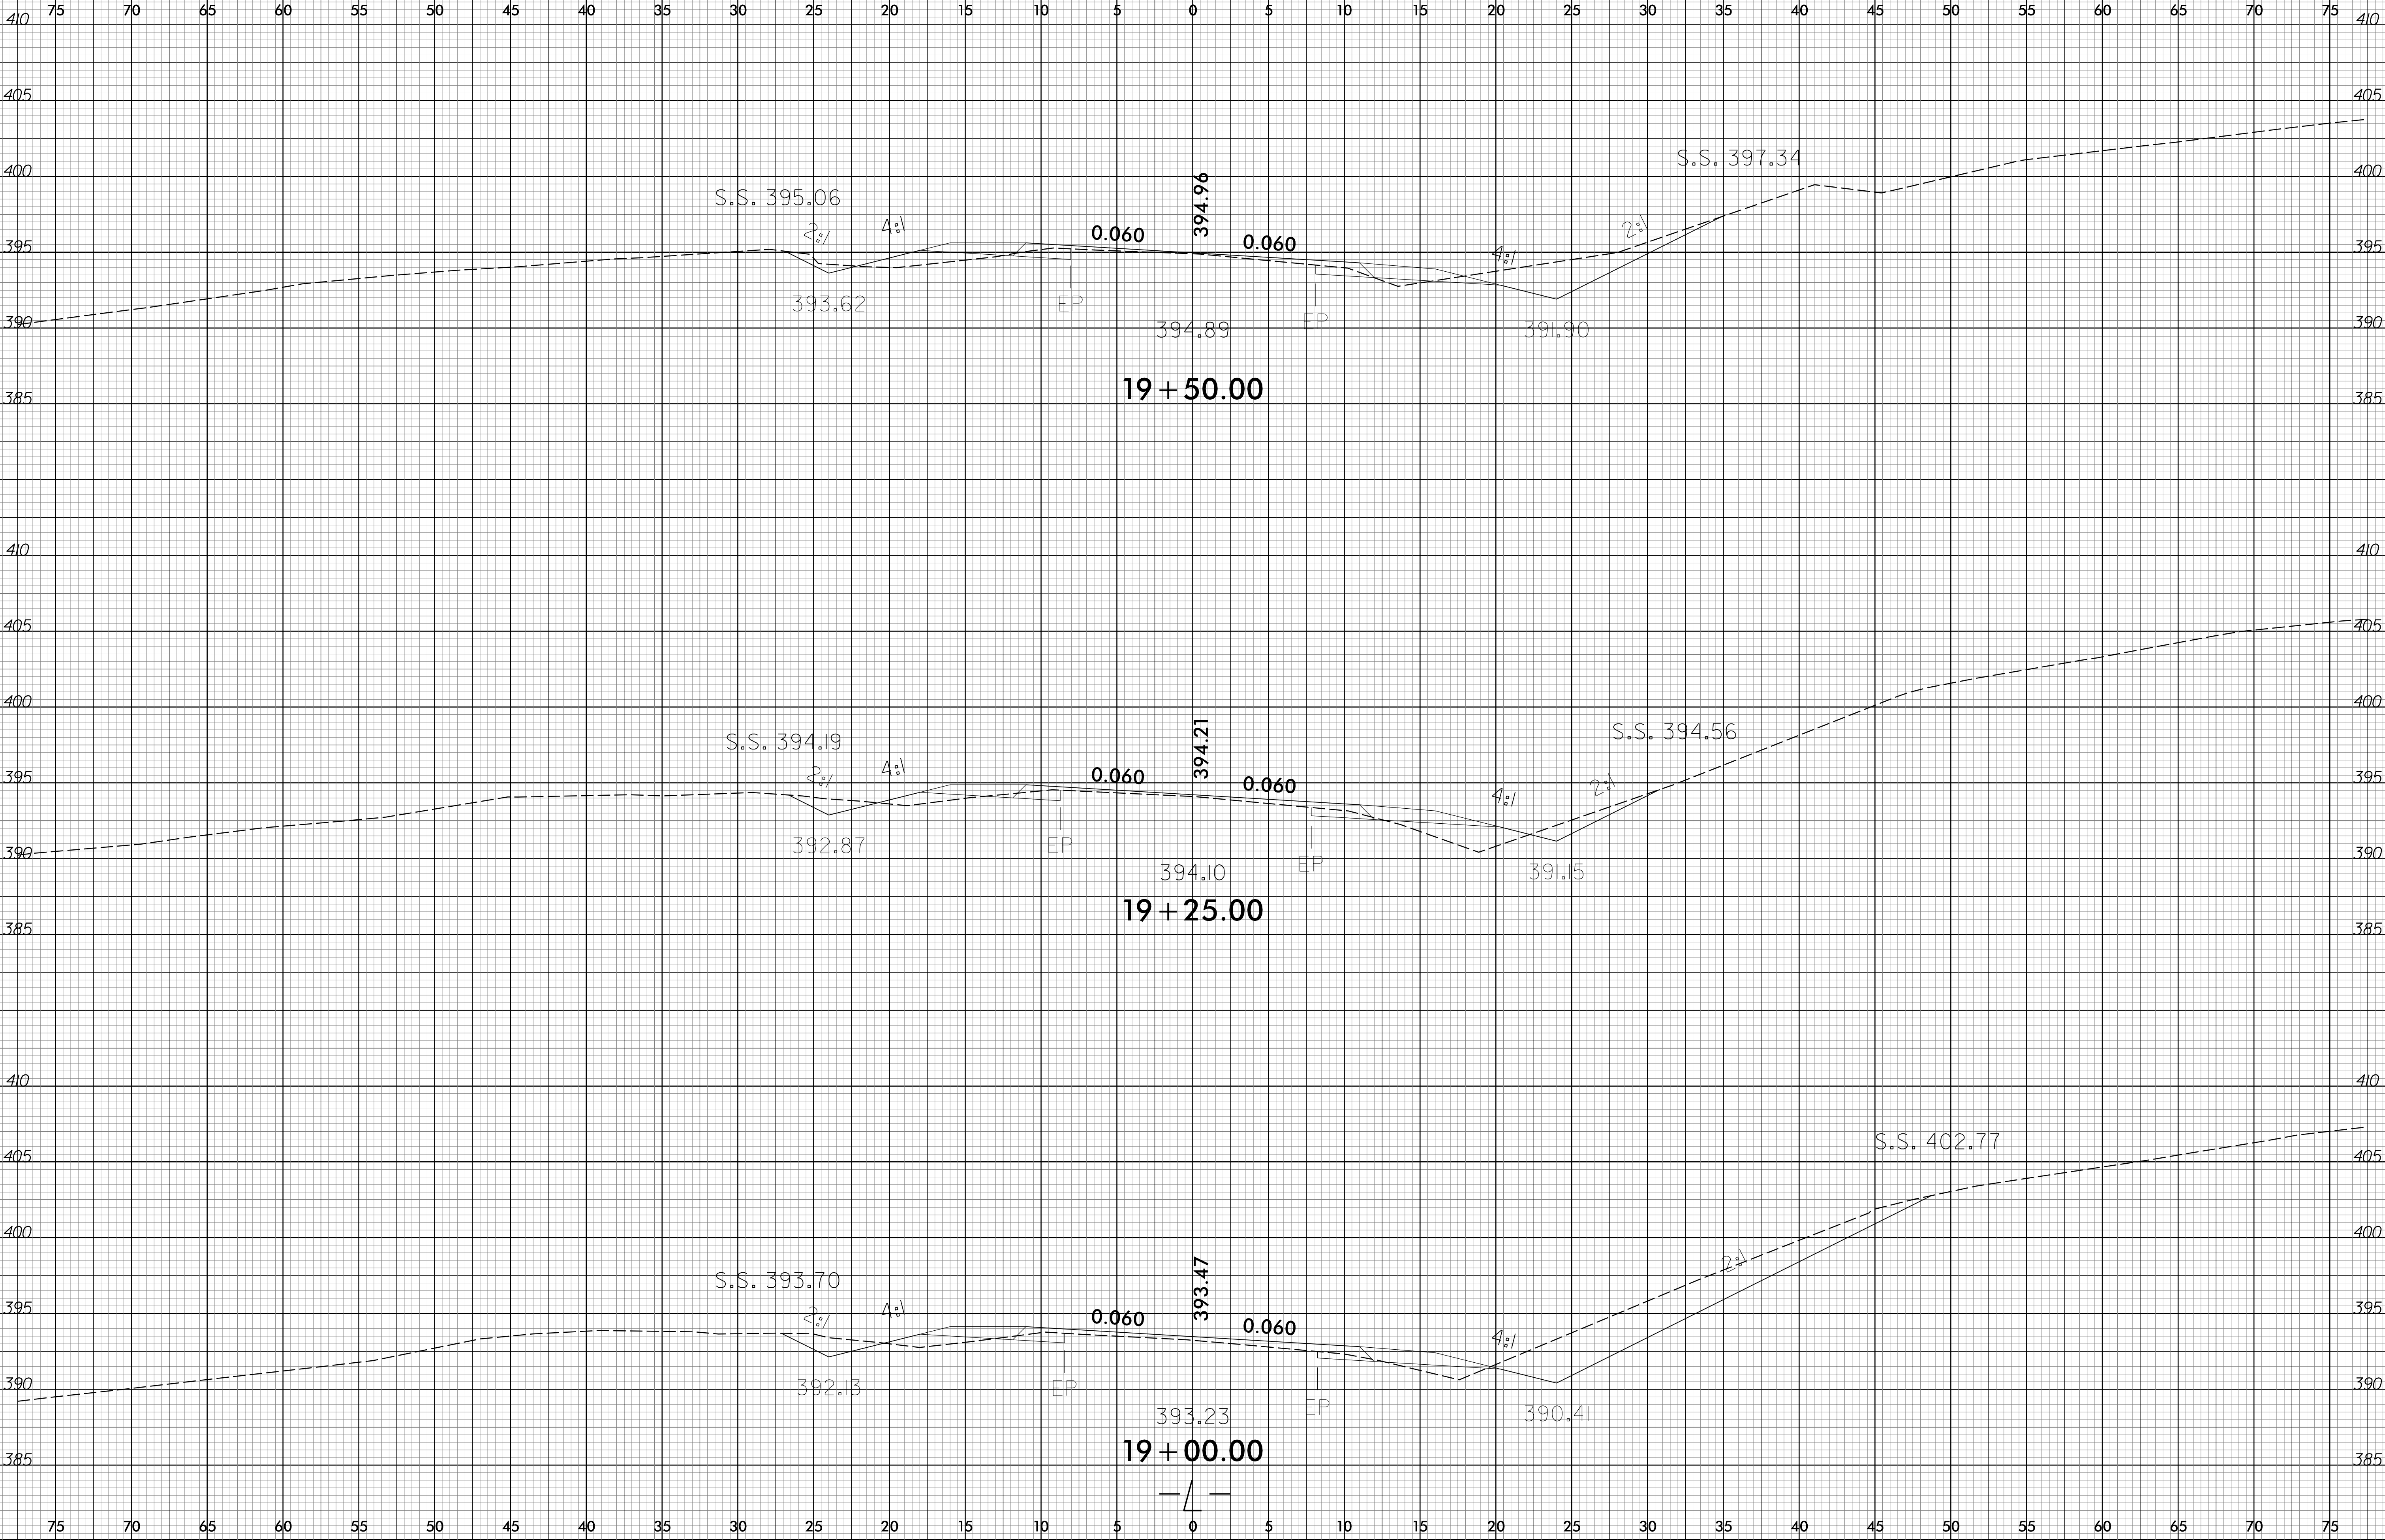


6/23/16

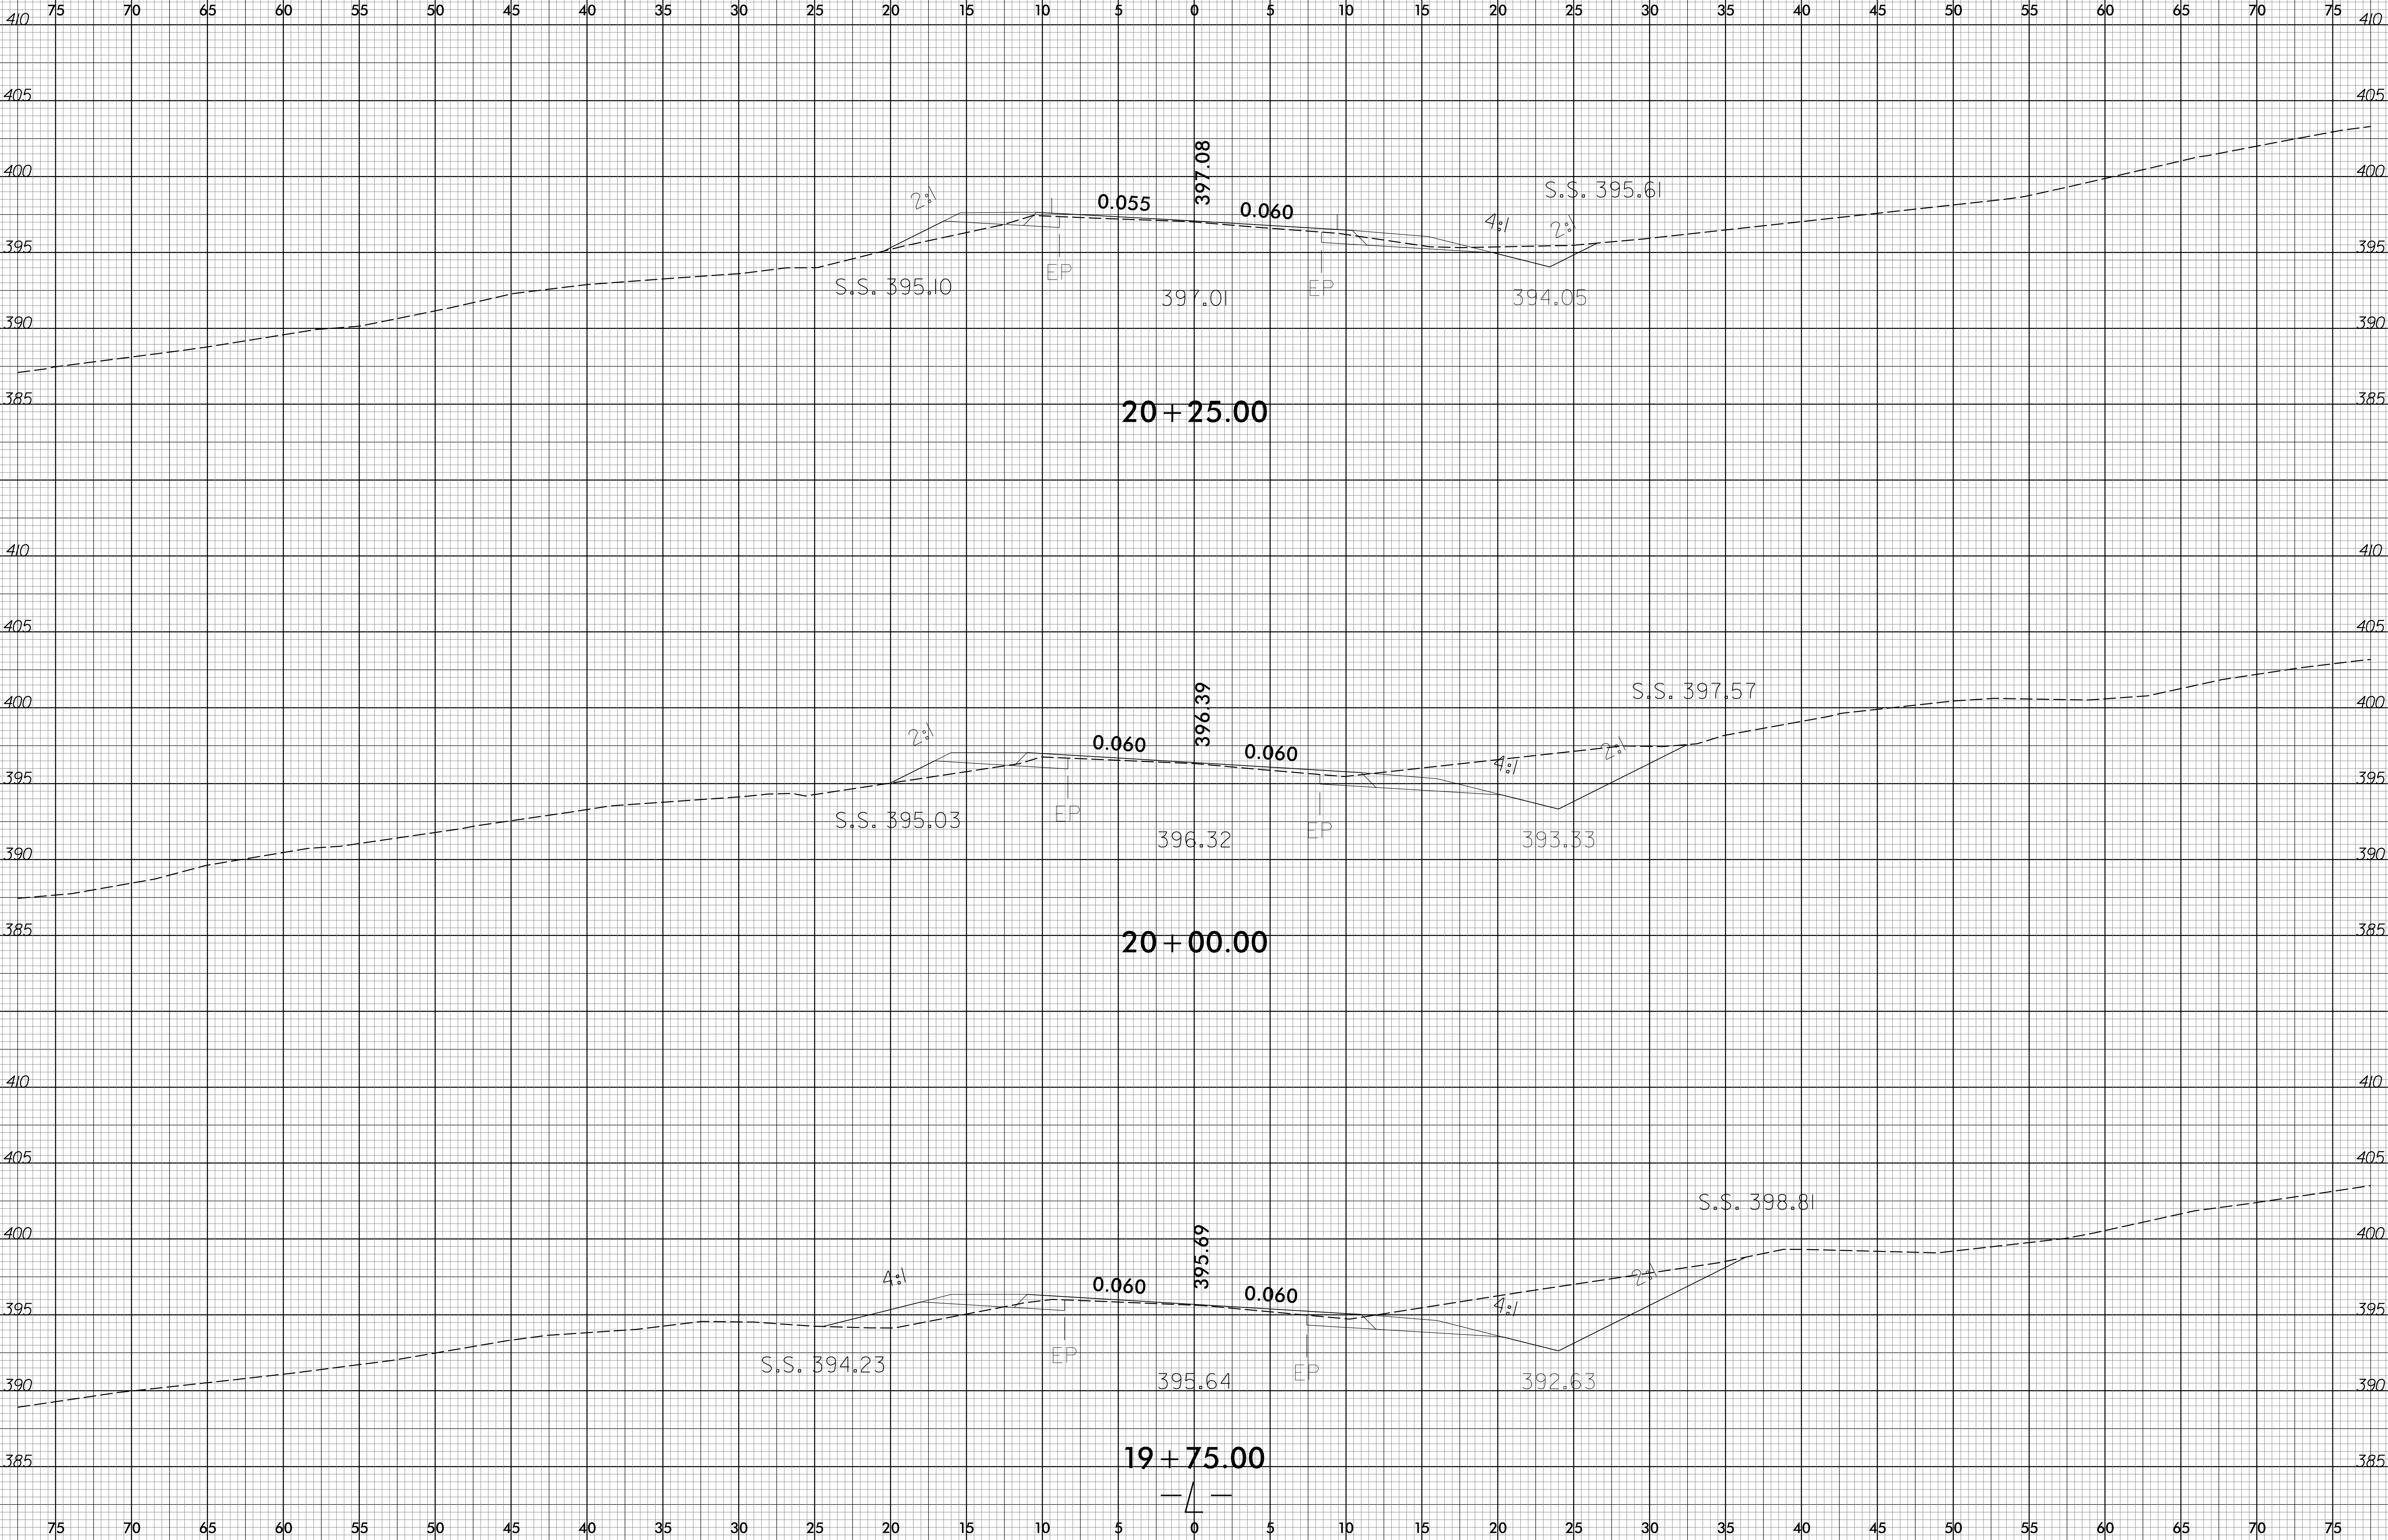

6/23/16

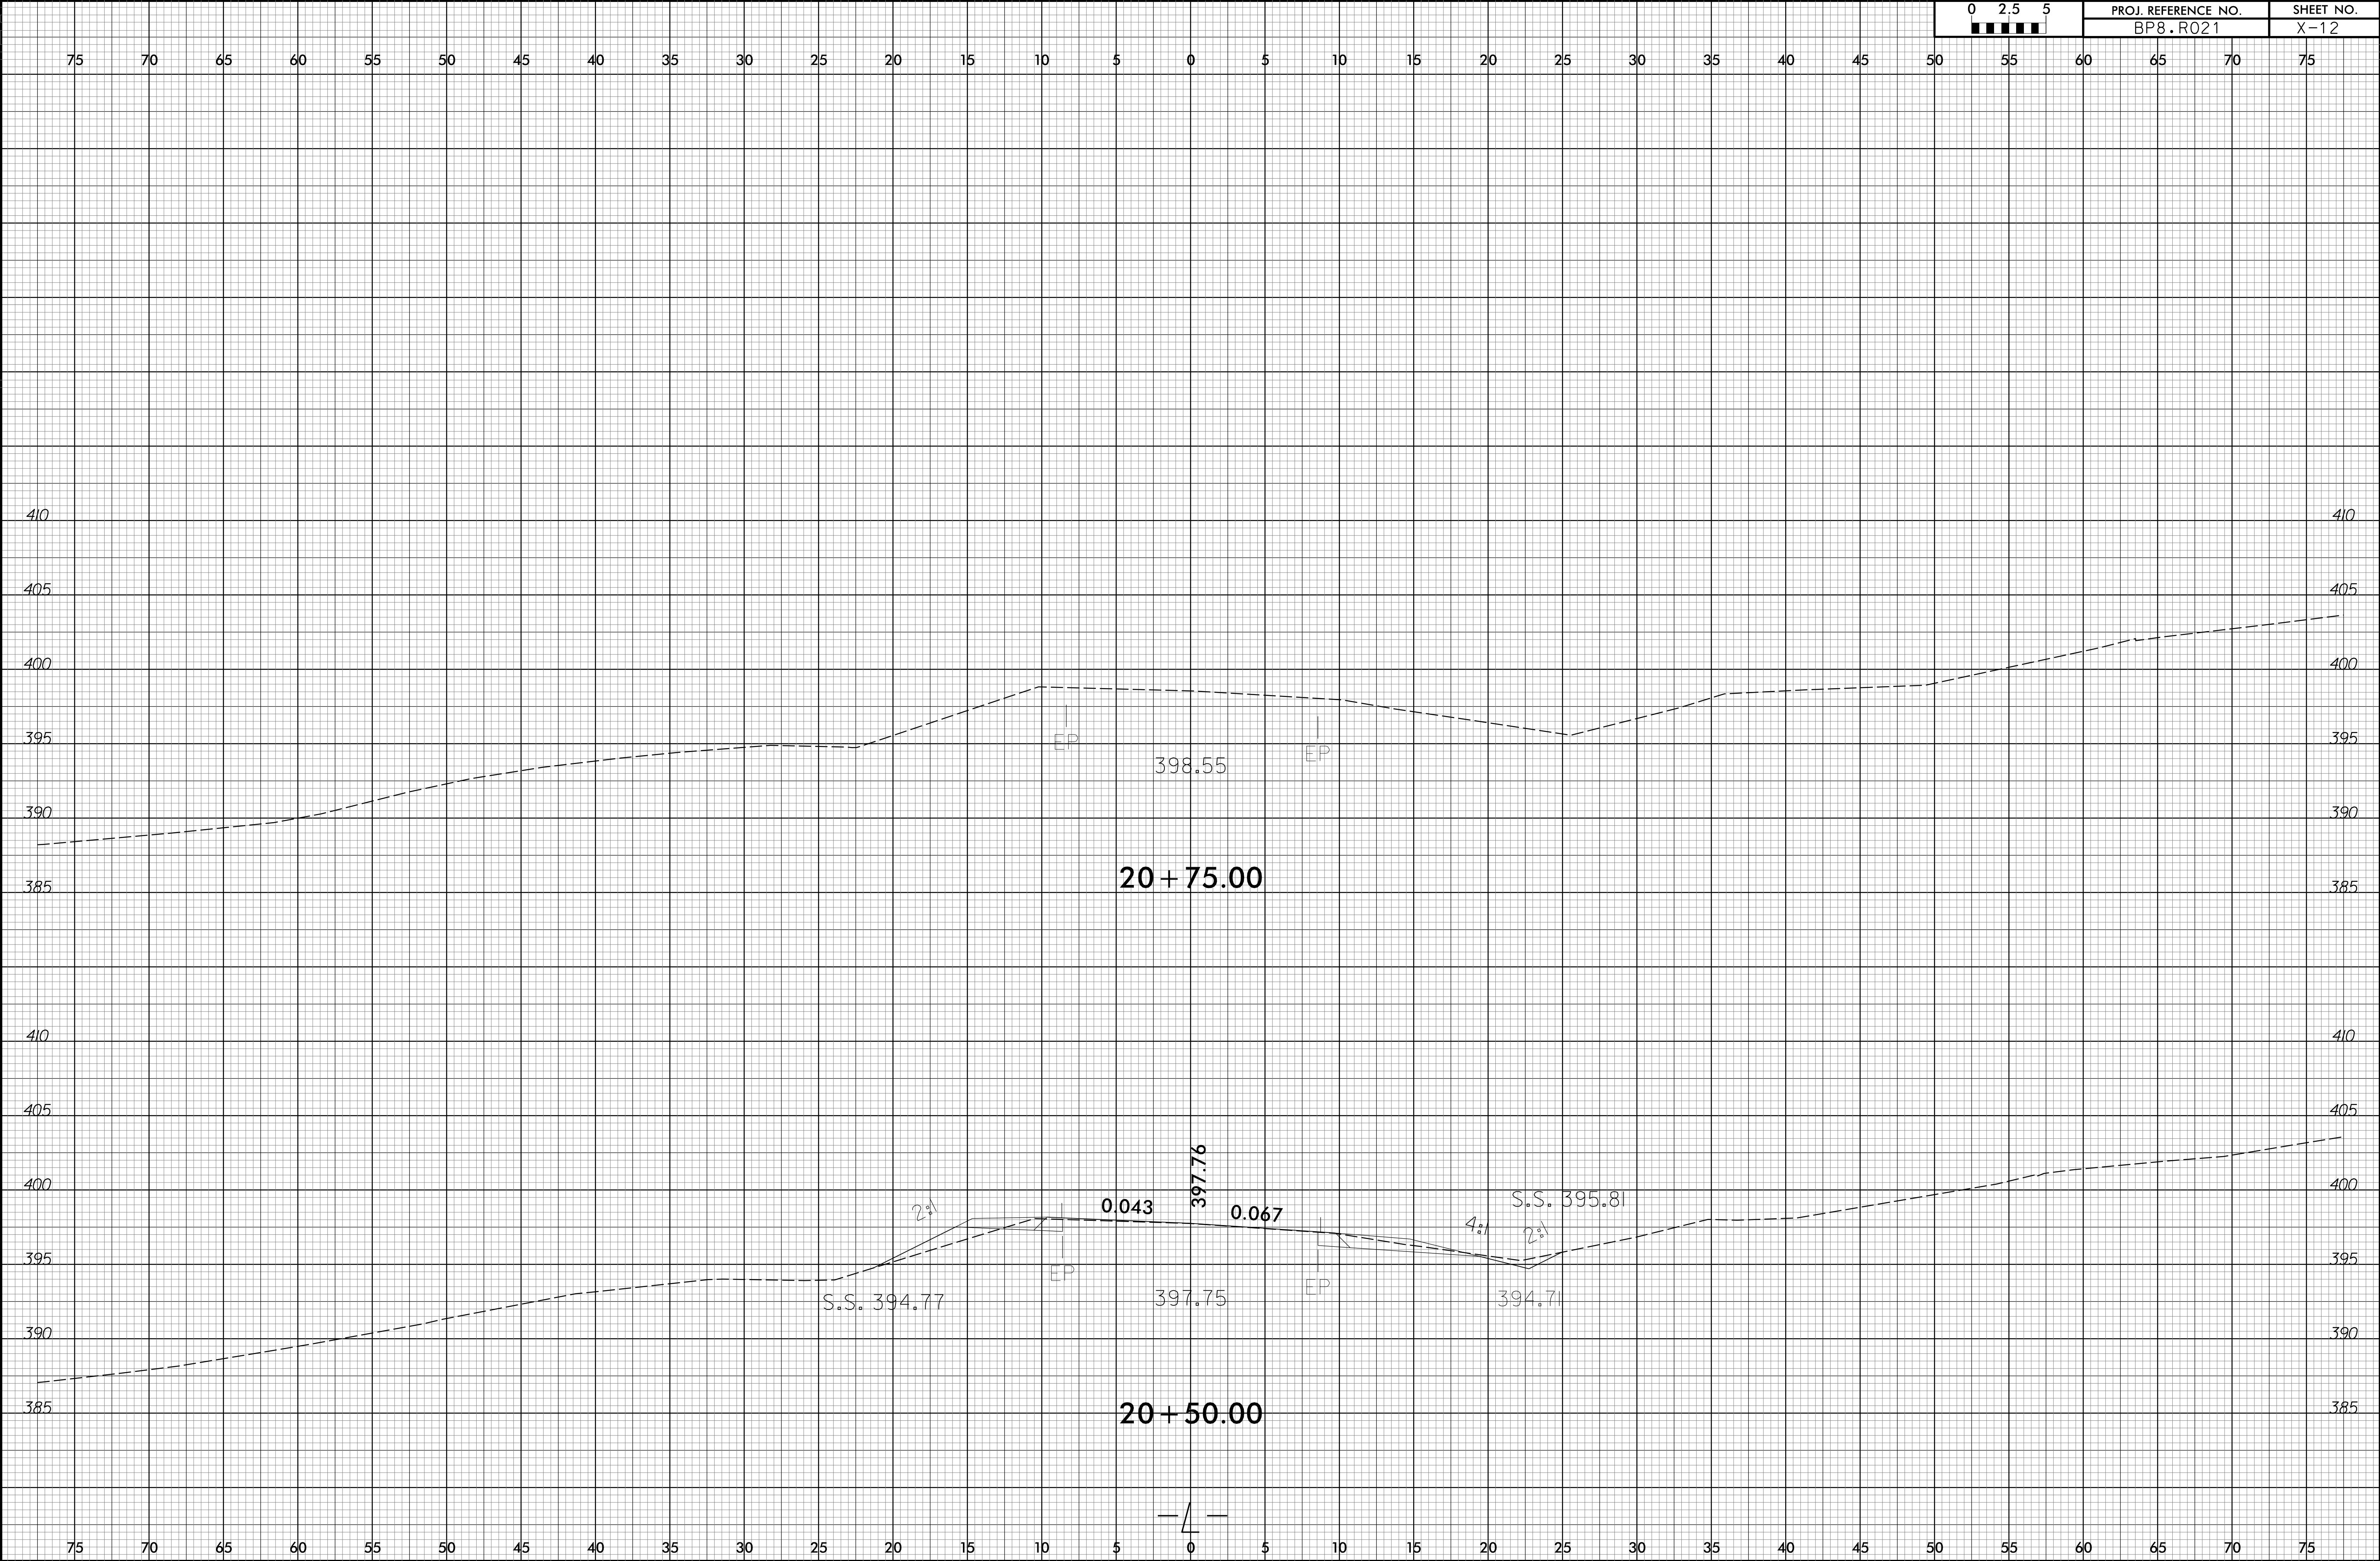

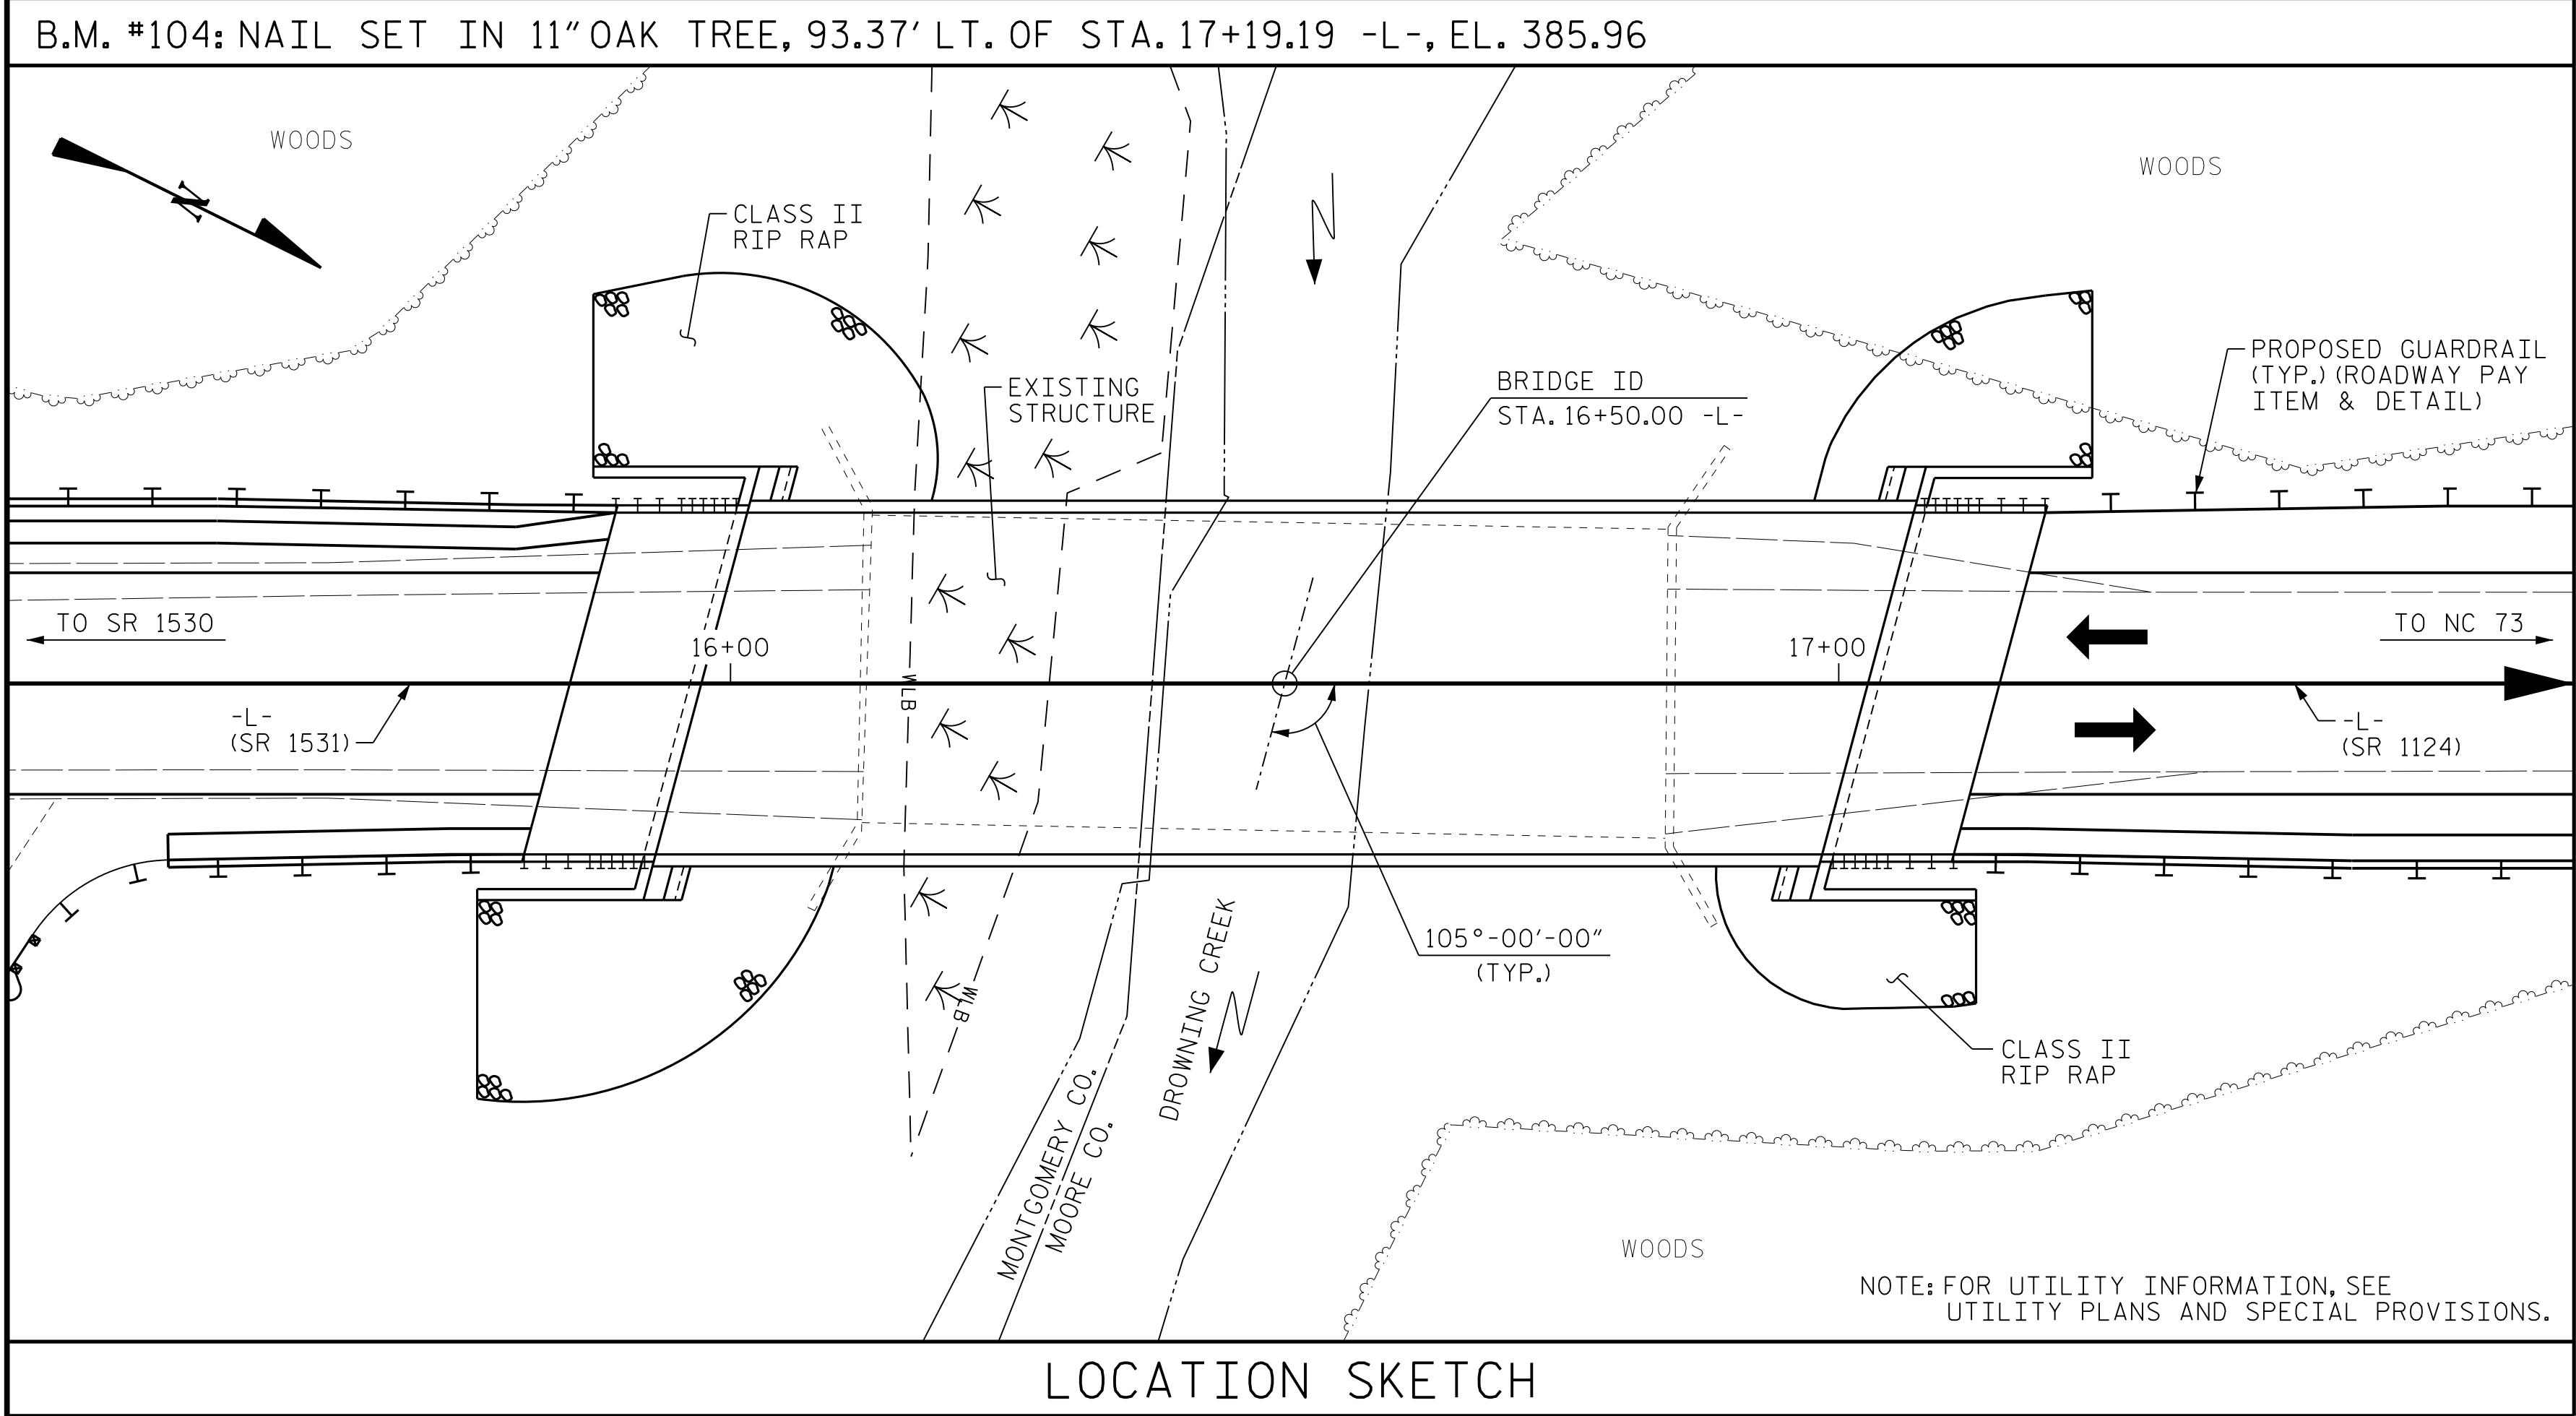

NOTES

ASSUMED LIVE LOAD = HL 93 OR ALTERNATE LOADING.

THIS BRIDGE HAS BEEN DESIGNED IN ACCORDANCE WITH THE AASHTO LRFD BRIDGE DESIGN SPECIFICATIONS.

THIS BRIDGE IS LOCATED IN SEISMIC ZONE 2.

FOR OTHER DESIGN DATA AND GENERAL NOTES, SEE SHEET SN.

FOR EROSION CONTROL MEASURES, SEE EROSION CONTROL PLANS.

INASMUCH AS THE PAINT SYSTEM ON THE EXISTING STRUCTURAL STEEL CONTAINS LEAD, THE CONTRACTOR'S ATTENTION IS DIRECTED TO ARTICLE 107-1 OF THE STANDARD SPECIFICATIONS. ANY COSTS RESULTING FROM COMPLIANCE WITH APPLICABLE STATE OR FEDERAL REGULATIONS PERTAINING TO HANDLING OF MATERIALS CONTAINING LEAD BASED PAINT SHALL BE INCLUDED IN THE BID PRICE FOR "REMOVAL OF EXISTING STRUCTURE AT STATION 16+50.00 -L-."

THE EXISTING STRUCTURE CONSISTING OF THREE SPANS (1 @ 24'-4", 1 @ 25'-1" AND 1 @ 24'-4"), WITH ASPHALT WEARING SURFACE ON STEEL PLANK DECK AND STEEL I-BEAMS AND A CLEAR ROADWAY WIDTH OF 28'-3" ON STEEL I-BEAM CAPS AND MASS CONCRETE ABUTMENTS; TIMBER CAP WITH TIMBER PILE AND CONCRETE SILL INTERIOR BENTS AND LOCATED AT THE SITE OF THE PROPOSED STRUCTURE SHALL BE REMOVED IN ITS ENTIRETY, EXCEPT METAL RAILS AND POSTS AND INTERIOR BENT CONCRETE FOOTINGS AS NOTED ON GENERAL DRAWING SHEET 1 OF 2. THE EXISTING BRIDGE IS PRESENTLY POSTED FOR LOAD LIMIT. FOR REMOVAL OF EXISTING STRUCTURE, SEE SPECIAL PROVISIONS.

THE SUBSTRUCTURE OF THE EXISTING BRIDGE INDICATED ON THE PLANS IS FROM THE BEST INFORMATION AVAILABLE. THIS INFORMATION IS SHOWN FOR THE CONVENIENCE OF THE CONTRACTOR. THE CONTRACTOR SHALL HAVE NO CLAIM WHATSOEVER AGAINST THE DEPARTMENT OF TRANSPORTATION FOR ANY DELAYS OR ADDITIONAL COST INCURRED BASED ON DIFFERENCES BETWEEN THE EXISTING BRIDGE SUBSTRUCTURE SHOWN ON THE PLANS AND THE ACTUAL CONDITIONS AT THE PROJECT SITE.

REMOVAL OF THE EXISTING BRIDGE SHALL BE PERFORMED IN A MANNER THAT PREVENTS DEBRIS FROM FALLING INTO THE WATER. THE CONTRACTOR SHALL SUBMIT DEMOLITION PLANS FOR REVIEW AND REMOVE THE BRIDGE IN ACCORDANCE WITH ARTICLE 402-2 OF THE STANDARD SPECIFICATIONS.

THE MATERIAL SHOWN IN THE CROSS-HATCHED AREA ON SHEET S-1 SHALL BE EXCAVATED FOR A DISTANCE OF 40 FT. EACH SIDE OF CENTERLINE ROADWAY AS DIRECTED BY THE ENGINEER. THIS WORK WILL BE PAID FOR AT THE CONTRACT LUMP SUM PRICE FOR UNCLASSIFIED STRUCTURE EXCAVATION. SEE SECTION 412 OF THE STANDARD SPECIFICATIONS.

ASPHALT WEARING SURFACE IS INCLUDED IN THE ROADWAY QUANTITY. SEE ROADWAY QUANTITIES.

THIS STRUCTURE HAS BEEN DESIGNED IN ACCORDANCE WITH "HEC 18- EVALUATING SCOUR AT BRIDGES".

FOR SUBMITTAL OF WORKING DRAWINGS, SEE SPECIAL PROVISIONS.

FOR FALSEWORK AND FORMWORK, SEE SPECIAL PROVISIONS.

FOR CRANE SAFETY, SEE SPECIAL PROVISIONS.

FOR GROUT FOR STRUCTURES, SEE SPECIAL PROVISIONS.

FOR ASBESTOS ASSESSMENT, SEE SPECIAL PROVISIONS.


FOR FOUNDATION NOTES, SEE "PILE FOUNDATION TABLES" SHEET.

TOTAL BILL OF MATERIAL


	REMOVAL OF EXISTING STRUCTURE	ASBESTOS ASSESSMENT	PILE EXCAVATION IN SOIL	PILE EXCAVATION NOT IN SOIL	UNCLASSIFIED STRUCTURE EXCAVATION	CLASS A CONCRETE	BRIDGE APPROACH SLABS	REINFORCING STEEL	PILE DRIVING EQUIPMENT SETUP FOR HP 12 X 53 STEEL PILES	HP 12 X 53 STEEL PILES		TWO BAR METAL RAIL	1'-2" X 2'-10 ³ / ₈ " CONCRETE PARAPET	RIP RAP CLASS II (2'-0" THICK)	GEOTEXTILE FOR DRAINAGE	ELASTOMERIC BEARINGS	3'-0" X 3'-3" PRESTRESSED CONCRETE BOX BEAMS	
	LUMP SUM	LUMP SUM	LIN. FT.	LIN. FT.	LUMP SUM	CU. YDS.	LUMP SUM	LBS.	EACH	NO.	LIN. FT.	LIN. FT.	LIN. FT.	TON	SQ. YDS.	LUMP SUM	NO.	LIN. FT.
SUPERSTRUCTURE							LUMP SUM					194.38	210.00			LUMP SUM	11	1155.00
END BENT 1			46.1	21.0		29.7		4,699	7	7	105			216	240			
END BENT 2			67.9	21.0	LUMP SUM	29.7		4,699	7	7	125			132	146			
TOTAL	LUMP SUM	LUMP SUM	114.0	42.0	LUMP SUM	59.4	LUMP SUM	9,398	14	14	230	194.38	210.00	348	386	LUMP SUM	11	1155.00

PROJECT NO. BP8.R021
MOORE/MONTGOMERY COUNTY
STATION: 16+50.00 -L-

SHEET 2 OF 2

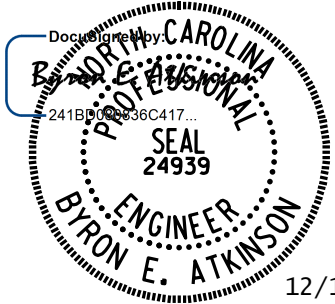

DOCUMENT NOT CONSIDERED FINAL
UNLESS ALL SIGNATURES COMPLETED

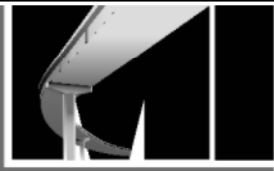

MI ENGINEERING
1011 SCHAUB DRIVE, SUITE 100
RALEIGH, NC 27606
(919) 851-6606
FIRM PE NUMBER : P-0671

STATE OF NORTH CAROLINA
DEPARTMENT OF TRANSPORTATION
RALEIGH

GENERAL DRAWING

FOR BRIDGE ON SR 1124/SR 1531
OVER DROWNING CREEK
BETWEEN SR 1530 & NC 73

REVISIONS

NO.	BY:	DATE:	NO.	BY:	DATE:
1			3		
2			4		

SHEET NO.
S-2
TOTAL SHEETS
19

DRAWN BY : B.E. LANNING DATE : 12/2024
CHECKED BY : B.E. ATKINSON DATE : 12/2024
DESIGN ENGINEER OF RECORD : B.E. ATKINSON DATE : 12/2024

SUMMARY OF PILE INFORMATION/INSTALLATION

(Blank entries indicate item is not applicable to structure)

End Bent/ Bent No, Pile(s) #(-#) (e.g., "Bent 1, Piles 1-5")	Factored Resistance per Pile TONS	Pile Cut-Off (Top of Pile) Elevation FT	Estimated Pile Length per Pile FT	Scour Critical Elevation FT	Driven Piles			Predrilling for Piles*			Drilled-In Piles		
					Min Pile Tip (Tip No Higher Than) Elev FT	Required Driving Resistance (RDR)** per Pile TONS	Total Pile Redrives Quantity EACH	Predrilling Length per Pile Lin FT	Predrilling Elevation (Elev Not To Predrill Below) FT	Maximum Predrilling Dia INCHES	Pile Excavation (Bottom of Hole) Elev FT	Pile Exc Not In Soil per Pile Lin FT	Pile Exc In Soil per Pile Lin FT
End Bent No.1, Pile 1	113	386.1	15								377.0 +/-	3.0	5.1
End Bent No.1, Pile 2	113	386.0	15								376.0 +/-	3.0	4.9
End Bent No.1, Pile 3	113	385.9	15								375.0 +/-	3.0	5.7
End Bent No.1, Pile 4	113	385.8	15								374.0 +/-	3.0	6.4
End Bent No.1, Pile 5	113	385.7	15								373.0 +/-	3.0	7.2
End Bent No.1, Pile 6	113	385.6	15								373.0 +/-	3.0	8.0
End Bent No.1, Pile 7	113	385.5	15								372.0 +/-	3.0	8.8
End Bent No.2, Pile 1	113	385.5	20								369.0 +/-	3.0	11.5
End Bent No.2, Pile 2	113	385.4	20								370.0 +/-	3.0	10.9
End Bent No.2, Pile 3	113	385.3	20								370.0 +/-	3.0	10.3
End Bent No.2, Pile 4	113	385.2	20								371.0 +/-	3.0	9.7
End Bent No.2, Pile 5	113	385.1	15								372.0 +/-	3.0	9.1
End Bent No.2, Pile 6	113	385.0	15								372.0 +/-	3.0	8.5
End Bent No.2, Pile 7	113	384.9	15								373.0 +/-	3.0	7.9

*Predrilling for Piles is required for end bents/bents with a predrilling length and at the Contractor's option for end bents/bents with predrilling information but no predrilling length.

**RDR =
$$\frac{\text{Factored Resistance} + \text{Factored Downdrag Load} + \text{Factored Dead Load}}{\text{Dynamic Resistance Factor}} + \text{Nominal Downdrag Resistance} + \frac{\text{Nominal Scour Resistance}}{\text{Scour Resistance Factor}}$$

PILE DESIGN INFORMATION

(Blank entries indicate item is not applicable to structure)


End Bent/ Bent No, Pile(s) #(-#) (e.g., "Bent 1, Piles 1-5")	Factored Axial Load per Pile TONS	Factored Downdrag Load per Pile TONS	Factored Dead Load* per Pile TONS	Dynamic Resistance Factor	Nominal Downdrag Resistance per Pile TONS	Nominal Scour Resistance per Pile TONS	Scour Resistance Factor (Default = 1.00)
End Bent No.1	113			0.60			1.00
End Bent No.2	113			0.60			1.00

*Factored Dead Load is factored weight of pile above the ground line.

NOTES:


1. THE PILE FOUNDATION TABLES ARE BASED ON THE BRIDGE SUBSTRUCTURE DESIGN AND FOUNDATION RECOMMENDATIONS SEALED BY A NORTH CAROLINA PROFESSIONAL ENGINEER (THOMAS J. DAILY, PE AND 045672) ON 08-28-2023.
2. TOTAL PILE DRIVING EQUIPMENT SETUP QUANTITY (NOT SHOWN IN PILE FOUNDATION TABLES) EQUALS THE NUMBER OF DRIVEN PILES, I.E., THE NUMBER OF PILES WITH A REQUIRED DRIVING RESISTANCE.
3. THE ENGINEER WILL DETERMINE THE NEED FOR PDA TESTING AND PIPE PILE PLATES WHEN PDA'S OR PLATES MAY BE REQUIRED."
4. FOR PILES, SEE PILES PROVISION AND SECTION 450 OF THE STANDARD SPECIFICATIONS.
5. FILL HOLES FOR PILE EXCAVATION AT END BENT NO.1 AND END BENT NO.2 WITH CONCRETE OR GROUT.
6. INSTALL DRILLED-IN H-PILES AT END BENT NO.1 AND END BENT NO.2 WITH AT LEAST 3 FEET OF PENETRATION INTO CRYSTALLINE ROCK.

PROJECT NO. BP8.R021
MOORE/MONTGOMERY COUNTY
STATION: 16+50.00 -L-

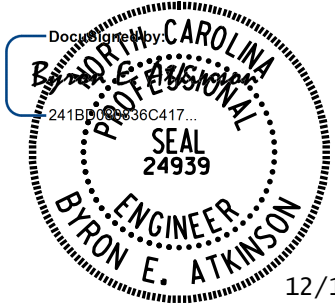

12/18/2024

DOCUMENT NOT CONSIDERED FINAL
UNLESS ALL SIGNATURES COMPLETED

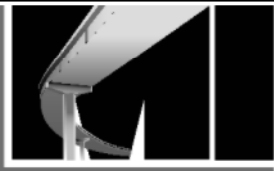

MI ENGINEERING
1011 SCHAUB DRIVE, SUITE 100
RALEIGH, NC 27606
(919) 851-6606
FIRM PE NUMBER : P-0671

STATE OF NORTH CAROLINA
DEPARTMENT OF TRANSPORTATION
RALEIGH

PILE
FOUNDATION
TABLES

REVISIONS

NO.	BY:	DATE:	NO.	BY:	DATE:
1			3		
2			4		

SHEET NO.
S-3
TOTAL
SHEETS
19

DRAWN BY : B.E. LANNING DATE : 12/2024
CHECKED BY : B.E. ATKINSON DATE : 12/2024
DESIGN ENGINEER OF RECORD : B.E. ATKINSON DATE : 12/2024

12/18/2024
2:53:20 PM
User: blanning
Filename: N:\NC Bridges\W21021.CH Eng.Moore 26 Br-.Rep\BP8R021\Structures\401.007.BP8R021.SMU.LRFR.L620026.dgn

LOAD AND RESISTANCE FACTOR RATING (LRFD) SUMMARY FOR PRESTRESSED CONCRETE GIRDERS																								
LEVEL	VEHICLE	WEIGHT (W) (TONS)	CONTROLLING LOAD RATING	MINIMUM RATING FACTORS (RF)	TONS = W X RF	STRENGTH I LIMIT STATE											SERVICE III LIMIT STATE					COMMENT NUMBER		
						LIVELOAD FACTORS	MOMENT				SHEAR			LIVELOAD FACTORS	MOMENT									
							DISTRIBUTION FACTORS (DF)	RATING FACTOR	SPAN	GIRDER LOCATION	DISTANCE FROM LEFT END OF SPAN (ft)	DISTRIBUTION FACTORS (DF)	RATING FACTOR		SPAN	GIRDER LOCATION	DISTANCE FROM LEFT END OF SPAN (ft)	DISTRIBUTION FACTORS (DF)	RATING FACTOR	SPAN	GIRDER LOCATION		DISTANCE FROM LEFT END OF SPAN (ft)	
DESIGN LOAD RATING	HL-93(Inv)	--	①	1.55	--	1.75	0.205	1.83	A	E	51.7	0.579	1.55	A	E	10.3	0.80	0.204	1.70	A	I	51.7		
	HL-93(0pr)	--	--	2.07	--	1.35	0.205	2.38	A	E	51.7	0.579	2.07	A	E	10.3	N/A	--	--	--	--	--		
	HS-20(Inv)	36.00	②	2.15	77.40	1.75	0.205	2.58	A	E	51.7	0.579	2.15	A	E	10.3	0.80	0.205	2.39	A	E	51.7		
	HS-20(0pr)	36.00	--	2.85	102.60	1.35	0.205	3.34	A	E	51.7	0.579	2.85	A	E	10.3	N/A	--	--	--	--	--		
LEGAL LOAD RATING	SV	SNSH	13.50	--	5.69	76.82	1.40	0.205	7.69	A	E	51.7	0.579	7.04	A	E	10.3	0.80	0.205	5.69	A	E	51.7	
		SNGARBS2	20.00	--	4.11	82.20	1.40	0.205	5.55	A	E	51.7	0.579	4.87	A	E	10.3	0.80	0.205	4.11	A	E	51.7	
		SNAGRIS2	22.00	--	3.84	84.48	1.40	0.205	5.18	A	E	51.7	0.579	4.47	A	E	10.3	0.80	0.205	3.84	A	E	51.7	
		SNCOTTS3	27.25	--	2.83	77.12	1.40	0.205	3.82	A	E	51.7	0.579	3.41	A	E	10.3	0.80	0.205	2.83	A	E	51.7	
		SNAGGRS4	34.93	--	2.31	80.68	1.40	0.205	3.12	A	E	51.7	0.579	2.74	A	E	10.3	0.80	0.205	2.31	A	E	51.7	
		SNS5A	35.55	--	2.26	80.34	1.40	0.205	3.06	A	E	51.7	0.579	2.75	A	E	10.3	0.80	0.205	2.26	A	E	51.7	
		SNS6A	39.95	--	2.06	82.30	1.40	0.205	2.78	A	E	51.7	0.579	2.47	A	E	10.3	0.80	0.205	2.06	A	E	51.7	
		SNS7B	42.00	--	1.96	82.32	1.40	0.205	2.64	A	E	51.7	0.579	2.39	A	E	10.3	0.80	0.205	1.96	A	E	51.7	
	TTST	TNAGRIT3	33.00	--	2.50	82.50	1.40	0.205	3.38	A	E	51.7	0.579	2.99	A	E	10.3	0.80	0.205	2.50	A	E	51.7	
		TNT4A	33.08	--	2.51	83.02	1.40	0.205	3.39	A	E	51.7	0.579	2.93	A	E	10.3	0.80	0.205	2.51	A	E	51.7	
		TNT6A	41.60	--	2.03	84.45	1.40	0.205	2.74	A	E	51.7	0.579	2.51	A	E	10.3	0.80	0.205	2.03	A	E	51.7	
		TNT7A	42.00	--	2.03	85.26	1.40	0.205	2.74	A	E	51.7	0.579	2.47	A	E	10.3	0.80	0.205	2.03	A	E	51.7	
		TNT7B	42.00	--	2.07	86.94	1.40	0.205	2.80	A	E	51.7	0.579	2.35	A	E	10.3	0.80	0.205	2.07	A	E	51.7	
		TNAGRIT4	43.00	--	1.99	85.57	1.40	0.205	2.69	A	E	51.7	0.579	2.28	A	E	10.3	0.80	0.205	1.99	A	E	51.7	
		TNAGT5A	45.00	--	1.89	85.05	1.40	0.205	2.55	A	E	51.7	0.579	2.23	A	E	10.3	0.80	0.205	1.89	A	E	51.7	
		TNAGT5B	45.00	③	1.87	84.15	1.40	0.205	2.53	A	E	51.7	0.579	2.16	A	E	10.3	0.80	0.205	1.87	A	E	51.7	
EMERGENCY VEHICLE (EV)	EV2	28.75	--	2.89	83.09	1.30	0.205	4.20	A	E	51.7	0.579	3.62	A	E	10.3	0.80	0.205	2.89	A	E	51.7		
	EV3	43.00	④	1.90	81.70	1.30	0.205	2.77	A	E	51.7	0.579	2.37	A	E	10.3	0.80	0.205	1.90	A	E	51.7		

LOAD FACTORS:

DESIGN LOAD RATING FACTORS	LIMIT STATE	γ_{DC}	γ_{DW}
	STRENGTH I	1.25	1.50
	SERVICE III	1.00	1.00

NOTES:

MINIMUM RATING FACTORS ARE BASED ON THE STRENGTH I AND SERVICE III LIMIT STATES.
ALLOWABLE STRESSES FOR SERVICE III LIMIT STATE ARE AS REQUIRED FOR DESIGN.

COMMENTS:

1.
2.
3.
4.

CONTROLLING LOAD RATING

① DESIGN LOAD RATING (HL-93)

② DESIGN LOAD RATING (HS-20)


③ LEGAL LOAD RATING **

④ EMERGENCY VEHICLE LOAD RATING **

** SEE CHART FOR VEHICLE TYPE


GIRDER LOCATION

I - INTERIOR GIRDER
EL - EXTERIOR LEFT GIRDER
ER - EXTERIOR RIGHT GIRDER

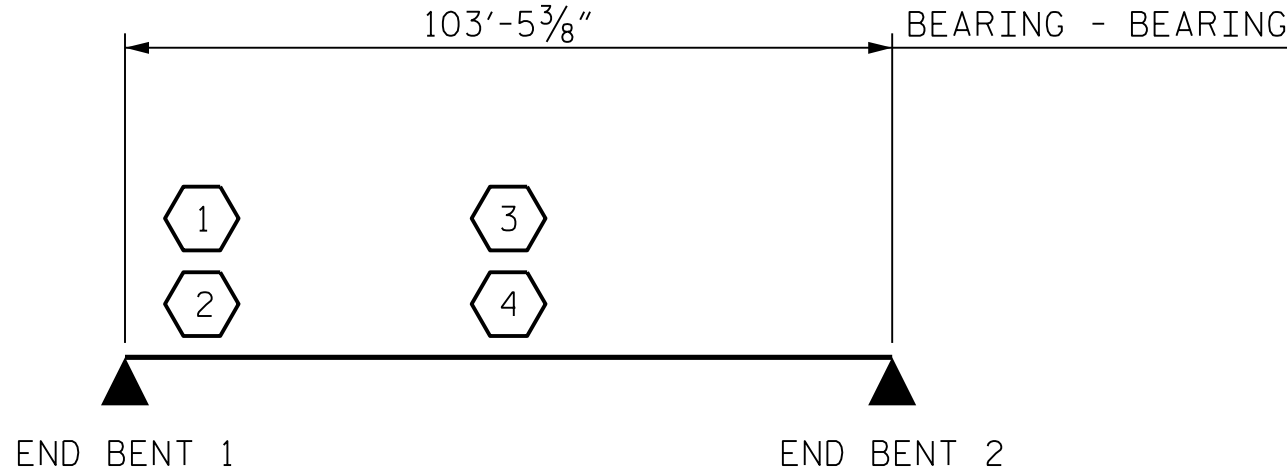

LRFR SUMMARY

PROJECT NO. BP8.R021
MOORE/MONTGOMERY COUNTY
STATION: 16+50.00 -L-

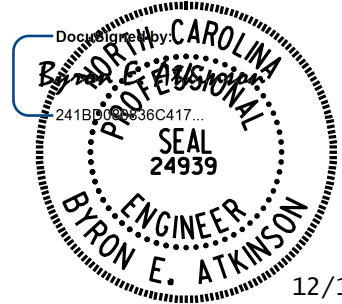

DOCUMENT NOT CONSIDERED FINAL
UNLESS ALL SIGNATURES COMPLETED

MI ENGINEERING
1011 SCHAUB DRIVE, SUITE 100
RALEIGH, NC 27606
(919) 851-6606
FIRM PE NUMBER : P-0671

STATE OF NORTH CAROLINA
DEPARTMENT OF TRANSPORTATION
RALEIGH

LRFR SUMMARY FOR
105' BOX BEAM UNIT
105° SKEW
SPAN A
(NON-INTERSTATE TRAFFIC)

REVISIONS						SHEET NO. S-4
NO.	BY:	DATE:	NO.	BY:	DATE:	
1			3			TOTAL SHEETS 19
2			4			

DRAWN BY : <u>B.E. LANNING</u>	DATE : <u>12/2024</u>
CHECKED BY : <u>B.E. ATKINSON</u>	DATE : <u>12/2024</u>
DESIGN ENGINEER OF RECORD : <u>B.E. ATKINSON</u>	DATE : <u>12/2024</u>

NOTES

ALL PRESTRESSING STRANDS SHALL BE 7-WIRE LOW RELAXATION GRADE 270 STRANDS AND SHALL CONFORM TO AASHTO M203 EXCEPT FOR SAMPLING REQUIREMENTS WHICH SHALL BE IN ACCORDANCE WITH THE STANDARD SPECIFICATIONS.

ALL REINFORCING STEEL CAST WITH THE BOX BEAM SECTIONS SHALL BE GRADE 60 AND SHALL BE INCLUDED IN THE UNIT PRICE BID FOR PRESTRESSED CONCRETE BOX BEAMS.

FLAME CUTTING OF THE TRANSVERSE POST-TENSIONING STRAND IS NOT ALLOWED.

RECESSES FOR TRANSVERSE STRANDS SHALL BE GROUTED AFTER THE TENSIONING OF THE STRANDS.

THE 2 1/2" Ø DOWEL HOLES AT FIXED ENDS OF BOX BEAM SECTIONS SHALL BE FILLED WITH NON-SHRINK GROUT.

THE BACKER RODS SHALL CONFORM TO THE REQUIREMENTS OF TYPE M BOND BREAKER, SEE SECTION 1028 OF THE STANDARD SPECIFICATIONS.

THE TRANSFER OF LOAD FROM THE ANCHORAGES TO THE BOX BEAM UNIT SHALL BE DONE WHEN THE CONCRETE HAS REACHED A COMPRESSIVE STRENGTH OF NOT LESS THAN 5,500 PSI.

ALL REINFORCING STEEL IN THE CONCRETE PARAPETS SHALL BE EPOXY COATED.

PRESTRESSING STRANDS SHALL BE CUT FLUSH WITH THE BOX BEAM UNIT ENDS.

APPLY EPOXY PROTECTIVE COATING TO BOX BEAM UNIT ENDS.

VERTICAL GROOVED CONTRACTION JOINTS, 1/2" IN DEPTH, SHALL BE TOOLED IN ALL EXPOSED FACES OF THE CONCRETE PARAPET AND IN ACCORDANCE WITH ARTICLE 825-10(B) OF THE STANDARD SPECIFICATIONS. A VERTICAL CONTRACTION JOINT SHALL BE LOCATED AT EACH THIRD POINT BETWEEN CONCRETE PARAPET EXPANSION JOINTS. ONLY ONE CONTRACTION JOINT IS REQUIRED AT MIDPOINT OF THE CONCRETE PARAPET SEGMENTS LESS THAN 20 FEET IN LENGTH AND NO CONTRACTION JOINTS ARE REQUIRED FOR THOSE SEGMENTS LESS THAN 10 FEET IN LENGTH.

THE LOCATION OF THE VOID DRAINS MAY BE SHIFTED SLIGHTLY WHERE NECESSARY TO CLEAR PRESTRESSING STRANDS OR TRANSVERSE REINFORCING STEEL.

FOR GROUT FOR STRUCTURES, SEE SPECIAL PROVISIONS.

THE PERMITTED THREADED INSERTS ARE DETAILED AS AN OPTION FOR THE CONTRACTOR TO ATTACH FALSEWORK AND FORMWORK DURING CONSTRUCTION.

THE PERMITTED THREADED INSERTS IN THE EXTERIOR UNITS SHALL BE SIZED BY THE CONTRACTOR, SPACED AT 4'-0" CENTERS AND GALVANIZED IN ACCORDANCE WITH SECTION 1076 OF THE STANDARD SPECIFICATIONS. STAINLESS STEEL THREADED INSERTS MAY BE USED AS AN ALTERNATE.

THE PERMITTED THREADED INSERTS SHALL BE GROUTED BY THE CONTRACTOR IMMEDIATELY FOLLOWING REMOVAL OF THE FALSEWORK.

THE COST OF THE PERMITTED THREADED INSERTS SHALL BE INCLUDED IN THE PRICE BID FOR THE PRECAST UNITS.

THE DRAIN OPENING AT THE GUTTERLINE SHALL BE 4" X 5". THE HEIGHT OF THE BLOCKOUT IN THE CONCRETE PARAPET SHALL EXTEND FROM THE TOP OF THE BOX BEAM UNIT TO THE TOP OF THE DRAIN OPENING.

APPLY EPOXY PROTECTIVE COATING TO EXTERIOR FACE OF THE EXTERIOR BOX BEAM UNITS THAT REQUIRE DRAINS IN THE CONCRETE PARAPET.

PROJECT NO. BP8.R021
MOORE/MONTGOMERY COUNTY
STATION: 16+50.00 -L-

SHEET 1 OF 4


STATE OF NORTH CAROLINA
DEPARTMENT OF TRANSPORTATION
RALEIGH

3'-0" X 3'-3"
PRESTRESSED CONCRETE
BOX BEAM UNIT

DOCUMENT NOT CONSIDERED FINAL
UNLESS ALL SIGNATURES COMPLETED




MI ENGINEERING
1011 SCHAUB DRIVE, SUITE 100
RALEIGH, NC 27606
(919) 851-6606
FIRM PE NUMBER : P-0671

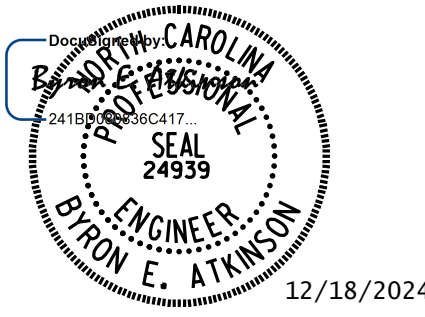

REVISIONS						SHEET NO.
NO.	BY:	DATE:	NO.	BY:	DATE:	
1			3			S-5
2			4			

TOTAL SHEETS
19

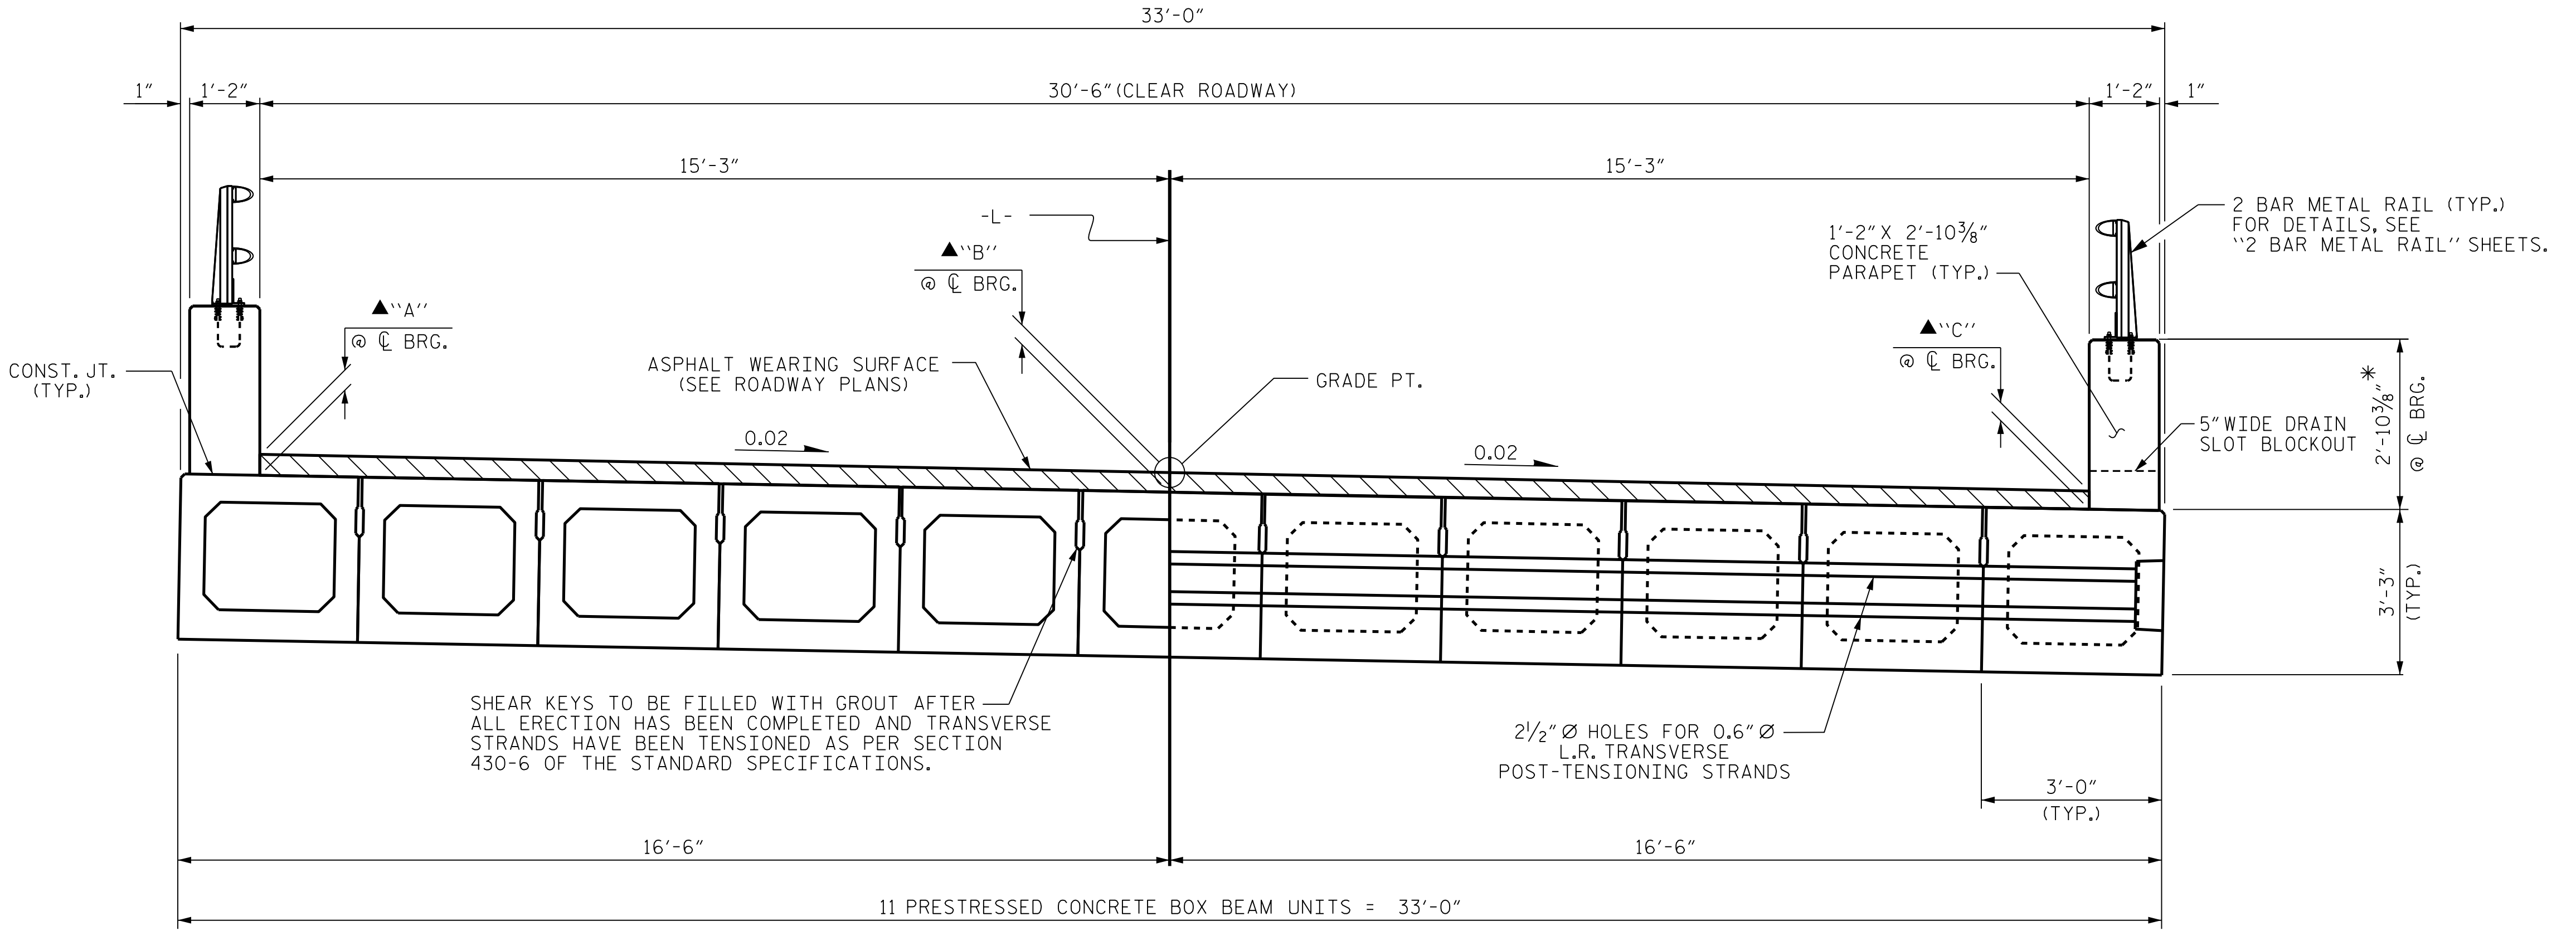


HALF SECTION
THROUGH VOIDS

HALF SECTION
AT INTERMEDIATE DIAPHRAGMS

TYPICAL SECTION


* THE MAXIMUM CONCRETE PARAPET HEIGHT AND ASPHALT THICKNESS IS SHOWN. THE HEIGHT OF THE CONCRETE PARAPET AND ASPHALT THICKNESS VARIES WHILE THE TOP OF THE CONCRETE PARAPET FOLLOWS THE PROFILE OF THE GUTTERLINE. FOR CONCRETE PARAPET HEIGHT DETAILS AND ASPHALT THICKNESS AT MID-SPAN, SEE SHEET 4 OF 4.

▲ SEE "ASPHALT WEARING SURFACE THICKNESS" DETAIL.

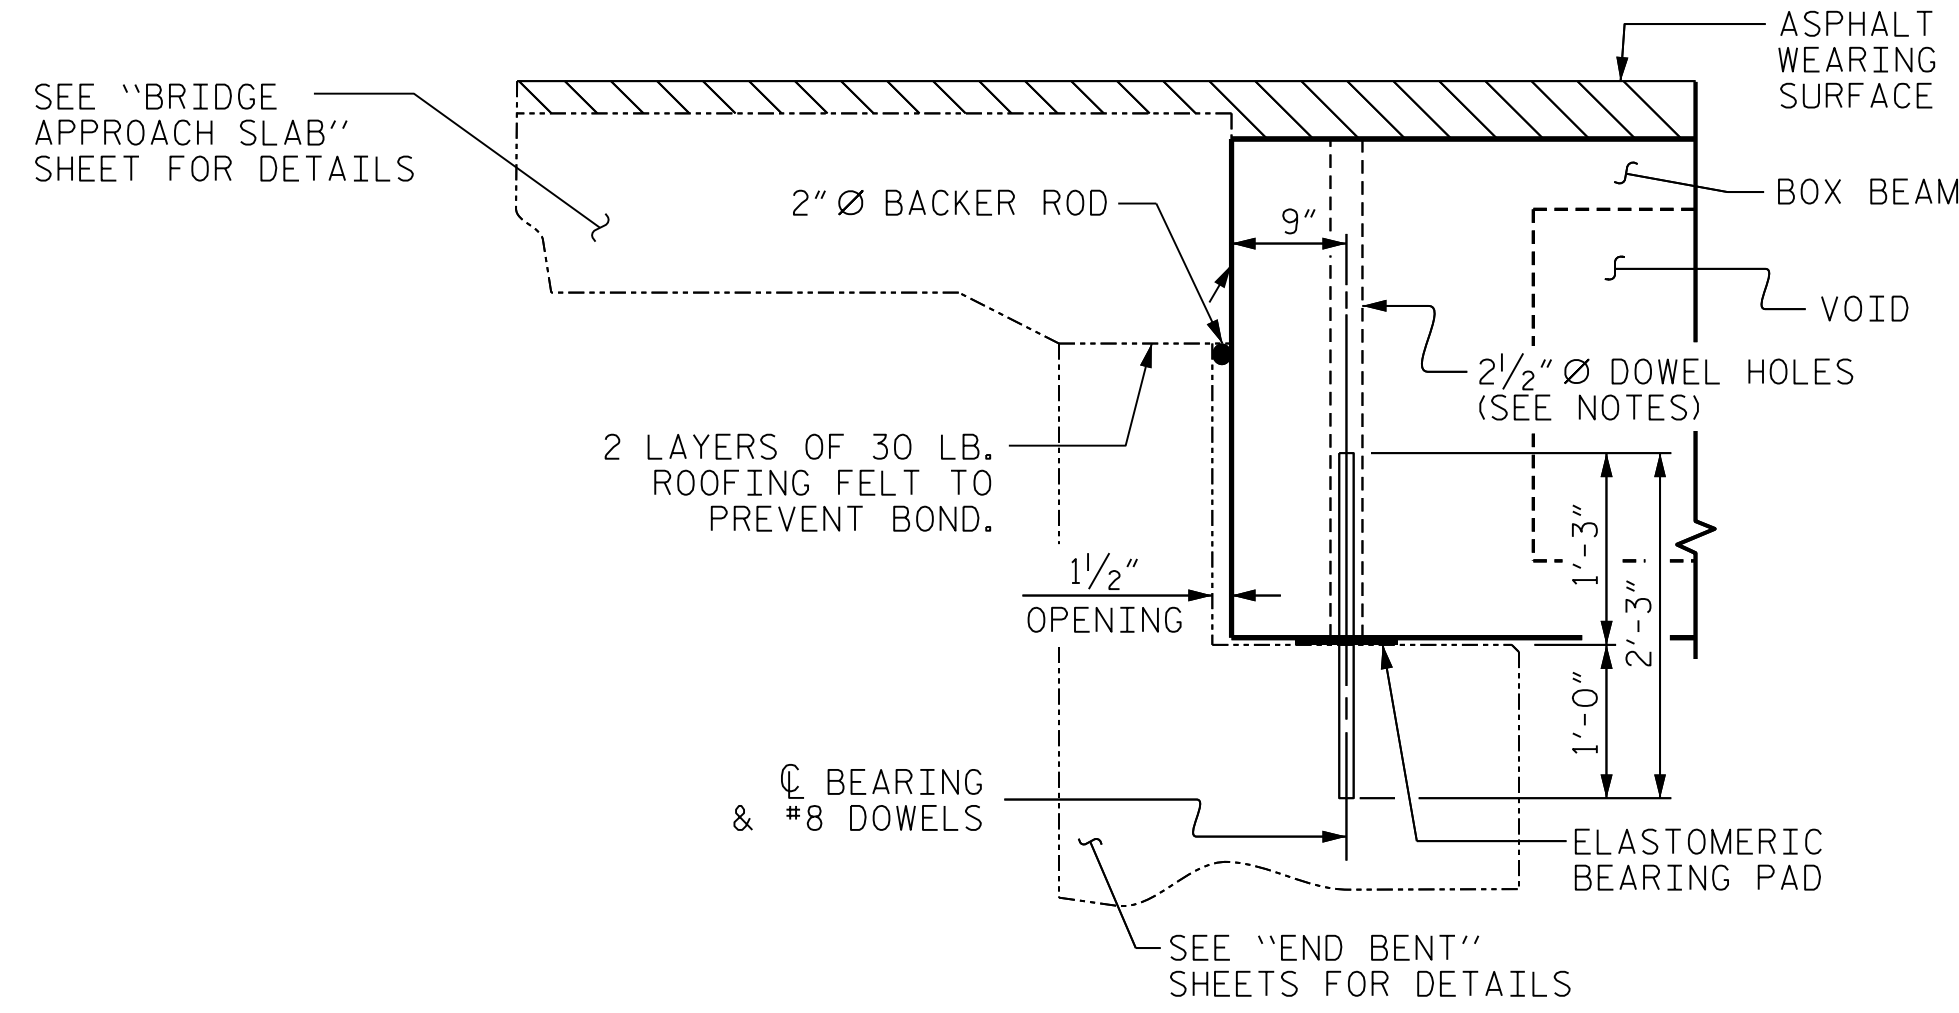


SECTION AT END BENT

PERMITTED THREADED INSERT
CAST IN OUTSIDE FACE OF
EXTERIOR UNIT AND
RECESSED 3/8" SIZE TO BE
DETERMINED
BY CONTRACTOR.

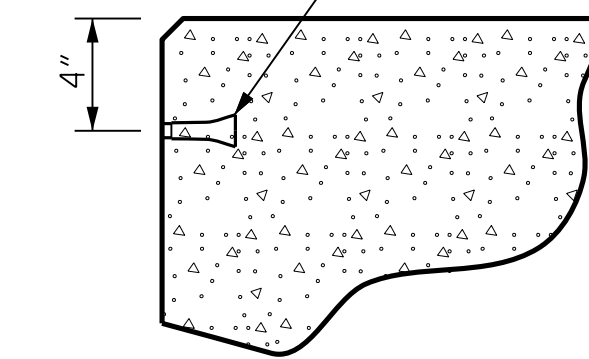

THREADED INSERT DETAIL

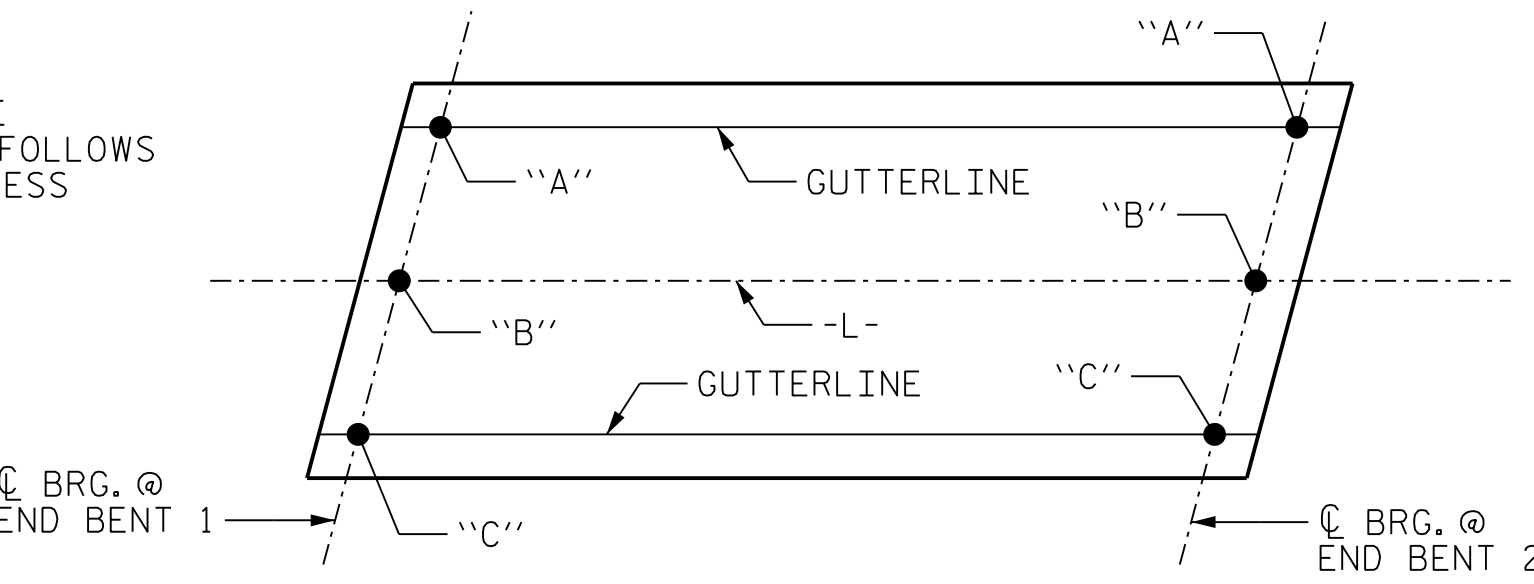

ASPHALT WEARING SURFACE THICKNESS

NOTE: AWS THICKNESS INCLUDES IMPACT OF
SAG VERTICAL CURVE AND BRIDGE SKEW.

	END BENT 1	END BENT 2
DIM. "A"	3 1/2"	3 1/2"
DIM. "B"	3 7/8"	3 1/2"
DIM. "C"	4 5/16"	3 1/2"

12/18/2024 2:53:22 PM User: blanning
Filename: N:\NC Bridges\W21021.CH Eng. Moore 26 Br. Rep\BP8R021\Structures\401.009.BP8R021.SMU.BBUI.620026.dgn


DRAWN BY : <u>B.E. LANNING</u>	DATE : <u>12/2024</u>
CHECKED BY : <u>B.E. ATKINSON</u>	DATE : <u>12/2024</u>
DESIGN ENGINEER OF RECORD : <u>B.E. ATKINSON</u>	DATE : <u>12/2024</u>

12/18/2024


2:53:23 PM

User: blanning

Filename: N:\NC Bridges\W21021.CH Eng. Moore 26 Br. Rep\BP8R021\Structures\401.011.BP8R021.SMU.BBU2.620026.dgn

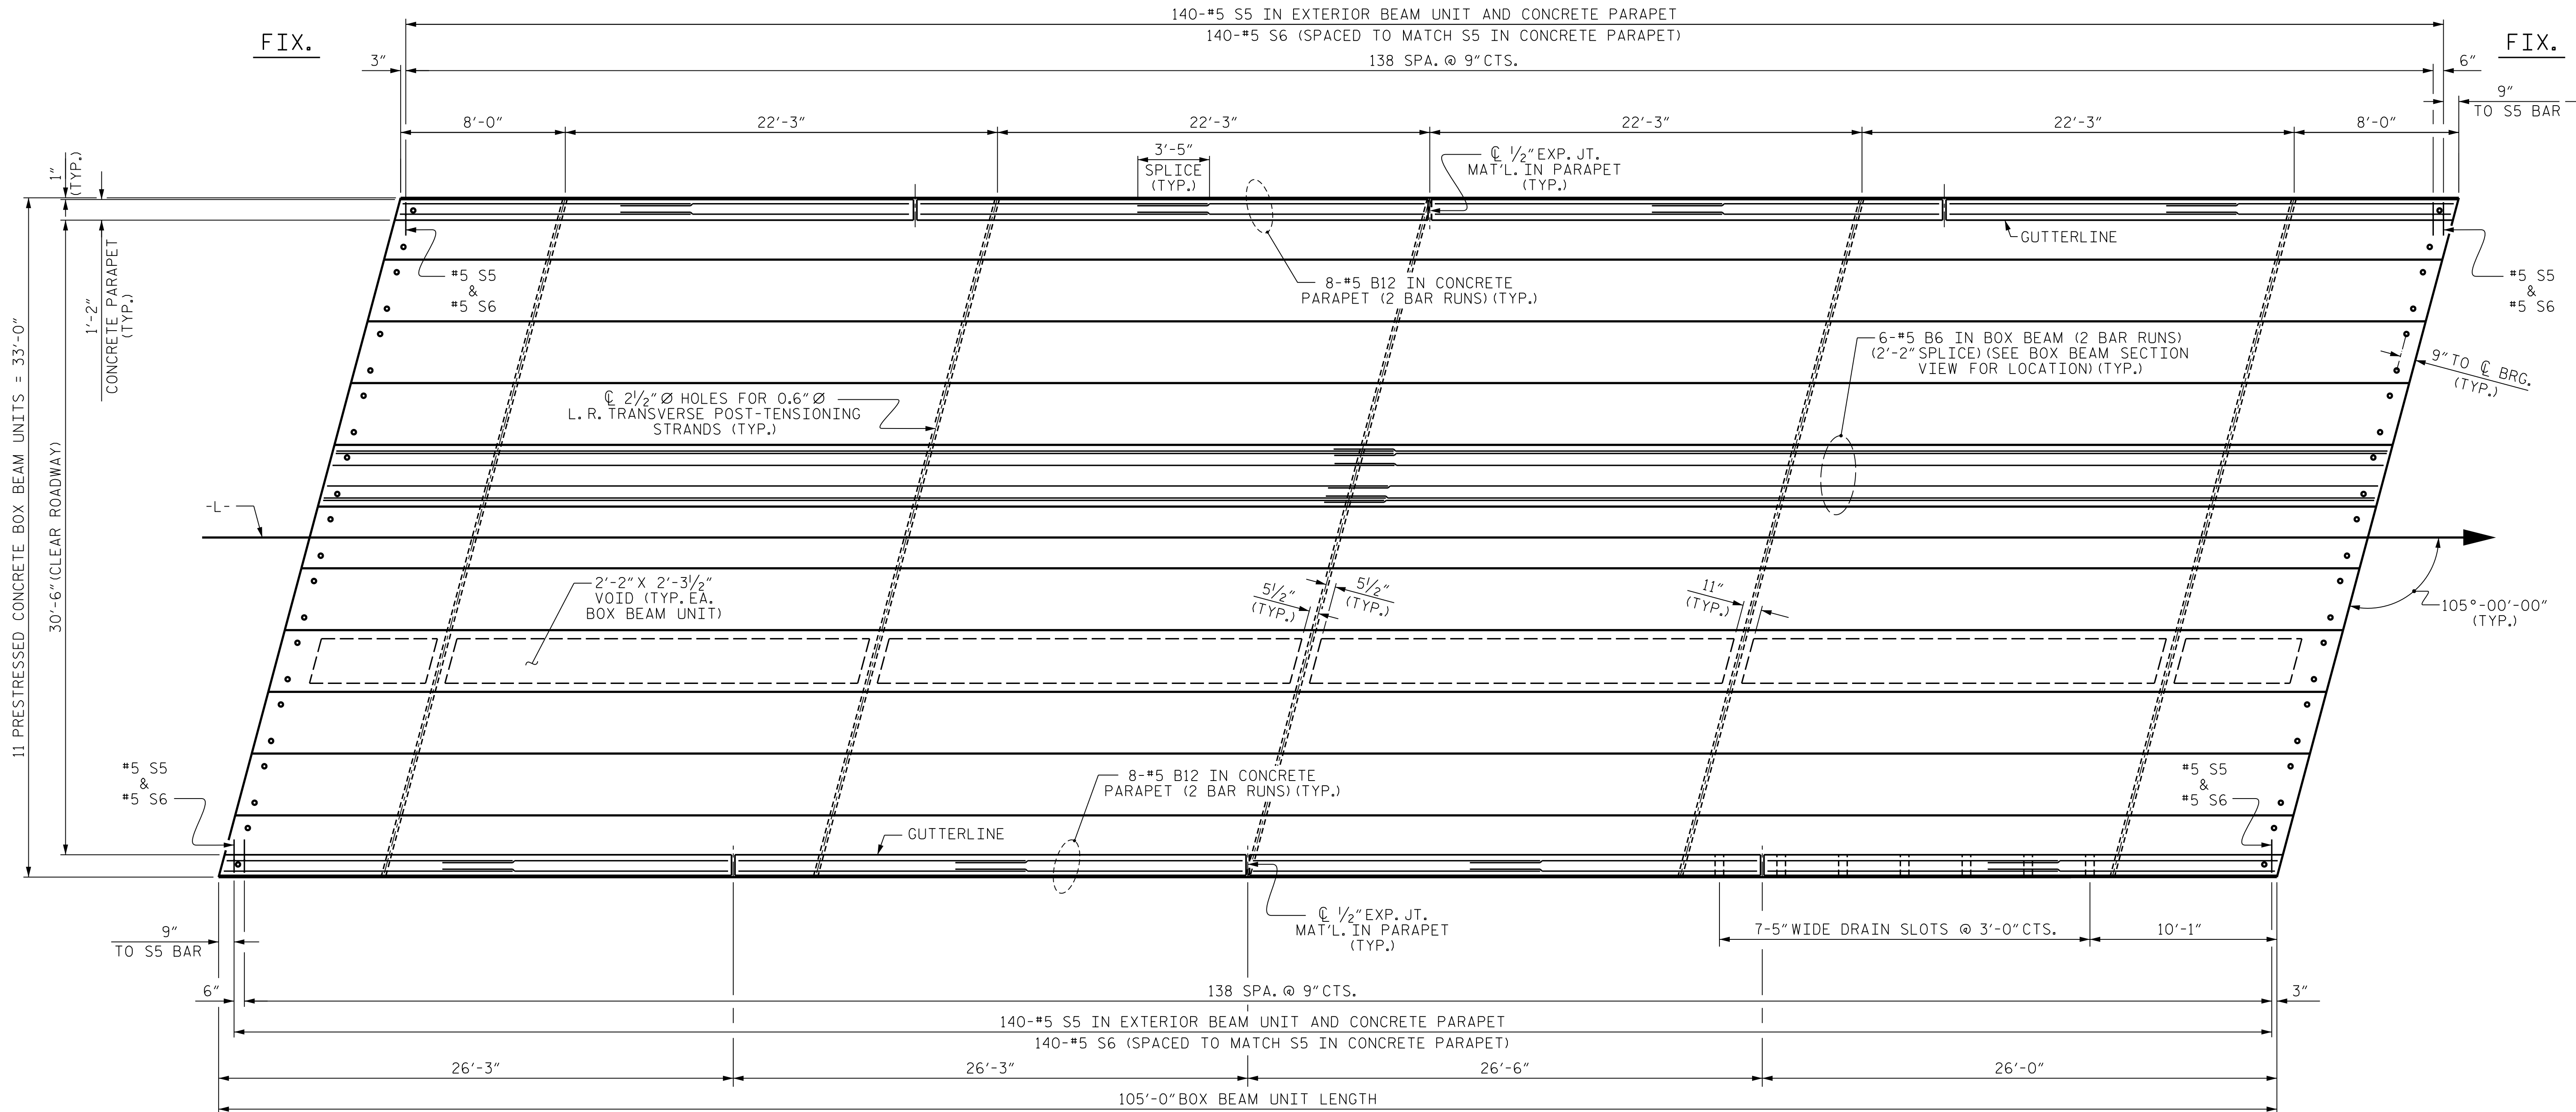

PLAN OF UNIT

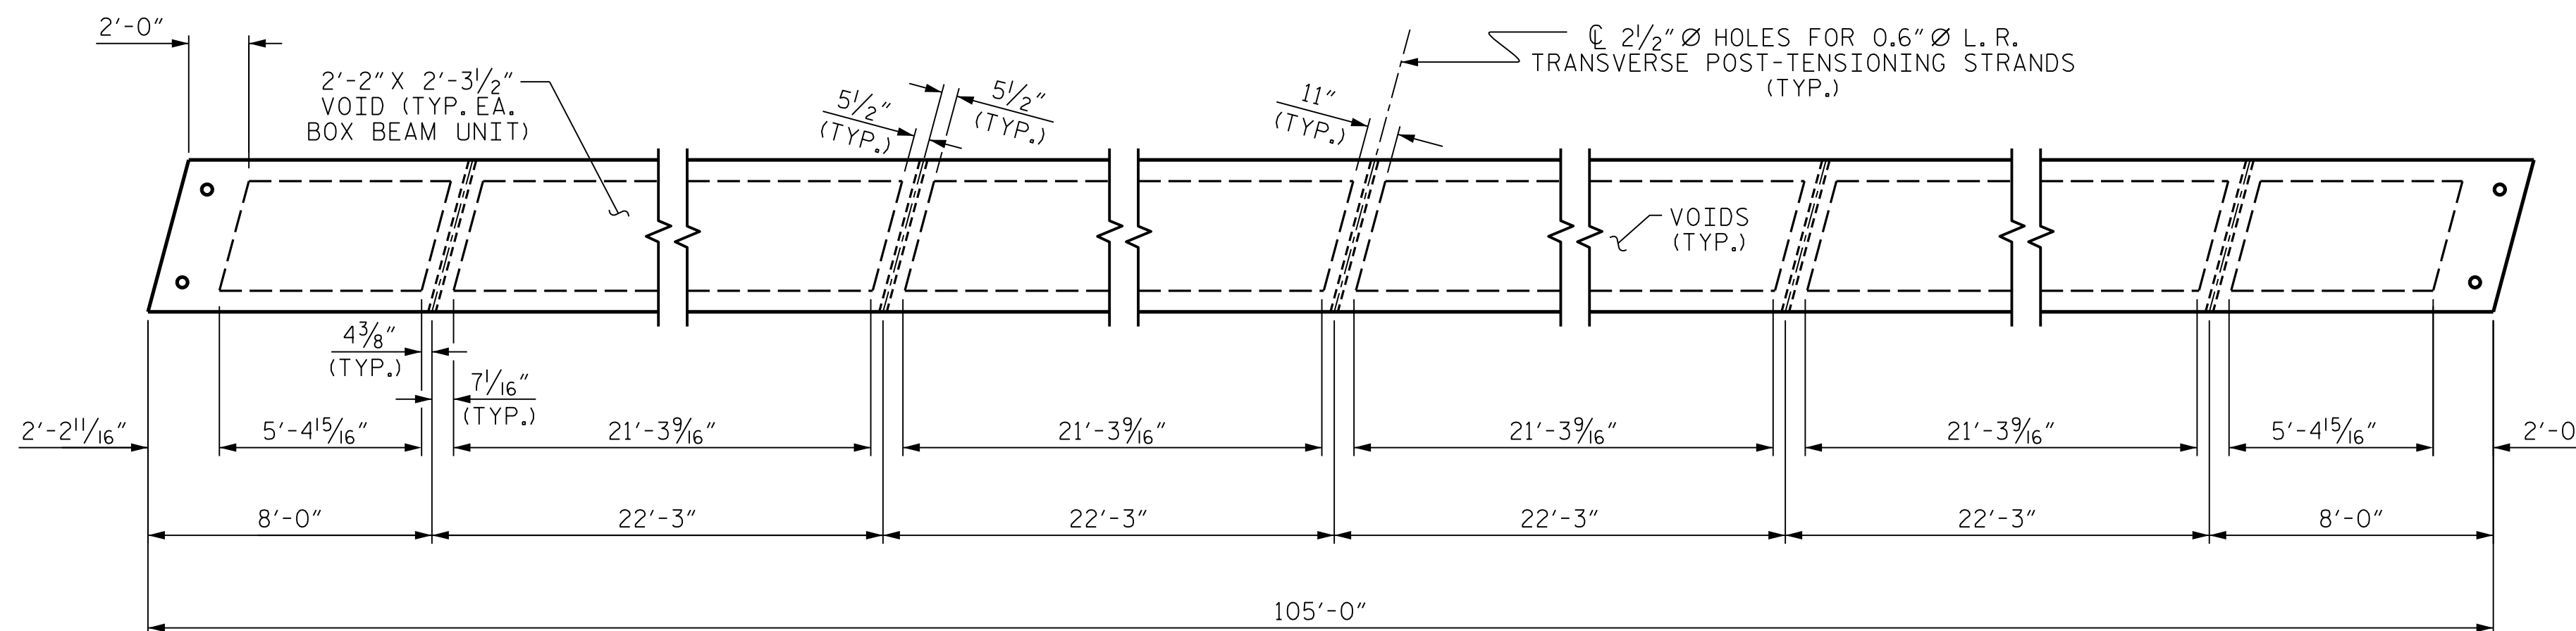


DIAPHRAGM AND VOID LAYOUT

PROJECT NO. BP8.R021
MOORE/MONTGOMERY COUNTY
STATION: 16+50.00 -L-

SHEET 2 OF 4

STATE OF NORTH CAROLINA
DEPARTMENT OF TRANSPORTATION
RALEIGH

PLAN OF 105' UNIT
30'-10" CLEAR ROADWAY
105° SKEW

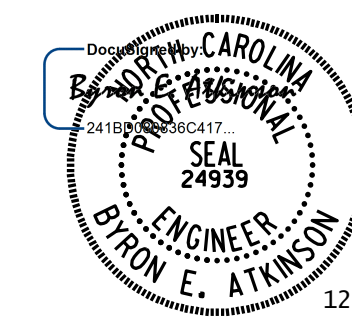

12/18/2024

DOCUMENT NOT CONSIDERED FINAL
UNLESS ALL SIGNATURES COMPLETED



MI ENGINEERING
1011 SCHAUB DRIVE, SUITE 100
RALEIGH, NC 27606
(919) 851-6606
FIRM PE NUMBER : P-0671

REVISIONS						SHEET NO.
NO.	BY:	DATE:	NO.	BY:	DATE:	
1			3			S-6
2			4			

TOTAL SHEETS
19



DRAWN BY : B.E. LANNING DATE : 12/2024
CHECKED BY : B.E. ATKINSON DATE : 12/2024
DESIGN ENGINEER OF RECORD : B.E. ATKINSON DATE : 12/2024

+

+


12/18/2024
2:53:26 PM

Filename: N:\NC Bridges\W21021.CH Eng.Moore 26 Br.-Rep\BP8R021\Structures\401.015.BP8R021.SMU.BBU4.s20026.dgn
User: blanning

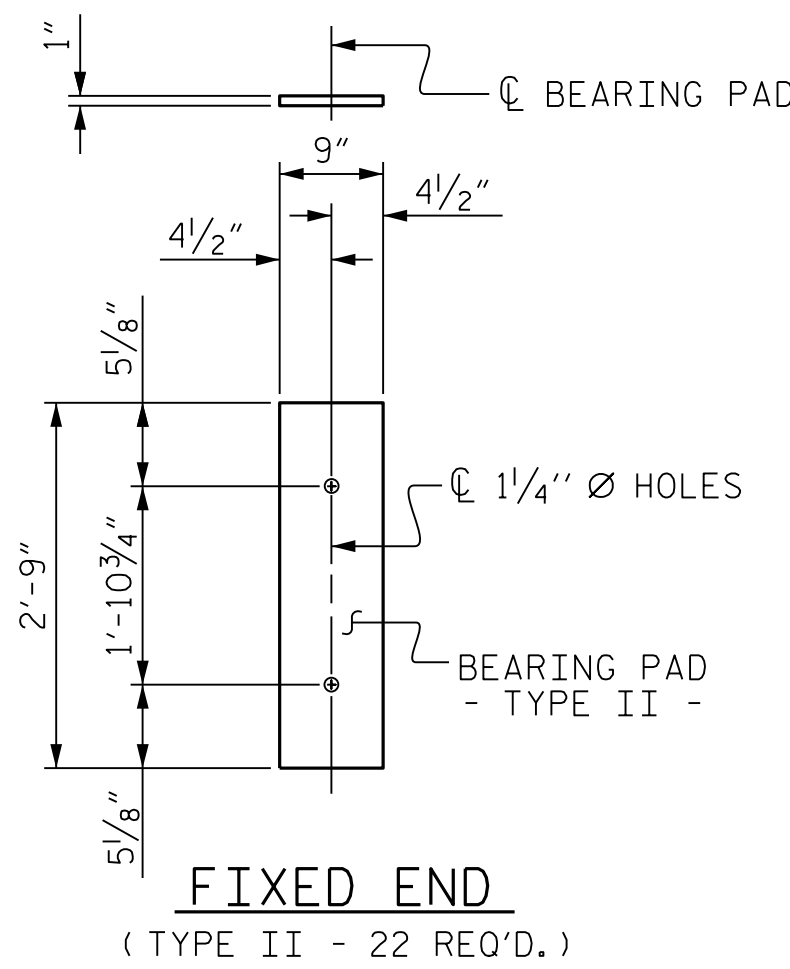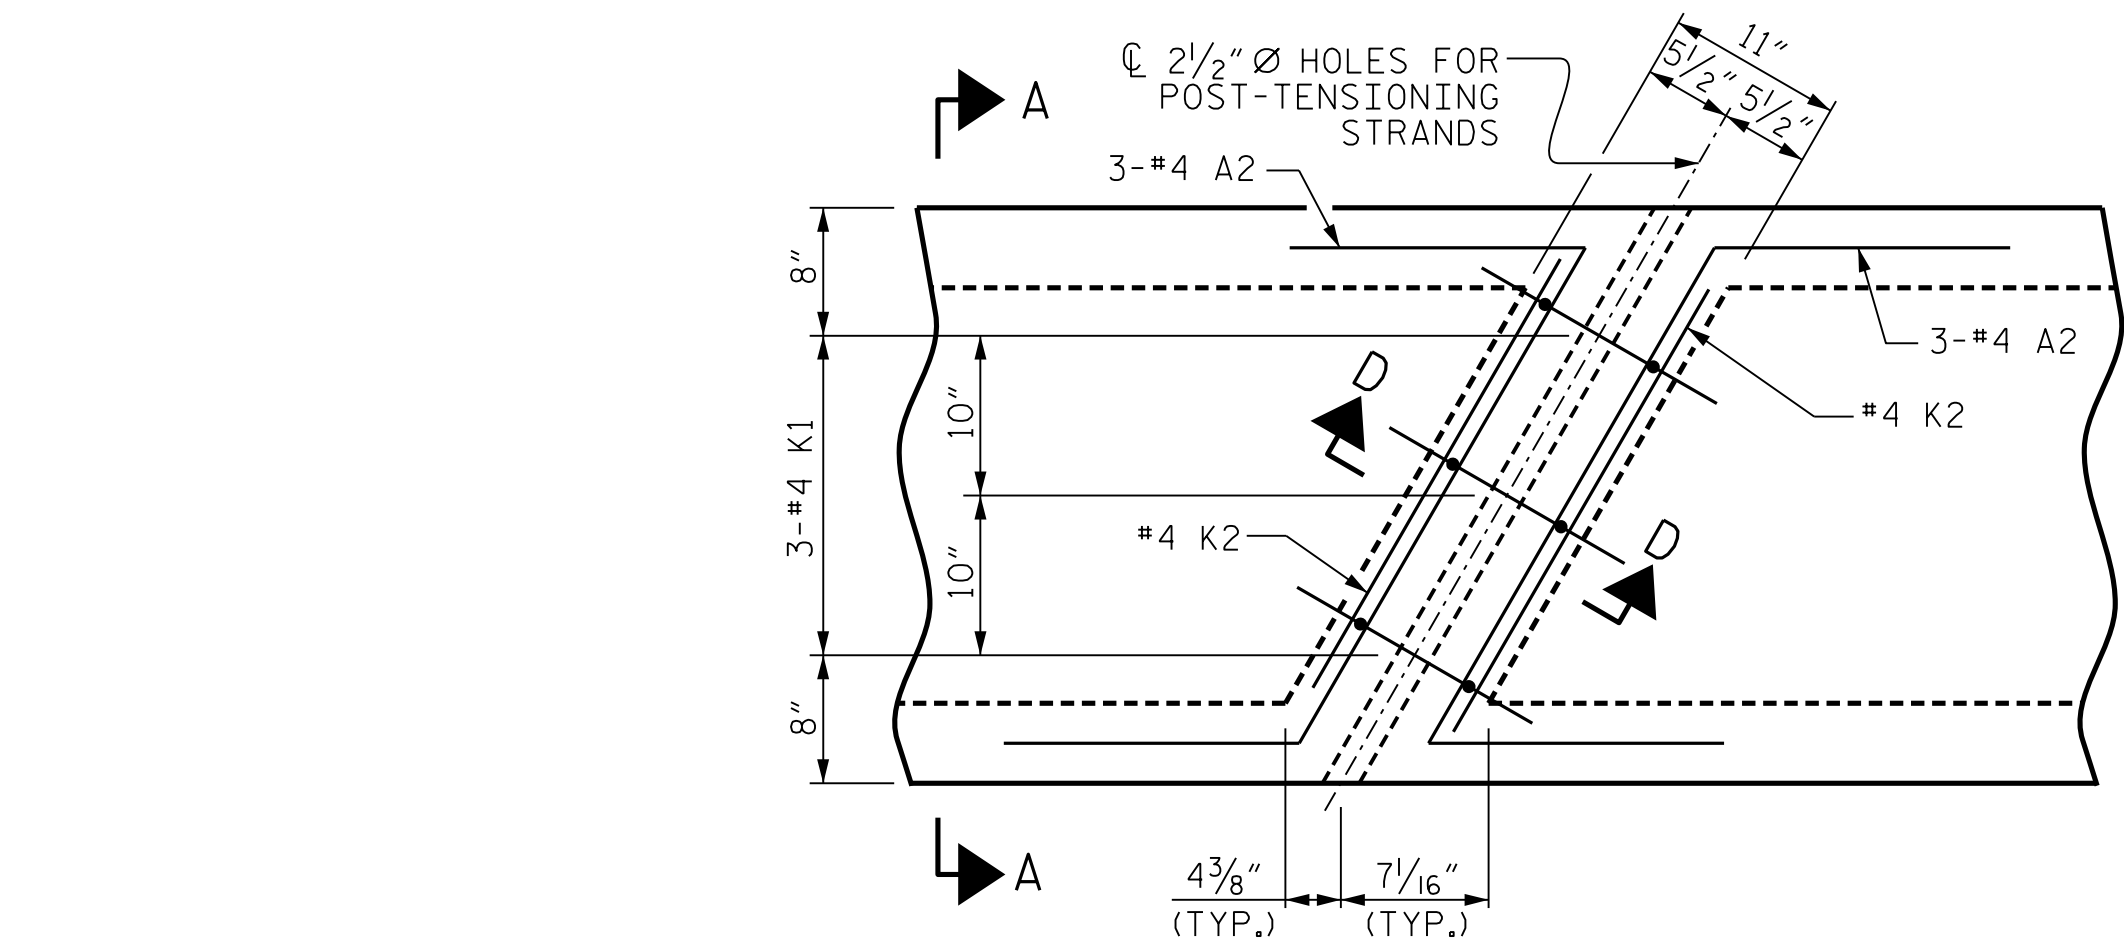


ELASTOMERIC BEARING DETAILS

ELASTOMER IN ALL BEARINGS SHALL BE 60 DUROMETER HARDNESS.

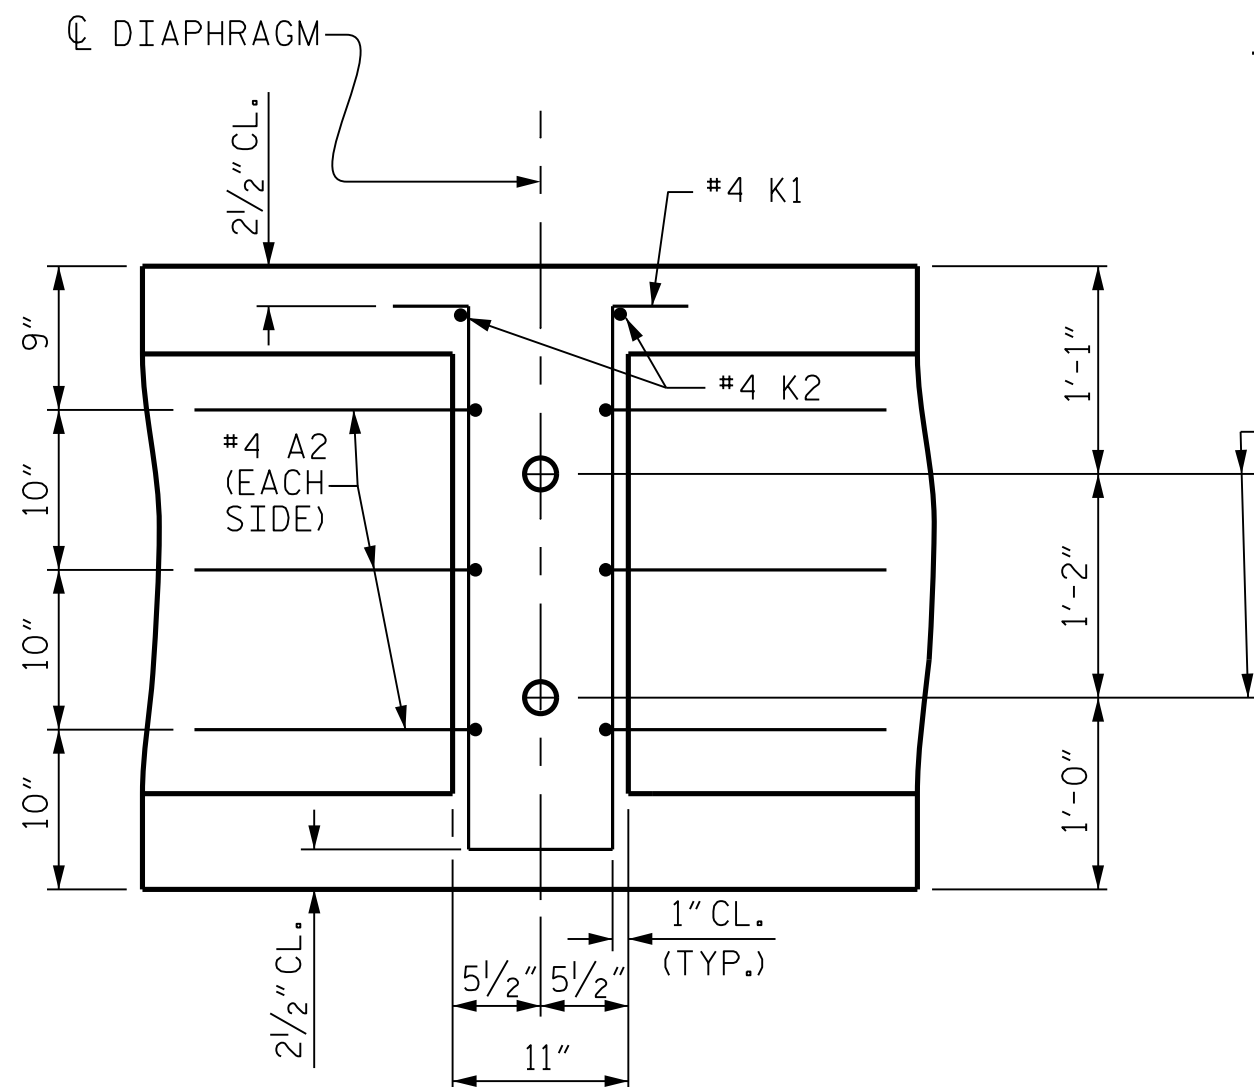


SECTION D-D

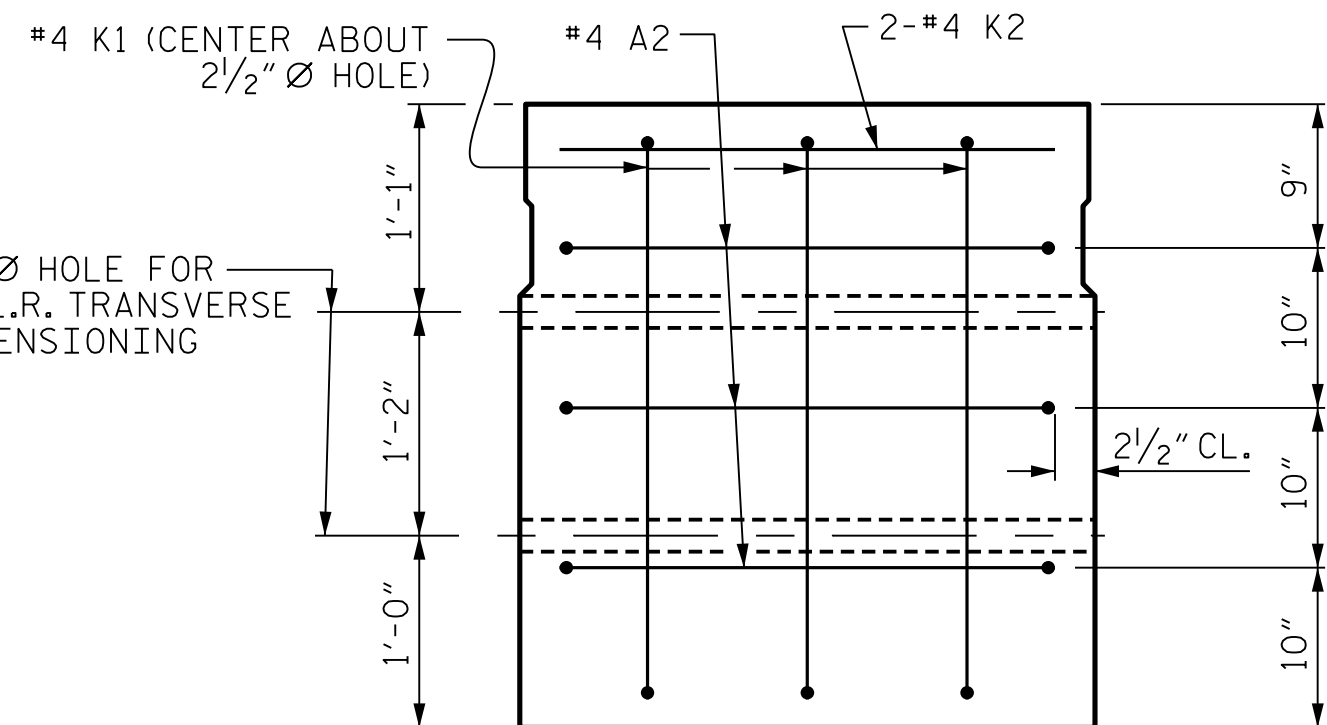


SECTION A-A
VOIDS NOT SHOWN

DOUBLE DIAPHRAGM DETAILS

#4 "S" BARS NOT SHOWN. #4 "S" BARS MAY BE SHIFTED SLIGHTLY TO CLEAR 2 1/2" Ø HOLE.

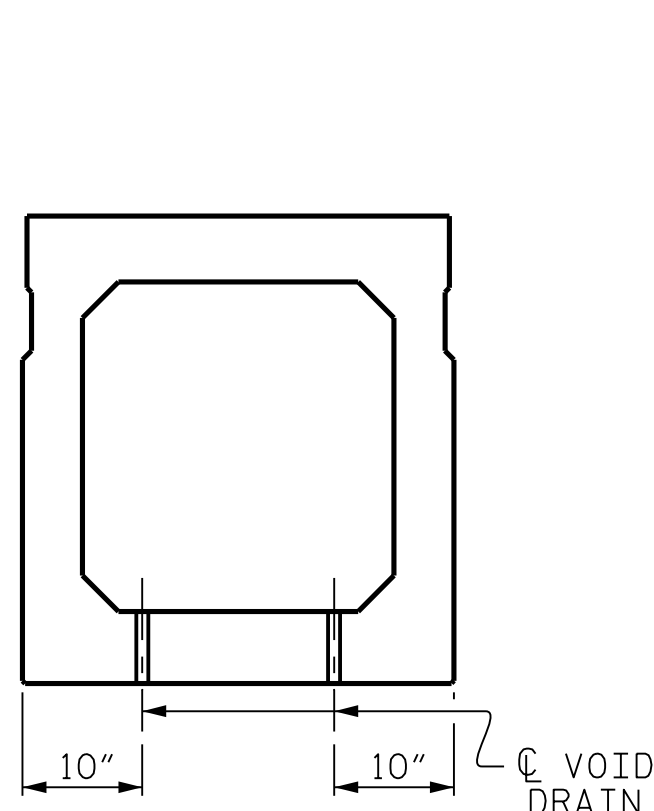


SECTION B-B

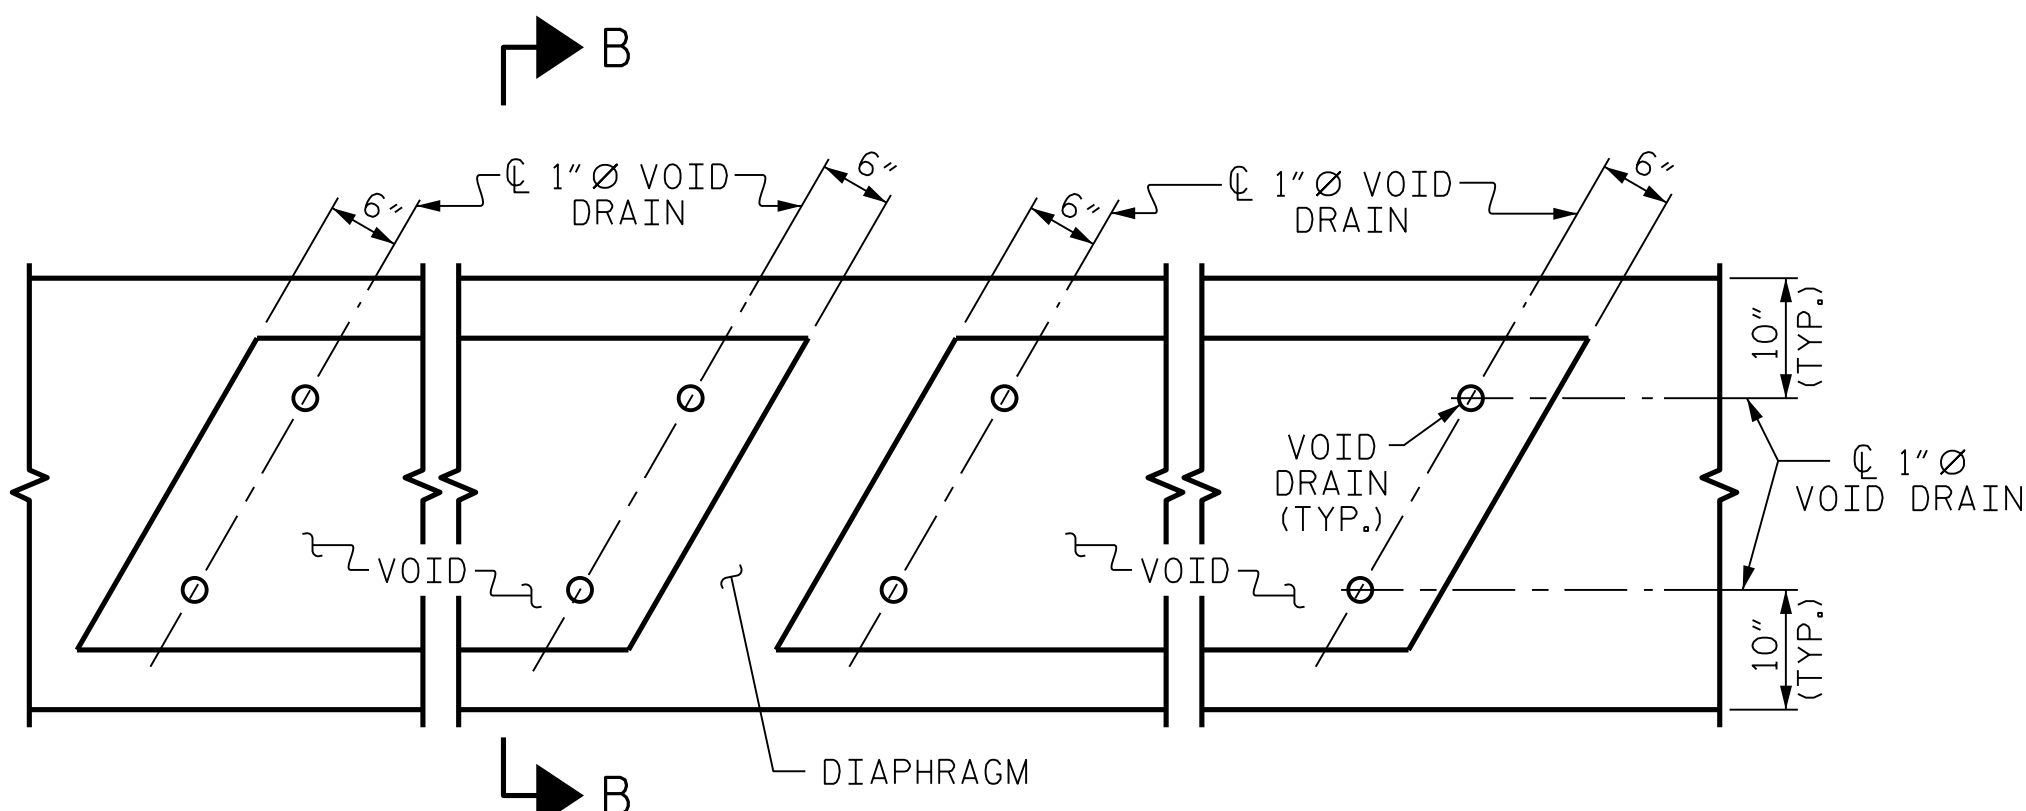


PART PLAN

VOID DRAIN DETAILS


(DIMENSIONS SHOWN ARE TYPICAL FOR EACH VOID)

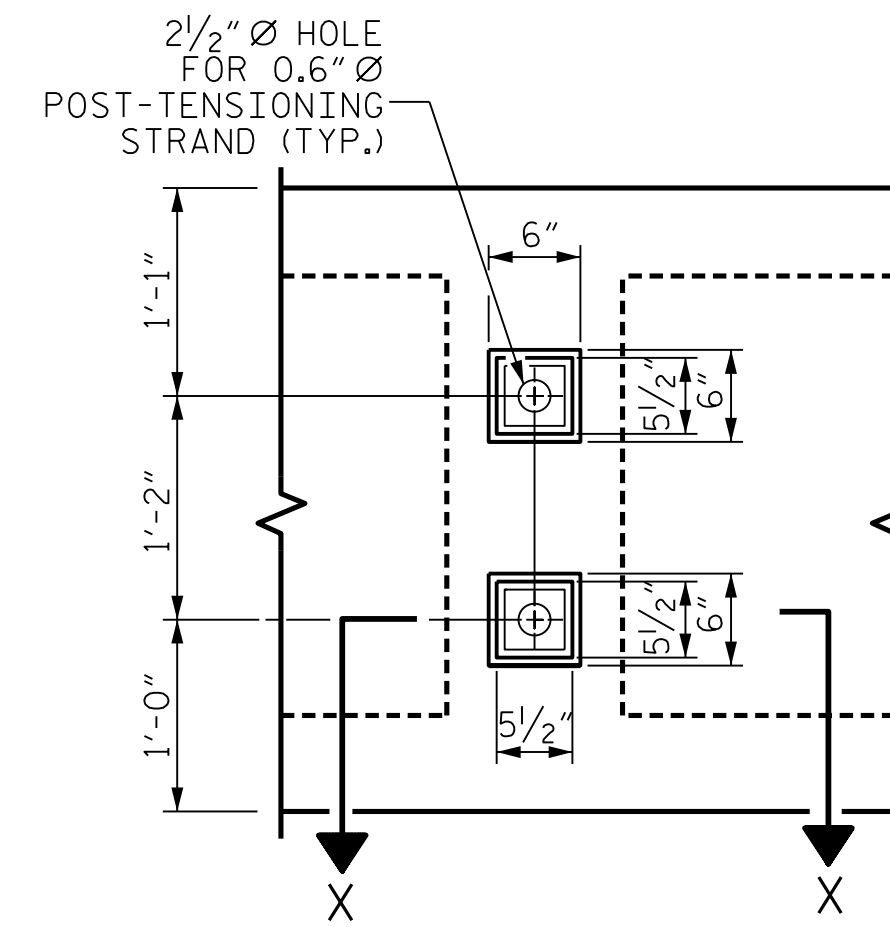


VIEW Y-Y
SHOWING ELEVATION VIEW OF GROUDED RECESS

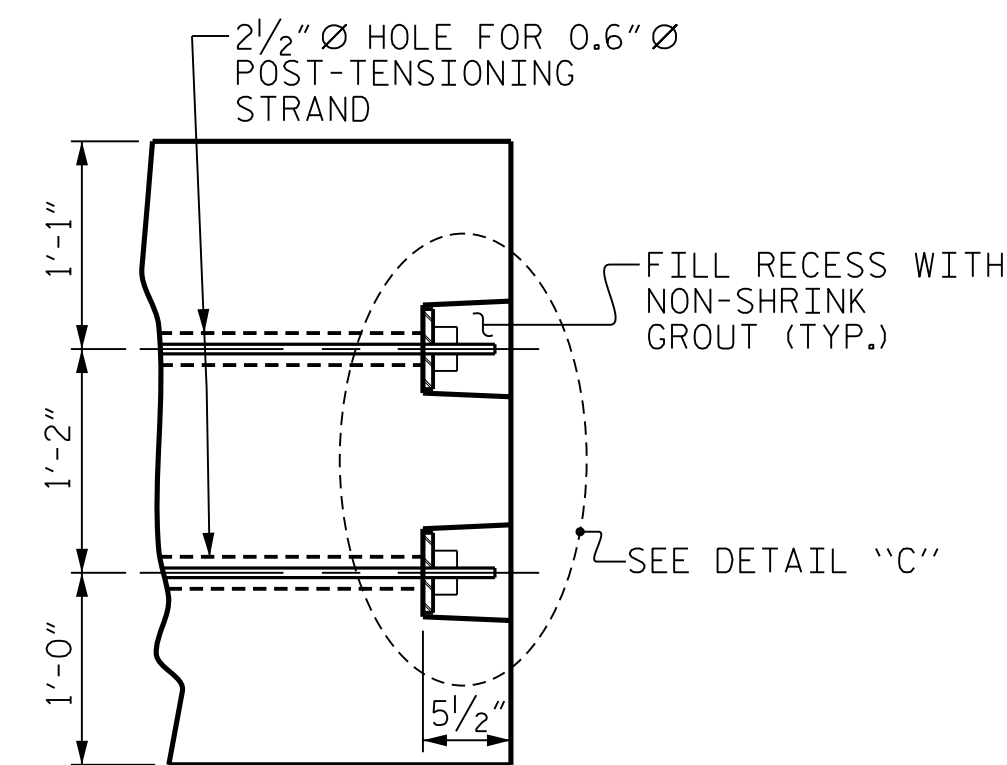

PART SECTION AT RECESS

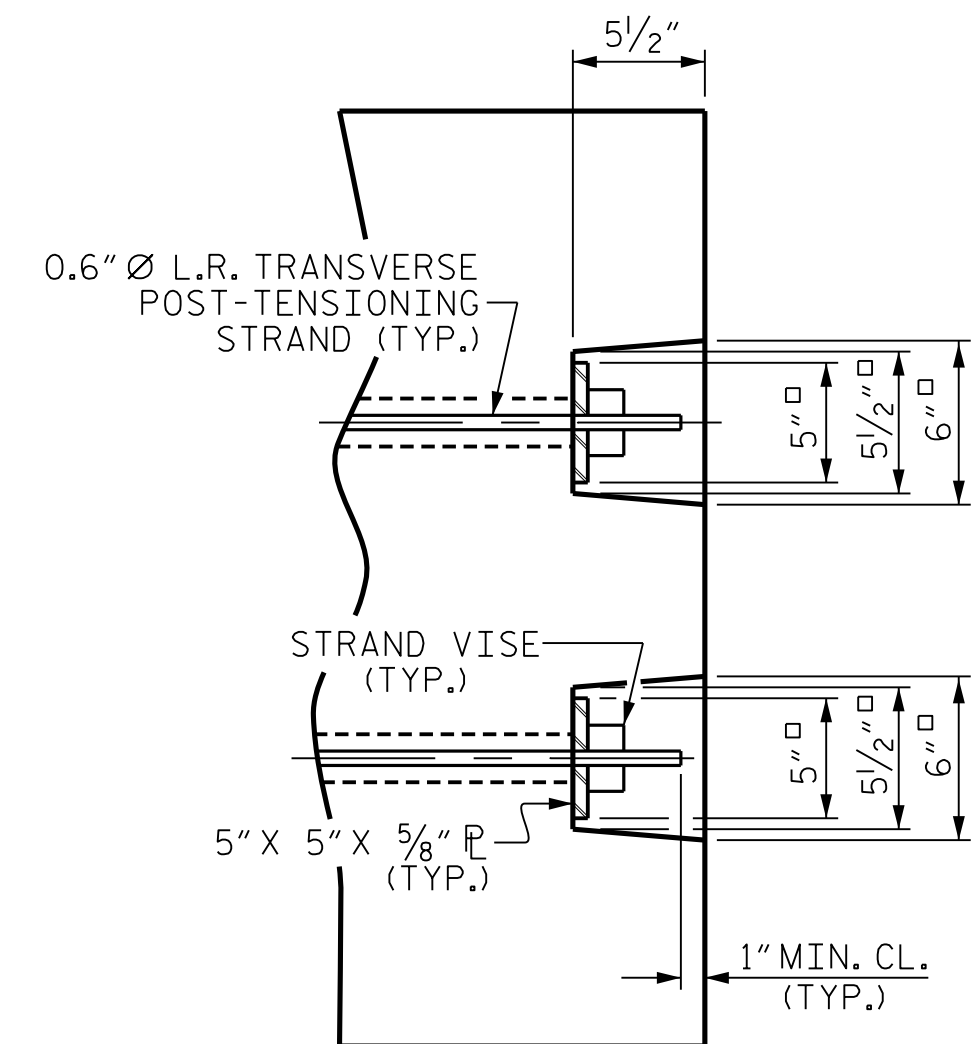

DETAIL "C"

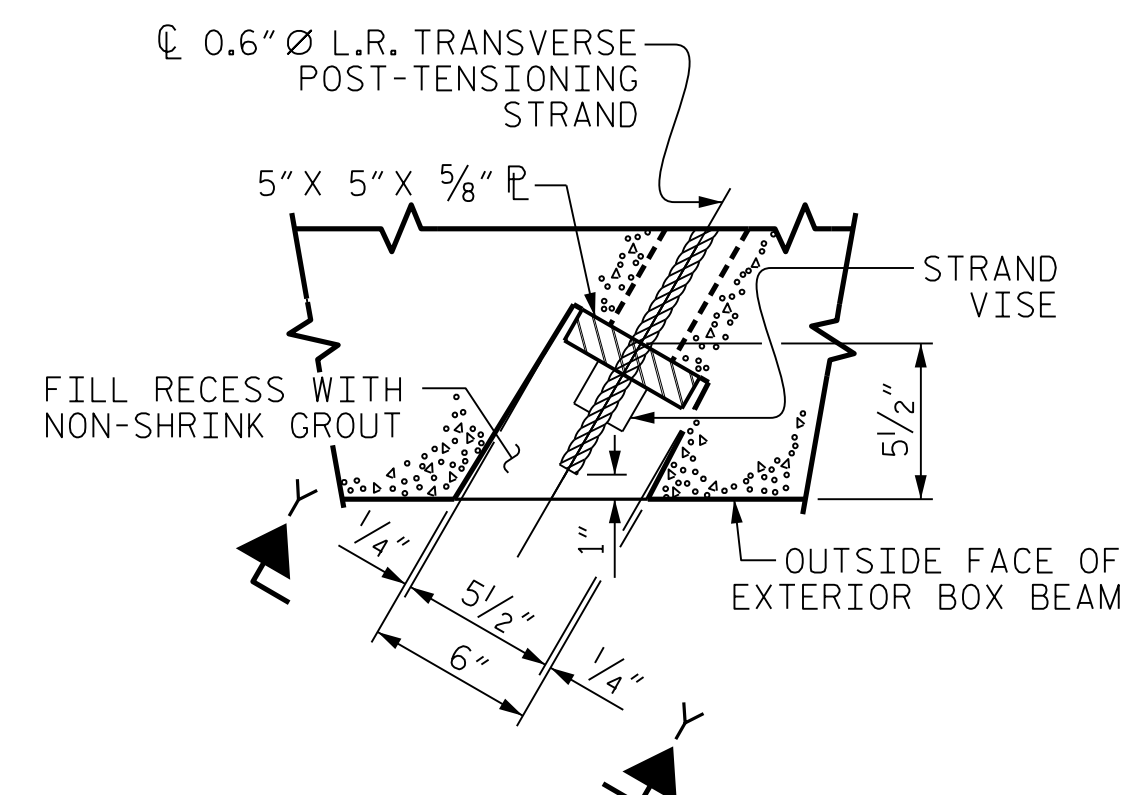

SECTION X-X
SHOWING PLAN VIEW OF GROUDED RECESS

GROUDED RECESS DETAIL AT END OF POST-TENSIONED STRANDS OF EXTERIOR BOX BEAM


GUTTERLINE ASPHALT THICKNESS & PARAPET HEIGHT		
	ASPHALT OVERLAY THICKNESS @ MID-SPAN	PARAPET HEIGHT @ MID-SPAN
105' UNITS	* 2 7/16"	2'-9 7/8"

* INCLUDES IMPACT OF SAG VERTICAL CURVE
AND BRIDGE SKEW ALONG GRADE LINE -L-.

DEAD LOAD DEFLECTION AND CAMBER	
	3'-0" X 3'-3"
105' BOX BEAM UNIT	0.6" Ø L.R. STRAND
CAMBER (SLAB ALONE IN PLACE)	1 3/4" ↑
DEFLECTION DUE TO SUPERIMPOSED DEAD LOAD **	1 1/4" ↓
FINAL CAMBER	1/2" ↑


** INCLUDES FUTURE WEARING SURFACE

BOX BEAM UNITS REQUIRED			
	NUMBER	LENGTH	TOTAL LENGTH
EXTERIOR B.B.	2	105'-0"	210'-0"
INTERIOR B.B.	9	105'-0"	945'-0"
TOTAL	11		1155'-0"

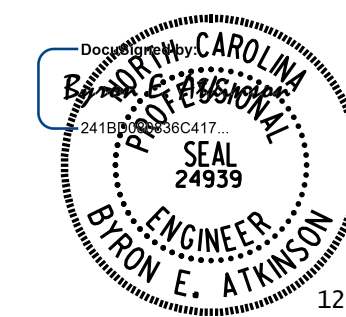

12/18/2024

DOCUMENT NOT CONSIDERED FINAL
UNLESS ALL SIGNATURES COMPLETED

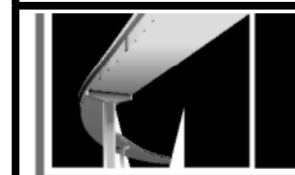

MI ENGINEERING
1011 SCHAUB DRIVE, SUITE 100
RALEIGH, NC 27606
(919) 851-6606
FIRM PE NUMBER : P-0671

PROJECT NO. BP8.R021
MOORE/MONTGOMERY COUNTY
STATION: 16+50.00 -L-

SHEET 4 OF 4

STATE OF NORTH CAROLINA
DEPARTMENT OF TRANSPORTATION
RALEIGH

3'-0" X 3'-3"
PRESTRESSED CONCRETE
BOX BEAM UNIT

DRAWN BY : B.E. LANNING DATE : 12/2024
CHECKED BY : B.E. ATKINSON DATE : 12/2024
DESIGN ENGINEER OF RECORD : B.E. ATKINSON DATE : 12/2024

REVISIONS						SHEET NO. S-8 TOTAL SHEETS 19
NO.	BY:	DATE:	NO.	BY:	DATE:	
1			3			
2			4			


+

+


12/18/2024
2:53:28 PM

Filename: N:\NC Bridges\W21021.CH Eng. Moore 26 Br.-Rep\BP8R021\Structures\401.019.BP8R021.SMU.BMRL.620026.dgn
User: blanning

ASSEMBLED BY :	J.I. BREWER	DATE:	12/2024
CHECKED BY :	B.E. ATKINSON	DATE:	12/2024
DESIGN ENGINEER OF RECORD:	B.E. ATKINSON	DATE:	12/2024
DRAWN BY :	EEM 6/94	REV. 6/13	MAA/GM
CHECKED BY :	RGW 4/94	REV. 12/17	MAA/THC
		REV. 10/23	BNB/SNM

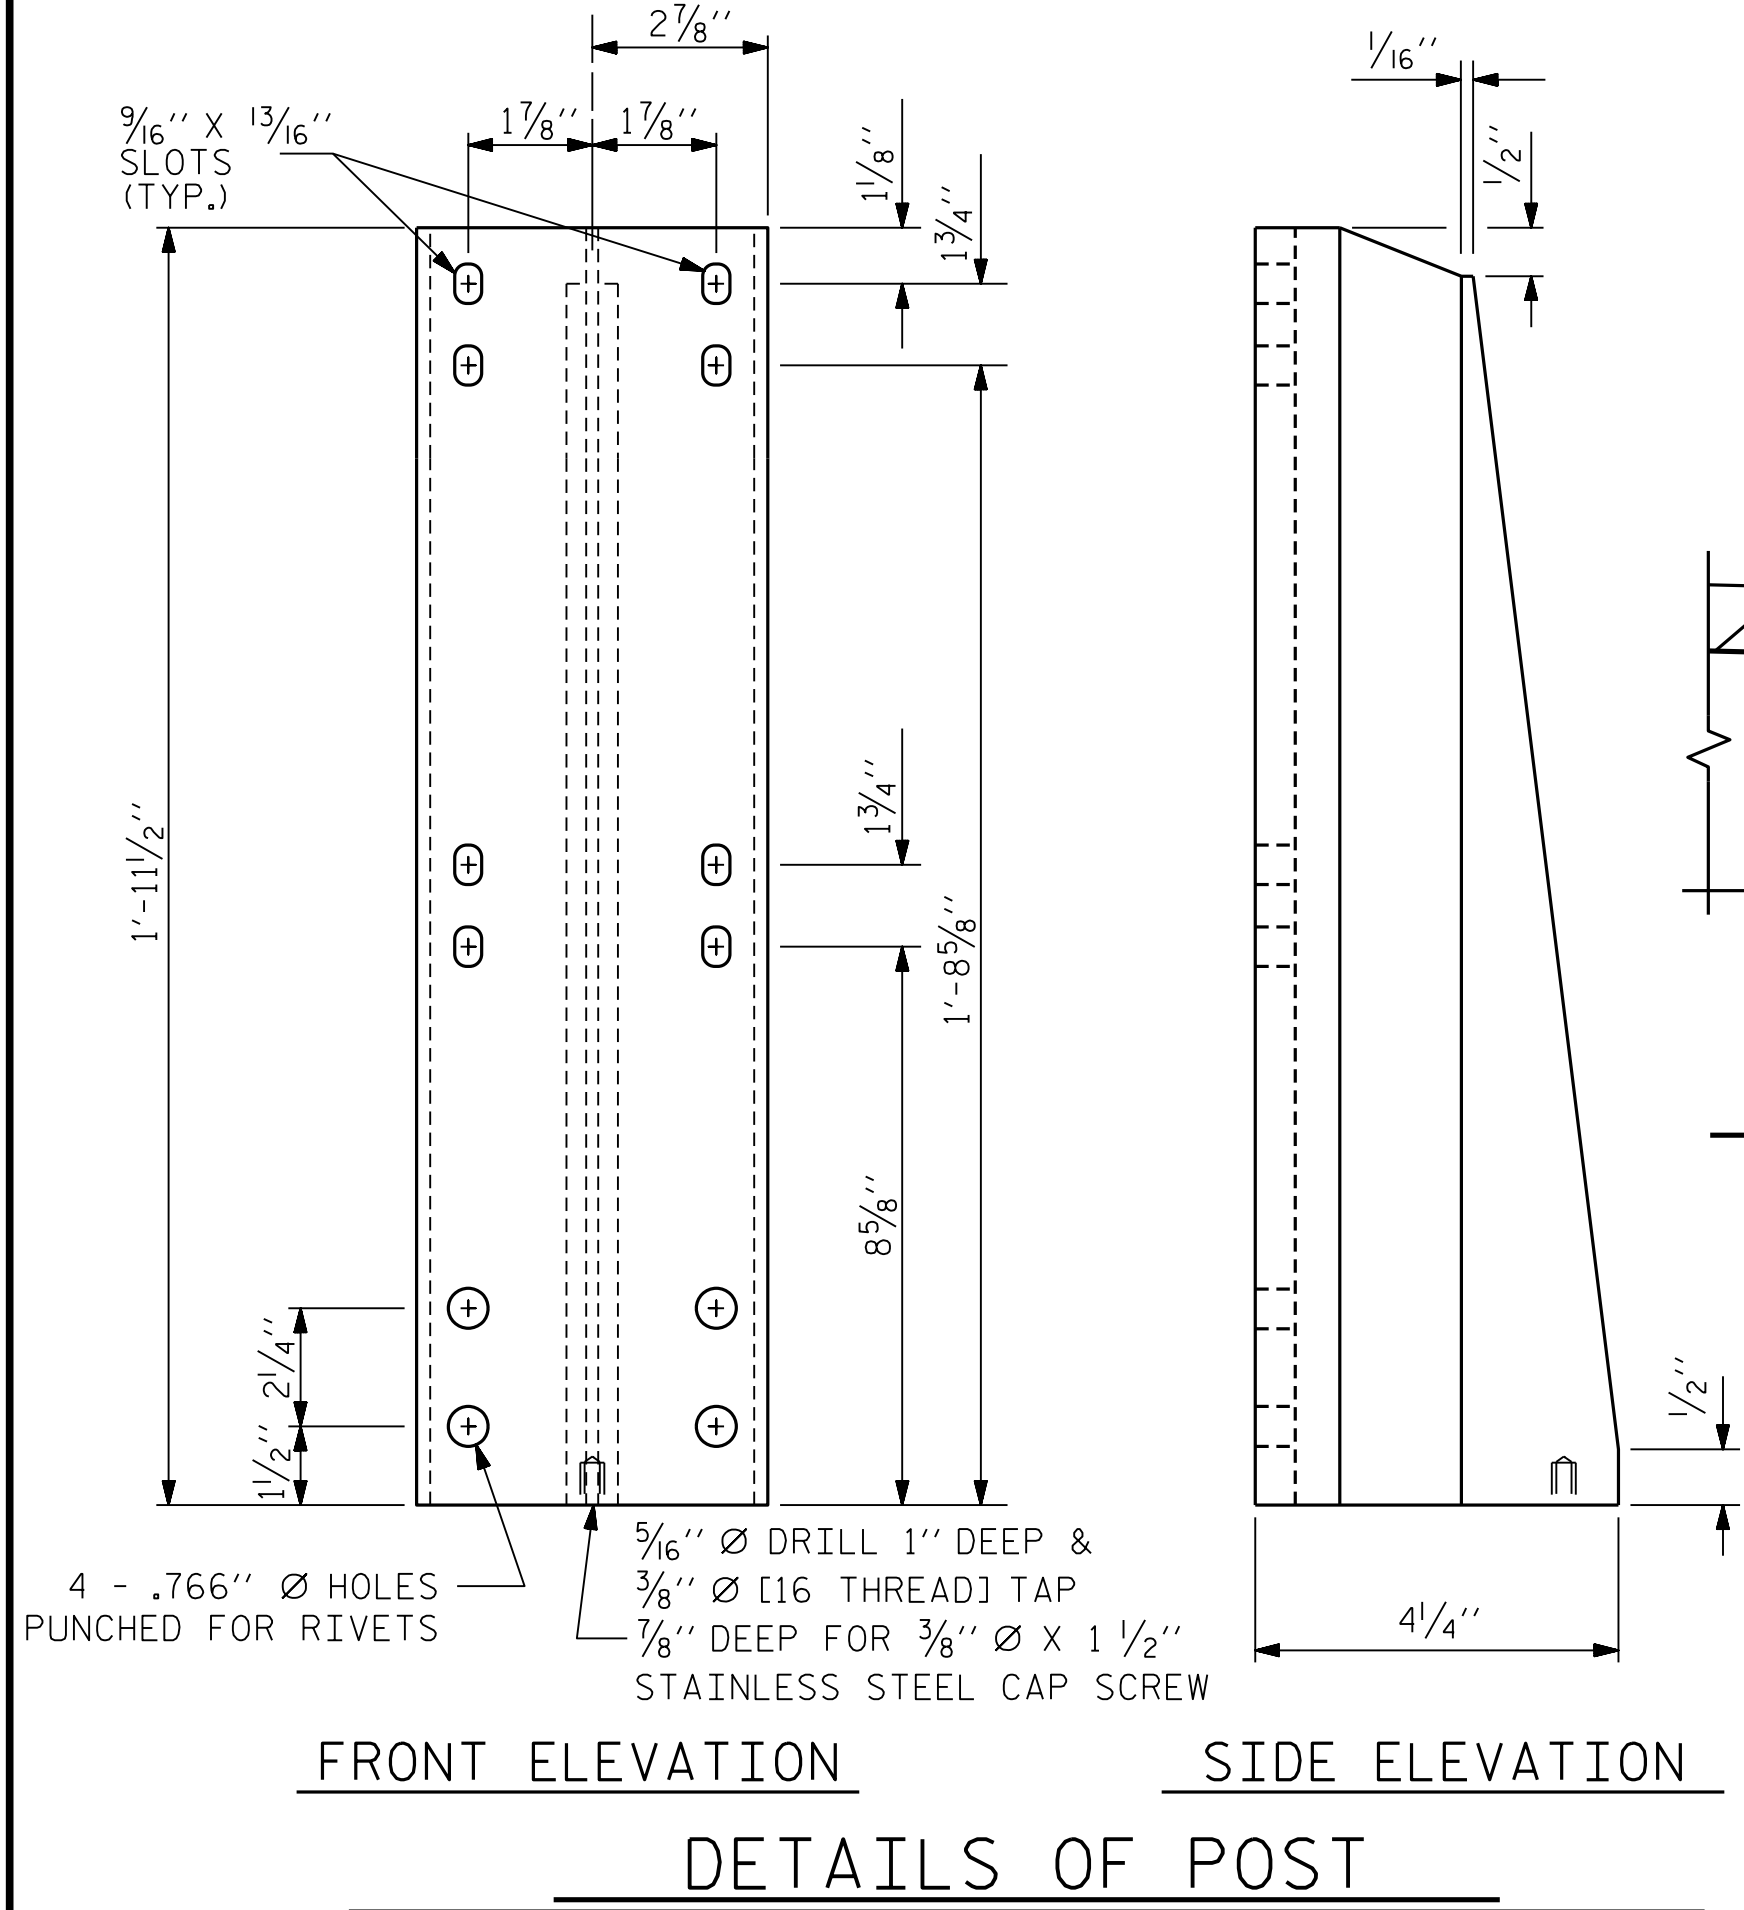


DETAILS OF POST

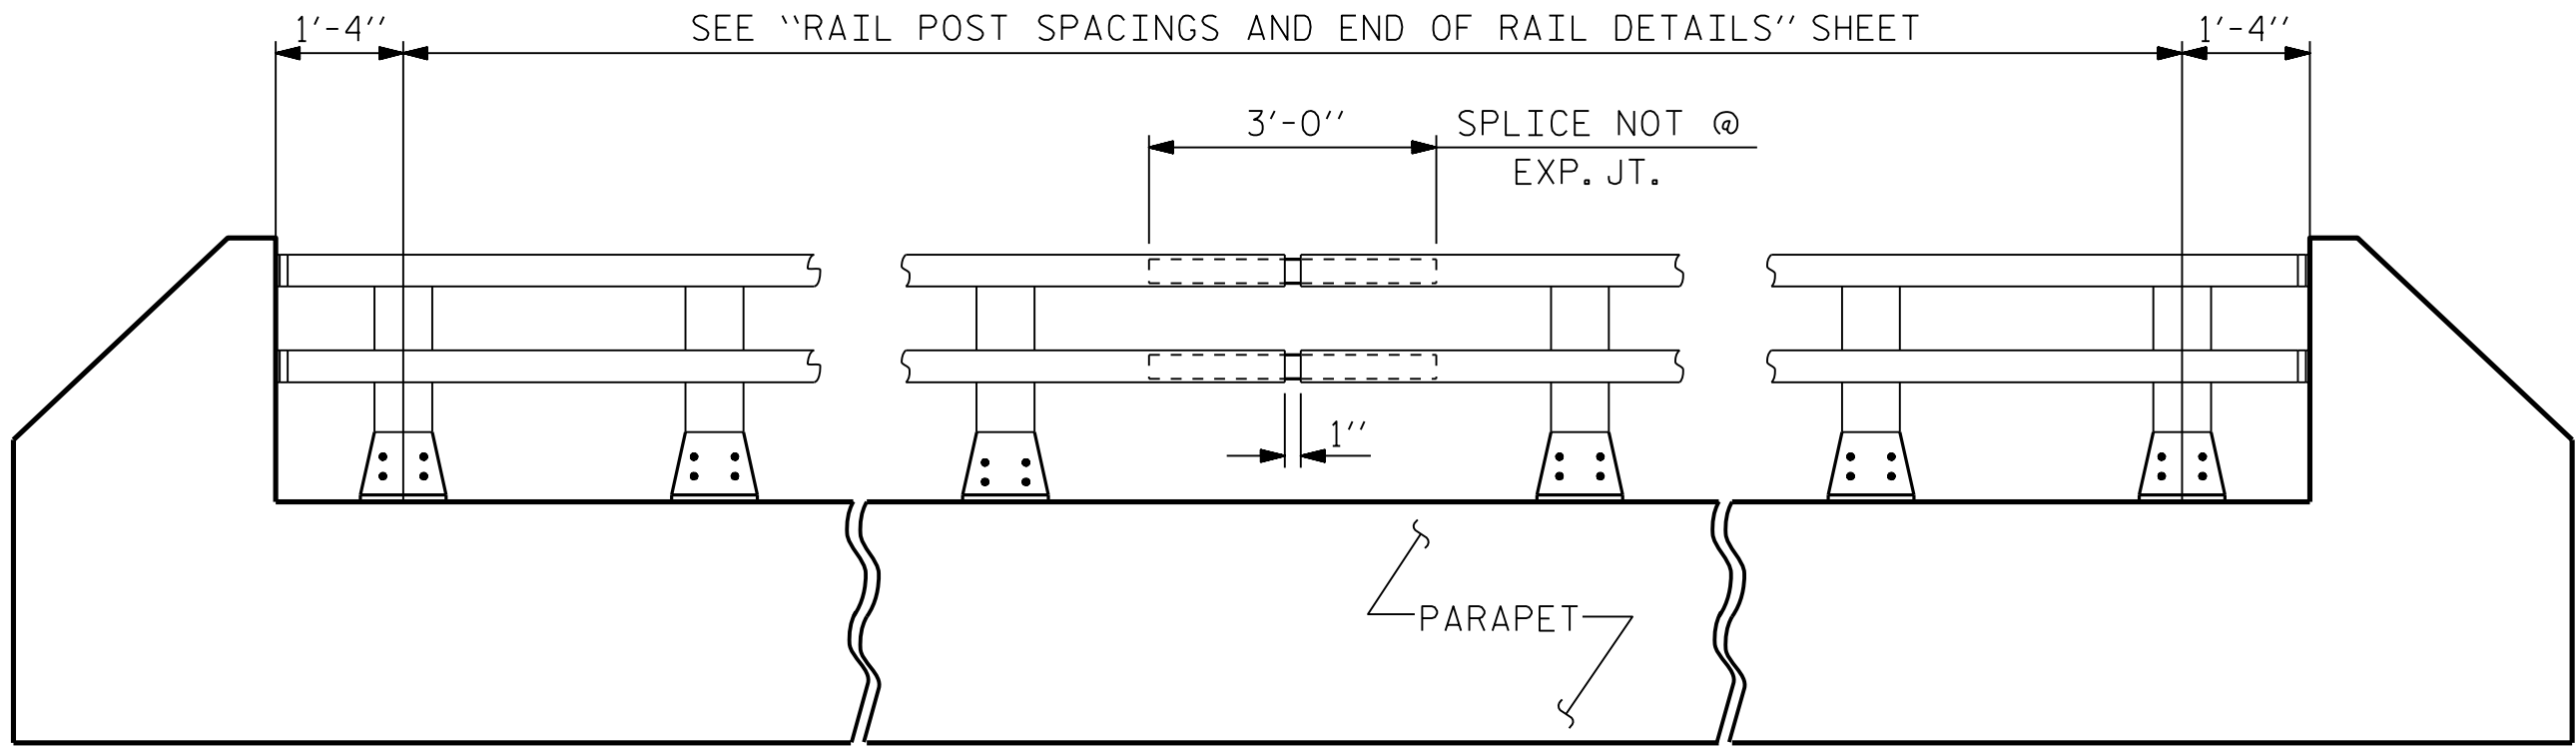


ELEVATION

NOTE : FOR ATTACHMENT OF METAL RAIL TO END POST, SEE STANDARD NO. BMR2.

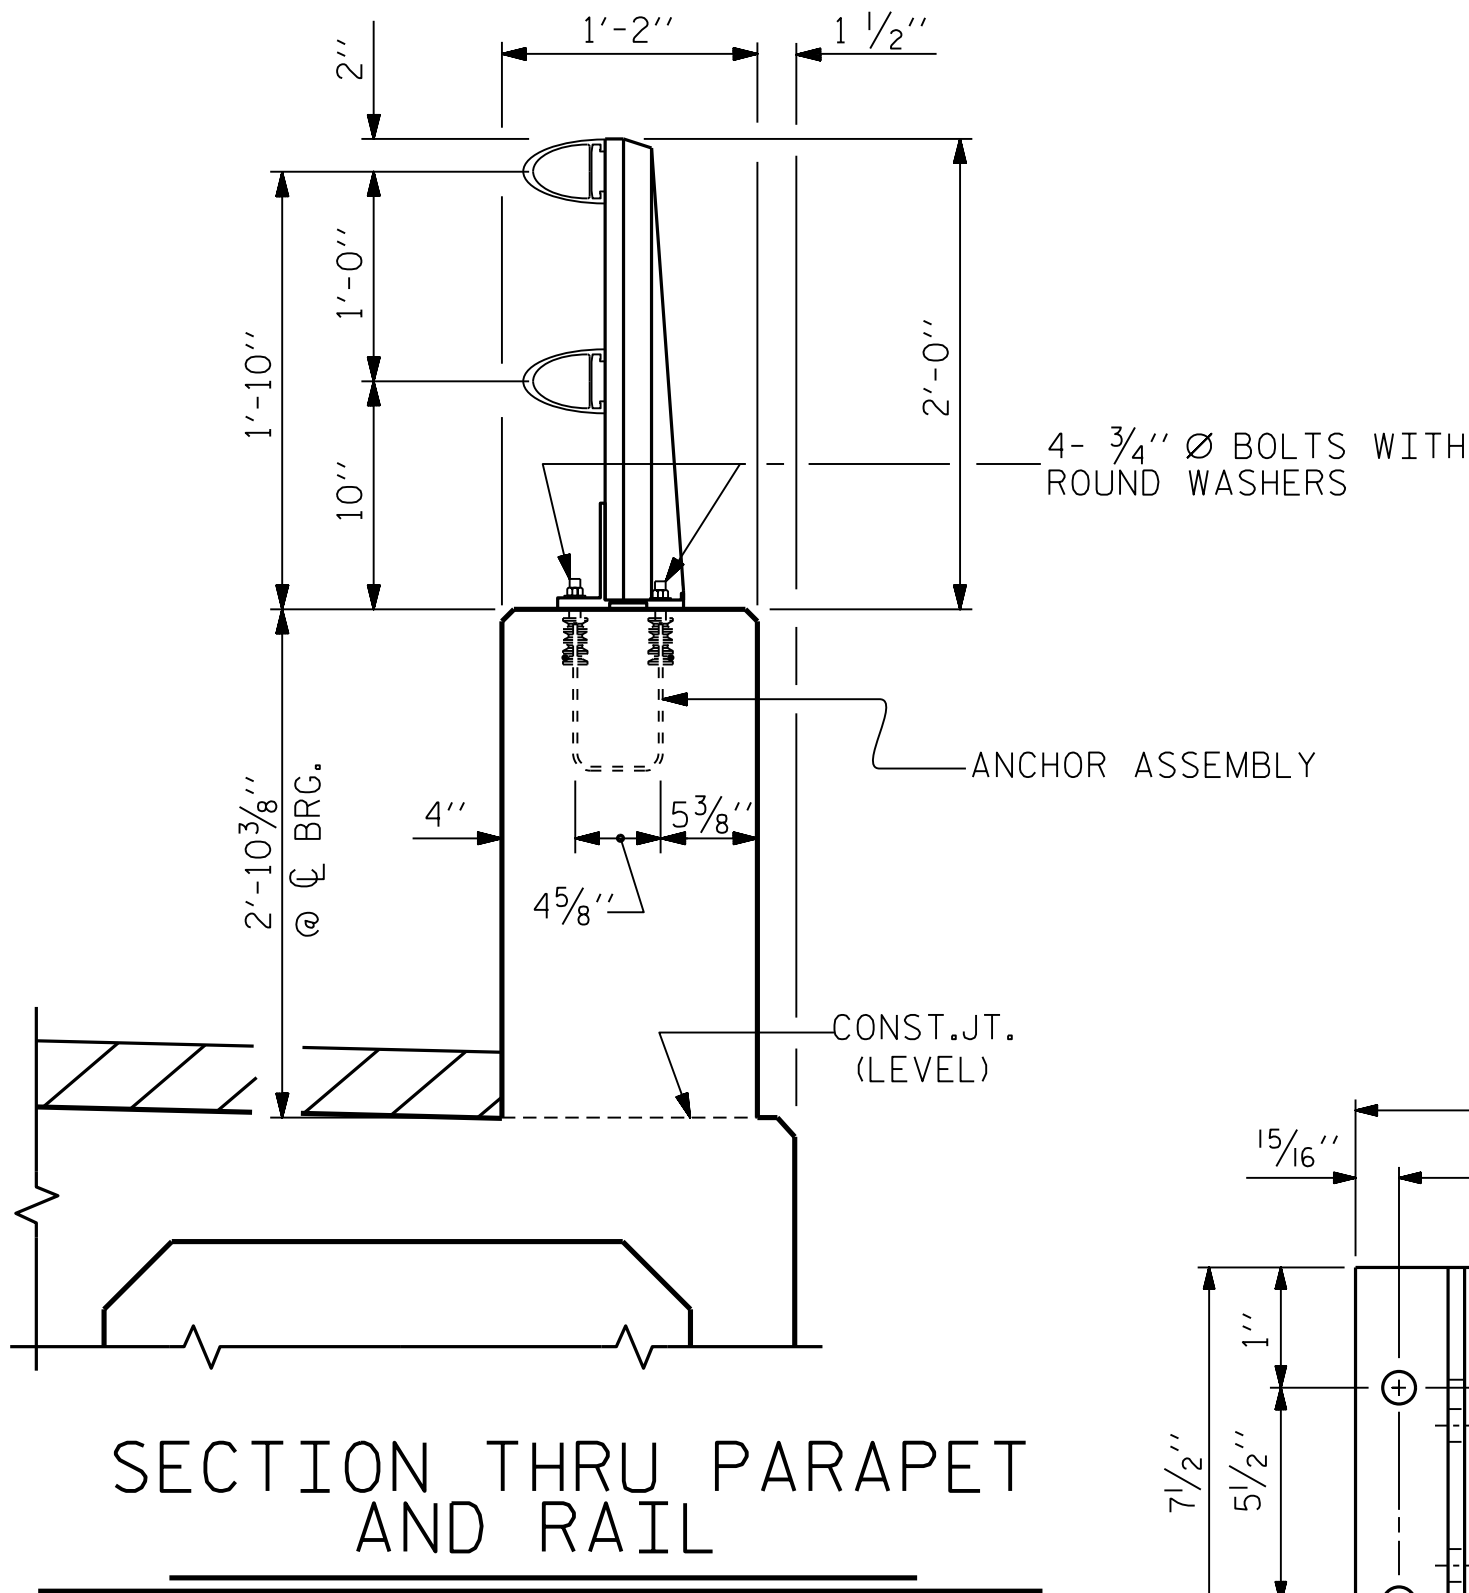

SECTION THRU PARAPET AND RAIL

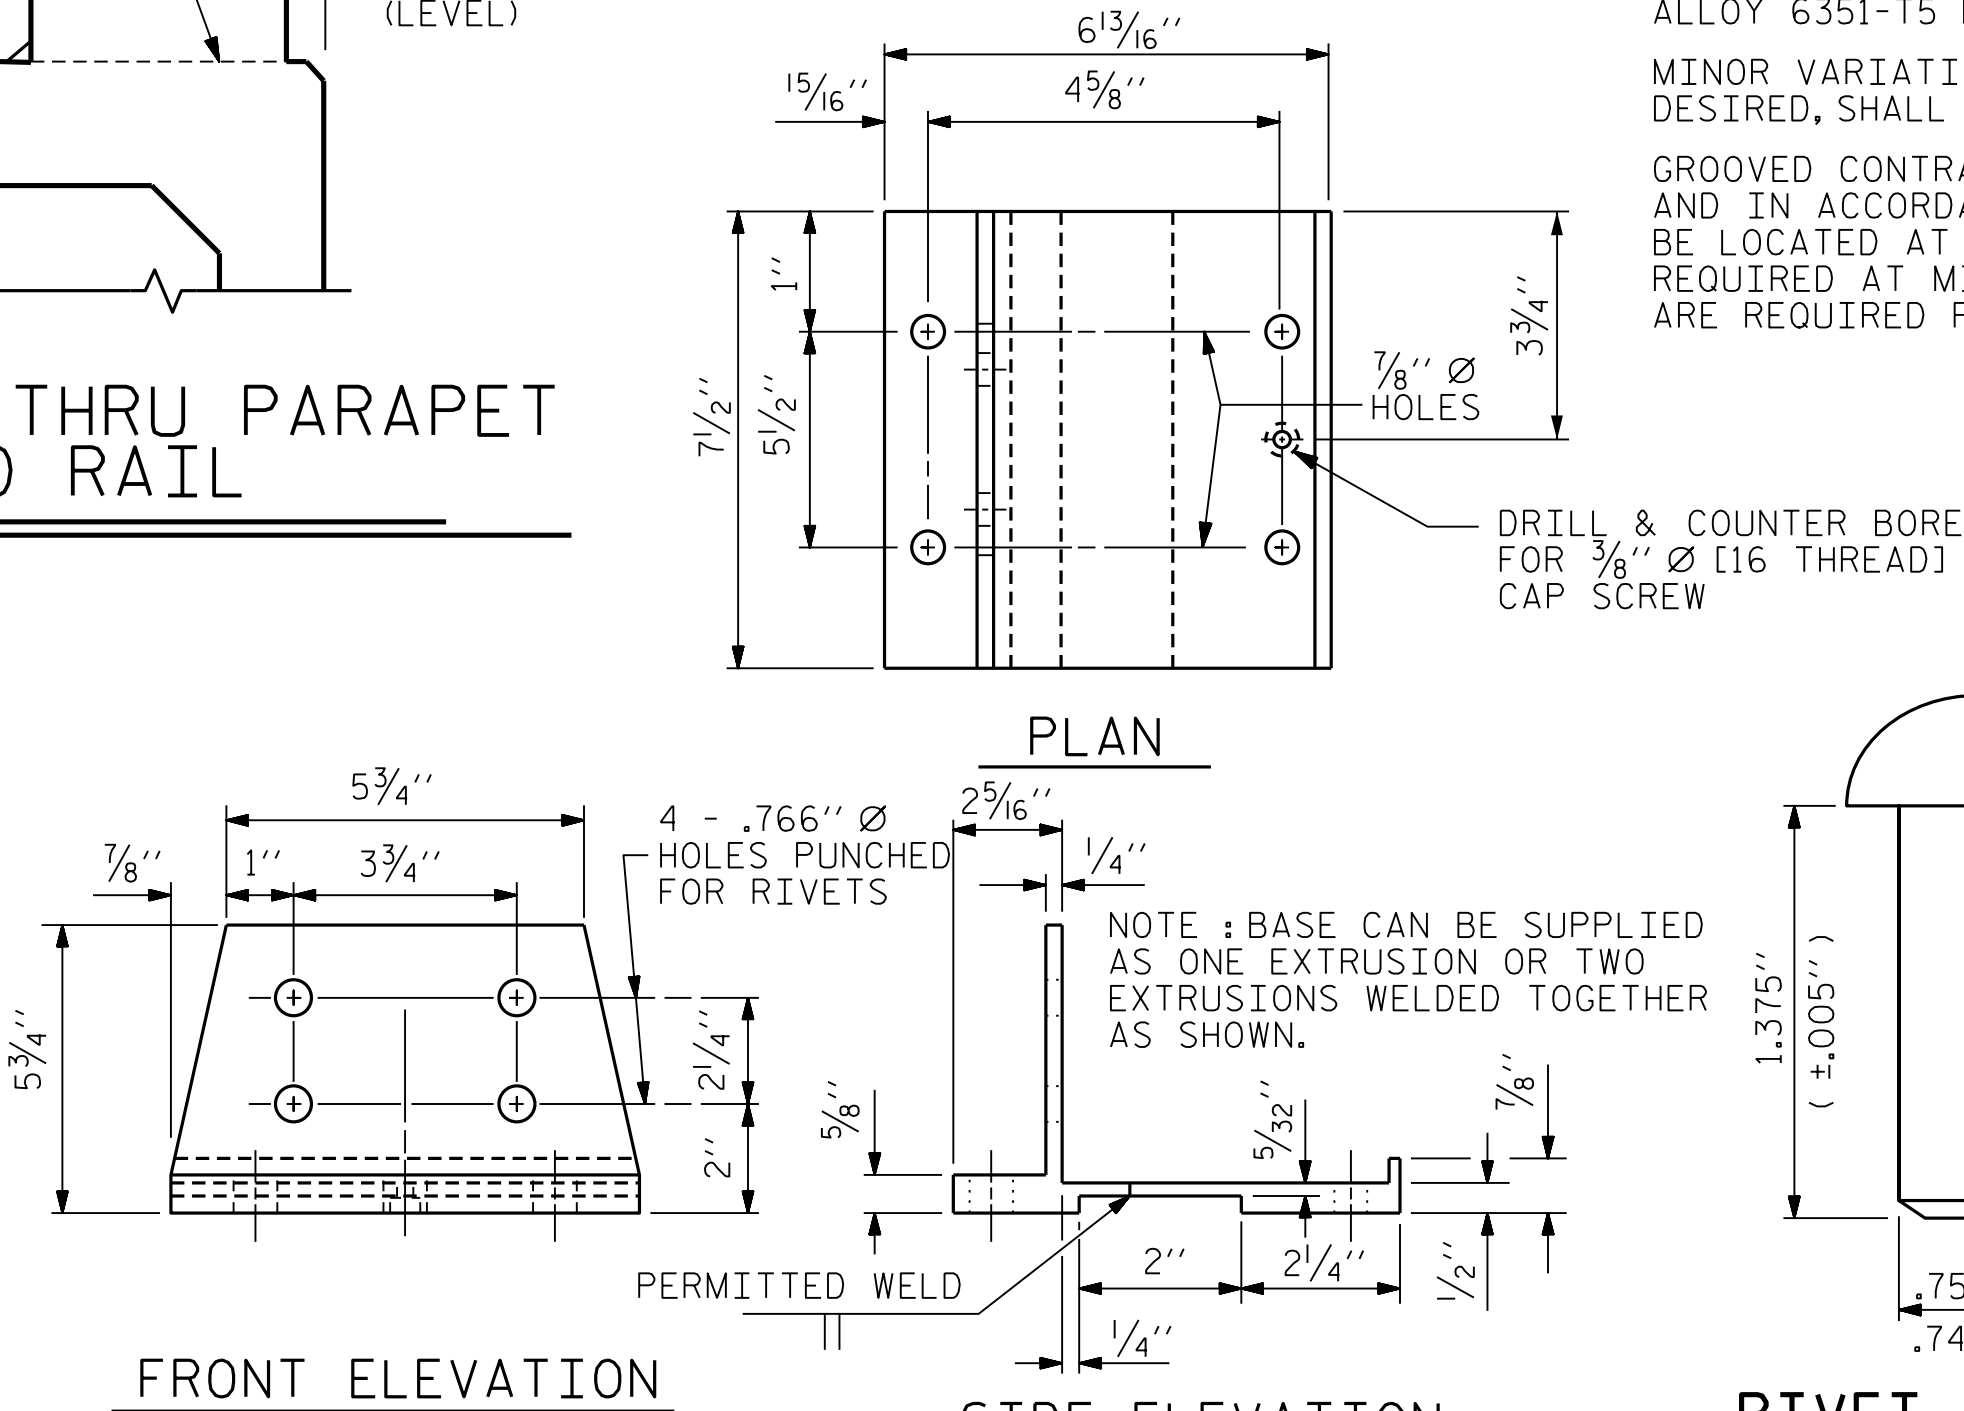

POST BASE DETAILS

NOTES

AT THE CONTRACTOR'S OPTION, METAL RAIL MAY BE EITHER ALUMINUM OR GALVANIZED STEEL IN ACCORDANCE WITH THE REQUIREMENTS OF THE GENERAL NOTES AND THE FOLLOWING SPECIFICATIONS FOR THE ALTERNATE MATERIALS; HOWEVER, THE CONTRACTOR WILL BE REQUIRED TO USE THE SAME RAIL MATERIAL ON ALL STRUCTURES ON THE PROJECT FOR WHICH METAL RAIL IS DESIGNATED.

UNLESS OTHERWISE REQUIRED IN THE CONTRACT DOCUMENTS, THE CONTRACTOR HAS THE OPTION TO USE AN ALTERNATE TO THE 2 BAR METAL RAIL. THE ALTERNATE RAIL SHALL MEET THE REQUIREMENTS OF THE AASHTO LRFBIDGE DESIGN SPECIFICATIONS AND MUST BE LISTED ON THE DEPARTMENT'S APPROVED PRODUCTS LIST (APL) UNDER "2 BAR METAL RAIL ALTERNATE". ADJUSTMENTS TO THE CONCRETE PARAPET WILL NOT BE ALLOWED.

ALUMINUM RAILS

MATERIAL FOR POSTS, BASES AND RAILS, EXPANSION BARS AND CLAMP BARS SHALL BE ASTM B-221 ALLOY 6061-T6. MATERIAL FOR RIVETS SHALL BE ASTM B316 ALLOY 6061-T6. RIVETS SHALL BE STANDARD BUTTON HEAD AND CONE POINT COLD DRIVEN AS PER DRAWING.

THE BASE OF RAIL POSTS, OR ANY OTHER ALUMINUM SURFACE IN CONTACT WITH CONCRETE SHALL BE THOROUGHLY COATED WITH AN ALUMINUM IMPREGNATED CAULKING COMPOUND OF APPROVED QUALITY.

MATERIAL FOR SHIMS TO BE ASTM B209 ALLOY 6061-T6.

GALVANIZED STEEL RAILS

MATERIAL AND GALVANIZING ARE TO CONFORM TO THE FOLLOWING SPECIFICATIONS:

POST, POST BASES, RAILS, EXPANSION BARS AND CLAMP BARS: ASTM A36 GRADE 36 STRUCTURAL STEEL - GALVANIZED TO ASTM A123.

RIVETS: RIVETS SHALL MEET THE REQUIREMENTS OF ASTM A502 FOR GRADE 1 RIVETS.

THE CUT ENDS OF GALVANIZED STEEL RAILING, AFTER GRINDING SMOOTH SHALL BE GIVEN TWO COATS OF ZINC RICH PAINT MEETING THE REQUIREMENTS OF FEDERAL SPECIFICATION MIL-P-26915 USAF TYPE 1, OR OF FEDERAL SPECIFICATIONS TT-P-641.

SHIMS: SHIMS SHALL MEET THE REQUIREMENTS OF ASTM A1011 FOR GRADE 36, 40, 45, OR ASTM A1008 FOR GRADE C AND SHALL BE GALVANIZED IN ACCORDANCE WITH ASTM A123.

RAIL CAPS: RAIL CAPS SHALL MEET THE REQUIREMENTS OF ASTM A1011 FOR GRADE 36, 40, 45 OR ASTM A1008 FOR GRADE C AND SHALL BE GALVANIZED IN ACCORDANCE WITH ASTM A123.

GENERAL NOTES

RAILING SHALL BE CONTINUOUS FROM END POST TO END POST OF BRIDGE. EACH JOINT IN RAIL LENGTH SHALL BE SPLICED AS DETAILED. PANEL LENGTHS OF RAIL SHALL BE ATTACHED TO A MINIMUM OF THREE POSTS.

FOR END OF RAIL TO CLEAR FACE OF CONCRETE END POST DIMENSION, SEE STANDARD NO. BMR2.

CAP SCREWS SHALL BE ASTM F593 ALLOY 305 STAINLESS STEEL. WASHERS SHALL MEET THE REQUIREMENTS OF ASTM F844 EXCEPT THEY SHALL BE MADE FROM ALLOY 304 STAINLESS STEEL.

CERTIFIED MILL REPORTS ARE REQUIRED FOR RAILS AND POSTS. SHOP INSPECTION IS NOT REQUIRED.

METAL RAIL POSTS SHALL BE SET NORMAL TO CURB GRADE.

METHOD OF MEASUREMENT FOR METAL RAILS: FOR LENGTH OF METAL RAILS TO BE PAID FOR, SEE THE STANDARD SPECIFICATIONS.

CURVED RAIL USAGE: WHERE RAILS ARE TO BE USED ON BRIDGES ON HORIZONTAL AND/OR VERTICAL CURVATURE THE CONTRACTOR MAY, AT HIS OPTION, HAVE THE REQUIRED CURVATURE IN THE RAIL FORMED IN THE SHOP OR IN THE FIELD. IN EITHER EVENT, THE RAIL SHALL CONFORM WITHOUT BUCKLING OR KINKING TO THE REQUIRED CURVATURE IN A UNIFORM MANNER ACCEPTABLE TO THE ENGINEER.

TO INSURE FUTURE IDENTIFICATION OF THE FABRICATOR, A PERMANENT IDENTIFYING MARK SHALL BE PLACED ON EACH POST. THE METHOD OF MARKING AND LOCATION SHALL BE SUCH THAT IT DOES NOT DETRACT FROM THE APPEARANCE OF THE POST, BUT REMAINS VISIBLE AFTER RAIL PLACEMENT.


SHIMS SHALL BE USED AS NECESSARY FOR POST ALIGNMENT.

ALLOY 6351-T5 MAY BE SUBSTITUTED FOR ALLOY 6061-T6 WHERE APPLICABLE.


MINOR VARIATIONS IN DETAILS OF METAL RAIL WILL BE CONSIDERED. DETAILS OF SUCH VARIATIONS, IF DESIRED, SHALL BE SUBMITTED FOR APPROVAL.

GROOVED CONTRACTION JOINTS, 1/2" IN DEPTH, SHALL BE TOOLED IN ALL EXPOSED FACES OF THE PARAPET AND IN ACCORDANCE WITH ARTICLE 825-10(B) OF THE STANDARD SPECIFICATIONS. A CONTRACTION JOINT SHALL BE LOCATED AT EACH THIRD POINT BETWEEN PARAPET EXPANSION JOINTS. ONLY ONE CONTRACTION JOINT IS REQUIRED AT MIDPOINT OF PARAPET SEGMENTS LESS THAN 20 FEET IN LENGTH AND NO CONTRACTION JOINTS ARE REQUIRED FOR THOSE SEGMENTS LESS THAN 10 FEET IN LENGTH.

PAY LENGTH = 194.38 LIN. FT.

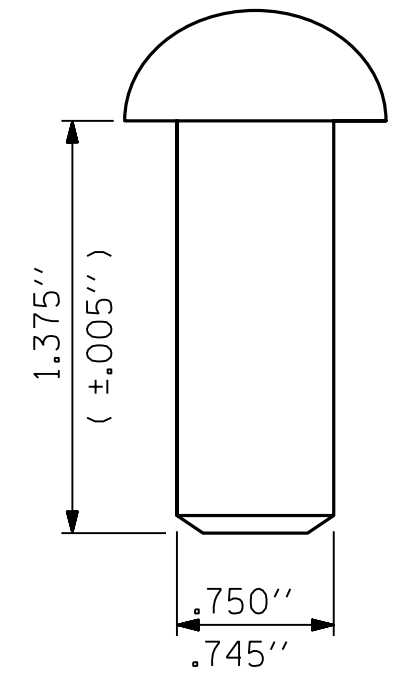

RIVET DETAIL

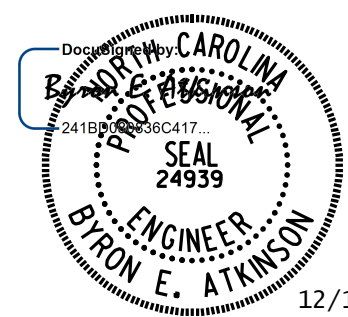

12/18/2024

DOCUMENT NOT CONSIDERED FINAL UNLESS ALL SIGNATURES COMPLETED					
MI ENGINEERING 1011 SCHAUB DRIVE, SUITE 100 RALEIGH, NC 27606 (919) 851-6606 FIRM PE NUMBER : P-0671					



PROJECT NO. BP8.R021
MOORE/MONTGOMERY COUNTY
STATION: 16+50.00 -L-

SHEET 1 OF 2

STATE OF NORTH CAROLINA DEPARTMENT OF TRANSPORTATION RALEIGH STANDARD 2 BAR METAL RAIL					
REVISIONS					
NO.	BY:	DATE:	NO.	BY:	DATE:
1			3		
2			4		
SHEET NO. S-10					TOTAL SHEETS 19




STD. NO. BMR3 (SHT 1)

12/18/2024 2:53:29 PM User: blanning
Filename: N:\NC Bridges\W21021.CH Eng.Moore 26 Br.Rep\BP8R021\Structures\401.021.BP8R021.SMU.BMR2.620026.dgn

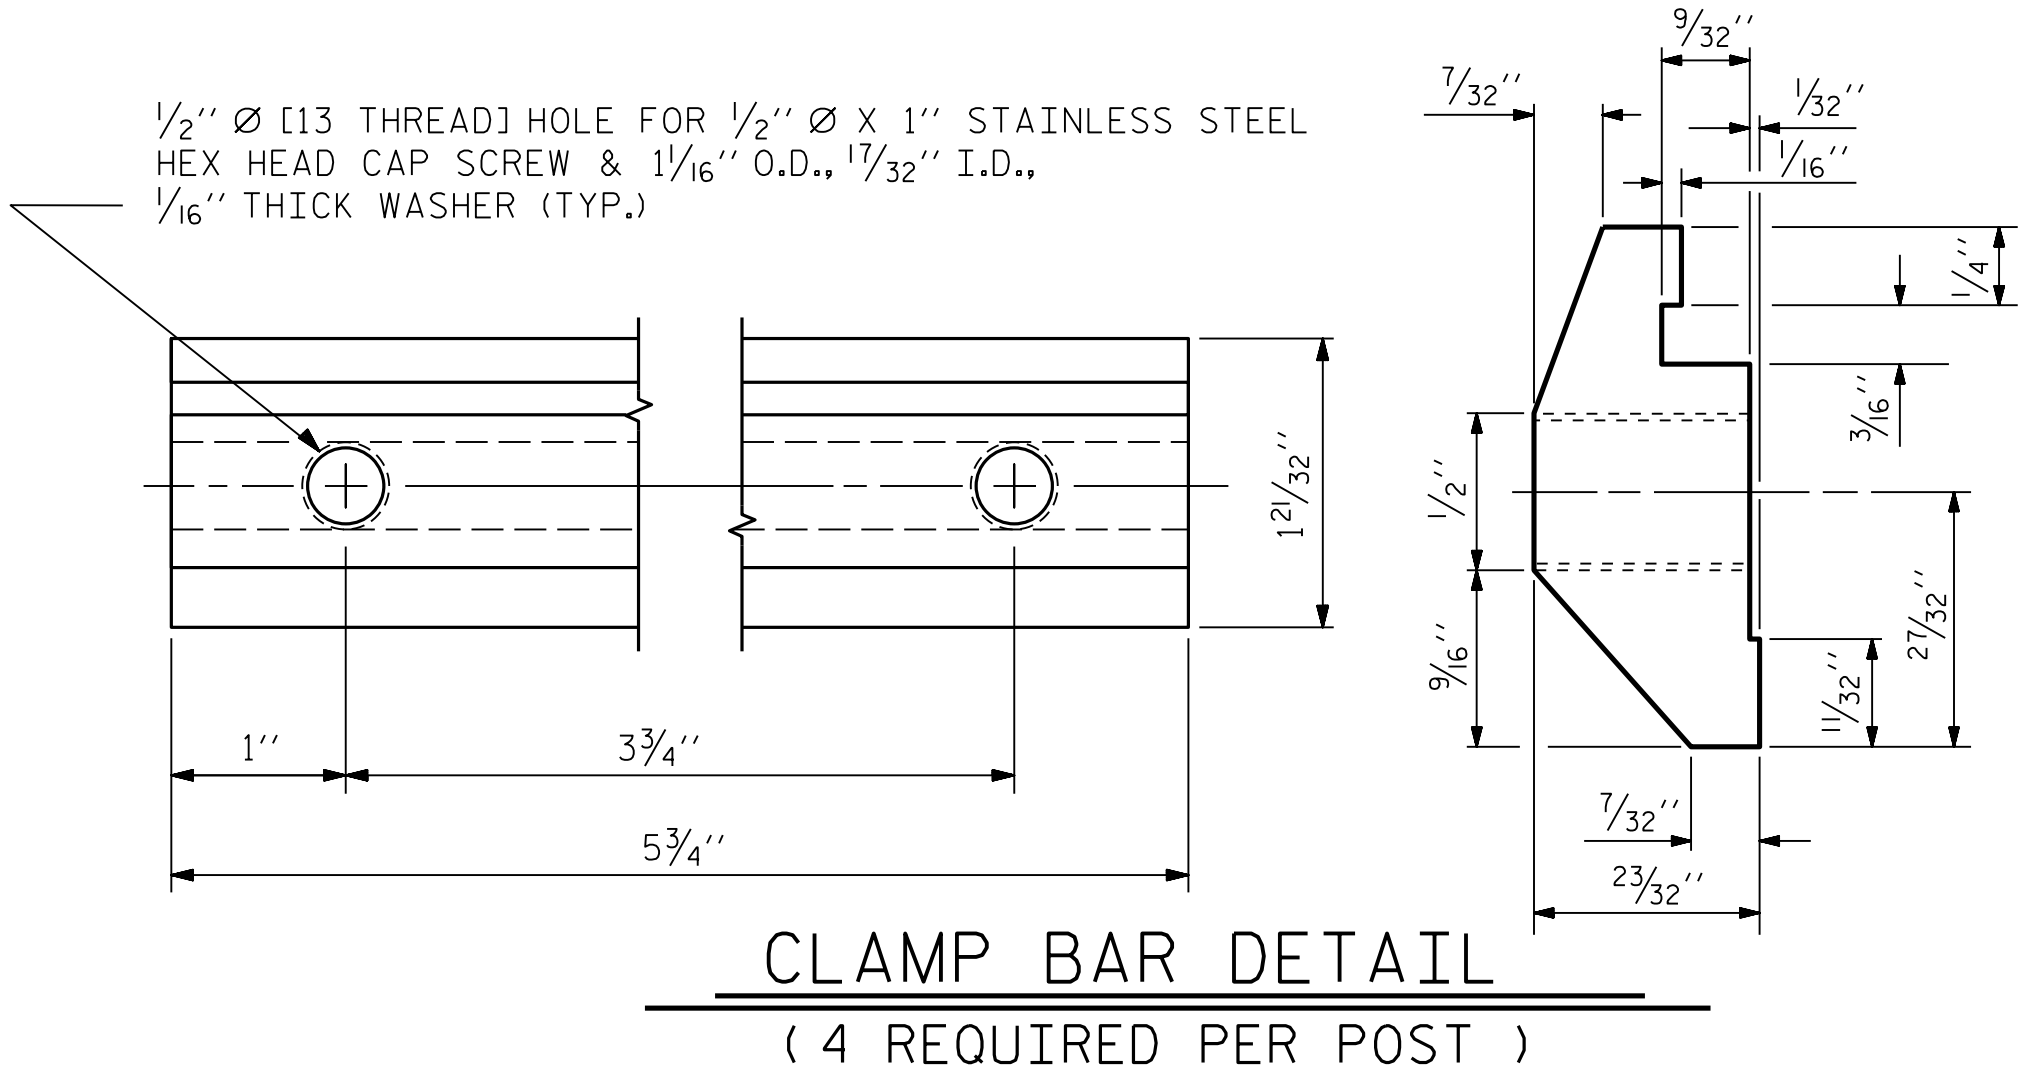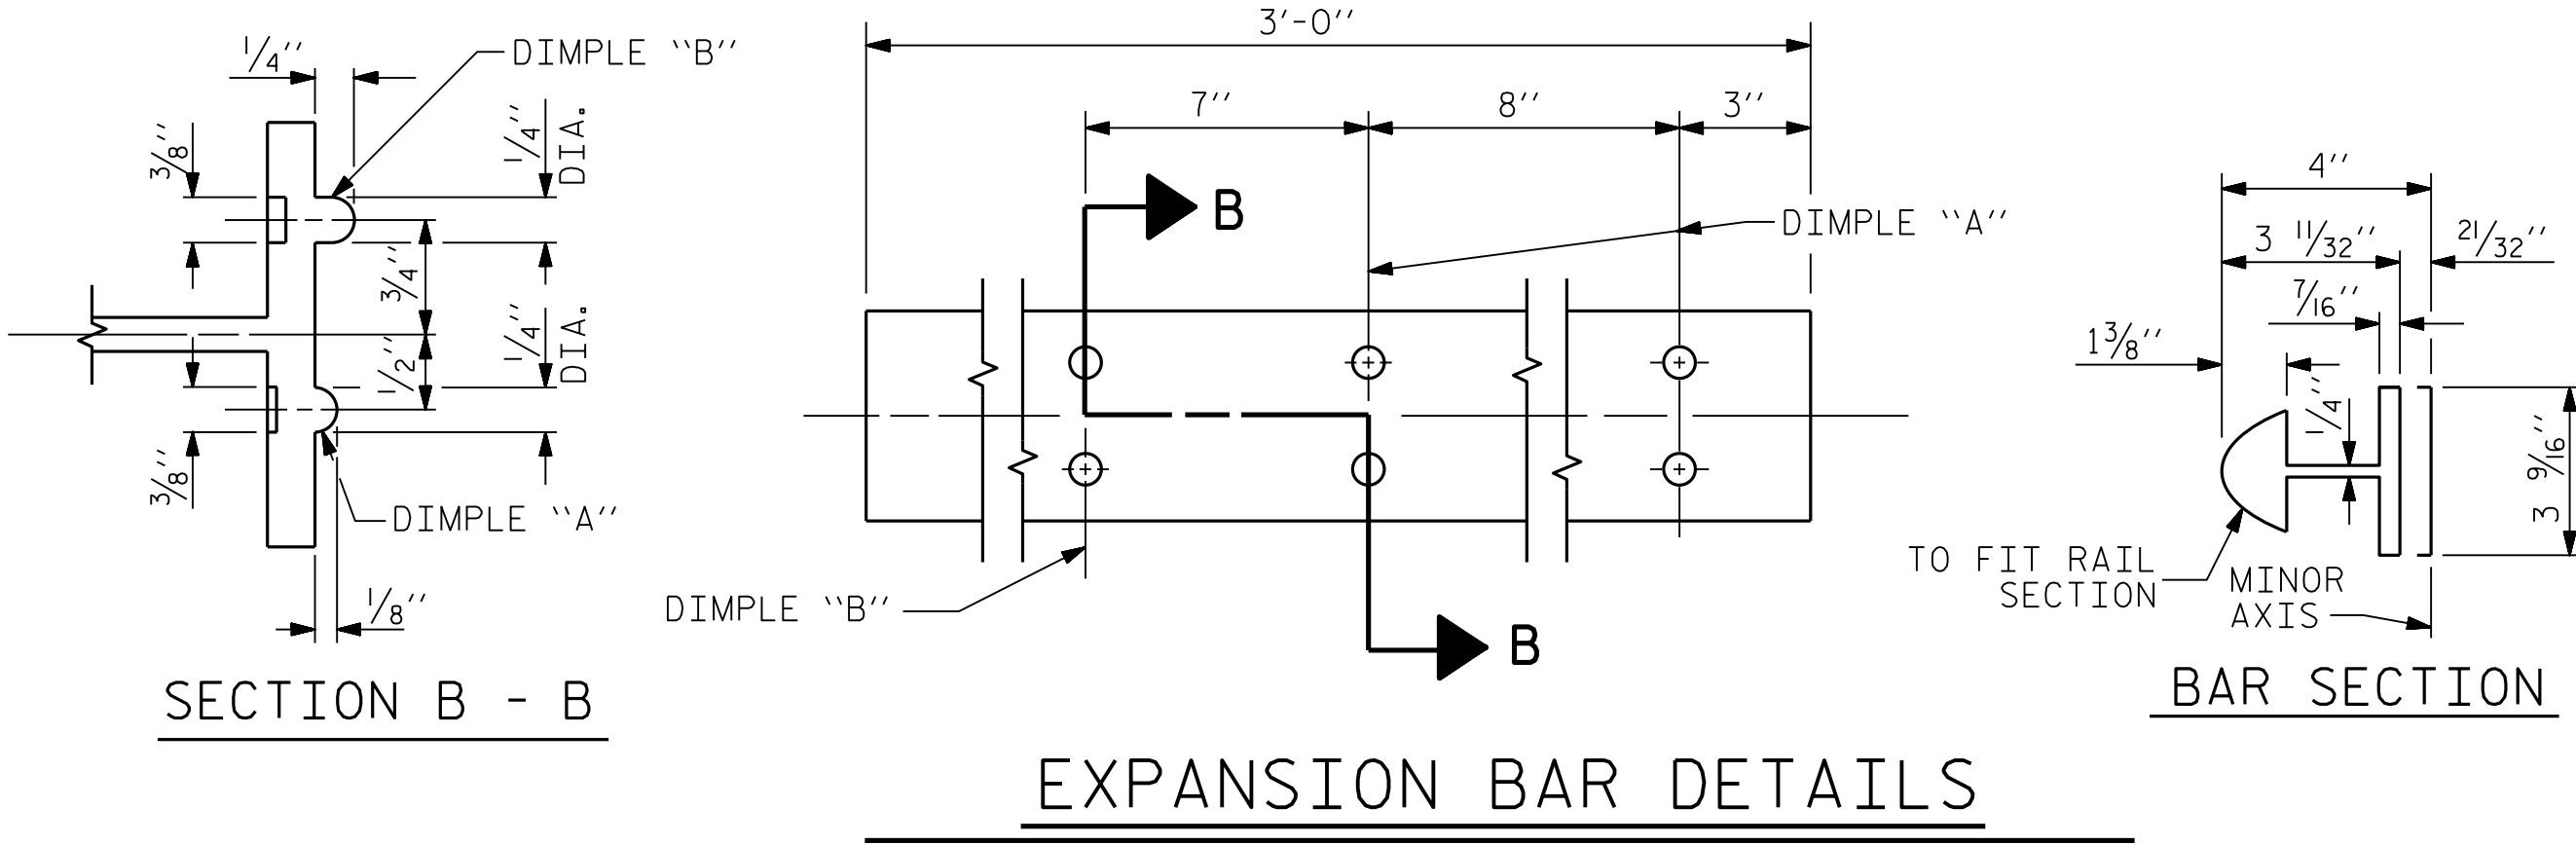

4-BOLT METAL RAIL ANCHOR ASSEMBLY

(36 ASSEMBLIES REQUIRED)

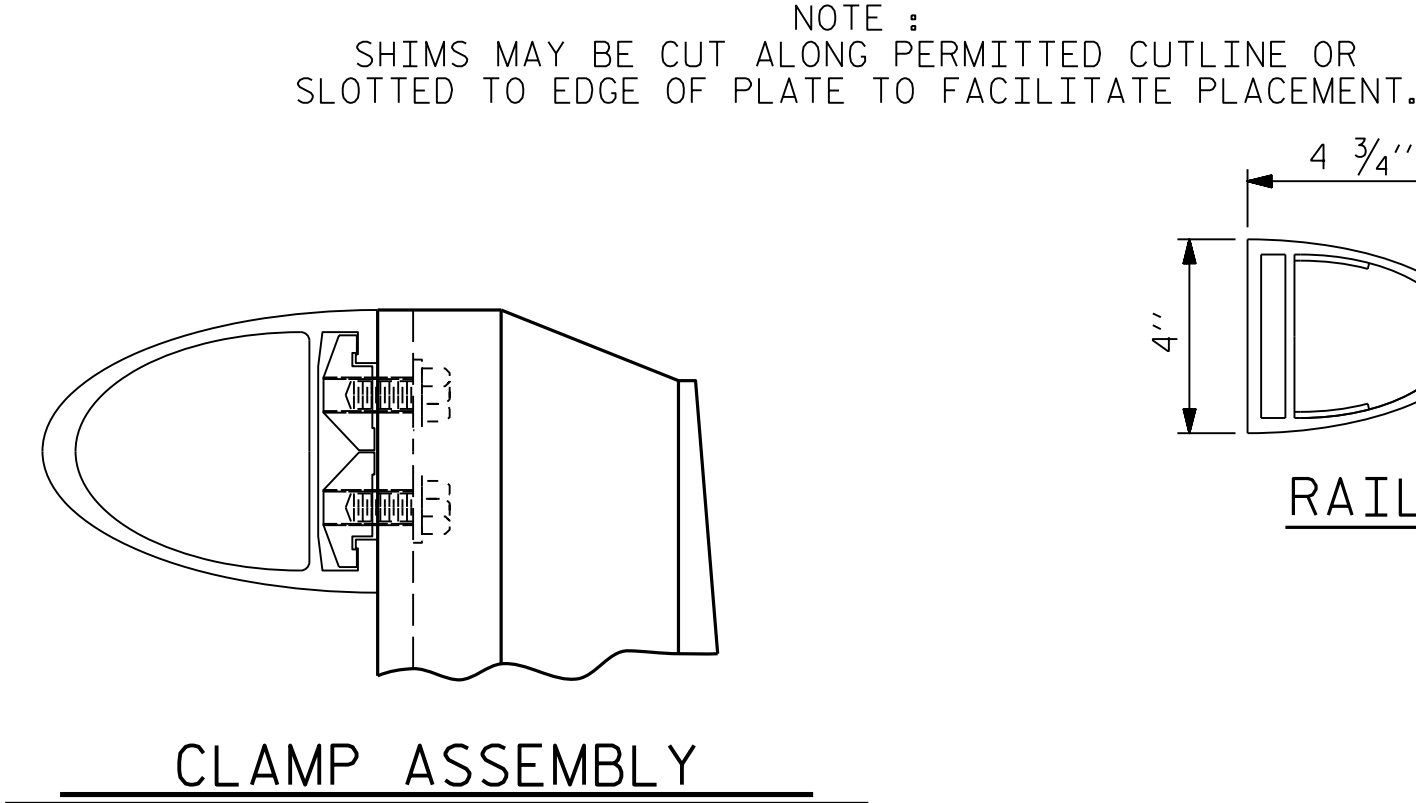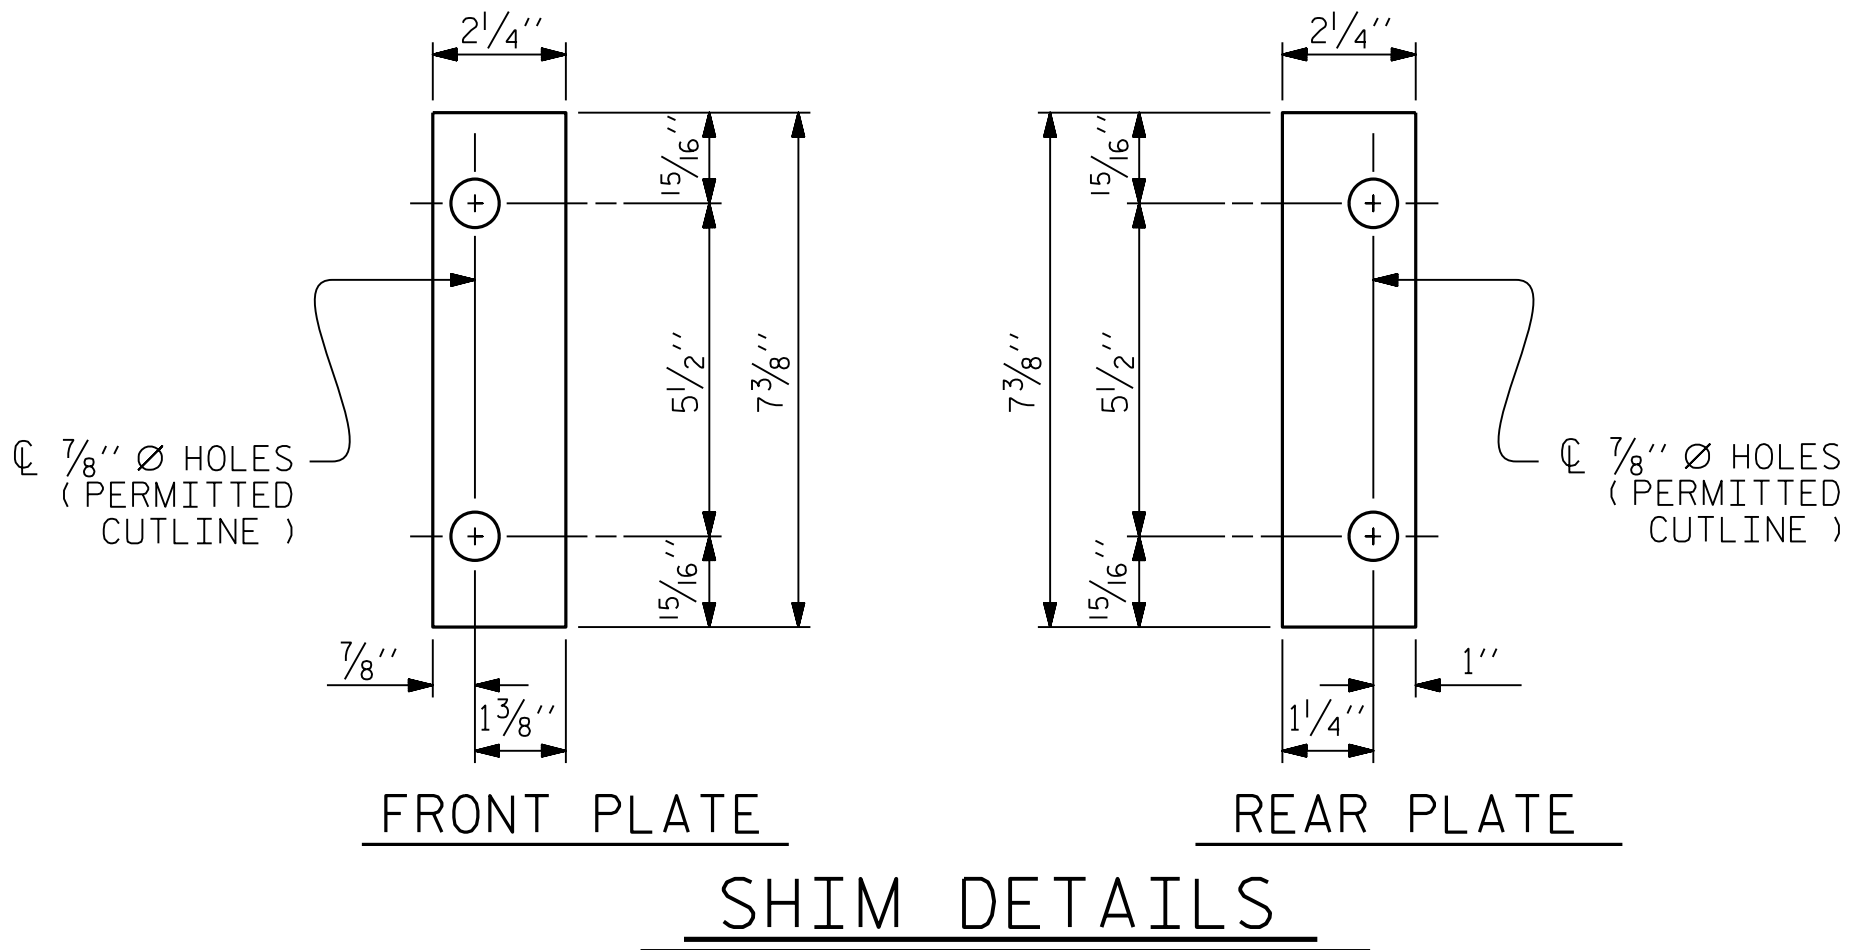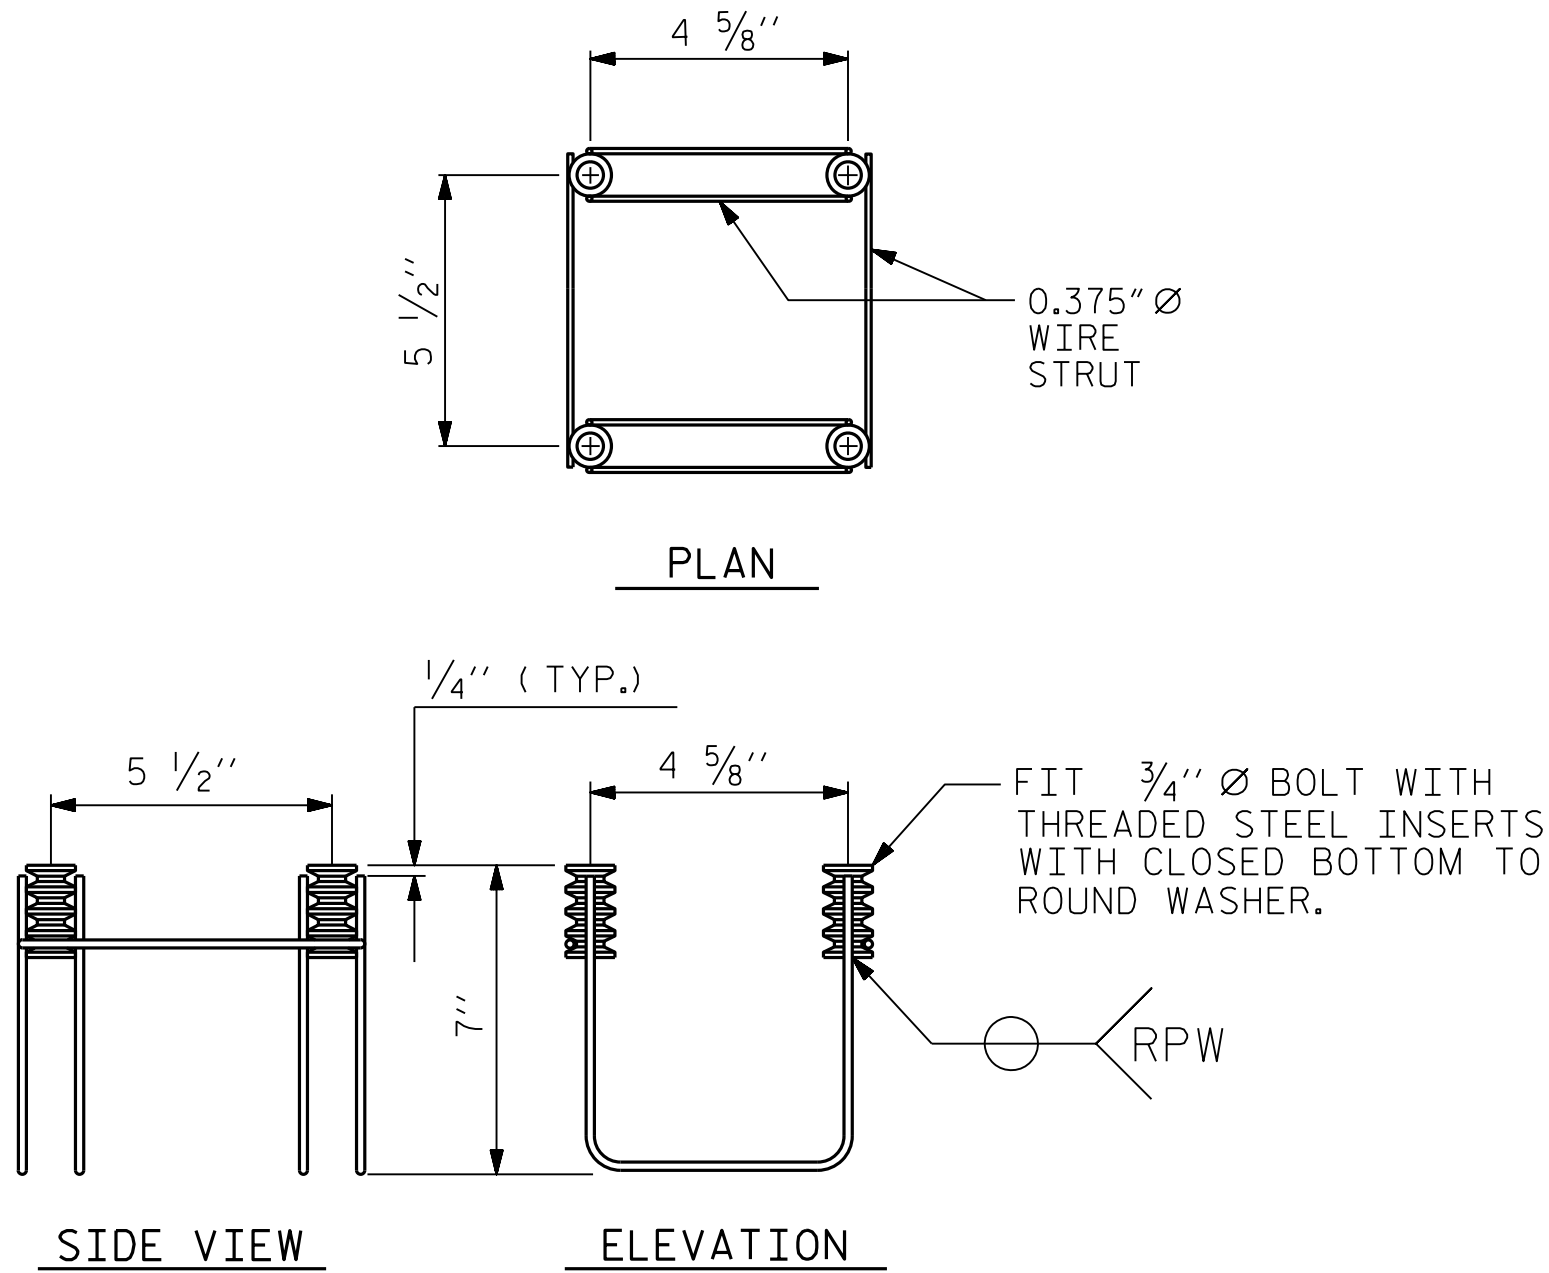

NOTES


STRUCTURAL CONCRETE ANCHOR ASSEMBLY

THE STRUCTURAL CONCRETE ANCHOR ASSEMBLY SHALL CONSIST OF THE FOLLOWING COMPONENTS :

- FERRULES SHALL BE MADE FROM STEEL MEETING THE REQUIREMENTS OF AASHTO M169, GRADE 12L14 AND SHALL HAVE A MINIMUM LENGTH OF THREADS OF 2" FOR 3/4" FERRULES.
- 4 - 3/4" Ø X 2 1/2" BOLTS WITH WASHERS. BOLTS SHALL CONFORM TO THE REQUIREMENTS OF ASTM A307. BOLTS AND WASHERS SHALL BE GALVANIZED. AT THE CONTRACTOR'S OPTION, STAINLESS STEEL BOLTS AND WASHERS MAY BE USED AS AN ALTERNATE FOR THE 3/4" Ø X 2 1/2" GALVANIZED BOLTS AND WASHERS. THEY SHALL CONFORM TO OR EXCEED THE MECHANICAL REQUIREMENTS OF ASTM A307. THE USE OF THIS ALTERNATE SHALL BE APPROVED BY THE ENGINEER.
- WIRE STRUT SHOWN IN THE CONCRETE ANCHOR ASSEMBLY DETAIL IS THE MINIMUM ALLOWABLE SIZE AND SHALL HAVE A MINIMUM TENSILE STRENGTH OF 100,000 PSI. AS AN OPTION, A 1/16" Ø WIRE STRUT WITH A MINIMUM TENSILE STRENGTH OF 90,000 PSI IS ACCEPTABLE.
- THE METAL RAIL ANCHOR ASSEMBLIES TO BE HOT DIPPED GALVANIZED TO CONFORM TO REQUIREMENTS OF ASTM A123.
- THE COST OF THE METAL RAIL ANCHOR ASSEMBLY WITH BOLTS AND WASHERS COMPLETE IN PLACE SHALL BE INCLUDED IN THE PRICE BID FOR LINEAR FEET OF METAL RAIL.
- BOLTS TO BE TIGHTENED ONE-HALF TURN WITH A WRENCH FROM A FINGER-TIGHT POSITION.

THE CONTRACTOR MAY USE ADHESIVELY ANCHORED ANCHOR BOLTS IN PLACE OF THE METAL RAIL ANCHOR ASSEMBLY. LEVEL ONE FIELD TESTING IS REQUIRED, AND THE YIELD LOAD OF THE 3/4" Ø BOLT IS 10 KIPS. FOR ADHESIVELY ANCHORED ANCHOR BOLTS OR DOWELS, SEE THE STANDARD SPECIFICATIONS.

WHEN ADHESIVELY ANCHORED ANCHOR BOLTS ARE USED, BOLTS SHALL MEET THE REQUIREMENTS OF ASTM F593 ALLOY 304 STAINLESS STEEL WITH MINIMUM 75,000 PSI ULTIMATE STRENGTH. NUTS SHALL MEET THE REQUIREMENTS OF ASTM F594 ALLOY 304 STAINLESS STEEL AND WASHERS SHALL MEET THE REQUIREMENTS OF ASTM F844 EXCEPT THEY SHALL BE MADE FROM ALLOY 304 STAINLESS STEEL.

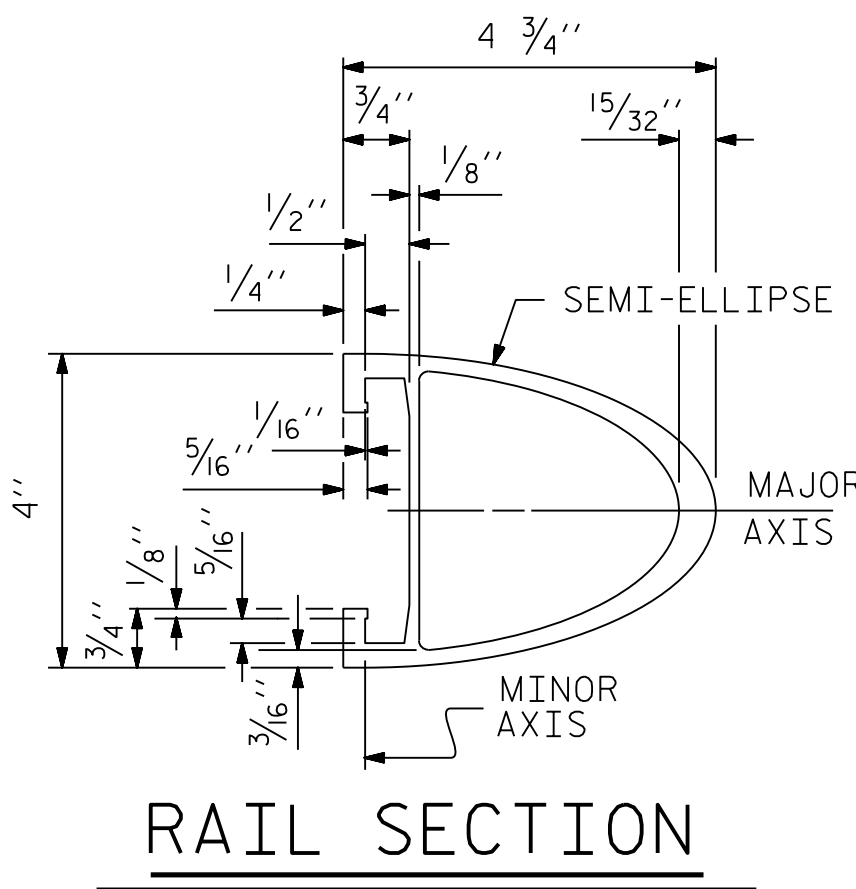


PROJECT NO. BP8.R021
MOORE/MONTGOMERY COUNTY
STATION: 16+50.00 -L-

SHEET 2 OF 2

DOCUMENT NOT CONSIDERED FINAL
UNLESS ALL SIGNATURES COMPLETED



MI ENGINEERING
1011 SCHAUB DRIVE, SUITE 100
RALEIGH, NC 27606
(919) 851-6606
FIRM PE NUMBER : P-0671

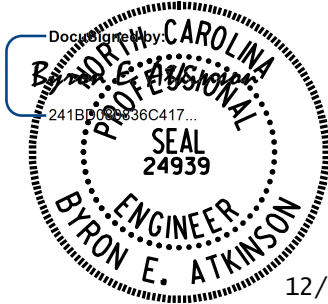


STATE OF NORTH CAROLINA
DEPARTMENT OF TRANSPORTATION
RALEIGH
STANDARD
2 BAR METAL RAIL

REVISIONS					
NO.	BY:	DATE:	NO.	BY:	DATE:
1			3		
2			4		

SHEET NO.
S-11
TOTAL SHEETS
19


STD. NO. BMR4

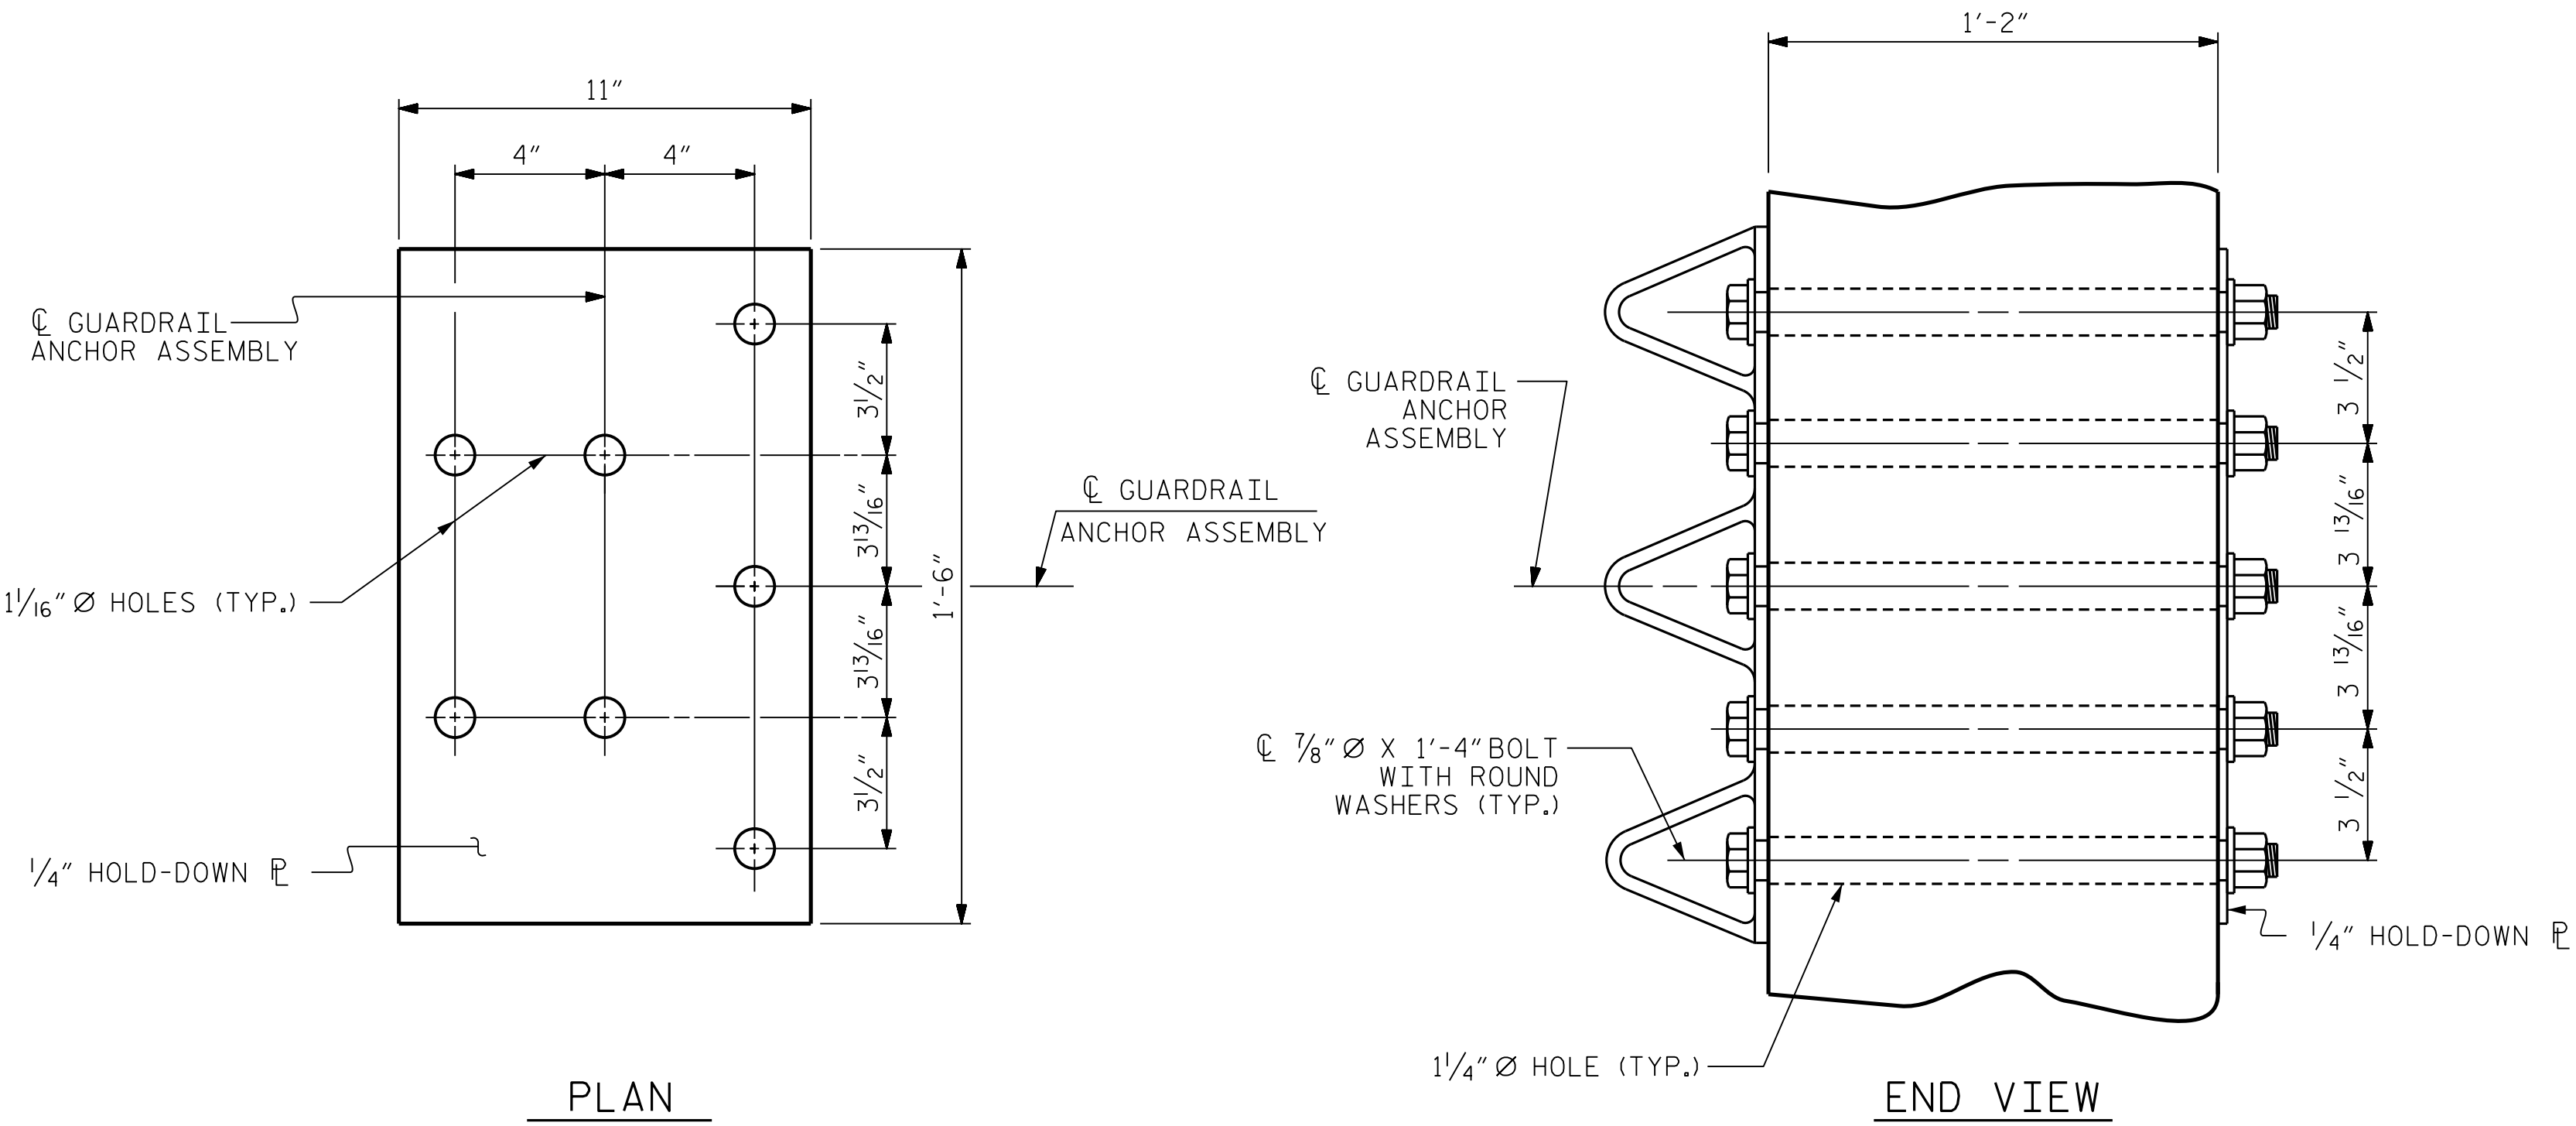

PLAN

END VIEW

GUARDRAIL ANCHOR ASSEMBLY DETAILS

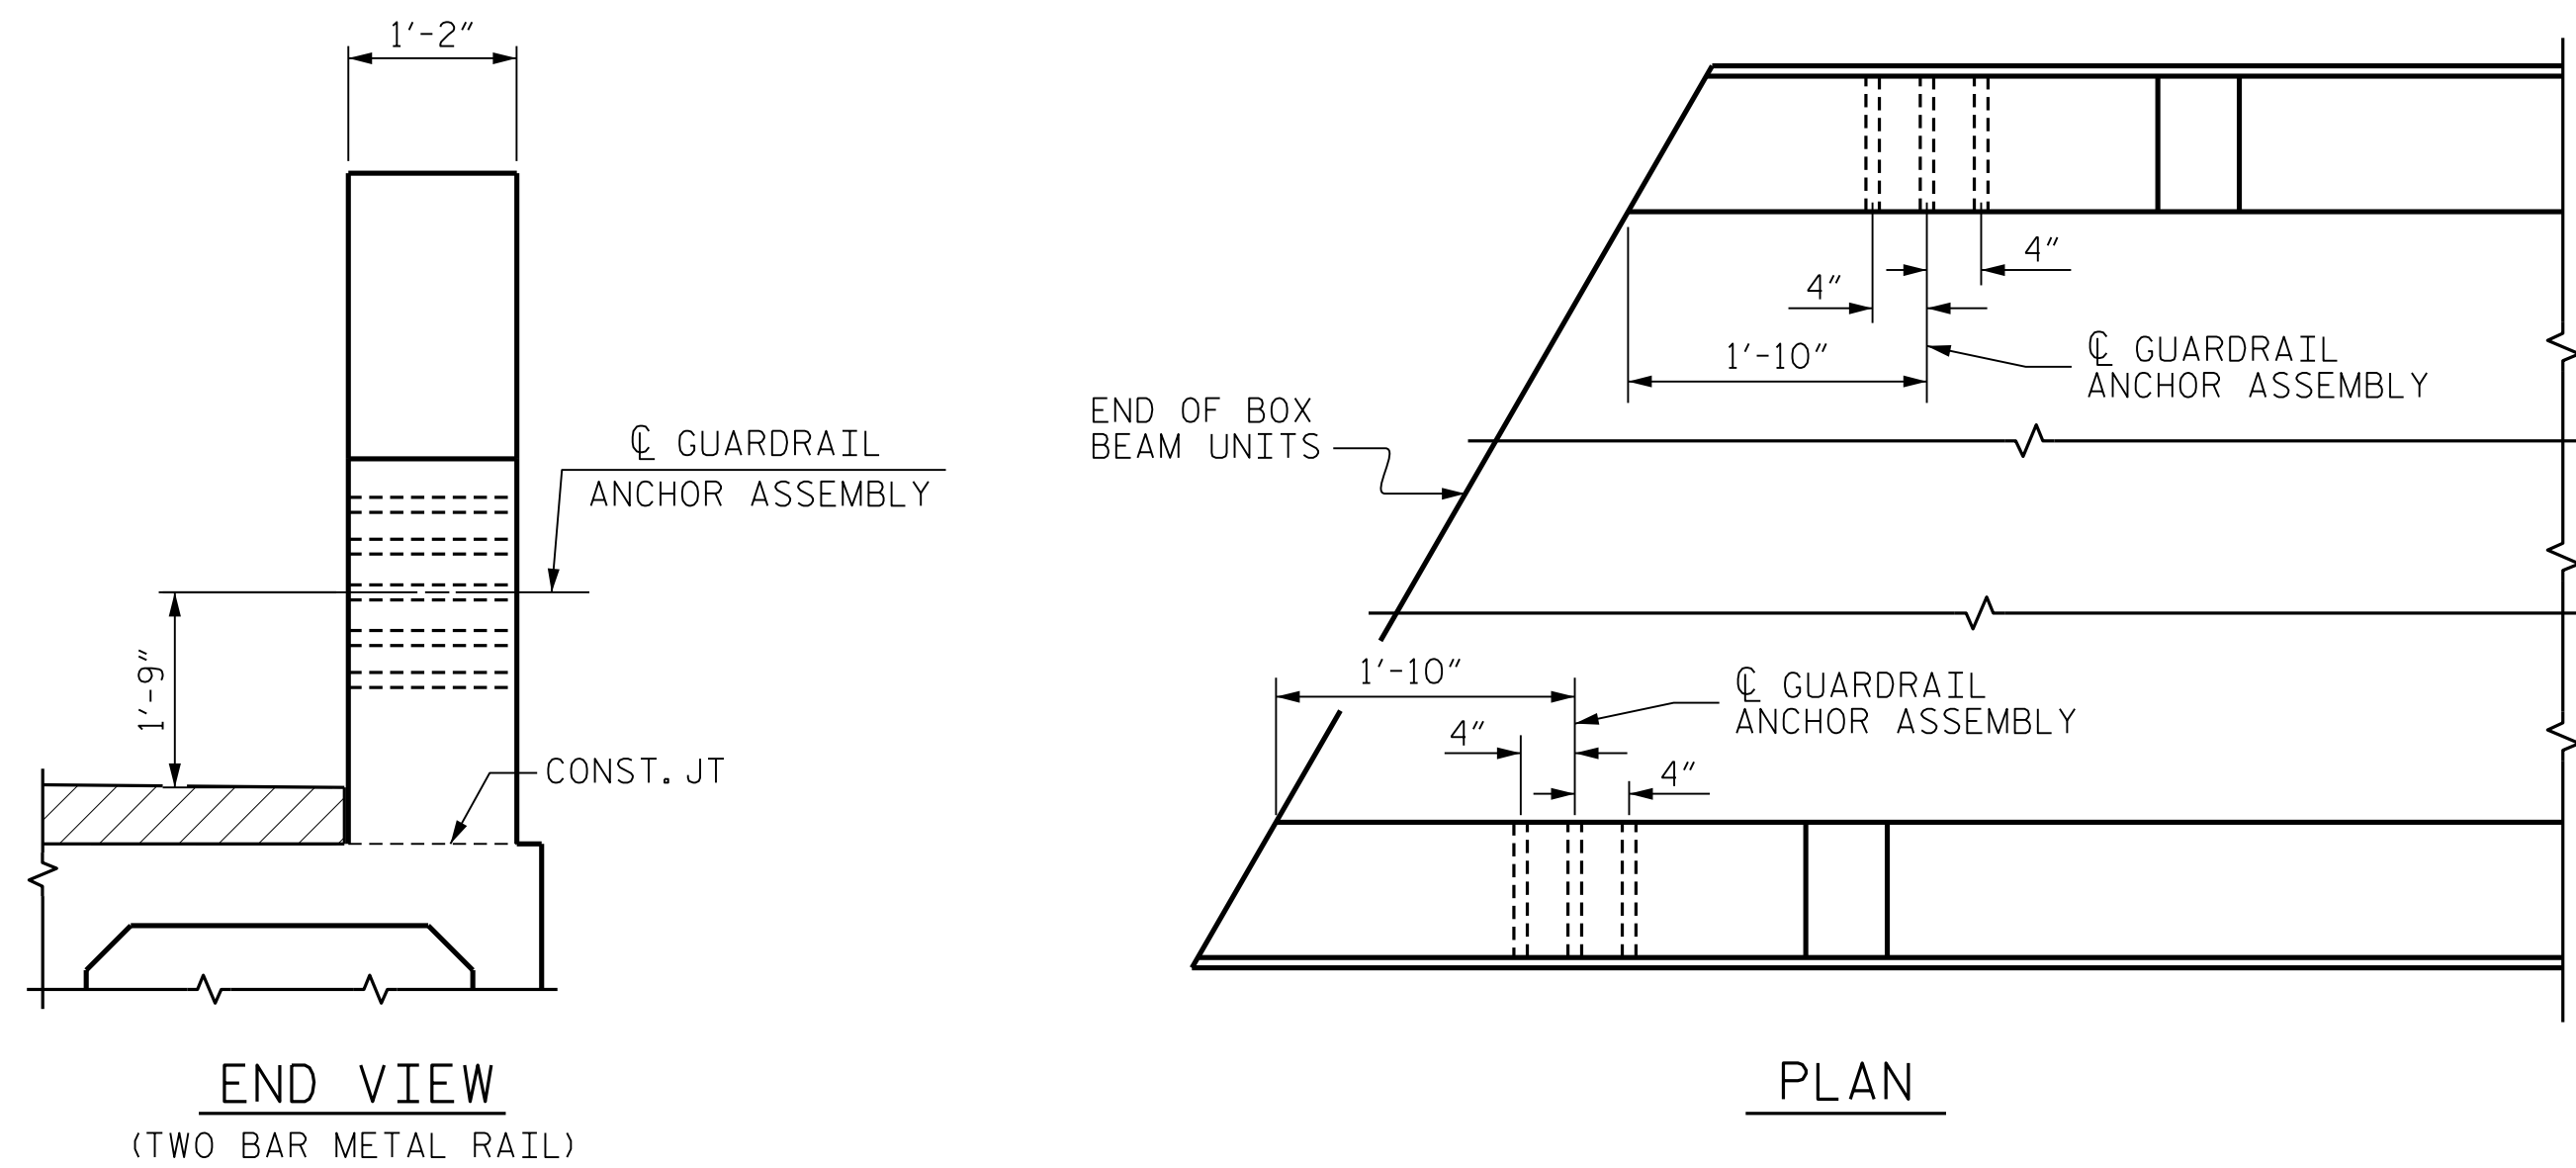

END VIEW
(TWO BAR METAL RAIL)

PLAN

LOCATION OF GUARDRAIL ANCHOR AT END POST

NOTES

THE GUARDRAIL ANCHOR ASSEMBLY SHALL CONSIST OF A 1/4" HOLD DOWN PLATE AND 7 - 7/8" Ø BOLTS WITH NUTS AND WASHERS.

THE HOLD-DOWN PLATE SHALL CONFORM TO AASHTO M270 GRADE 36. AFTER FABRICATION, THE HOLD-DOWN PLATE SHALL BE HOT-DIP GALVANIZED IN ACCORDANCE WITH AASHTO M111.

BOLTS SHALL CONFORM TO THE REQUIREMENTS OF ASTM A307 AND NUTS SHALL CONFORM TO THE REQUIREMENTS OF AASHTO M291. BOLTS, NUTS AND WASHERS SHALL BE GALVANIZED. (AT THE CONTRACTOR'S OPTION, STAINLESS STEEL BOLTS, NUTS AND WASHERS MAY BE USED AS AN ALTERNATE FOR THE 7/8" Ø GALVANIZED BOLTS, NUTS AND WASHERS. THEY SHALL CONFORM TO OR EXCEED THE MECHANICAL REQUIREMENTS OF ASTM A307. THE USE OF THIS ALTERNATE SHALL BE APPROVED BY THE ENGINEER.)

THE GUARDRAIL ANCHOR ASSEMBLY IS REQUIRED AT ALL POINTS WHERE APPROACH GUARDRAIL IS TO BE ATTACHED TO THE END OF BARRIER RAIL. FOR POINTS OF ATTACHMENT, SEE SKETCH.

AFTER INSTALLATION, THE EXPOSED THREAD OF THE BOLT SHALL BE BURRED WITH A SHARP POINTED TOOL.

THE COST OF THE GUARDRAIL ANCHOR ASSEMBLY SHALL BE INCLUDED IN THE UNIT CONTRACT PRICE BID FOR VERTICAL CONCRETE BARRIER RAIL.

THE VERTICAL REINFORCING BARS MAY BE SHIFTED SLIGHTLY IN THE VERTICAL CONCRETE BARRIER RAIL TO CLEAR ASSEMBLY BOLTS.


THE 1 1/4" Ø HOLES SHALL BE FORMED OR DRILLED WITH A CORE BIT. IMPACT TOOLS WILL NOT BE PERMITTED. ANY CONCRETE DAMAGED BY THIS WORK SHALL BE REPAIRED TO THE SATISFACTION OF THE ENGINEER.



SKETCH SHOWING
POINTS OF ATTACHMENT


* DENOTES GUARDRAIL ANCHOR ASSEMBLY

PROJECT NO. BP8.R021
MOORE/MONTGOMERY COUNTY
STATION: 16+50.00 -L-

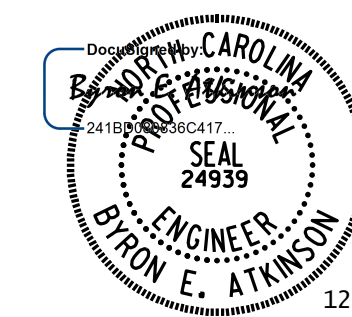

12/18/2024

DOCUMENT NOT CONSIDERED FINAL
UNLESS ALL SIGNATURES COMPLETED

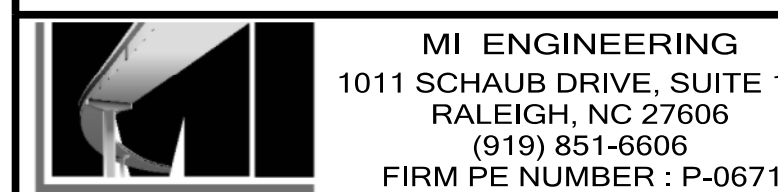

STATE OF NORTH CAROLINA
DEPARTMENT OF TRANSPORTATION
RALEIGH

GUARDRAIL ANCHORAGE
DETAILS
FOR METAL RAILS

REVISIONS						SHEET NO.
NO.	BY:	DATE:	NO.	BY:	DATE:	
1			3			S-13 TOTAL SHEETS 19
2			4			

DRAWN BY : B.E. LANNING DATE : 12/2024
CHECKED BY : B.E. ATKINSON DATE : 12/2024
DESIGN ENGINEER OF RECORD : B.E. ATKINSON DATE : 12/2024


NOTES

STIRRUPS IN CAP MAY BE SHIFTED AS NECESSARY TO CLEAR DOWELS.


THE CONCRETE IN THE SHADED AREA OF THE WING SHALL BE POURED AFTER THE VERTICAL CONCRETE BARRIER RAIL IS CAST IF SLIP FORMING IS USED.

FOR PILE SPlice DETAILS, SEE SHEET 4 OF 4.

FOR WING DETAILS, SEE SHEET 3 OF 4.

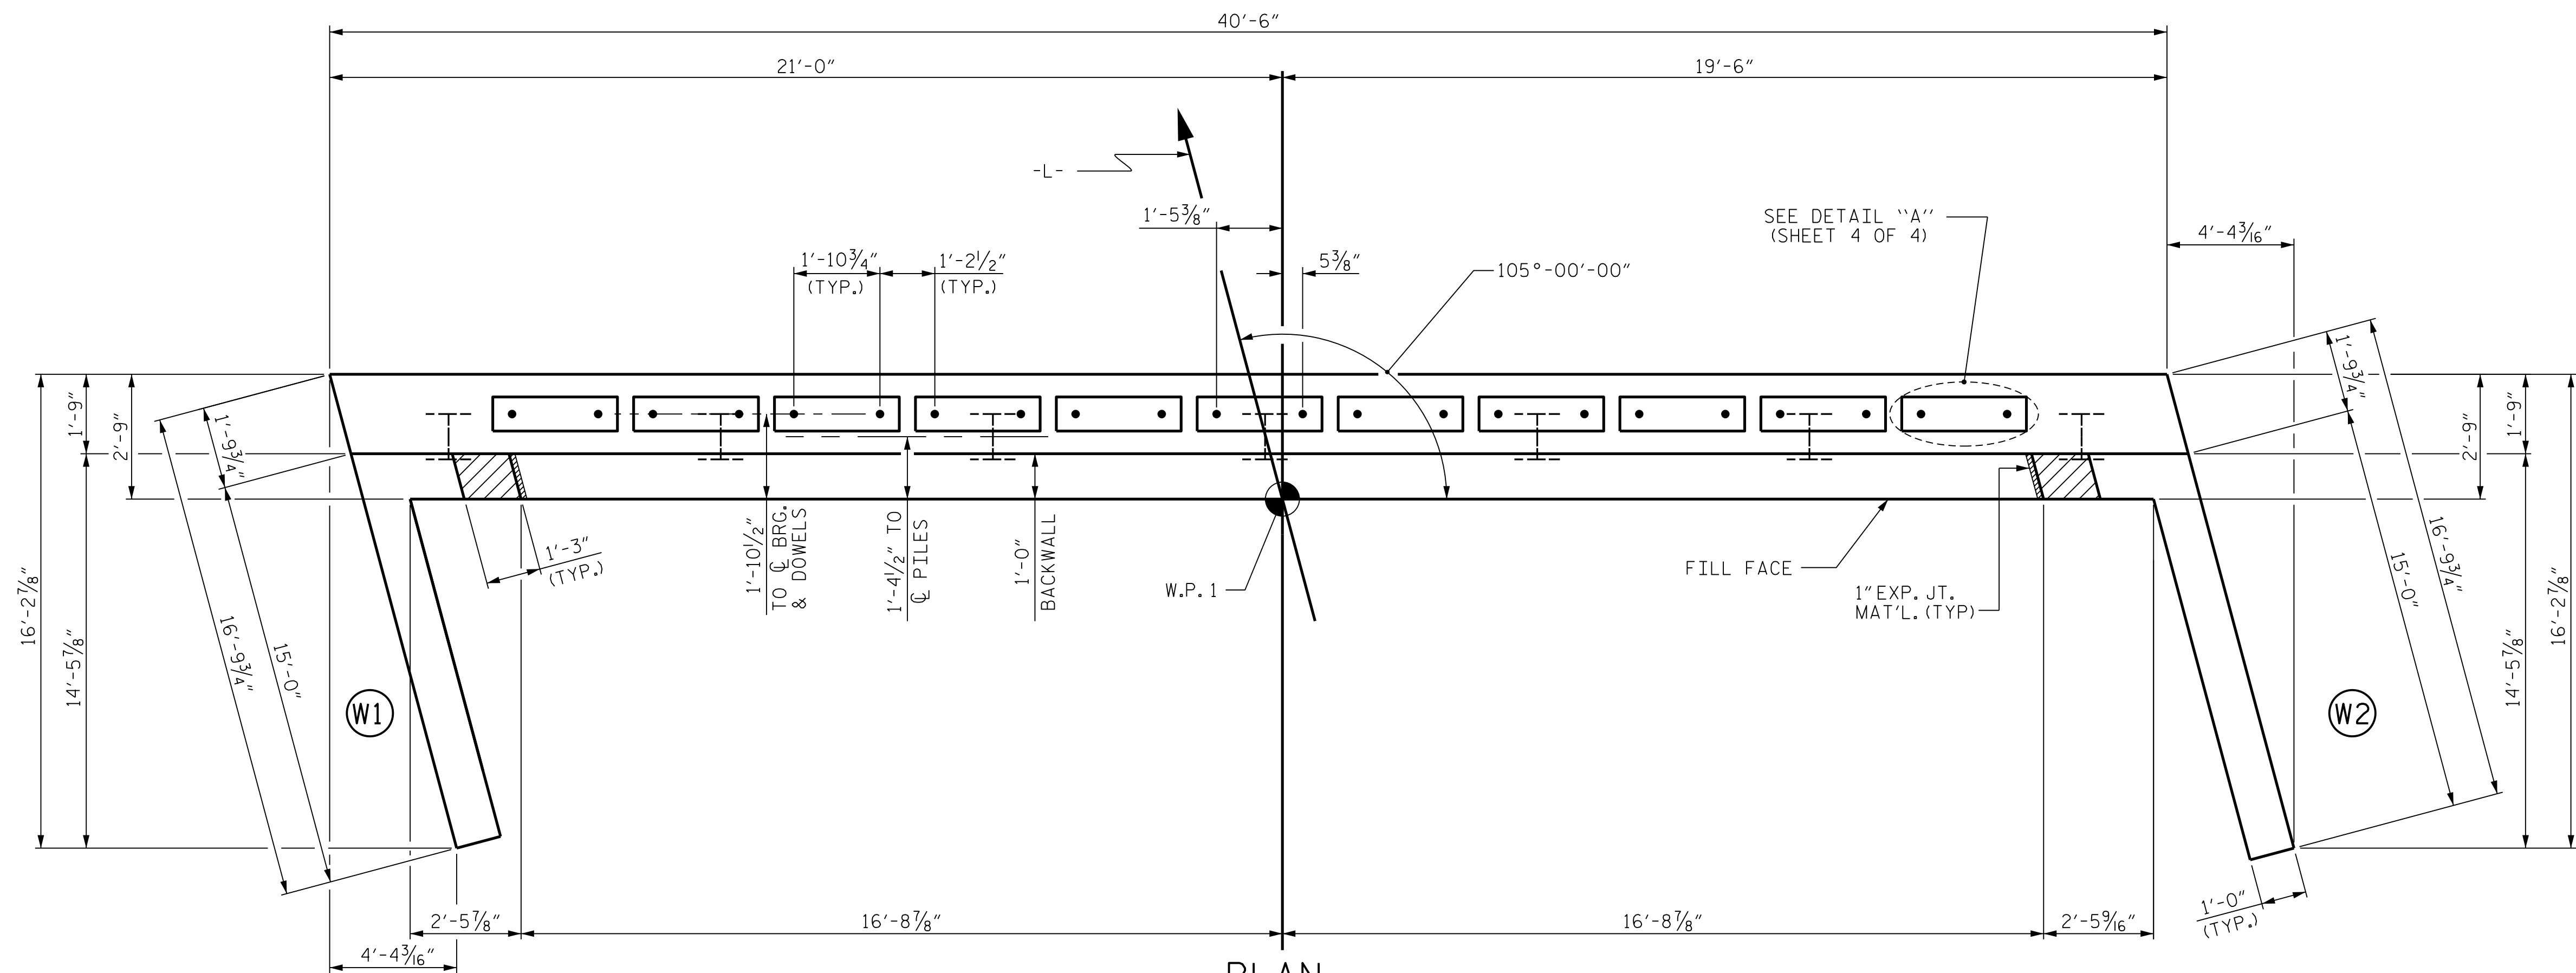

PLAN

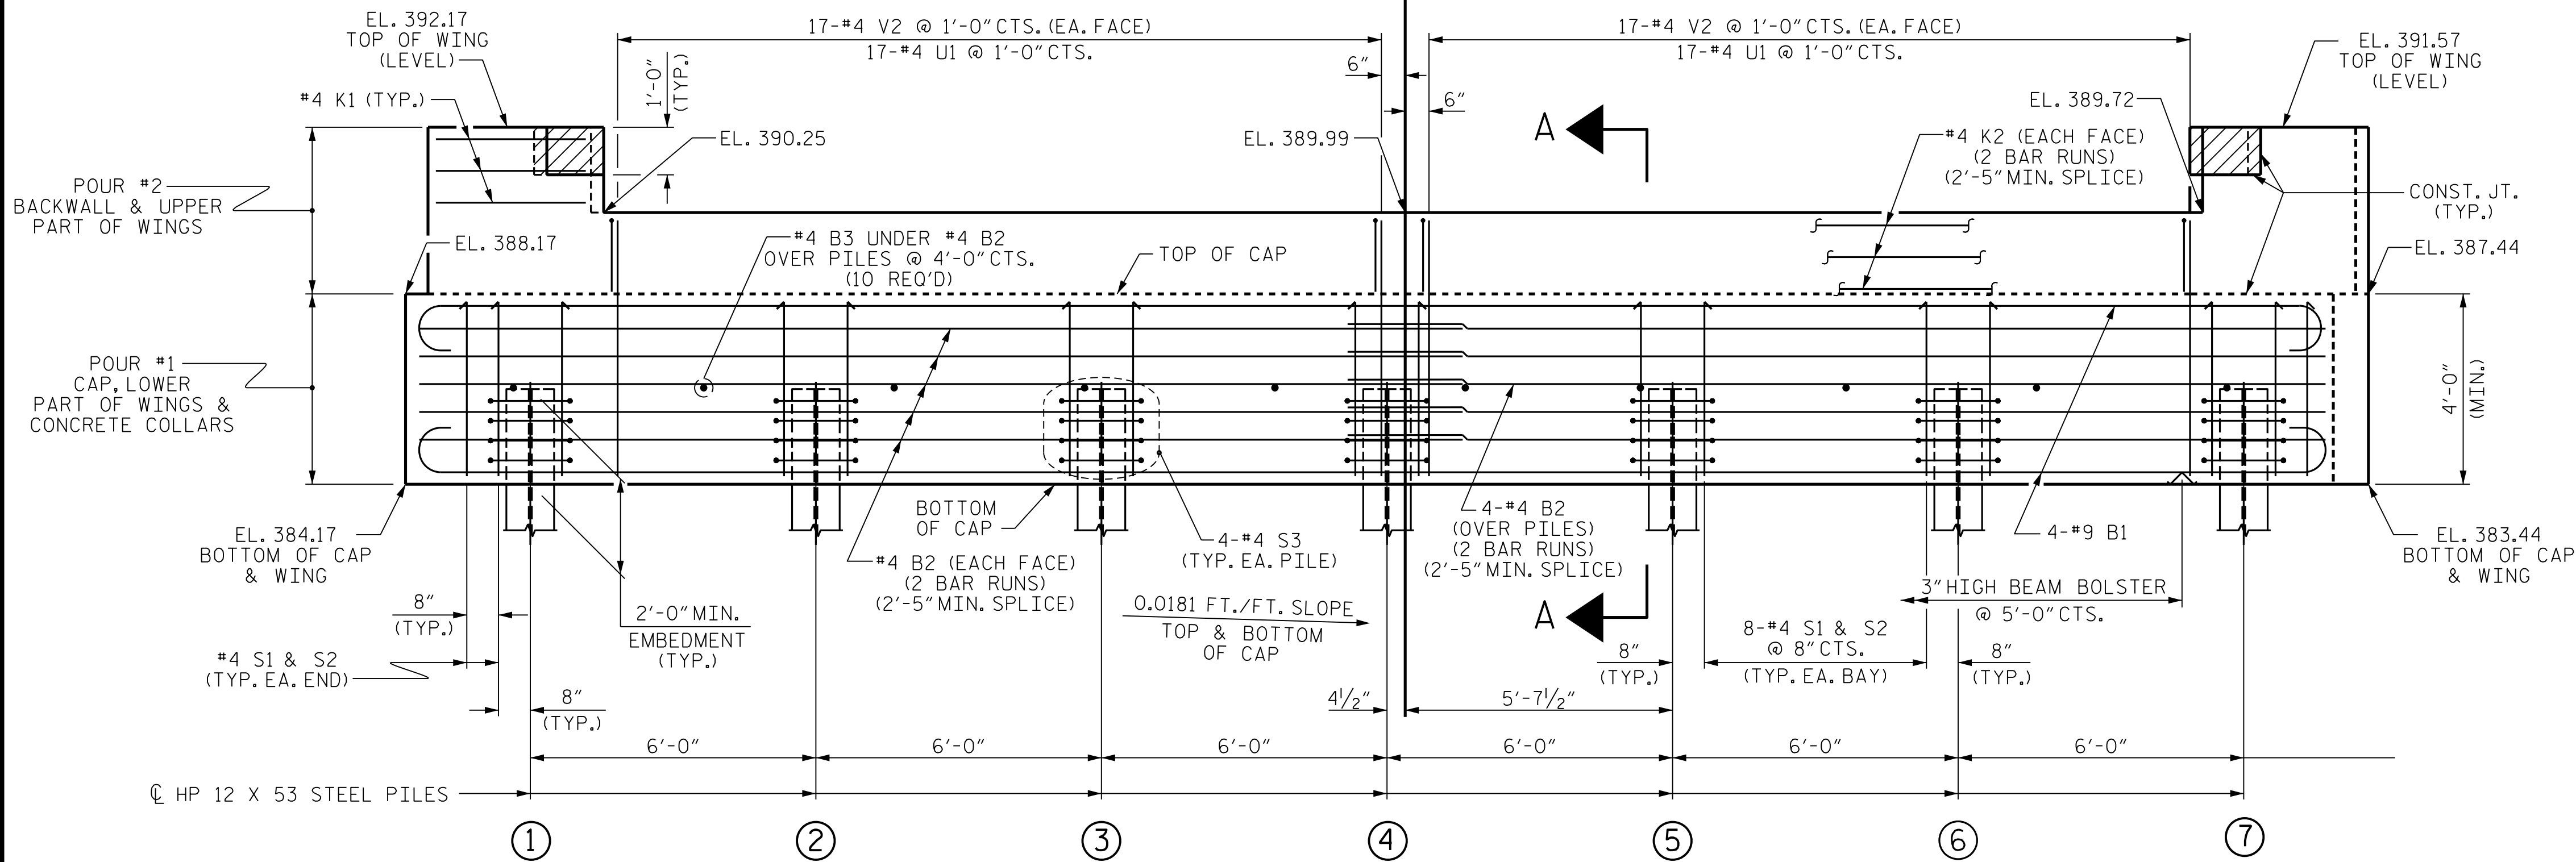

ELEVATION

WINGS NOT SHOWN FOR CLARITY.
FOR SECTION A-A, SEE SHEET 4 OF 4.
CONCRETE COLLARS FOR STEEL PILES NOT SHOWN IN PLAN AND ELEVATION VIEWS FOR CLARITY.
SEE "CORROSION PROTECTION FOR STEEL PILES DETAIL", SHEET 4 OF 4.

TOP OF PILE ELEVATIONS


①	386.11
②	386.00
③	385.90
④	385.79
⑤	385.88
⑥	385.57
⑦	385.46

PROJECT NO. BP8.R021
MOORE/MONTGOMERY COUNTY
STATION: 16+50.00 -L-

SHEET 1 OF 4

STATE OF NORTH CAROLINA
DEPARTMENT OF TRANSPORTATION
RALEIGH

SUBSTRUCTURE
END BENT No. 1

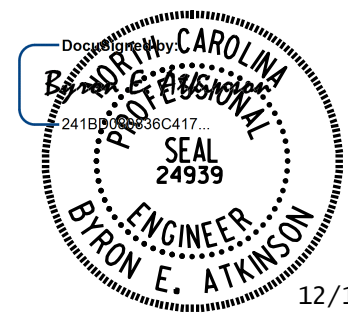

12/18/2024

DOCUMENT NOT CONSIDERED FINAL
UNLESS ALL SIGNATURES COMPLETED



MI ENGINEERING
1011 SCHAUB DRIVE, SUITE 100
RALEIGH, NC 27606
(919) 851-6606
FIRM PE NUMBER : P-0671

REVISIONS

NO.	BY:	DATE:	NO.	BY:	DATE:
1			3		
2			4		

SHEET NO.
S-14
TOTAL SHEETS
19

DRAWN BY : B.E. LANNING DATE : 12/2024
CHECKED BY : B.E. ATKINSON DATE : 12/2024
DESIGN ENGINEER OF RECORD : B.E. ATKINSON DATE : 12/2024


NOTES

STIRRUPS IN CAP MAY BE SHIFTED AS NECESSARY TO CLEAR DOWELS.


THE CONCRETE IN THE SHADED AREA OF THE WING SHALL BE POURED AFTER THE VERTICAL CONCRETE BARRIER RAIL IS CAST IF SLIP FORMING IS USED.

FOR PILE SPlice DETAILS, SEE SHEET 4 OF 4.

FOR WING DETAILS, SEE SHEET 3 OF 4.

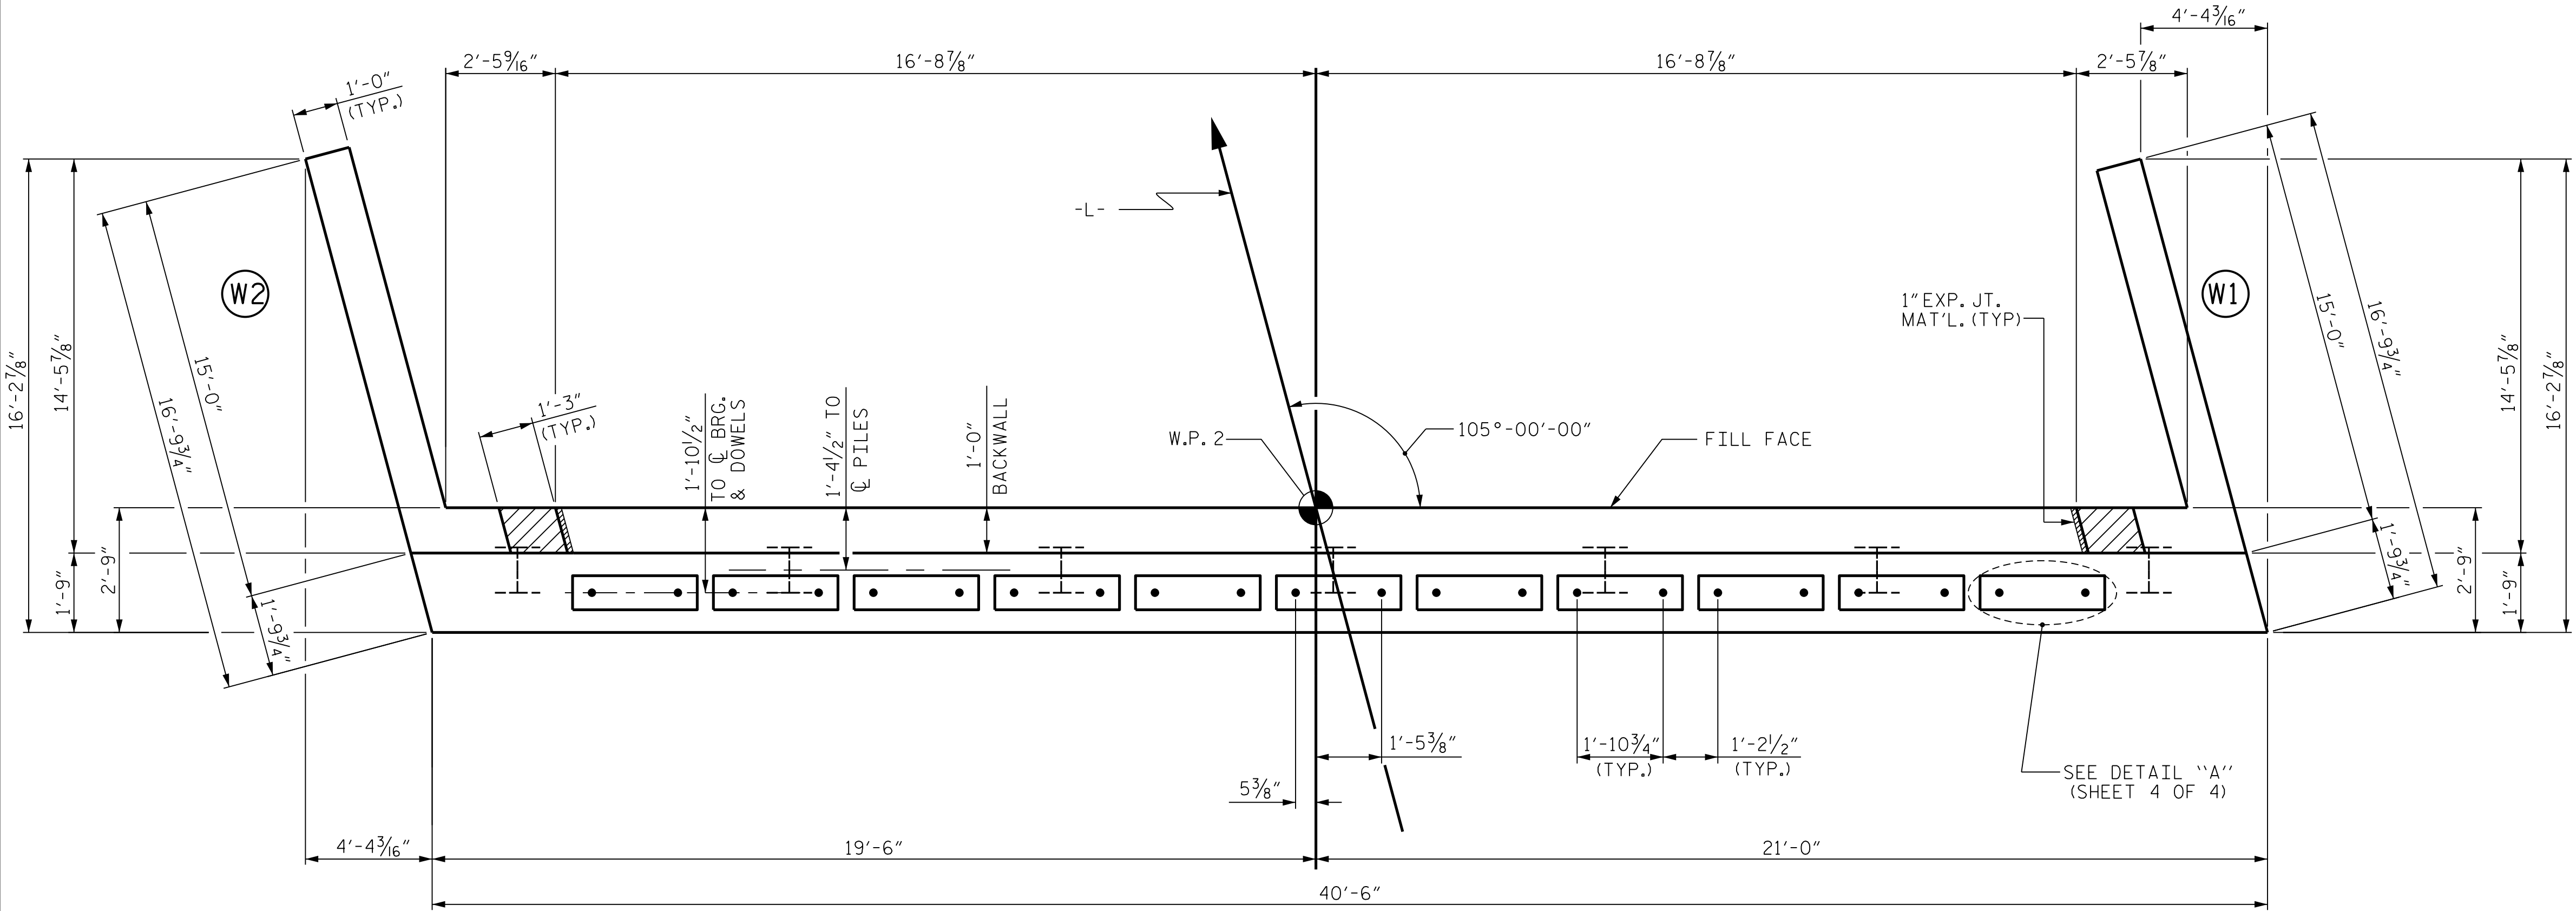

PLAN

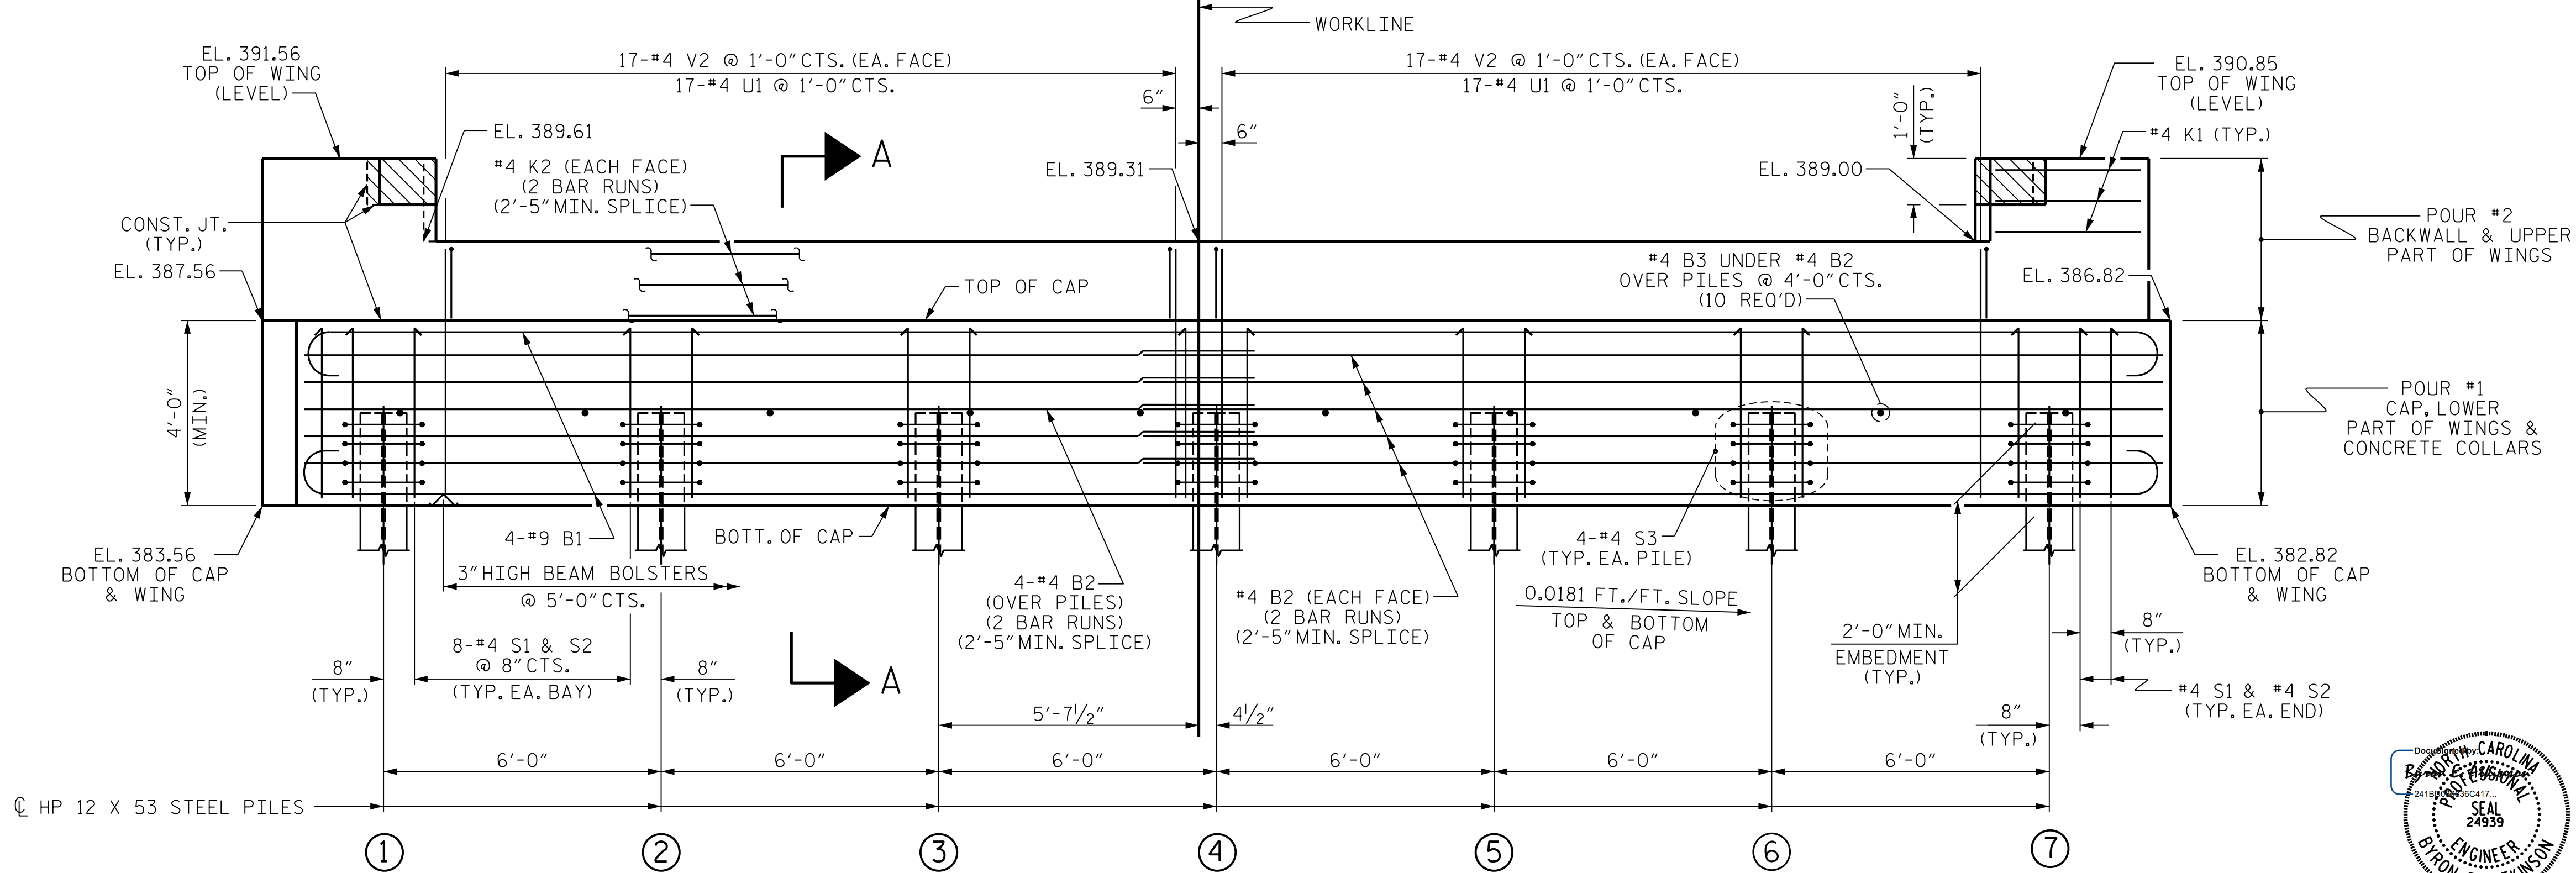

ELEVATION

WINGS NOT SHOWN FOR CLARITY.
FOR SECTION A-A, SEE SHEET 4 OF 4.
CONCRETE COLLARS FOR STEEL PILES NOT SHOWN IN PLAN AND ELEVATION VIEWS FOR CLARITY.
SEE "CORROSION PROTECTION FOR STEEL PILES DETAIL", SHEET 4 OF 4.

TOP OF PILE ELEVATIONS	
①	385.53
②	385.42
③	385.31
④	385.20
⑤	385.09
⑥	384.98
⑦	384.87


PROJECT NO. BP8.R021
MOORE/MONTGOMERY COUNTY
STATION: 16+50.00 -L-

SHEET 2 OF 4

STATE OF NORTH CAROLINA
DEPARTMENT OF TRANSPORTATION
RALEIGH

SUBSTRUCTURE
END BENT No. 2

DOCUMENT NOT CONSIDERED FINAL
UNLESS ALL SIGNATURES COMPLETED

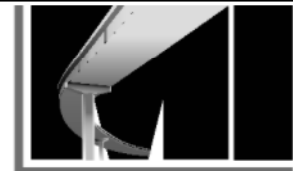







MI ENGINEERING
1011 SCHAUB DRIVE, SUITE 100
RALEIGH, NC 27606
(919) 851-6606
FIRM PE NUMBER : P-0671

REVISIONS					
NO.	BY:	DATE:	NO.	BY:	DATE:
1			3		
2			4		

SHEET NO.
S-15
TOTAL SHEETS
19

DRAWN BY : B.E. LANNING DATE : 12/2024
CHECKED BY : B.E. ATKINSON DATE : 12/2024
DESIGN ENGINEER OF RECORD : B.E. ATKINSON DATE : 12/2024

12/18/2024 2:53:35 PM User: blanning
Filename: N:\NC Bridges\W21021.CH Eng. Moore 26 Br. Rep\BP8R021\Structures\401.029.BP8R021.SMU.LB2.620026.dgn

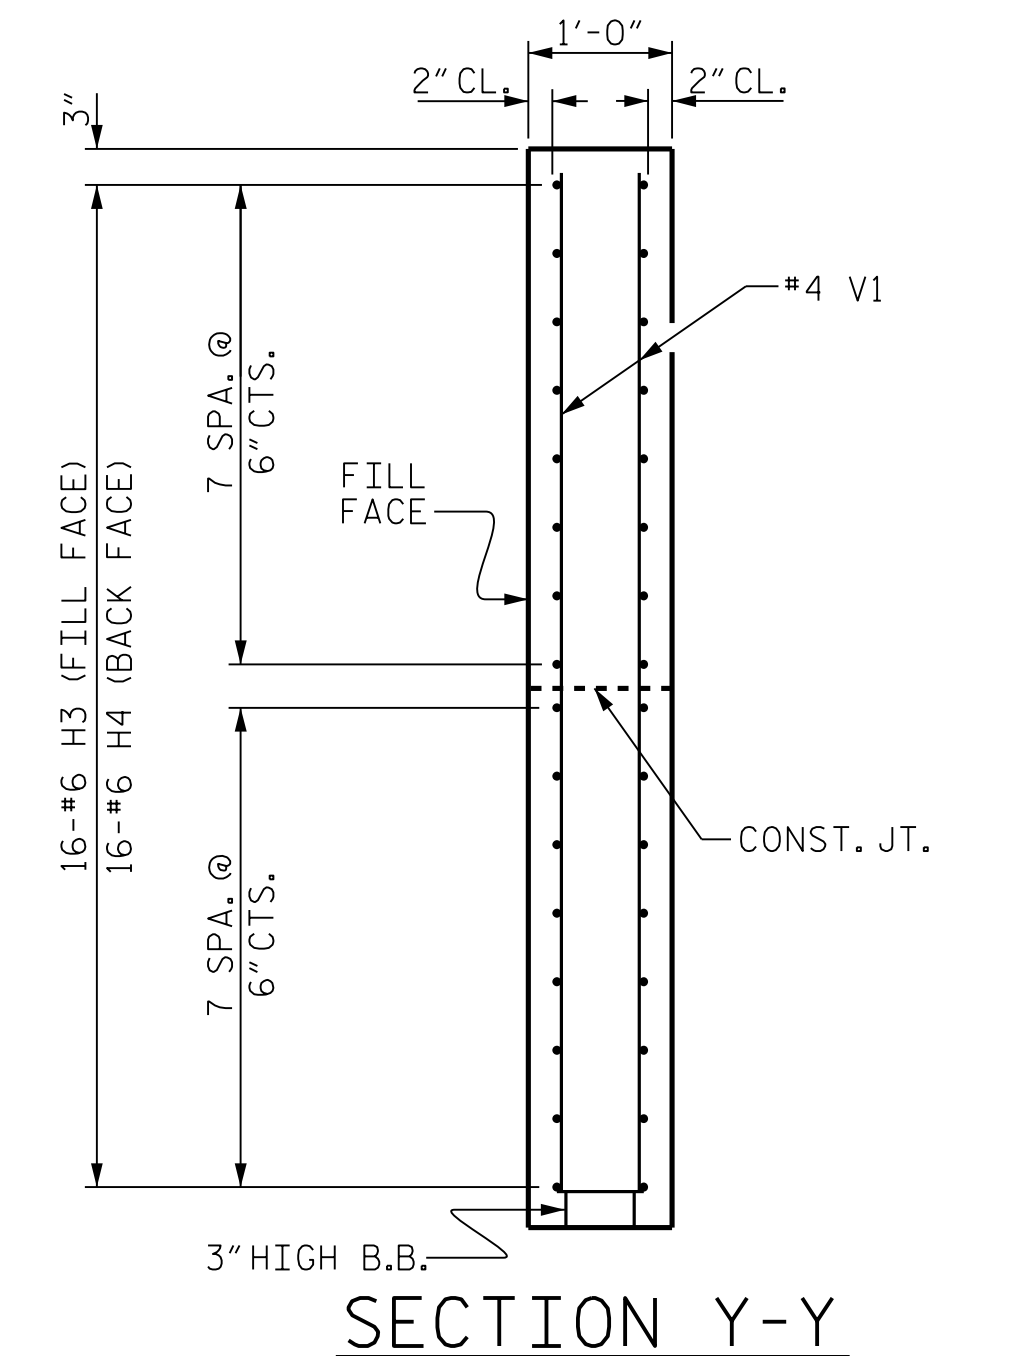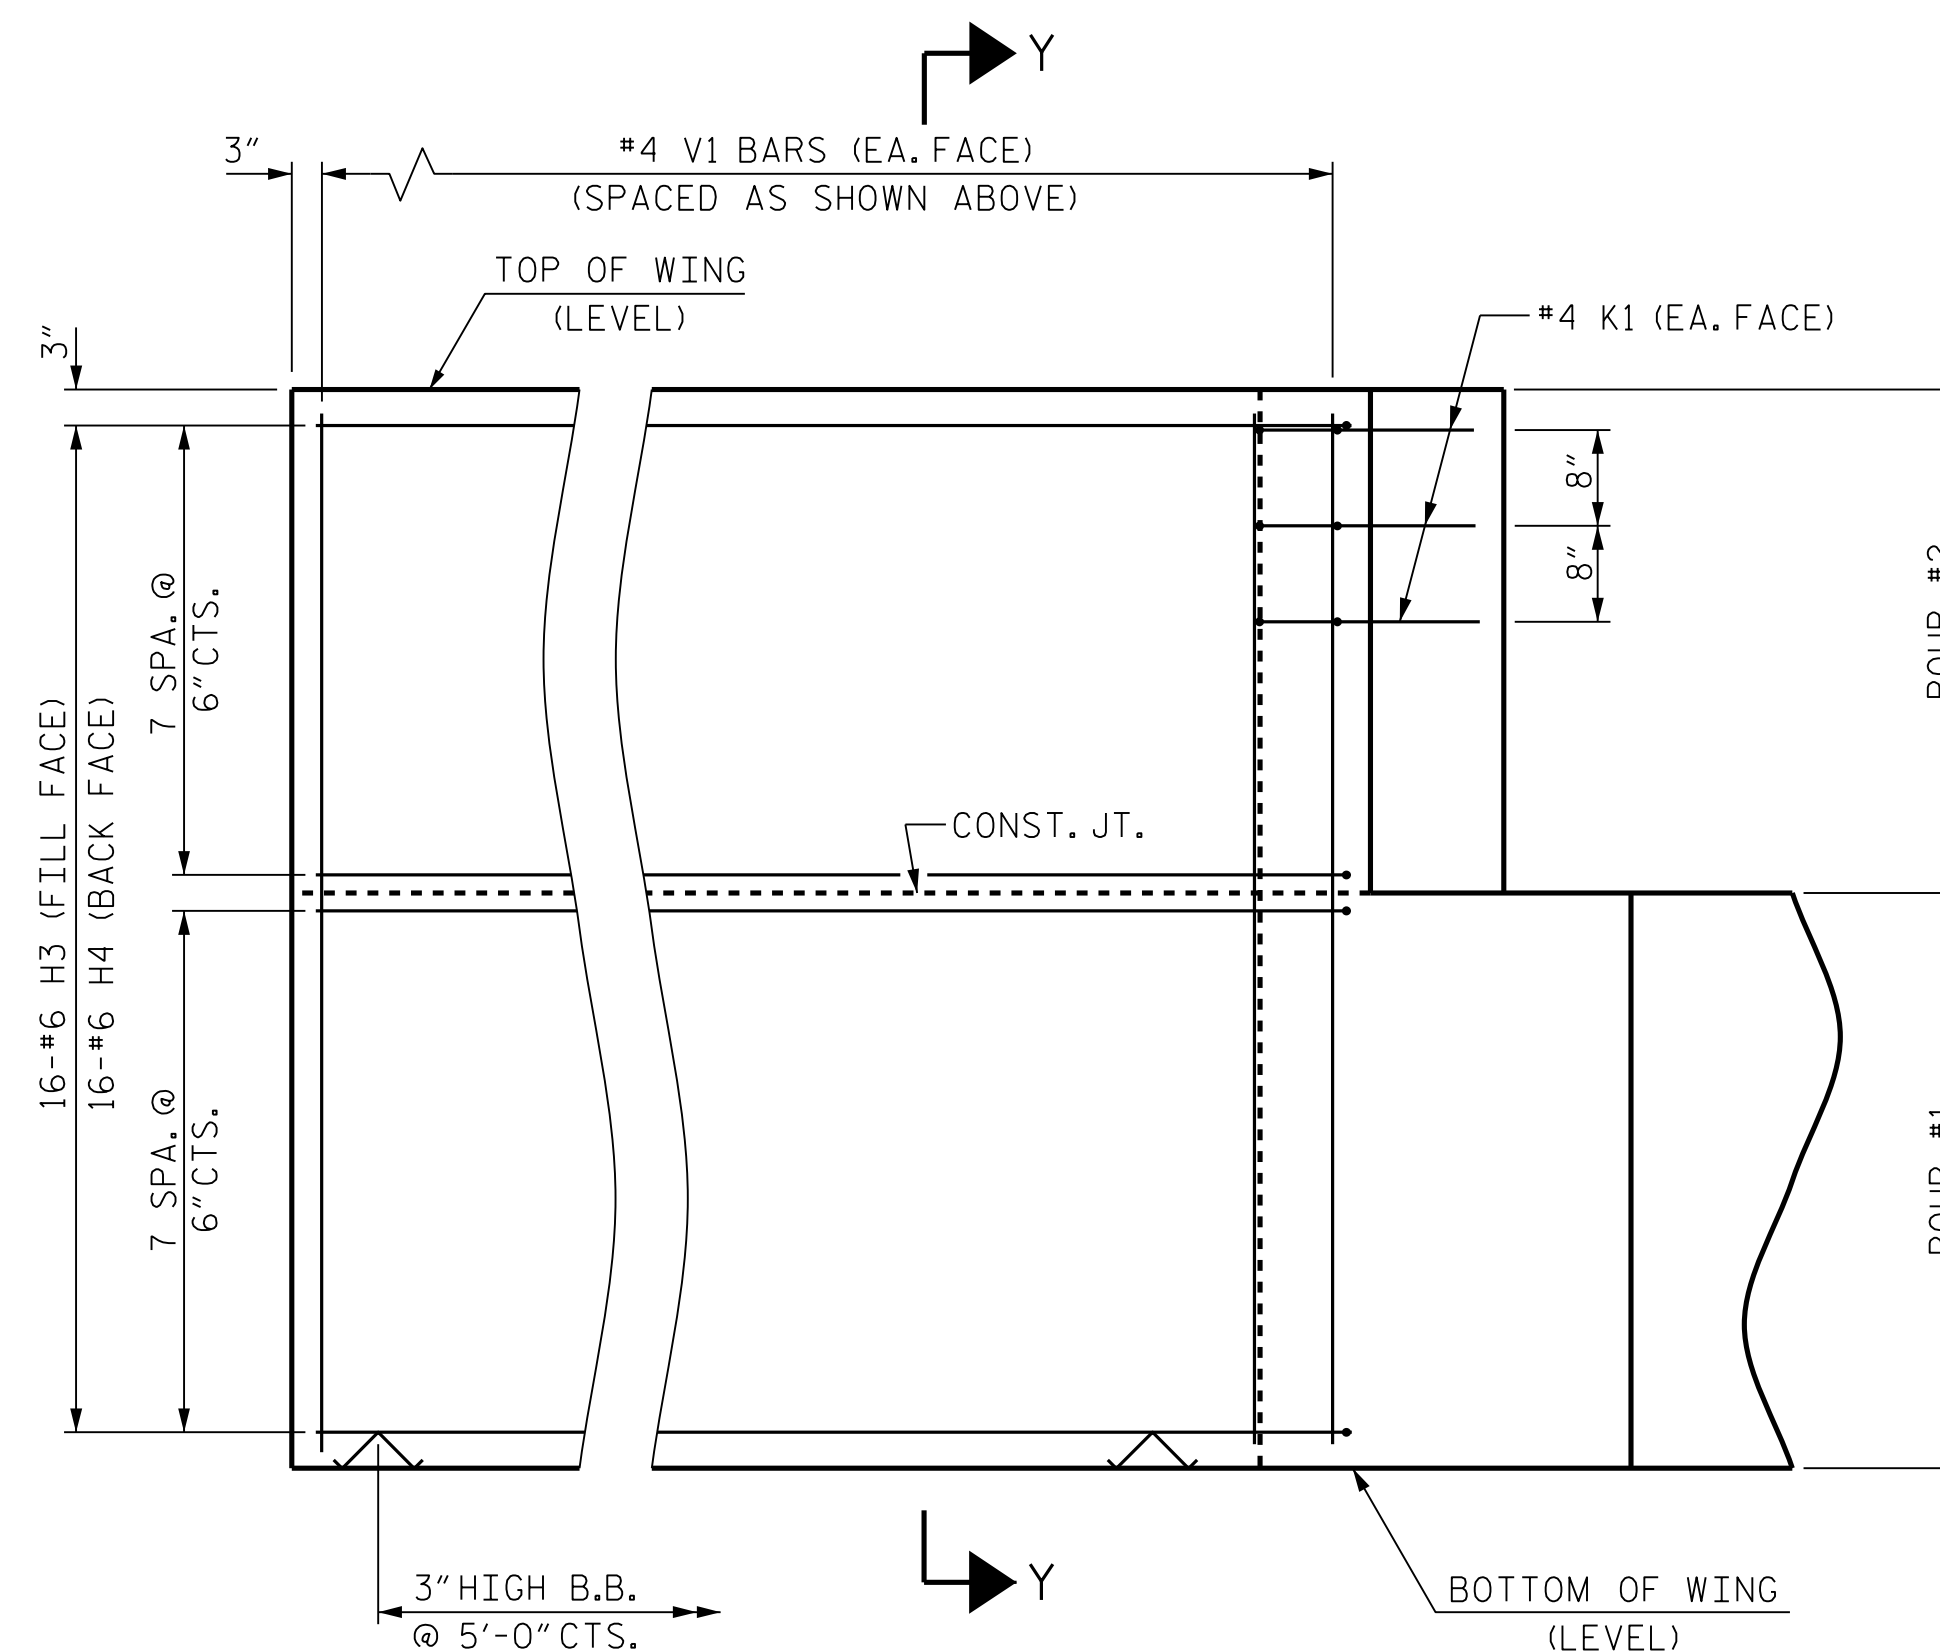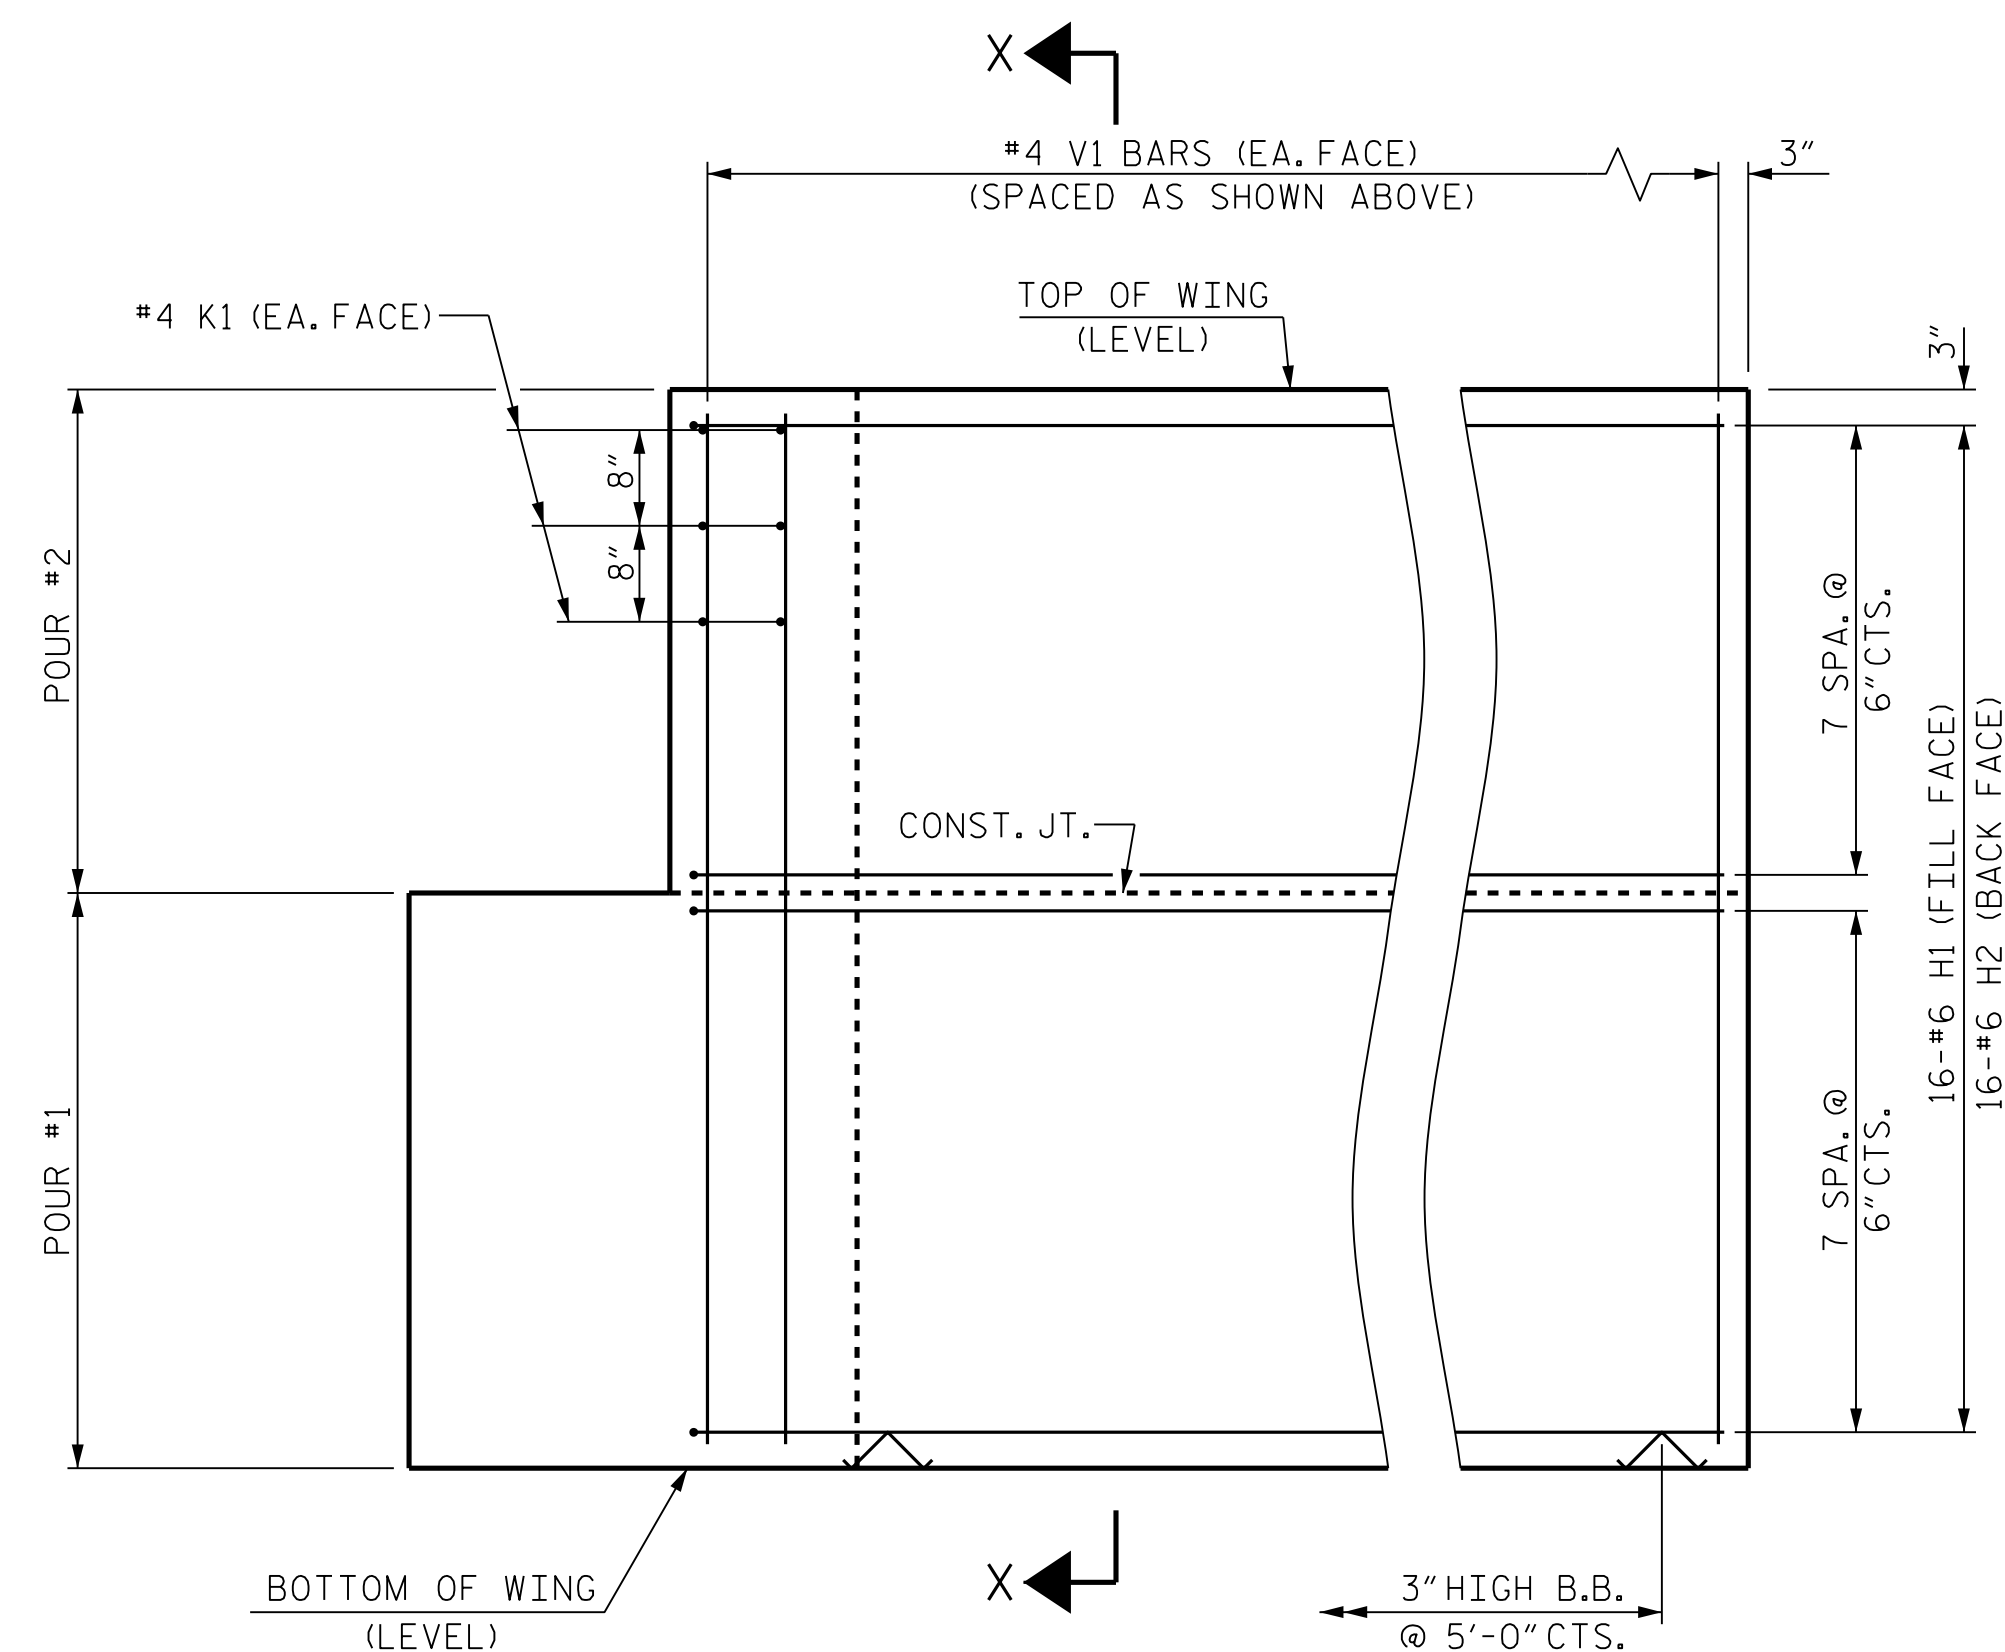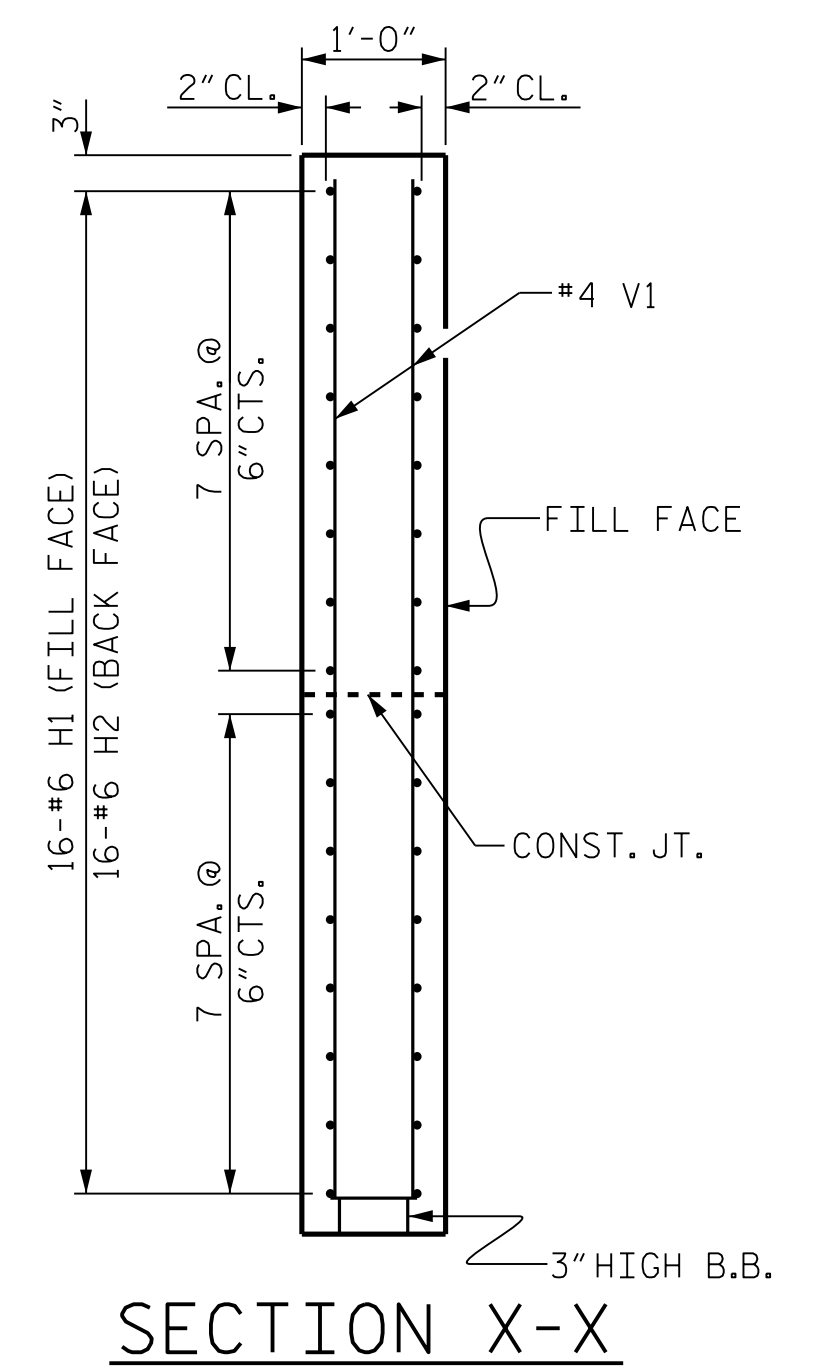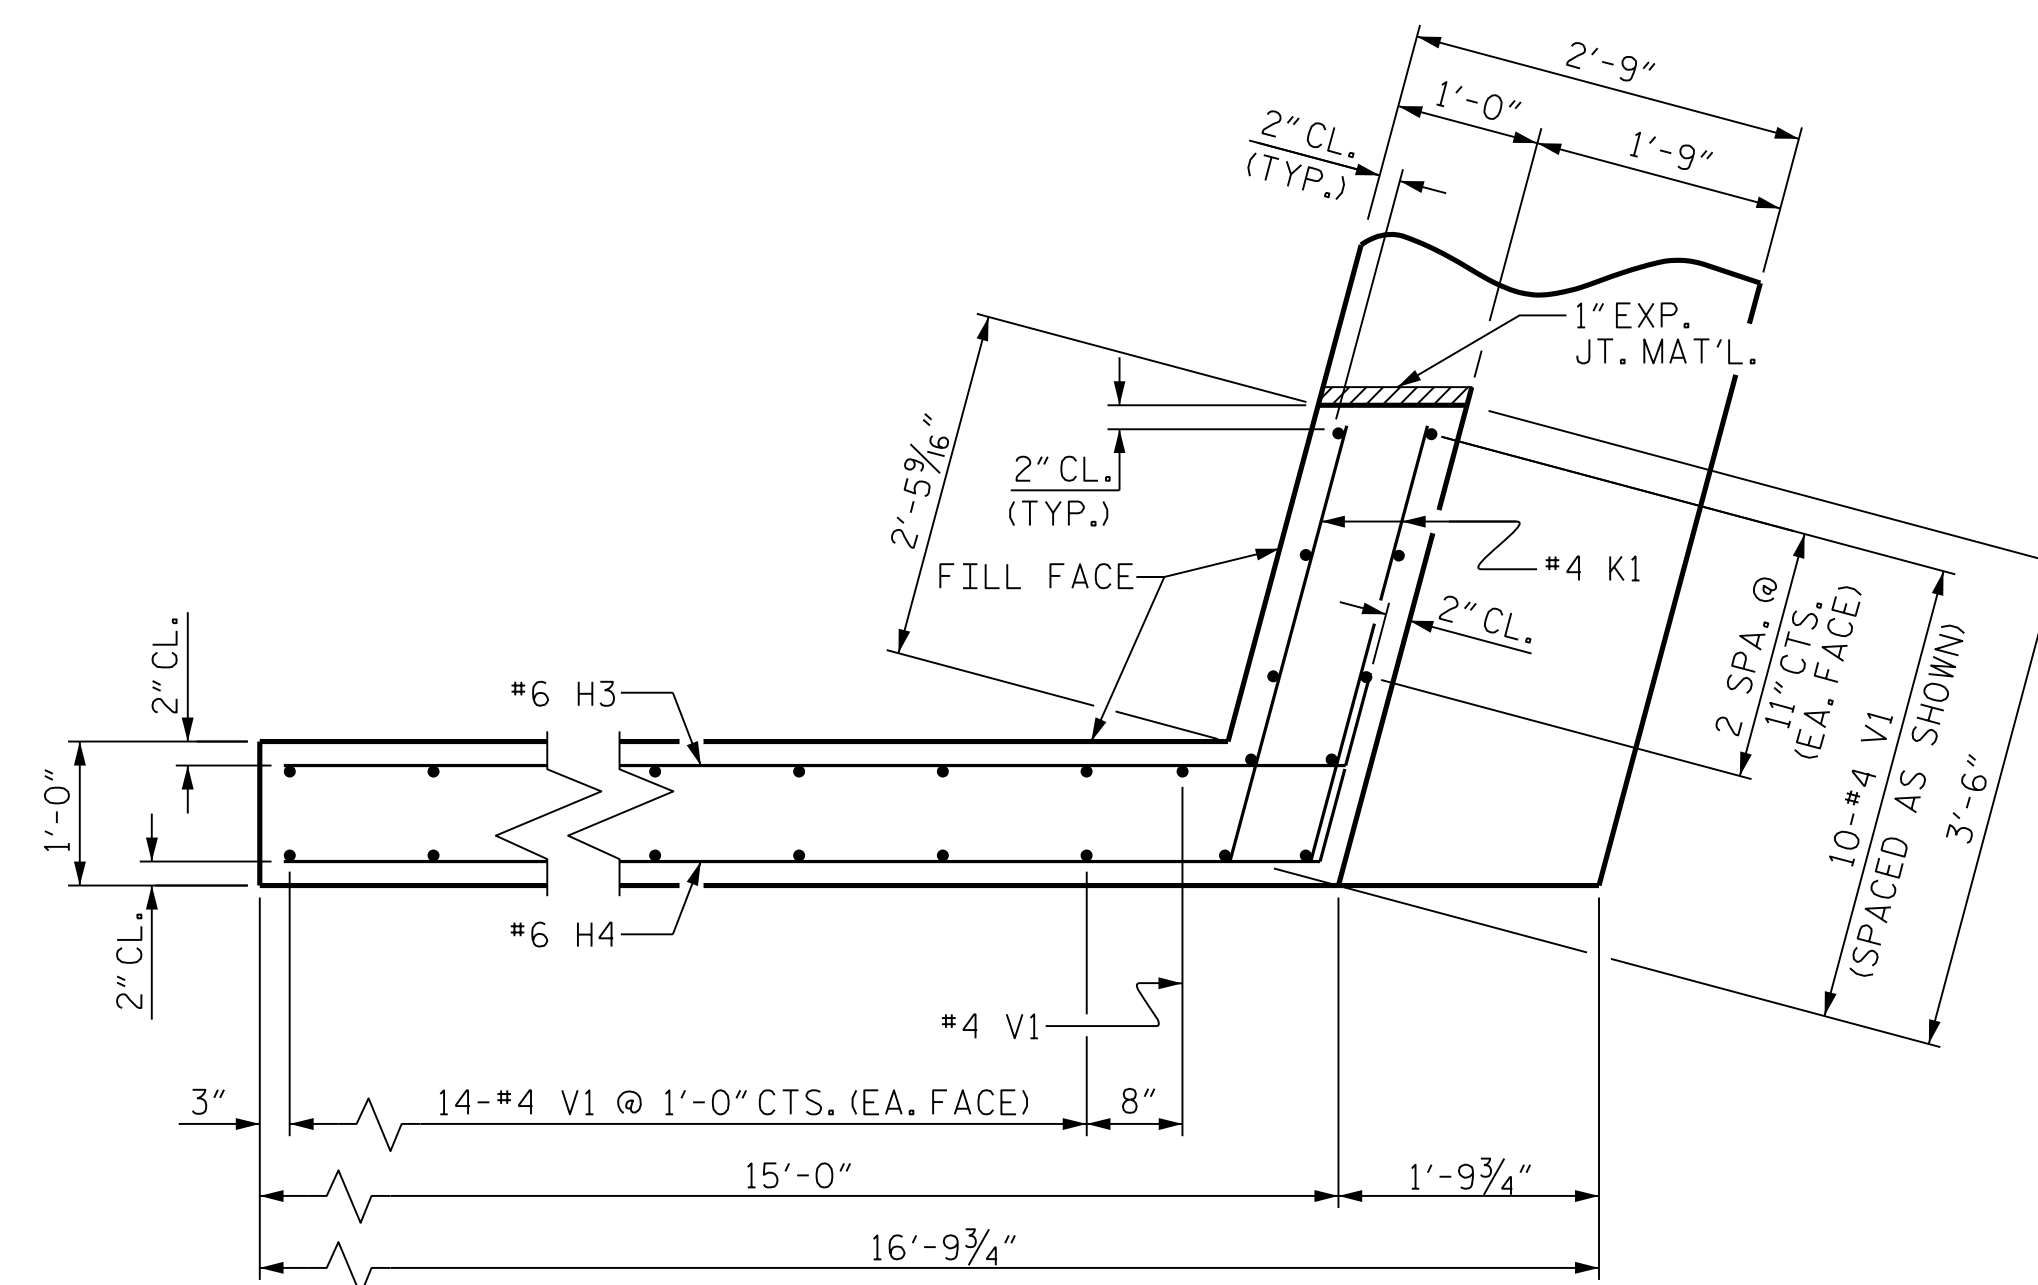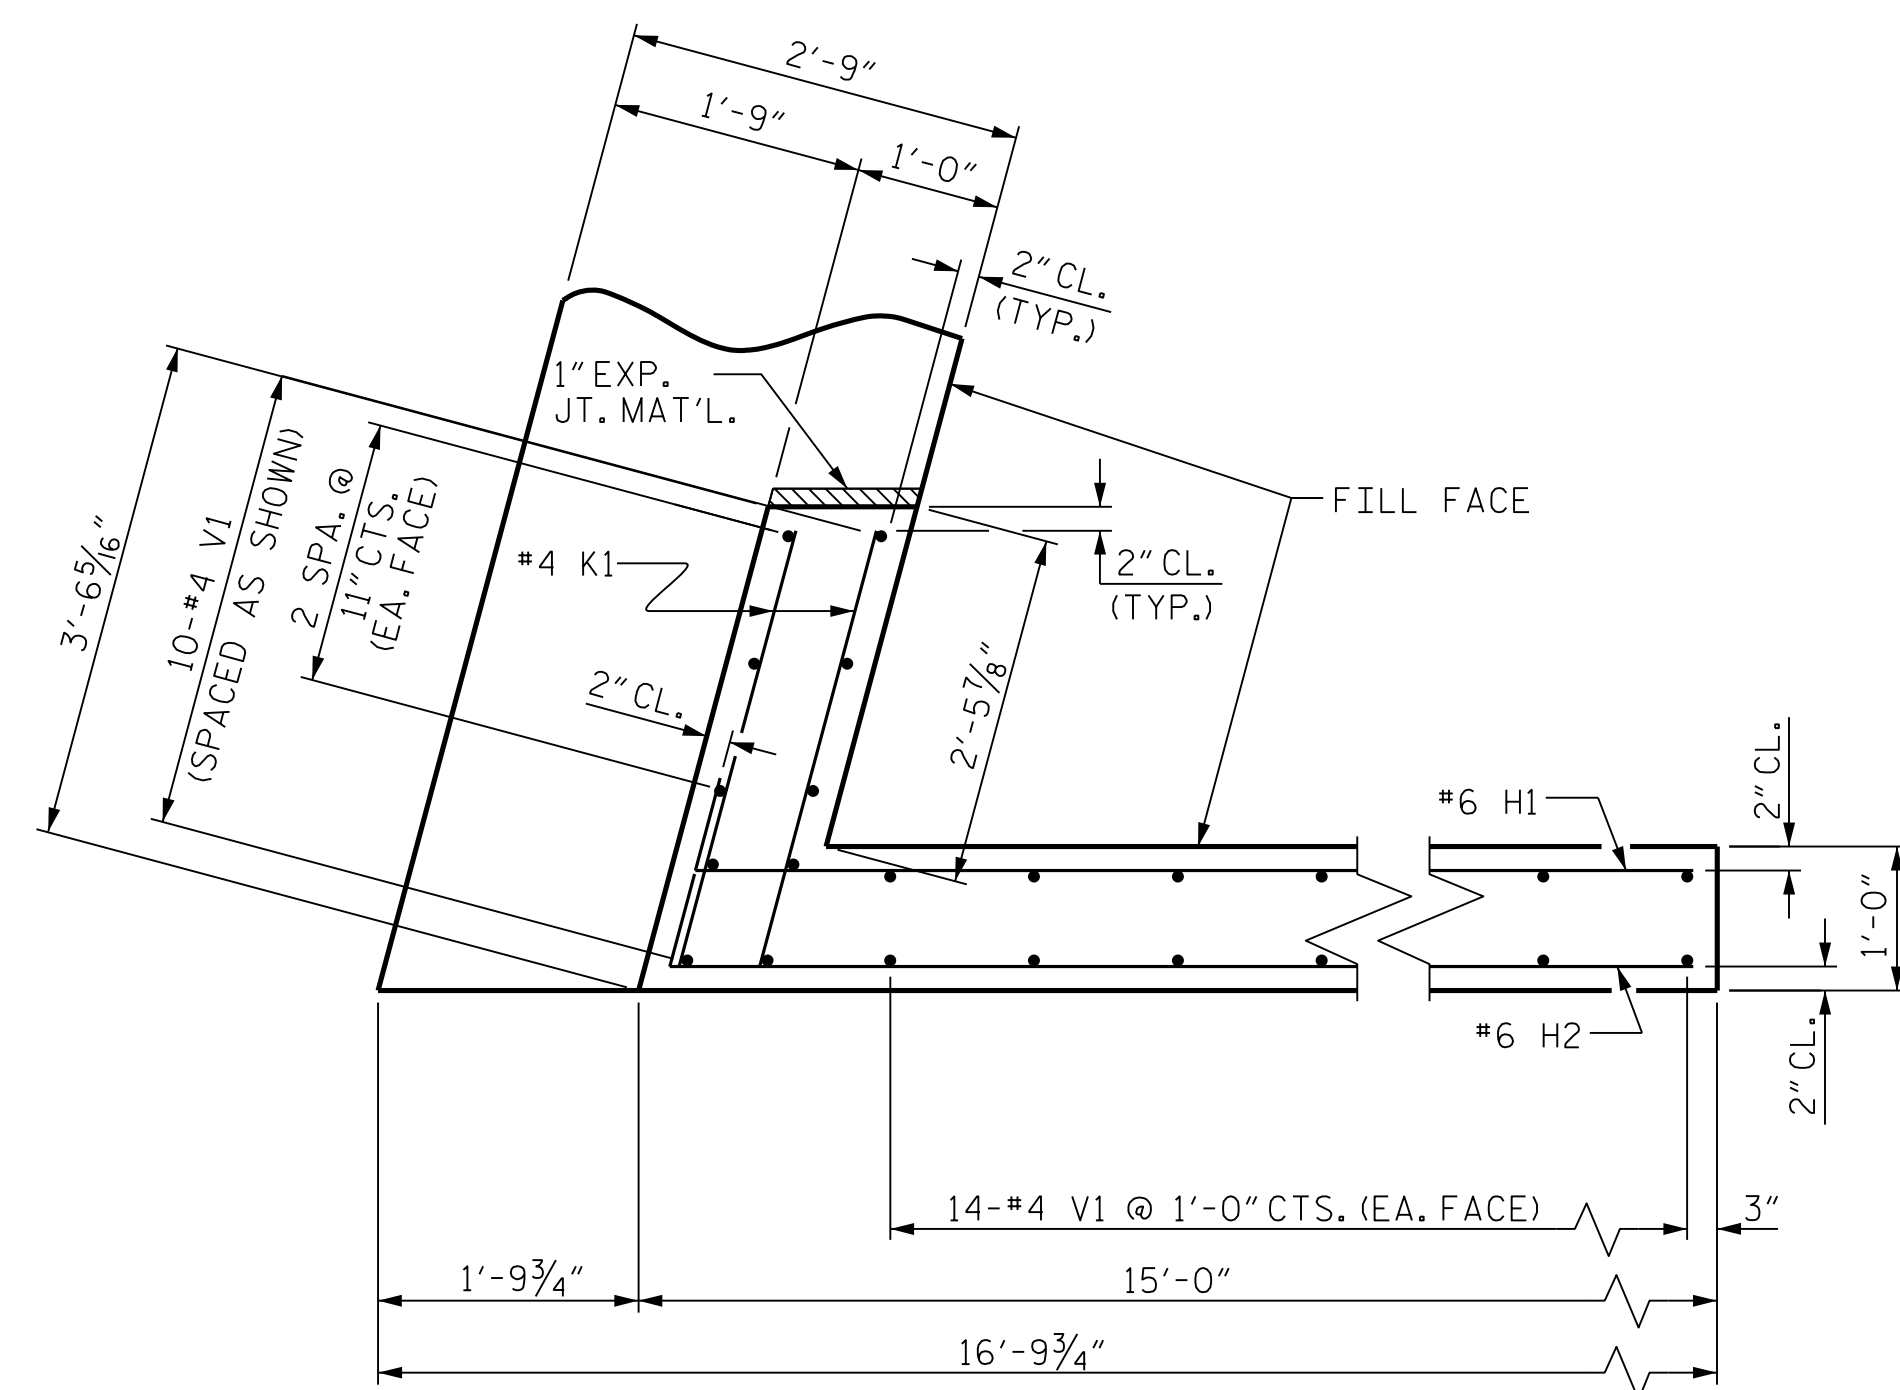

PROJECT NO. BP8.R021
MOORE/MONTGOMERY COUNTY
 STATION: 16+50.00 -L-

SHEET 3 OF 4

STATE OF NORTH CAROLINA
DEPARTMENT OF TRANSPORTATION
RALEIGH

SUBSTRUCTURE
END BENT
WING DETAILS


**DOCUMENT NOT CONSIDERED FINAL
UNLESS ALL SIGNATURES COMPLETED**



MI ENGINEERING
1011 SCHAUB DRIVE, SUITE 100
RALEIGH, NC 27606
(919) 851-6606
FIRM PE NUMBER : P-0671

00	REVISIONS						SHEET NO.
	NO.	BY:	DATE:	NO.	BY:	DATE:	S-16
	1			3			TOTAL SHEETS
	2			4			19

12/18/2024 2:53:37 PM + User: blanning
Filename: N:\NC Bridges\W2021.CH Eng.Moore 26 Br. Rep\NBP8R02\N Structures\401.031.BP8R021.SMU.EB3.620026.dgn

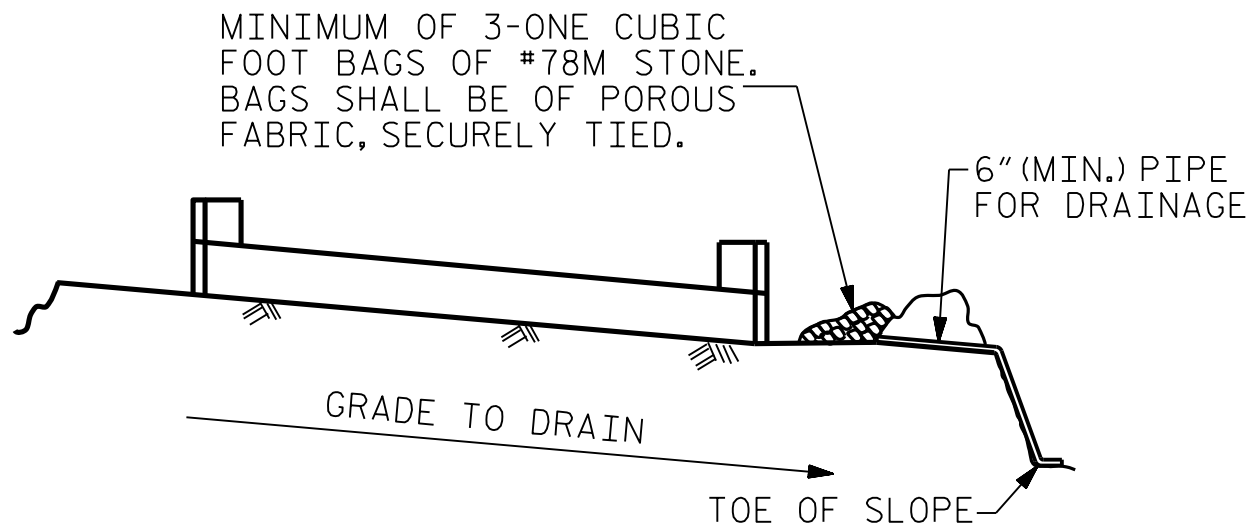


BAGGED STONE AND PIPE SHALL BE PLACED IMMEDIATELY AFTER COMPLETION OF END BENT EXCAVATION. PIPE MAY BE EITHER CONCRETE, CORRUGATED STEEL, CORRUGATED ALUMINUM ALLOY, OR CORRUGATED PLASTIC. PERFORATED PIPE WILL NOT BE ALLOWED.

BAGGED STONE SHALL REMAIN IN PLACE UNTIL THE ENGINEER DIRECTS THAT IT BE REMOVED. THE CONTRACTOR SHALL REMOVE AND DISPOSE OF SILT ACCUMULATIONS AT BAGGED STONE WHEN SO DIRECTED BY THE ENGINEER. BAGS SHALL BE REMOVED AND REPLACED WHENEVER THE ENGINEER DETERMINES THAT THEY HAVE DETERIORATED AND LOST THEIR EFFECTIVENESS.


NO SEPARATE PAYMENT WILL BE MADE FOR THIS WORK AND THE ENTIRE COST OF THIS WORK SHALL BE INCLUDED IN THE UNIT CONTRACT PRICE BID FOR THE SEVERAL PAY ITEMS.

TEMPORARY DRAINAGE AT END BENT

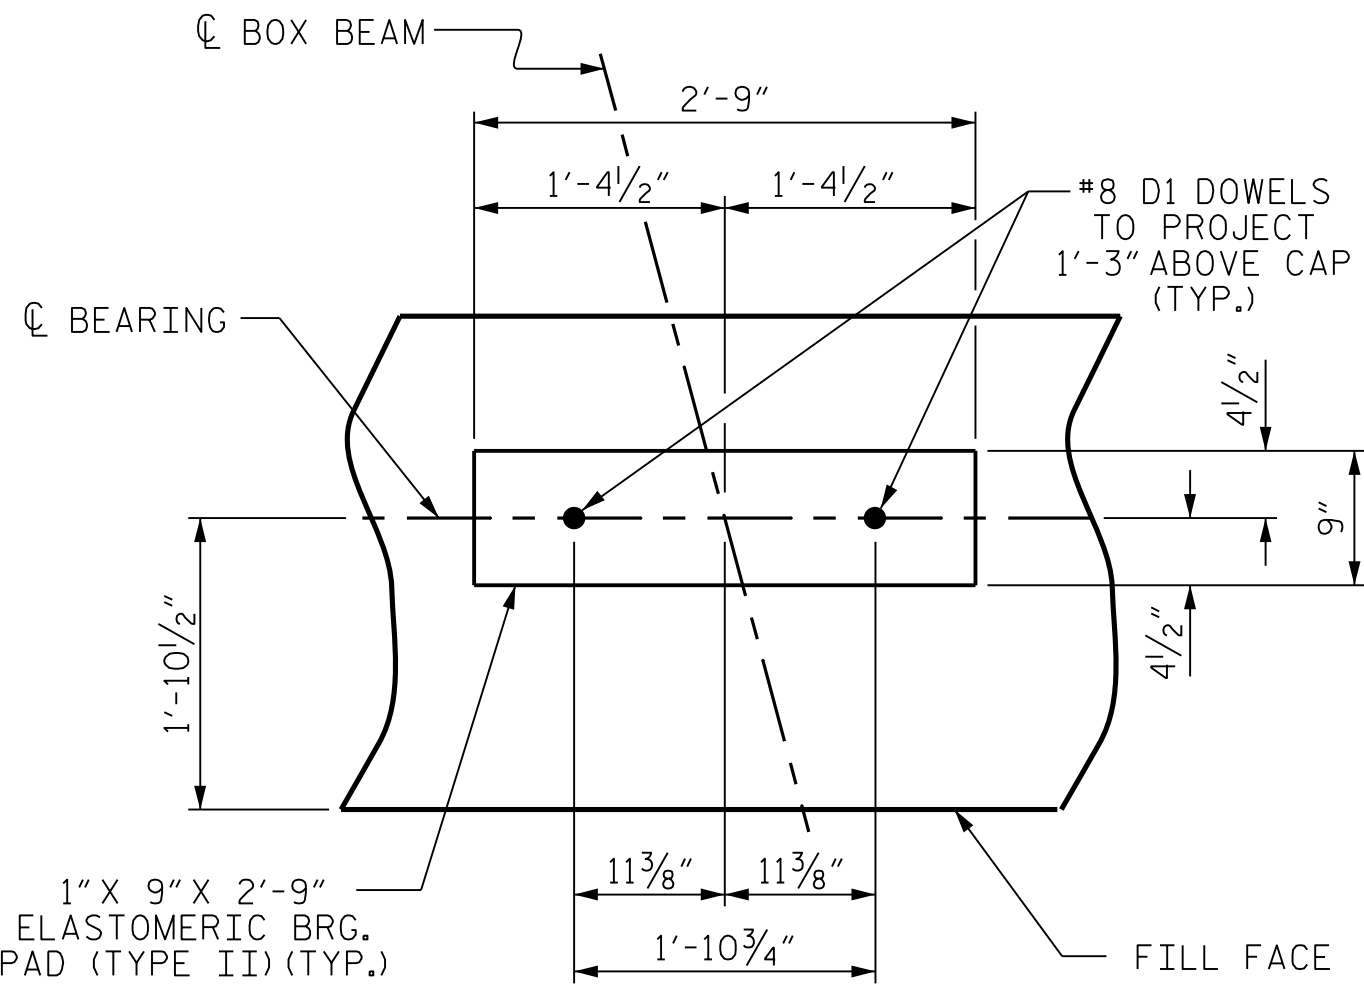

DETAIL "A"

(END BENT No. 1 SHOWN, END BENT No. 2 SIMILAR BY ROTATION)

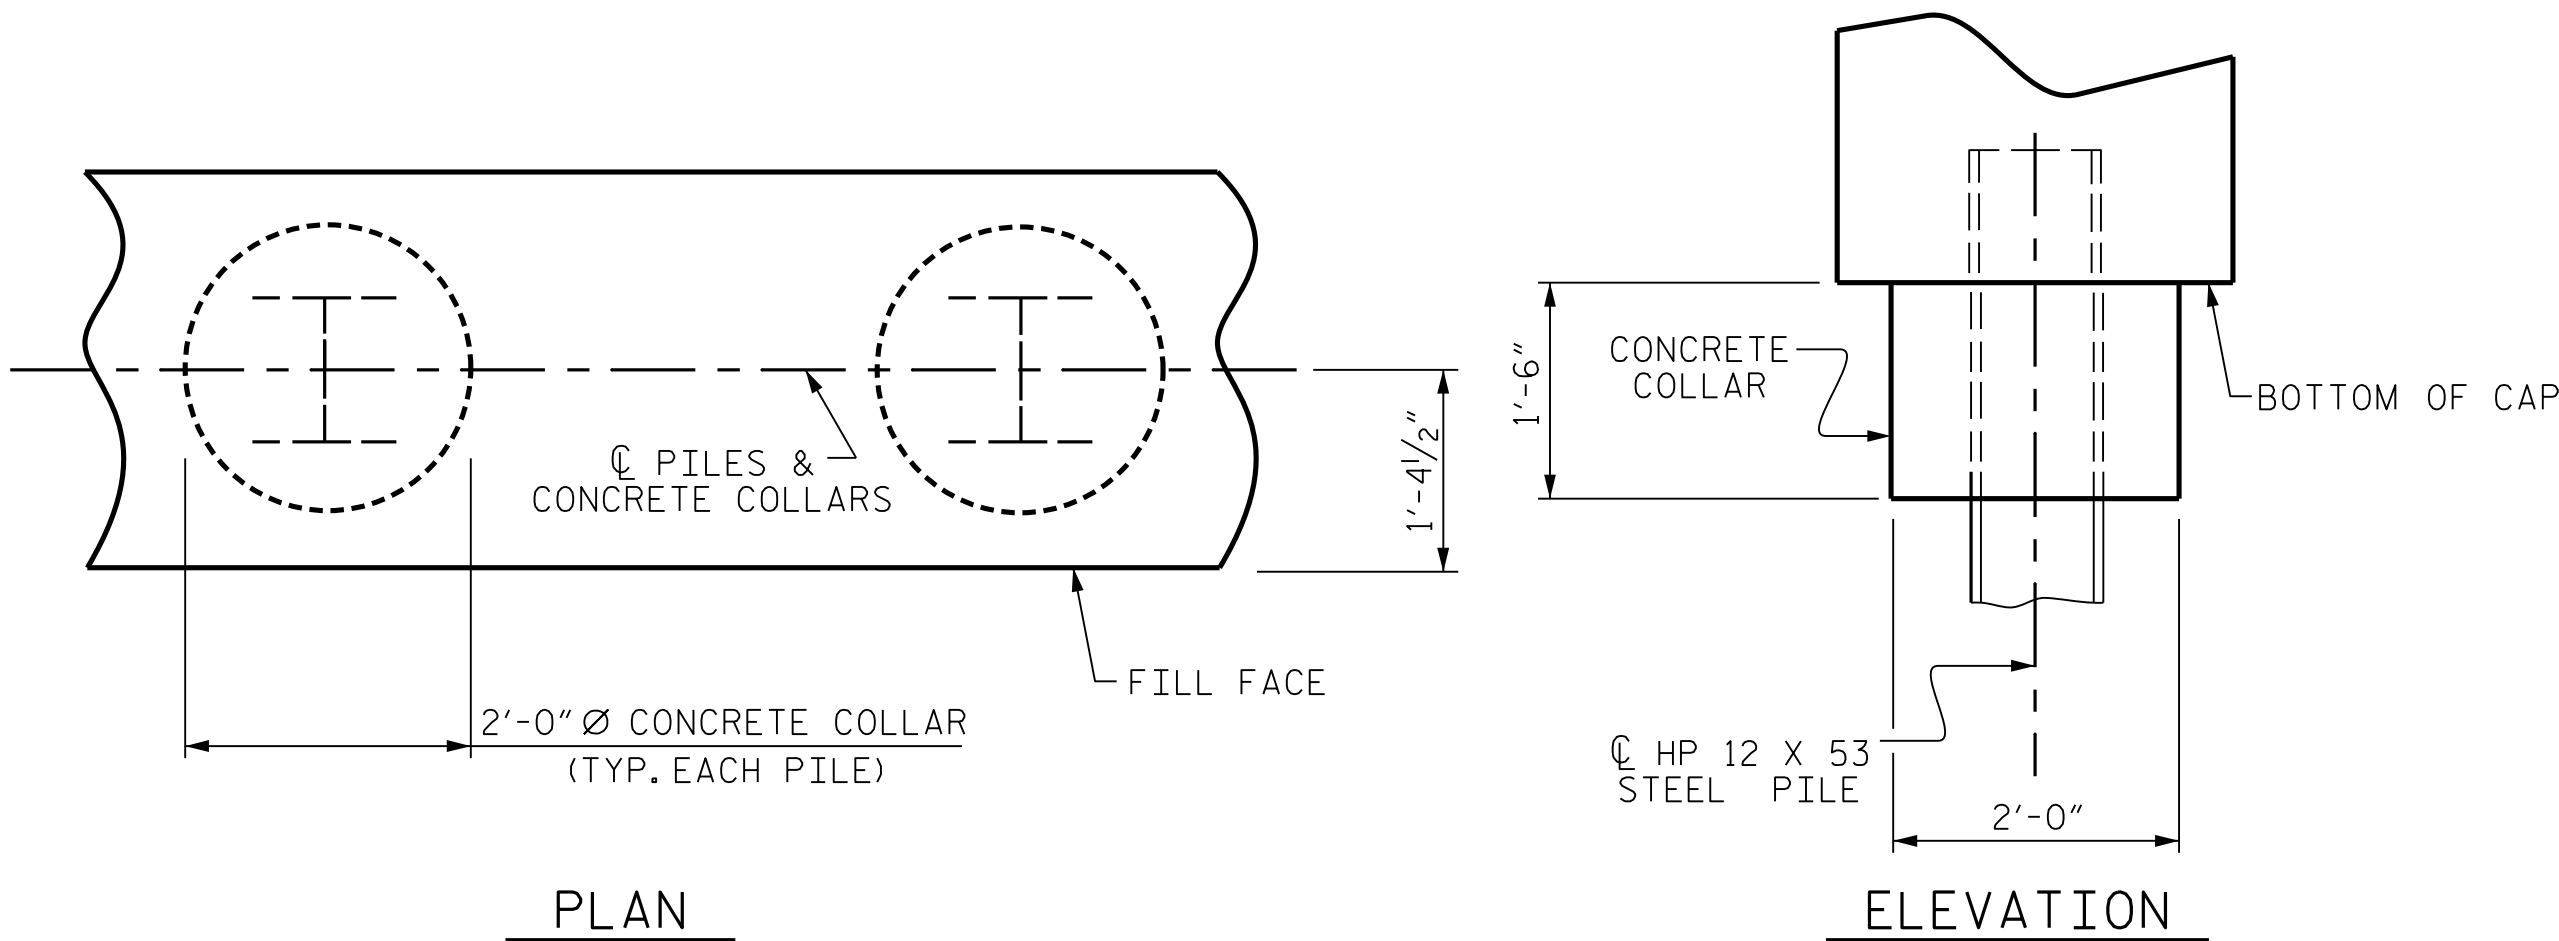


PLAN


ELEVATION

CORROSION PROTECTION FOR STEEL PILES DETAIL

(END BENT No. 1 SHOWN, END BENT No. 2 SIMILAR BY ROTATION)

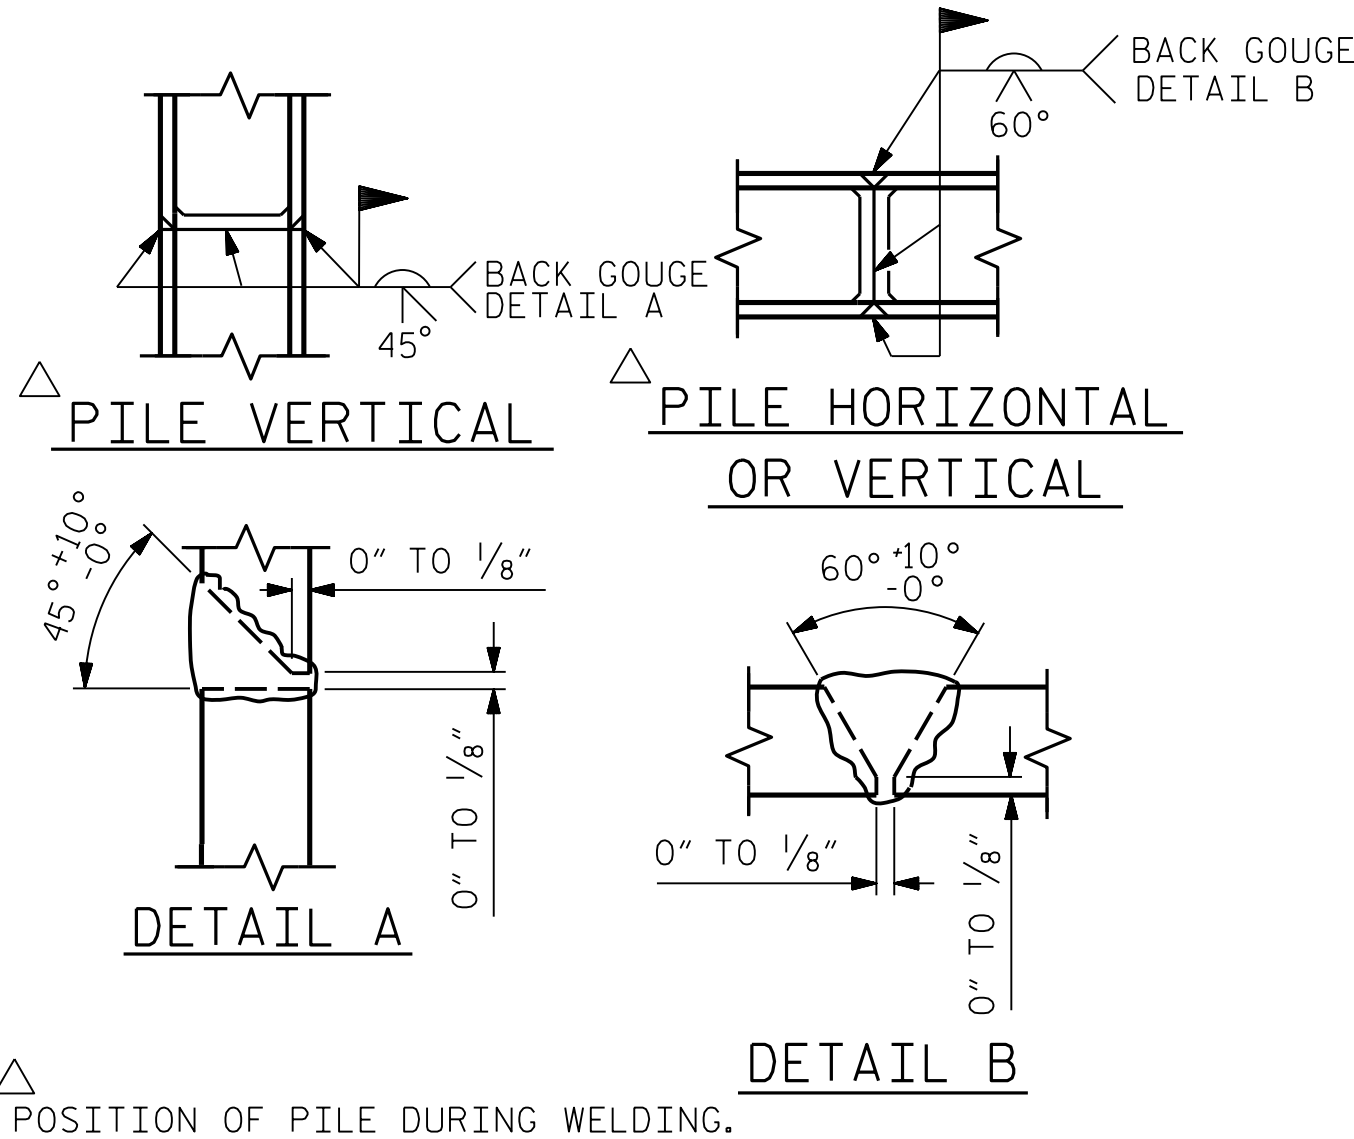

PILE SPLICE DETAILS

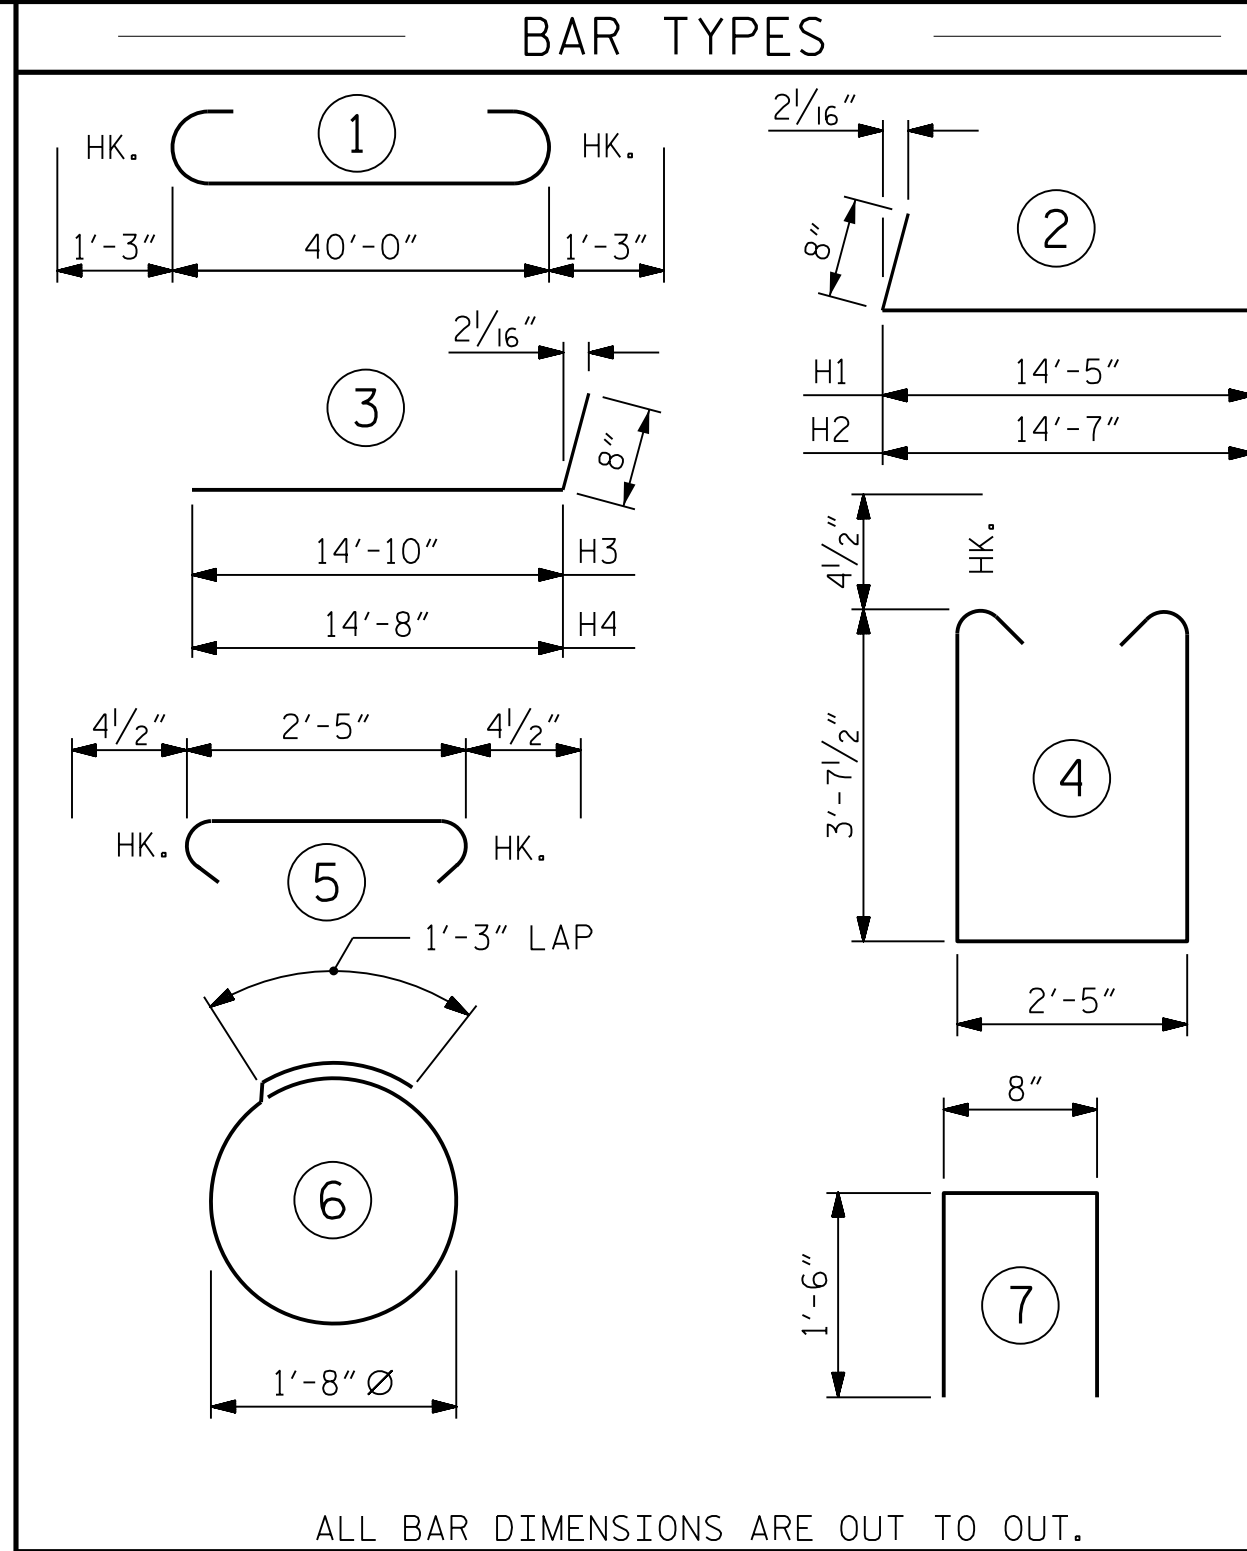

ALL BAR DIMENSIONS ARE OUT TO OUT.

BILL OF MATERIAL

FOR ONE END BENT

BAR	NO.	SIZE	TYPE	LENGTH	WEIGHT
B1	8	#9		42'-6"	1156
B2	28	#4	STR	21'-4"	399
B3	10	#4	STR	2'-5"	16
D1	22	#8	STR	2'-3"	132
H1	16	#6	2	15'-1"	362
H2	16	#6	2	15'-3"	366
H3	16	#6	3	15'-6"	372
H4	16	#6	3	15'-4"	368
K1	12	#4	STR	3'-1"	25
K2	12	#4	STR	21'-4"	171
S1	52	#4	4	10'-5"	362
S2	52	#4	5	3'-2"	110
S3	28	#4	6	6'-6"	122
U1	34	#4	7	3'-8"	83
V1	77	#4	STR	7'-8"	394
V2	68	#4	STR	5'-9"	261


REINFORCING STEEL (FOR ONE END BENT) 4699 LBS.

CLASS A CONCRETE BREAKDOWN (FOR ONE END BENT)

POUR #1 CAP, LOWER PART OF WINGS & COLLARS 21.9 C.Y.


POUR #2 BACKWALL & UPPER PART OF WINGS 7.8 C.Y.

TOTAL CLASS A CONCRETE 29.7 C.Y.

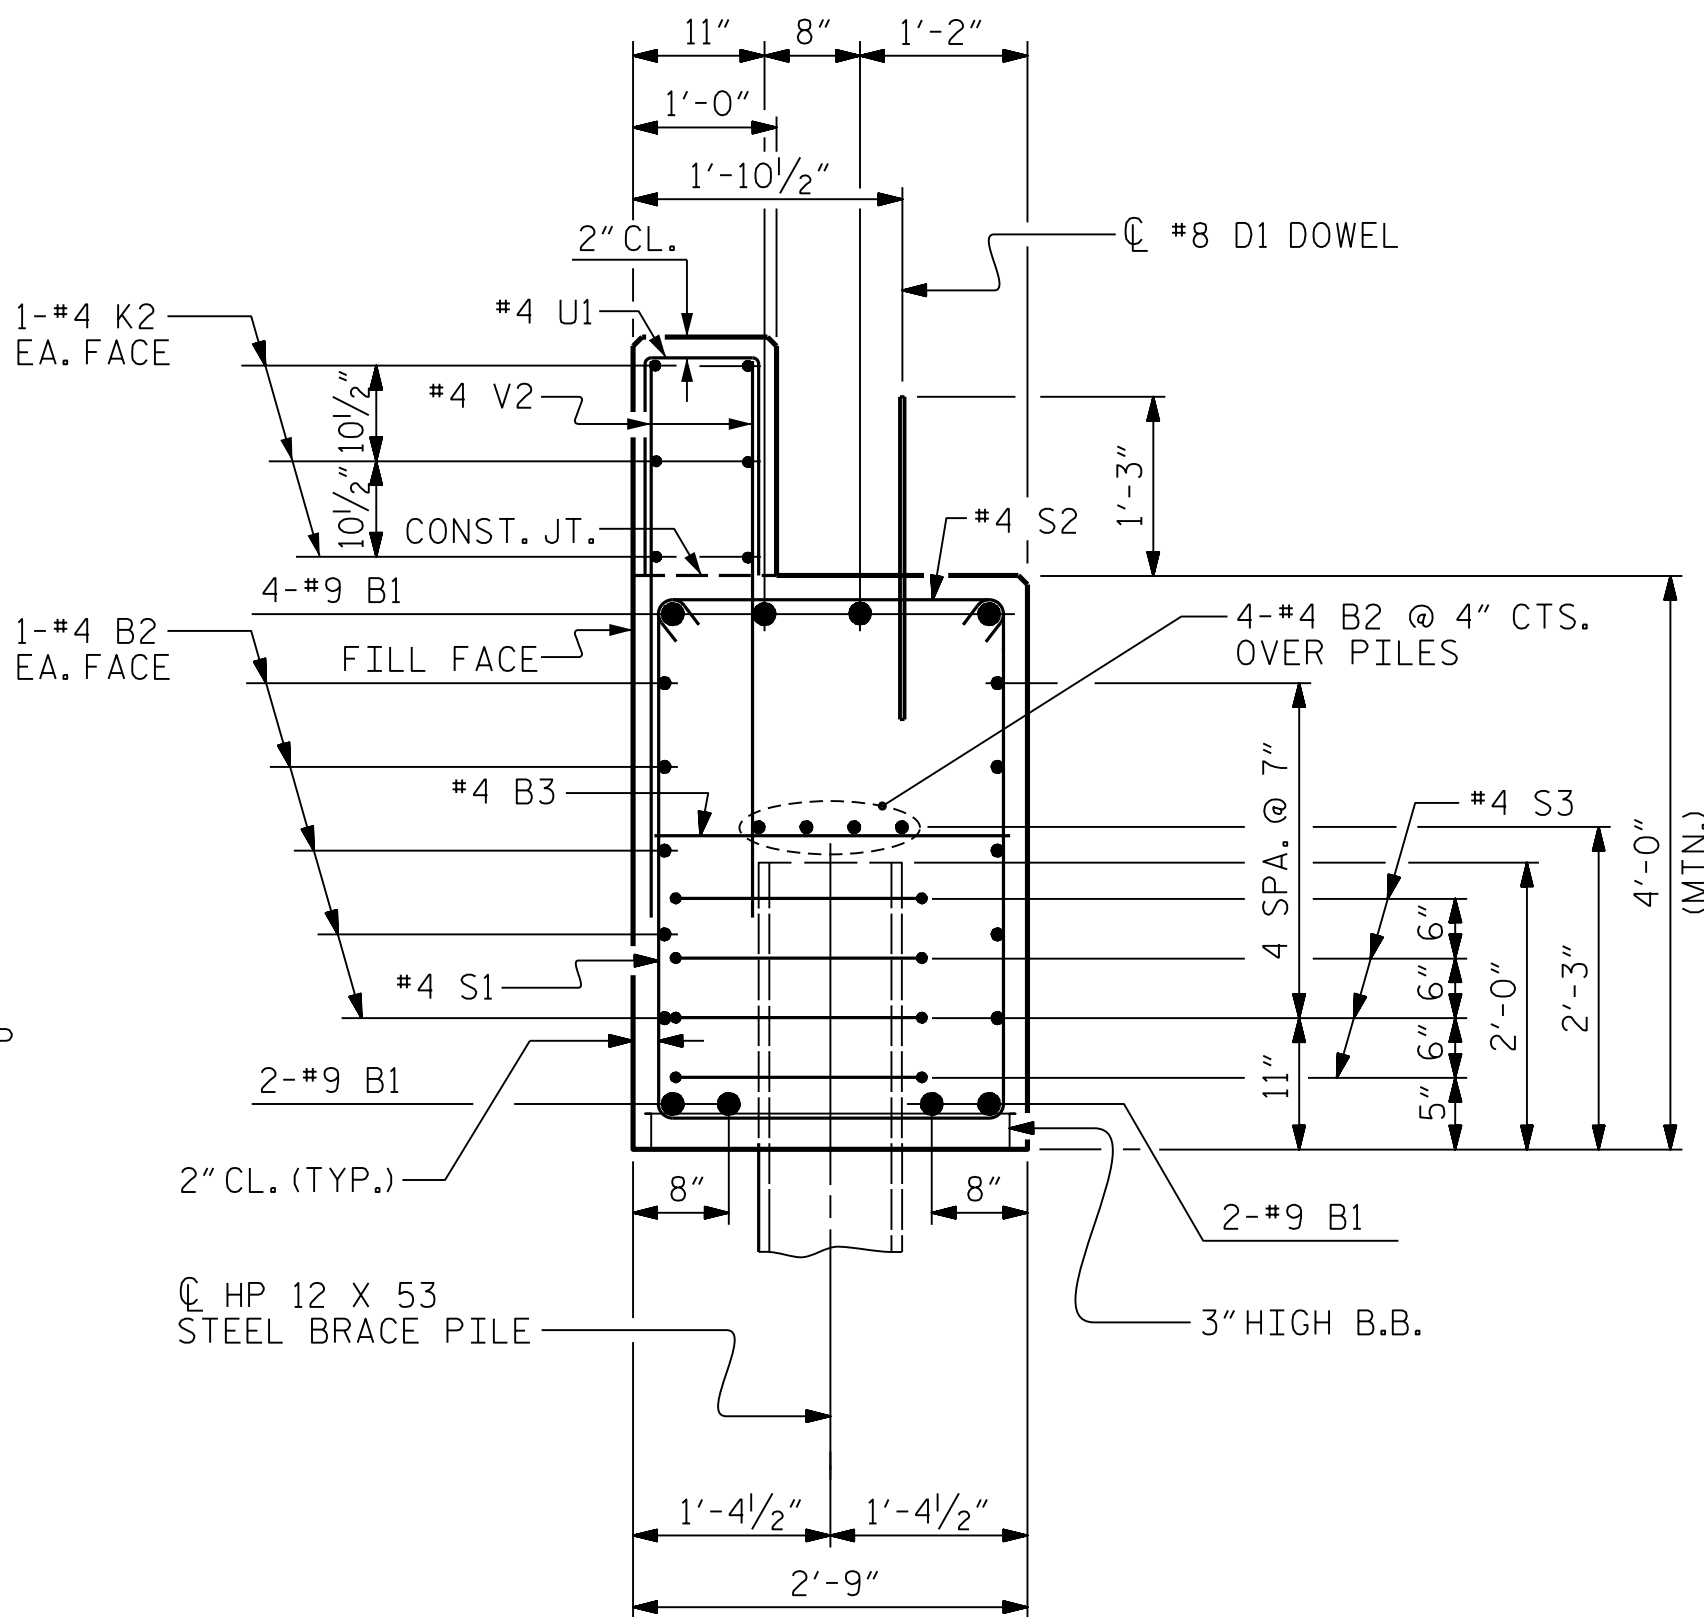


SECTION A-A

(CONCRETE COLLAR NOT SHOWN FOR CLARITY. SEE "CORROSION PROTECTION FOR STEEL PILES DETAIL.")

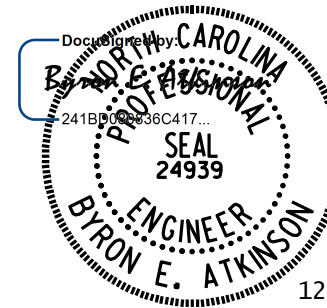

DOCUMENT NOT CONSIDERED FINAL UNLESS ALL SIGNATURES COMPLETED

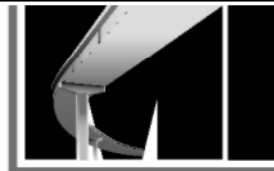

MI ENGINEERING
1011 SCHAUB DRIVE, SUITE 100
RALEIGH, NC 27606
(919) 851-6606
FIRM PE NUMBER : P-0671

PROJECT NO. BP8.R021
MOORE/MONTGOMERY COUNTY
STATION: 16+50.00 -L-

SHEET 4 OF 4

STATE OF NORTH CAROLINA
DEPARTMENT OF TRANSPORTATION
RALEIGH

SUBSTRUCTURE

END BENT No. 1 & 2
DETAILS

REVISIONS

NO.	BY:	DATE:	NO.	BY:	DATE:
1			3		
2			4		


SHEET NO.

S-17


TOTAL SHEETS
19

DRAWN BY : B.E. LANNING DATE : 12/2024
CHECKED BY : B.E. ATKINSON DATE : 12/2024
DESIGN ENGINEER OF RECORD : B.E. ATKINSON DATE : 12/2024


12/18/2024 2:53:39 PM User: blanning
Filename: N:\NC Bridges\W21021.CH Eng. Moore 26 Br. Rep\BP8R021\Structures\401_035_BP8R021.SMU.RRI_620026.dgn

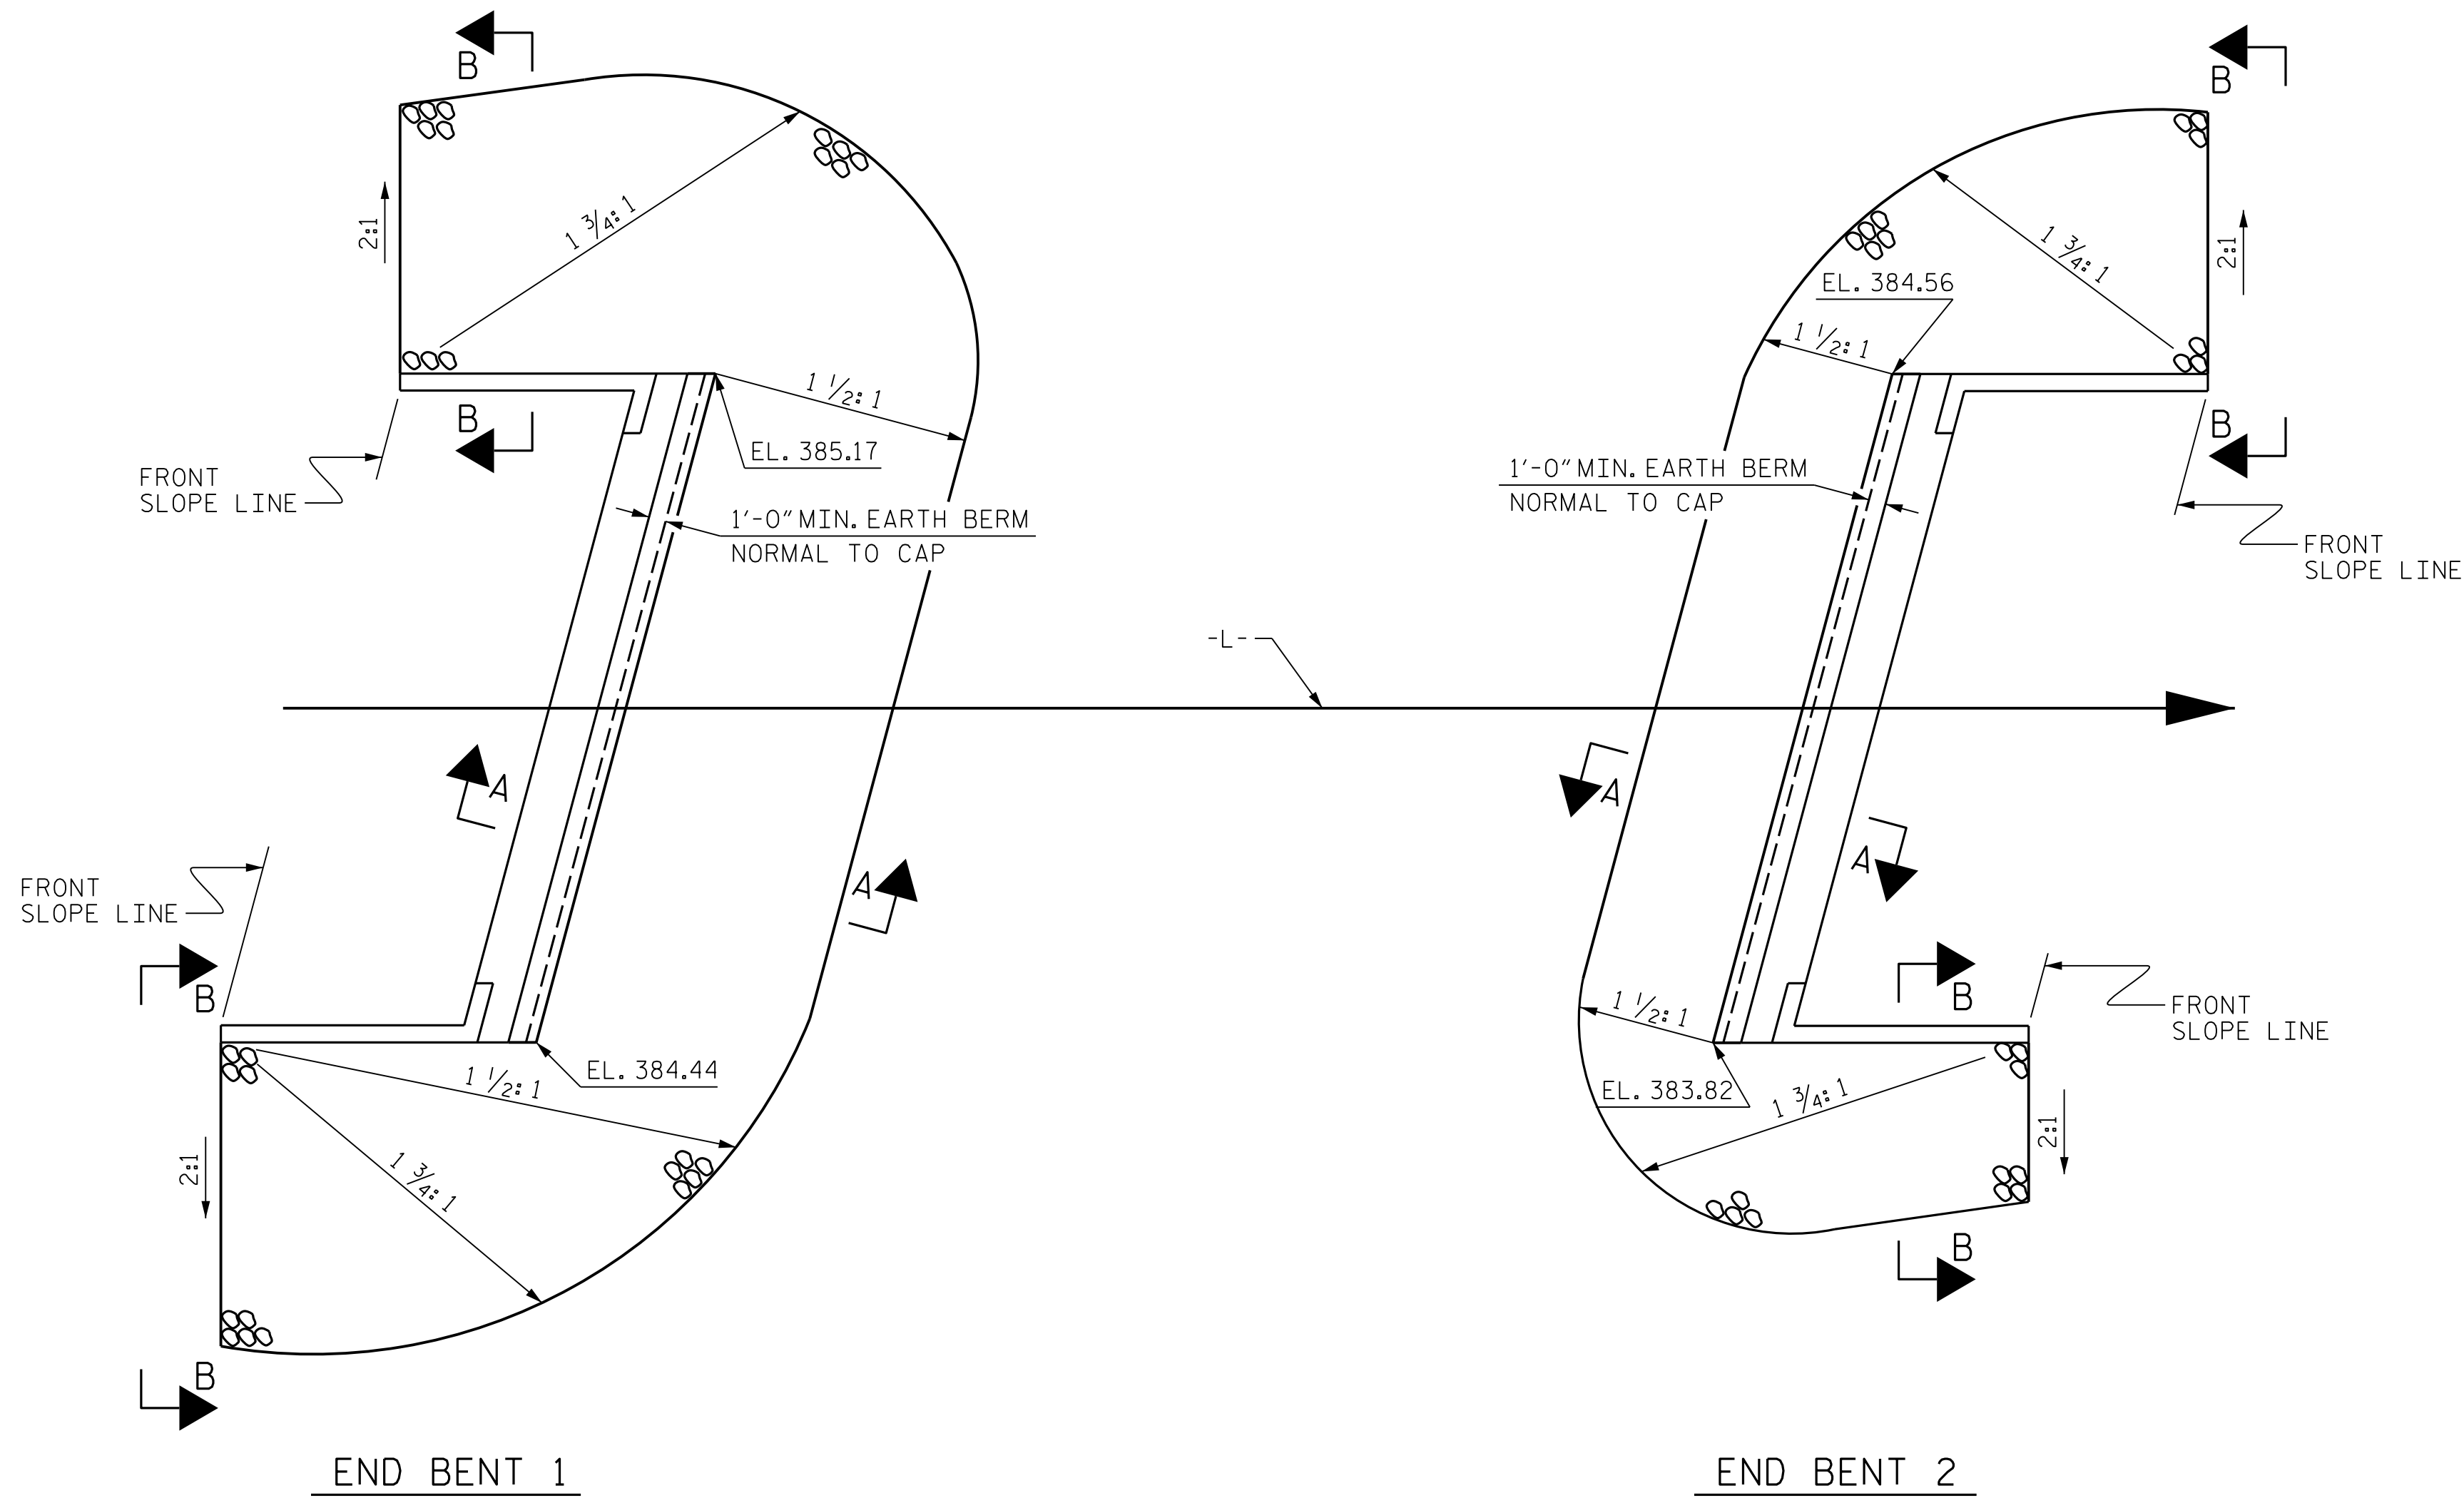

PLAN

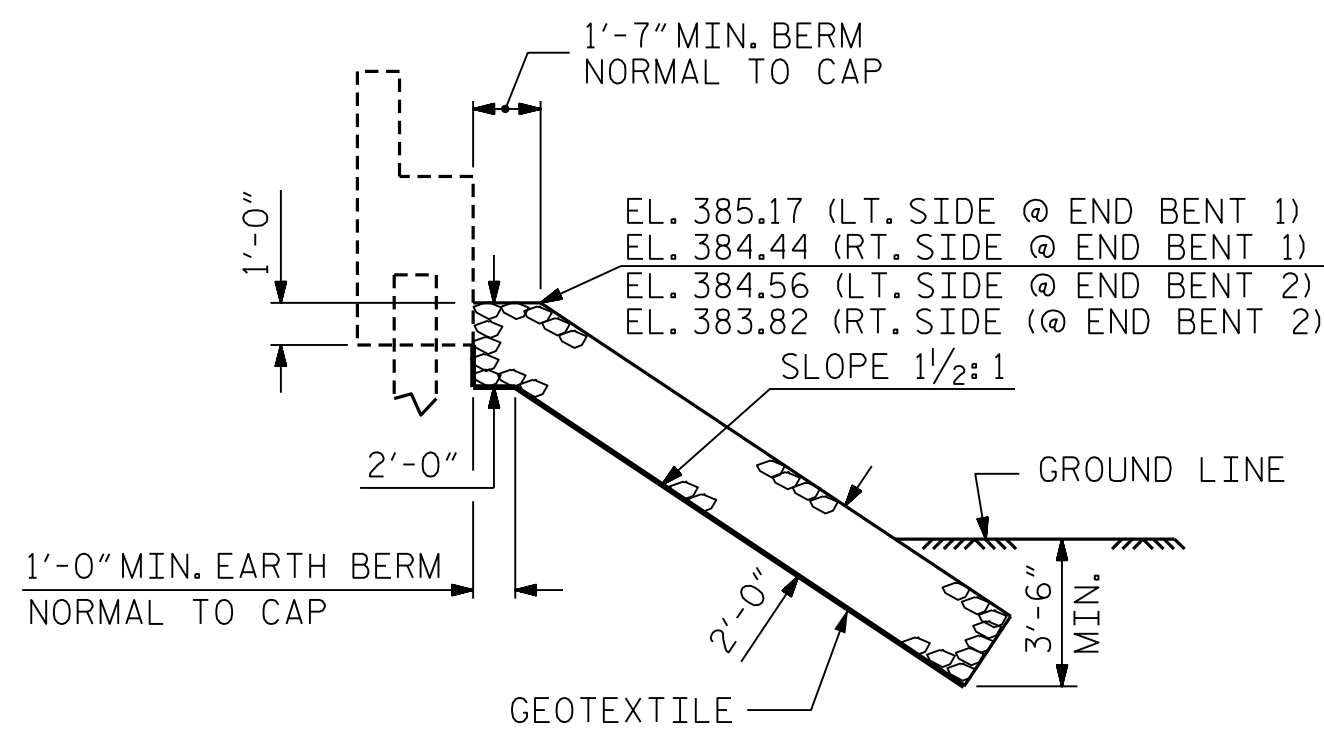


SECTION A-A

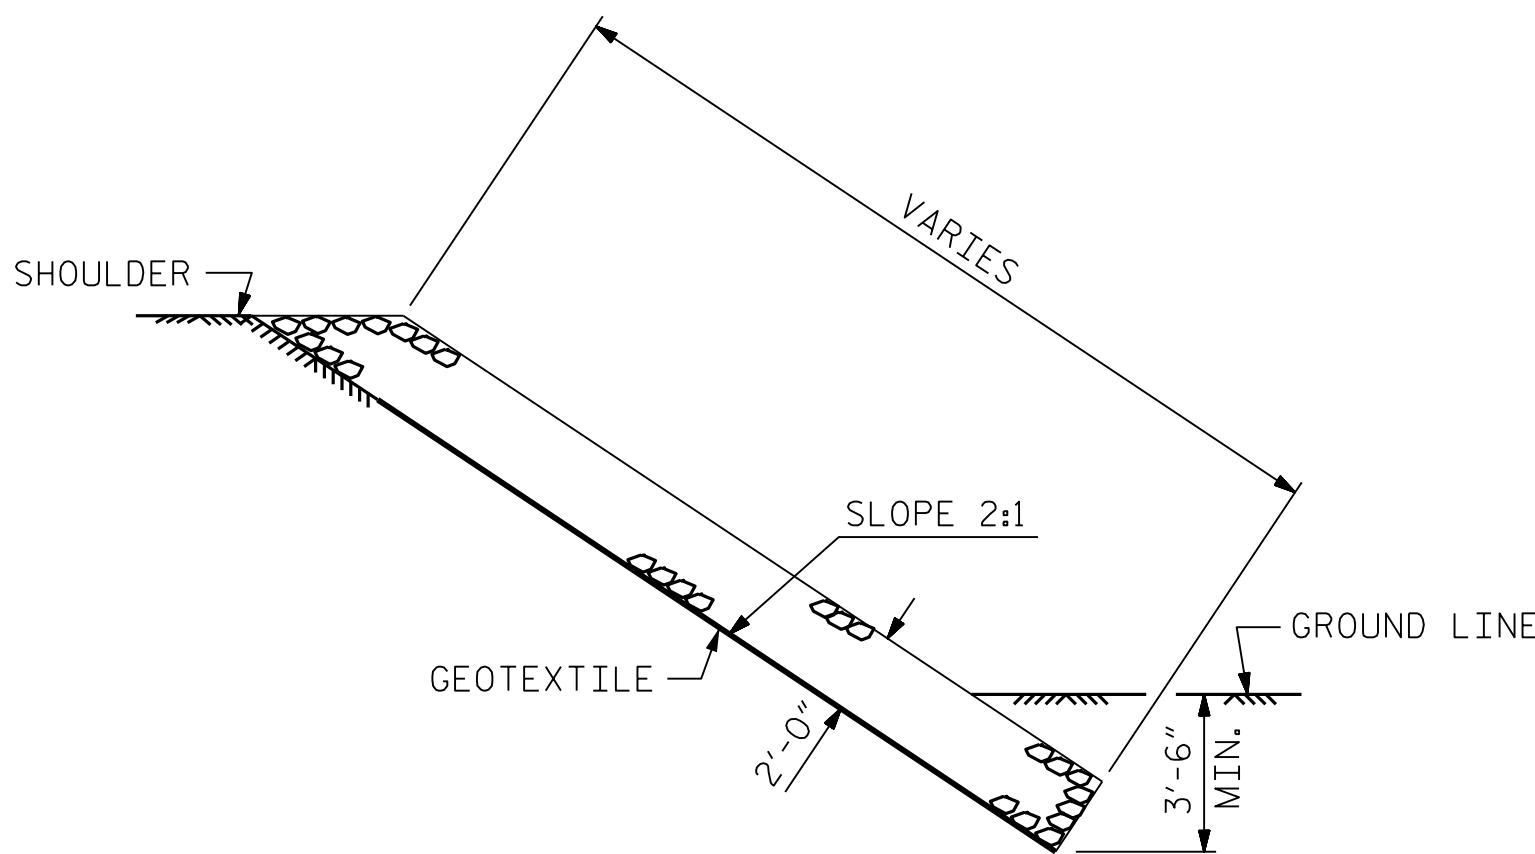

SECTION B-B


ESTIMATED QUANTITIES		
BRIDGE @ STA. 16+50.00 -L-	RIP RAP CLASS II (2'-0" THICK)	GEOTEXTILE FOR DRAINAGE
	TONS	SQUARE YARDS
END BENT 1	216	240
END BENT 2	132	146
TOTALS	348	386

PROJECT NO. BP8.R021
MOORE/MONTGOMERY COUNTY
STATION: 16+50.00 -L-

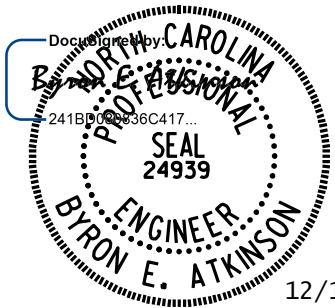

12/18/2024

DOCUMENT NOT CONSIDERED FINAL
UNLESS ALL SIGNATURES COMPLETED



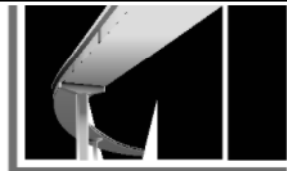


MI ENGINEERING
1011 SCHAUB DRIVE, SUITE 100
RALEIGH, NC 27606
(919) 851-6606
FIRM PE NUMBER : P-0671

REVISIONS						SHEET NO. S-18
NO.	BY:	DATE:	NO.	BY:	DATE:	
1			3			TOTAL SHEETS 19
2			4			

DRAWN BY : B.E. LANNING DATE : 12/2024
CHECKED BY : B.E. ATKINSON DATE : 12/2024
DESIGN ENGINEER OF RECORD : B.E. ATKINSON DATE : 12/2024

12/18/2024 2:53:41 PM User: blanning
Filename: N:\NC Bridges\W21021.CH Eng. Moore 26 Br. Rep\BP8R021\Structures\401.037.BP8R021.SMU.BAS1.620026.dgn

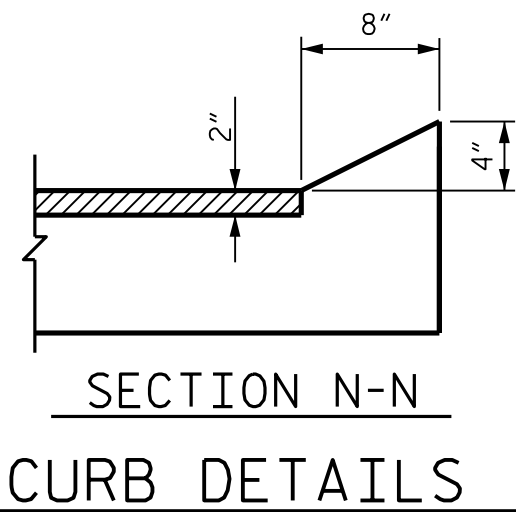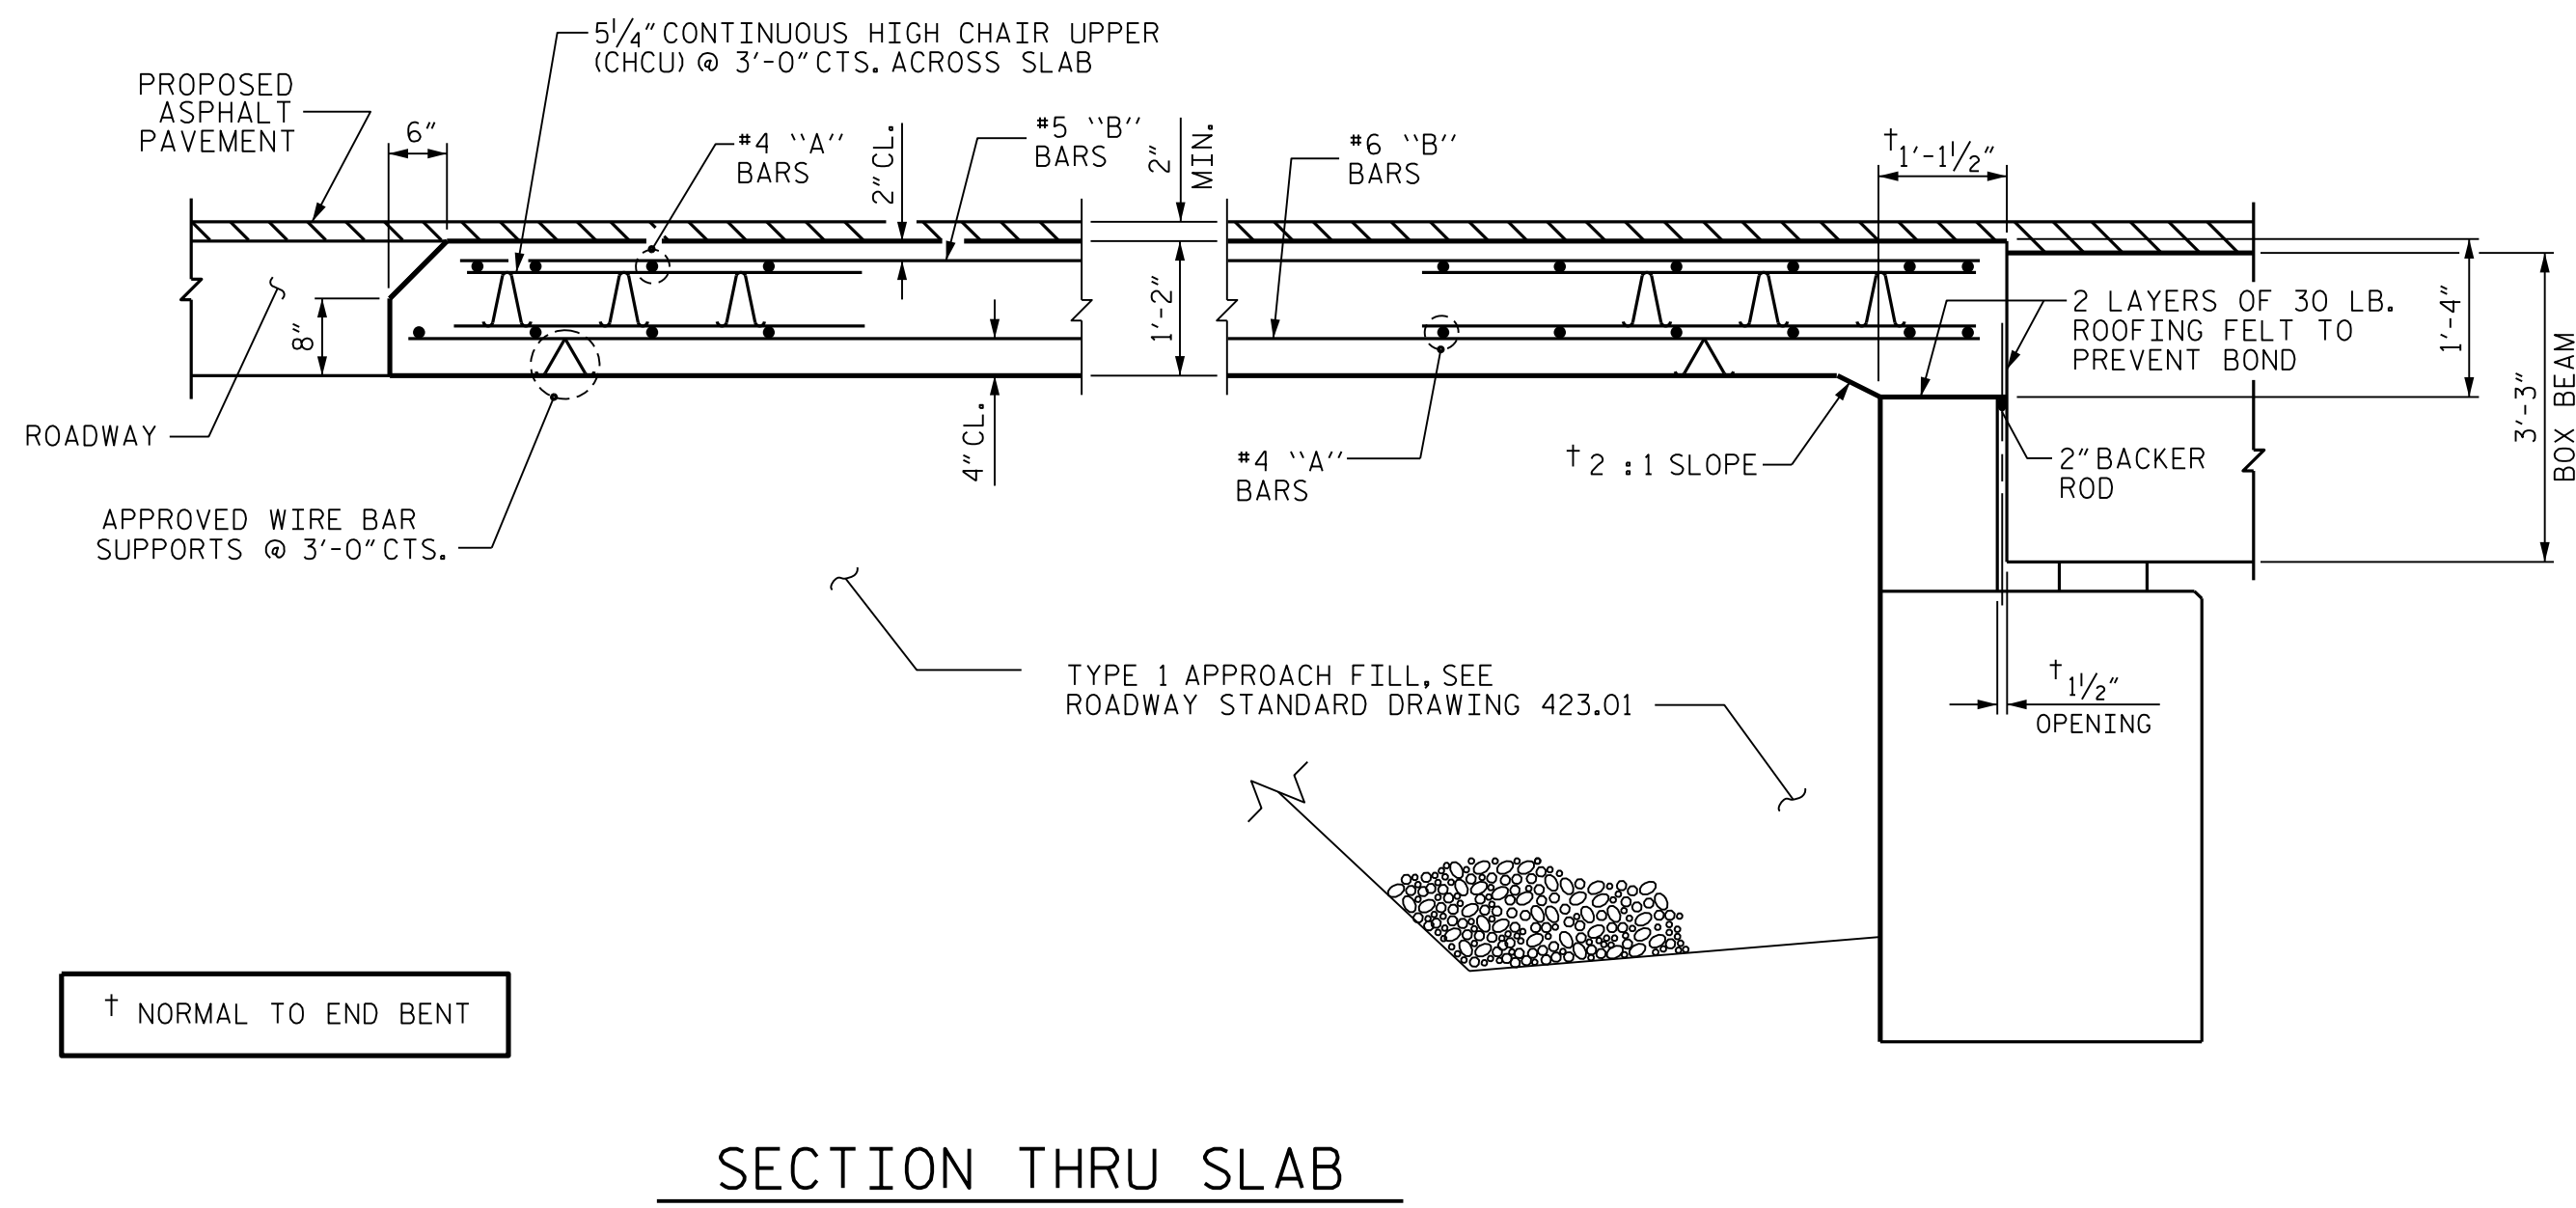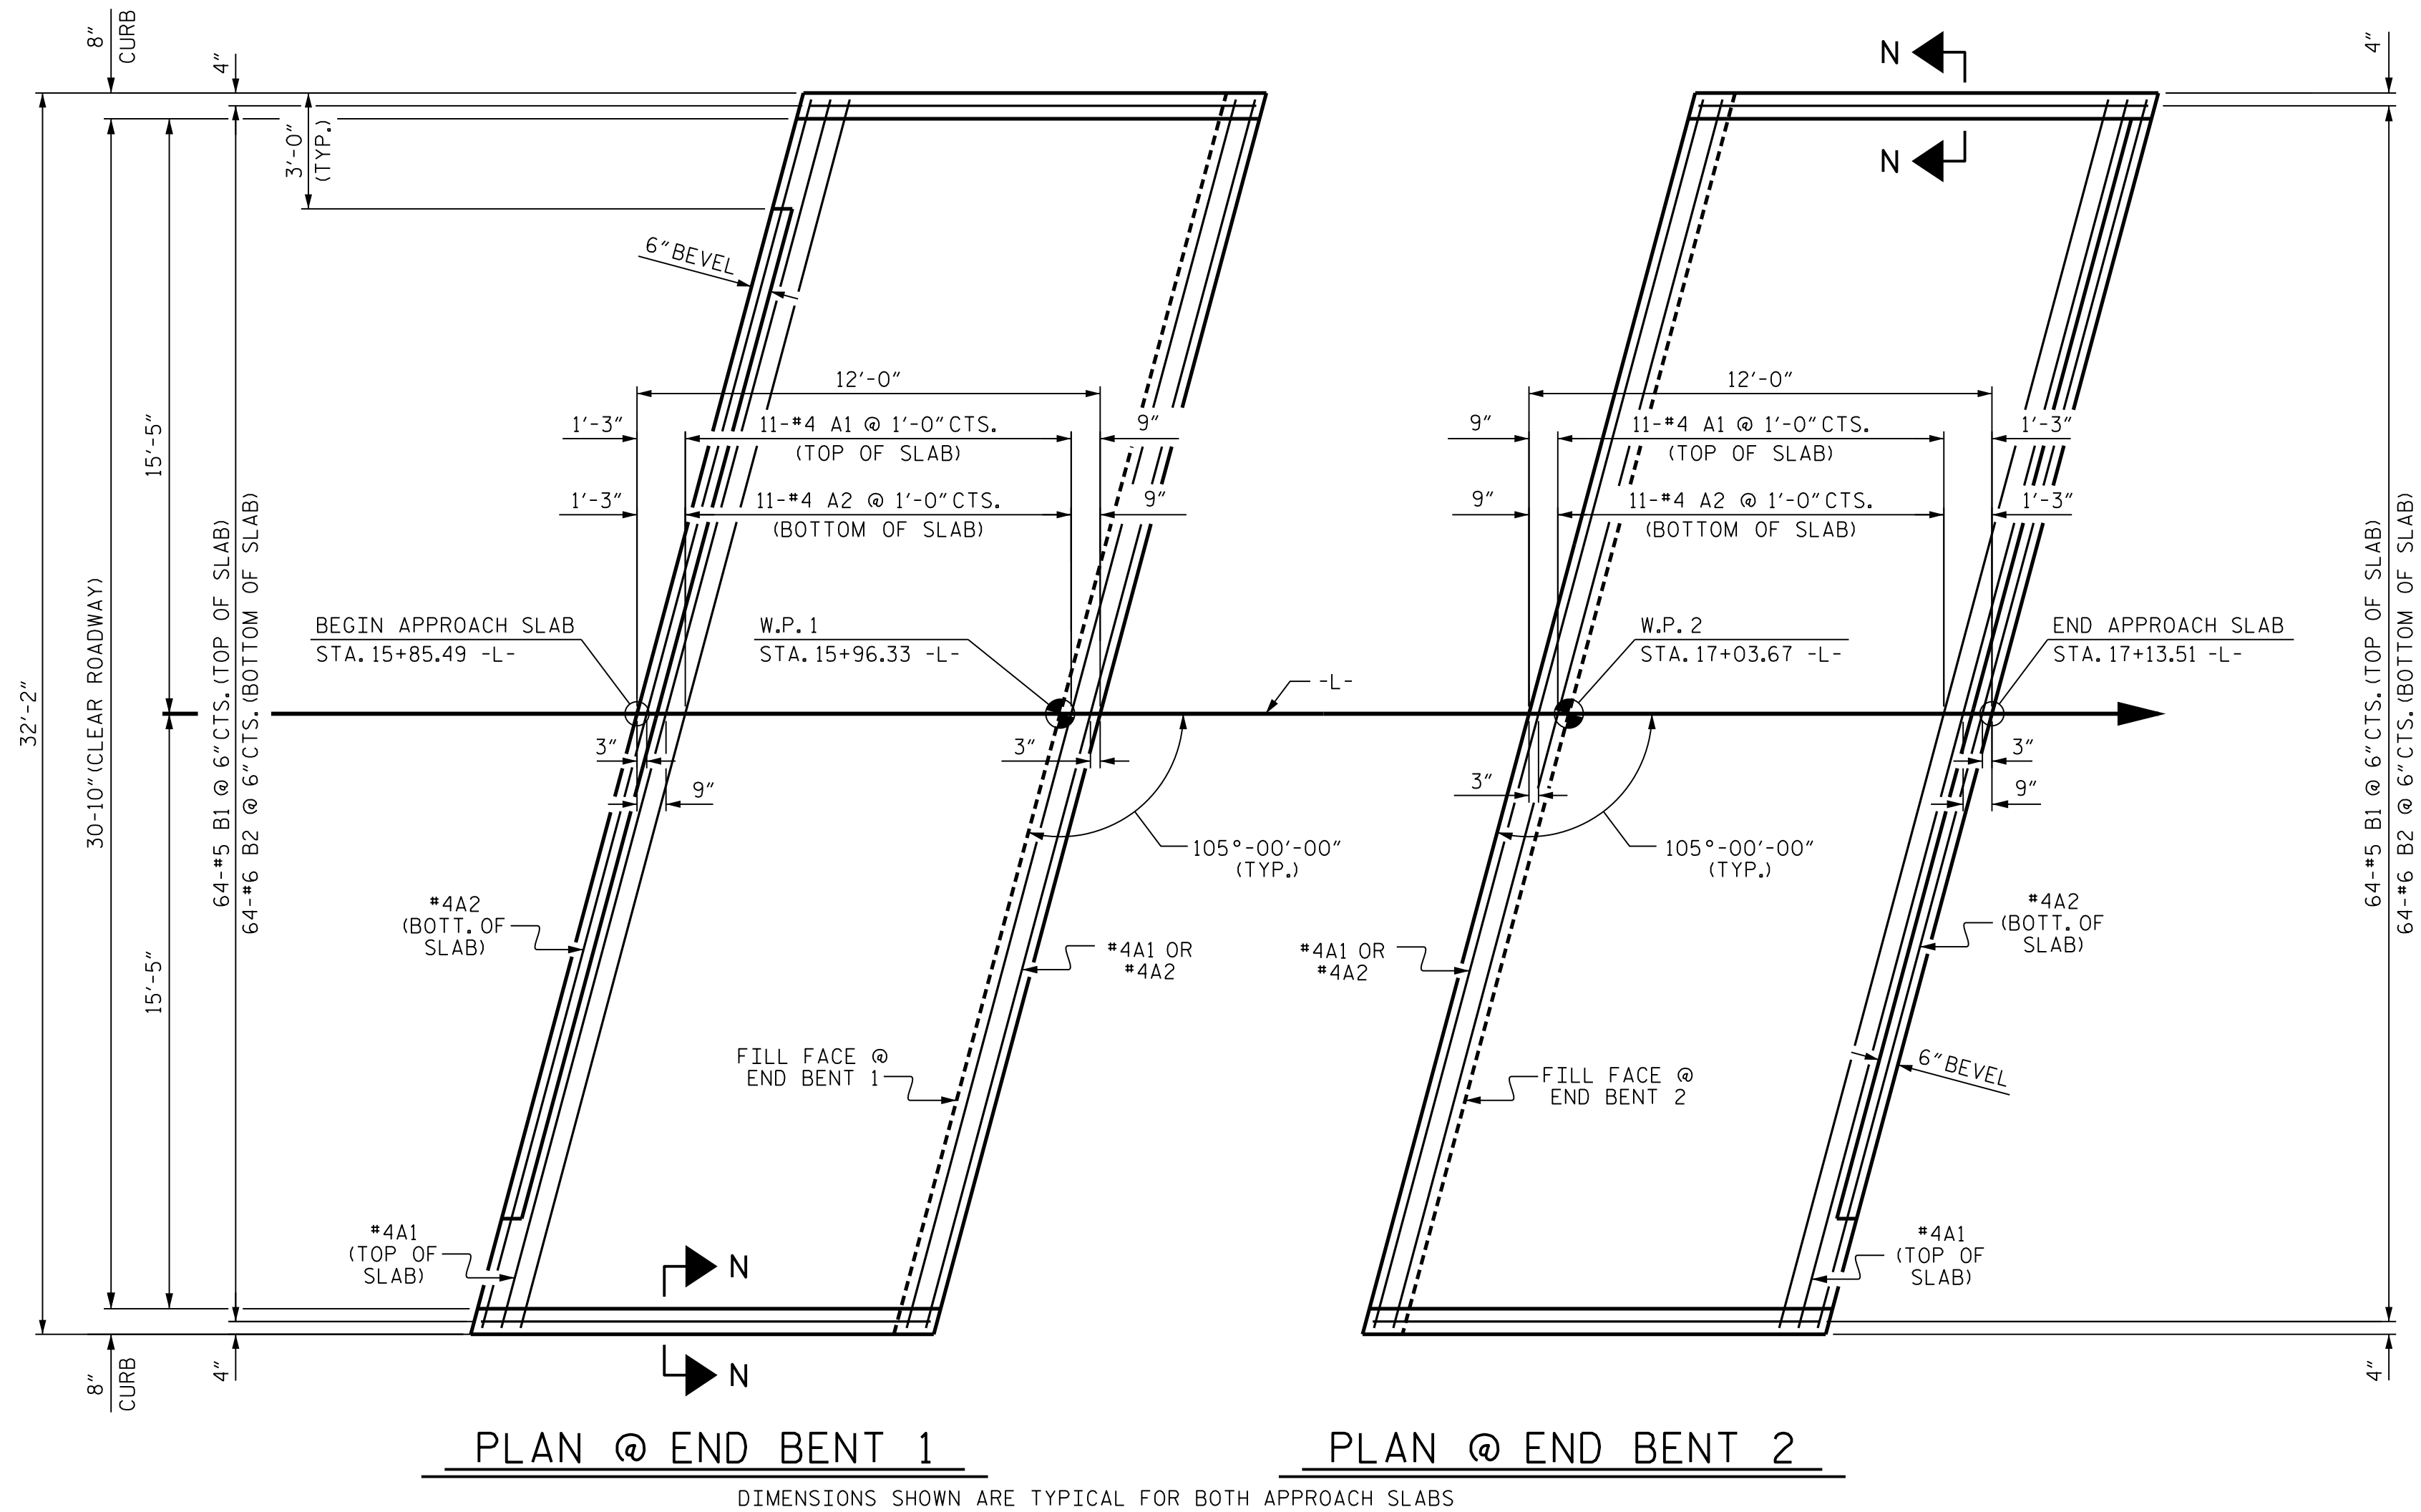


NOTES

FOR BRIDGE APPROACH FILL, SEE ROADWAY PLANS.


AREA BETWEEN THE WINGWALL AND APPROACH SLAB SHALL BE GRADED TO DRAIN THE WATER AWAY FROM THE FILL FACE OF THE BRIDGE AND SHALL BE PAVED. SEE ROADWAY PLANS.

APPROACH SLAB GROOVING IS NOT REQUIRED.

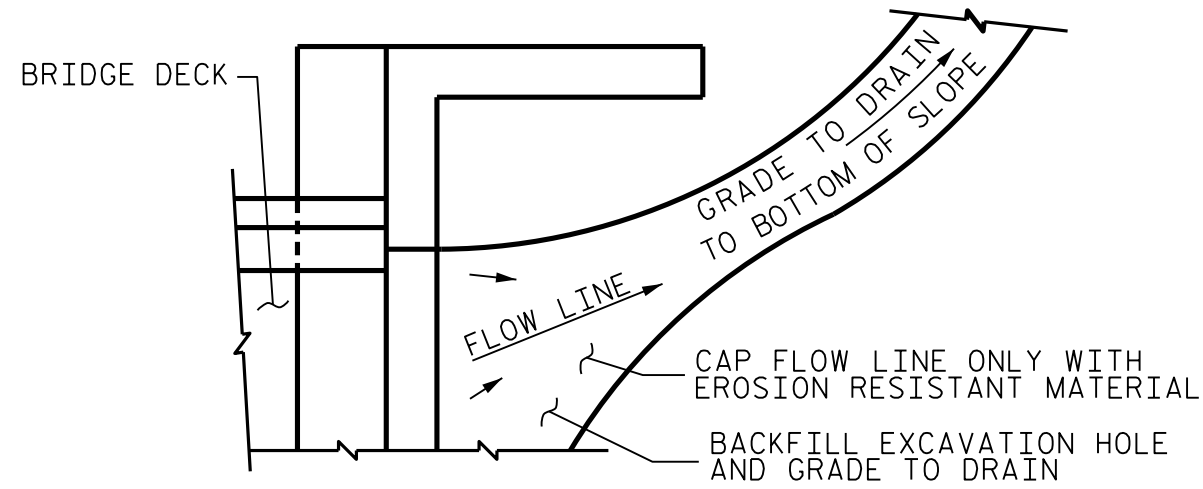

NOTE: IF THE APPROACH SLAB IS NOT CONSTRUCTED IMMEDIATELY AFTER THE BACKFILLING OF THE END BENT EXCAVATION, GRADE TO DRAIN TO THE BOTTOM OF THE SLOPE AND PROVIDE EROSION RESISTANT MATERIAL, SUCH AS FIBERGLASS ROVING OR AS DIRECTED BY THE ENGINEER TO PREVENT SOIL EROSION AND TO PROTECT THE AREA ADJACENT TO THE STRUCTURE. THE CONTRACTOR WILL BE REQUIRED TO REMOVE THESE MATERIALS PRIOR TO CONSTRUCTION OF THE APPROACH SLAB.

TEMPORARY DRAINAGE DETAIL

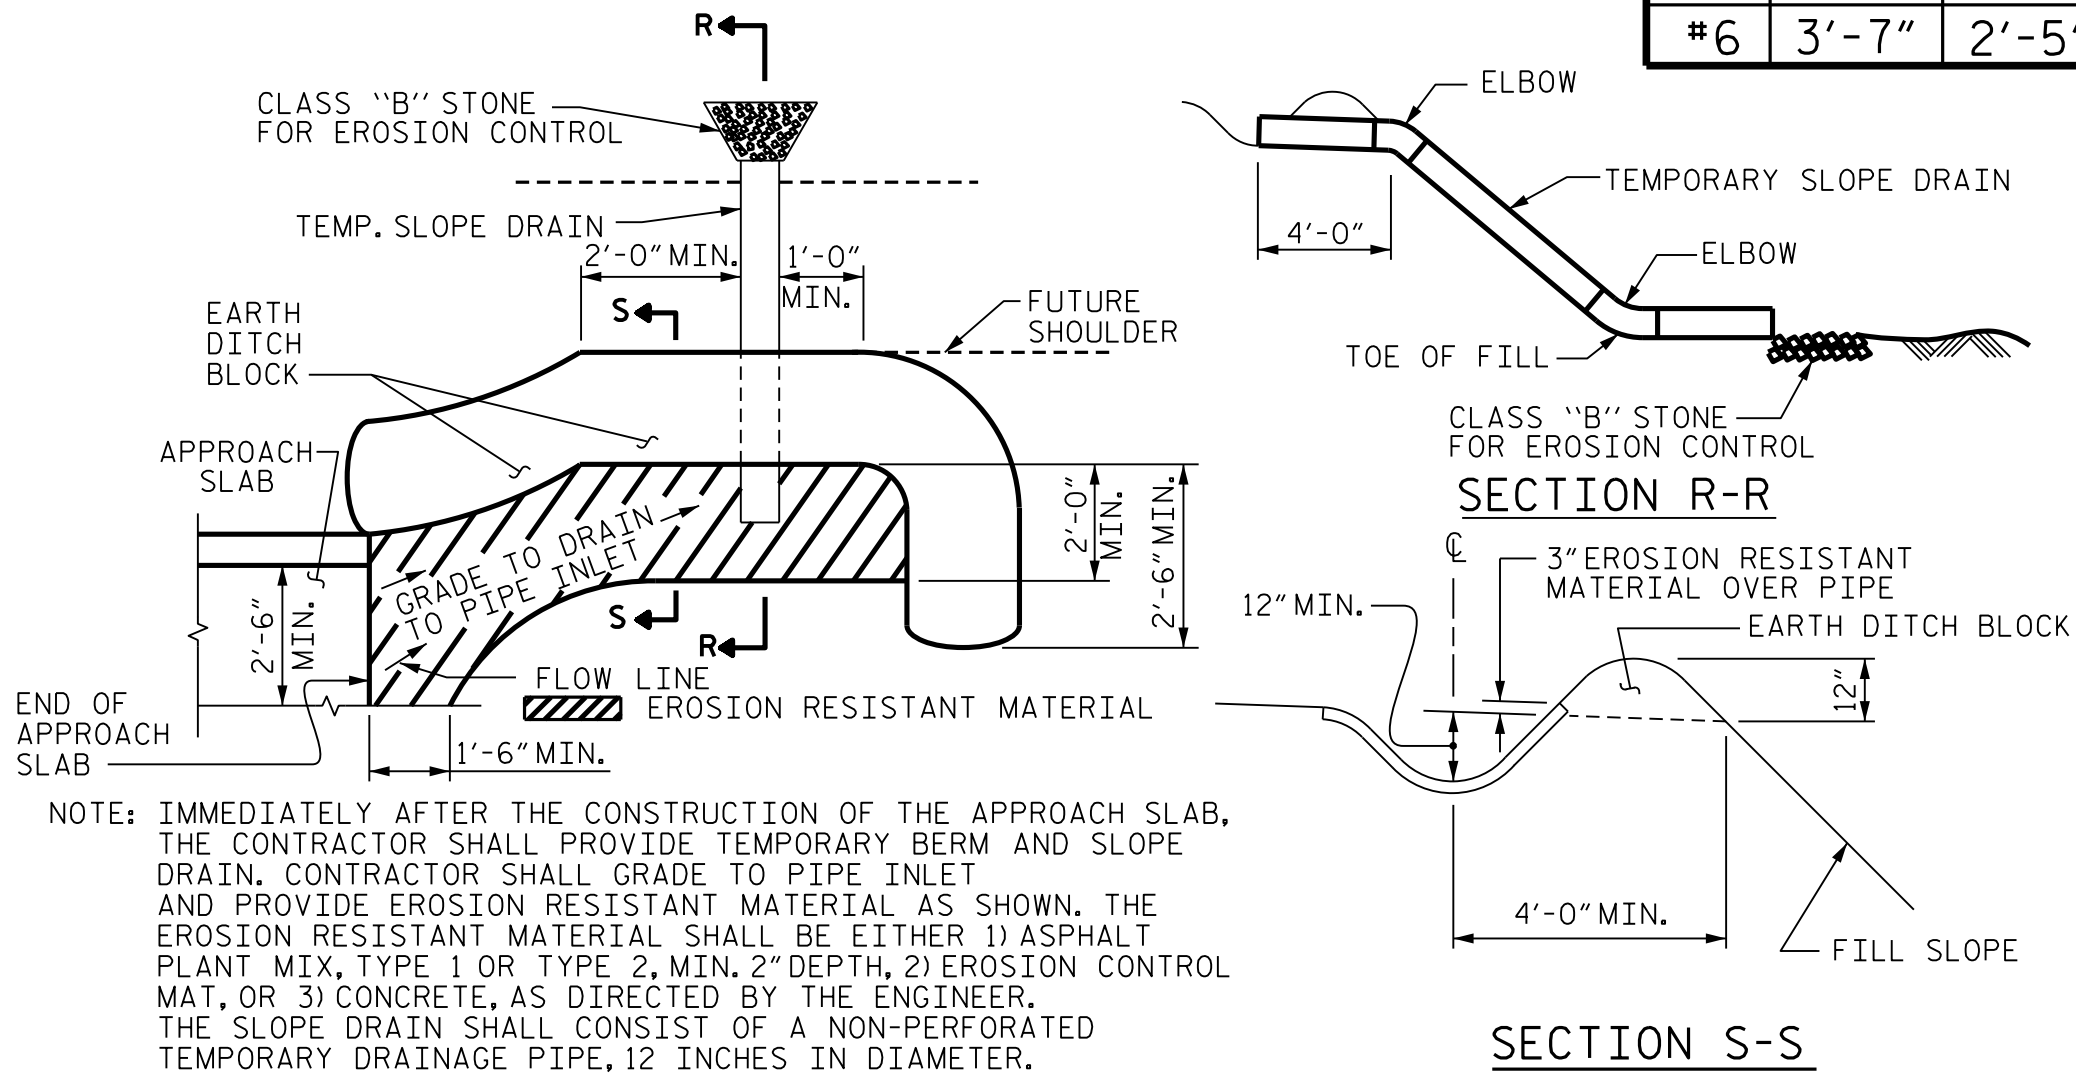

PLAN VIEW

TEMPORARY BERM AND SLOPE DRAIN DETAILS

(TO BE USED WHEN SHOULDER BERM GUTTER IS REQUIRED)

PROJECT NO. BP8.R021
MOORE/MONTGOMERY COUNTY
STATION: 16+50.00 -L-

STATE OF NORTH CAROLINA
DEPARTMENT OF TRANSPORTATION
RALEIGH

BRIDGE APPROACH SLAB
FOR PRESTRESSED CONCRETE
BOX BEAM UNIT
(SUB-REGIONAL TIER)
105° SKEW

**DOCUMENT NOT CONSIDERED FINAL
UNLESS ALL SIGNATURES COMPLETED**

MI ENGINEERING
1011 SCHAUB DRIVE, SUITE 100
RALEIGH, NC 27606
(919) 851-6606
FIRM PE NUMBER : P-0671

REVISIONS						SHEET NO.
NO.	BY:	DATE:	NO.	BY:	DATE:	
1			3			S-19
2			4			

TOTAL
SHEETS
19

STANDARD NOTES

DESIGN DATA:

SPECIFICATIONS	- - - - -	A.A.S.H.T.O. (CURRENT)
LIVE LOAD	- - - - -	SEE PLANS
IMPACT ALLOWANCE	- - - - -	SEE A.A.S.H.T.O.
STRESS IN EXTREME FIBER OF STRUCTURAL STEEL - AASHTO M270 GRADE 36	- -	20,000 LBS. PER SQ. IN.
- AASHTO M270 GRADE 50W	- -	27,000 LBS. PER SQ. IN.
- AASHTO M270 GRADE 50	- -	27,000 LBS. PER SQ. IN.
REINFORCING STEEL IN TENSION - GRADE 60	- - -	24,000 LBS. PER SQ. IN.
CONCRETE IN COMPRESSION	- - - - -	1,200 LBS. PER SQ. IN.
CONCRETE IN SHEAR	- - - - -	SEE A.A.S.H.T.O.
STRUCTURAL TIMBER - TREATED OR UNTREATED EXTREME FIBER STRESS	- - -	1,800 LBS. PER SQ. IN.
COMPRESSION PERPENDICULAR TO GRAIN OF TIMBER	- - - - -	375 LBS. PER SQ. IN.
EQUIVALENT FLUID PRESSURE OF EARTH	- - - - -	30 LBS. PER CU. FT. (MINIMUM)

MATERIAL AND WORKMANSHIP:

EXCEPT AS MAY OTHERWISE BE SPECIFIED ON PLANS OR IN THE SPECIAL PROVISIONS, ALL MATERIAL AND WORKMANSHIP SHALL BE IN ACCORDANCE WITH THE 2024 "STANDARD SPECIFICATIONS FOR ROADS AND STRUCTURES" OF THE N.C. DEPARTMENT OF TRANSPORTATION.

STEEL SHEET PILING FOR PERMANENT OR TEMPORARY APPLICATIONS SHALL BE HOT ROLLED.

CONCRETE:

UNLESS OTHERWISE REQUIRED ON PLANS, CLASS A CONCRETE SHALL BE USED FOR ALL PORTIONS OF ALL STRUCTURES WITH THE EXCEPTION THAT: CLASS AA CONCRETE SHALL BE USED IN BRIDGE SUPERSTRUCTURES, ABUTMENT BACKWALLS, AND APPROACH SLABS; AND CLASS B CONCRETE SHALL BE USED FOR SLOPE PROTECTION AND RIP RAP.

CONCRETE CHAMFERS:

UNLESS OTHERWISE NOTED ON THE PLANS, ALL EXPOSED CORNERS ON STRUCTURES SHALL BE CHAMFERED 3/4" WITH THE FOLLOWING EXCEPTIONS: TOP CORNERS OF CURBS MAY BE ROUNDED TO 1 1/2" RADIUS WHICH IS BUILT INTO CURB FORMS; CORNERS OF TRANSVERSE FLOOR EXPANSION JOINTS SHALL BE ROUNDED WITH A 1/4" FINISHING TOOL UNLESS OTHERWISE REQUIRED ON PLANS; AND CORNERS OF EXPANSION JOINTS IN THE ROADWAY FACES AND TOPS OF CURBS AND SIDEWALKS SHALL BE ROUNDED TO A 1/4" RADIUS WITH A FINISHING STONE OR TOOL UNLESS OTHERWISE REQUIRED ON PLANS.

DOWELS:

DOWELS WHEN INDICATED ON PLANS AS FOR CULVERT EXTENSIONS, SHALL BE EMBEDDED AT LEAST 12" INTO THE OLD CONCRETE AND GROUTED INTO PLACE WITH 1:2 CEMENT MORTAR.

ALLOWANCE FOR DEAD LOAD DEFLECTION, SETTLEMENT, ETC. IN CASTING SUPERSTRUCTURES:

BRIDGES SHALL BE BUILT ON THE GRADE OR VERTICAL CURVE SHOWN ON PLANS. SLABS, CURBS AND PARAPETS SHALL CONFORM TO THE GRADE OR CURVE.

ALL DIMENSIONS WHICH ARE GIVEN IN SECTION AND ARE AFFECTED BY DEAD LOAD DEFLECTIONS ARE DIMENSIONS AT CENTER LINE OF BEARING UNLESS OTHERWISE NOTED ON PLANS. IN SETTING FORMS FOR STEEL BEAM BRIDGES AND PRESTRESSED CONCRETE GIRDER BRIDGES, ADJUSTMENTS SHALL BE MADE DUE TO THE DEAD LOAD DEFLECTIONS FOR THE ELEVATIONS SHOWN. WHERE BLOCKS ARE SHOWN OVER BEAMS FOR BUILDING UP TO THE SLAB, THE VERTICAL DIMENSIONS OF THE BLOCKS SHALL BE ADJUSTED BETWEEN BEARINGS TO COMPENSATE FOR DEAD LOAD DEFLECTIONS, VERTICAL CURVE ORDINATE, AND ACTUAL BEAM CAMBER. WHERE BOTTOM OF SLAB IS IN LINE WITH BOTTOM OF TOP FLANGES, DEPTH OF SLAB BETWEEN BEARINGS SHALL BE ADJUSTED TO COMPENSATE FOR DEAD LOAD DEFLECTION, VERTICAL CURVE ORDINATE, AND ACTUAL BEAM CAMBER.

IN SETTING FALSEWORK AND FORMS FOR REINFORCED CONCRETE SPANS, AN ALLOWANCE SHALL BE MADE FOR DEAD LOAD DEFLECTIONS, SETTLEMENT OF FALSEWORK, AND PERMANENT CAMBER WHICH SHALL BE PROVIDED FOR IN ADDITION TO THE ELEVATIONS SHOWN. AFTER REMOVAL OF THE FALSEWORK, THE FINISHED STRUCTURES SHALL CONFORM TO THE PROFILE AND ELEVATIONS SHOWN ON THE PLANS AND CONSTRUCTION ELEVATIONS FURNISHED BY THE ENGINEER.

DETAILED DRAWINGS FOR FALSEWORK OR FORMS FOR BRIDGE SUPERSTRUCTURE AND ANY STRUCTURE OR PARTS OF A STRUCTURE AS NOTED ON THE PLANS SHALL BE SUBMITTED TO THE ENGINEER FOR APPROVAL BEFORE CONSTRUCTION OF THE FALSEWORK OR FORMS IS STARTED.

REINFORCING STEEL:

ALL REINFORCING STEEL SHALL BE DEFORMED. DIMENSIONS RELATIVE TO PLACEMENT OF REINFORCING ARE TO CENTERS OF BARS UNLESS OTHERWISE INDICATED IN THE PLANS. DIMENSIONS ON BAR DETAILS ARE TO CENTERS OF BARS OR ARE OUT TO OUT AS INDICATED ON PLANS.

WIRE BAR SUPPORTS SHALL BE PROVIDED FOR REINFORCING STEEL WHERE INDICATED ON THE PLANS. WHEN BAR SUPPORT PIECES ARE PLACED IN CONTINUOUS LINES, THEY SHALL BE SO PLACED THAT THE ENDS OF THE SUPPORTING WIRES SHALL BE LAPPED TO LOCK LEGS ON ADJOINING PIECES.

STRUCTURAL STEEL:

AT THE CONTRACTOR'S OPTION, HE MAY SUBSTITUTE 7/8" Ø SHEAR STUDS FOR THE 3/4" Ø STUDS SPECIFIED ON THE PLANS. THIS SUBSTITUTION SHALL BE MADE AT THE RATE OF 3 - 7/8" Ø STUDS FOR 4 - 3/4" Ø STUDS, AND STUD SPACING CHANGES SHALL BE MADE AS NECESSARY TO PROVIDE THE SAME EQUIVALENT NUMBER OF 7/8" Ø STUDS ALONG THE BEAM AS SHOWN FOR 3/4" Ø STUDS BASED ON THE RATIO OF 3 - 7/8" Ø STUDS FOR 4 - 3/4" Ø STUDS. STUDS OF THE LENGTH SPECIFIED ON THE PLANS MUST BE PROVIDED. THE MAXIMUM SPACING SHALL BE 2'-0".

EXCEPT AT THE INTERIOR SUPPORTS OF CONTINUOUS BEAMS WHERE THE COVER PLATE IS IN CONTACT WITH BEARING PLATE, THE CONTRACTOR MAY, AT HIS OPTION, SUBSTITUTE FOR THE COVER PLATES DESIGNATED ON THE PLANS COVER PLATES OF THE EQUIVALENT AREA PROVIDED THESE PLATES ARE AT LEAST 3/16" IN THICKNESS AND DO NOT EXCEED A WIDTH EQUAL TO THE FLANGE WIDTH LESS 2" OR A THICKNESS EQUAL TO 2 TIMES THE FLANGE THICKNESS. THE SIZE OF FILLET WELDS SHALL CONFORM TO THE REQUIREMENTS OF THE CURRENT ANSI/AASHTO/AWS "BRIDGE WELDING CODE". ELECTROSLAG WELDING WILL NOT BE PERMITTED.

WITH THE SOLE EXCEPTION OF EDGES AT SURFACES WHICH BEAR ON OTHER SURFACES, ALL SHARP EDGES AND ENDS OF SHAPES AND PLATES SHALL BE SLIGHTLY ROUNDED BY SUITABLE MEANS TO A RADIUS OF APPROXIMATELY 1/16" INCH OR EQUIVALENT FLAT SURFACE AT A SUITABLE ANGLE PRIOR TO PAINTING, GALVANIZING, OR METALLIZING.

HANDRAILS AND POSTS:

METAL STANDARDS AND FACES OF THE CONCRETE END POSTS FOR THE METAL RAIL SHALL BE SET NORMAL TO THE GRADE OF THE CURB, UNLESS OTHERWISE SHOWN ON PLANS. THE METAL RAIL AND TOPS OF CONCRETE POSTS USED WITH THE ALUMINUM RAIL SHALL BE BUILT PARALLEL TO THE GRADE OF THE CURB.

METAL HANDRAILS SHALL BE IN ACCORDANCE WITH THE PLANS. RAILS SHALL BE AS MANUFACTURED FOR BRIDGE RAILING. CASTINGS SHALL BE OF A UNIFORM APPEARANCE. FINIS AND OTHER DEFORMATIONS RESULTING FROM CASTING OR OTHERWISE SHALL BE REMOVED IN A MANNER SO THAT A UNIFORM COLORING OF THE COMPLETED CASTING SHALL BE OBTAINED. CASTINGS WITH DISCOLORATIONS OR OF NON-UNIFORM COLORING WILL NOT BE ACCEPTED. CERTIFIED MILL REPORTS ARE REQUIRED FOR METAL RAILS AND POSTS.

SPECIAL NOTES:

GENERALLY, IN CASE OF DISCREPANCY, THIS STANDARD SHEET OF NOTES SHALL GOVERN OVER THE SPECIFICATIONS, BUT THE REMAINDER OF THE PLANS SHALL GOVERN OVER NOTES HEREON, AND SPECIAL PROVISIONS SHALL GOVERN OVER ALL. SEE SPECIFICATIONS ARTICLE 105-4.