
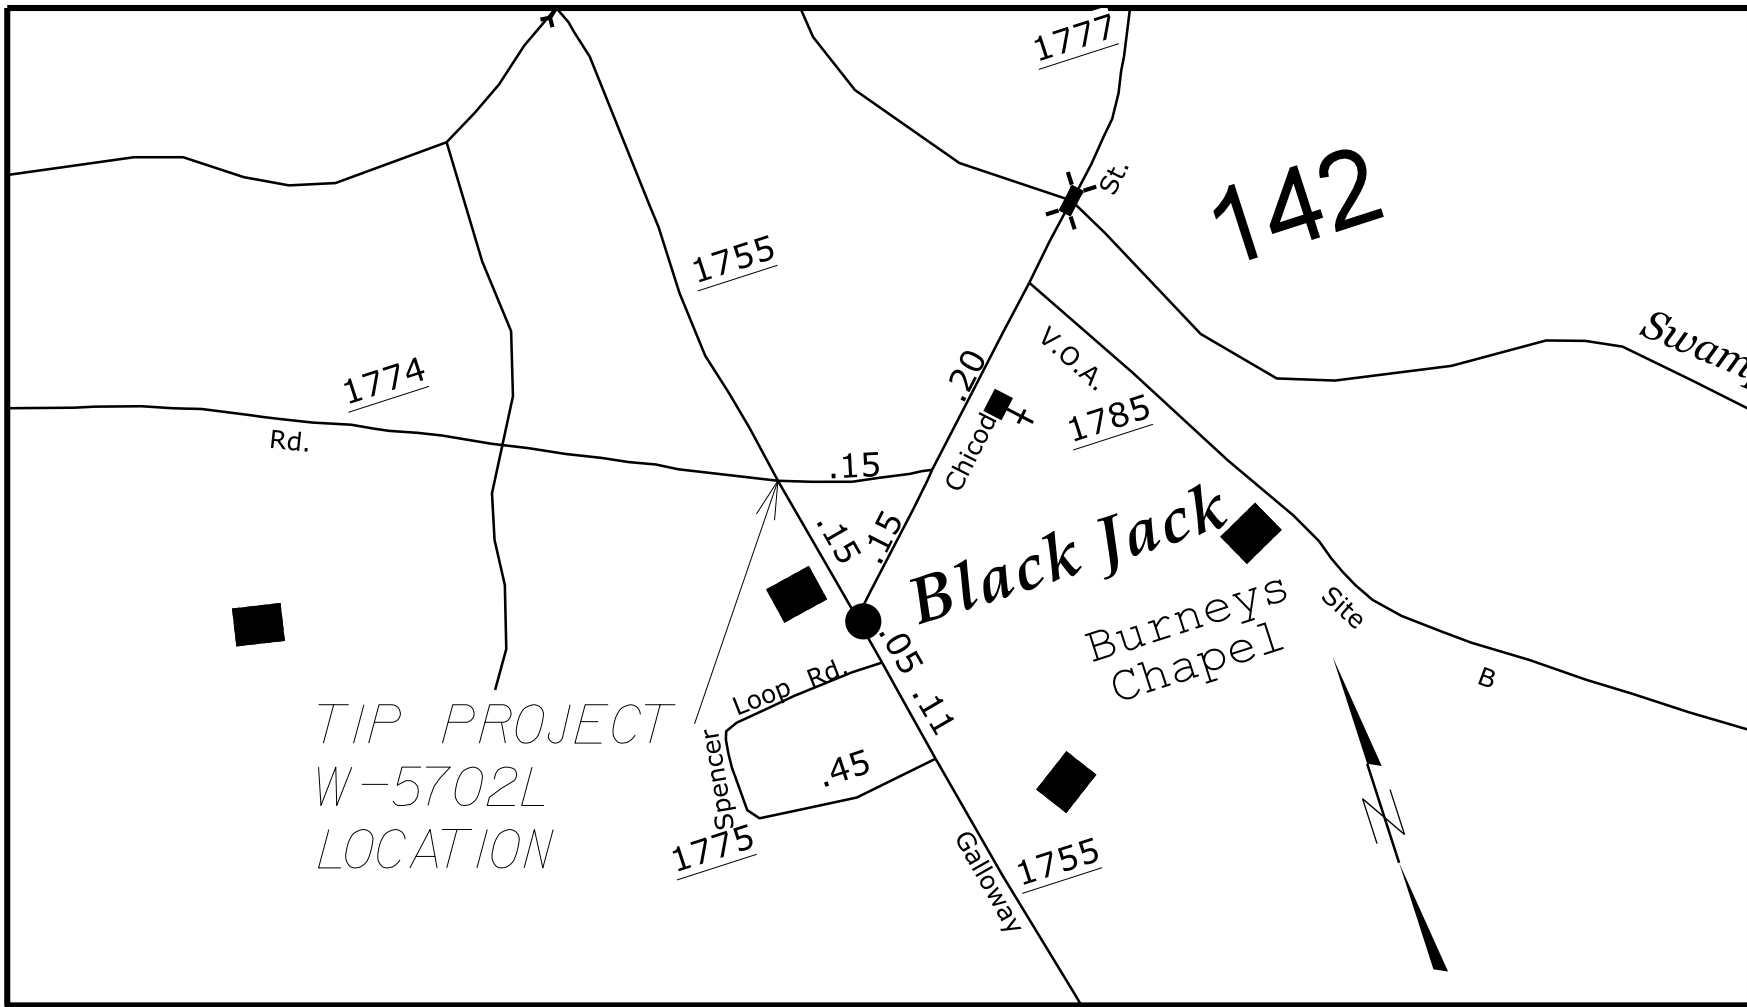


STATE	STATE PROJECT REFERENCE NO.	SHEET NO.	TOTAL SHEETS
N.C.	W-5702L	1	22
STATE PROJ. NO.	F.A. PROJ. NO.	DESCRIPTION	
44848.1.12	HSIP-1755(011)	PE	
44848.2.12	HSIP-1755(011)	RW-UTILITY	
44848.3.12	HSIP-1755(011)	CONST	

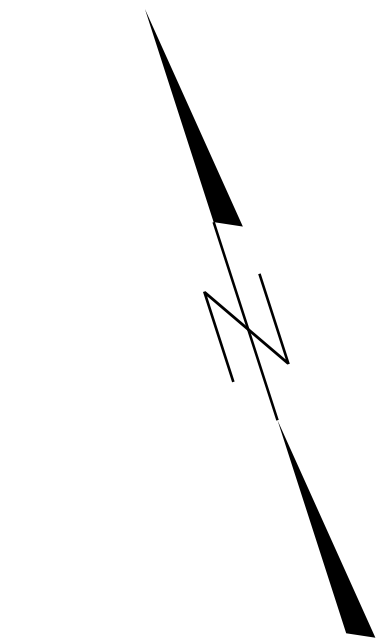


See Sheet 1A For Index of Sheets

STATE OF NORTH CAROLINA
DIVISION OF HIGHWAYS


PITT COUNTY

LOCATION: SR1755 (BLACK JACK-SIMPSON ROAD
AT SR1774 (MILLS ROAD)

TYPE OF WORK: INTERSECTION IMPROVEMENTS INCLUDING
SKEW REVISIONS, VEGETATION REMOVAL
AND CHANNELIZATION

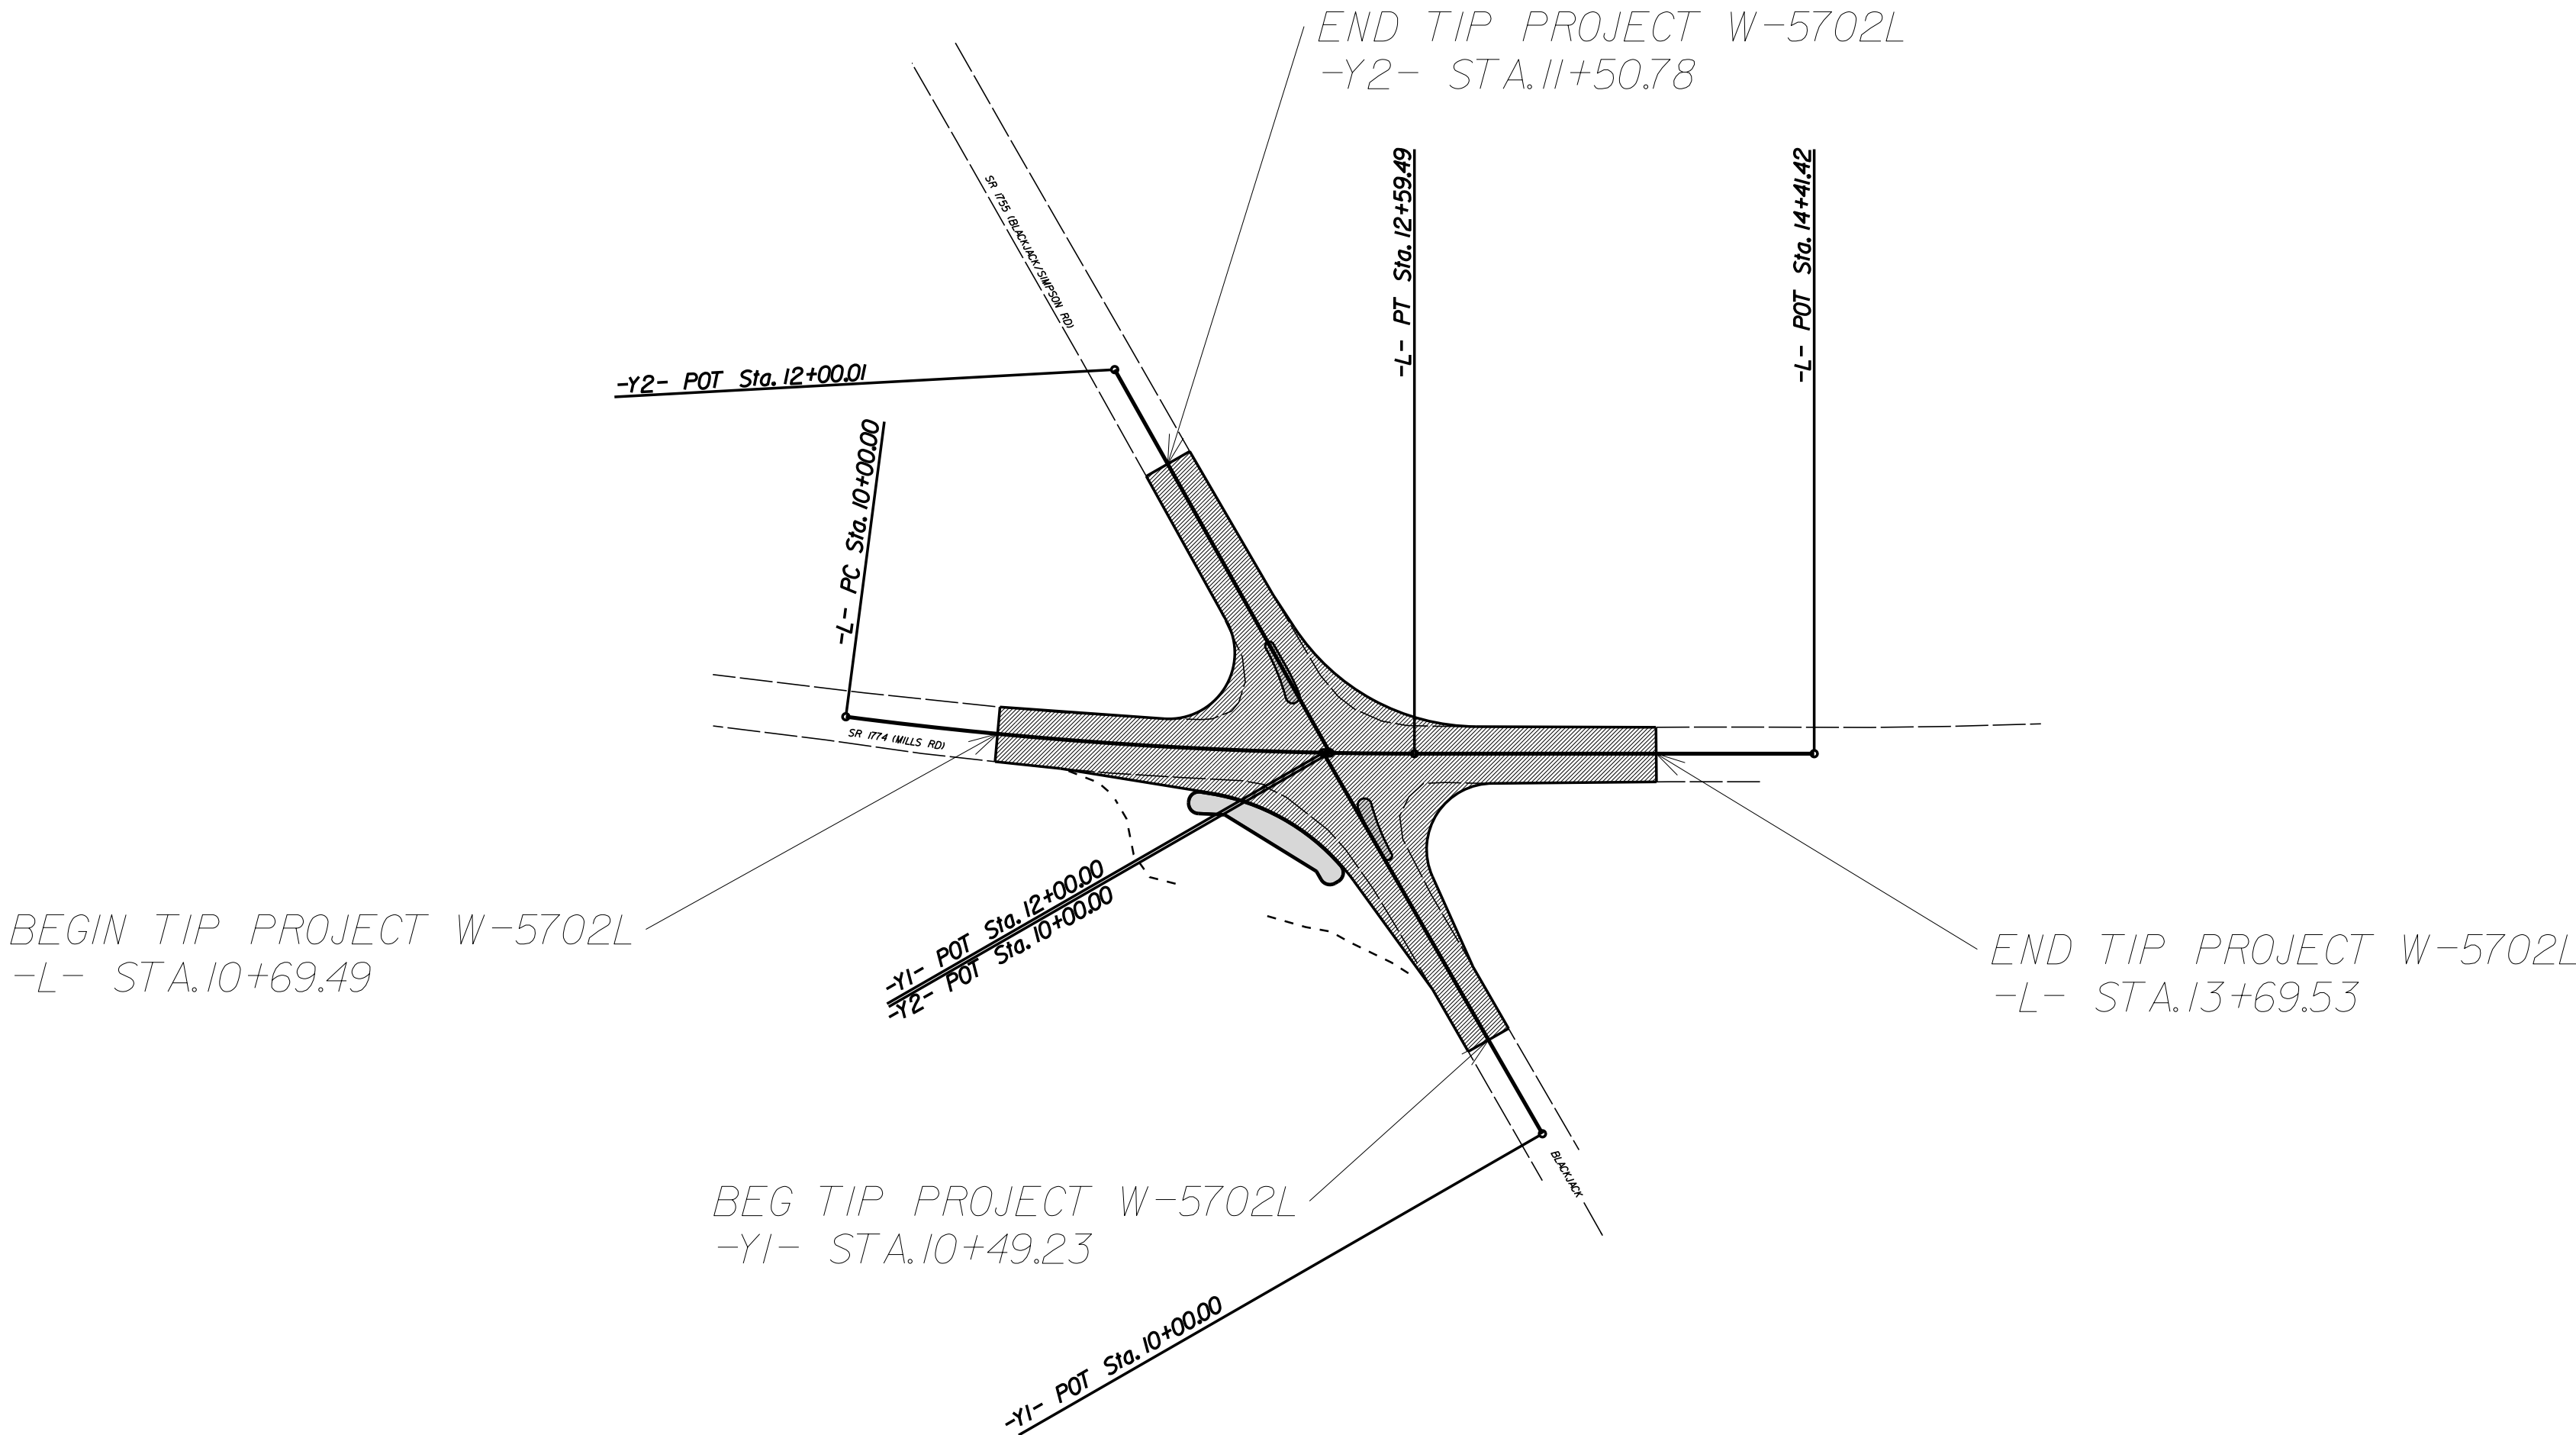

DOCUMENT NOT CONSIDERED FINAL
UNLESS ALL SIGNATURES COMPLETED

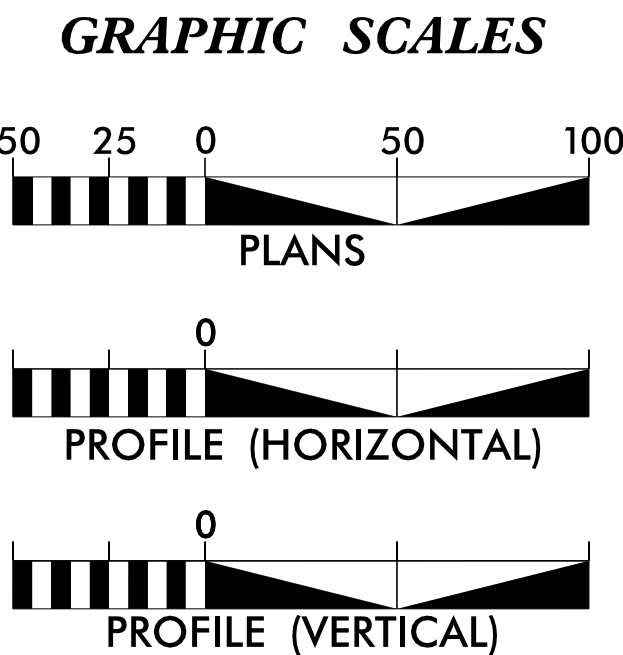

PROJECT LENGTH

LENGTH ROADWAY TIP PROJECT W-5702L = 0.113 MI

Prepared in the Office of:
DIVISION OF HIGHWAYS
1037 WH SMITH BLVD, GREENVILLE, NC

2018 STANDARD SPECIFICATIONS

RIGHT OF WAY DATE:
NOVEMBER 2018

LETTING DATE:
MARCH 2019

JEFFREY D. CABANISS, PE
PROJECT ENGINEER

RICH GODLEY
PROJECT DESIGN ENGINEER

HYDRAULICS ENGINEER


DocuSigned by:
Jeffrey D. Cabaniss
SIGNATURE: 2/4/2019

ROADWAY DESIGN ENGINEER

DocuSigned by:
Jeffrey D. Cabaniss
SIGNATURE: 2/4/2019

PROFESSIONAL SEAL 034398
JEFFREY D. CABANISS
ENGINEER

PROFESSIONAL SEAL 034398
JEFFREY D. CABANISS
ENGINEER

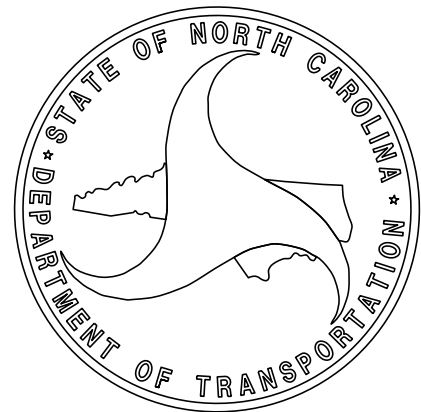

STATE OF NORTH CAROLINA
DIVISION OF HIGHWAYS

INDEX OF SHEETS

1	TITLE SHEET
1A	INDEX OF SHEETS, GENERAL NOTES, STANDARD DRAWINGS
1B	CONVENTIONAL SYMBOLS
1C-1	SURVEY CONTROL SHEET
1C-2	CHAIN DESCRIPTIONS
2	TYPICAL SECTIONS
3	SUMMARY OF QUANTITIES
3A	SUMMARY OF EARTHWORK
4	PLANSHEET
5	CONCRETE ISLAND LAYOUT SHEET
RW1	RIGHT OF WAY SHEET
PMP1	PAVEMENT MARKING SHEET
EC1-EC3	EROSION CONTROL SHEETS
UB01 - UB02	UTILITIES BY OTHERS PLAN
X1A	CROSS SECTION SUMMARY
X1-X4	CROSS SECTION SHEET

GENERAL NOTES:

2018 SPECIFICATIONS
EFFECTIVE: 01-16-2018

SUBSURFACE PLANS:

NO SUBSURFACE PLANS ARE AVAILABLE ON THIS PROJECT. THE CONTRACTOR SHOULD MAKE HIS OWN INVESTIGATION AS TO THE SUBSURFACE CONDITIONS.

GRADING AND SURFACING OR RESURFACING AND WIDENING:

THE GRADE LINES SHOWN DENOTE THE FINISHED ELEVATION OF THE PROPOSED SURFACING AT GRADE POINTS SHOWN ON THE TYPICAL SECTIONS. WHERE NO GRADE LINES ARE SHOWN, THE PROFILES SHOWN DENOTE THE TOP ELEVATION OF THE EXISTING PAVEMENT ALONG THE CENTER LINE OF SURVEY ON WHICH THE PROPOSED RESURFACING WILL BE PLACED. GRADE LINES MAY BE ADJUSTED BY THE ENGINEER IN ORDER TO SECURE A PROPER TIE-IN.

GRADING:

THE GRADE LINES SHOWN DENOTE THE FINISHED ELEVATION OF THE PROPOSED OR FUTURE SURFACING AT GRADE POINTS SHOWN ON THE TYPICAL SECTIONS. GRADE LINES MAY BE ADJUSTED AT THEIR BEGINNING AND ENDING AND AT STRUCTURES AS DIRECTED BY THE ENGINEER IN ORDER TO SECURE A PROPER TIE-IN.

SHOULDER CONSTRUCTION:

ASPHALT, EARTH, AND CONCRETE SHOULDER CONSTRUCTION ON THE HIGH SIDE OF SUPERELEVATED CURVES SHALL BE IN ACCORDANCE WITH STD. NO. 560.01.

SIDE ROADS:

THE CONTRACTOR WILL BE REQUIRED TO DO ALL NECESSARY WORK TO PROVIDE SUITABLE CONNECTIONS WITH ALL ROADS, STREETS, AND DRIVES ENTERING THIS PROJECT. THIS WORK WILL BE PAID FOR AT THE CONTRACT UNIT PRICE FOR THE PARTICULAR ITEMS INVOLVED.

UTILITIES:

OWNERS:
CENTURYLINK
CONTERRA ULTRA BROADBAND
EASTERN PINES WATER CORPORATION
GREENVILLE UTILITIES COMMISSION
SUDDENLINK COMMUNICATIONS

RIGHT-OF-WAY MARKERS:

ALL RIGHT-OF-WAY MARKERS ON THIS PROJECT SHALL BE PLACED BY OTHERS.


2018 ROADWAY ENGLISH STANDARD DRAWINGS

The following Roadway Standards as appear in "Roadway Standard Drawings" Highway Design Branch - N. C. Department of Transportation - Raleigh, N. C., Dated January 16, 2018 are applicable to this project and by reference hereby are considered a part of these plans:


STD.NO.	TITLE
DIVISION 2 - EARTHWORK	
200.2	METHOD OF CLEARING - METHOD II
225.02	GUIDE FOR GRADING SUBGRADE - SECONDARY AND LOCAL
DIVISION 5 - SUBGRADE, BASES AND SHOULDERS	
560.01	METHOD OF SHOULDER CONSTRUCTION - METHOD I
DIVISION 8 - INCIDENTALS	
846.01	CONCRETE CURB
852.01	CONCRETE ISLANDS
DIVISION 11 - WORK ZONE TRAFFIC CONTROL	
1101.01	WORK ZONE ADVANCE WARNING SIGNS
1101.02	TEMPORARY LANE CLOSURES
1101.04	TEMPORARY SHOULDER CLOSURES
DIVISION 12 - PAVEMENT MARKINGS, MARKERS AND DELINEATION	
1205.01	LINE TYPES OFFSETS
1205.02	DIVIDED AND UNDIVIDED ROADWAYS
DIVISION 16 - EROSION CONTROL AND ROADSIDE DEVELOPMENT	
1605.01	TEMPORARY SILT FENCE
1633.01	TEMPORARY ROCK SILT CHECK, TYPE A

CONVENTIONAL PLAN SHEET SYMBOLS

BOUNDARIES AND PROPERTY:

 State Line	
County Line	
Township Line	
City Line	
Reservation Line	
Property Line	
Existing Iron Pin	
Computed Property Corner	
Property Monument	
Parcel/Sequence Number	
Existing Fence Line	
Proposed Woven Wire Fence	
Proposed Chain Link Fence	
Proposed Barbed Wire Fence	
Existing Wetland Boundary	
Proposed Wetland Boundary	
Existing Endangered Animal Boundary	
Existing Endangered Plant Boundary	
Existing Historic Property Boundary	
Known Contamination Area: Soil	
Potential Contamination Area: Soil	
Known Contamination Area: Water	
Potential Contamination Area: Water	
Contaminated Site: Known or Potential	


BUILDINGS AND OTHER CULTURE:

 Gas Pump Vent or U/G Tank Cap	
Sign	
Well	
Small Mine	
Foundation	
Area Outline	
Cemetery	
Building	
School	
Church	
Dam	



HYDROLOGY:

Stream or Body of Water	
Hydro, Pool or Reservoir	
Jurisdictional Stream	
Buffer Zone 1	
Buffer Zone 2	
Flow Arrow	
Disappearing Stream	
Spring	
Wetland	
Proposed Lateral, Tail, Head Ditch	
False Sump	





RAILROADS:

 Standard Gauge	
RR Signal Milepost	
Switch	
RR Abandoned	
RR Dismantled	

RIGHT OF WAY & PROJECT CONTROL:

  
Secondary Horiz and Vert Control Point	
Primary Horiz Control Point	
Primary Horiz and Vert Control Point	
Exist Permanent Easment Pin and Cap	
New Permanent Easement Pin and Cap	
Vertical Benchmark	
Existing Right of Way Marker	
Existing Right of Way Line	
New Right of Way Line	
New Right of Way Line with Pin and Cap	
New Right of Way Line with Concrete or Granite RW Marker	
New Control of Access Line with Concrete C/A Marker	
Existing Control of Access	
New Control of Access	
Existing Easement Line	
New Temporary Construction Easement	
New Temporary Drainage Easement	
New Permanent Drainage Easement	
New Permanent Drainage / Utility Easement	
New Permanent Utility Easement	
New Temporary Utility Easement	
New Aerial Utility Easement	

ROADS AND RELATED FEATURES:

   
 
Existing Edge of Pavement	
Existing Curb	
Proposed Slope Stakes Cut	
Proposed Slope Stakes Fill	
Proposed Curb Ramp	
Existing Metal Guardrail	
Proposed Guardrail	
Existing Cable Guiderail	
Proposed Cable Guiderail	
Equality Symbol	
Pavement Removal	

VEGETATION:



Single Tree	
Single Shrub	

 Hedge	
Woods Line	
Orchard	
Vineyard	





EXISTING STRUCTURES:

  MAJOR:	
Bridge, Tunnel or Box Culvert	
Bridge Wing Wall, Head Wall and End Wall	
MINOR:	
Head and End Wall	
Pipe Culvert	
Footbridge	
Drainage Box: Catch Basin, DI or JB	
Paved Ditch Gutter	
Storm Sewer Manhole	
Storm Sewer	


UTILITIES:

  POWER:	
Existing Power Pole	
Proposed Power Pole	
Existing Joint Use Pole	
Proposed Joint Use Pole	
Power Manhole	
Power Line Tower	
Power Transformer	
U/G Power Cable Hand Hole	
H-Frame Pole	
U/G Power Line LOS B (S.U.E.*)	
U/G Power Line LOS C (S.U.E.*)	
U/G Power Line LOS D (S.U.E.*)	

TELEPHONE:

    Existing Telephone Pole	
Proposed Telephone Pole	
Telephone Manhole	
Telephone Pedestal	
Telephone Cell Tower	
U/G Telephone Cable Hand Hole	
U/G Telephone Cable LOS B (S.U.E.*)	
U/G Telephone Cable LOS C (S.U.E.*)	
U/G Telephone Cable LOS D (S.U.E.*)	
U/G Telephone Conduit LOS B (S.U.E.*)	
U/G Telephone Conduit LOS C (S.U.E.*)	
U/G Telephone Conduit LOS D (S.U.E.*)	
U/G Fiber Optics Cable LOS B (S.U.E.*)	
U/G Fiber Optics Cable LOS C (S.U.E.*)	
U/G Fiber Optics Cable LOS D (S.U.E.*)	


WATER:

 Water Manhole	
Water Meter	
Water Valve	
Water Hydrant	
U/G Water Line LOS B (S.U.E.*)	
U/G Water Line LOS C (S.U.E.*)	
U/G Water Line LOS D (S.U.E.*)	
Above Ground Water Line	


TV:

TV Pedestal	
TV Tower	
U/G TV Cable Hand Hole	
U/G TV Cable LOS B (S.U.E.*)	
U/G TV Cable LOS C (S.U.E.*)	
U/G TV Cable LOS D (S.U.E.*)	
U/G Fiber Optic Cable LOS B (S.U.E.*)	
U/G Fiber Optic Cable LOS C (S.U.E.*)	
U/G Fiber Optic Cable LOS D (S.U.E.*)	


GAS:

 Gas Valve	
Gas Meter	
U/G Gas Line LOS B (S.U.E.*)	
U/G Gas Line LOS C (S.U.E.*)	
U/G Gas Line LOS D (S.U.E.*)	
Above Ground Gas Line	

SANITARY SEWER:

 Sanitary Sewer Manhole	
Sanitary Sewer Cleanout	
U/G Sanitary Sewer Line	
Above Ground Sanitary Sewer	
SS Forced Main Line LOS B (S.U.E.*)	
SS Forced Main Line LOS C (S.U.E.*)	
SS Forced Main Line LOS D (S.U.E.*)	

MISCELLANEOUS:

 Utility Pole	
Utility Pole with Base	
Utility Located Object	
Utility Traffic Signal Box	
Utility Unknown U/G Line LOS B (S.U.E.*)	
U/G Tank; Water, Gas, Oil	
Underground Storage Tank, Approx. Loc.	
A/G Tank; Water, Gas, Oil	
Geoenvironmental Boring	
U/G Test Hole LOS A (S.U.E.*)	
Abandoned According to Utility Records	
End of Information	


03-JAN-2015 09:17 T:\SAFETY36283.2.9\blj\jksmpml\s\W5601CX_PSHIC-1.dgn
\$\$\$\$\$USERNAME\$\$\$\$\$

8/17/99

REVISIONS

SURVEY CONTROL SHEET

PROJECT REFERENCE NO.	SHEET NO.
W-5702L	1C-1

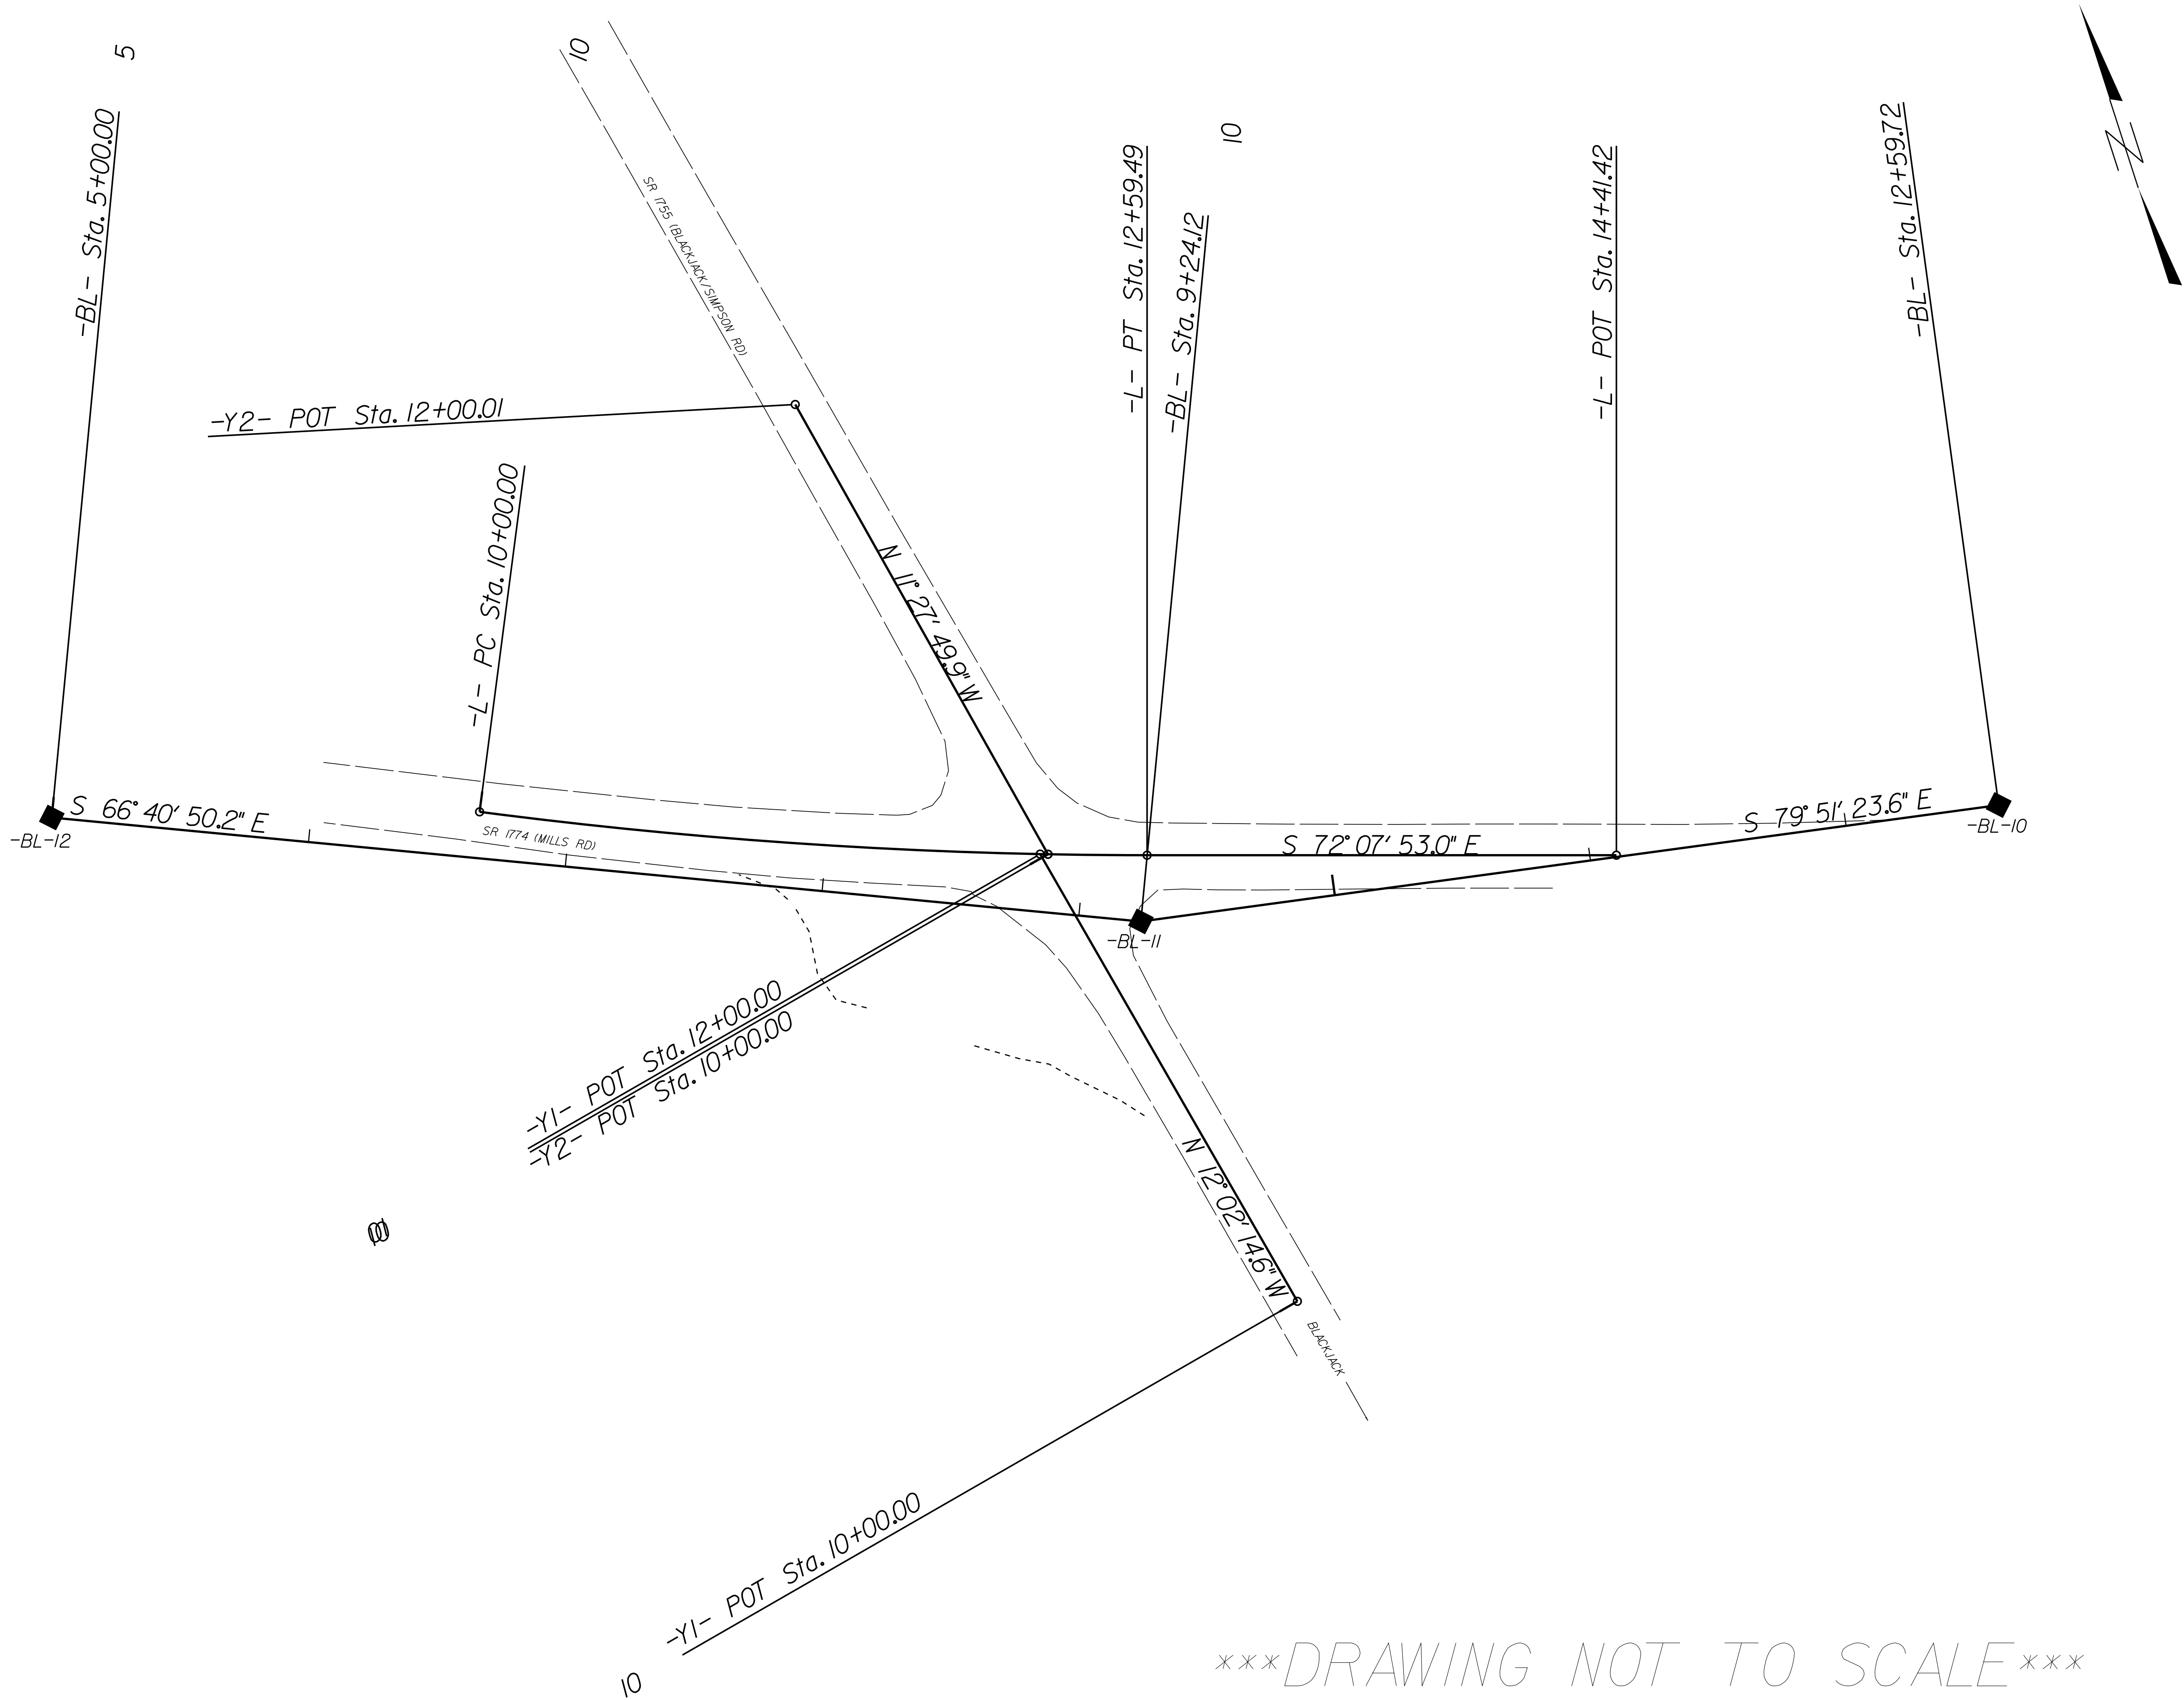

DRAWING NOT TO SCALE

SURVEY CONTROL SHEET

CHAIN DESCRIPTIONS

-L- DESCRIPTION

Curve Data

x-----x

Curve LCI

P.I. Station 11+29.93 N 643,080.2414 E 2,521,196.7015

Delta = 7° 26' 01.82" (LT)

Degree = 2° 51' 53.24"

Tangent = 129.9273

Length = 259.4899

Radius = 2,000.0000

External = 4.2158

Long Chord = 259.3079

Mid.Ord. = 4.2070

P.C. Station 10+00.00 N 643,135.7719 E 2,521,079.2389

P.T. Station 12+59.49 N 643,040.3752 E 2,521,320.3614

C.C. N 644,943.9005 E 2,521,934.0317

Back = S 64° 41' 51.2" E

Ahead = S 72° 07' 53.02" E

Chord Bear = S 68° 24' 52.11" E

Course from PT LCI to 23 S 72° 07' 53.02" E Dist 181.9334'

Point 23 N 642,984.5516 E 2,521,493.5188 Sta 14+41.42

CONTROL POINTS

-BL-12 N 643,184.5590 E 2,520,920.7000 Sta 5+00.00 ELEV=43.47'

Course from 12 to 11 S 66° 40' 50.20" E Dist 424.1236'

-BL-11 N 643,016.6670 E 2,521,310.1780 Sta 9+24.12 ELEV=43.94'

Course from 11 to 10 S 79° 51' 23.57" E Dist 335.5964'

-BL-10 N 642,957.5640 E 2,521,640.5290 Sta 12+59.72 ELEV=42.60'

-Y1- DESCRIPTION

Point 24 N 642,857.9032 E 2,521,322.7435 Sta 10+00.00

Course from 24 to 25 N 12° 02' 14.63" W Dist 200.0000'

Point 25 N 643,053.5055 E 2,521,281.0335 Sta 12+00.00

-Y2- DESCRIPTION

Point 26 N 643,052.5152 E 2,521,283.9076 Sta 10+00.00

Course from 26 to 27 N 11° 27' 49.94" W Dist 200.0051'

Point 27 N 643,248.5302 E 2,521,244.1566 Sta 12+00.01



REVISIONS

8/17/99

03-JAN-2019 09:17 T:\SAFETY\36283.2.9\blj\jcksmpl\15\W5601CX_PSH2.dgn
\$\$\$\$\$USERNAME\$\$\$\$\$

C1	PROP. APPROX. 1.5" ASPHALT CONCRETE SURFACE COURSE, TYPE S9.5B, AT AN AVERAGE RATE OF 165 LBS. PER SQ.YD.
D1	PROP. APPROX. 2.5" ASPHALT CONCRETE INTERMEDIATE COURSE, TYPE I19.0C, AT AN AVERAGE RATE OF 285 LBS. PER SQ. YD.
E1	PROP. APPROX. 4.0" ASPHALT CONCRETE BASE COURSE, TYPE B25.0C, AT AN AVERAGE RATE OF 456 LBS. PER SQ. YD.
T	EARTH MATERIAL.
U	EXISTING PAVEMENT.
V1	INCIDENTAL MILLING

NOTE: PAVEMENT EDGE SLOPES ARE 1:1 UNLESS SHOWN OTHERWISE.

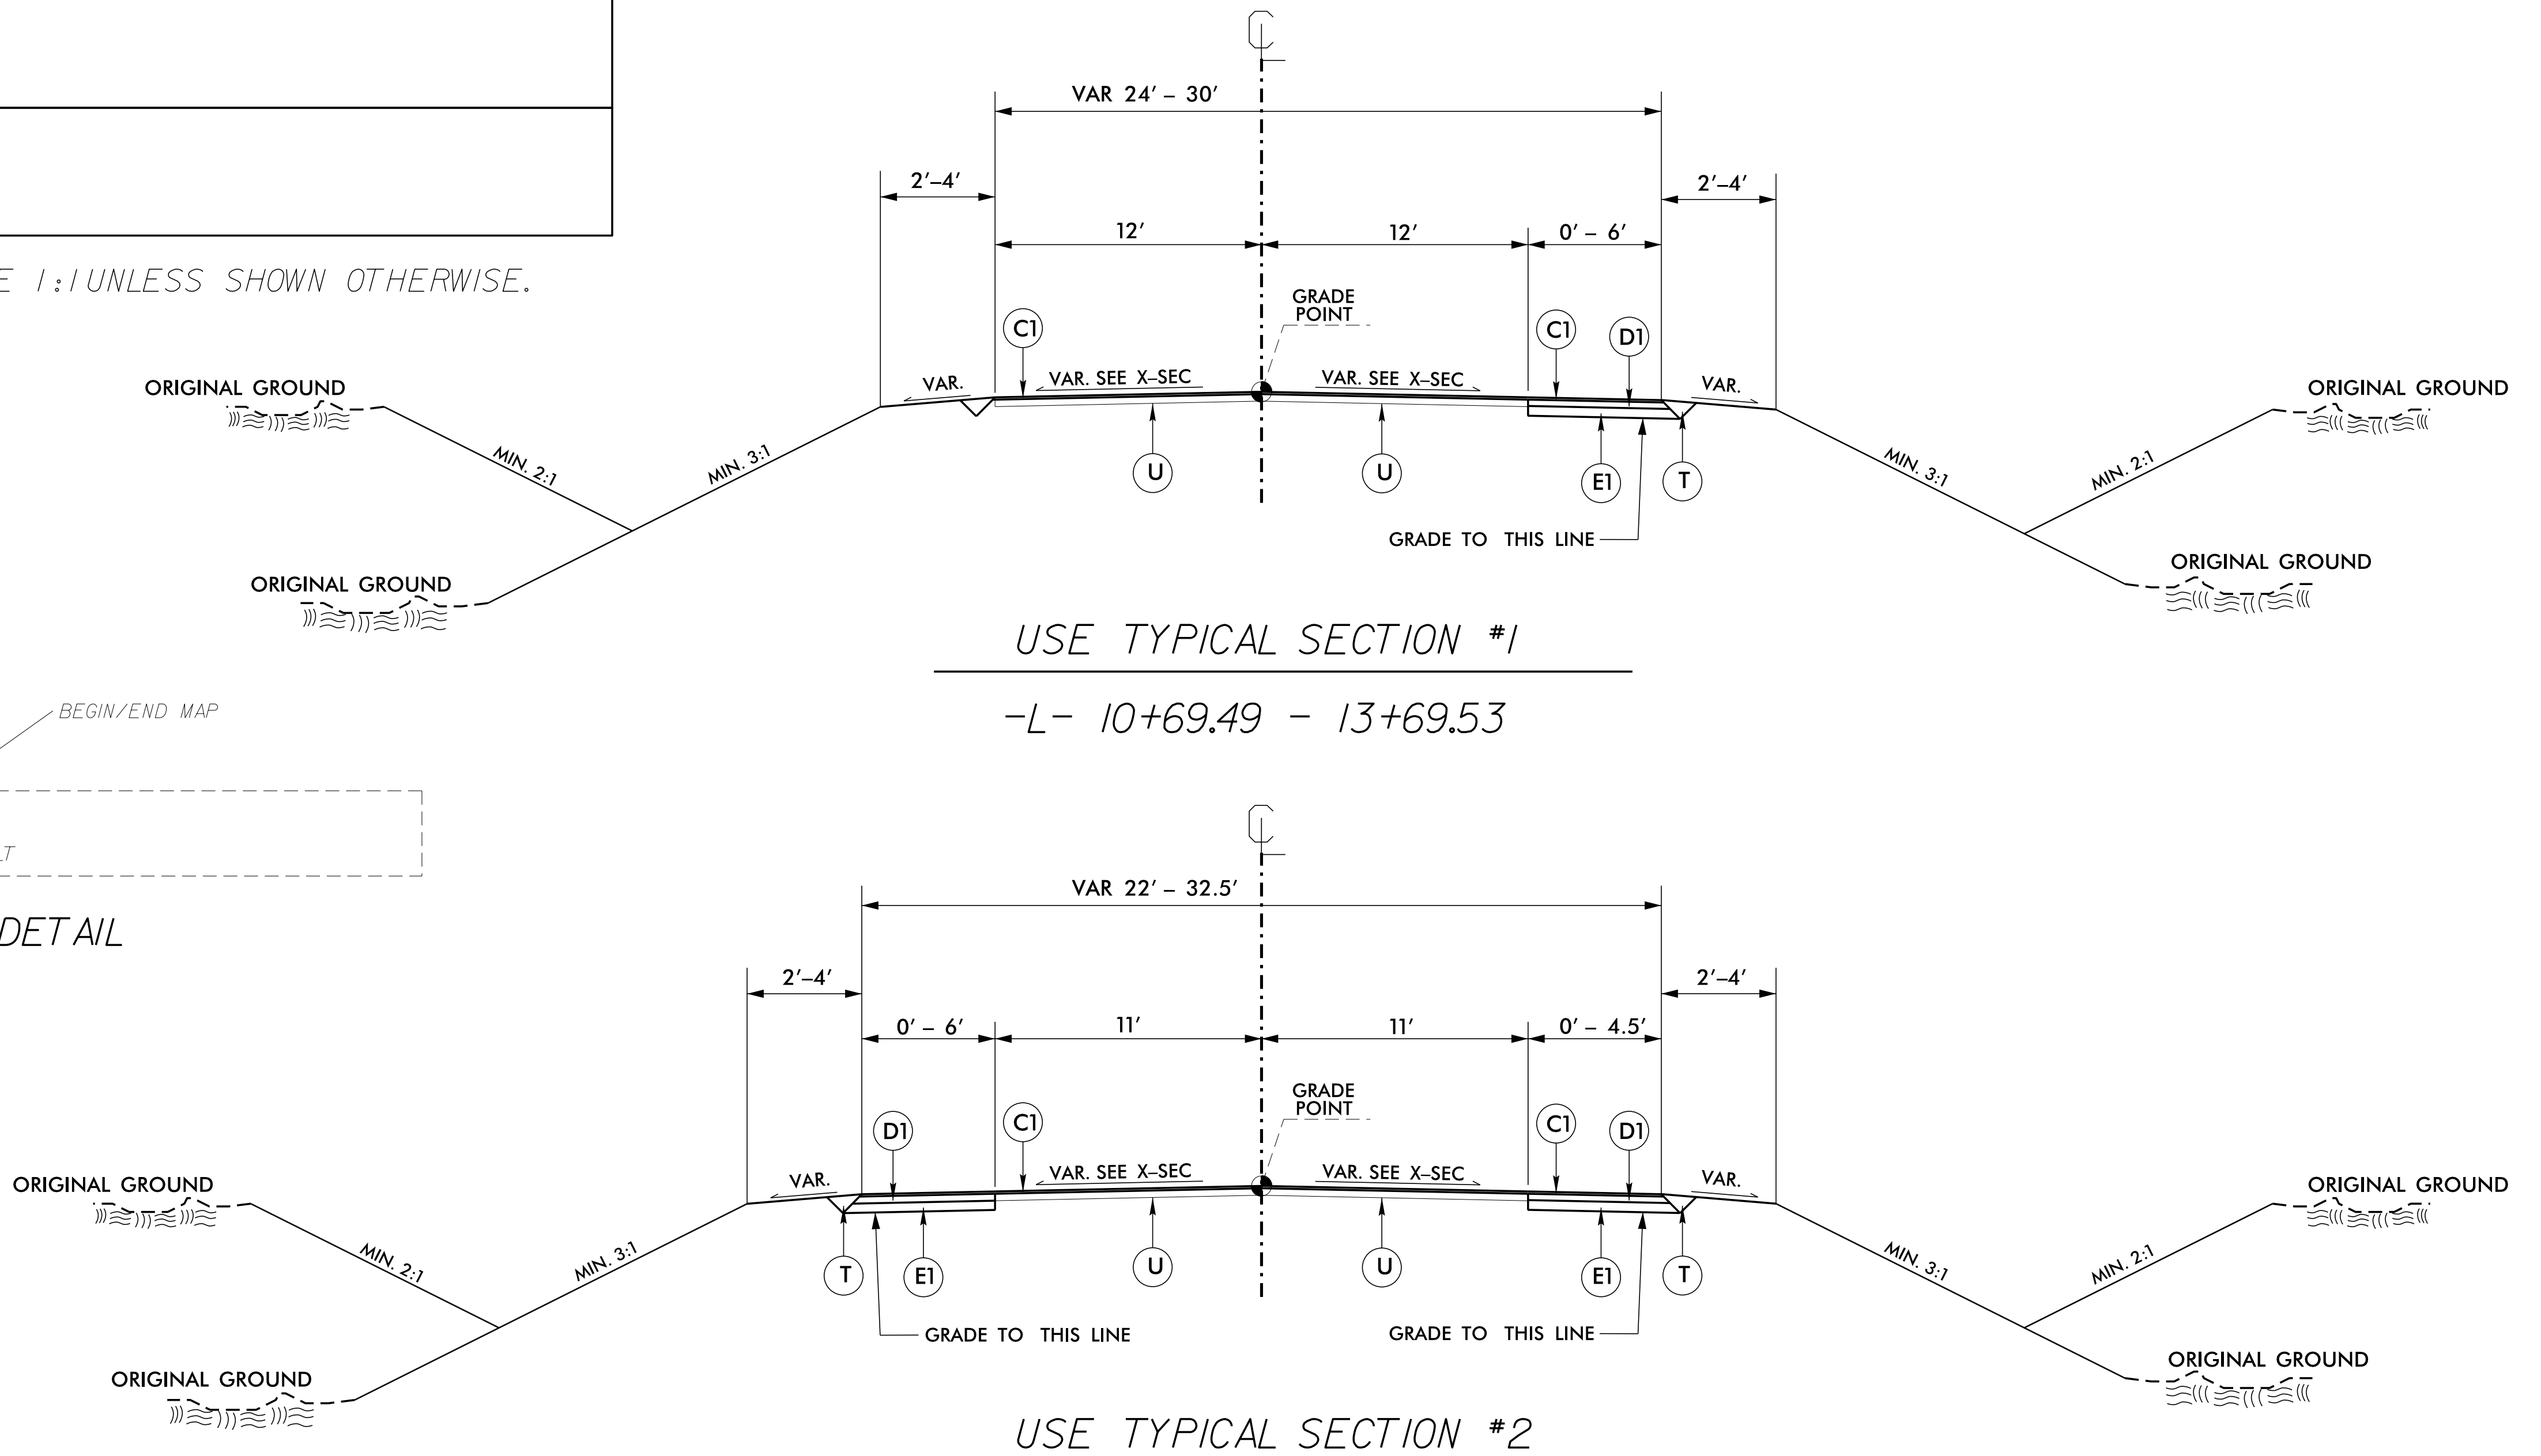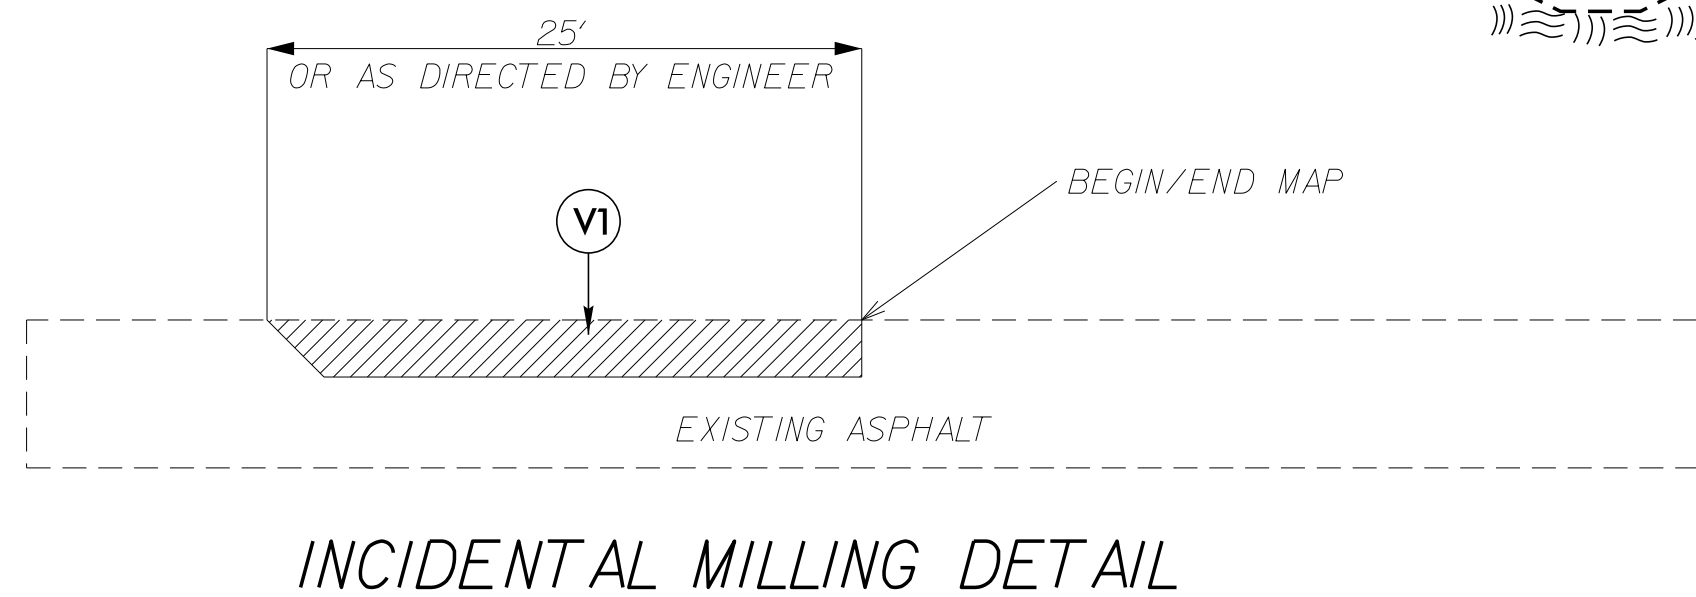

5/28/99

03-JAN-2019 09:21 SAFETY36283.2.9\bljck\smpl1s\W560\CX_PSH3.dgn

\$\$\$\$\$ USER NAME: \$\$\$\$

STATE OF NORTH CAROLINA

DIVISION OF HIGHWAYS

SUMMARY OF QUANTITIES

SECT	QUANTITY	UNIT	ITEM DESCRIPTION
800	1	LS	MOBILIZATION
801	1	LS	CONSTRUCTION SURVEYING
200	1	EA	SELECT TREE REMOVAL
226	1	LS	GRADING
545	10	TON	INCIDENTAL STONE BASE
607	265	SY	INCIDENTAL MILLING
610	60	TON	ASPHALT CONCRETE BASE COURSE,TYPE B25.0C
610	40	TON	ASPHALT CONCRETE INTERMEDIATE COURSE,TYPE 119.0C
610	170	TON	ASPHALT CONCRETE SURFACE COURSE,TYPE S9.5B
620	15	TON	ASPHALT BINDER FOR PLANT MIX
846	175	LF	8"X12" CONCRETE CURB
852	90	SY	4" CONCRETE ISLAND COVER
852	35	SY	5" MONOLITHIC CONCRETE ISLANDS (KEYED IN)
858	4	EA	ADJUSTMENT OF METER BOXES OR VALVE BOXES
SP	96	SF	WORK ZONE ADVANCE/GENERAL WARNING SIGNING
SP	1	LS	TEMPORARY TRAFFIC CONTROL
1205	2,025	LF	PAINT PAVEMENT MARKING LINE (4")
1205	63	LF	THERMOPLASTIC PAVEMENT MARKING LINES (24",120MILS)
1605	250	LF	TEMPORARY SILT FENCE
1610	20	TON	STONE FOR EROSION CONTROL,CLASS B
1610	20	TON	SEDIMENT CONTROL STONE
1631	100	SY	MATTING FOR EROSION CONTROL (CONTINGENCY)
1660	.25	ACRE	SEEDING AND MULCHING
SP	2	EA	RESPONSE FOR EROSION CONTROL
SP	1	EA	CONCRETE WASHOUT STRUCTURE

4/04/06

COMPUTED BY: RG	DATE:
CHECKED BY: LJ	DATE:

STATE OF NORTH CAROLINA
DIVISION OF HIGHWAYS

PROJECT REFERENCE NO.	SHEET NO.
W-5702L	3A

SUMMARY OF EARTHWORK
IN CUBIC YARDS

LOCATION	UNCLASSIFIED EXCAVATION	BOX CULVERT EXCAVATION	UNDERCUT	EMBT + %	BORROW	WASTE
-L- 10 + 69.49 - 13 + 69.53	8	0	0	23	15	0
-Y1- 10 + 49.23 - 11 + 42.65	21	0	0	11	0	10
-Y2- 10 + 75.21 - 11 + 50.78	0	0	0	4	4	0
SUB TOTAL	29	0	0	38	19	10
SAY	29	0	0	38	9	0



NOTE:
APPROXIMATE QUANTITIES ONLY. UNCLASSIFIED EXCAVATION, BORROW EXCAVATION, FINE GRADING, CLEARING AND GRUBBING AND REMOVAL OF EXISTING PAVEMENT WILL BE PAID FOR AT THE CONTRACT LUMP SUM PRICE FOR "GRADING."


CTSP\PT\03\AN-209-062\p\l\j\k\mpm\1s\W560\CX_PSH3A.dgn
\$\$\$\$\$RENAME\$\$\$\$\$

REVISIONS


8/17/99

03-JAN-2019 09:17 T:\SAFETY\36283.2.9\blj\jks\mpm\15\W5601CX_PSH4.dgn
SS:SSUSERS\JANIE.FSS\$

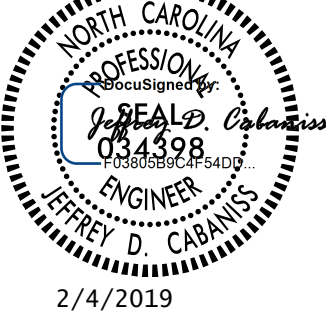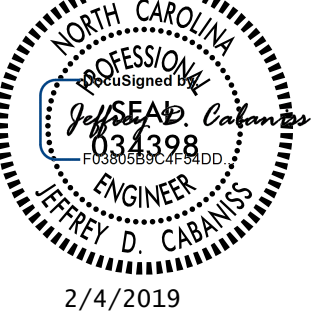
PROJECT REFERENCE NO.	SHEET NO.
W-5702L	4
R/W SHEET NO.	
ROADWAY DESIGN ENGINEER	HYDRAULICS ENGINEER
	
2/4/2019	2/4/2019
DOCUMENT NOT CONSIDERED FINAL UNLESS ALL SIGNATURES COMPLETED	

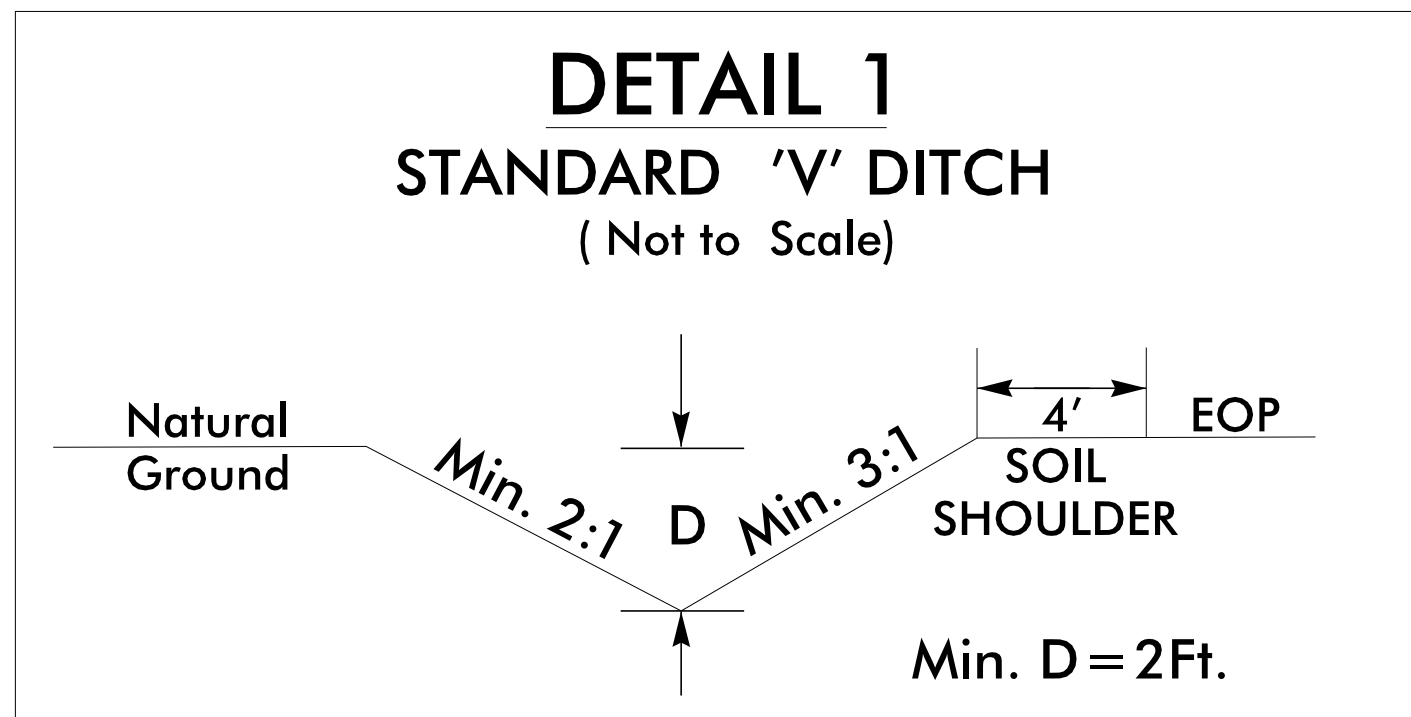

MIDPOINT OF RDWY DITCH
RELOCATION AROUND
RADIUS OF
NW & SE QUADRANTS

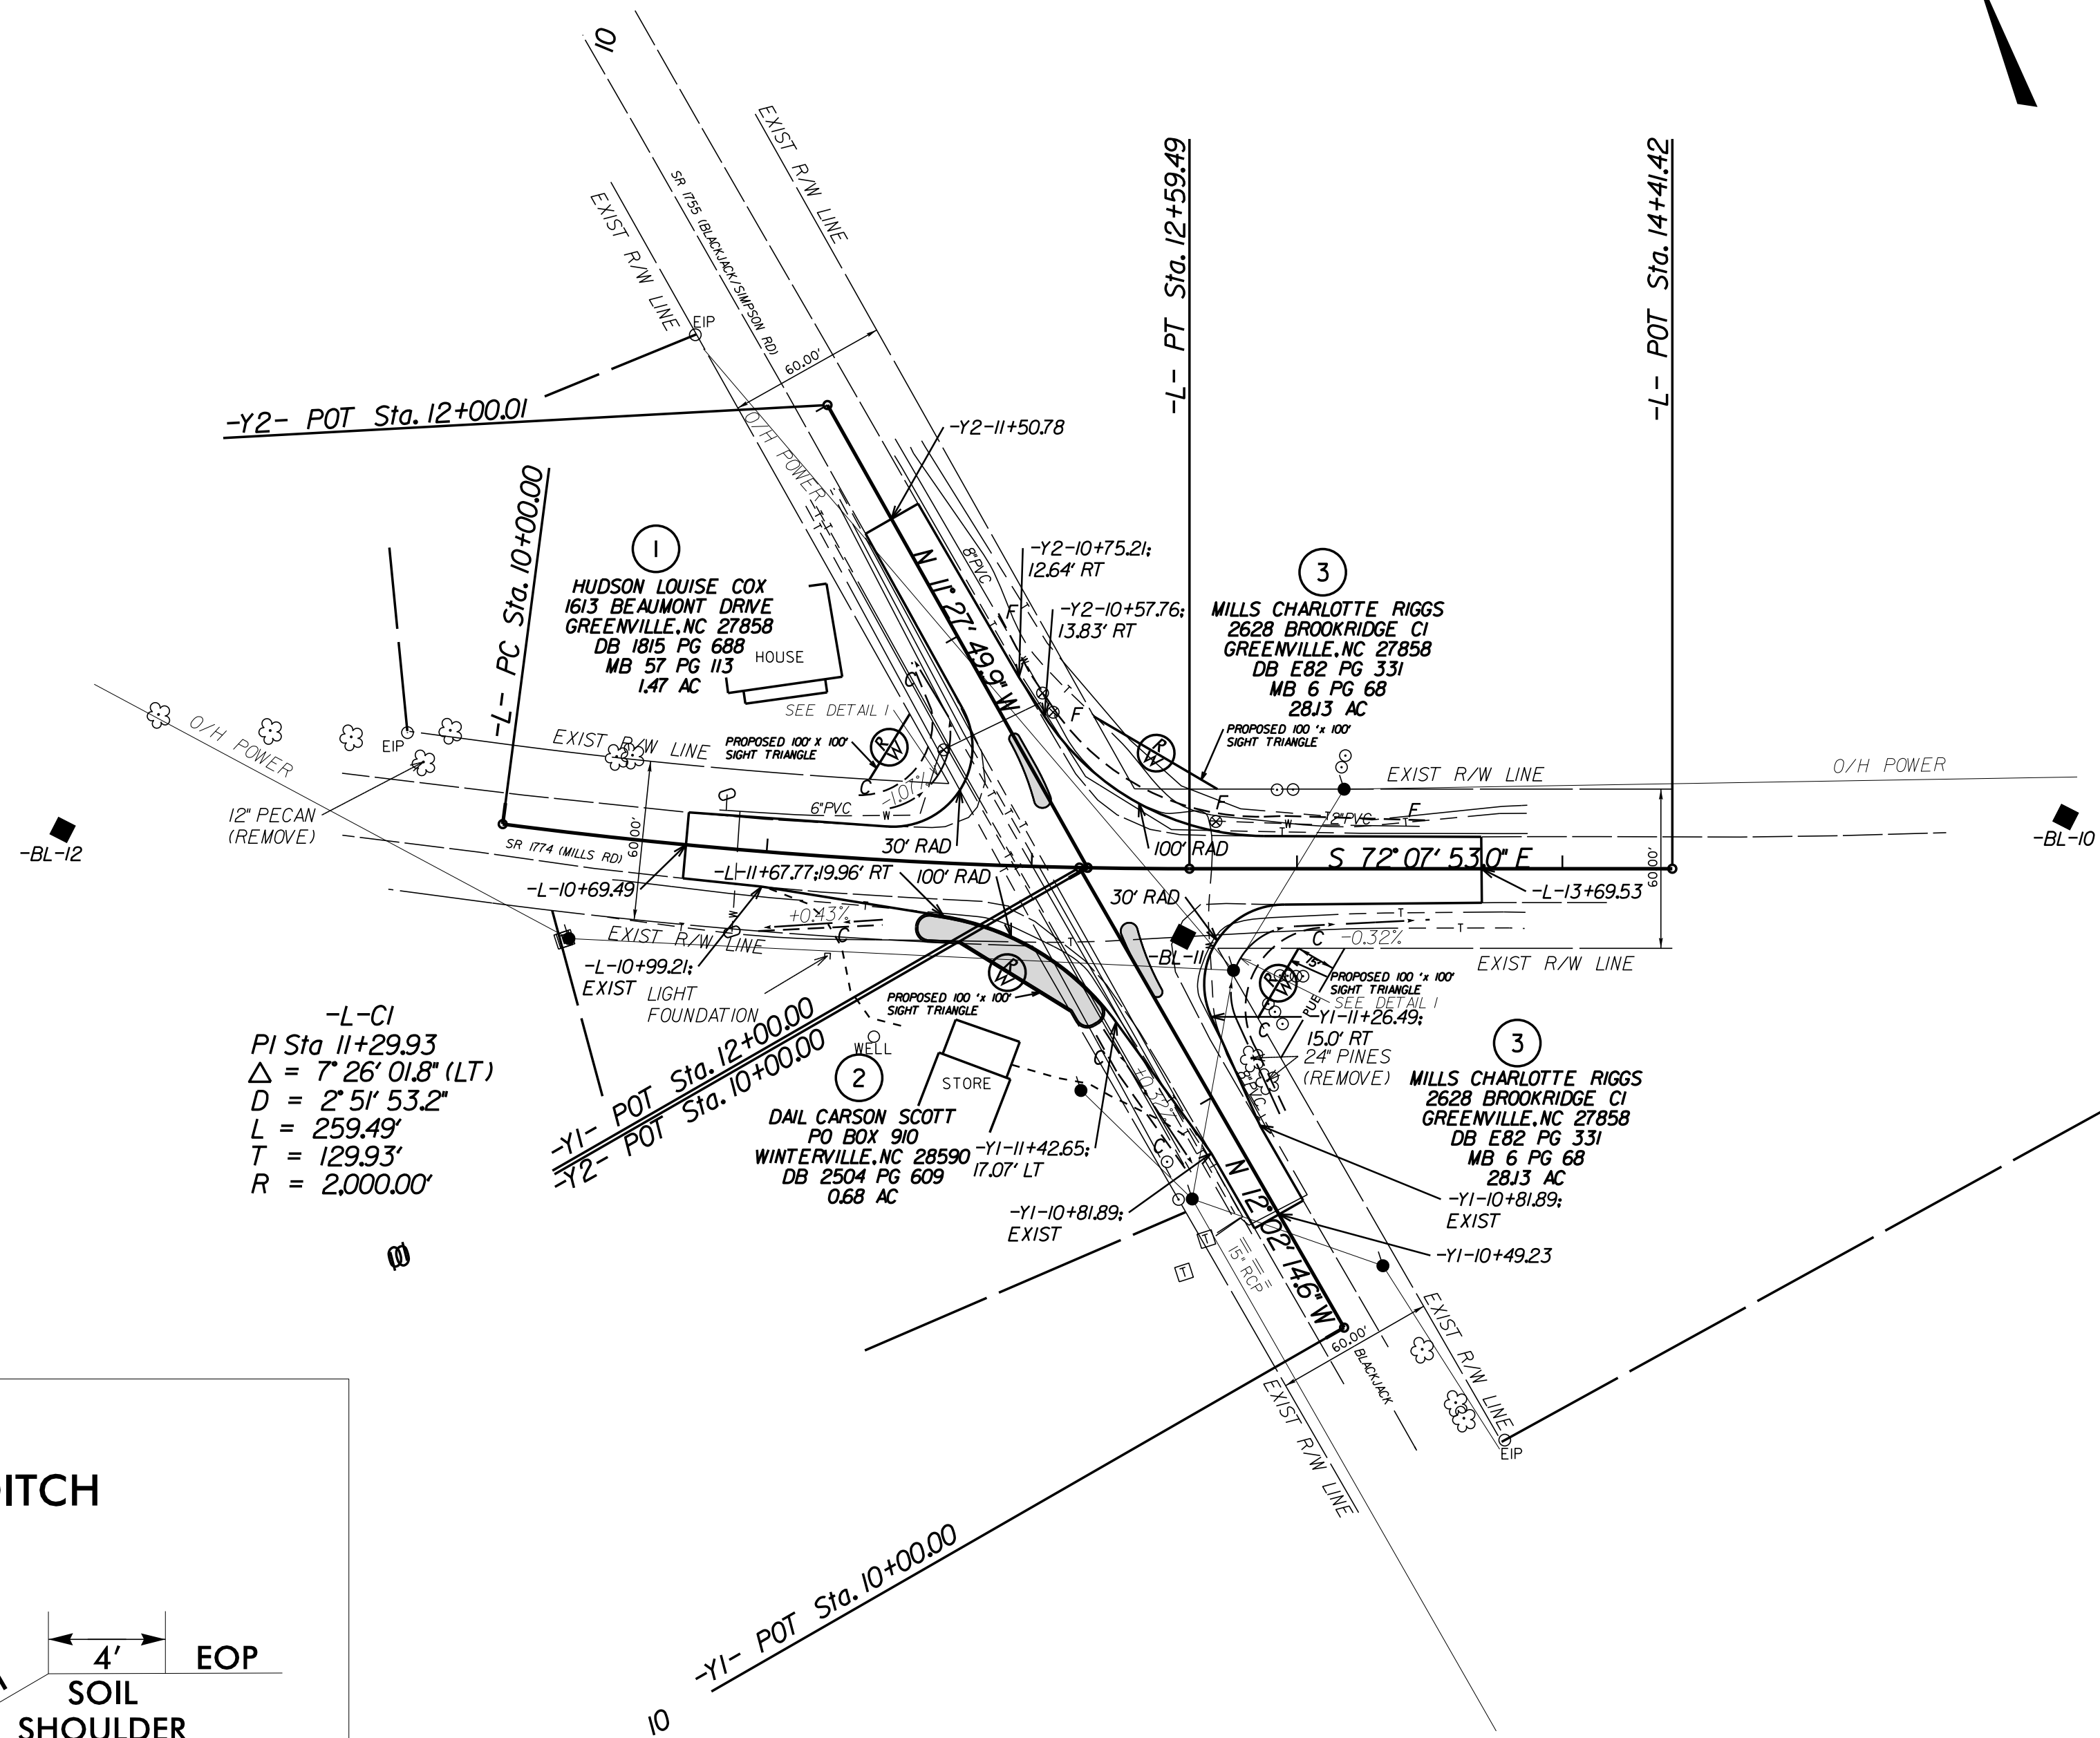

CONCRETE ISLAND LAYOUT

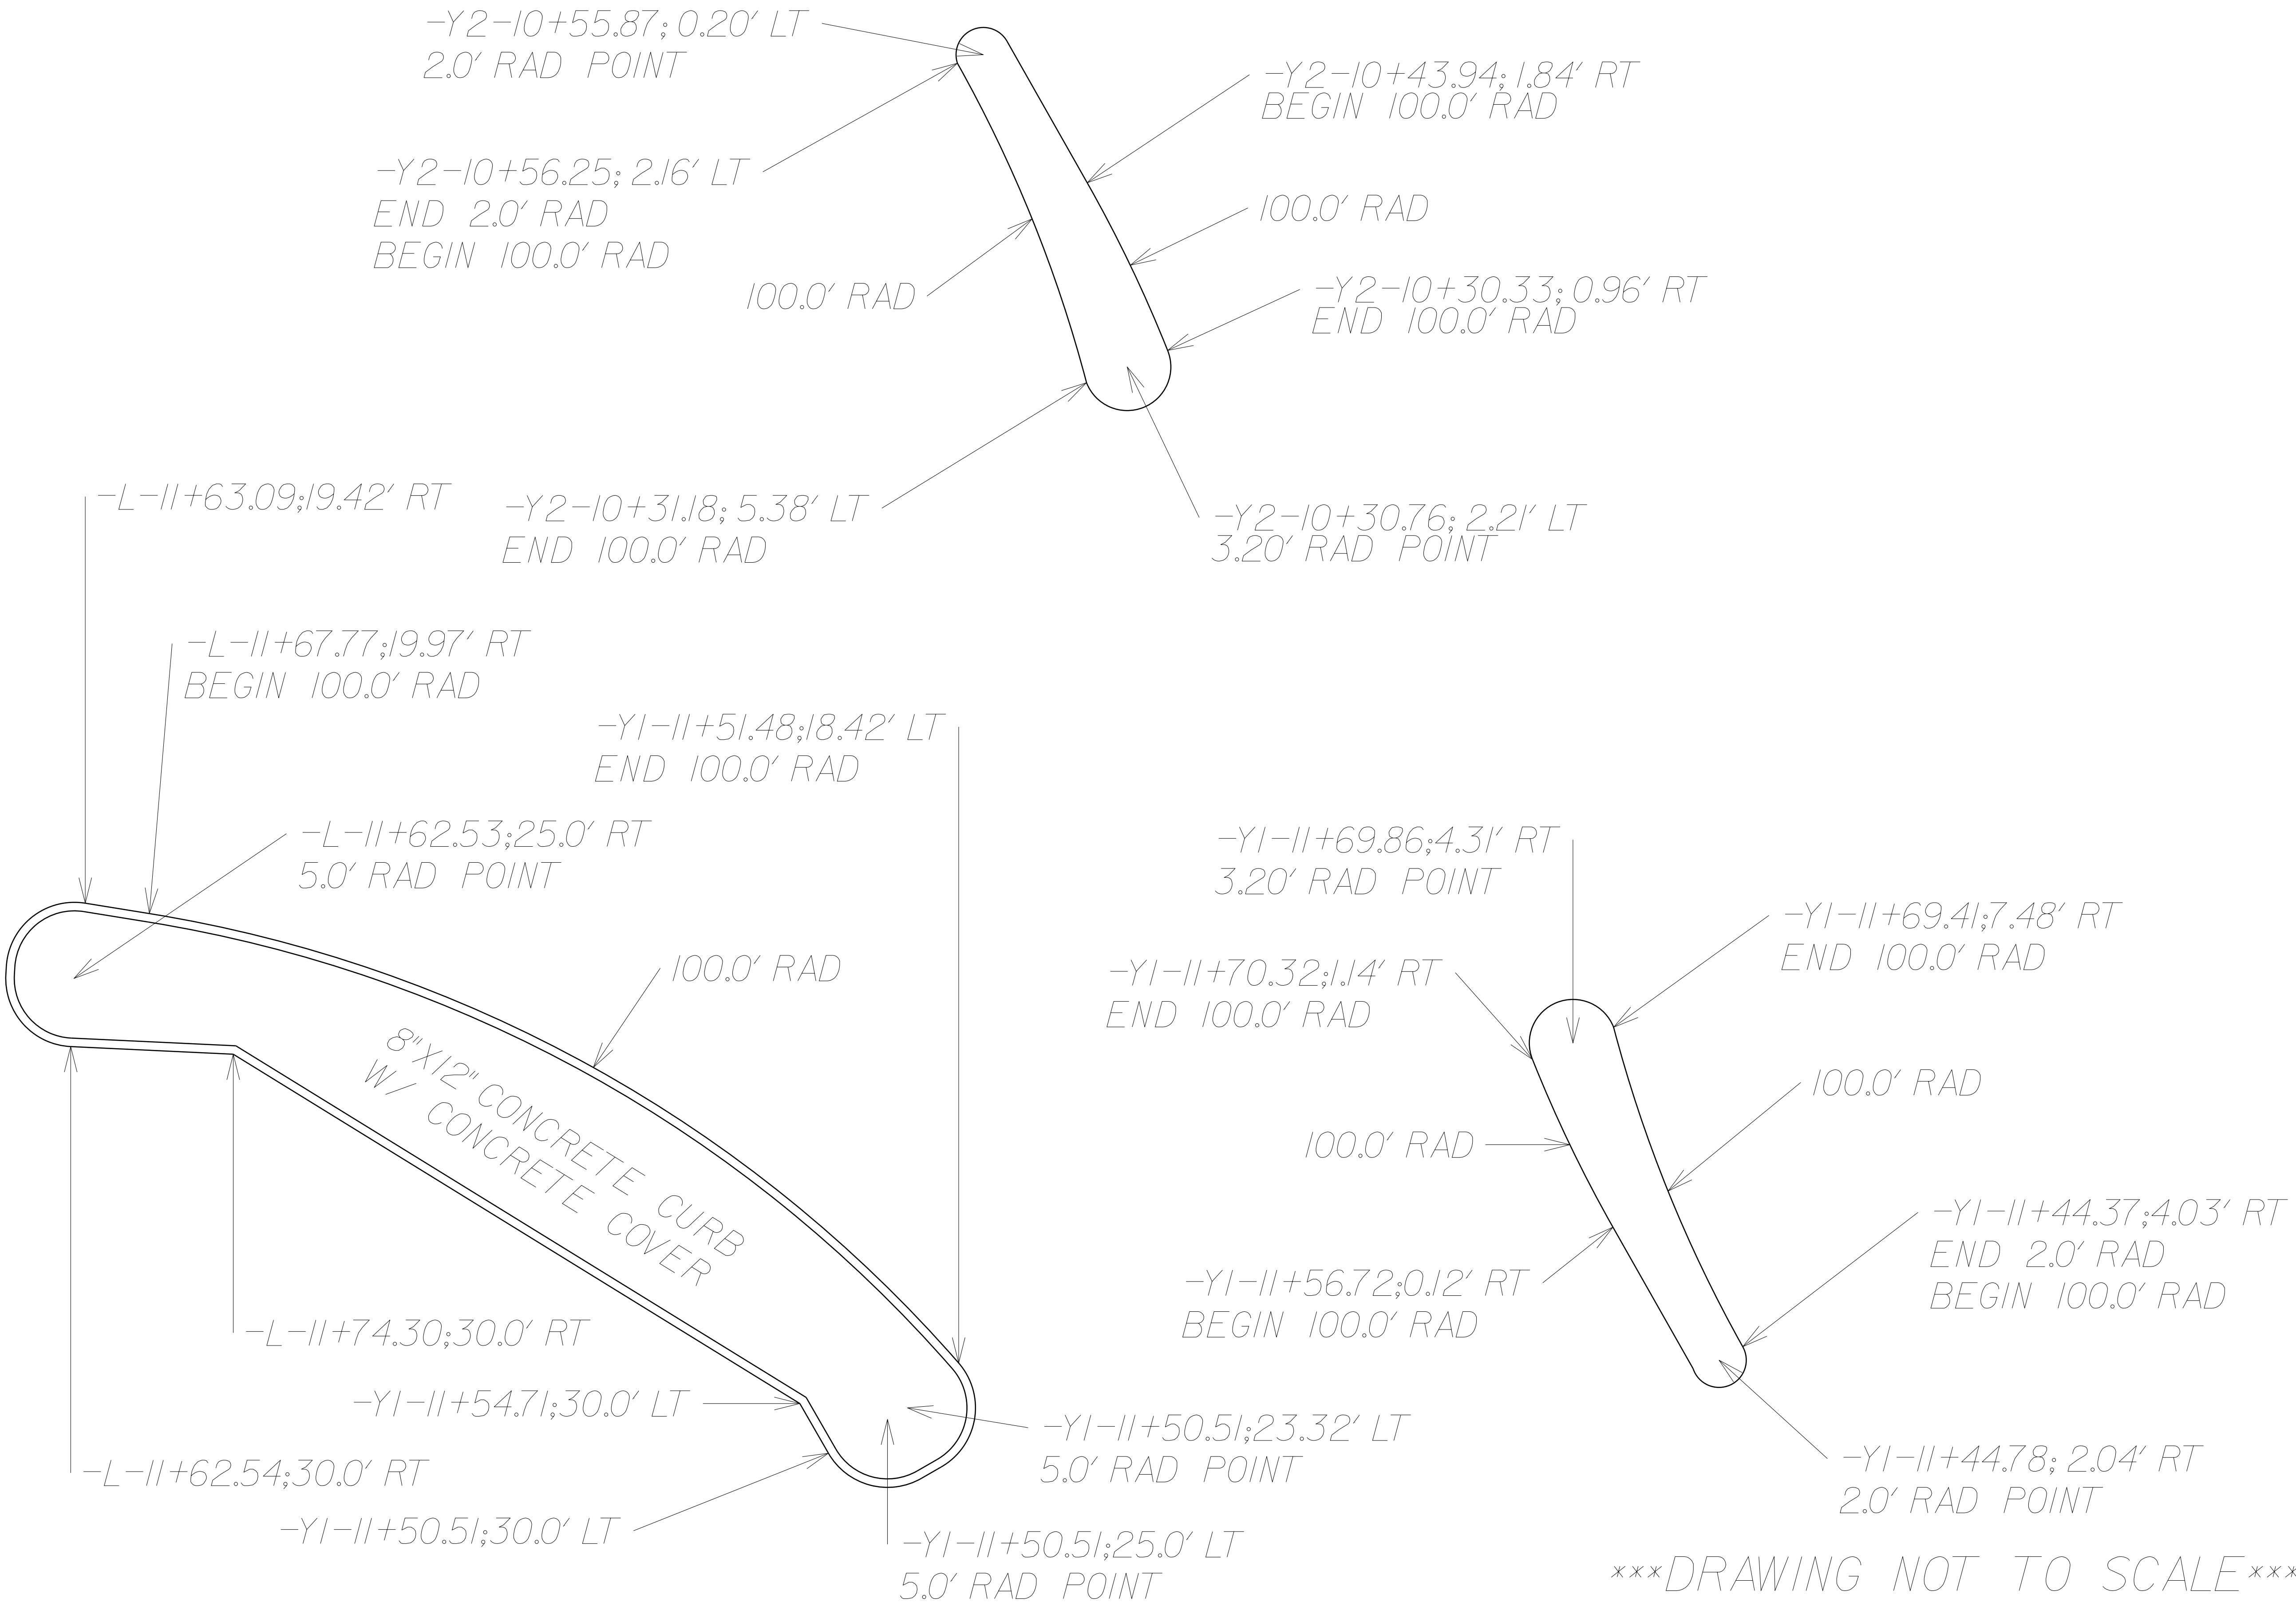

DRAWING NOT TO SCALE

REVISIONS

8/17/99
03 PLAN 205 001
SAFETY 36283.2.9 bjk,jksmpml
s:\W5601CX_PSH5.dgn
\$\$\$\$\$

REVISIONS

PROPOSED RIGHT OF WAY AREA SUMMARY


PARCEL NO.	PROPERTY OWNER NAME	LOCATION	TOTAL PARCEL AREA [ACRES]	AREA TO BE (ROW) [ACRES]	PARCEL AREA REMAINING [ACRES]
1	HUDSON LOUISE COX	NW QUAD	1.4700	0.0086	1.4614
2	DAIL CARSON SCOTT	SW QUAD	0.6800	0.0076	0.6724
3	MILLS CHARLOTTE RIGGS	NE/SE QUAD	28.13	0.0183	28.1117

STATION/OFFSET	LOCATION	NORTH	EAST	DESCRIPTION
-L-11+37.04; 30.0' LT	NW QUAD	N 643109.4277	E 2521215.9722	SIGHT TRIANGLE
-Y2-10+83.32; 30.0' LT	NW QUAD	N 643127.9964	E 2521237.6895	SIGHT TRIANGLE
-L-11+74.29; 30.0' RT	SW QUAD	N 643040.1007	E 2521229.4423	SIGHT TRIANGLE
-Y1-11+54.71; 30.0' LT	SW QUAD	N 643002.9574	E 2521261.1379	SIGHT TRIANGLE
-Y2-10+48.51; 30.0' RT	NE QUAD	N 643106.2754	E 2521303.4401	SIGHT TRIANGLE
-L-12+70.01; 30.0' LT	NE QUAD	N 643065.6996	E 2521339.5808	SIGHT TRIANGLE
-Y1-11+17.27; 30.0' RT	SE QUAD	N 642978.8486	E 2521327.6278	SIGHT TRIANGLE
-L-13+00.59; 30.0' RT	SE QUAD	N 642999.2114	E 2521350.2737	SIGHT TRIANGLE

PROPOSED PERMANENT UTILITY EASEMENT AREA SUMMARY

PARCEL NO.	PROPERTY OWNER NAME	LOCATION	TOTAL PARCEL AREA [ACRES]	AREA TO BE (PUE) [ACRES]	PARCEL AREA REMAINING [ACRES]
3	MILLS CHARLOTTE RIGGS	SE QUAD	28.13	0.0135	28.1165



STATION/OFFSET	LOCATION	NORTH	EAST	DESCRIPTION
-Y1-10+99.96; 30.0' RT	SE QUAD	N 642961.9219	E 2521331.2372	SIGHT TRIANGLE
-L-13+17.94; 30.0' RT	SE QUAD	N 642993.8877	E 2521366.7871	SIGHT TRIANGLE

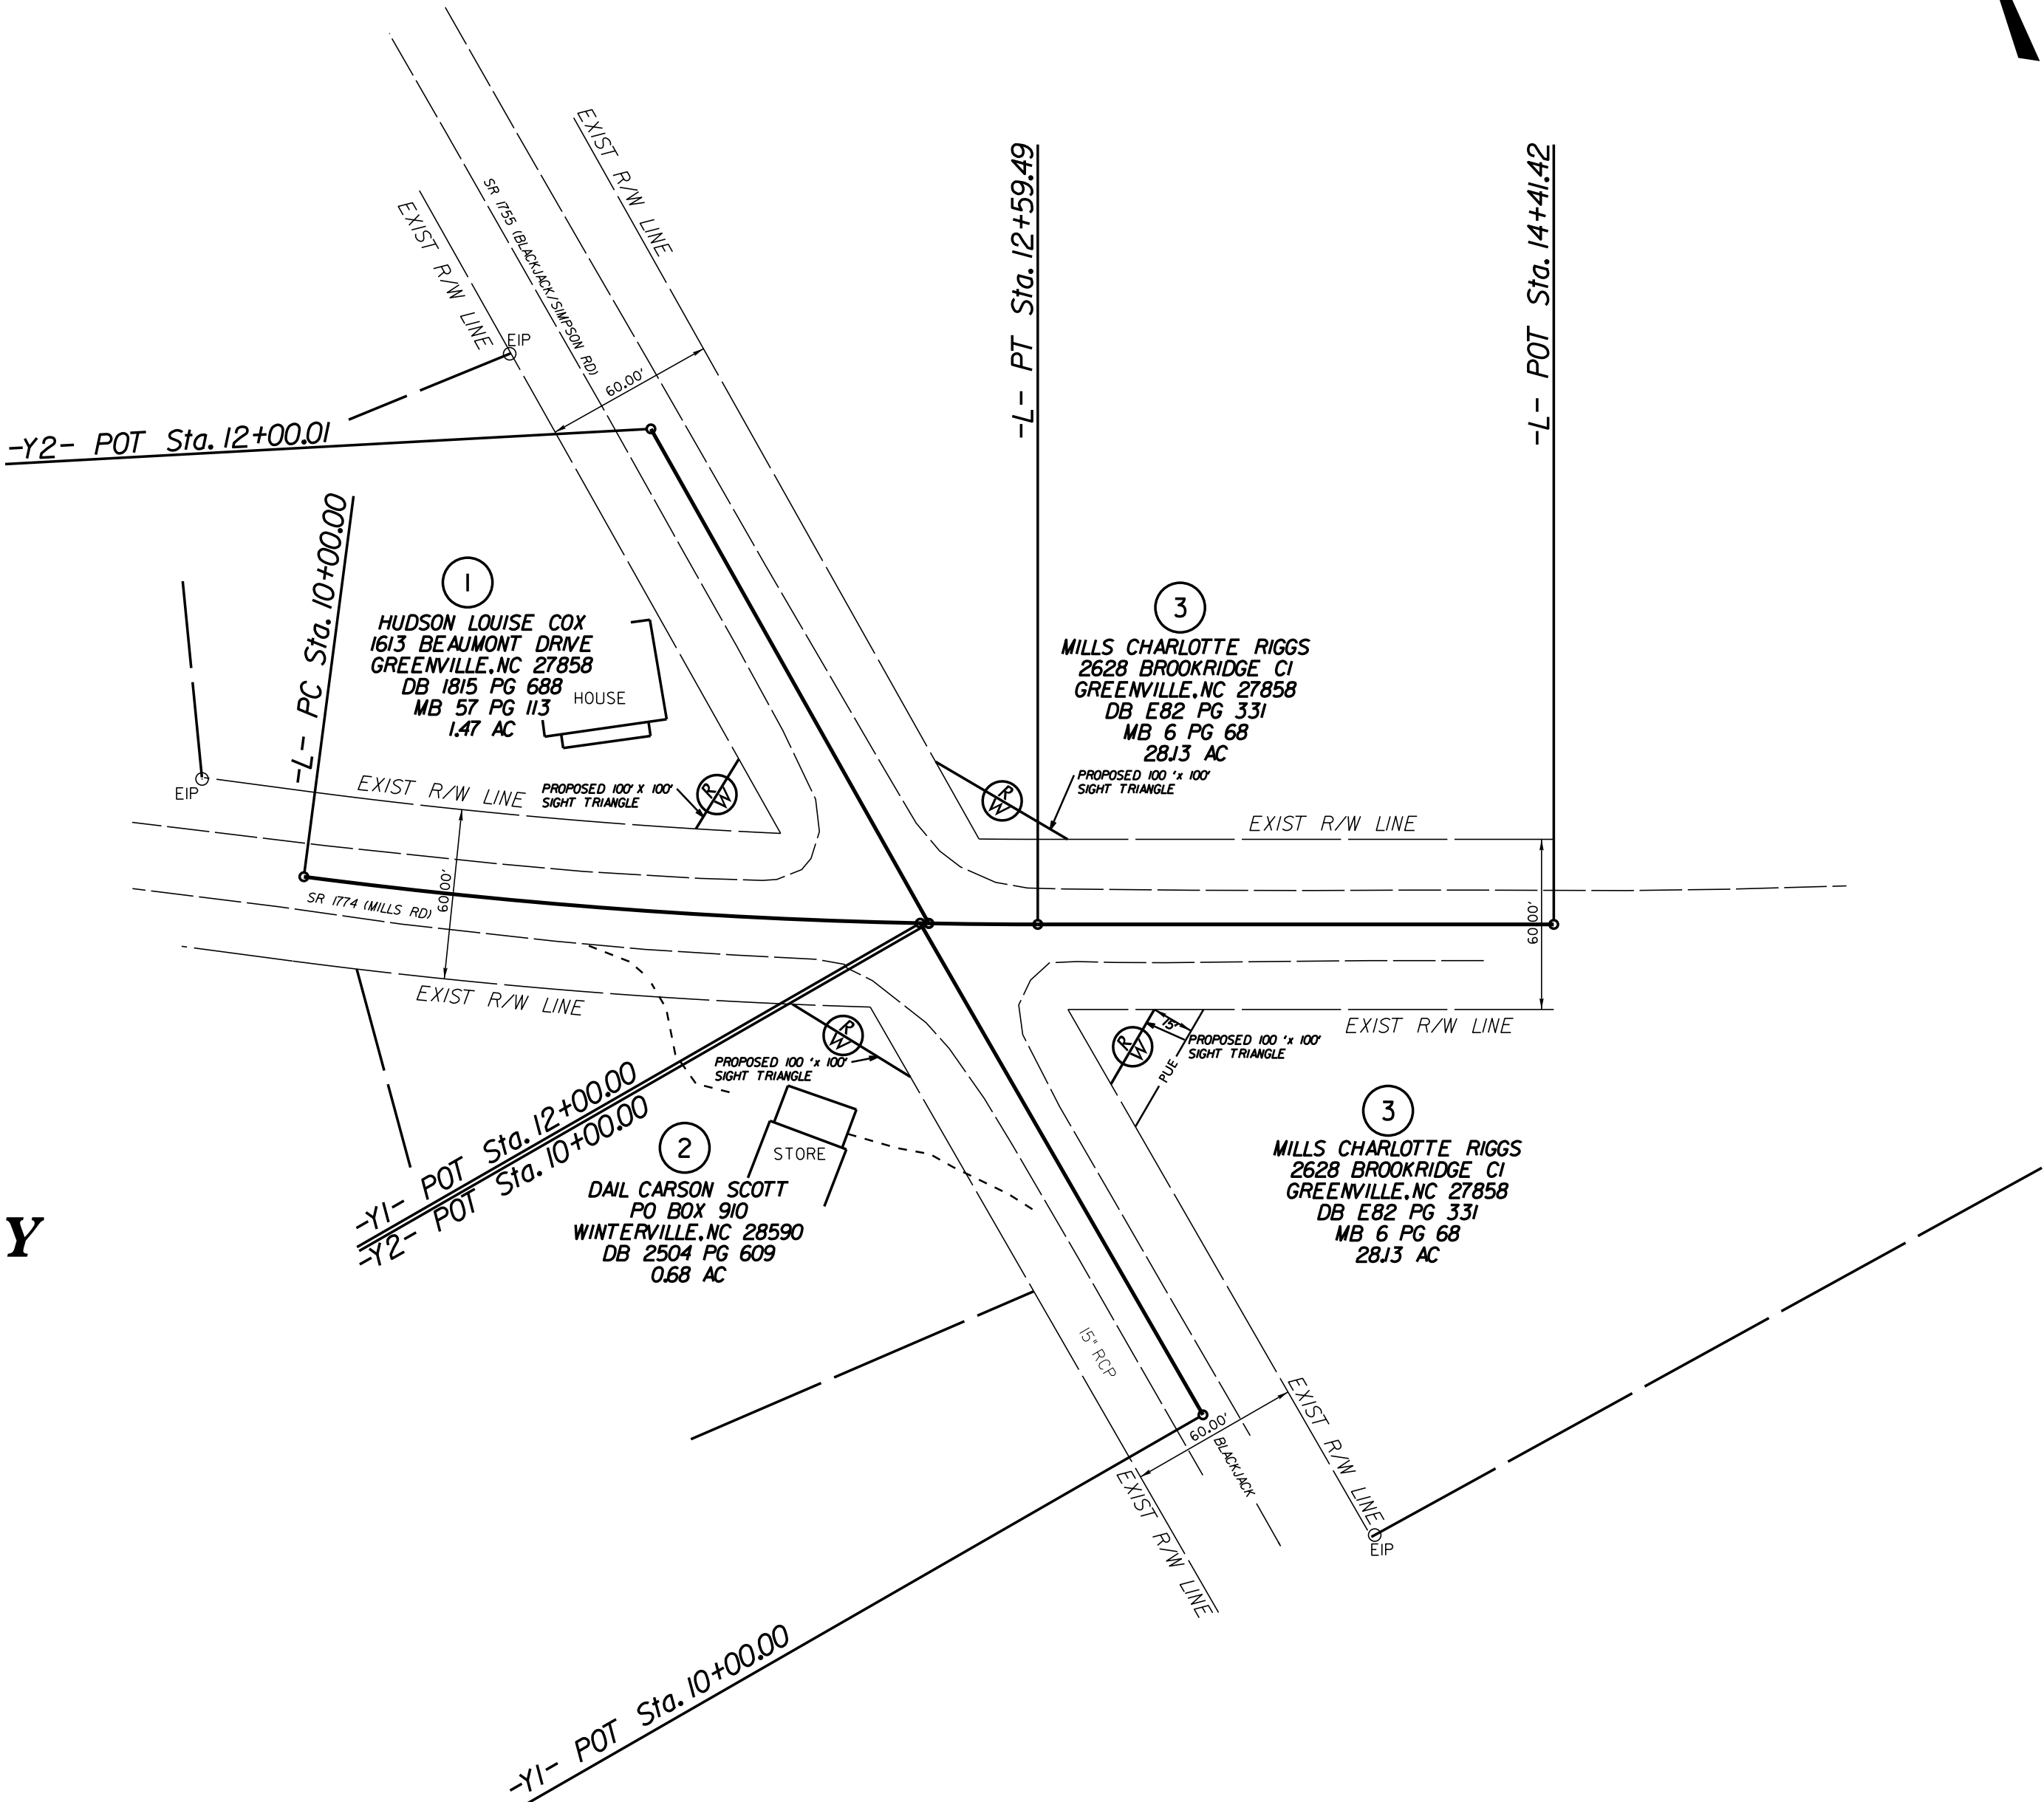

PAVEMENT MARKING SCHEDULE

PAVEMENT MARKING LINES

- PA - PAINT PAVEMENT MARKING (4" WHITE) EDGE LINE
- PB - PAINT PAVEMENT MARKING (4" YELLOW) EDGE LINE
- PF - PAINT PAVEMENT MARKING (4" YELLOW) 10FT YELLOW SKIP LINE
- PH - PAINT PAVEMENT MARKING (4" YELLOW) SINGLE CENTER LINE
- PI - PAINT PAVEMENT MARKING (4" YELLOW) SOLID DOUBLE YELLOW LINE
- P8 - PAINT PAVEMENT MARKING (4" WHITE) 9' MINI SKIP LINE
- T2 - THERMOPLASTIC PAVEMENT MARKING (24" WHITE-120 MIL) STOP BAR

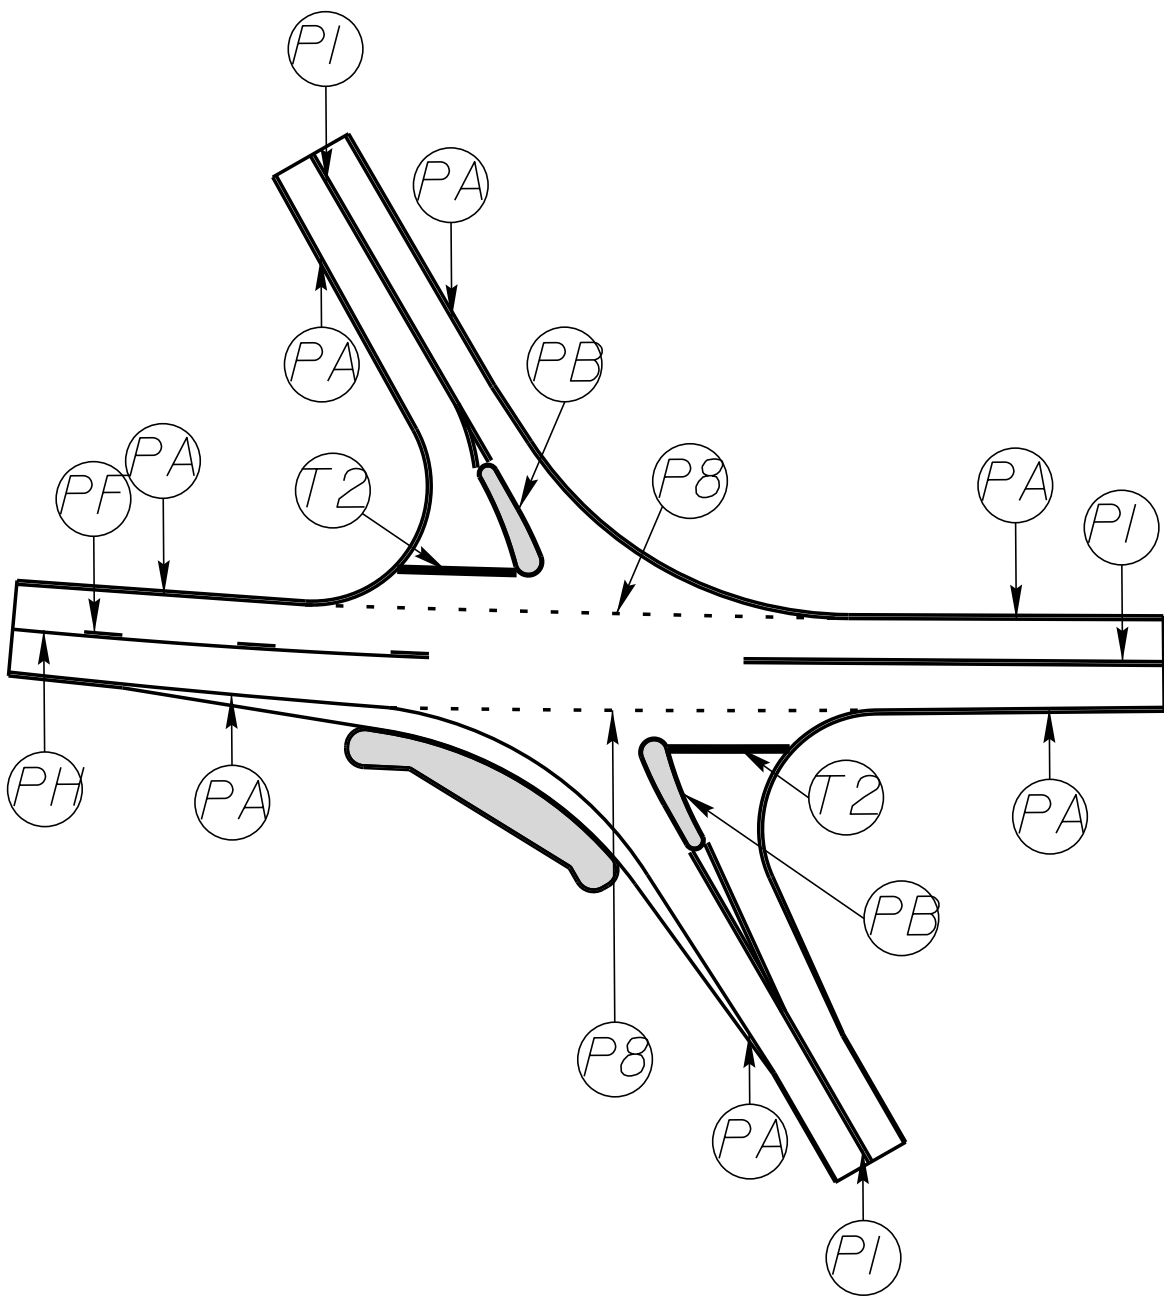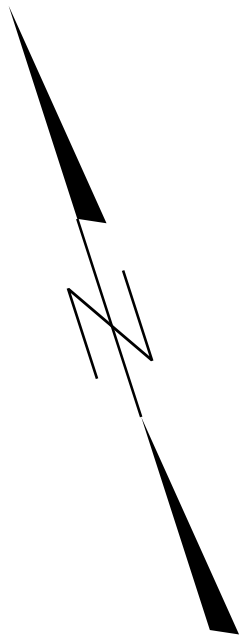

NOTE

PAINT MARKINGS AND TRAFFIC CONTROL DEVICES SHALL BE IN ACCORDANCE WITH NCDOT STANDARD SPECIFICATIONS FOR ROADS AND STRUCTURES, NCDOT ROADWAY STANDARD DRAWINGS, AND THE CURRENT EDITION OF THE MANUAL OF UNIFORM TRAFFIC CONTROL DEVICES (MUTCD). QUANTITIES FOR THESE ITEMS HAVE BEEN ACCOUNTED FOR IN THE CONTRACT BID FORM.

NCDOT TRAFFIC SERVICES WILL INSTALL FINAL SIGNAGE
CONTACT JEFF DUNNING (252)439-2950
AND PROVIDE A MINIMUM 2 WEEK NOTICE

REVISIONS



8/17/99

04-FEB-2008 08:34 SAFETY36283.2.9\bjk_jcksmpl\ss\W5601CX_PSH_PMP1.dgn
SSSUSERS\JACKSON\SSS

STATE	STATE PROJECT REFERENCE NO.	SHEET NO.	TOTAL SHEETS
N.C.	W-5702L	EC-1	3
STATE PROJ. NO.	F.A. PROJ. NO.	DESCRIPTION	
44848.1.12	HSIP-1755(011)	PE	
44848.2.12	HSIP-1755(011)	R/W-UTIL	
44848.3.12	HSIP-1755(011)	CONST	

STATE OF NORTH CAROLINA
DIVISION OF HIGHWAYS
PLAN FOR PROPOSED
HIGHWAY EROSION CONTROL

LOCATION: SR1755 (BLACK JACK-SIMPSON ROAD) at SR1774 (MILLS ROAD)

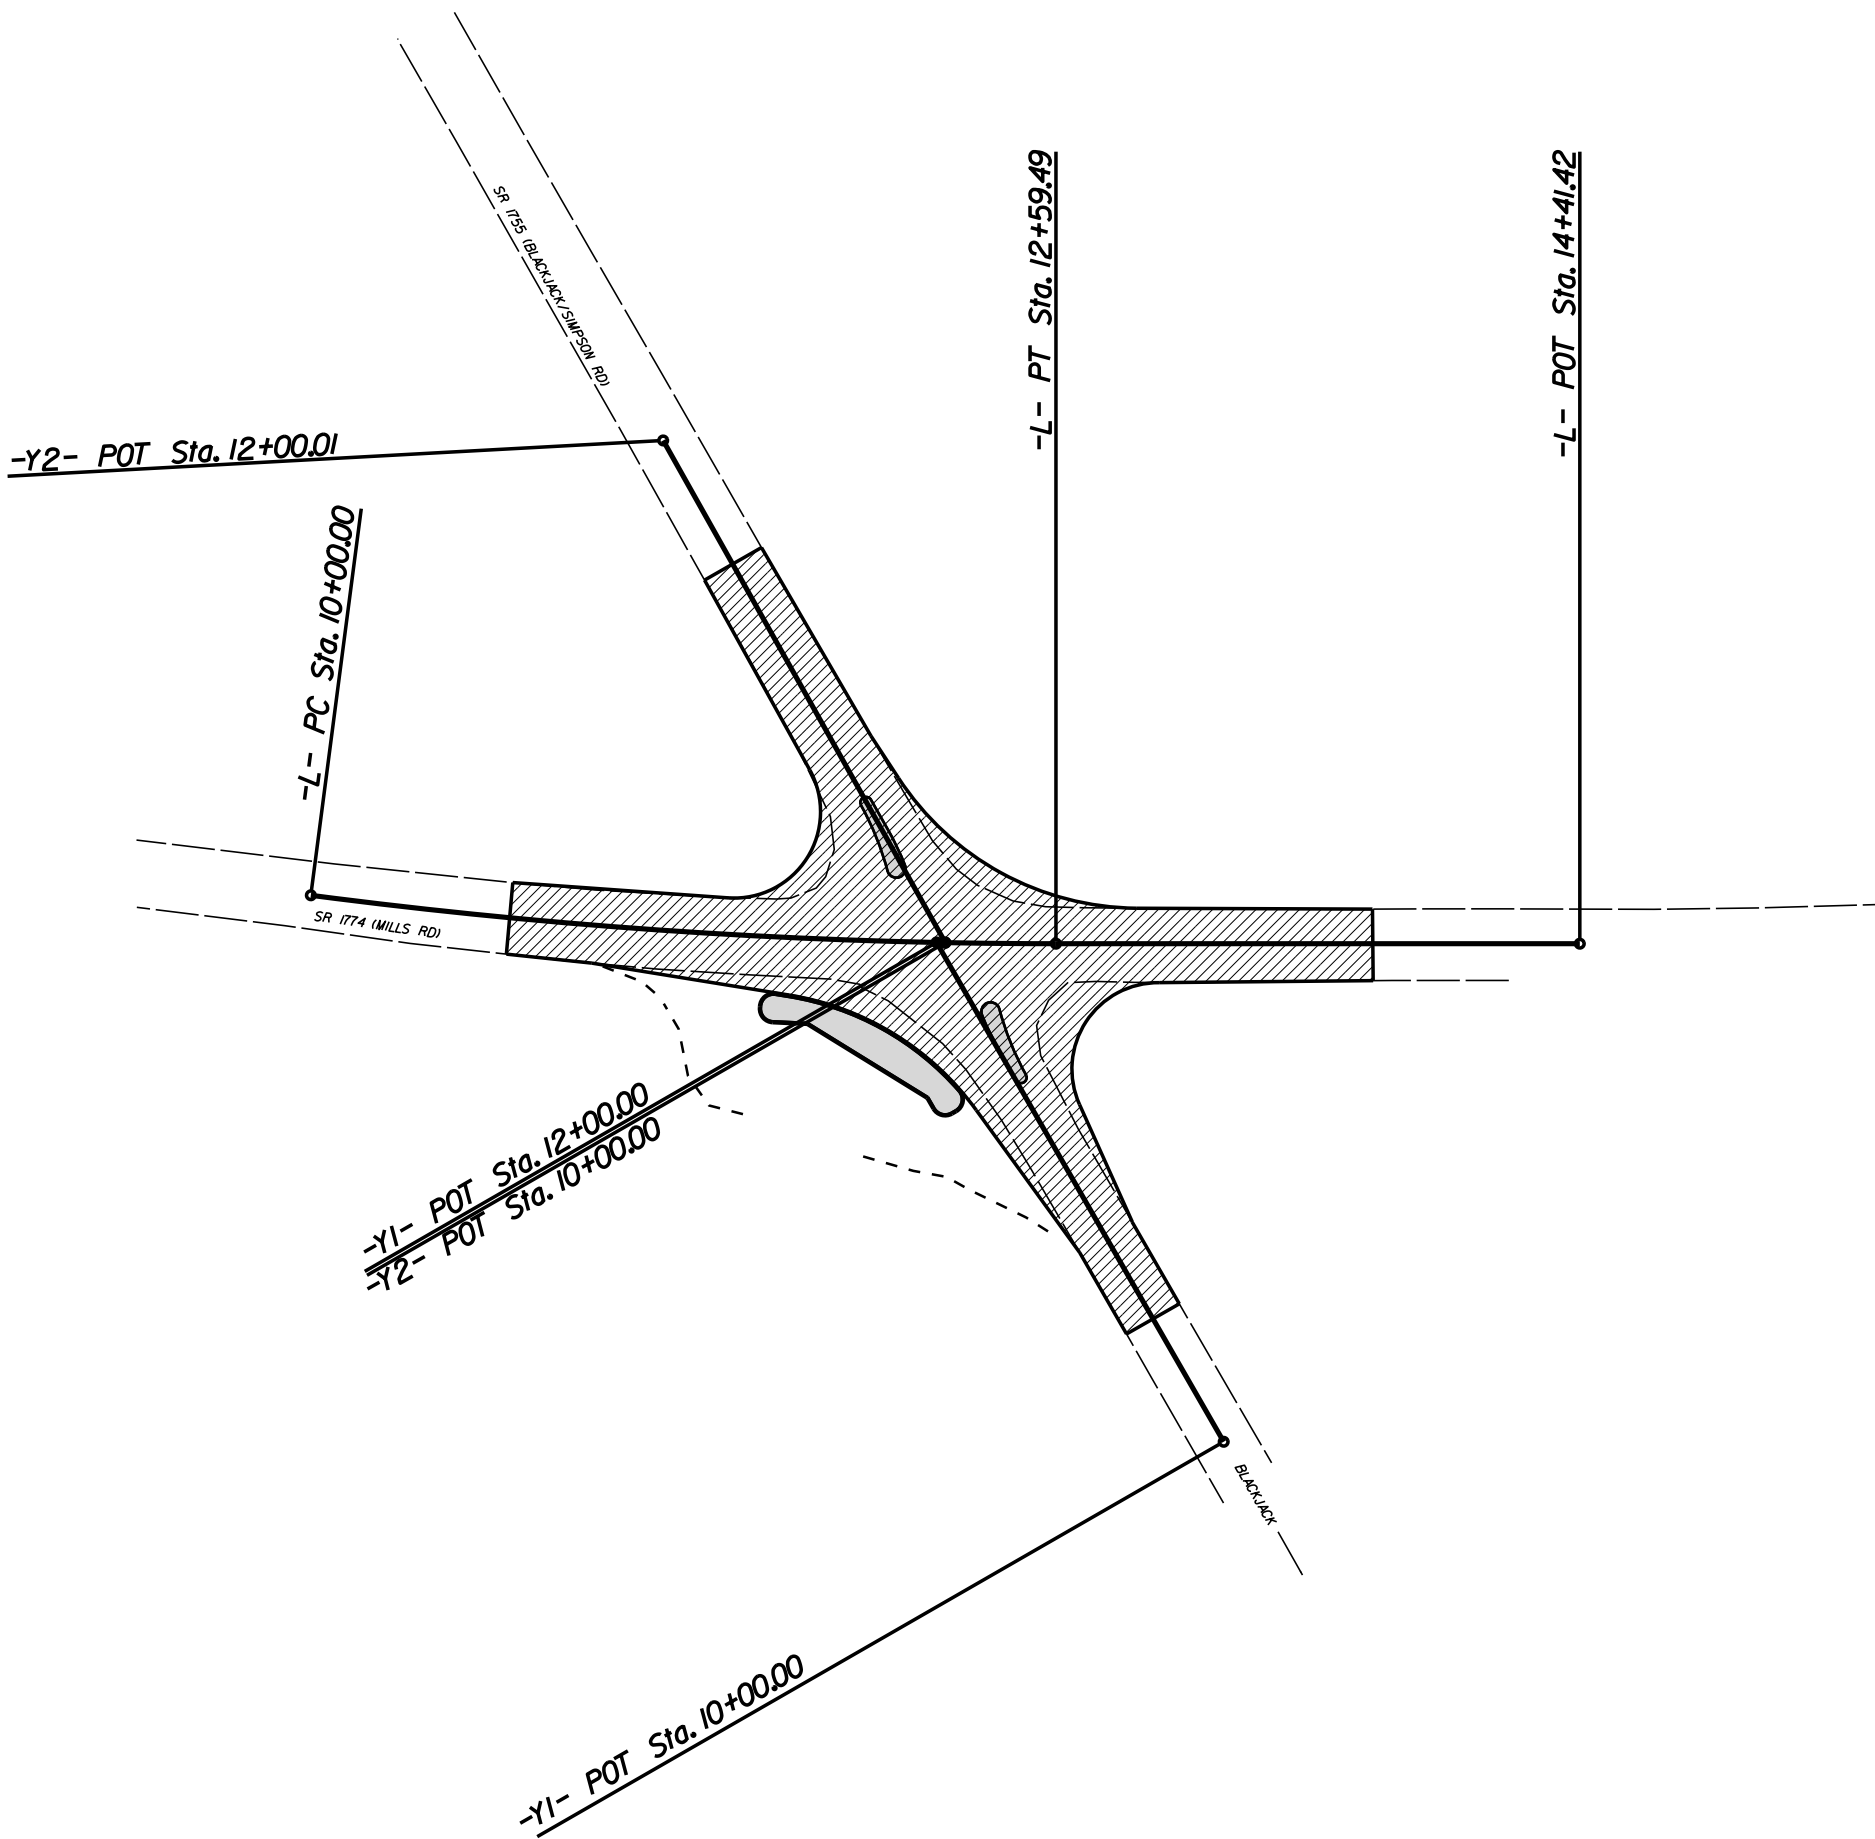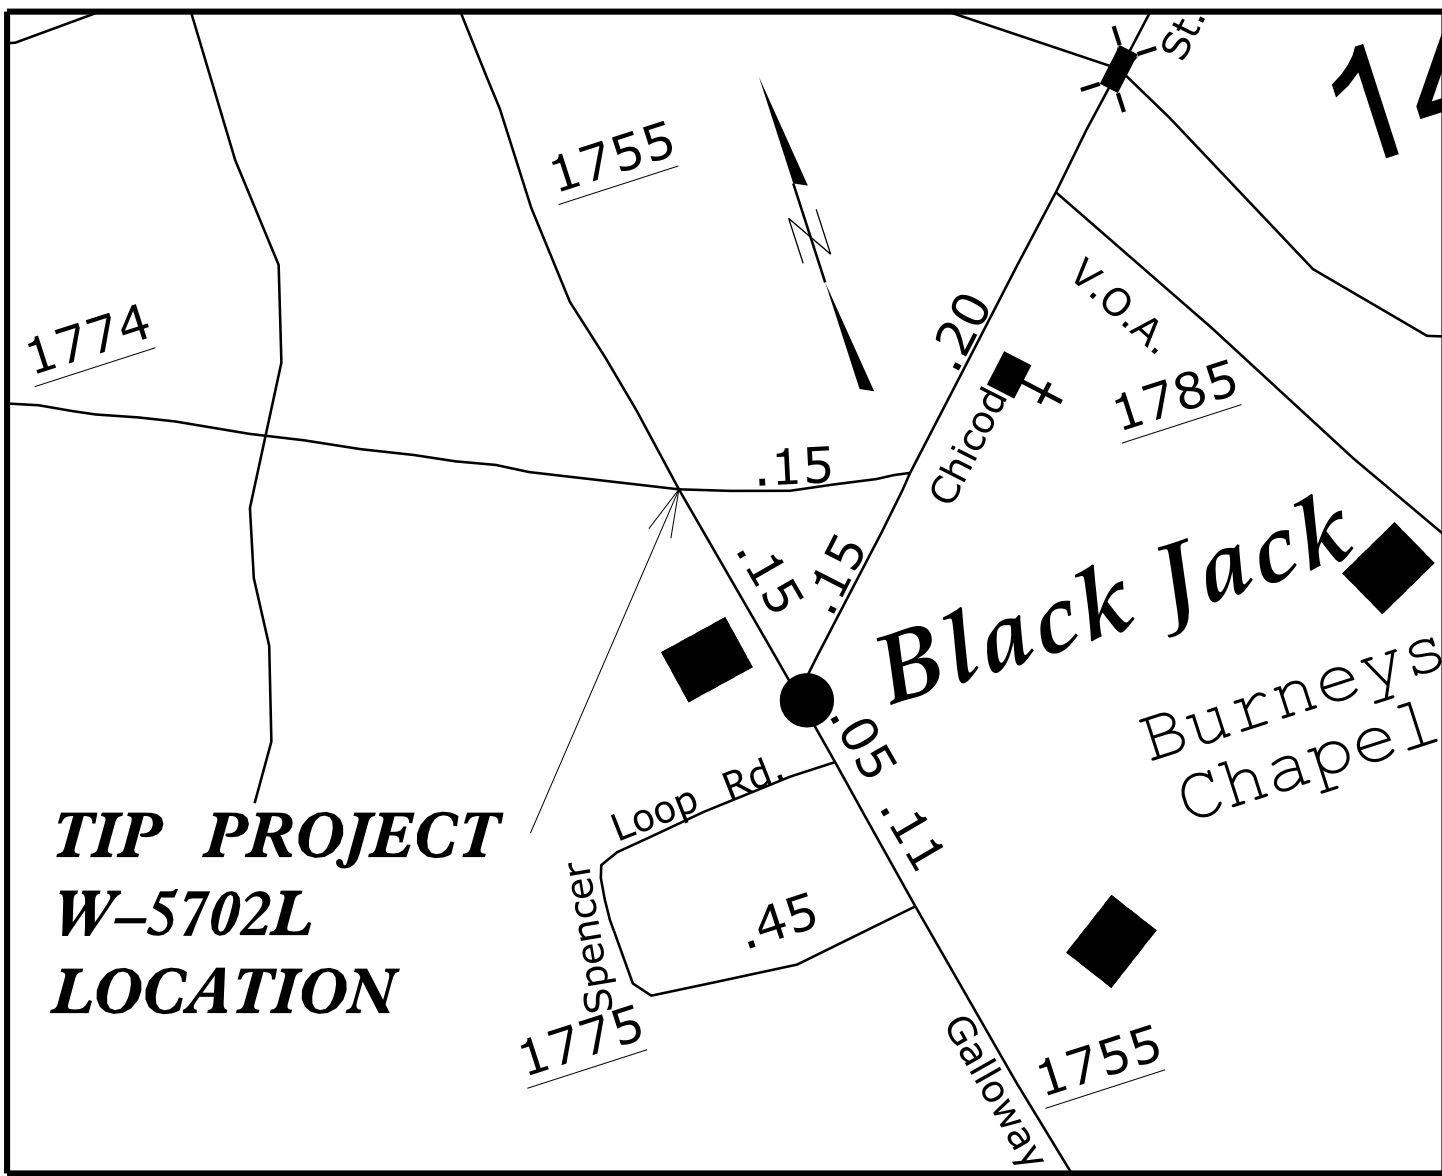

EROSION AND SEDIMENT CONTROL MEASURES

Sid. #	Description	Symbol
1630.05	Temporary Silt Ditch.....	TD
1630.05	Temporary Diversion.....	TD
1605.01	Temporary Silt Fence.....	III III III
1606.01	Special Sediment Control Fence.....	△△△△△△△△
1622.01	Temporary Berms and Slope Drains.....	T
1630.02	Silt Basin Type B.....	▨
1633.01	Temporary Rock Silt Check Type-A.....	▨
	Temporary Rock Silt Check Type-A with Matting and Polyacrylamide (PAM).....	⊗
1633.02	Temporary Rock Silt Check Type-B.....	▶
	Wattle / Coir Fiber Wattle.....	⌒
	Wattle / Coir Fiber Wattle with Polyacrylamide (PAM).....	⌒
1634.01	Temporary Rock Sediment Dam Type-A.....	▨
1634.02	Temporary Rock Sediment Dam Type-B.....	⊓
1635.01	Rock Pipe Inlet Sediment Trap Type-A.....	⌒
1635.02	Rock Pipe Inlet Sediment Trap Type-B.....	⌒
1630.04	Stilling Basin.....	▨
1630.06	Special Stilling Basin.....	⊓
	Rock Inlet Sediment Trap:	
1632.01	Type A.....	A
1632.02	Type B.....	B
1632.03	Type C.....	C
	Skimmer Basin.....	▨
	Tiered Skimmer Basin.....	▨
	Infiltration Basin.....	▨

THIS PROJECT CONTAINS
EROSION CONTROL PLANS
FOR CLEARING AND
GRUBBING PHASE OF
CONSTRUCTION.

THIS PROJECT HAS
BEEN DESIGNED TO
SENSITIVE WATERSHED
STANDARDS.

GRAPHIC SCALE



PLANS

ROADSIDE ENVIRONMENTAL UNIT
DIVISION OF HIGHWAYS
STATE OF NORTH CAROLINA

THESE EROSION AND SEDIMENT CONTROL PLANS COMPLY
WITH THE REGULATIONS SET FORTH BY THE
NCG-010000 GENERAL CONSTRUCTION PERMIT EFFECTIVE AUGUST 1, 2016
ISSUED BY THE NORTH CAROLINA DEPARTMENT OF ENVIRONMENT AND
NATURAL RESOURCES DIVISION OF WATER QUALITY.

2018 STANDARD SPECIFICATIONS

Prepared in the Office of:
DIVISION OF HIGHWAYS
1037 WH SMITH BLVD
GREENVILLE, NC 27835



Rich Godley
Level III
Certification #3559

Roadway Standard Drawings

The following roadway english standards as appear in "Roadway Standard Drawings"- Roadway Design Unit - N. C. Department of Transportation - Raleigh, N. C., dated January 2018 and the latest revision thereto are applicable to this project and by reference hereby are considered a part of these plans.

1604.01 Railroad Erosion Control Detail	1632.01 Rock Inlet Sediment Trap Type A
1605.01 Temporary Silt Fence	1632.02 Rock Inlet Sediment Trap Type B
1606.01 Special Sediment Control Fence	1632.03 Rock Inlet Sediment Trap Type C
1607.01 Gravel Construction Entrance	1633.01 Temporary Rock Silt Check Type A
1622.01 Temporary Berms and Slope Drains	1633.02 Temporary Rock Silt Check Type B
1630.01 Riser Basin	1633.02 Temporary Rock Silt Check Type B
1630.02 Silt Basin Type B	1634.01 Temporary Rock Sediment Dam Type A
1630.03 Temporary Silt Ditch	1634.02 Temporary Rock Sediment Dam Type B
1630.04 Stilling Basin	1635.01 Rock Pipe Inlet Sediment Trap Type A
1630.05 Temporary Diversion	1635.02 Rock Pipe Inlet Sediment Trap Type B
1630.06 Special Stilling Basin	1640.01 Coir Fiber Baffle
1631.01 Matting Installation	1645.01 Temporary Stream Crossing

SOIL STABILIZATION TIMEFRAMES		
SITE DESCRIPTION	STABILIZATION TIME	TIMEFRAME EXCEPTIONS
PERMETER Dikes, SWALES, DITCHES AND SLOPES	7 DAYS	NONE
HIGH QUALITY WATER (HOW) ZONES	7 DAYS	NONE
SLOPES STEEPER THAN 3:1	7 DAYS	IF SLOPES ARE 10' OR LESS IN LENGTH AND ARE NOT STEEPER THAN 2:1, 14 DAYS ARE ALLOWED.
SLOPES 3:1 OR FLATTER	14 DAYS	7 DAYS FOR SLOPES GREATER THAN 50' IN LENGTH.
ALL OTHER AREAS WITH SLOPES FLATTER THAN 4:1	14 DAYS	NONE, EXCEPT FOR PERMETERS AND HOW ZONES.

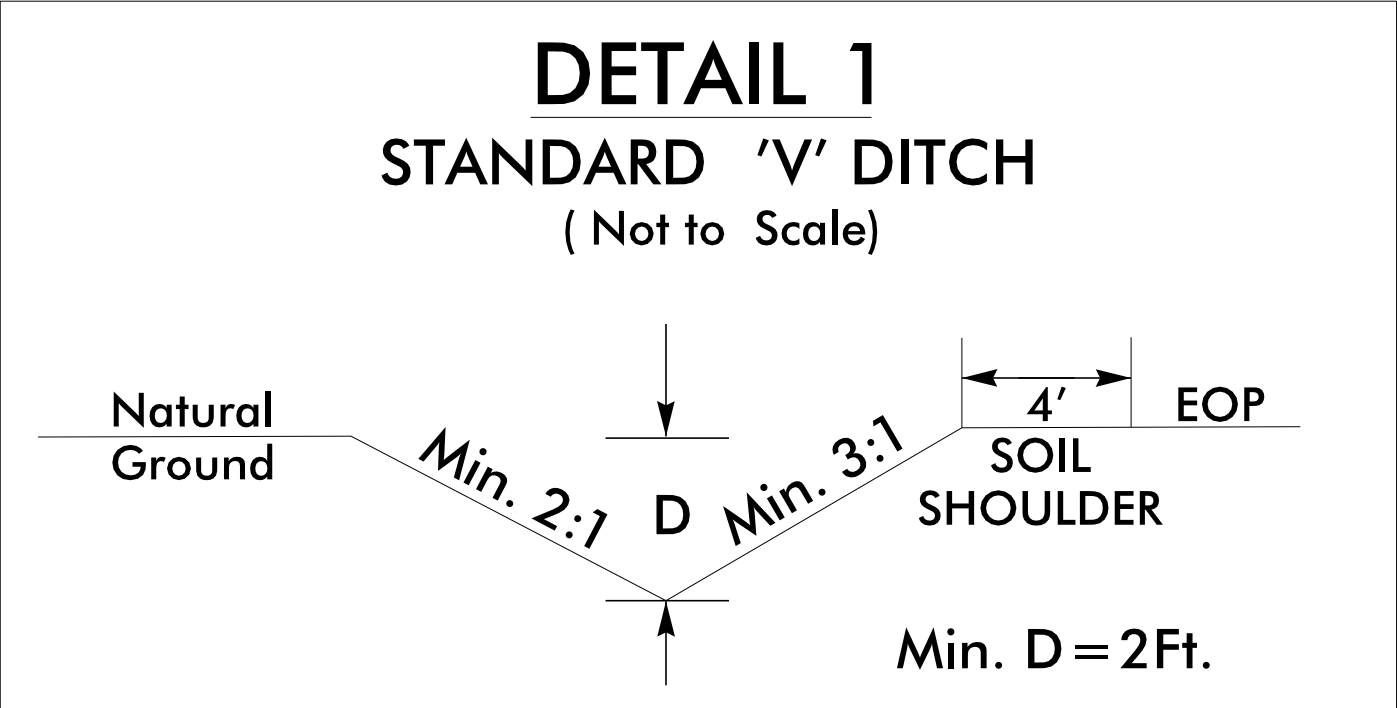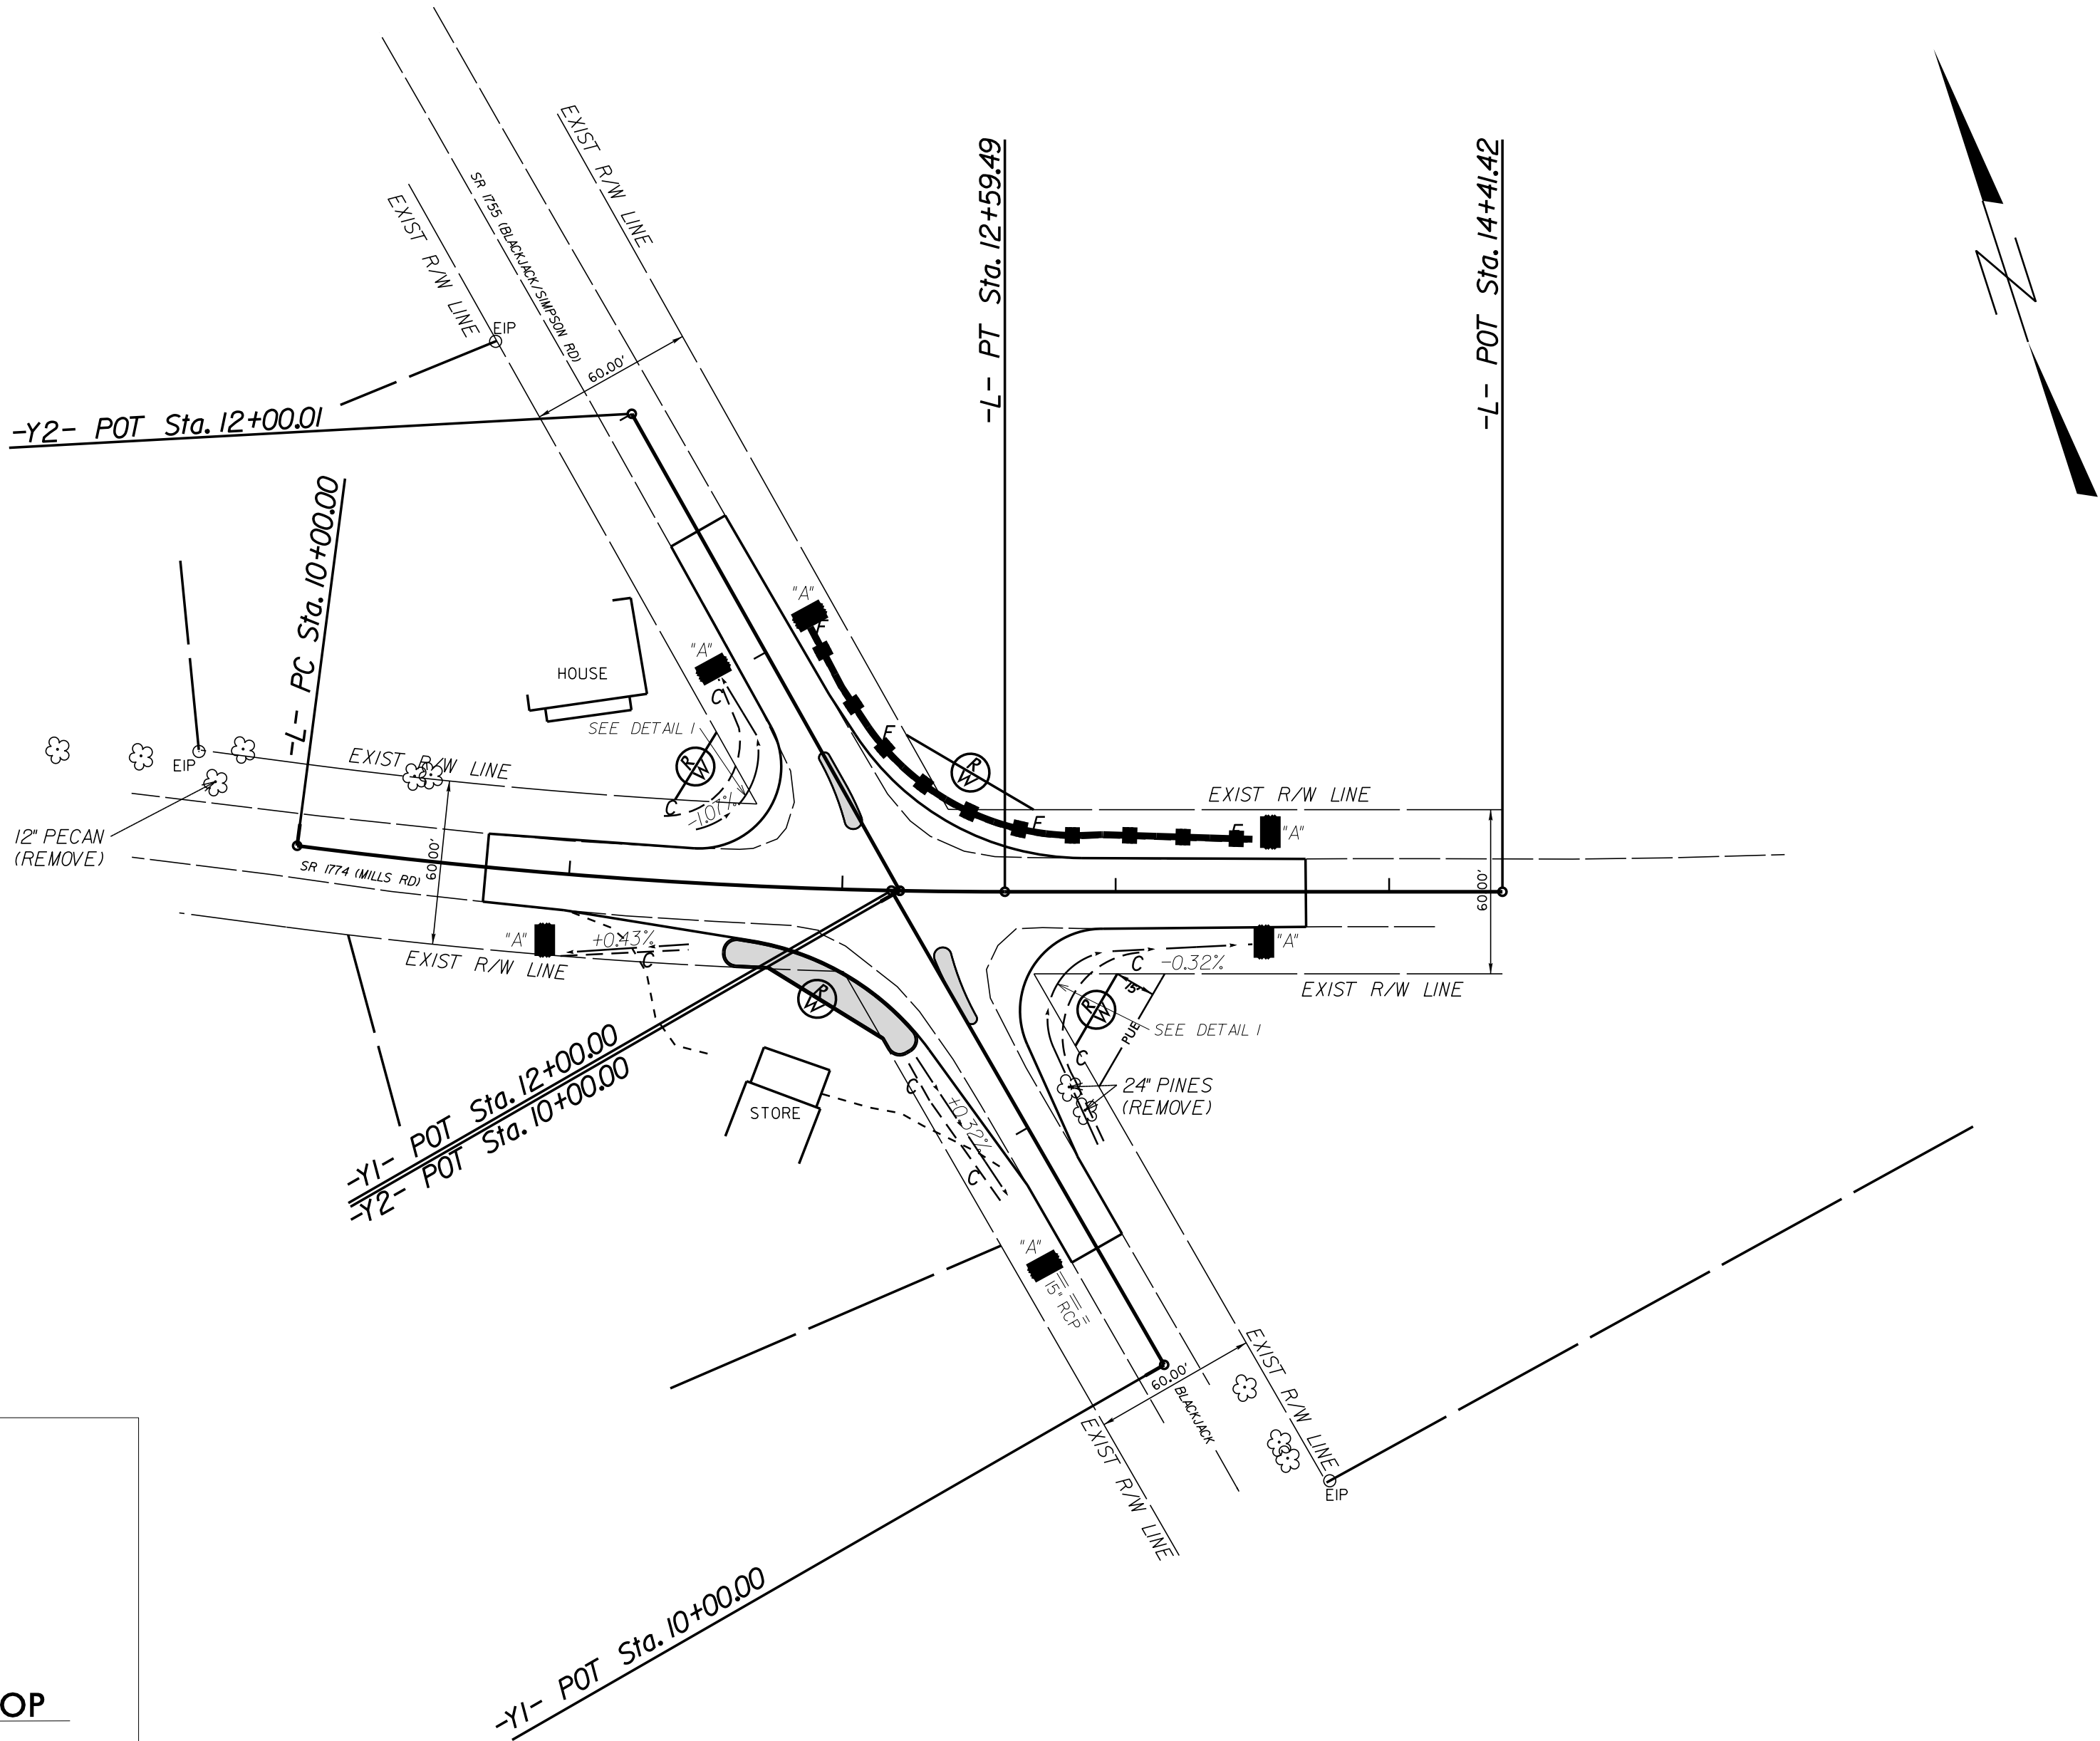

MIDPOINT OF RDWY DITCH
RELOCATION AROUND
RADIUS OF
NW & SE QUADRANTS

Std. #	Description	Symbol
1605.01	Temporary Silt Fence	
1635.01	Temporary Rock Silt Check , Type "A"	...

NOTE: MATTING FOR EROSION CONTROL
PLACEMENT, AS DIRECTED BY THE ENGINEER



NOTE: THE CONTRACTOR SHALL INSTALL WATTLES IN LOW AREAS
OF SILT FENCE AS NEEDED OR AS DIRECTED BY THE ENGINEER.

NOTES: ANY DEVIATION FROM OPTIONS GIVEN WILL REQUIRE PRIOR APPROVAL
BY ENGINEER.
ADDITIONAL EROSION CONTROL DEVICES MAY NEED TO BE INSTALLED
AS DIRECTED BY THE ENGINEER.
CONTRACTOR SHALL INSTALL SPECIAL SEDIMENT CONTROL FENCE OR
WATTLES IN LOW AREAS OF SILT FENCE AS NEEDED OR DIRECTED BY
THE ENGINEER.

REVISIONS

8/17/99


03-JAN-2015 09:17 T:\SAFETY\36283.2-9\blj\eksmpl\ss\W5601CX_PSH-EC2.dgn
SS:SSUSERS\NAME1\$

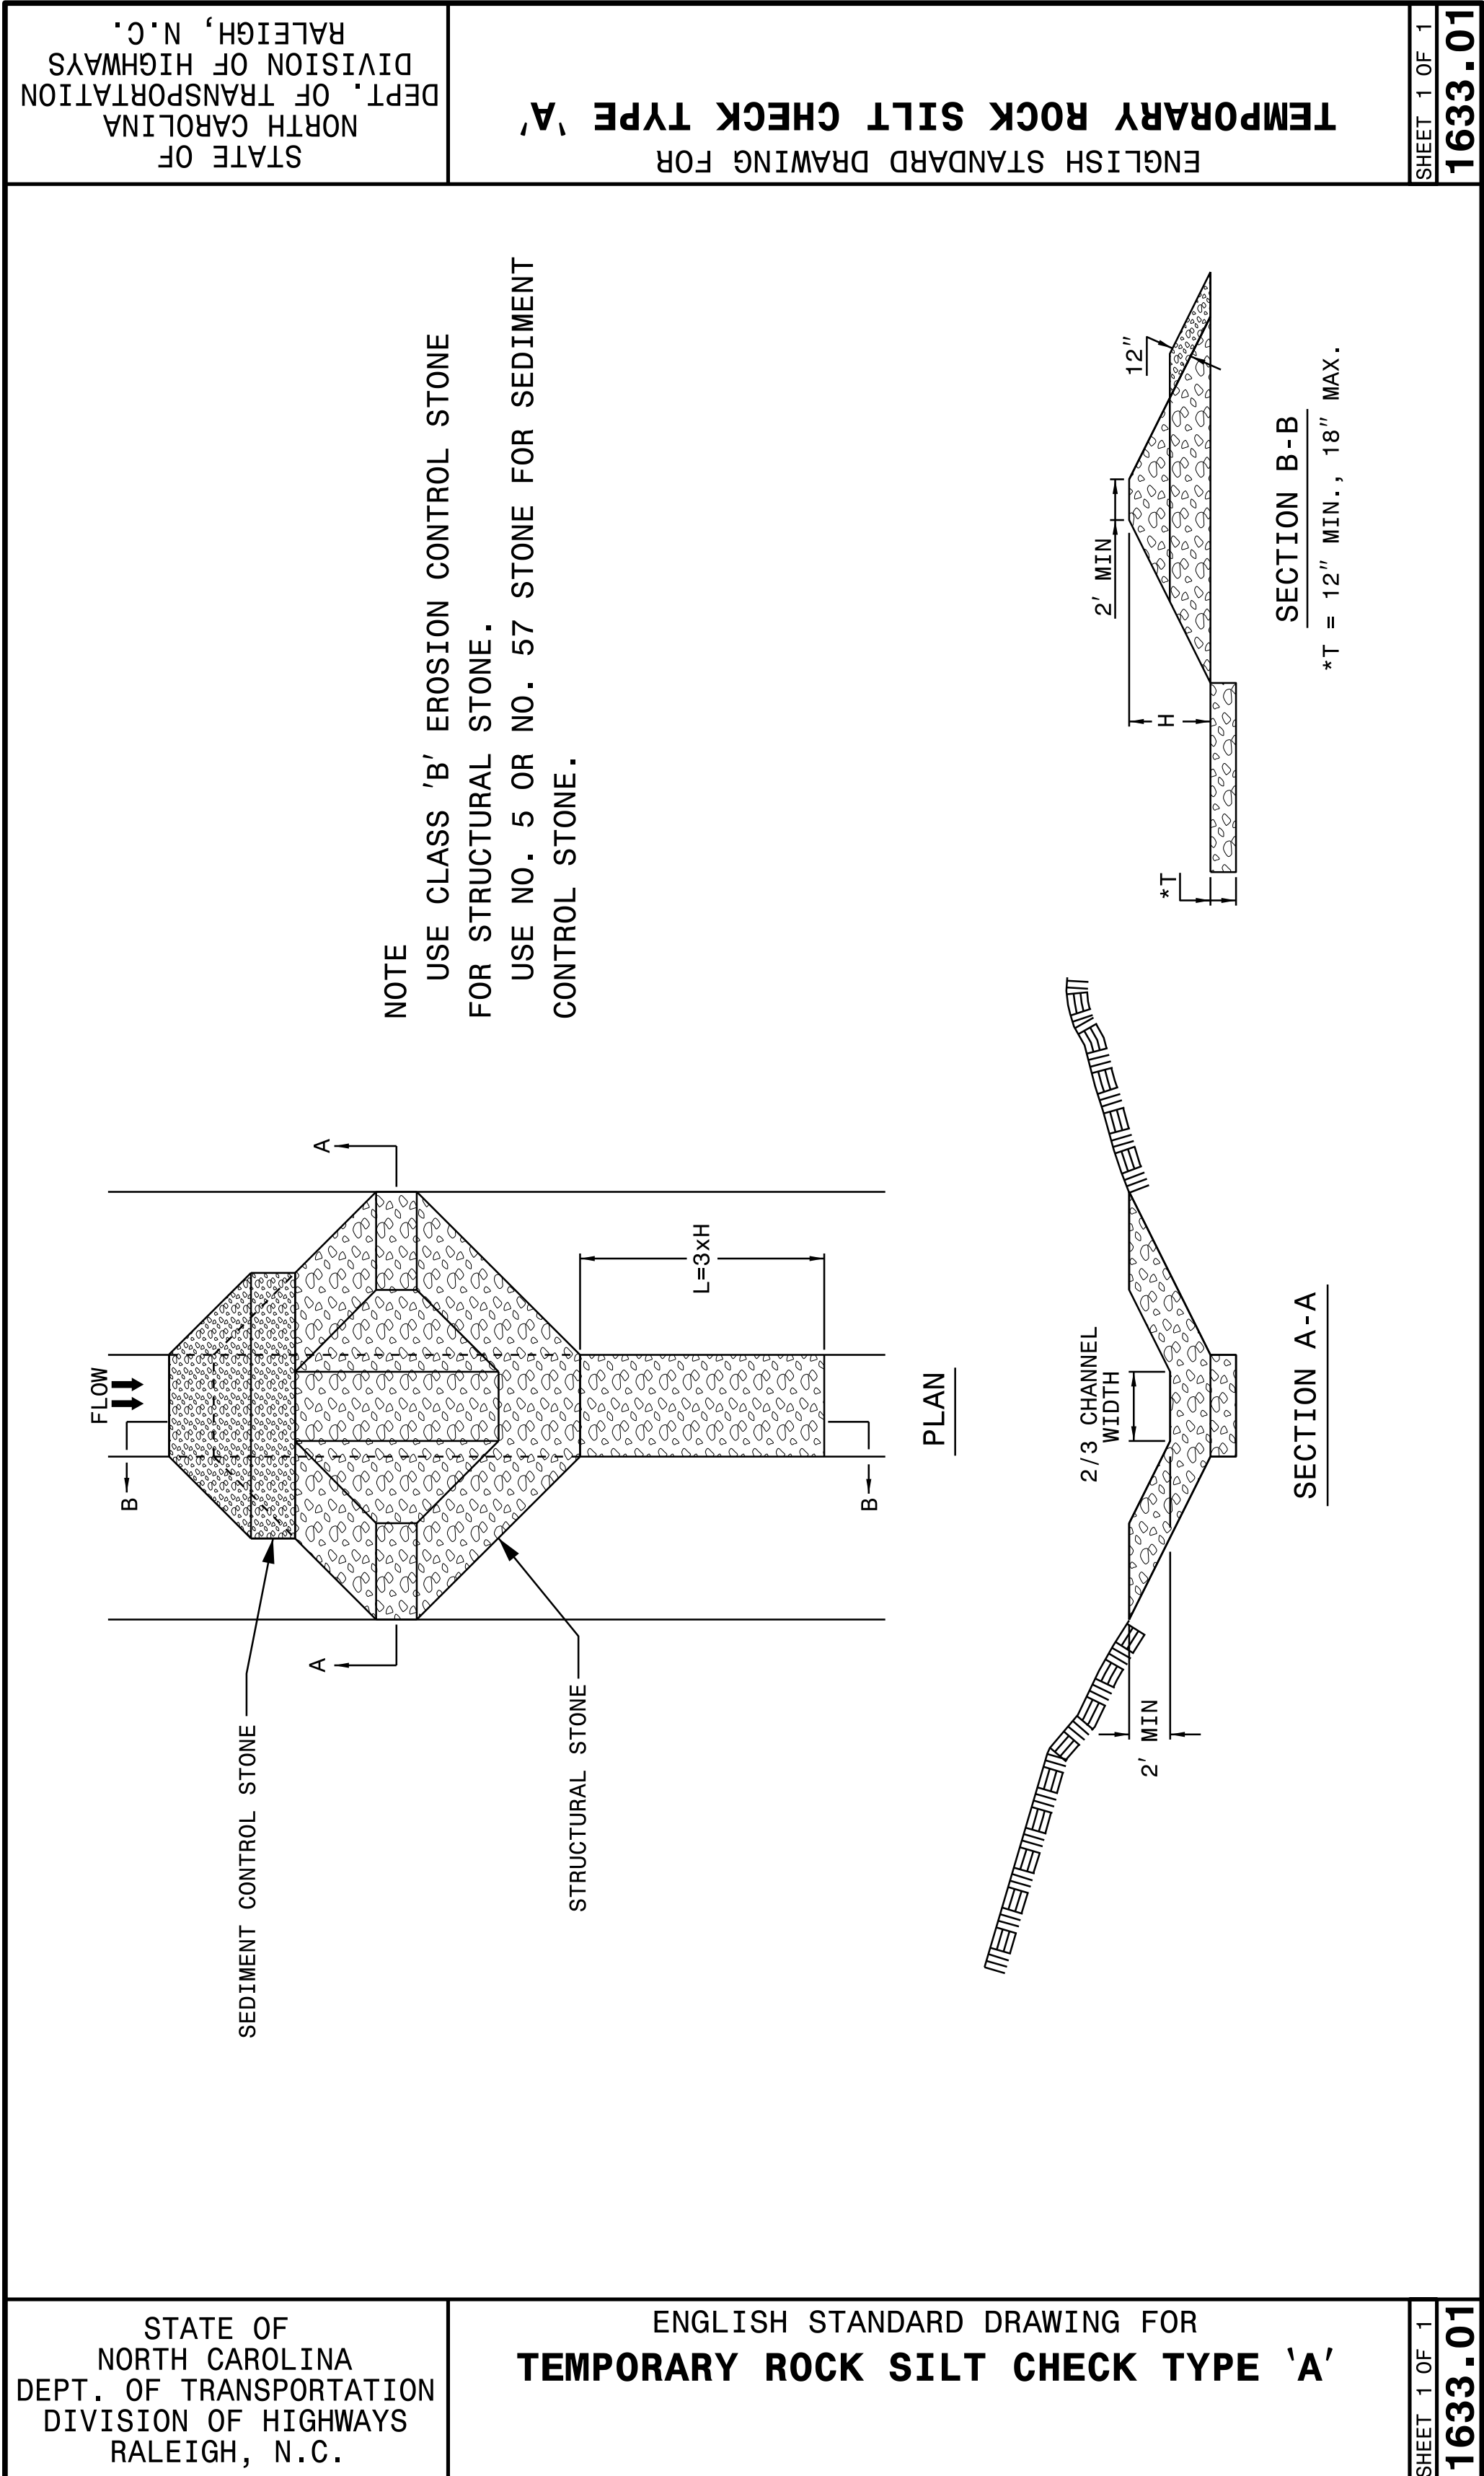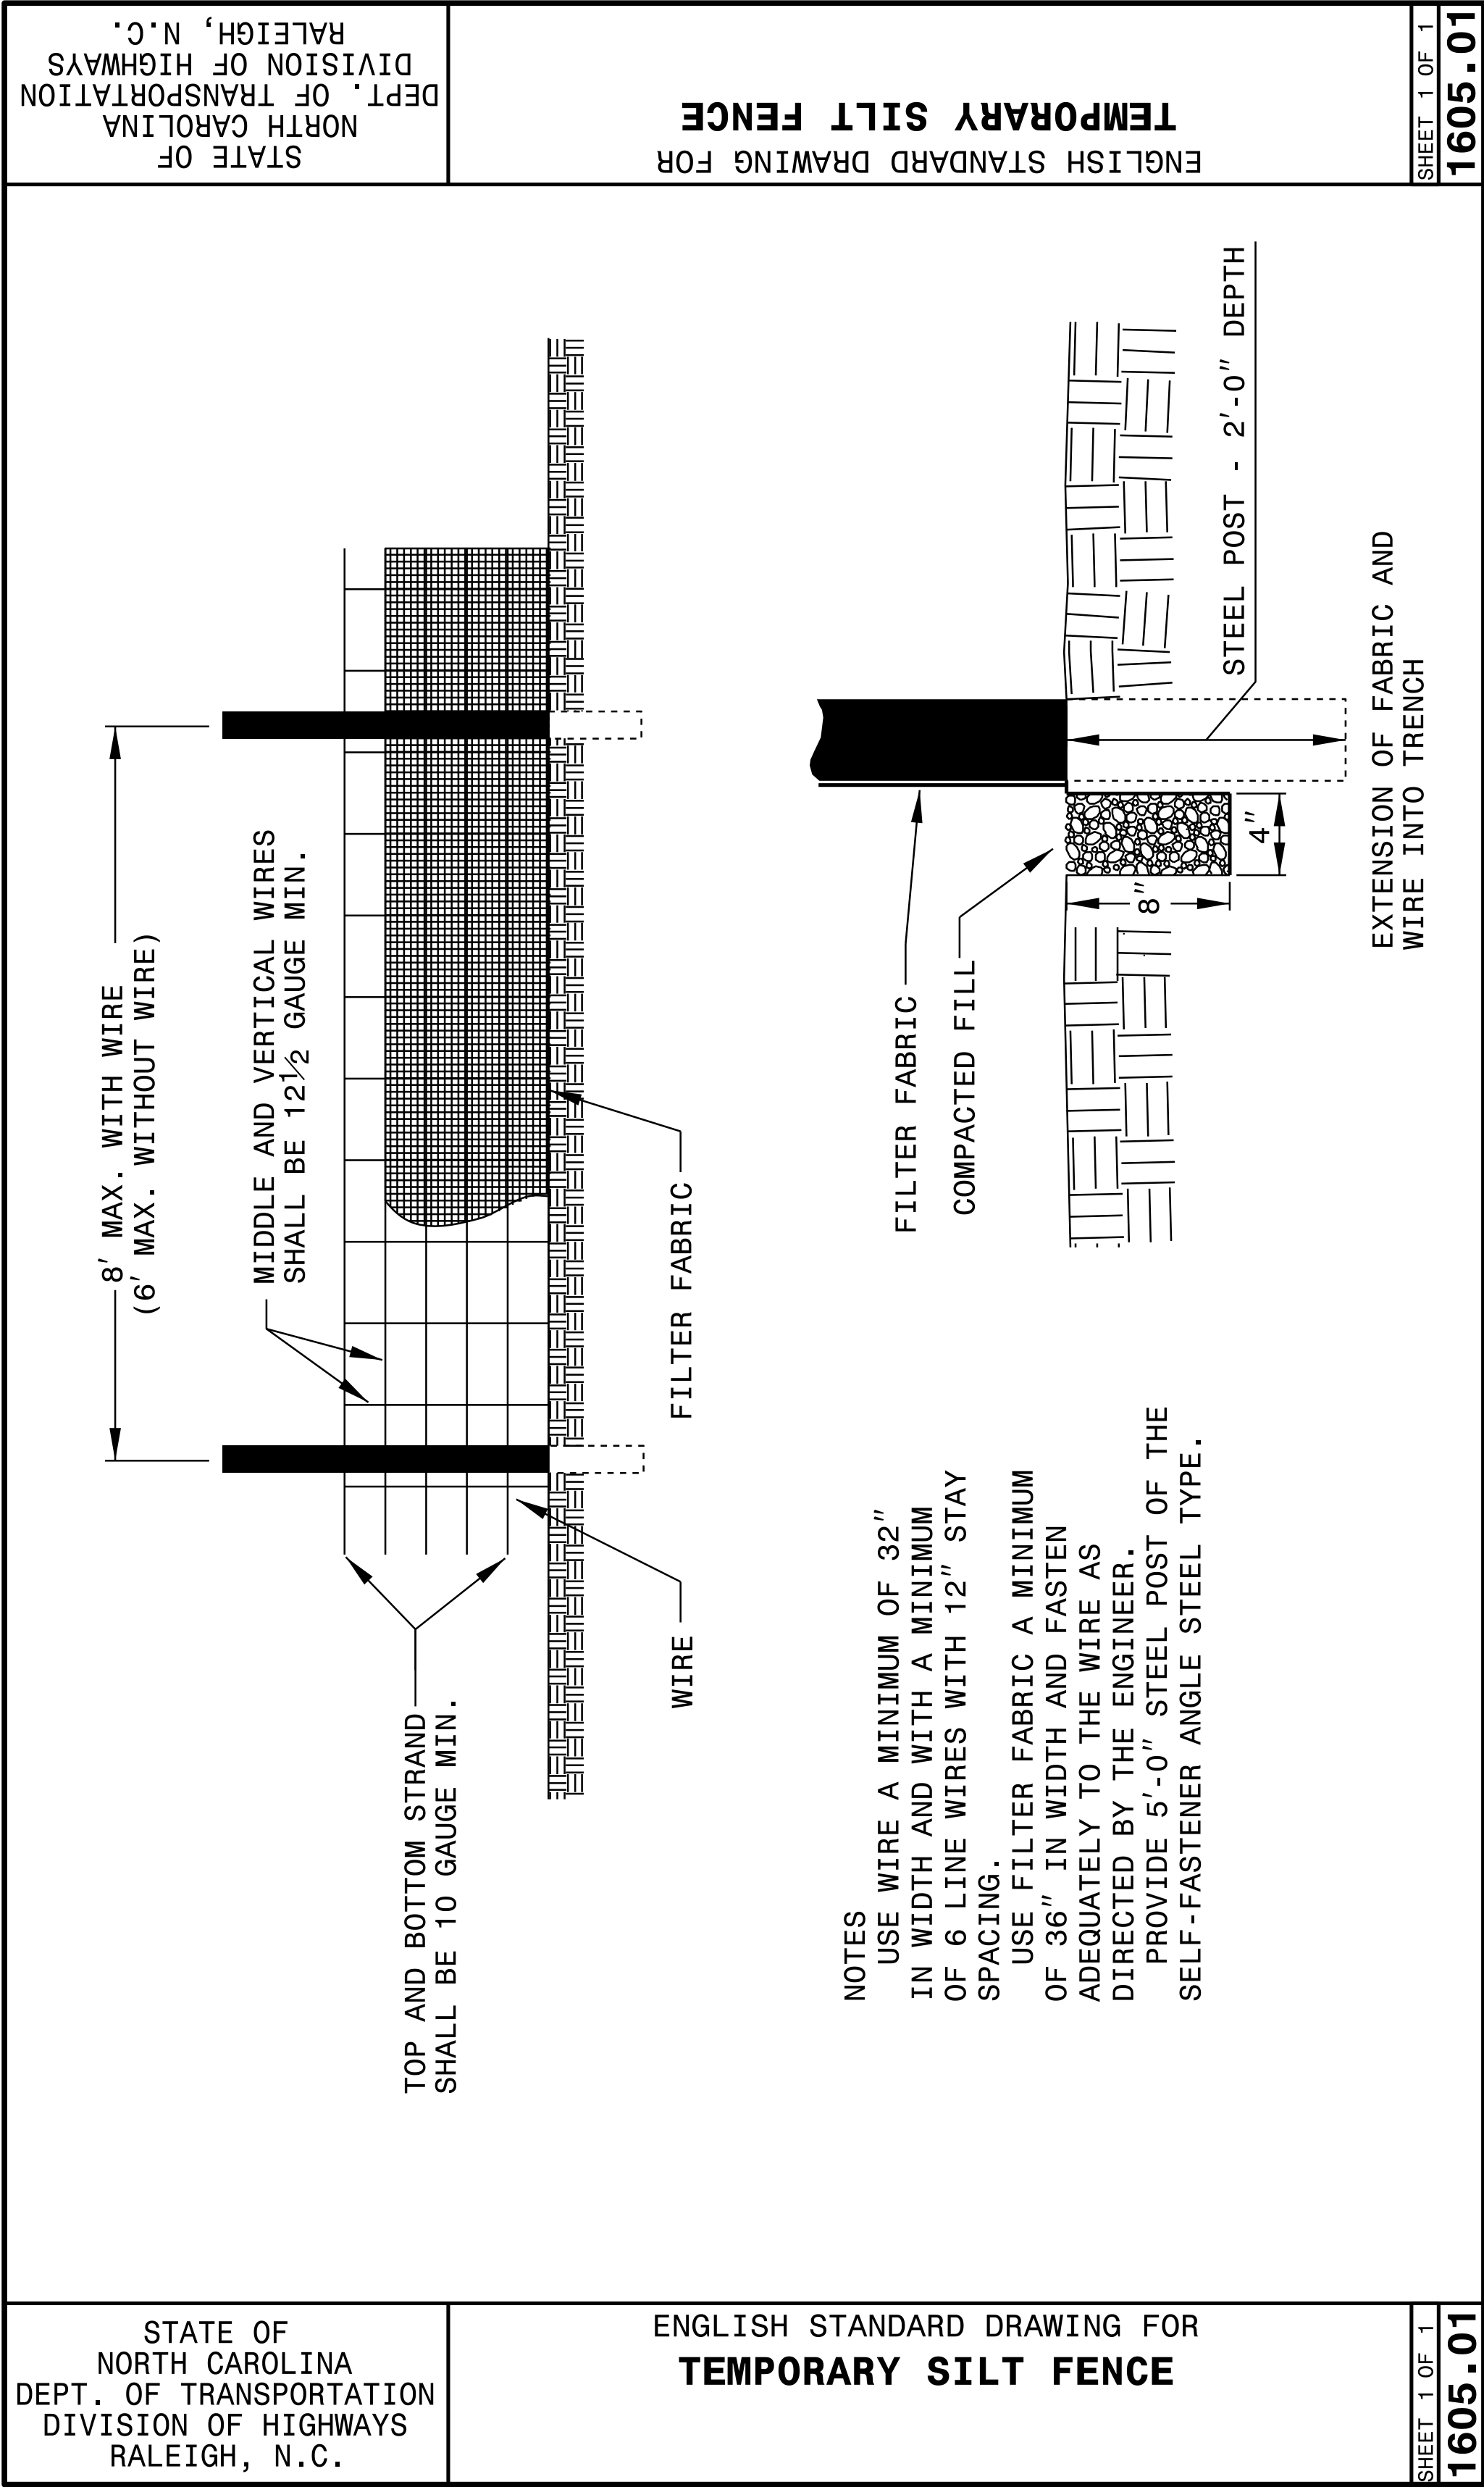

09/08/99

03-JAN-2019 10:12
G:\PROJECTS\PITT\SAFETY\36283.2.9\blkjcksmplis\W560ICX_PSH_UB01.dgn
\$\$\$\$\$USERNAME\$\$\$\$\$

TIP PROJECT: W-5702L

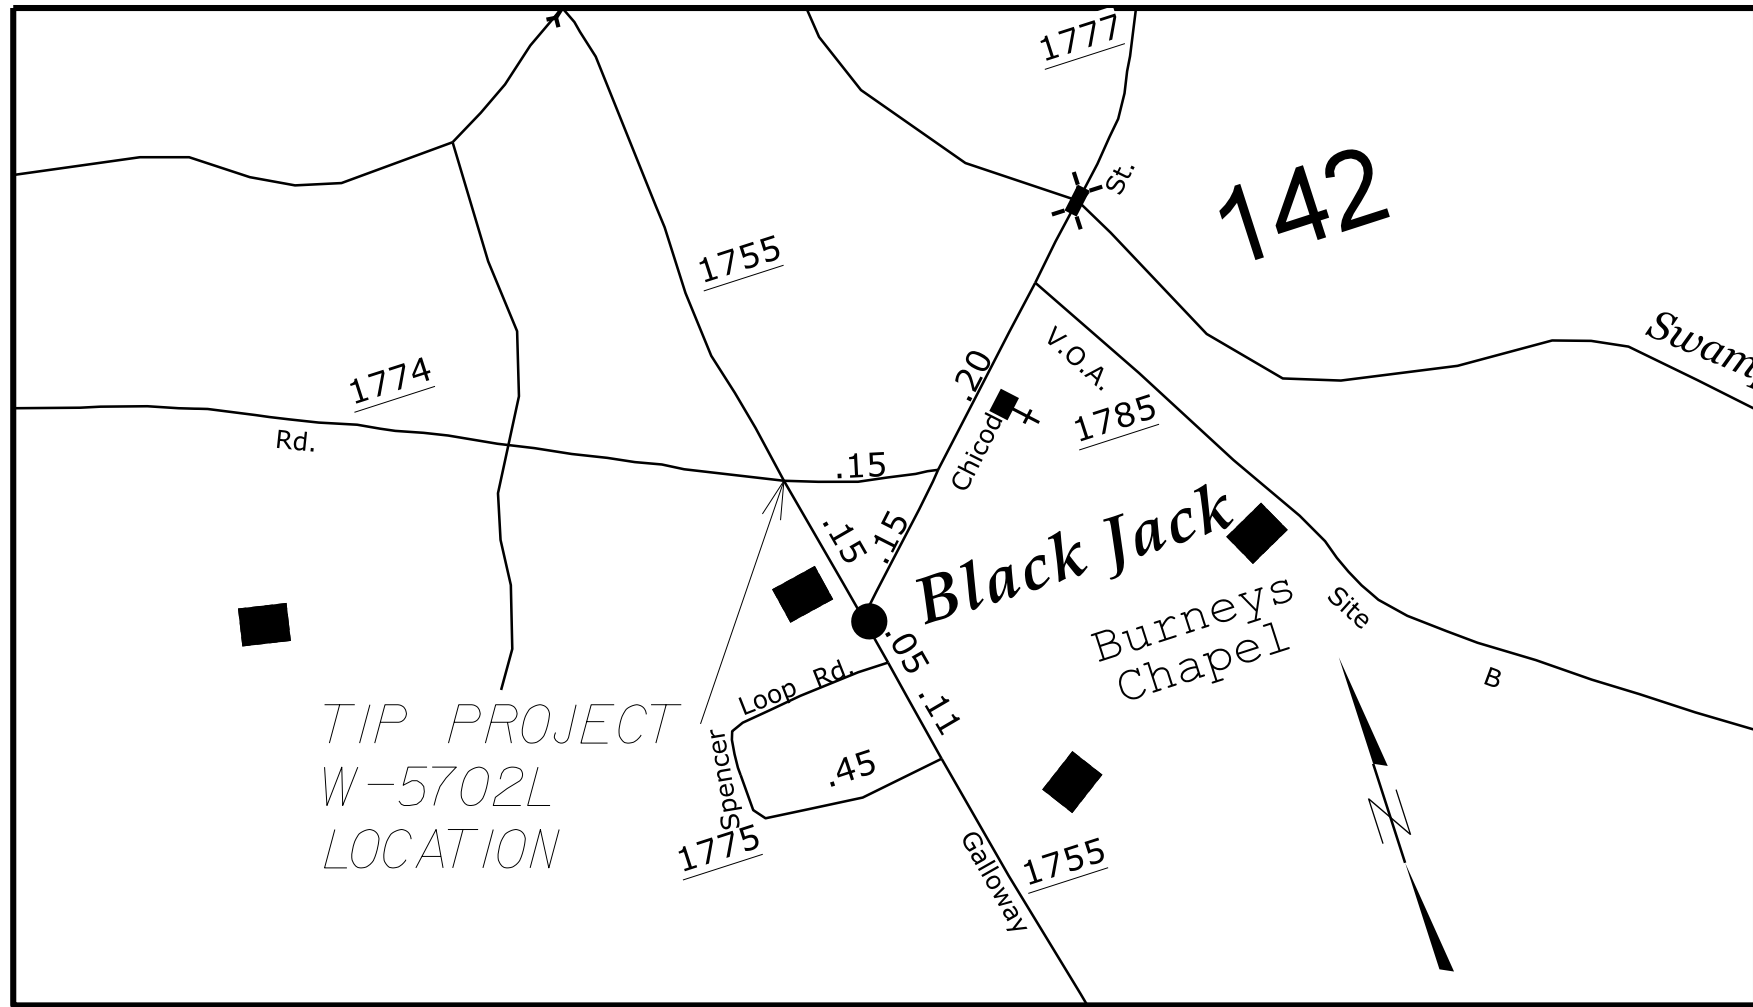


See Sheet 1A For Index of Sheets

STATE OF NORTH CAROLINA
DIVISION OF HIGHWAYS


UTILITIES BY OTHERS PLANS
PITT COUNTY

LOCATION: SR1755 (BLACK JACK-SIMPSON ROAD)
AT SR1774 (MILLS ROAD)

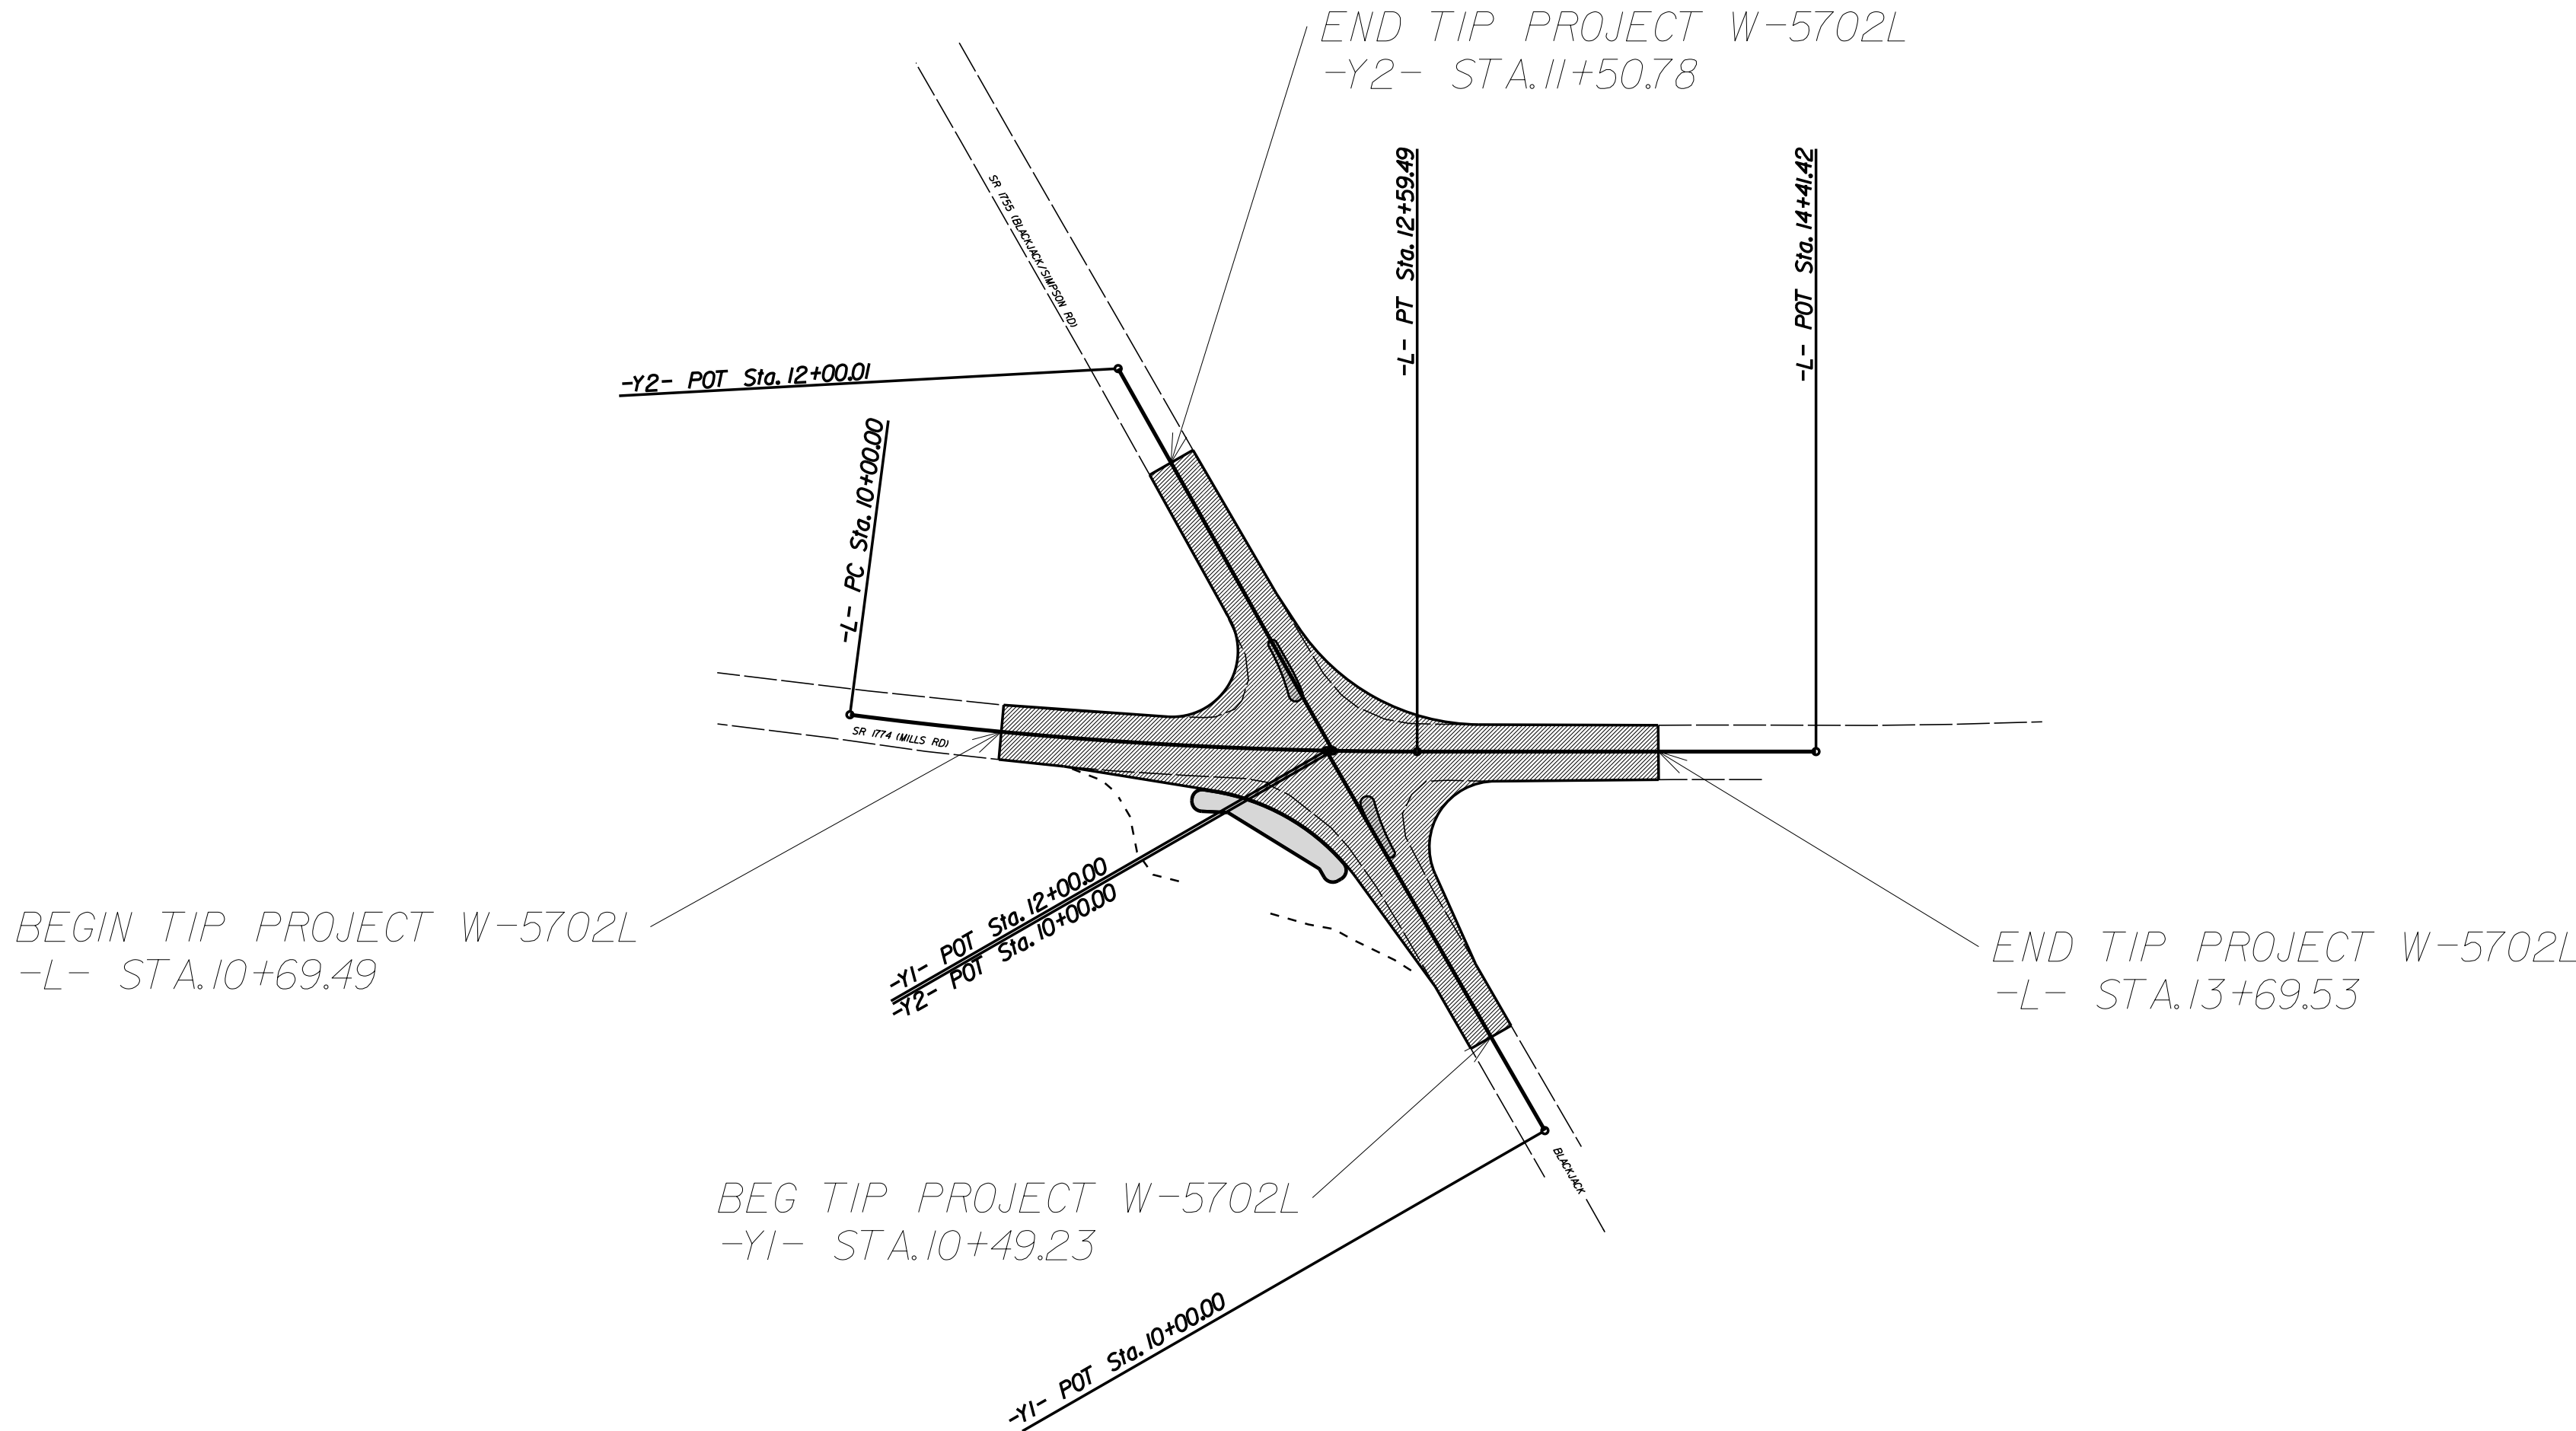

DOCUMENT NOT CONSIDERED FINAL
UNLESS ALL SIGNATURES COMPLETED

GRAPHIC SCALES

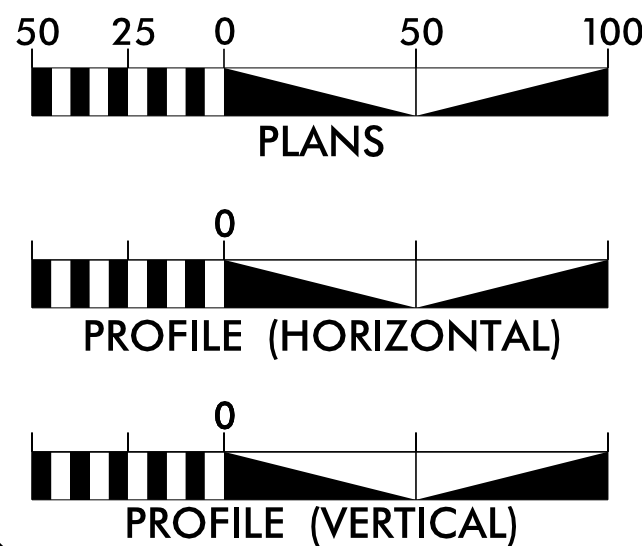


INDEX OF SHEETS

SHEET NO.	DESCRIPTION
UBO-1	TITLE SHEET
UBO-2	UTILITIES BY OTHERS PLAN SHEET

UTILITY OWNERS ON PROJECT

- (1)POWER- GREENVILLE UTILITIES COMMISION
(2)WATER- EASTERN PINES WATER CORPORATION

PREPARED IN THE OFFICE OF:
DIVISION OF HIGHWAYS
1037 WH SMITH BLVD,
GREENVILLE, NC

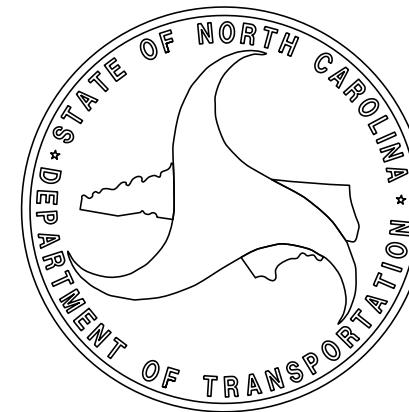

REVISIONS


8/17/99

03-PLAN-UB02.dgn
S:\PROJECTS\UB02\UB02.dgn
S:\PROJECTS\UB02\UB02.dgn

PROJECT REFERENCE NO.	SHEET NO.
W5702L	UB0-2

UTILITIES BY OTHERS

NOTE:
ALL PROPOSED UTILITY WORK
SHOWN ON THIS SHEET WILL
BE DONE BY OTHERS

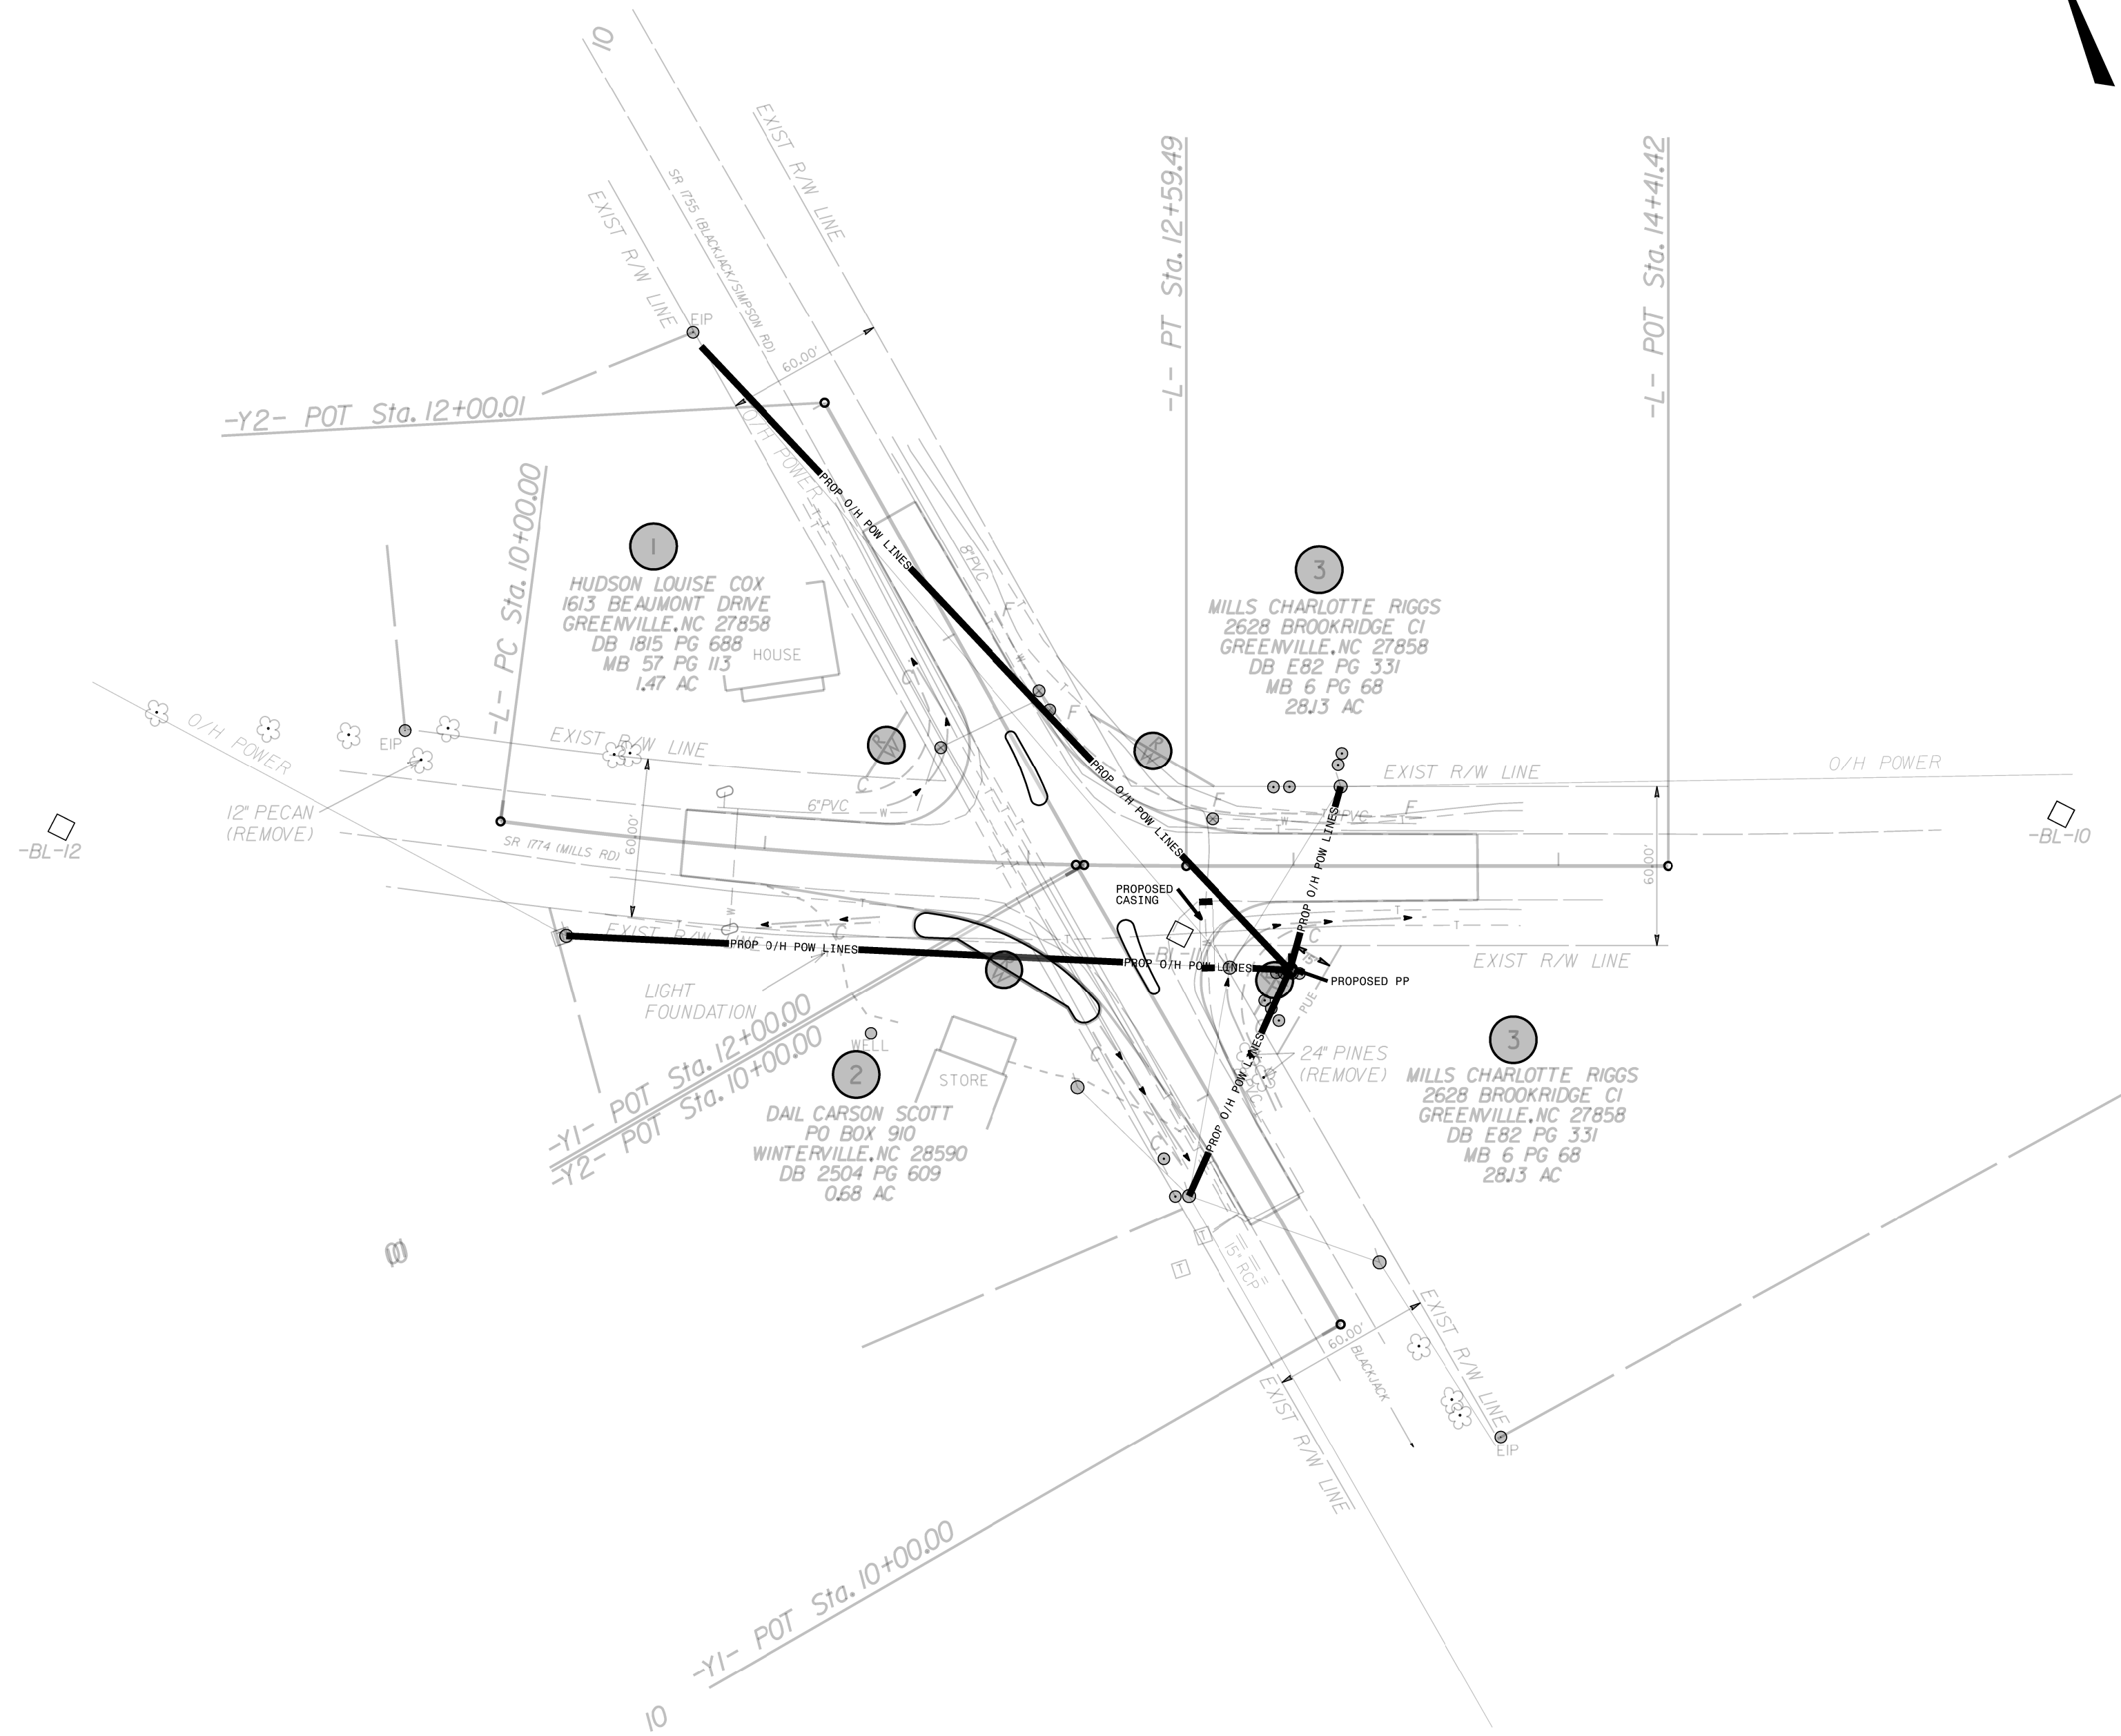

DIVISION OF HIGHWAYS
STATE OF NORTH CAROLINA

CROSS-SECTION SUMMARY

IN CUBIC YARDS

PROJ. REFERENCE NO.	SHEET NO.
W-5702L	X-1A

LOCATION (-L-)	UNCLASSIFIED EXCAVATION	UNDERCUT	EMBANKMENT
10+99.21	0		0
11+45.17	3		2
11+63.09	2		1
11+67.77	0		0
12+87.50	3		12
12+95.37	0		1
13+50.00	0		7

LOCATION (-Y1-)	UNCLASSIFIED EXCAVATION	UNDERCUT	EMBANKMENT
10+81.89	0		0
11+26.49	13		9
11+42.65	6		2
11+51.48	2		0

LOCATION (-Y2-)	UNCLASSIFIED EXCAVATION	UNDERCUT	EMBANKMENT
10+57.76	0		0
10+75.21	0		1
11+00.00	0		3

NOTE: EMBANKMENT COLUMN DOES NOT INCLUDE BACKFILL FOR UNDERCUT.

NOTE:
APPROXIMATE QUANTITIES ONLY. UNCLASSIFIED EXCAVATION, BORROW EXCAVATION, FINE GRADING, CLEARING AND GRUBBING AND REMOVAL OF EXISTING PAVEMENT WILL BE PAID FOR AT THE CONTRACT LUMP SUM PRICE FOR "GRADING."

