

**This electronic collection of documents is provided
for the convenience of the user
and is Not a Certified Document –**

**The documents contained herein were originally issued
and sealed by the individuals whose names and license
numbers appear on each page, on the dates appearing
with their signature on that page.**

**This file or an individual page
shall not be considered a certified document.**




09/08/2019

TIP PROJECT: 17BP.4.R.94

CONTRACT: DD00281

29-MAY-2019 13:35
970091_Rdy_tsh.dgn
faith.jahnke

See Sheet 1A For Index of Sheets
See Sheet 1B For Conventional Symbols
See Sheet 1C-1 For Survey Control Sheet

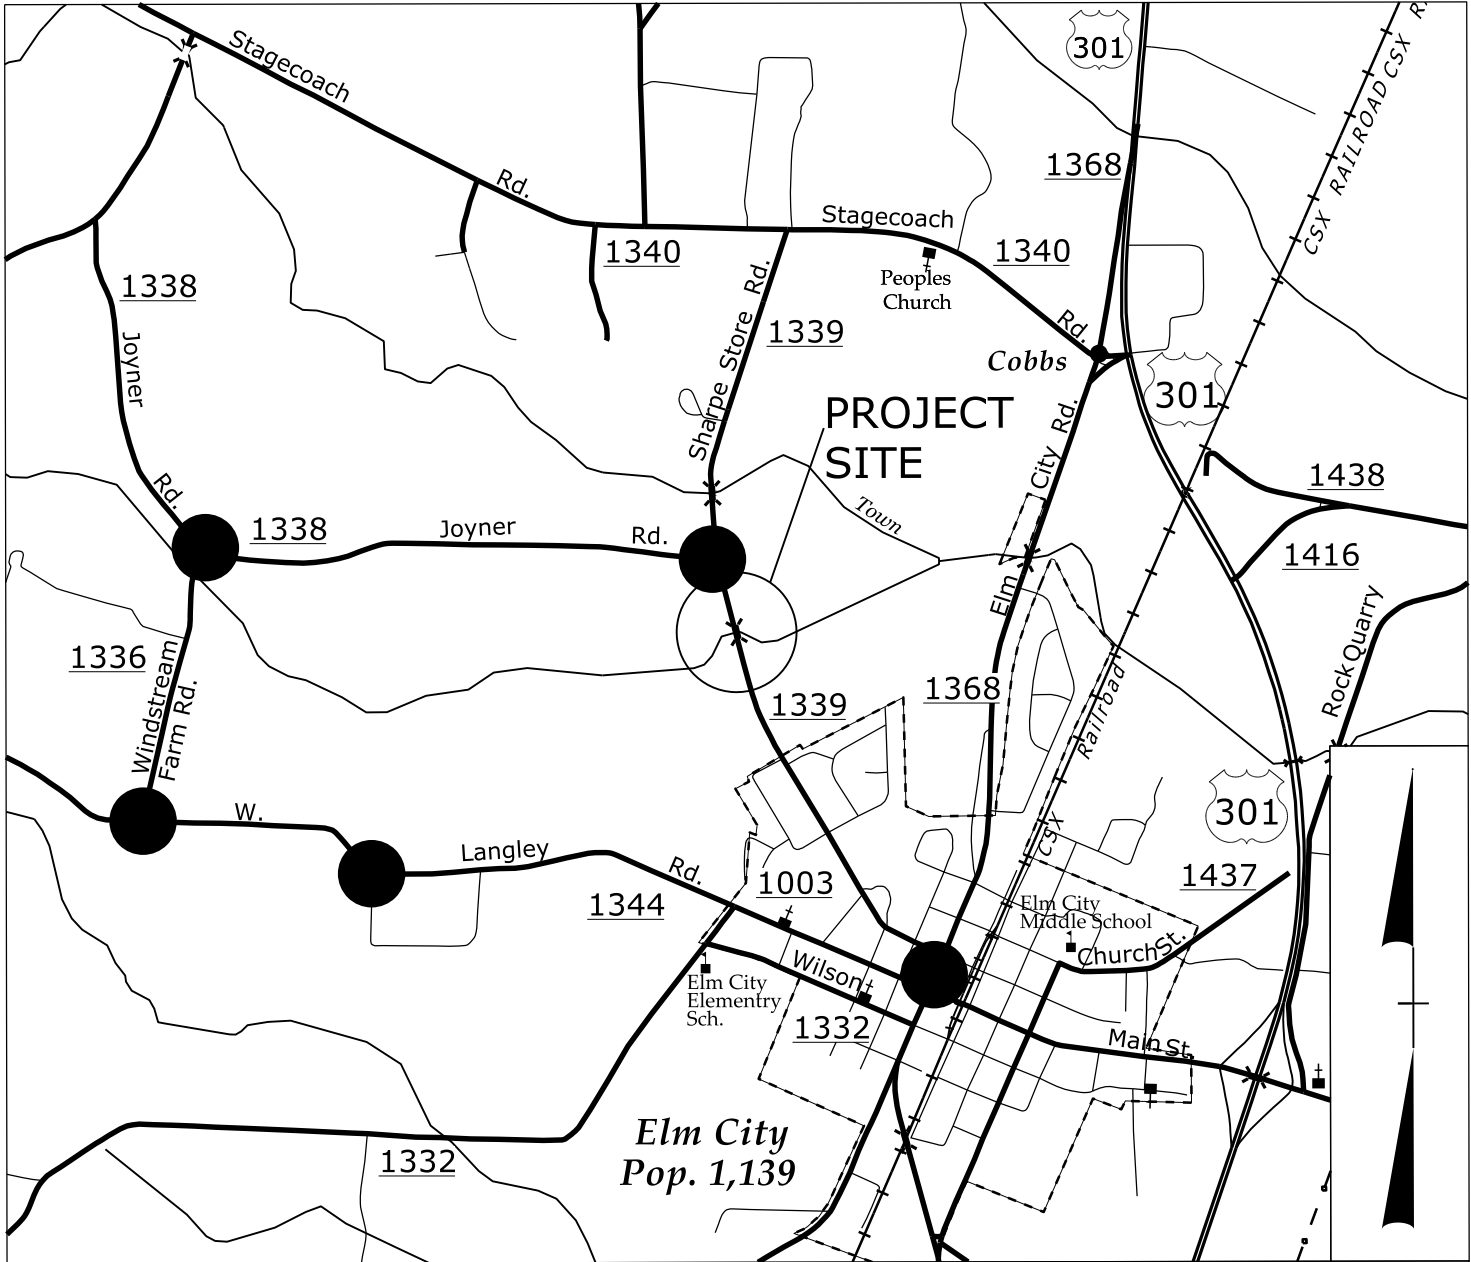

VICINITY MAP

● DETOUR ROUTE



STATE OF NORTH CAROLINA
DIVISION OF HIGHWAYS

WILSON COUNTY

LOCATION: BRIDGE 970091 ON SHARPE STORE RD. (SR 1339)
OVER TOWN CREEK

TYPE OF WORK: GRADING, DRAINAGE, PAVING, AND CULVERT

STATE	STATE PROJECT REFERENCE NO.	SHEET NO.	TOTAL SHEETS
N.C.	17BP.4.R.94	1	
STATE PROJ. NO.	F. A. PROJ. NO.	DESCRIPTION	
17BP.4.R.94	NA	PE	
17BP.4.R.94	NA	ROW & UTILITIES	
17BP.4.R.94	NA	CONST	

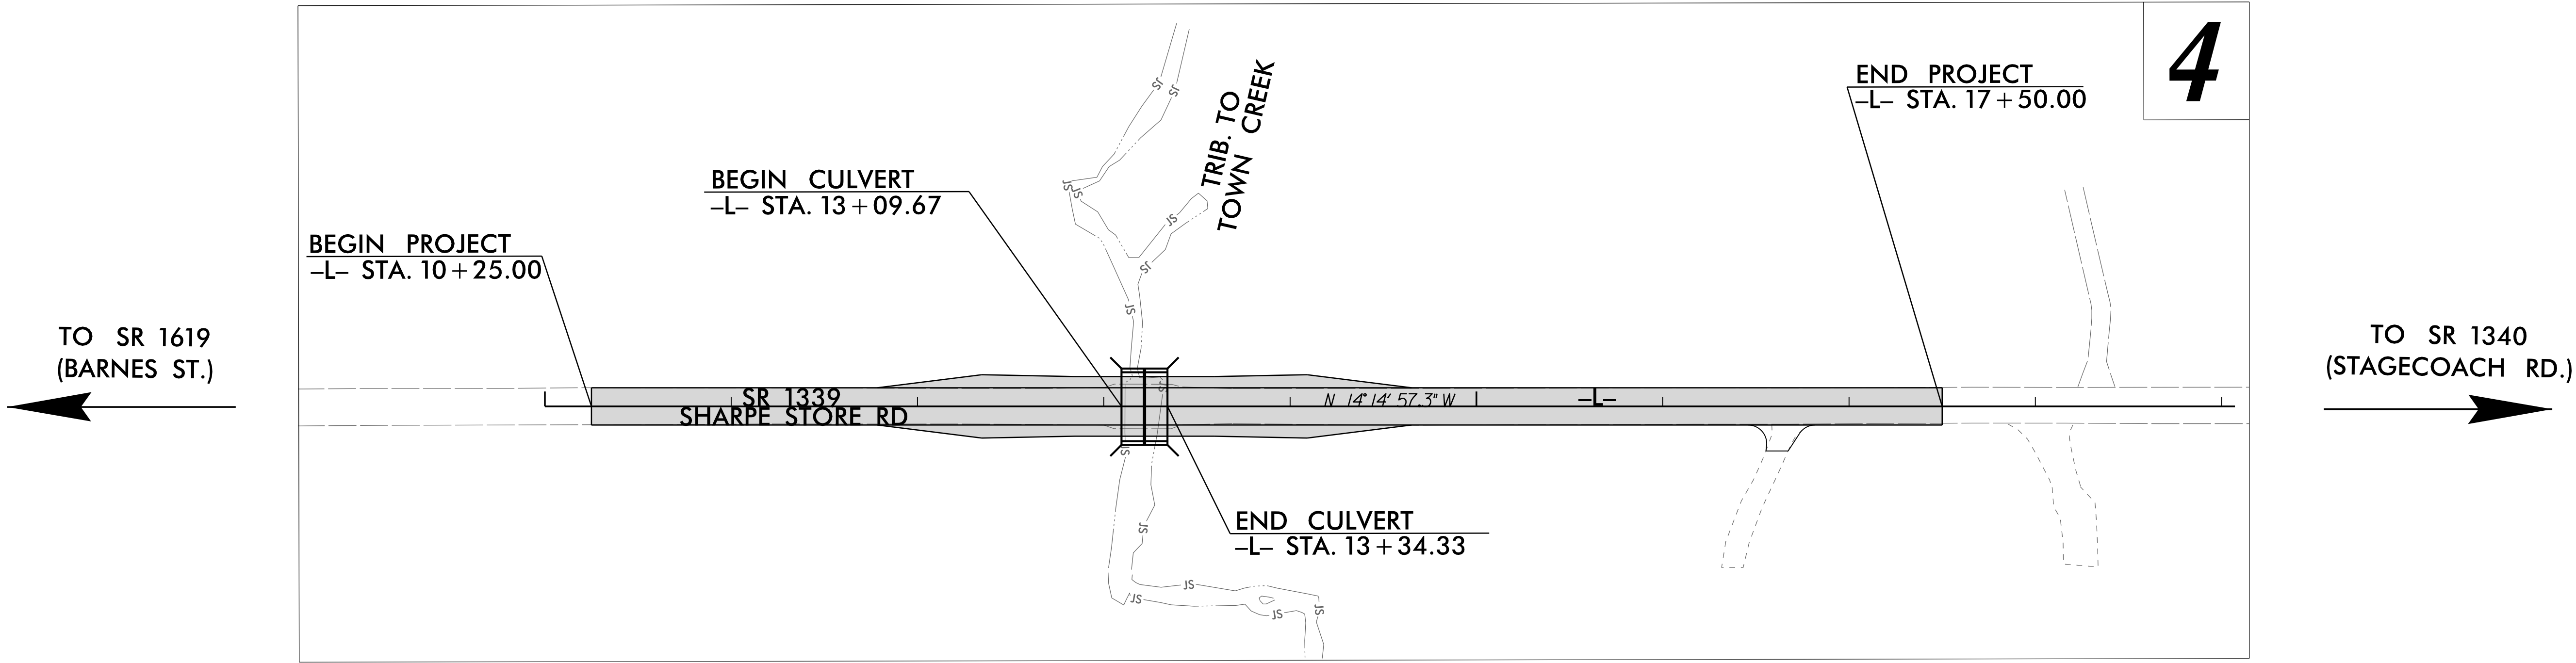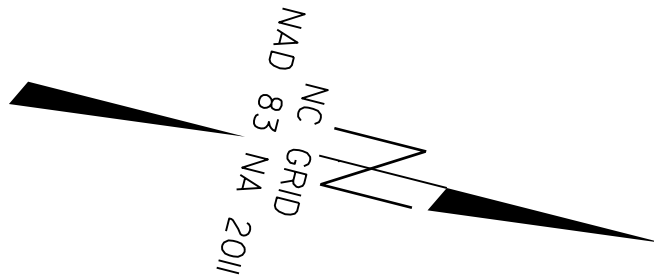

DOCUMENT NOT CONSIDERED FINAL
UNLESS ALL SIGNATURES COMPLETED

GRAPHIC SCALES



PLANS



PROFILE (HORIZONTAL)



PROFILE (VERTICAL)

DESIGN DATA

ADT 2015 = 450

ADT 2025 = 840

T = 6 % *

V = 55 MPH

* TTST = 3% DUAL 3%

FUNC CLASS =

LOCAL RURAL

SUB-REGIONAL TIER

PROJECT LENGTH

LENGTH ROADWAY PROJECT = 0.132 MILES


LENGTH STRUCTURES PROJECT = 0.005 MILES

TOTAL LENGTH PROJECT = 0.137 MILES

NCDOT CONTACT:

CHAD COGGINS

DIVISION 4 CONTACT

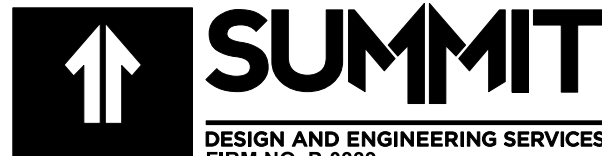

Prepared in the Office of:

504 Meadowland Drive
Hillsborough, NC 27278-8551
Voice: (919) 732-3883
Fax: (919) 732-6776
www.summit-engineer.com

2018 STANDARD SPECIFICATIONS

RIGHT OF WAY DATE:
NOVEMBER 6, 2018

LETTING DATE:
SEPTEMBER 24, 2019

BRANDON W. JOHNSON, PE
PROJECT ENGINEER


FAITH E. JAHNKE, PE
PROJECT DESIGN ENGINEER

HYDRAULICS ENGINEER

8/5/2019

DocuSigned by:

SIGNATURE:

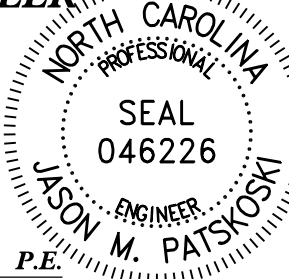


ROADWAY DESIGN
ENGINEER

8/5/2019






DocuSigned by:

SIGNATURE:

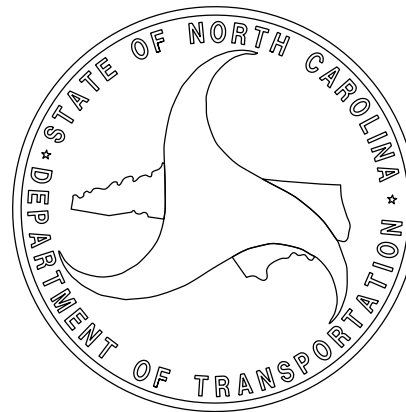


STATE OF NORTH CAROLINA, DIVISION OF HIGHWAYS
CONVENTIONAL PLAN SHEET SYMBOLS


BOUNDARIES AND PROPERTY:

     State Line	
County Line	
Township Line	
City Line	
Reservation Line	
Property Line	
Existing Iron Pin	
Computed Property Corner	
Property Monument	
Parcel/Sequence Number	
Existing Fence Line	
Proposed Woven Wire Fence	
Proposed Chain Link Fence	
Proposed Barbed Wire Fence	
Existing Wetland Boundary	
Proposed Wetland Boundary	
Existing Endangered Animal Boundary	
Existing Endangered Plant Boundary	
Existing Historic Property Boundary	
Known Contamination Area: Soil	
Potential Contamination Area: Soil	
Known Contamination Area: Water	
Potential Contamination Area: Water	
Contaminated Site: Known or Potential	


BUILDINGS AND OTHER CULTURE:

 Gas Pump Vent or U/G Tank Cap	
Sign	
Well	
Small Mine	
Foundation	
Area Outline	
Cemetery	
Building	
School	
Church	
Dam	


HYDROLOGY:

 Stream or Body of Water	
Hydro, Pool or Reservoir	
Jurisdictional Stream	
Buffer Zone 1	
Buffer Zone 2	
Flow Arrow	
Disappearing Stream	
Spring	
Wetland	
Proposed Lateral, Tail, Head Ditch	
False Sump	

RAILROADS:

 Standard Gauge	
RR Signal Milepost	
Switch	
RR Abandoned	
RR Dismantled	

RIGHT OF WAY & PROJECT CONTROL:

 Secondary Horiz and Vert Control Point	
Primary Horiz Control Point	
Primary Horiz and Vert Control Point	
Exist Permanent Easment Pin and Cap	
New Permanent Easement Pin and Cap	
Vertical Benchmark	
Existing Right of Way Marker	
Existing Right of Way Line	
New Right of Way Line	
New Right of Way Line with Pin and Cap	
New Right of Way Line with Concrete or Granite R/W Marker	
New Control of Access Line with Concrete C/A Marker	
Existing Control of Access	
New Control of Access	
Existing Easement Line	
New Temporary Construction Easement	
New Temporary Drainage Easement	
New Permanent Drainage Easement	
New Permanent Drainage / Utility Easement	
New Permanent Utility Easement	
New Temporary Utility Easement	
New Aerial Utility Easement	

ROADS AND RELATED FEATURES:


Existing Edge of Pavement	
Existing Curb	
Proposed Slope Stakes Cut	
Proposed Slope Stakes Fill	
Proposed Curb Ramp	
Existing Metal Guardrail	
Proposed Guardrail	
Existing Cable Guiderail	
Proposed Cable Guiderail	
Equality Symbol	
Pavement Removal	

VEGETATION:

Single Tree	
Single Shrub	

Note: Not to Scale

*S.U.E. = Subsurface Utility Engineering

 Hedge	
Woods Line	
Orchard	
Vineyard	



EXISTING STRUCTURES:

MAJOR:	
Bridge, Tunnel or Box Culvert	
Bridge Wing Wall, Head Wall and End Wall	
MINOR:	
Head and End Wall	
Pipe Culvert	
Footbridge	
Drainage Box: Catch Basin, DI or JB	
Paved Ditch Gutter	
Storm Sewer Manhole	
Storm Sewer	




UTILITIES:

POWER:	
Existing Power Pole	
Proposed Power Pole	
Existing Joint Use Pole	
Proposed Joint Use Pole	
Power Manhole	
Power Line Tower	
Power Transformer	
U/G Power Cable Hand Hole	
H-Frame Pole	
U/G Power Line LOS B (S.U.E.*)	
U/G Power Line LOS C (S.U.E.*)	
U/G Power Line LOS D (S.U.E.*)	





TELEPHONE:

  Existing Telephone Pole	
Proposed Telephone Pole	
Telephone Manhole	
Telephone Pedestal	
Telephone Cell Tower	
U/G Telephone Cable Hand Hole	
U/G Telephone Cable LOS B (S.U.E.*)	
U/G Telephone Cable LOS C (S.U.E.*)	
U/G Telephone Cable LOS D (S.U.E.*)	
U/G Telephone Conduit LOS B (S.U.E.*)	
U/G Telephone Conduit LOS C (S.U.E.*)	
U/G Telephone Conduit LOS D (S.U.E.*)	
U/G Fiber Optics Cable LOS B (S.U.E.*)	
U/G Fiber Optics Cable LOS C (S.U.E.*)	
U/G Fiber Optics Cable LOS D (S.U.E.*)	


WATER:

   Water Manhole	
Water Meter	
Water Valve	
Water Hydrant	
U/G Water Line LOS B (S.U.E.*)	
U/G Water Line LOS C (S.U.E.*)	
U/G Water Line LOS D (S.U.E.*)	
Above Ground Water Line	


TV:

    TV Pedestal	
TV Tower	
U/G TV Cable Hand Hole	
U/G TV Cable LOS B (S.U.E.*)	
U/G TV Cable LOS C (S.U.E.*)	
U/G TV Cable LOS D (S.U.E.*)	
U/G Fiber Optic Cable LOS B (S.U.E.*)	
U/G Fiber Optic Cable LOS C (S.U.E.*)	
U/G Fiber Optic Cable LOS D (S.U.E.*)	

GAS:

 Gas Valve	
Gas Meter	
U/G Gas Line LOS B (S.U.E.*)	
U/G Gas Line LOS C (S.U.E.*)	
U/G Gas Line LOS D (S.U.E.*)	
Above Ground Gas Line	

SANITARY SEWER:

 Sanitary Sewer Manhole	
Sanitary Sewer Cleanout	
U/G Sanitary Sewer Line	
Above Ground Sanitary Sewer	
SS Forced Main Line LOS B (S.U.E.*)	
SS Forced Main Line LOS C (S.U.E.*)	
SS Forced Main Line LOS D (S.U.E.*)	


MISCELLANEOUS:

Utility Pole	
Utility Pole with Base	
Utility Located Object	
Utility Traffic Signal Box	
Utility Unknown U/G Line LOS B (S.U.E.*)	
U/G Tank; Water, Gas, Oil	
Underground Storage Tank, Approx. Loc.	
A/G Tank; Water, Gas, Oil	
Geoenvironmental Boring	
U/G Test Hole LOS A (S.U.E.*)	
Abandoned According to Utility Records	
End of Information	


6/2/99

SURVEY CONTROL SHEET 97-0091
W/EXISTING CENTERLINE ALIGNMENTS PRIOR TO CONSTRUCTION

PROJECT REFERENCE NO.	SHEET NO.
17BP.4.R.94	1C-1
Location and Surveys	
PROJECT SURVEYOR	

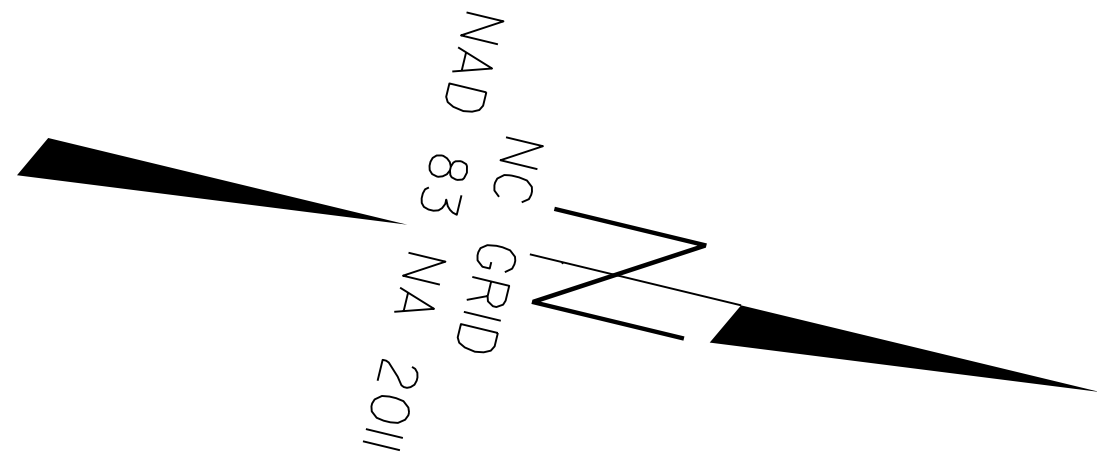

970091-1
N:754894.282
E:2334170.567
ELEV.=130.547'

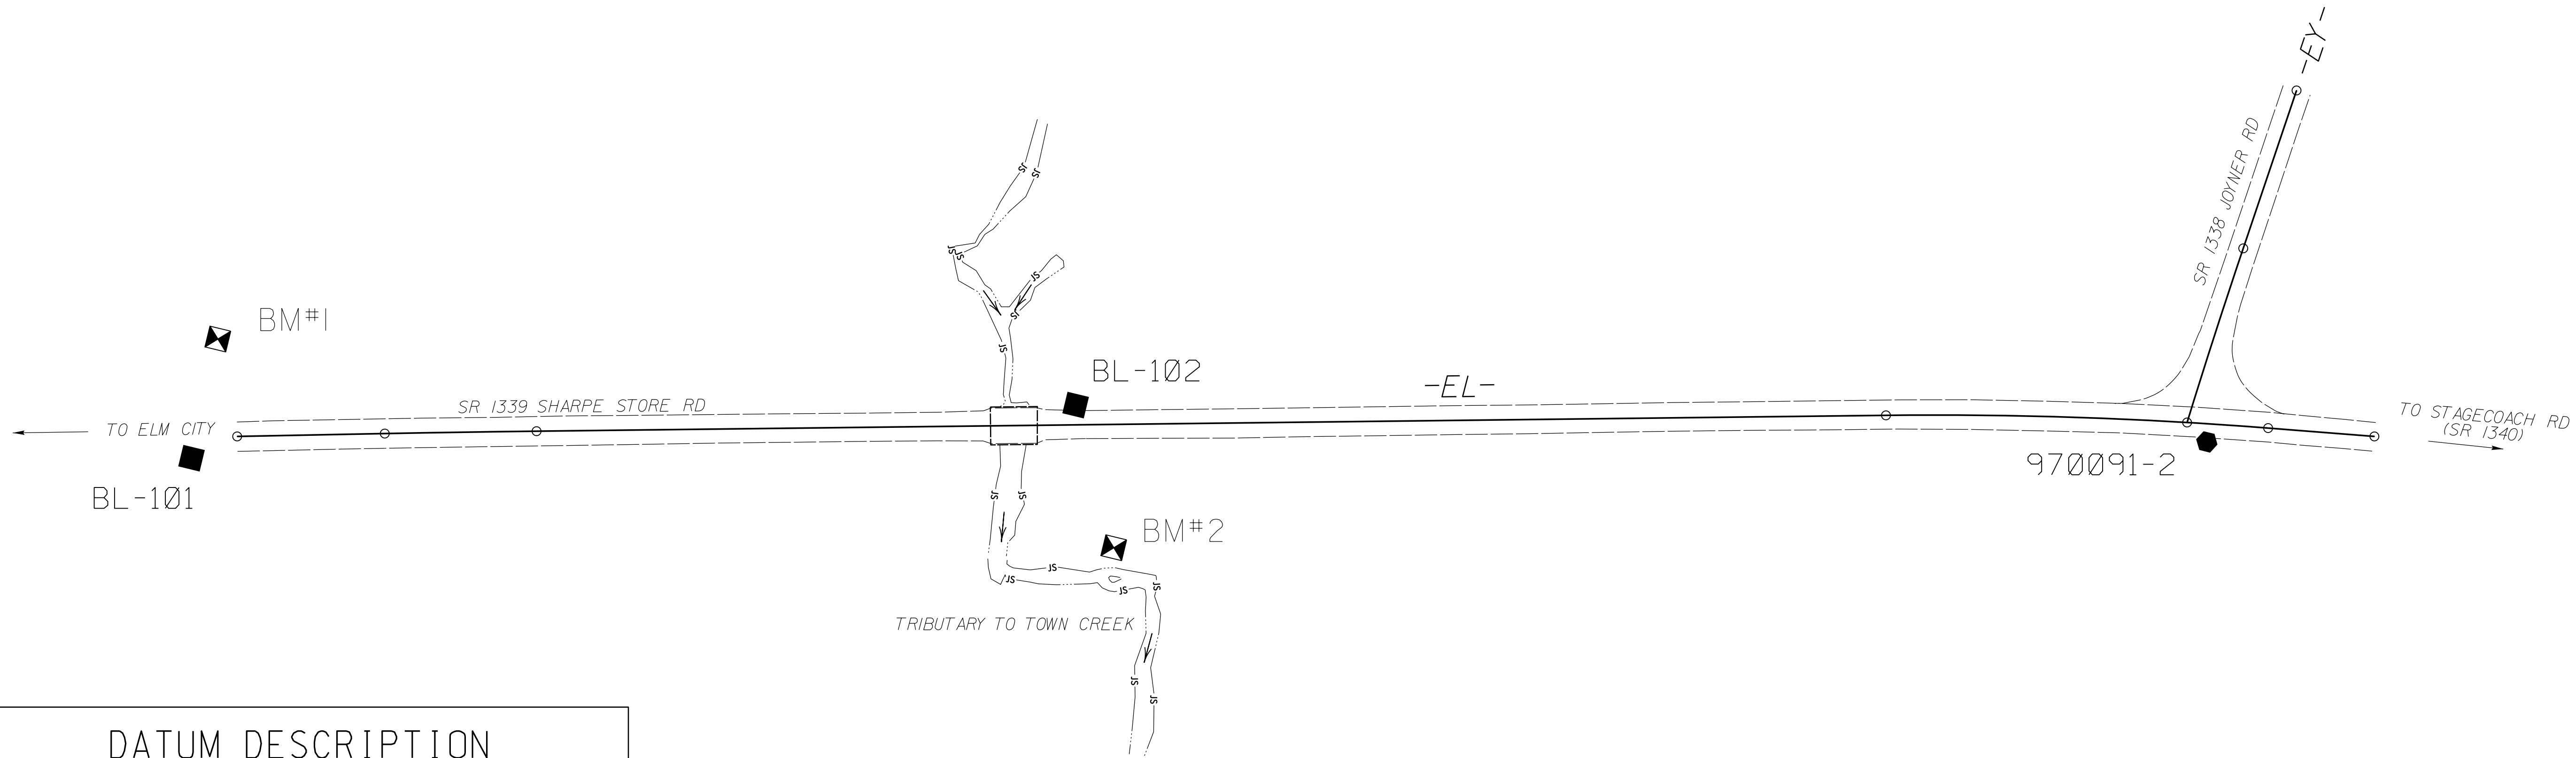

DATUM DESCRIPTION

THE LOCALIZED COORDINATE SYSTEM DEVELOPED FOR THIS PROJECT IS BASED ON THE STATE PLANE COORDINATES ESTABLISHED BY NCGS FOR MONUMENT "97-0091-2"

WITH NAD 83/NA 2011 STATE PLANE GRID COORDINATES OF
NORTHING: 754876.201(±) EASTING: 2334840.621(±)
ELEVATION: 129.78(±)

THE AVERAGE COMBINED GRID FACTOR USED ON THIS PROJECT (GROUND TO GRID) IS: 0.999920725

THE N.C. LAMBERT GRID BEARING AND LOCALIZED HORIZONTAL GROUND DISTANCE FROM "97-0091-2" TO -L- STATION IS

ALL LINEAR DIMENSIONS ARE LOCALIZED HORIZONTAL DISTANCES
VERTICAL DATUM USED IS NAVD 88

NOTES:

- IF FURTHER INFORMATION REGARDING PROJECT CONTROL IS NEEDED, PLEASE CONTACT THE LOCATION AND SURVEYS UNIT.
- PROJECT CONTROL WAS ESTABLISHED USING GNSS, THE GLOBAL NAVIGATION SATELLITE SYSTEM.

NOTE: DRAWING NOT TO SCALE

29-MAY-2019 13:35
970091-1s.tcdgn
tcdgn

—

6/2/99

SURVEY CONTROL SHEET 97-0091
W/EXISTING CENTERLINE ALIGNMENTS PRIOR TO CONSTRUCTION

PROJECT REFERENCE NO.	SHEET NO.
17BP.A.R.94	1C-2
Location and Surveys	
PROJECT SURVEYOR	

BASELINE DATA

BL	POINT	DESC.	NORTH	EAST	ELEVATION
101		BL - 101	753561.8860	2335169.2650	125.58
102		BL - 102	754131.2060	2334995.0440	119.84
2		970091-2	754876.2010	2334840.6210	129.78

BENCHMARK DATA

BM1 ELEVATION = 127.55
N 753560 E 2335087
TIE SPIKE IN 12" MAPLE

BM2 ELEVATION = 118.84
N 754179 E 2335082
TIE SPIKE IN 12" MAPLE

ALIGNMENT DATA


EL POINT	N	E	BEARING	DIST	DELTA	D	L	T	R
POT	753588.332	2335147.846							
LINE			N 14°41'22.2" W	99.24					
PC	753684.330	2335122.680							
CURVE			N 14°28'09.7" W	102.05	00°26'24.9"(RT)	00°25'53.1"	102.05	51.02	13280.81
PT	753783.139	2335097.183							
LINE			N 14°14'57.3" W	907.13					
PC	754662.359	2334873.902							
CURVE			N 11°40'07.8" W	257.04	05°09'38.9"(RT)	02°00'25.7"	257.12	128.65	2854.60
PT	754914.083	2334821.915							
LINE			N 09°05'18.4" W	71.65					
POT	754984.829	2334810.598							

EY POINT	N	E	BEARING	DIST	DELTA	D	L	T	R
POT	754879.366	2334596.829							
LINE			S 84°55'34.1" E	112.01					
PC	754869.460	2334708.398							
CURVE			S 85°41'58.4" E	123.00	01°32'48.6"(LT)	01°15'27.0"	123.01	61.51	4556.32
PT	754860.236	2334831.056							
LINE			S 86°28'22.7" E	0.00					
POT	754860.236	2334831.058							


6/22/99

PAVEMENT SCHEDULE	
C1	PROP. APPROX. 2.5" ASPHALT CONCRETE SURFACE COURSE, TYPE S9.5B, AT AN AVERAGE RATE OF 140 LBS. PER SQ. YD. IN EACH OF TWO LAYERS.
C2	PROP. VARIABLE DEPTH ASPHALT CONCRETE SURFACE COURSE, TYPE S9.5B, AT AN AVERAGE RATE OF 112 LBS. PER SQ. YD. PER 1" DEPTH. TO BE PLACED IN LAYERS NOT TO EXCEED 1.25" IN DEPTH.
E1	PROP. APPROX. 4.0" ASPHALT CONCRETE BASE COURSE, TYPE B25.0C, AT AN AVERAGE RATE OF 456 LBS. PER SQ. YD.
E2	PROP. VARIABLE DEPTH ASPHALT CONCRETE BASE COURSE, TYPE B25.0C, AT AN AVERAGE RATE OF 114 LBS. PER SQ. YD. PER 1" DEPTH. TO BE PLACED. IN LAYERS NOT LESS THAN 3" IN DEPTH OR GREATER THAN 5½" IN DEPTH
T	EARTH MATERIAL
U	EXISTING PAVEMENT
V	MILLING BITUMINOUS PAVEMENT. VARIABLE 0" TO 2.5" DEPTH.
W	VARIABLE DEPTH ASPHALT PAVEMENT (SEE STANDARD WEDGING DETAIL ON THIS SHEET)

NOTE: PAVEMENT EDGE SLOPES ARE 1:1 UNLESS SHOWN OTHERWISE.

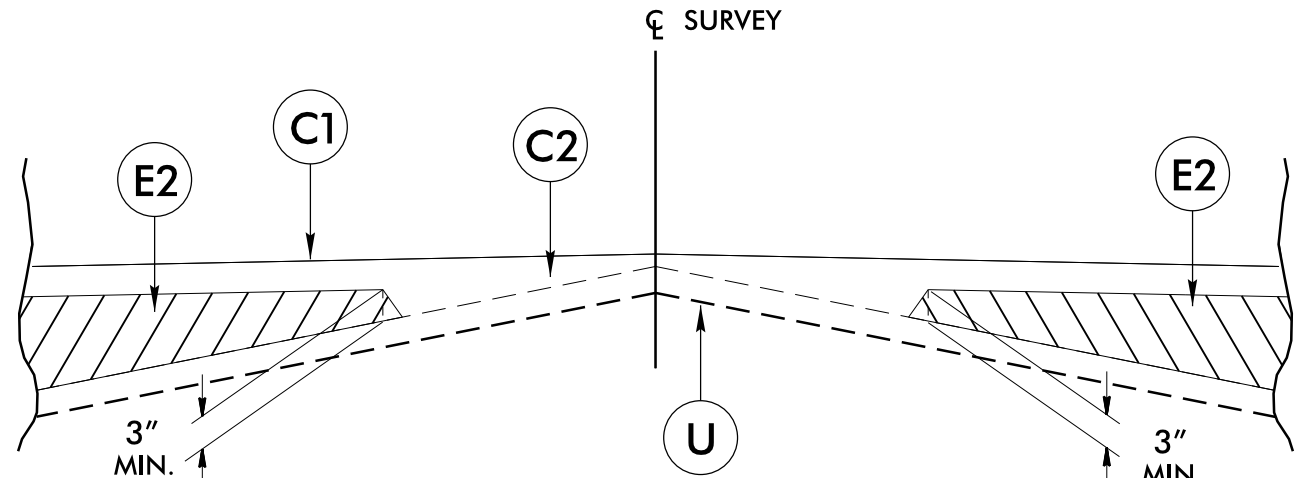



Detail Showing Method of Wedging

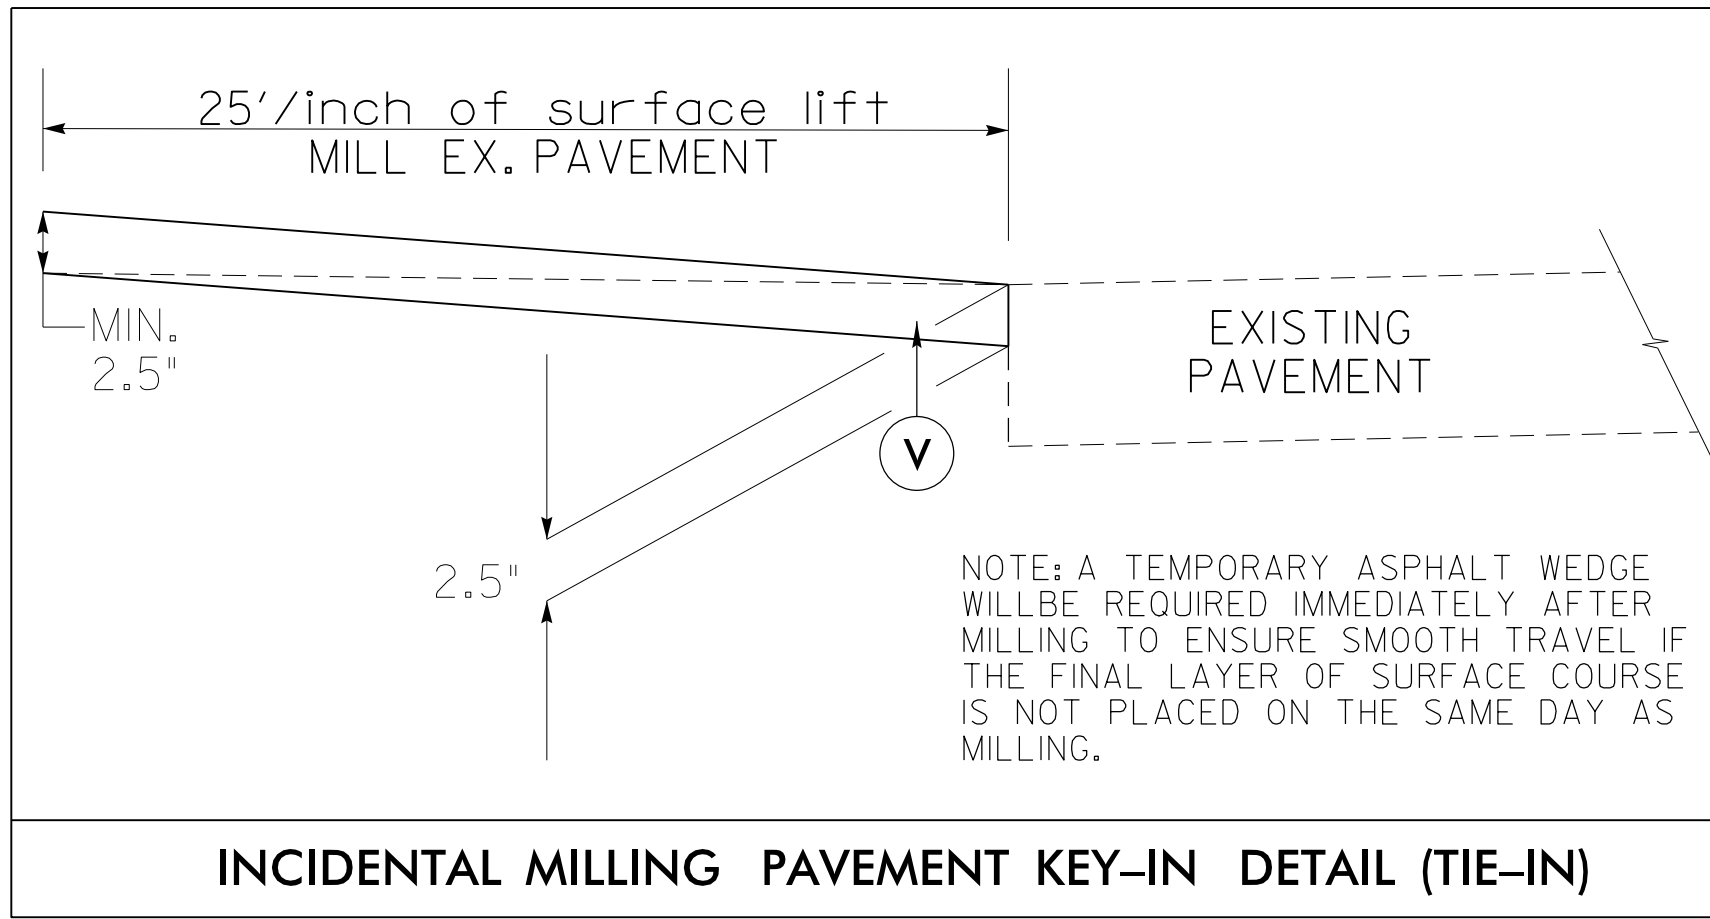

INCIDENTAL MILLING PAVEMENT KEY-IN DETAIL (TIE-IN)


-L- STA 10+25.00 TO 10+87.50
-L- STA 16+87.50 TO 17+50.00

STATION RANGES ARE APPROXIMATE ONLY.
GRADE MAY BE ADJUSTED BY ENGINEER
TO ENSURE A PROPER TIE-IN.

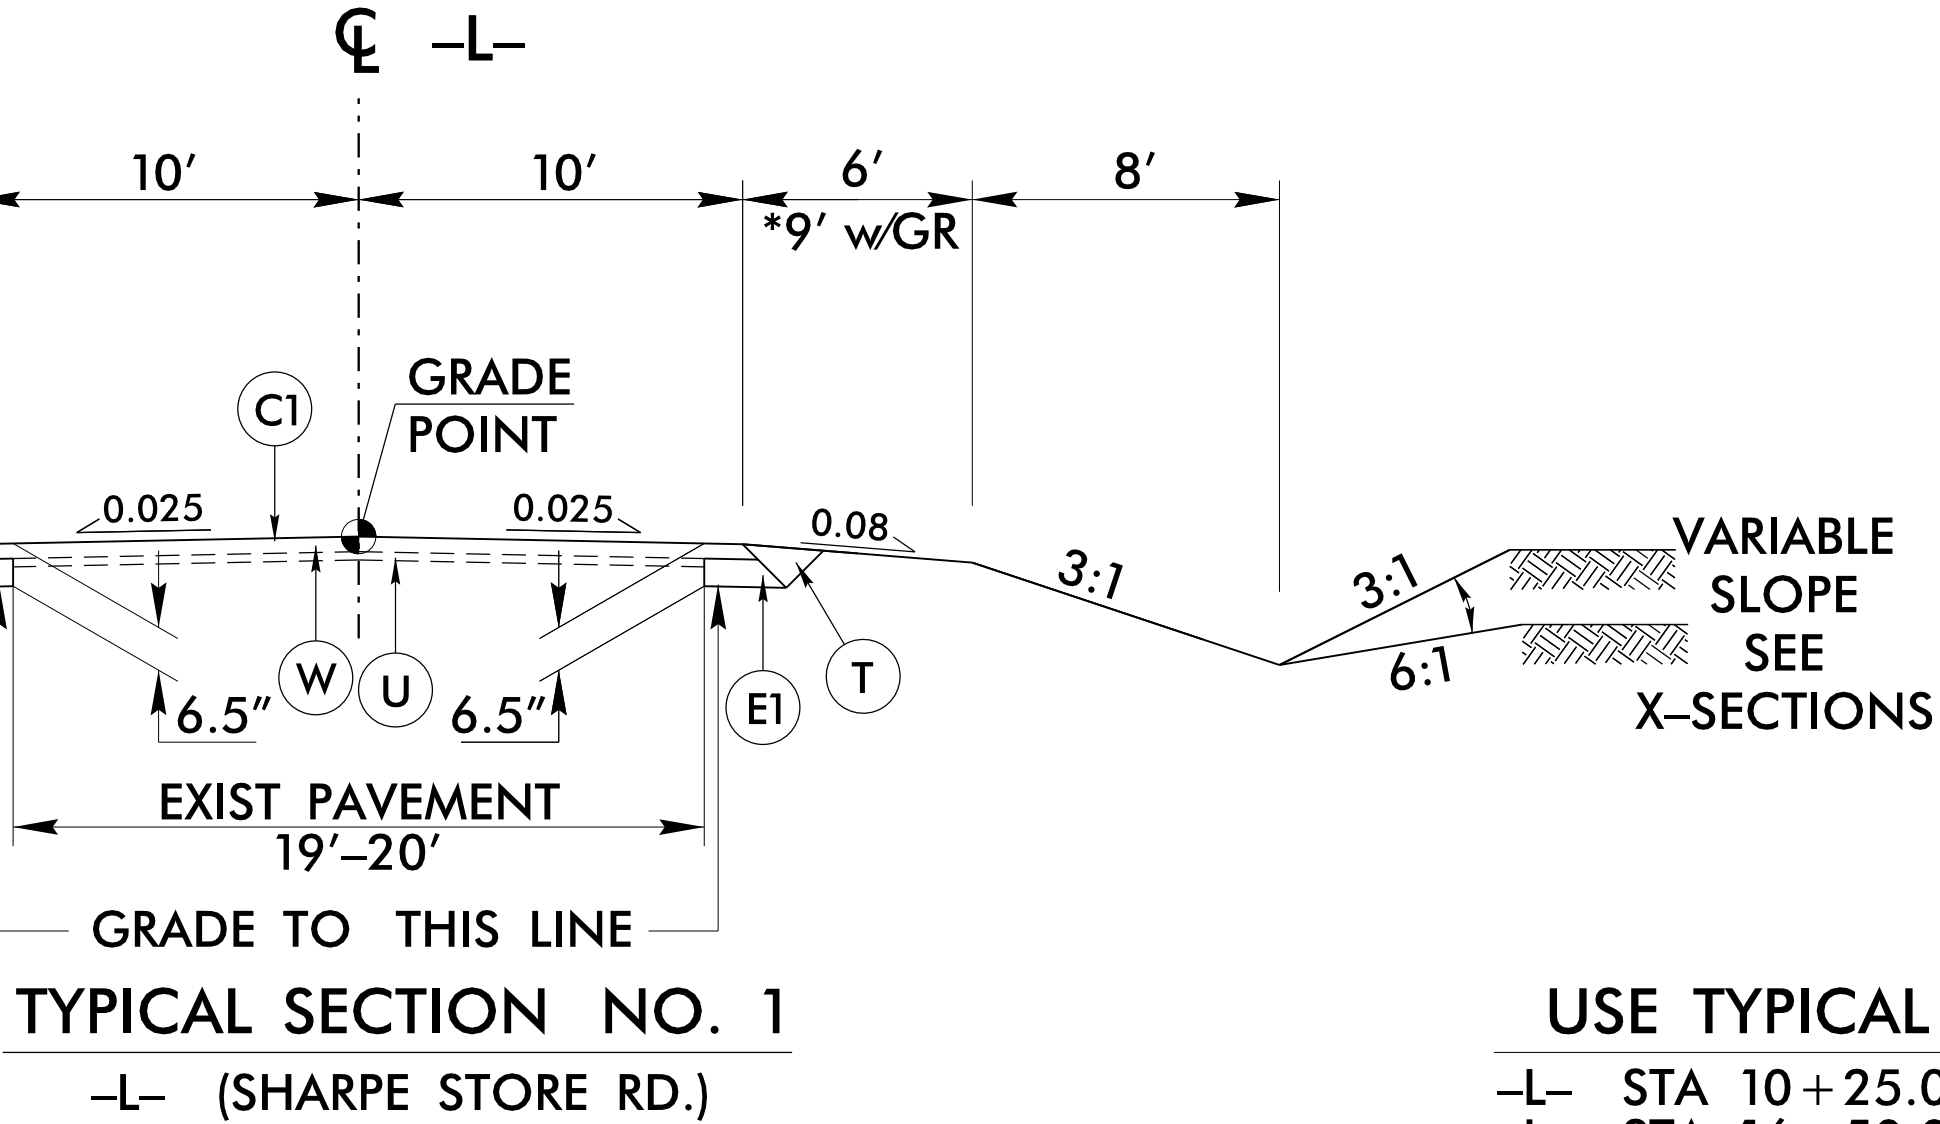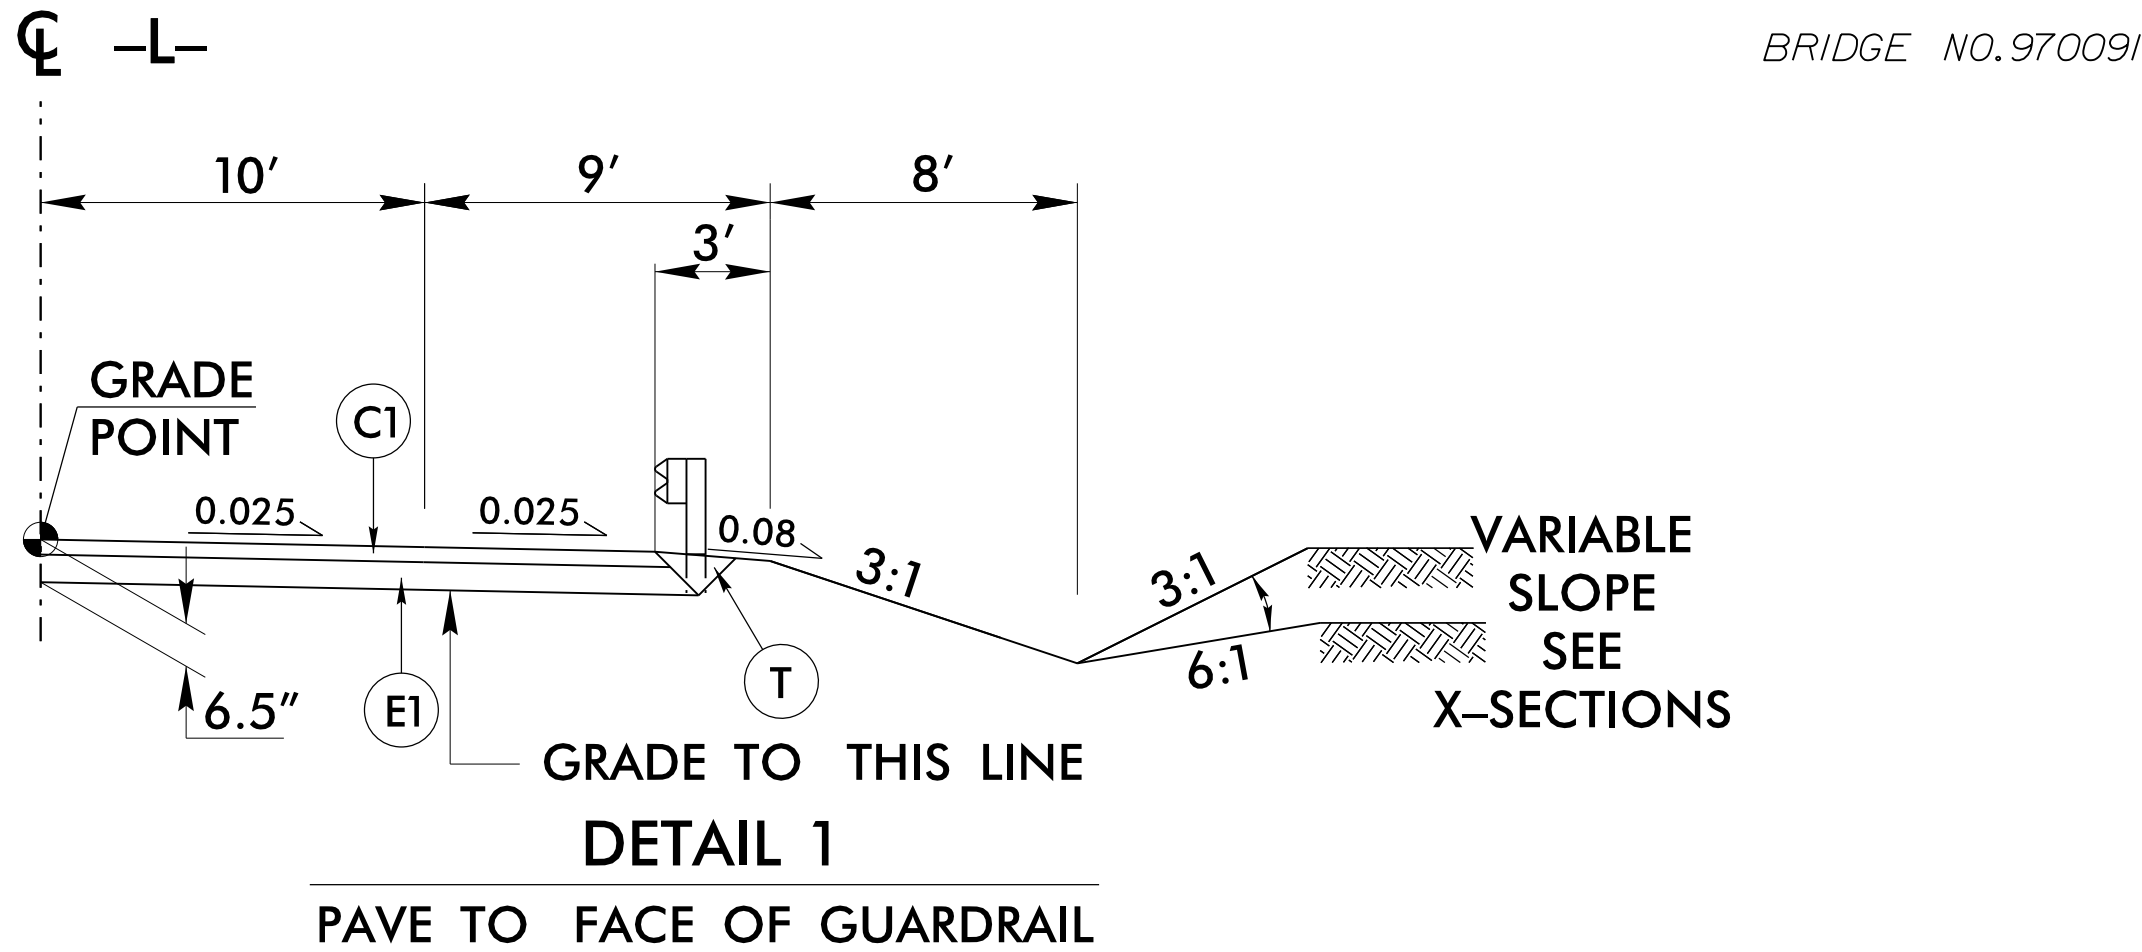


USE TYPICAL SECTION NO. 1

-L- STA 10+25.00 TO STA 12+50.00
-L- STA 16+50.00 TO STA 17+50.00

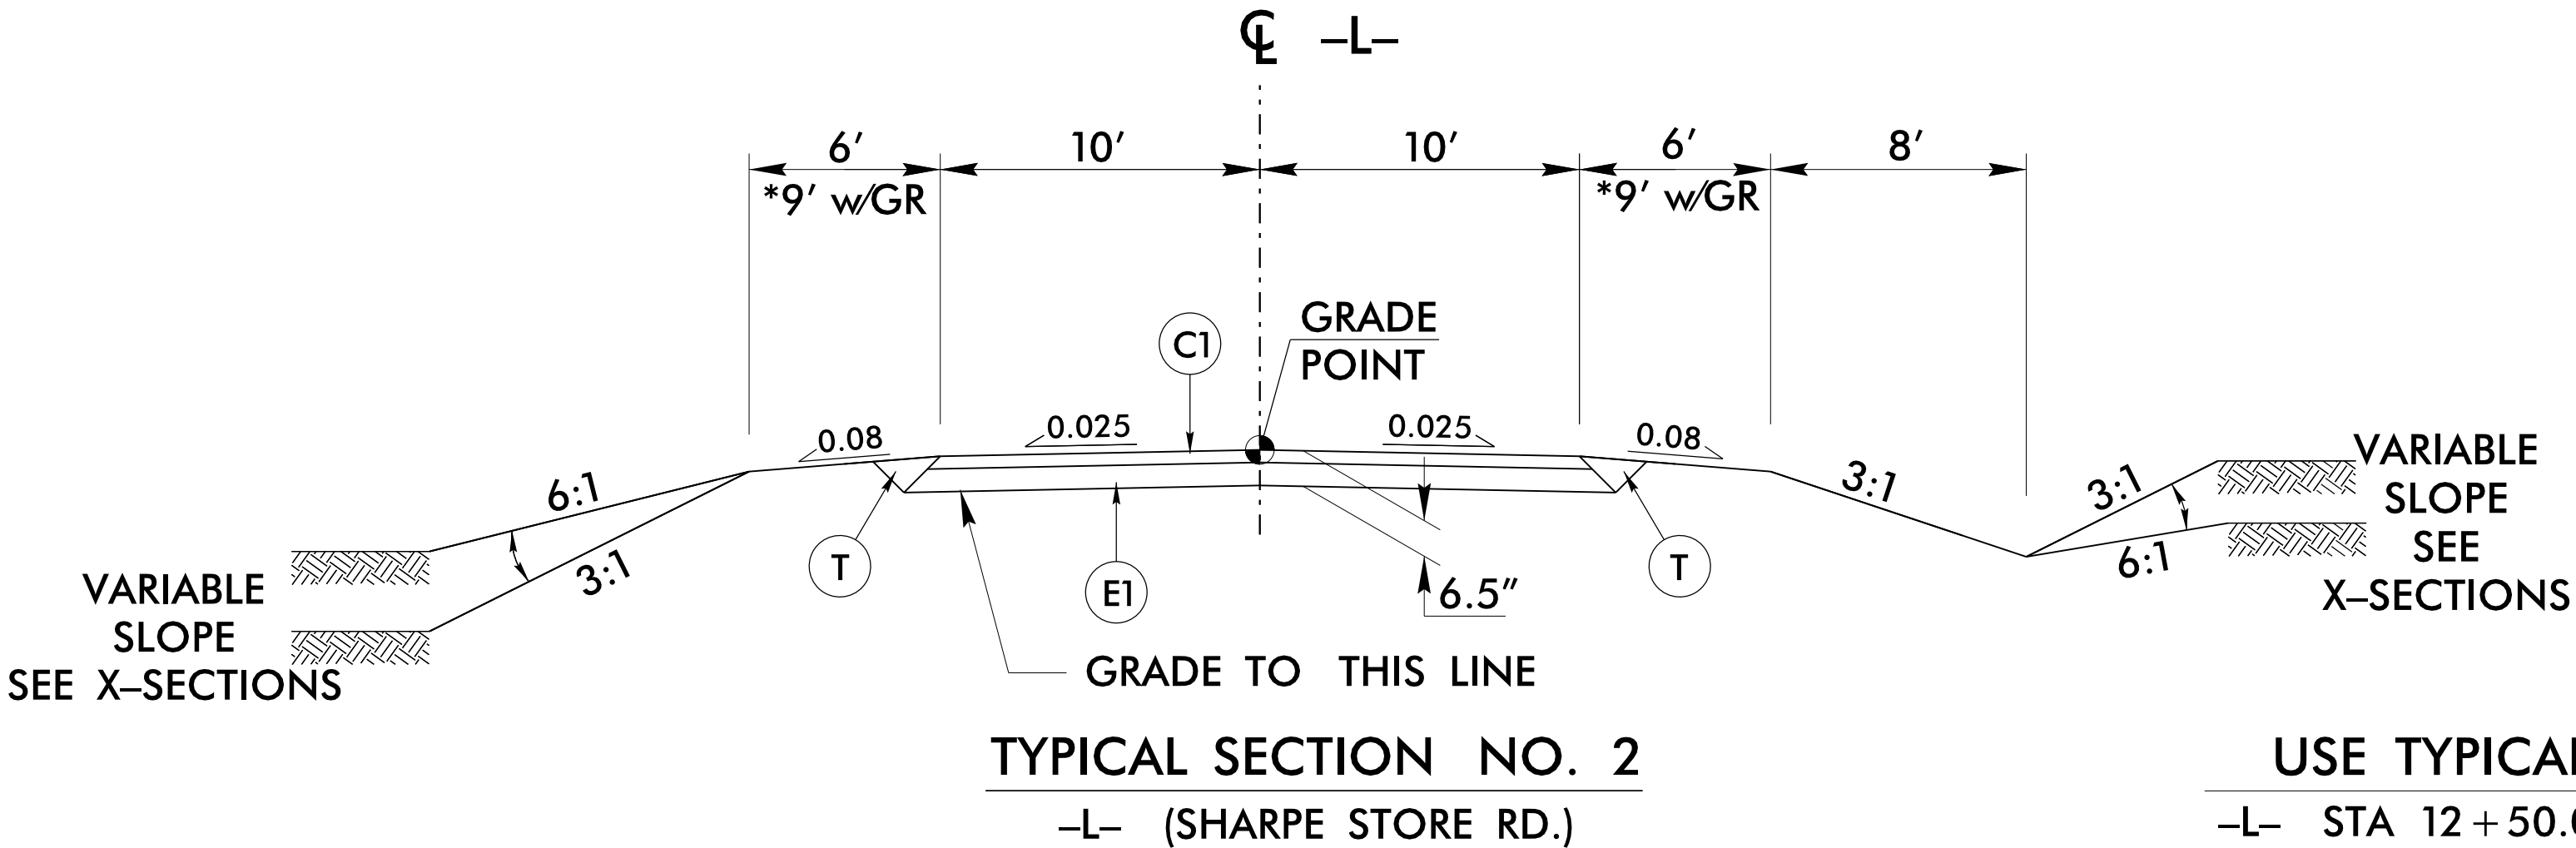

USE TYPICAL SECTION NO. 2

-L- STA 12+50.00 TO STA 16+50.00

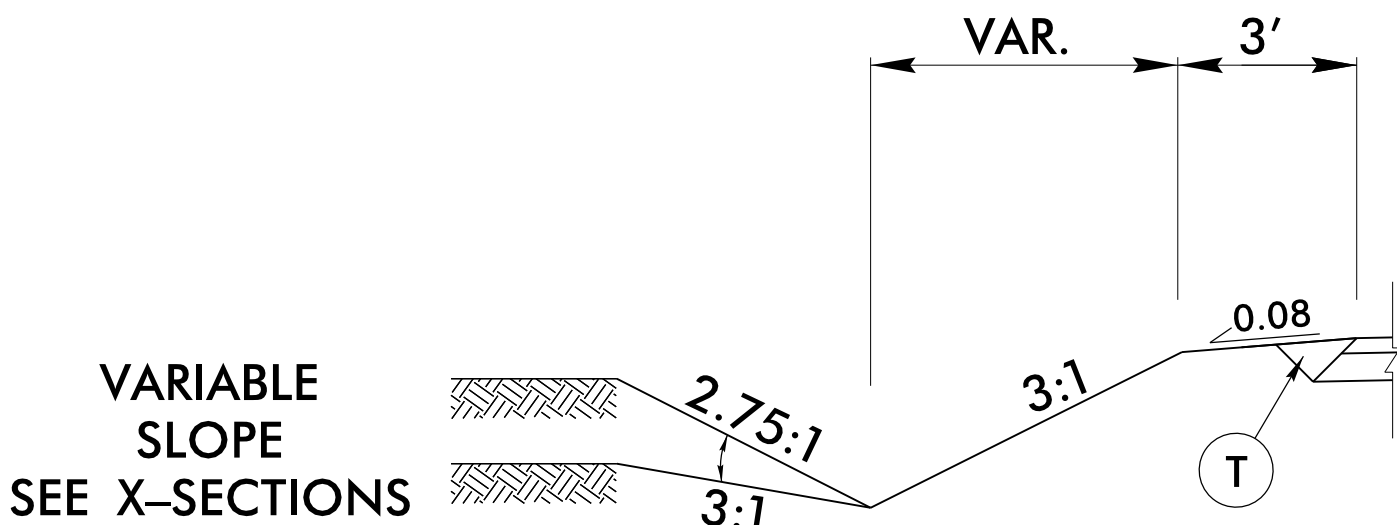

PARTIAL TYPICAL

USE IN CONJUNCTION WITH TYPICAL SECTIONS NO. 1 & 2
-L- STA 16+00 TO STA 17+50 LT

PROJECT REFERENCE NO.		SHEET NO.
17BP.4.R.94		2A-1
ROADWAY DESIGN ENGINEER 8/6/2019 NORTH CAROLINA PROFESSIONAL SEAL 034371 BRANDON W. JOHNSON	PAVEMENT DESIGN ENGINEER 8/6/2019 NORTH CAROLINA PROFESSIONAL SEAL 040257 MATTHEW CLARKE	
DOCUMENT NOT CONSIDERED FINAL UNLESS ALL SIGNATURES COMPLETED		
Prepared in the Office of: SUMMIT	NC FIRM LICENSE No P-0339 504 Meadowslands Dr/1st Hillsborough, NC 27215 (919) 732-3883 • (919) 732-6676 (FAX)	

*PLACE FDPS TO FACE
OF GUARDRAIL AS
SHOWN ON PLANS
(SEE DETAIL 1)


05 AUG 2019 07:48
0500616160-050n
netlcrbba000

PROJECT REFERENCE NO.	SHEET NO.
17BP.4.R.94	2C-1
DOCUMENT NOT CONSIDERED FINAL UNLESS ALL SIGNATURES COMPLETED	

STATE OF
NORTH CAROLINA
DEPT. OF TRANSPORTATION
DIVISION OF HIGHWAYS
RALEIGH, N.C.

ROADWAY DETAIL DRAWING FOR
GUARDRAIL INSTALLATION

SHEET 6 OF 8
862D02

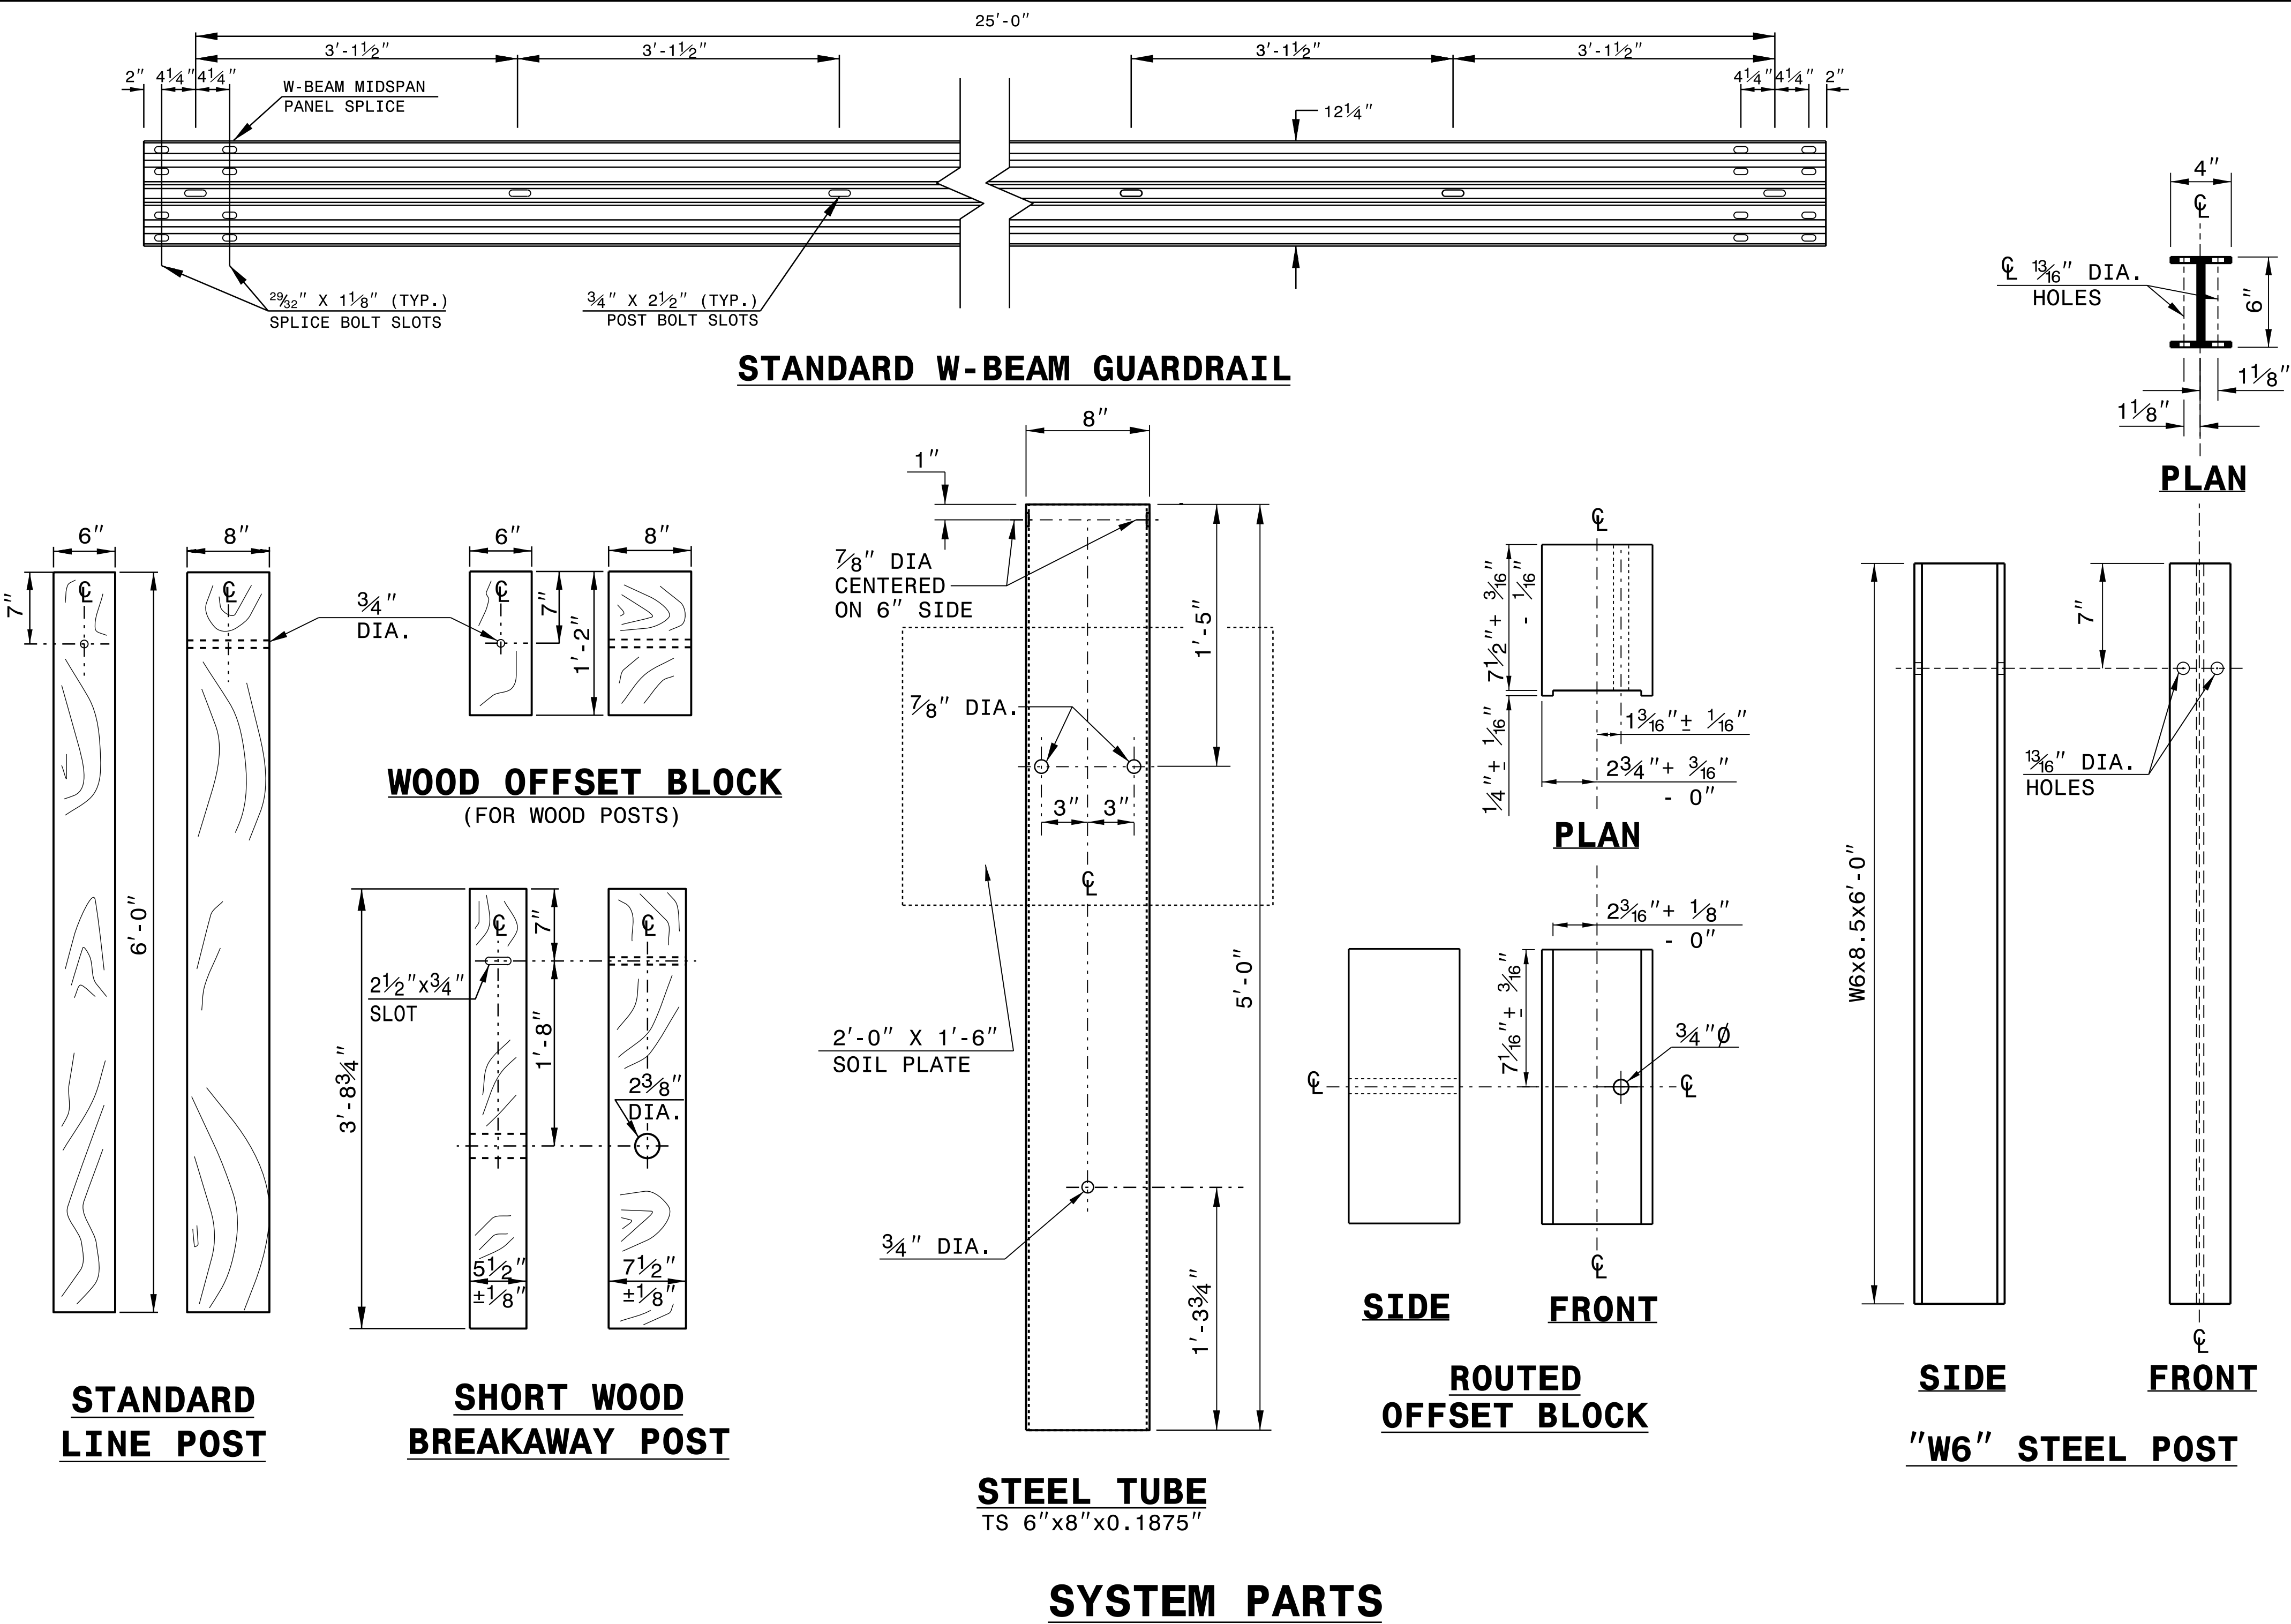


STATE OF
NORTH CAROLINA
DEPT. OF TRANSPORTATION
DIVISION OF HIGHWAYS
RALEIGH, N.C.

ROADWAY DETAIL DRAWING FOR
GUARDRAIL INSTALLATION

SHEET 6 OF 8
862D02

8/5/2019

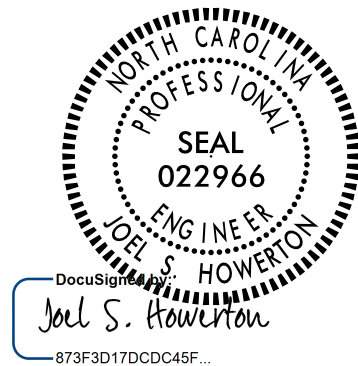

CONTRACTS STANDARDS AND DEVELOPMENT UNIT	
Office 919-707-6950	FAX 919-250-4119
SEE TITLE BLOCK	
ORIGINAL BY: J. HOWERTON	DATE: 3-7-2018
MODIFIED BY:	DATE:
CHECKED BY:	DATE:
FILE SPEC.:	

GUARDRAIL · SUMMARY

APPROXIMATE QUANTITIES ONLY. CLEARING AND GRUBBING, UNCLASSIFIED EXCAVATION, BORROW EXCAVATION, REMOVAL OF EXISTING PAVEMENT, AND FINE GRADING WILL BE PAID FOR AT THE CONTRACT LS PRICE FOR GRADING.

APPROXIMATE QUANTITIES ONLY. CLEARING AND GRUBBING, UNCLASSIFIED EXCAVATION, BORROW EXCAVATION, REMOVAL OF EXISTING PAVEMENT, AND FINE GRADING WILL BE PAID FOR AT THE CONTRACT LS PRICE FOR GRADING.







APPROXIMATE QUANTITIES ONLY. CLEARING AND GRUBBING, UNCLASSIFIED EXCAVATION, BORROW EXCAVATION, REMOVAL OF EXISTING PAVEMENT, AND FINE GRADING WILL BE PAID FOR AT THE CONTRACT LS PRICE FOR GRADING.

APPROXIMATE QUANTITIES ONLY. CLEARING AND GRUBBING, UNCLASSIFIED EXCAVATION, BORROW EXCAVATION, REMOVAL OF EXISTING PAVEMENT, AND FINE GRADING WILL BE PAID FOR AT THE CONTRACT LS PRICE FOR GRADING.

SUMMARY OF PAVEMENT REMOVAL

SURVEY LINE	STATION	STATION	LOCATION LT/RT/CL	YD'
-L-	12 + 50.00	16 + 50.00	CL	882
			TOTAL:	882
			SAY:	890

8/17/99

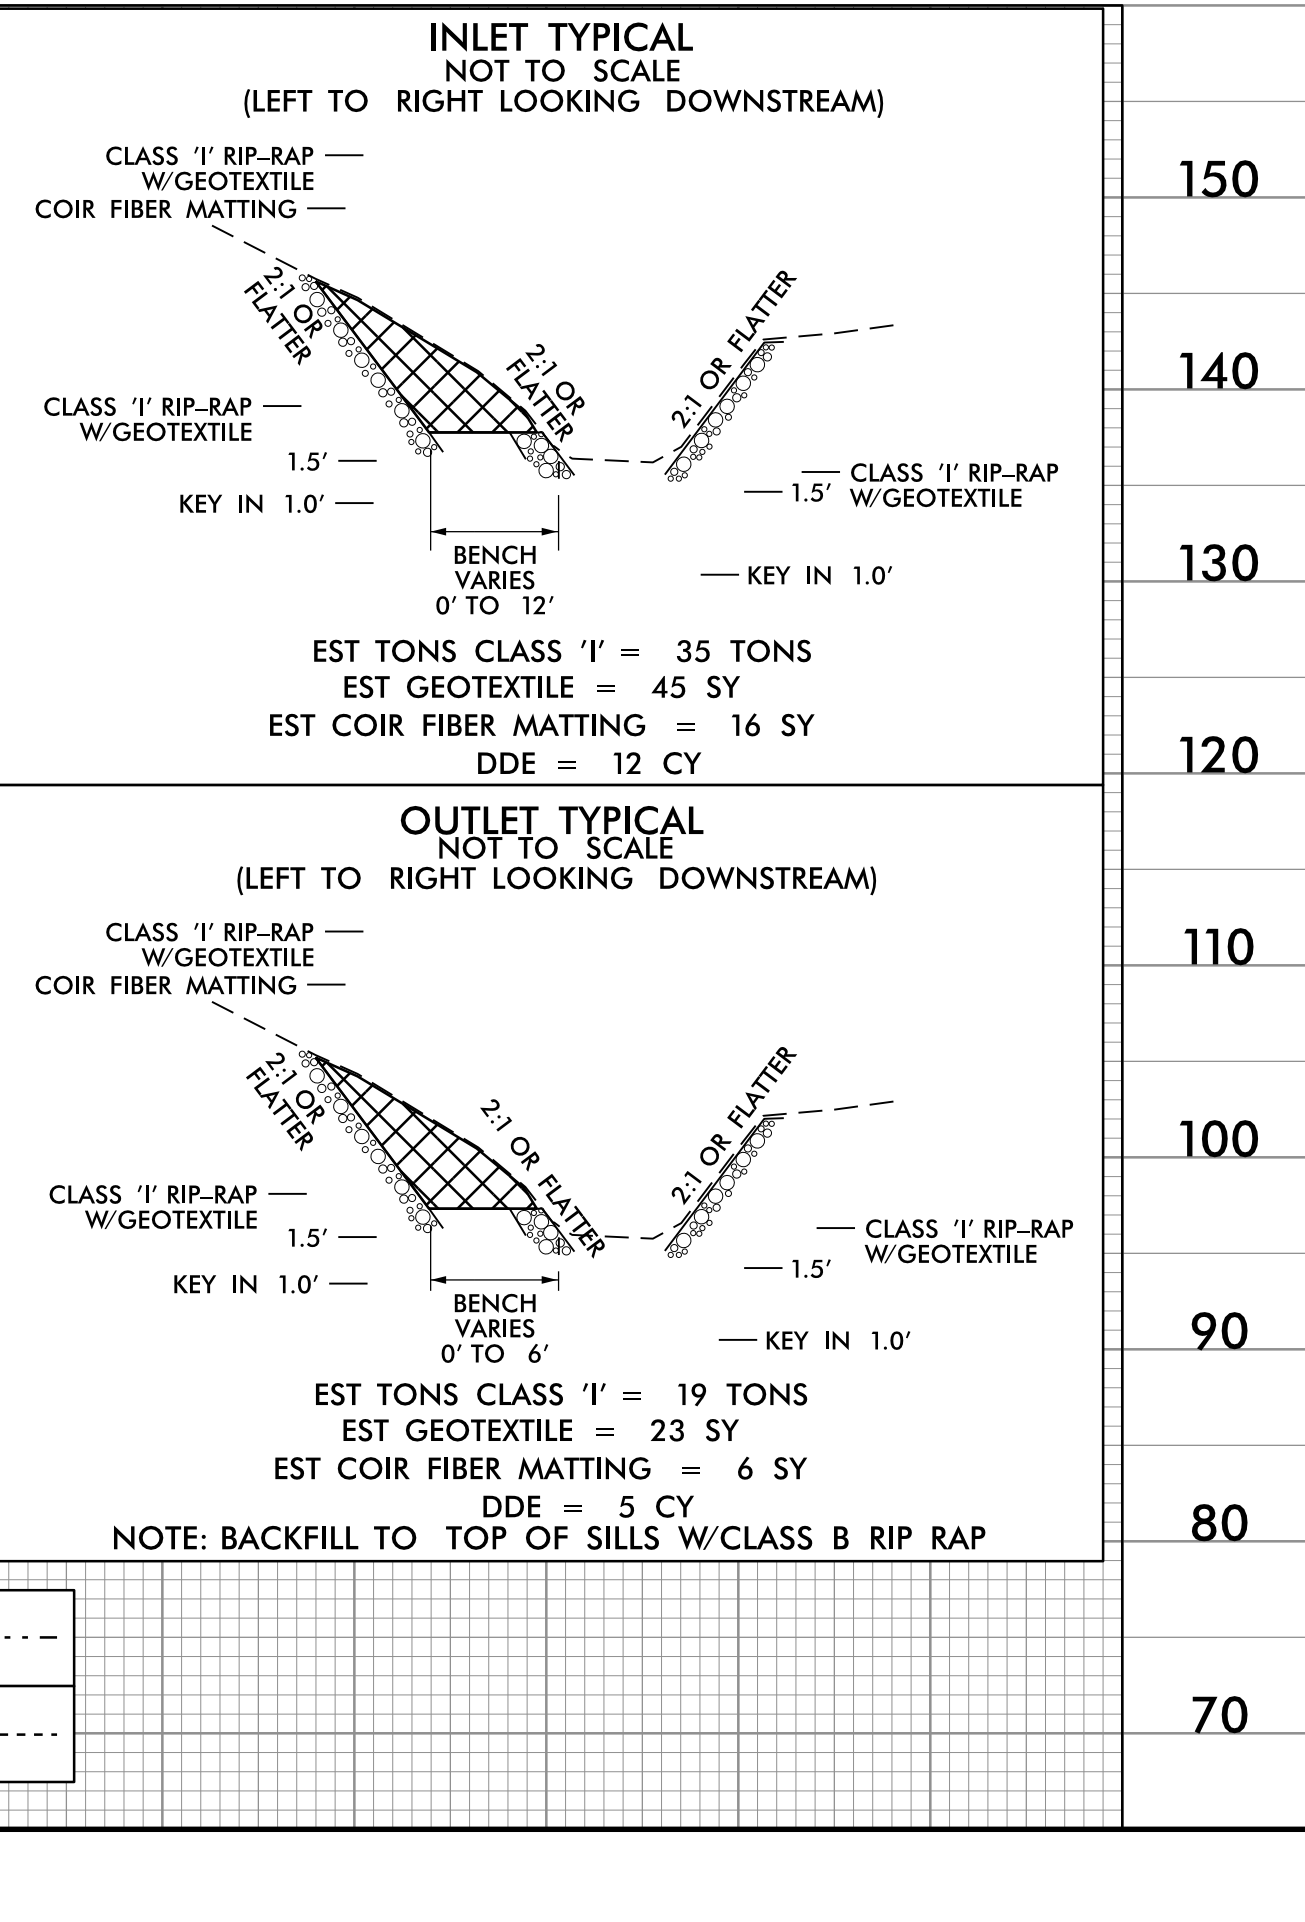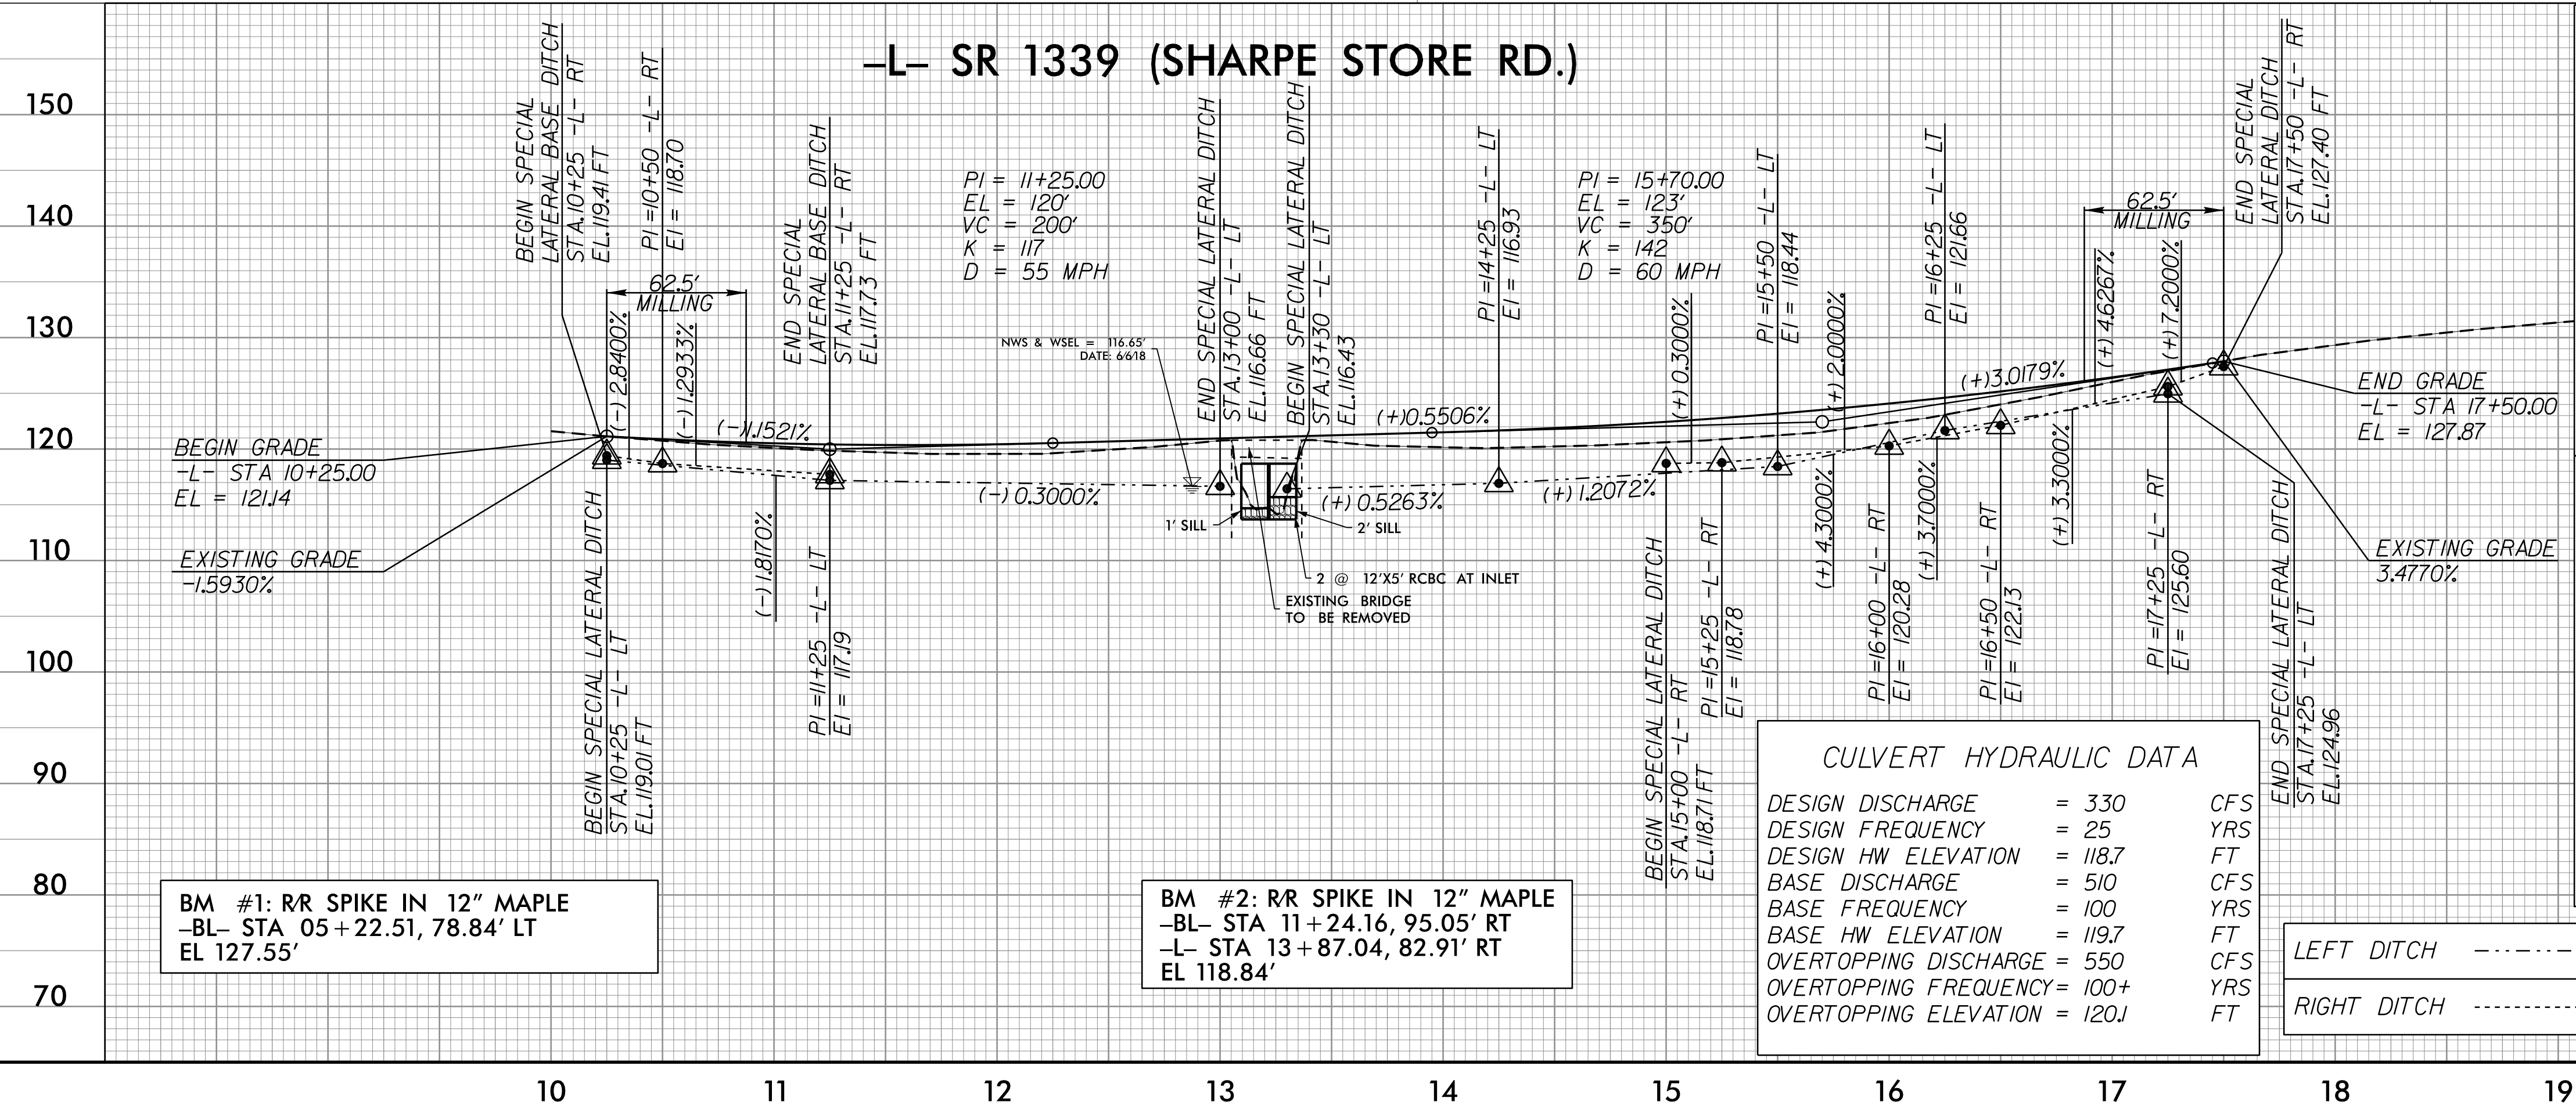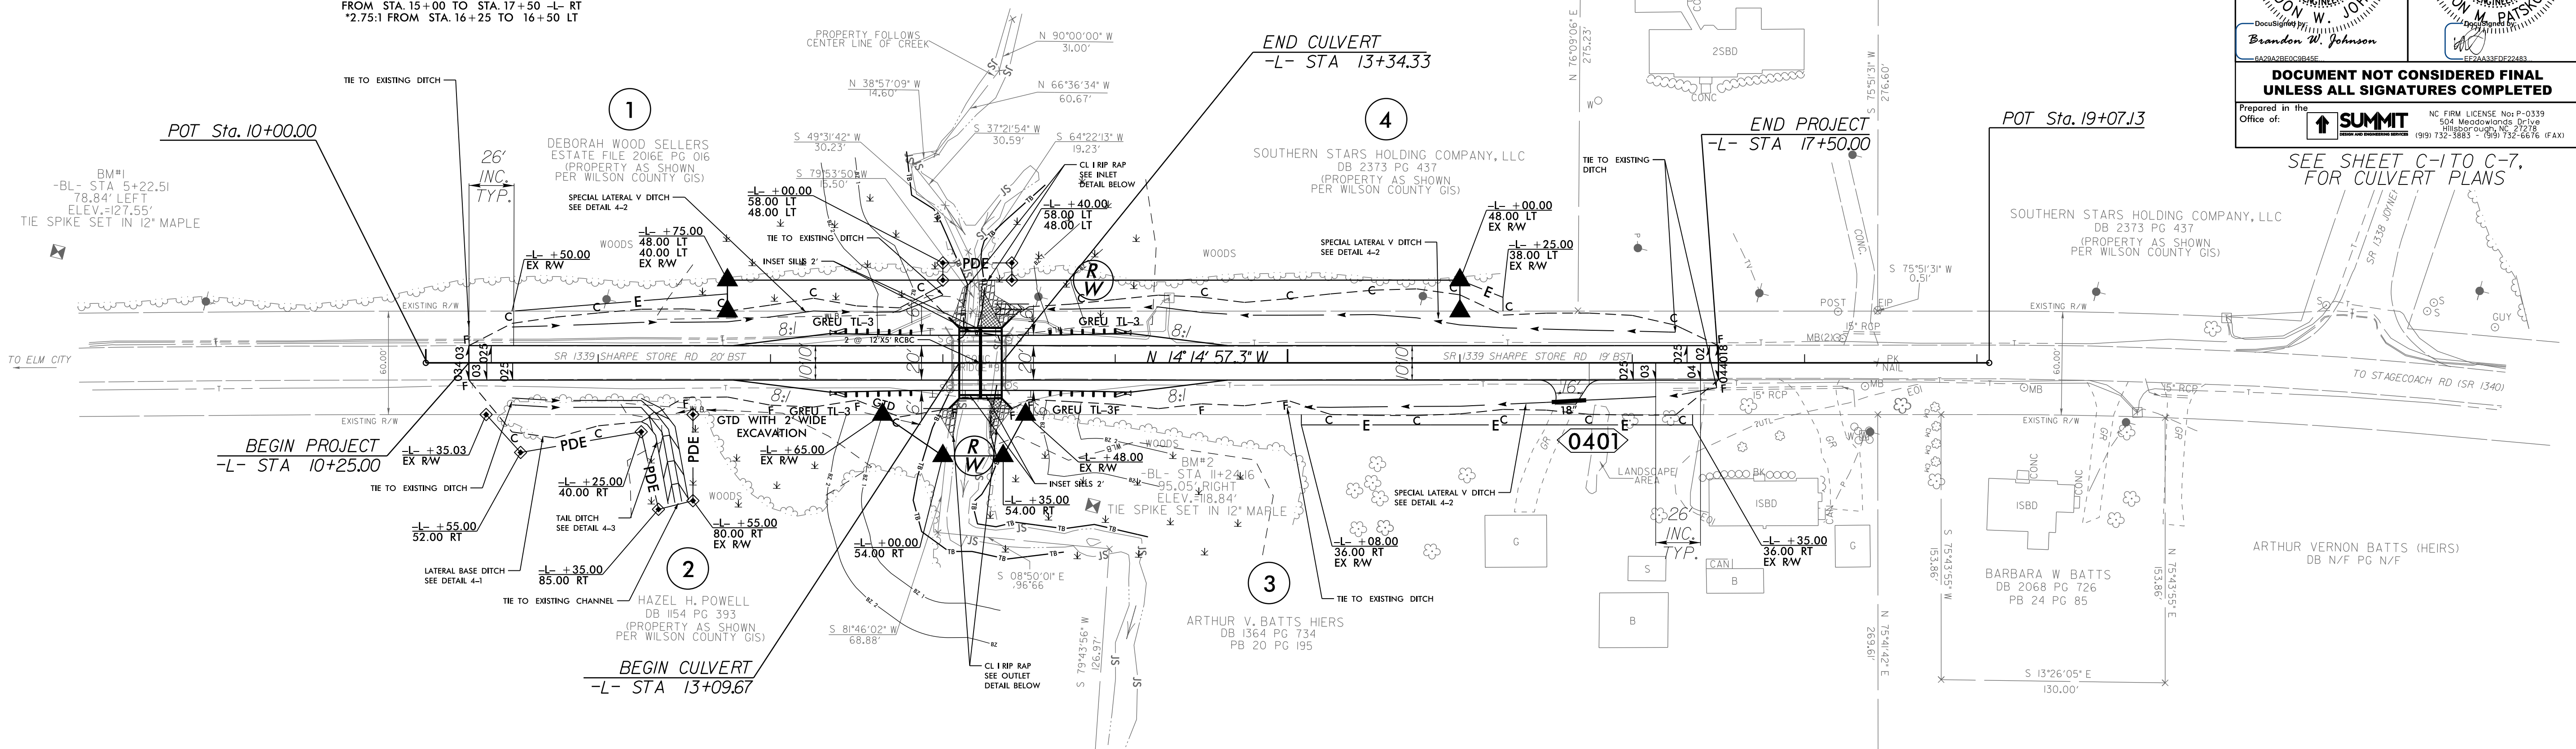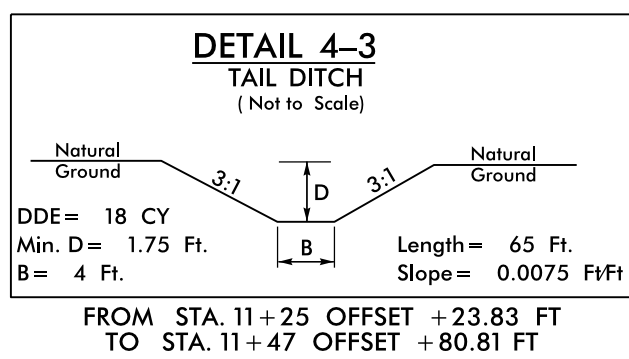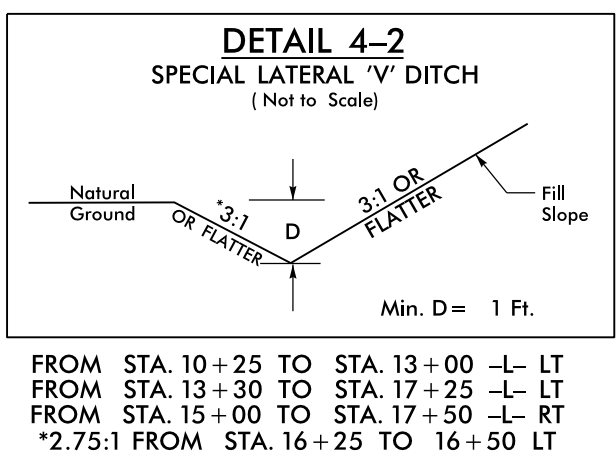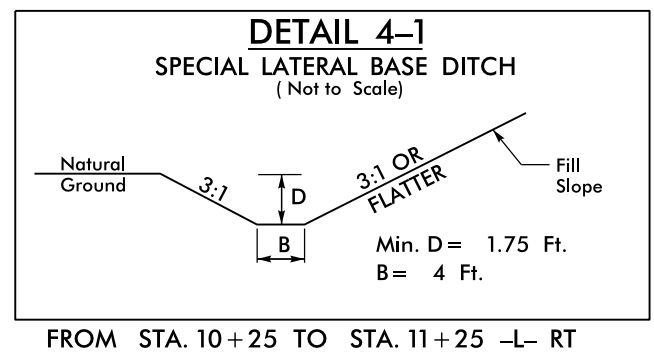


05-AUG-2019 11:34
8/17/99
BRIDGE NO. 970091


STATE OF NORTH CAROLINA
DIVISION OF HIGHWAYS

TRANSPORTATION MANAGEMENT PLAN


WILSON COUNTY
(BRIDGE NO. 970091)

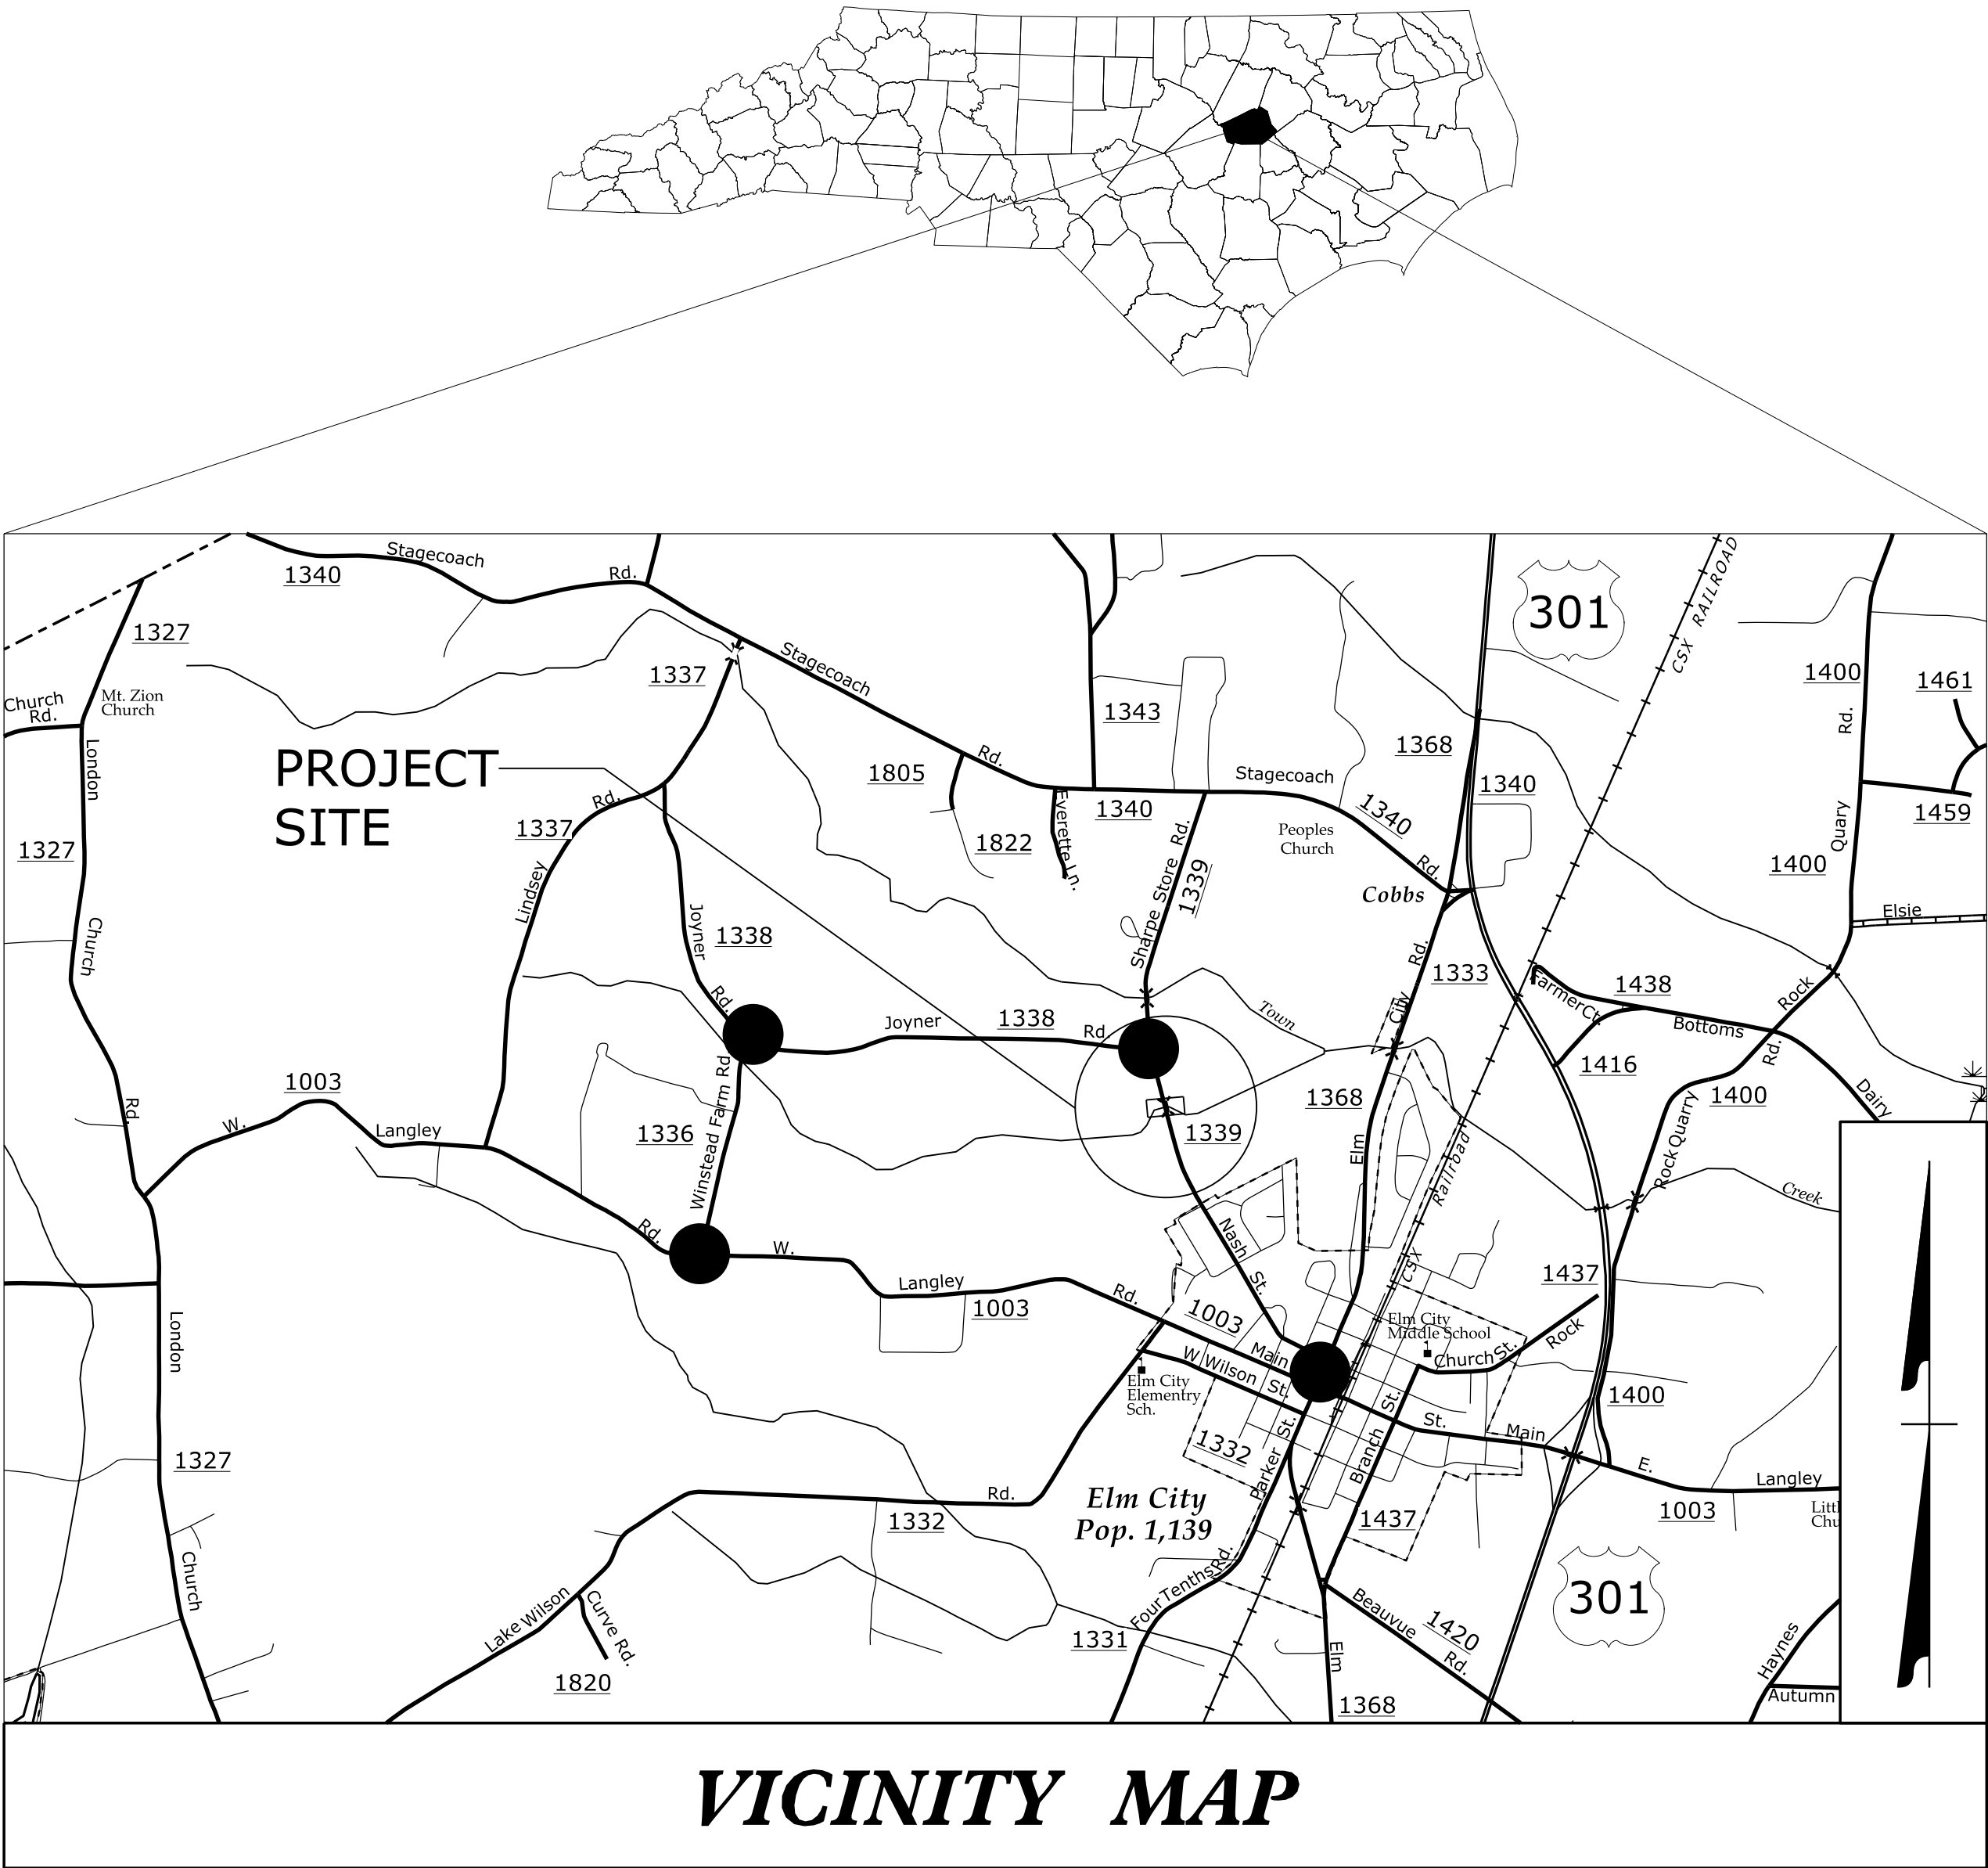

● DETOUR ROUTE

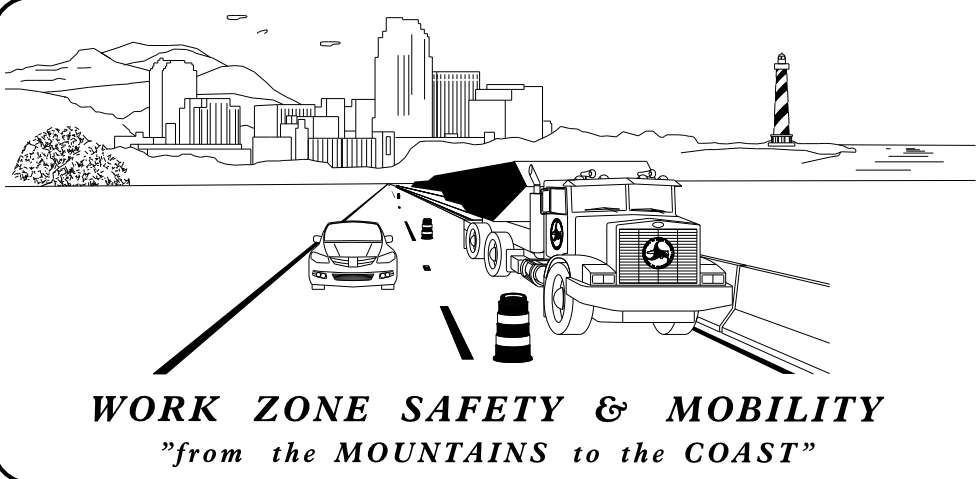

N.C.D.O.T. WORK ZONE TRAFFIC CONTROL 1561 MAIL SERVICE CENTER (MSC) RALEIGH, NC 27699-1561 750 N. GREENFIELD PARKWAY, GARNER, NC 27529 (DELIVERY) PHONE: (919) 773-2800 FAX: (919) 771-2745	
J. E. HUMMER, PE.	STATE TRAFFIC MANAGEMENT ENGINEER
J. S. BOURNE, PE.	TRAFFIC CONTROL PROJECT ENGINEER
B. W. JOHNSON, PE	TRAFFIC CONTROL PROJECT DESIGN ENGINEER
SARA LOUKILI	TRAFFIC CONTROL DESIGNER

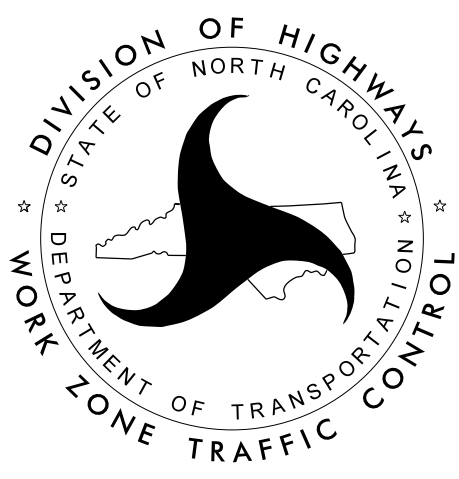

INDEX OF SHEETS

SHEET NO.	TITLE
TMP-1	TITLE SHEET, VICINITY MAP AND INDEX OF SHEETS
TMP-1A	TRANSPORTATION OPERATIONS PLAN: (MANAGEMENT STRATEGIES, GENERAL NOTES AND LOCAL NOTES)
TMP-2	PHASE 1 DETAIL DRAWING
TMP-3	OFFSITE DETOUR PLAN
SD-1	SPECIAL SIGN DESIGN
PMP-1	PAVEMENT MARKING PLAN

ROADWAY STANDARD
DRAWINGS

THE FOLLOWING ROADWAY STANDARDS AS SHOWN IN "ROADWAY STANDARD DRAWINGS" - PROJECT SERVICES UNIT - N.C. DEPARTMENT OF TRANSPORTATION - RALEIGH, N.C., DATED JANUARY 2018 ARE APPLICABLE TO THIS PROJECT AND BY REFERENCE HEREBY ARE CONSIDERED A PART OF THESE PLANS:

STD. NO.	TITLE
1101.01	WORK ZONE ADVANCE WARNING SIGNS
1101.03	TEMPORARY ROAD CLOSURES
1101.11	TRAFFIC CONTROL DESIGN TABLES
1110.01	STATIONARY WORK ZONE SIGNS
1145.01	BARRICADES TYPE III

LEGEND

- DIRECTION OF TRAFFIC FLOW
- EXIST. PVMT.
- NORTH ARROW
- PROPOSED PVMT.
- WORK AREA
- BARRICADE (TYPE III)
- STATIONARY SIGN


DOCUMENT NOT CONSIDERED FINAL
UNLESS ALL SIGNATURES COMPLETED

Prepared in the Office of:

NC FIRM LICENSE No: P-0339
504 Meadowlands Drive
Hillsborough, NC 27278
(919) 732-3883
(919) 732-6676 (FAX)

APPROVED:
DATE: 8/5/2019

SEAL

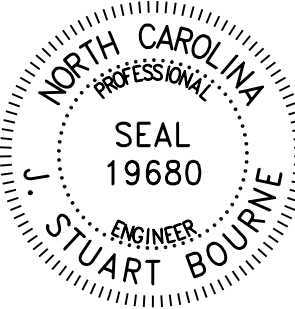

SHEET NO.
TMP-1

17BP.4.R.94

PROJECT:

MANAGEMENT STRATEGIES

BRIDGE #970091 ON SR 1339 (SHARPE STORE RD.) REPLACEMENT TO BE PERFORMED UNDER ROAD CLOSURE WITH AN INTERMEDIATE CONTRACT TIME.

LOCAL ACCESS TO ALL RESIDENCES AND BUSINESSES WILL BE MAINTAINED BETWEEN CLOSURE POINTS AT ALL TIMES DURING CONSTRUCTION.

BRIDGE #970091 SHALL BE CONSTRUCTED PRIOR TO CONSTRUCTING BRIDGE #970092

PHASING

THE CONTRACTOR SHALL COMPLETE STEPS 1 THROUGH 3 IN 90 DAYS. SEE INTERMEDIATE CONTRACT TIME AND LIQUIDATED DAMAGES.

PROVIDE ENGINEER A THIRTY (30) DAY WRITTEN NOTICE PRIOR TO ROAD CLOSURE.

STEP 1:

USING RSD 1101.03 IMPLEMENT OFF-SITE DETOUR AND ROAD CLOSURE FOR SR 1339 AT BRIDGE #970091 AS SHOWN ON SHEET TMP-2 AND TMP-3 AND IN ACCORDANCE WITH THE GENERAL NOTES. COVER ALL ADVANCE WARNING SIGNS AND DETOUR SIGNS PRIOR TO ROAD CLOSURE.

STEP 2:

WITH SR 1339 CLOSED TO TRAFFIC PERFORM ALL BRIDGE REPLACEMENT OPERATIONS. PRIOR TO OPENING THE ROADWAY TO TRAFFIC, PLACE FINAL PAVEMENT MARKINGS.

STEP 3:

UPON COMPLETION OF BRIDGE WORK REMOVE THE ROAD CLOSURE AND DETOUR SIGNS AND OPEN SR 1339 TO TRAFFIC.

GENERAL NOTES

CHANGES MAY BE REQUIRED WHEN PHYSICAL DIMENSION IN THE DETAIL DRAWINGS, STANDARD DETAILS AND ROADWAY DETAILS ARE NOT ATTAINABLE TO MEET FIELD CONDITIONS, OR RESULT IN DUPLICATE OR UNDESIRED OVERLAPPING OF DEVICES. MODIFICATION MAY INCLUDE: MOVING, SUPPLEMENTING, COVERING OR REMOVAL OF DEVICES, AS DIRECTED BY THE ENGINEER.

THE FOLLOWING GENERAL NOTES APPLY AT ALL TIMES FOR THE DURATION OF THE CONSTRUCTION PROJECT, EXCEPT WHEN OTHERWISE NOTED IN THE PLAN, OR DIRECTED BY THE ENGINEER.

TRAFFIC PATTERN ALTERATIONS

A) NOTIFY THE ENGINEER THIRTY (30) CALENDAR DAYS PRIOR TO ANY TRAFFIC PATTERN ALTERATION.

SIGNING

B) PROVIDE SIGNING AND DEVICES REQUIRED TO CLOSE THE ROAD ACCORDING TO THE ROADWAY STANDARD DRAWINGS AND TRAFFIC CONTROL PLANS.

C) PROVIDE SIGNING REQUIRED FOR THE OFF-SITE DETOUR ROUTE AS SHOWN IN THE TRAFFIC CONTROL PLANS. COVER OR REMOVE SIGNS WHEN DETOUR IS NOT IN OPERATION.

D) ENSURE ALL NECESSARY SIGNING IS IN PLACE PRIOR TO ALTERING ANY TRAFFIC PATTERN.


TRAFFIC CONTROL DEVICES

E) PLACE TYPE III BARRICADES, WITH "ROAD CLOSED" SIGN R11-2 ATTACHED, OF SUFFICIENT LENGTH TO CLOSE ENTIRE ROADWAY.

PAVEMENT MARKINGS AND MARKERS


F) INSTALL PAVEMENT MARKINGS AND PAVEMENT MARKERS ON THE FINAL SURFACE, AS SHOWN IN THE PAVEMENT MARKING PLAN.

G) TIE PROPOSED PAVEMENT MARKING LINES TO EXISTING PAVEMENT MARKING LINES.

 
APPROVED: 

DATE: 8/28/2019


SEAL

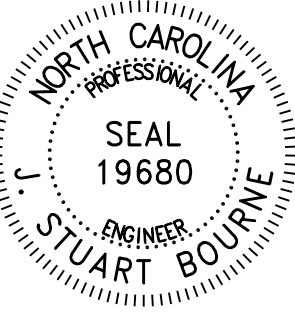

DOCUMENT NOT CONSIDERED FINAL
UNLESS ALL SIGNATURES COMPLETED

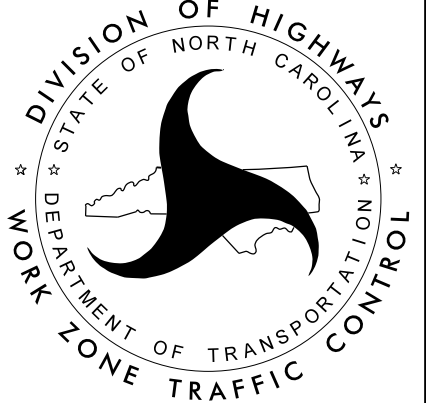

TRANSPORTATION
OPERATIONS
PLAN

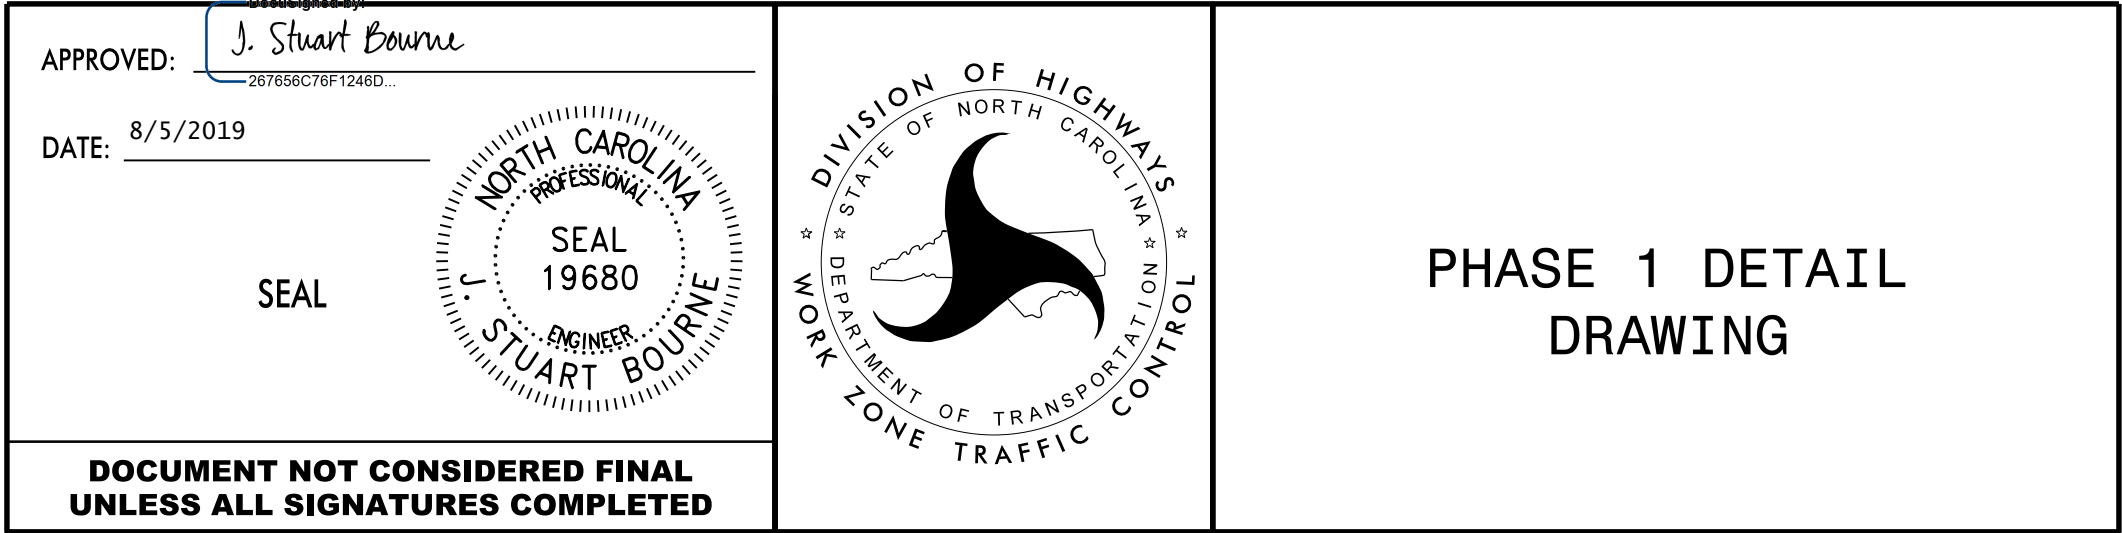


DocuSigned by:
J. Stuart Bourne
 APPROVED: _____
 267655C7BF1244D
 DATE: 8/5/2019

SEAL



**DOCUMENT NOT CONSIDERED FINAL
 UNLESS ALL SIGNATURES COMPLETED**

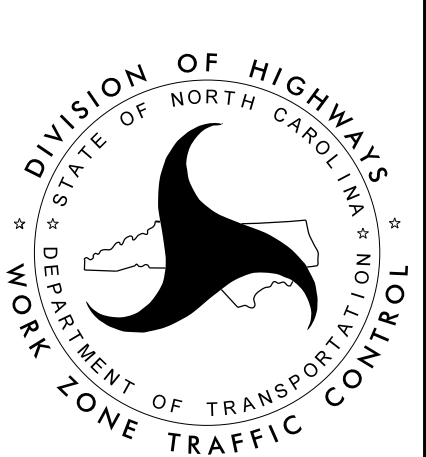

OFFSITE DETOUR PLAN

[illegible]

APPROVED: DocuSigned by: <i>J. Stuart Bourne</i> 267656C76F1248D DATE: 8/5/2019  SEAL		SPECIAL SIGN DESIGN
DOCUMENT NOT CONSIDERED FINAL UNLESS ALL SIGNATURES COMPLETED		

10-APR-2019 10:56
970091.PMP_.dgn
jessica.puszynski

CONTRACT: DD00301

PROJECT: 17BP.4.R.94

STATE OF NORTH CAROLINA
DIVISION OF HIGHWAYS

WILSON COUNTY

LOCATION: BRIDGE NO. 970091 ON SR 1339 (SHARPE STORE RD.)
OVER TOWN CREEK
TYPE OF WORK: GRADING, DRAINAGE, PAVING AND CULVERT.

TIP NO.
17BP.4.R.94

SHEET NO.
PMP-1

APPROVED:

DocuSigned by:
J. Stuart Bourne
287658C78F1246D...

DATE: 8/5/2019

SEAL

SEAL
19680
PRINTER
STUART BOURNE

DOCUMENT NOT CONSIDERED FINAL
UNLESS ALL SIGNATURES COMPLETED

ROADWAY STANDARD DRAWING

THE FOLLOWING ROADWAY STANDARDS AS APPEAR IN "ROADWAY STANDARD DRAWINGS" - PROJECT SERVICES UNIT - N.C. DEPARTMENT OF TRANSPORTATION - RALEIGH, N.C., DATED JANUARY 2018 ARE APPLICABLE TO THIS PROJECT AND BY REFERENCE HEREBY ARE CONSIDERED A PART OF THESE PLANS:

STD. NO.	TITLE
1205.01	PAVEMENT MARKINGS - LINE TYPES AND OFFSETS
1205.02	PAVEMENT MARKINGS - TWO-LANE AND MULTILANE ROADWAYS
1250.01	RAISED PAVEMENT MARKERS - INSTALLATION SPACING
1251.01	RAISED PAVEMENT MARKERS - PERMANENT AND TEMPORARY
1261.01	GUARDRAIL AND BARRIER DELINEATORS - INSTALLATION SPACING
1261.02	GUARDRAIL & BARRIER DELINEATORS - TYPES AND MOUNTING
1262.01	GUARDRAIL END DELINEATION

PAVEMENT MARKING SCHEDULE

SYMBOL	DESCRIPTION	QUANTITY
PAINT (4", 2 COATS)		
PA	WHITE EDGE LINE	2900 LF
PI	YELLOW DOUBLE CENTER	2900 LF

GENERAL NOTES

THE FOLLOWING GENERAL NOTES APPLY AT ALL TIMES FOR THE DURATION OF THE CONSTRUCTION PROJECT, EXCEPT WHEN OTHERWISE NOTED IN THE PLAN OR DIRECTED BY THE ENGINEER.

A) INSTALL PAVEMENT MARKINGS AND PAVEMENT MARKERS ON THE FINAL SURFACE AS FOLLOWS:


ROAD NAME	MARKING
SHARPE STORE RD.	PAINT

B) TIE PROPOSED PAVEMENT MARKING LINES TO EXISTING PAVEMENT MARKING LINES.


C) REMOVE/REPLACE ANY CONFLICTING/DAMAGED PAVEMENT MARKINGS AND MARKERS.

D) PASSING ZONES WILL BE DETERMINED IN THE FIELD AND MUST BE APPROVED BY THE ENGINEER.

PAVEMENT MARKING DETAIL

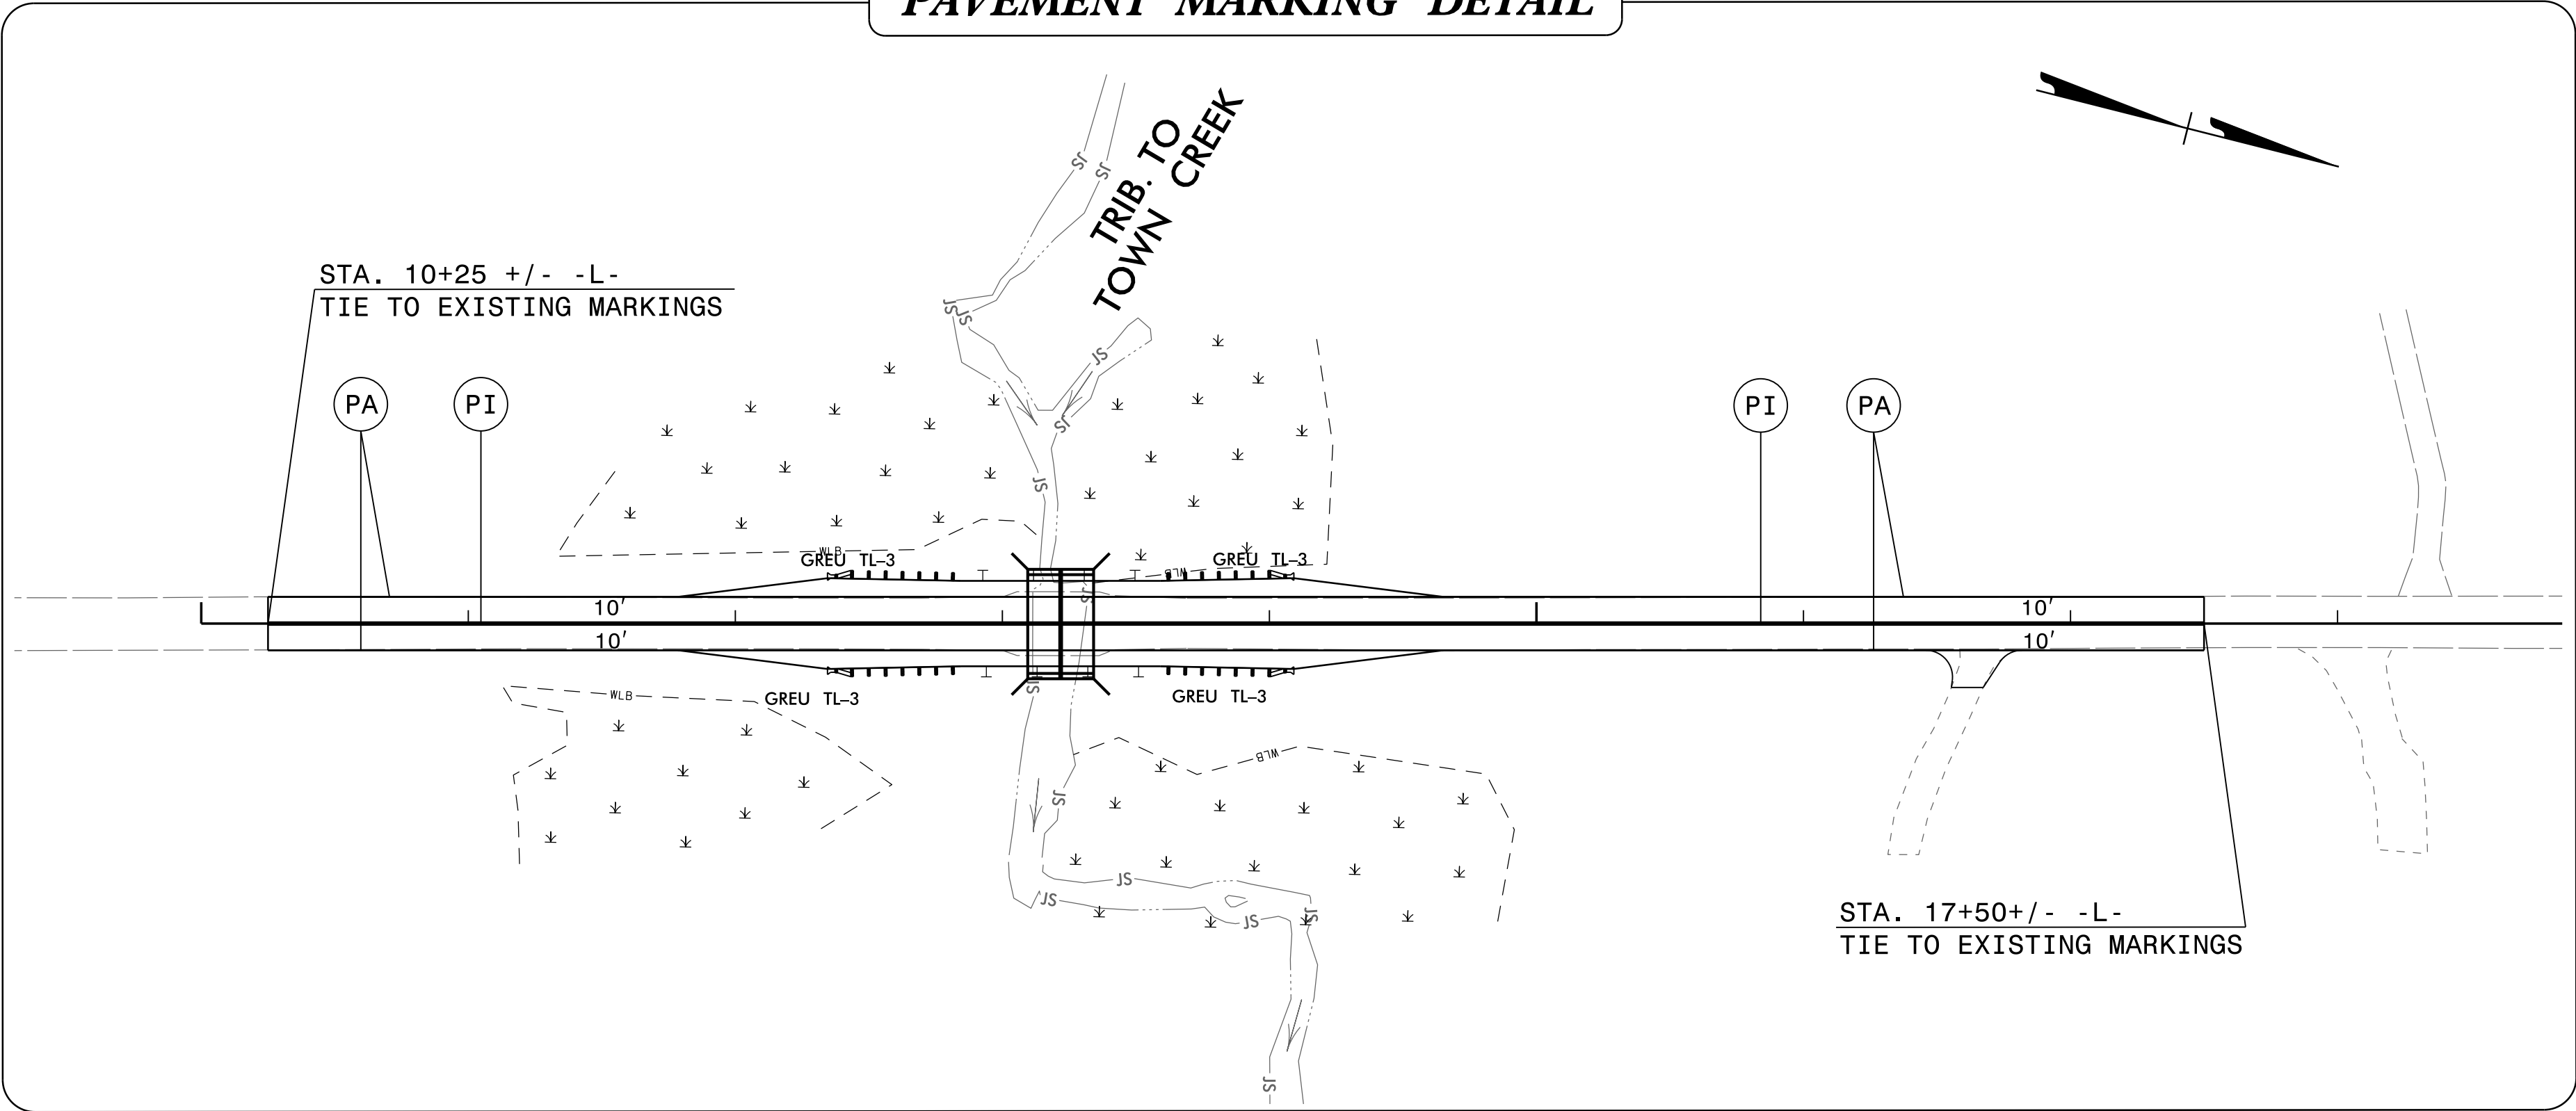

Prepared in the Office of:

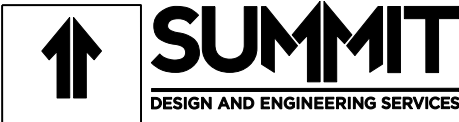


J. STUART BOURNE, PE

SARA LOUKILI

NC FIRM LICENSE No: P-0339
504 Meadowlands Drive
Hillsborough, NC 27278
(919) 732-3883
(919) 732-6676 (FAX)

PROJECT ENGINEER


PROJECT DESIGNER

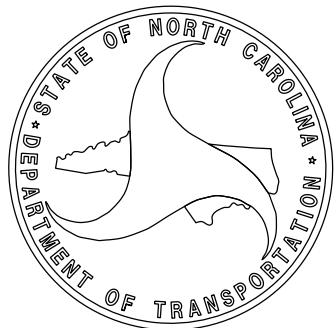

INDEX

PMP-1 PAVEMENT MARKING PLAN TITLE, SCHEDULE,
QUANTITIES AND PAVEMENT MARKING DETAIL.

TIP PROJECT: 17BP.4.R.94

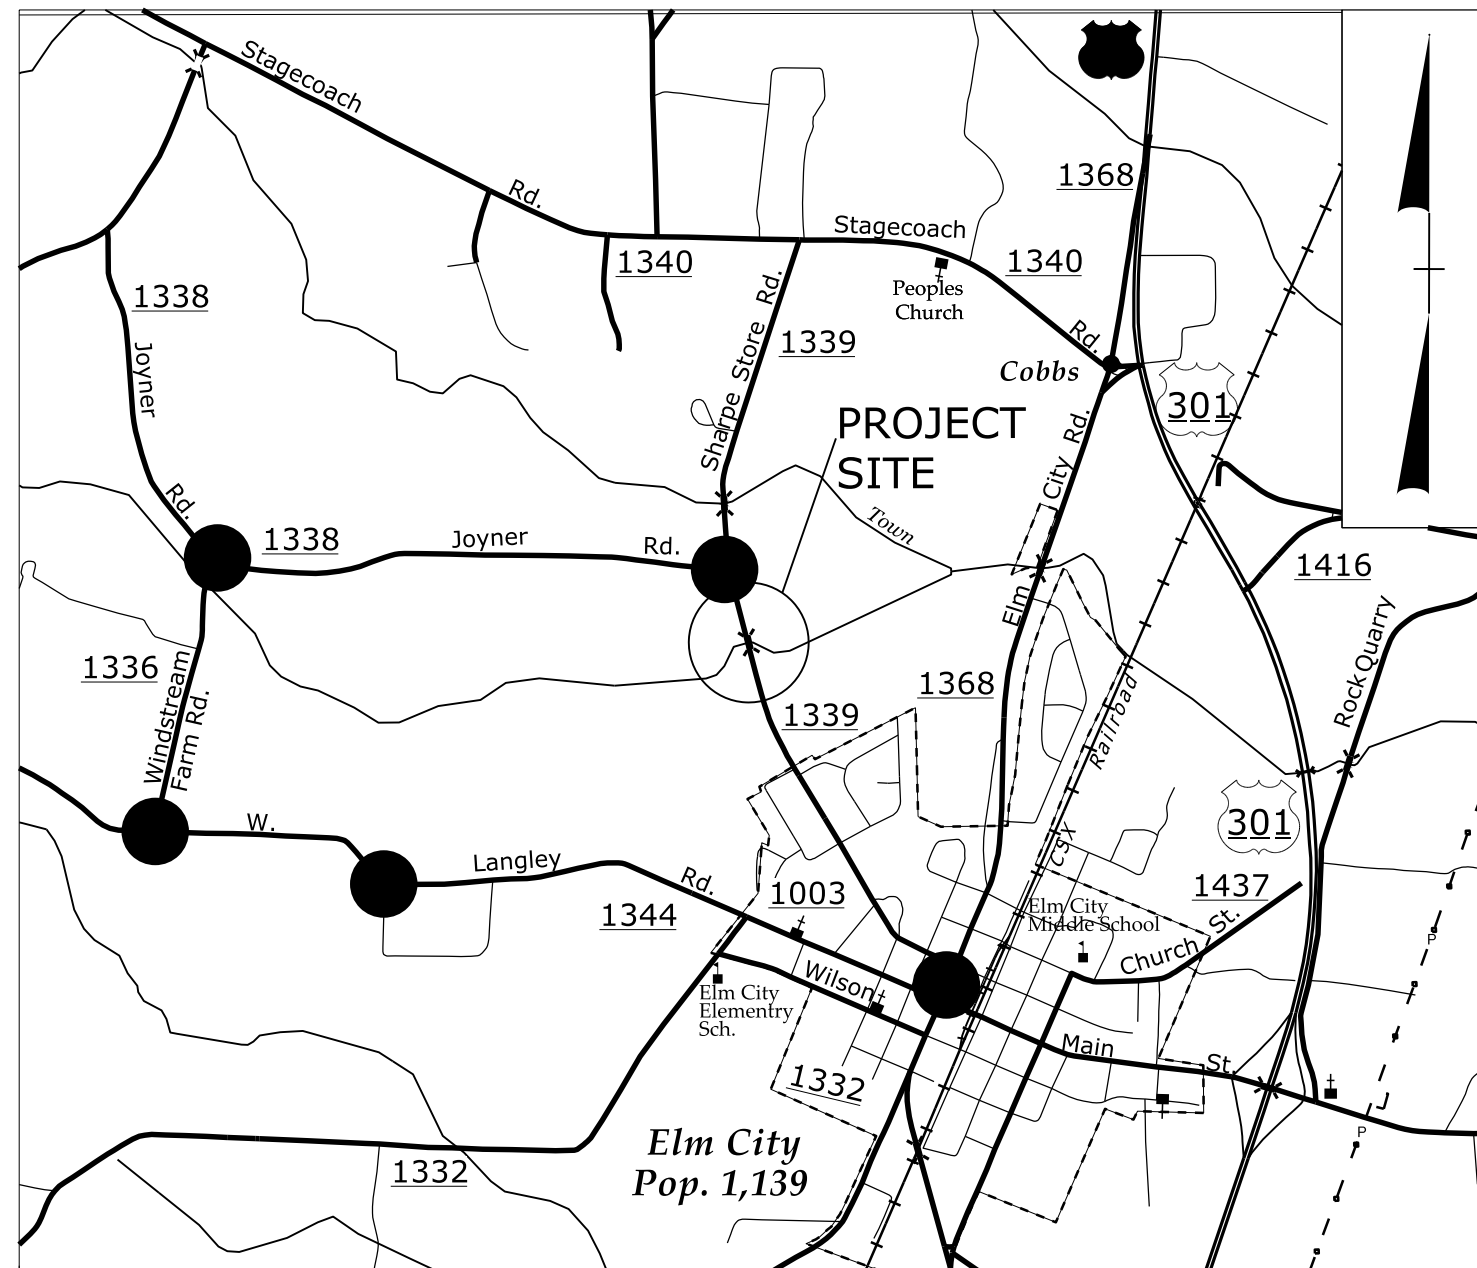

VICINITY MAP

NOTE: THIS PROJECT IS NOT WITHIN ANY MUNICIPAL BOUNDARIES

STATE OF NORTH CAROLINA
DIVISION OF HIGHWAYS
PLAN FOR PROPOSED
HIGHWAY EROSION CONTROL
WILSON COUNTY


LOCATION: BRIDGE 970091 ON SHARPE STORE RD. (SR 1339)
OVER TOWN CREEK

TYPE OF WORK: GRADING, DRAINAGE, PAVING, AND CULVERT

TO SR 1619
BARNES ST.

ENVIRONMENTALLY
SENSITIVE AREA(S) EXIST
ON THIS PROJECT

Refer To E. C. Special Provisions
for Special Considerations.

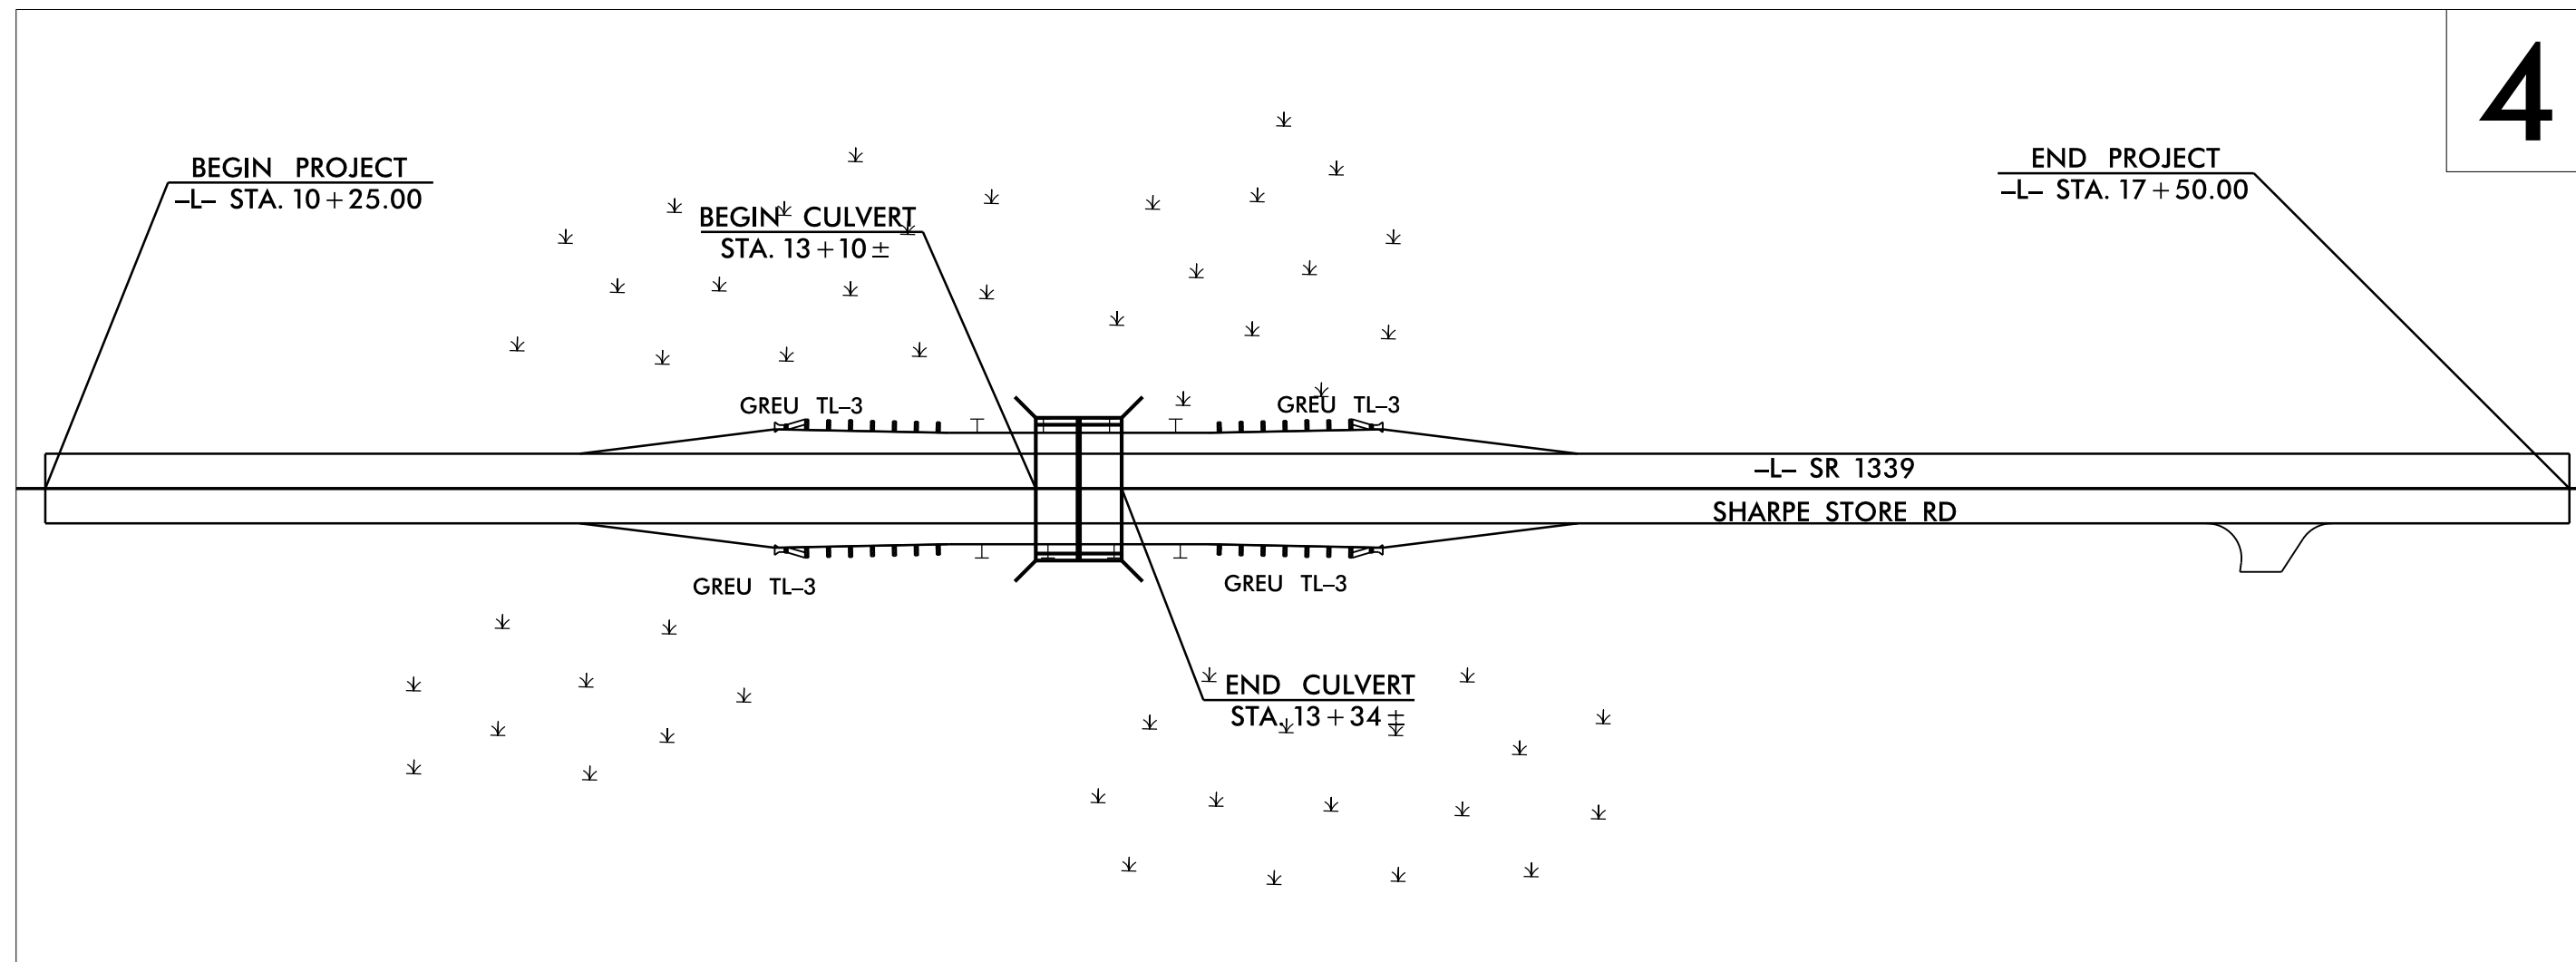


CLEARING ON THIS PROJECT SHALL BE PREFORMED TO THE
LIMITS ESTABLISHED BY METHOD II.


GRAPHIC SCALE



PLANS

 

PROFILE (HORIZONTAL)

 

PROFILE (VERTICAL)

THESE EROSION AND SEDIMENT
CONTROL PLANS COMPLY WITH
THE REGULATIONS SET FORTH
BY THE NCG-010000 GENERAL
CONSTRUCTION PERMIT
EFFECTIVE
AUGUST 1, 2016 AND ISSUED BY
THE NORTH CAROLINA
DEPARTMENT
OF ENVIRONMENTAL QUALITY
DIVISION OF WATER
RESOURCES.



Prepared in the Office of:

504 Meadowland Drive
Hillsborough, NC 27278-8551
Voice: (919) 732-3883
Fax: (919) 732-6776
www.summitde.net

Designed by:

SARA LOUKILI
NAME

4150

LEVEL III CERTIFICATION NO.

Reviewed in the Office of:
ROADSIDE ENVIRONMENTAL UNIT
1 South Wilmington St.
Raleigh, NC 27611
2018 STANDARD SPECIFICATIONS

Reviewed by:

DONALD R. PEARSON

Roadway Standard Drawings

The following roadway english standards as appear in "Roadway Standard Drawings"-- Roadway Design Unit -- N. C. Department of Transportation -- Raleigh, N. C., dated January 2018 and the latest revision thereto are applicable to this project and by reference hereby are considered a part of these plans.

1604.01	Railroad Erosion Control Detail	1632.01	Rock Inlet Sediment Trap Type A
1605.01	Temporary Silt Fence	1632.02	Rock Inlet Sediment Trap Type B
1606.01	Special Sediment Control Fence	1632.03	Rock Inlet Sediment Trap Type C
1607.01	Gravel Construction Entrance	1633.01	Temporary Rock Silt Check Type A
1622.01	Temporary Berms and Slope Drains	1633.02	Temporary Rock Silt Check Type B
1630.01	Riser Basin	1634.01	Temporary Rock Sediment Dam Type A
1630.02	Silt Basin Type B	1634.02	Temporary Rock Sediment Dam Type B
1630.03	Temporary Silt Ditch	1635.01	Rock Pipe Inlet Sediment Trap Type A
1630.04	Stilling Basin	1635.02	Rock Pipe Inlet Sediment Trap Type B
1630.05	Temporary Diversion	1640.01	Coir Fiber Baffle
1630.06	Special Stilling Basin	1645.01	Temporary Stream Crossing
1631.01	Matting Installation		

EROSION AND SEDIMENT CONTROL MEASURES




Std. #	Description	Symbol
1630.03	Temporary Silt Ditch	TSB
1630.05	Temporary Diversion	TD
1605.01	Temporary Silt Fence	III III III
1606.01	Special Sediment Control Fence	III III III
1633.01	Temporary Rock Silt Check Type-A	III III III
	Temporary Rock Silt Check Type-A with Matting and Polyacrylamide (PAM)	III III III
1633.02	Temporary Rock Silt Check Type-B	III III III
	Wattle / Coir Fiber Wattle	III III III
	Wattle / Coir Fiber Wattle with Polyacrylamide (PAM)	III III III
1634.01	Temporary Rock Sediment Dam Type-A	III III III
1634.02	Temporary Rock Sediment Dam Type-B	III III III
1635.01	Rock Pipe Inlet Sediment Trap Type-A	III III III
1635.02	Rock Pipe Inlet Sediment Trap Type-B	III III III

THIS PROJECT CONTAINS
EROSION CONTROL PLANS
FOR CLEARING AND
GRUBBING PHASE OF
CONSTRUCTION.

THIS PROJECT HAS
BEEN DESIGNED TO
SENSITIVE WATERSHED
STANDARDS.

WATTLE WITH POLYACRYLAMIDE (PAM) DETAIL

PROJECT REFERENCE NO.	SHEET NO.
17BP.4.R.94	EC-2
RW SHEET NO.	
ROADWAY DESIGN ENGINEER	HYDRAULICS ENGINEER

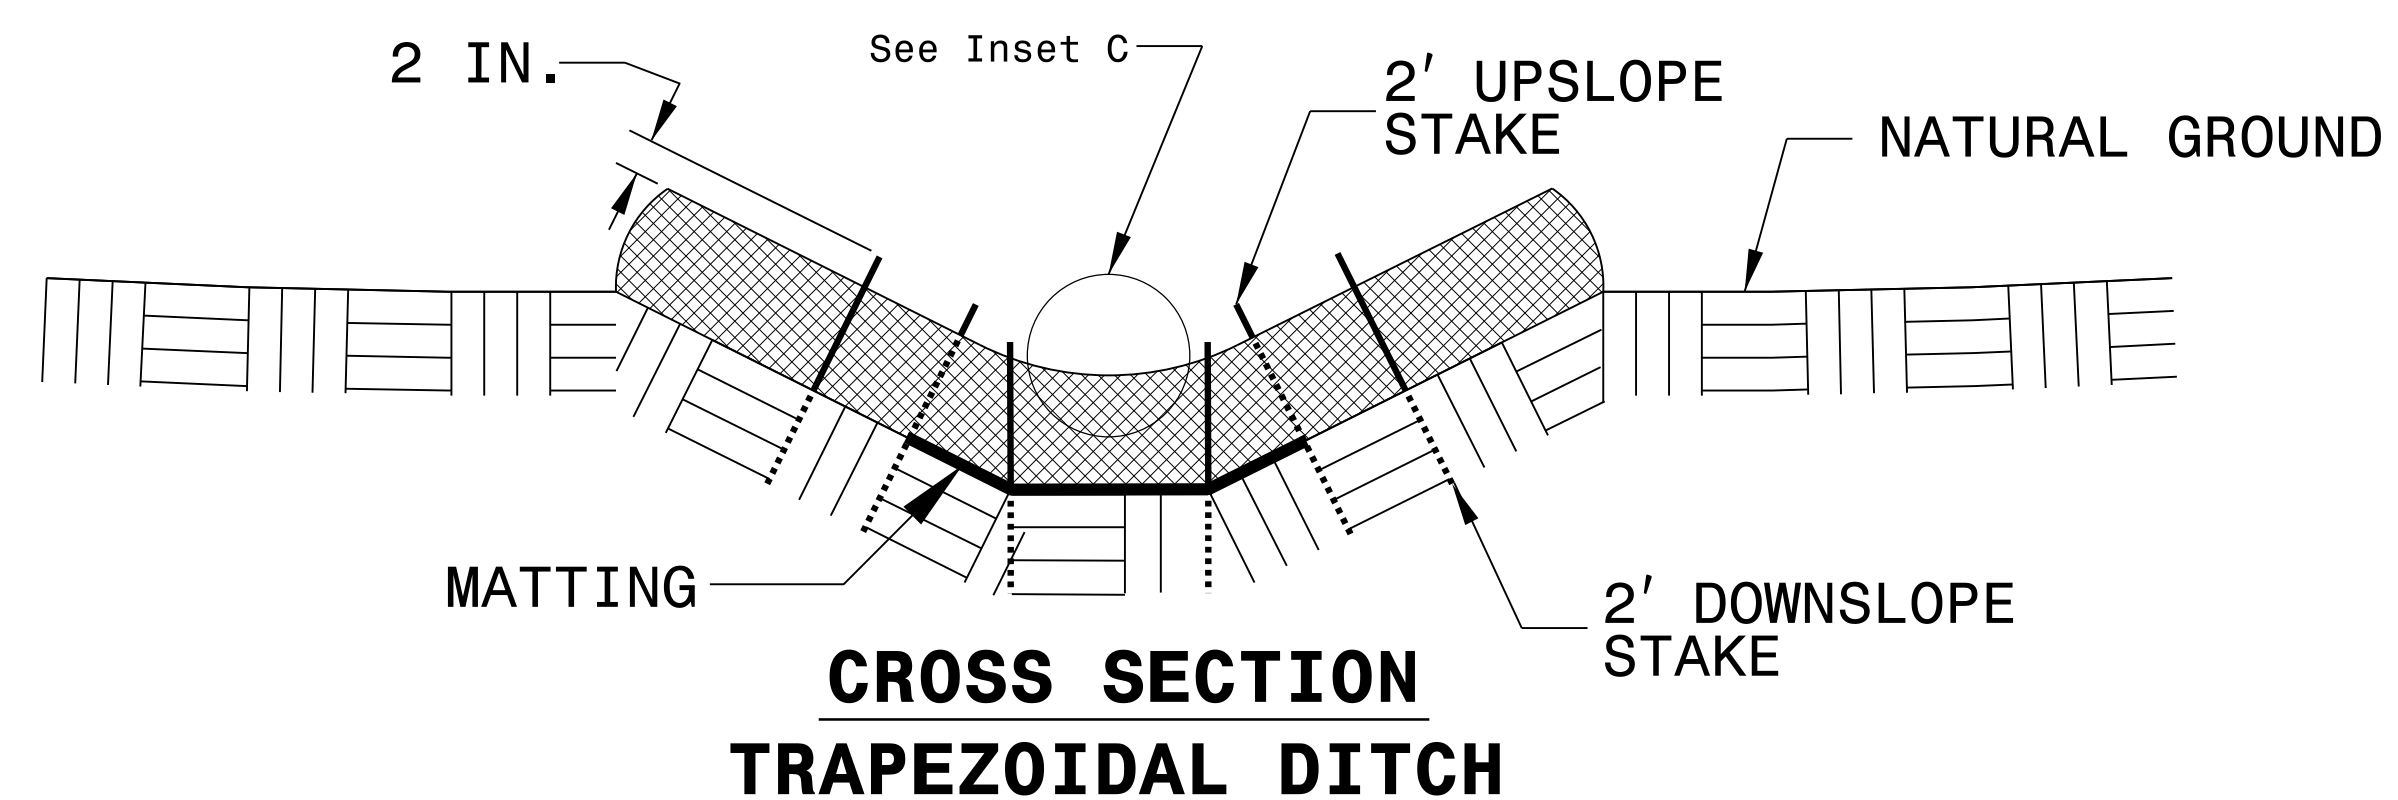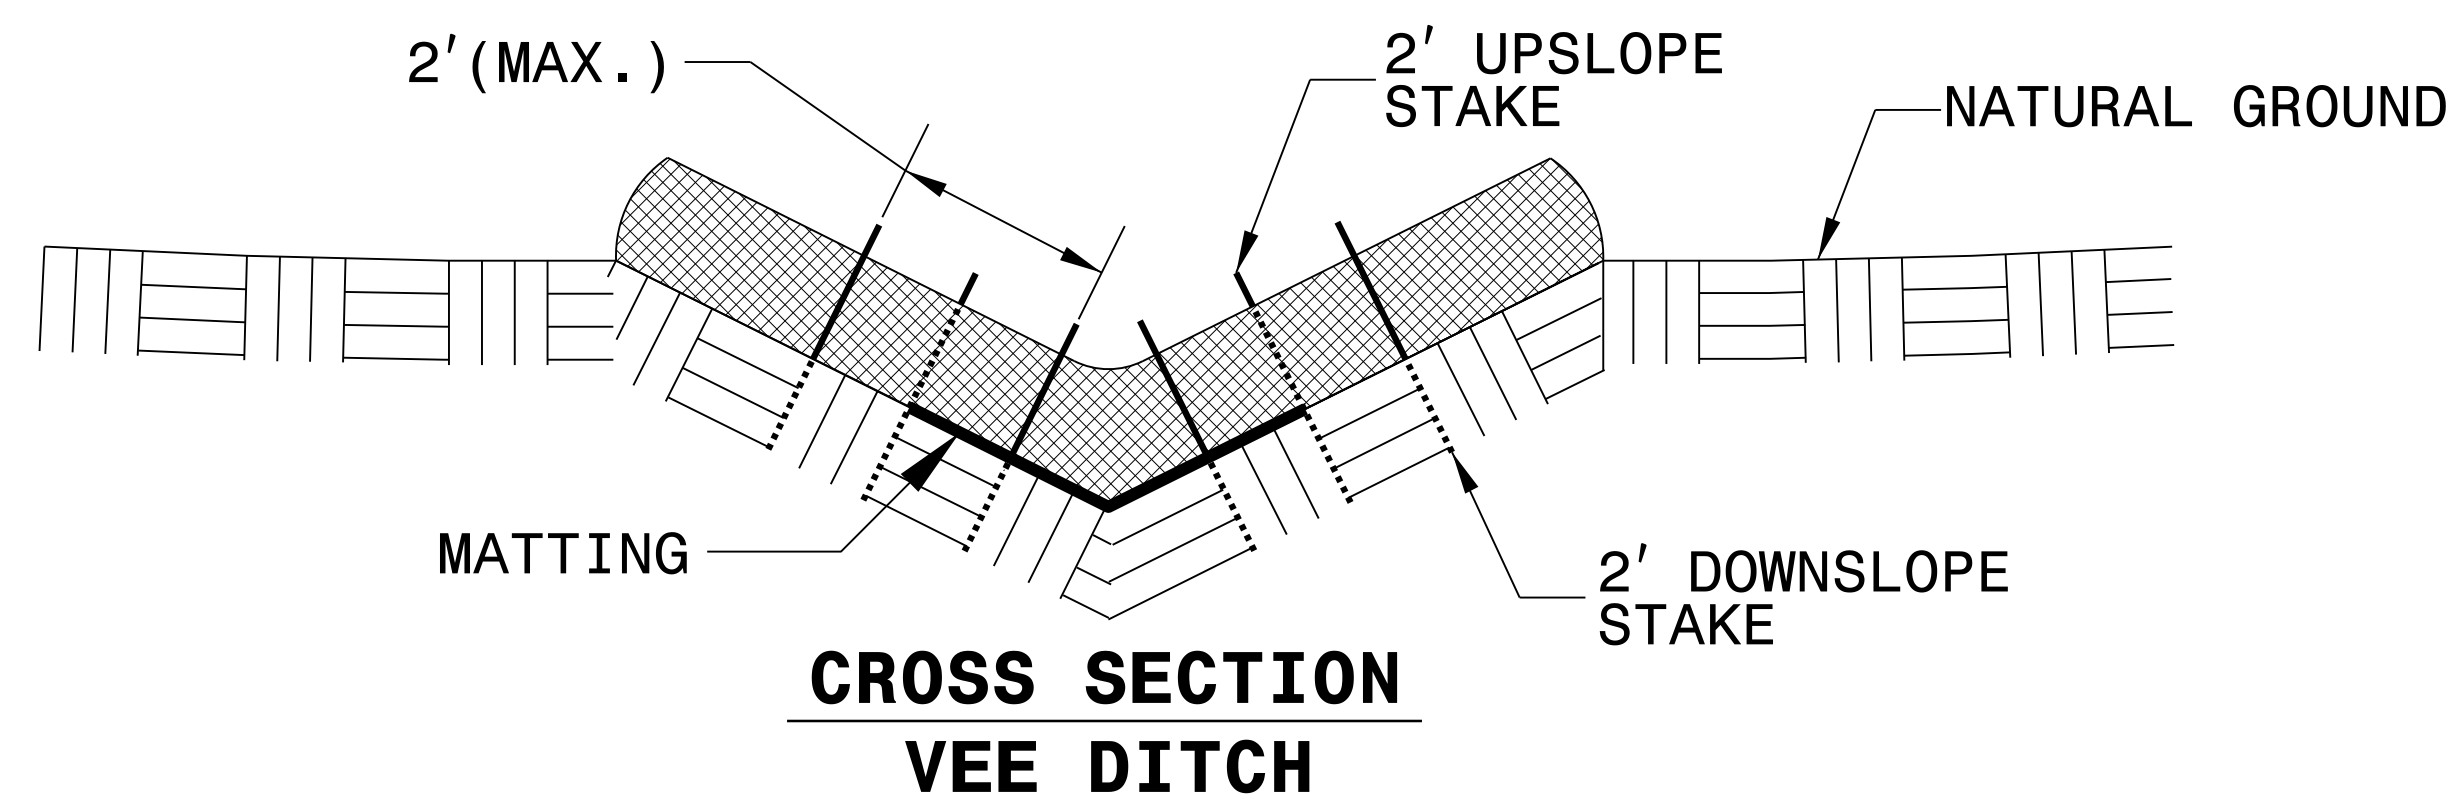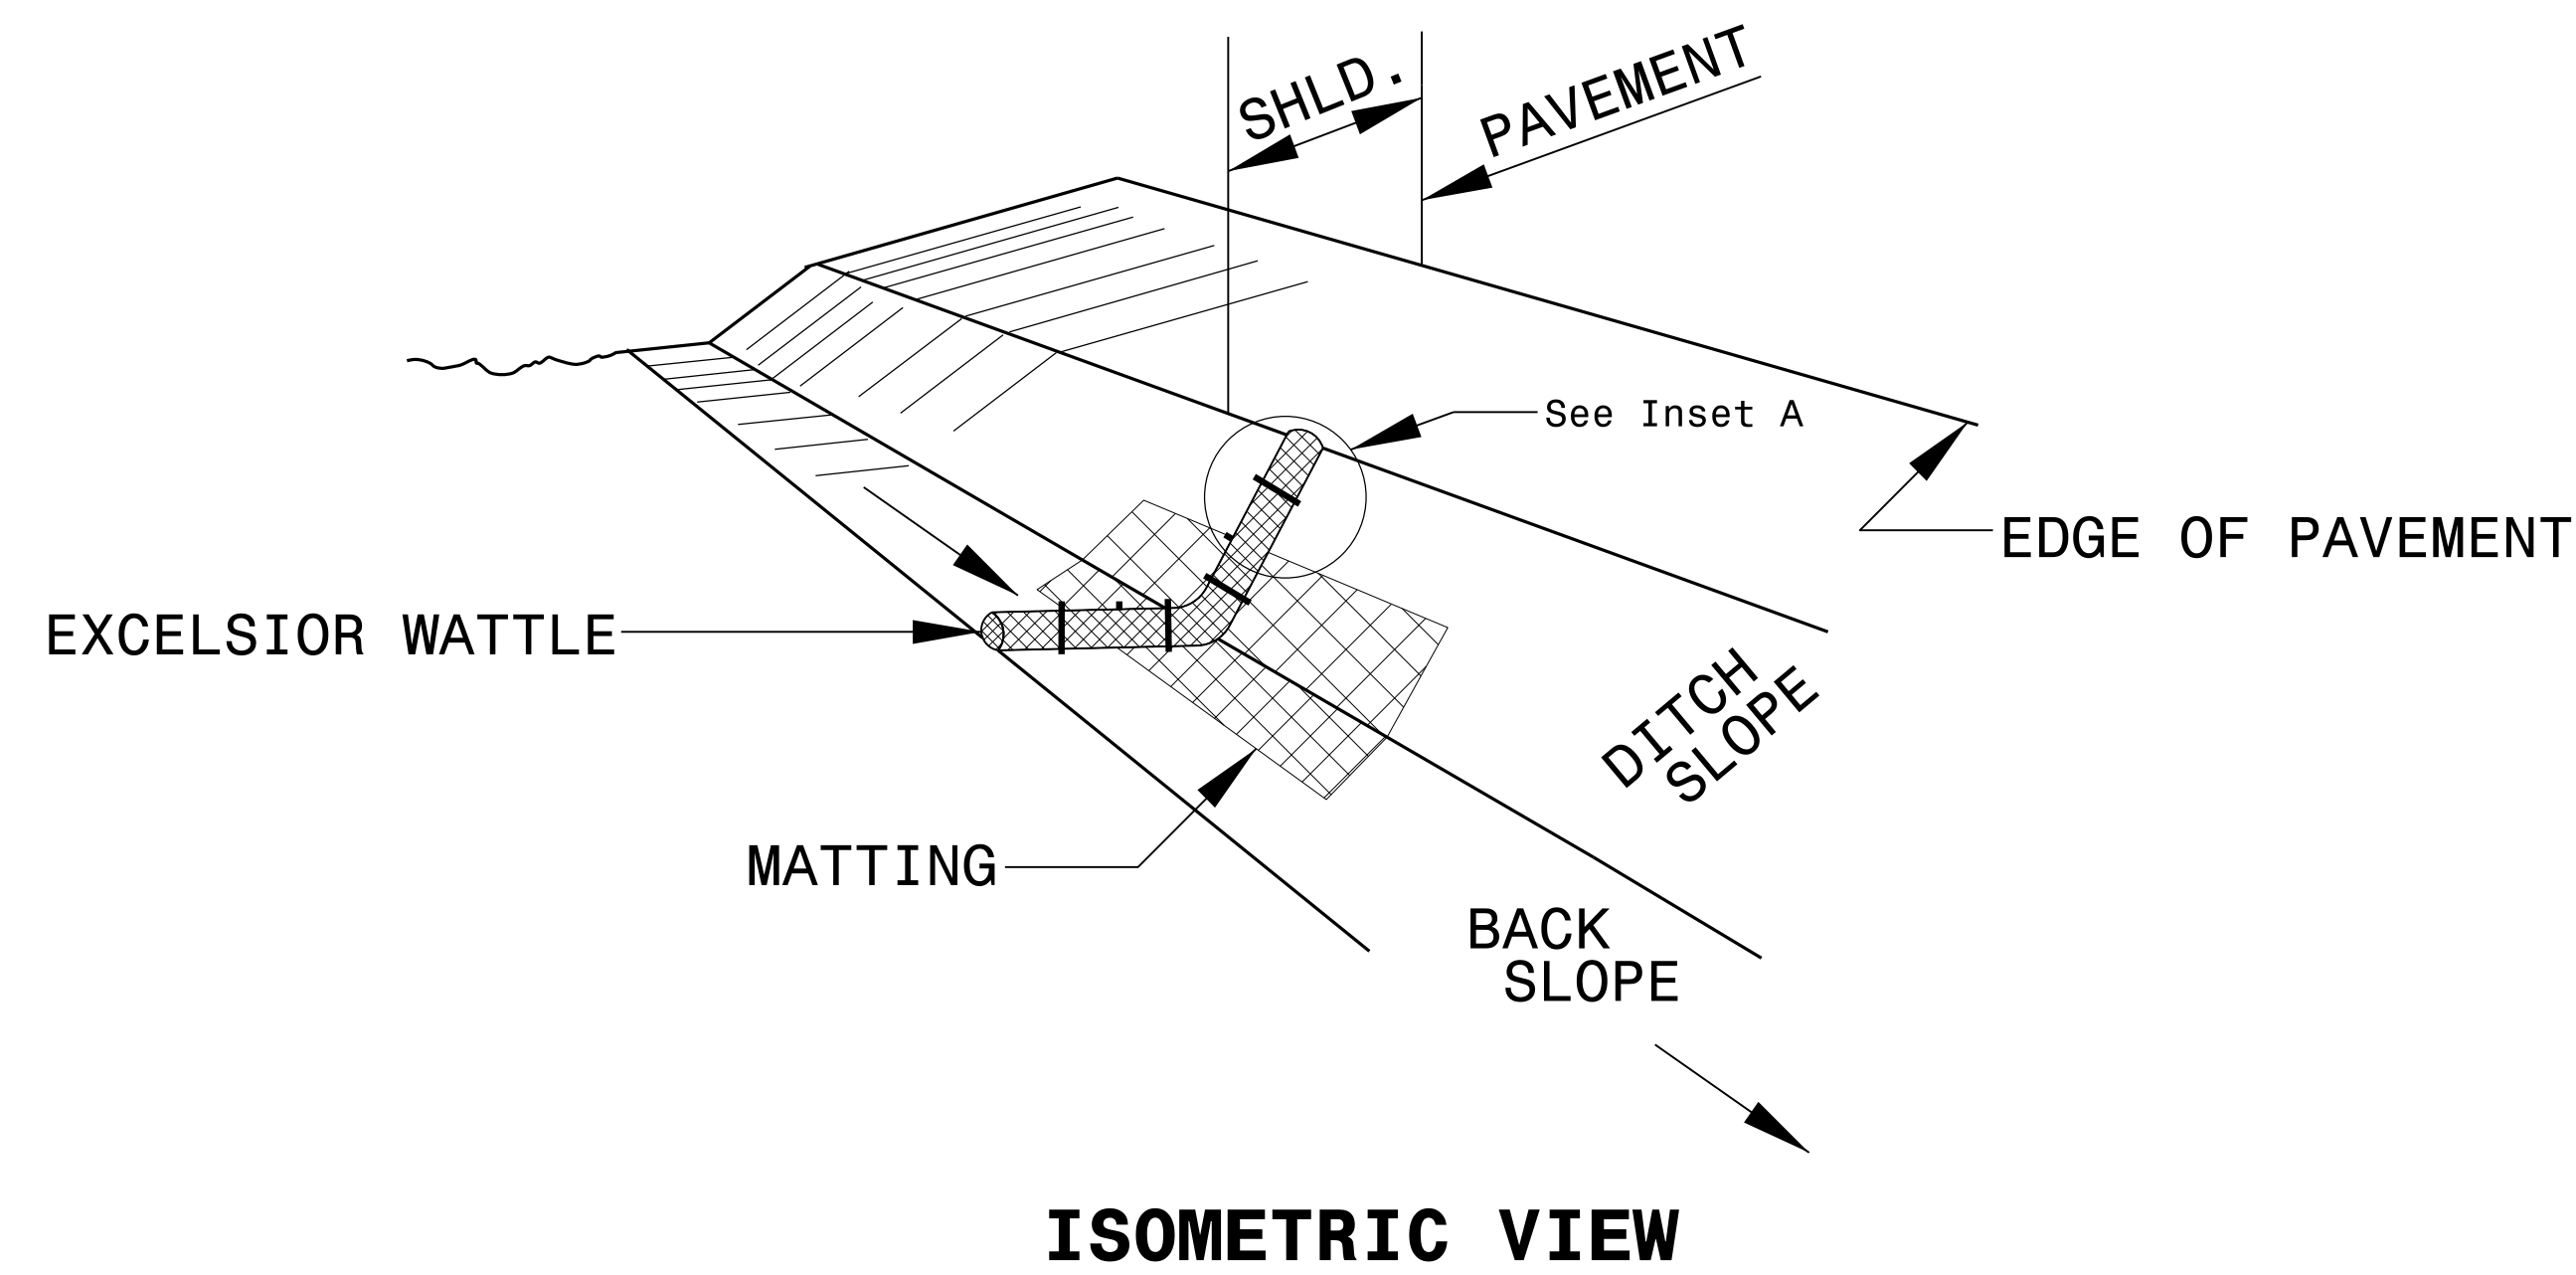

NOTES:

USE MINIMUM 12 IN. DIAMETER EXCELSIOR WATTLE.

USE 2 FT. WOODEN STAKES WITH A 2 IN. BY 2 IN. NOMINAL CROSS SECTION.

ONLY INSTALL WATTLE(S) TO A HEIGHT IN DITCH SO FLOW WILL NOT WASH AROUND WATTLE AND SCOUR DITCH SLOPES AND AS DIRECTED.

INSTALL A MINIMUM OF 2 UPSLOPE STAKES AND 4 DOWNSLOPE STAKES AT AN ANGLE TO WEDGE WATTLE TO BOTTOM OF DITCH.



PROVIDE STAPLES MADE OF 0.125 IN. DIAMETER STEEL WIRE FORMED INTO A U SHAPE NOT LESS THAN 12" IN LENGTH.

INSTALL STAPLES APPROXIMATELY EVERY 1 LINEAR FOOT ON BOTH SIDES OF WATTLE AND AT EACH END TO SECURE IT TO THE SOIL.

INSTALL MATTING IN ACCORDANCE WITH SECTION 1631 OF THE STANDARD SPECIFICATIONS.

PRIOR TO POLYACRYLAMIDE (PAM) APPLICATION, OBTAIN A SOIL SAMPLE FROM PROJECT LOCATION, AND FROM OFFSITE MATERIAL, AND ANALYZE FOR APPROPRIATE PAM FLOCCULANT TO BE APPLIED TO EACH WATTLE.

INITIALLY APPLY 2 OUNCES OF ANIONIC OR NEUTRALLY CHARGED PAM OVER WATTLE WHERE WATER WILL FLOW AND 1 OUNCE OF PAM ON MATTING ON EACH SIDE OF WATTLE. REAPPLY PAM AFTER EVERY RAINFALL EVENT THAT IS EQUAL TO OR EXCEEDS 0.50 IN.

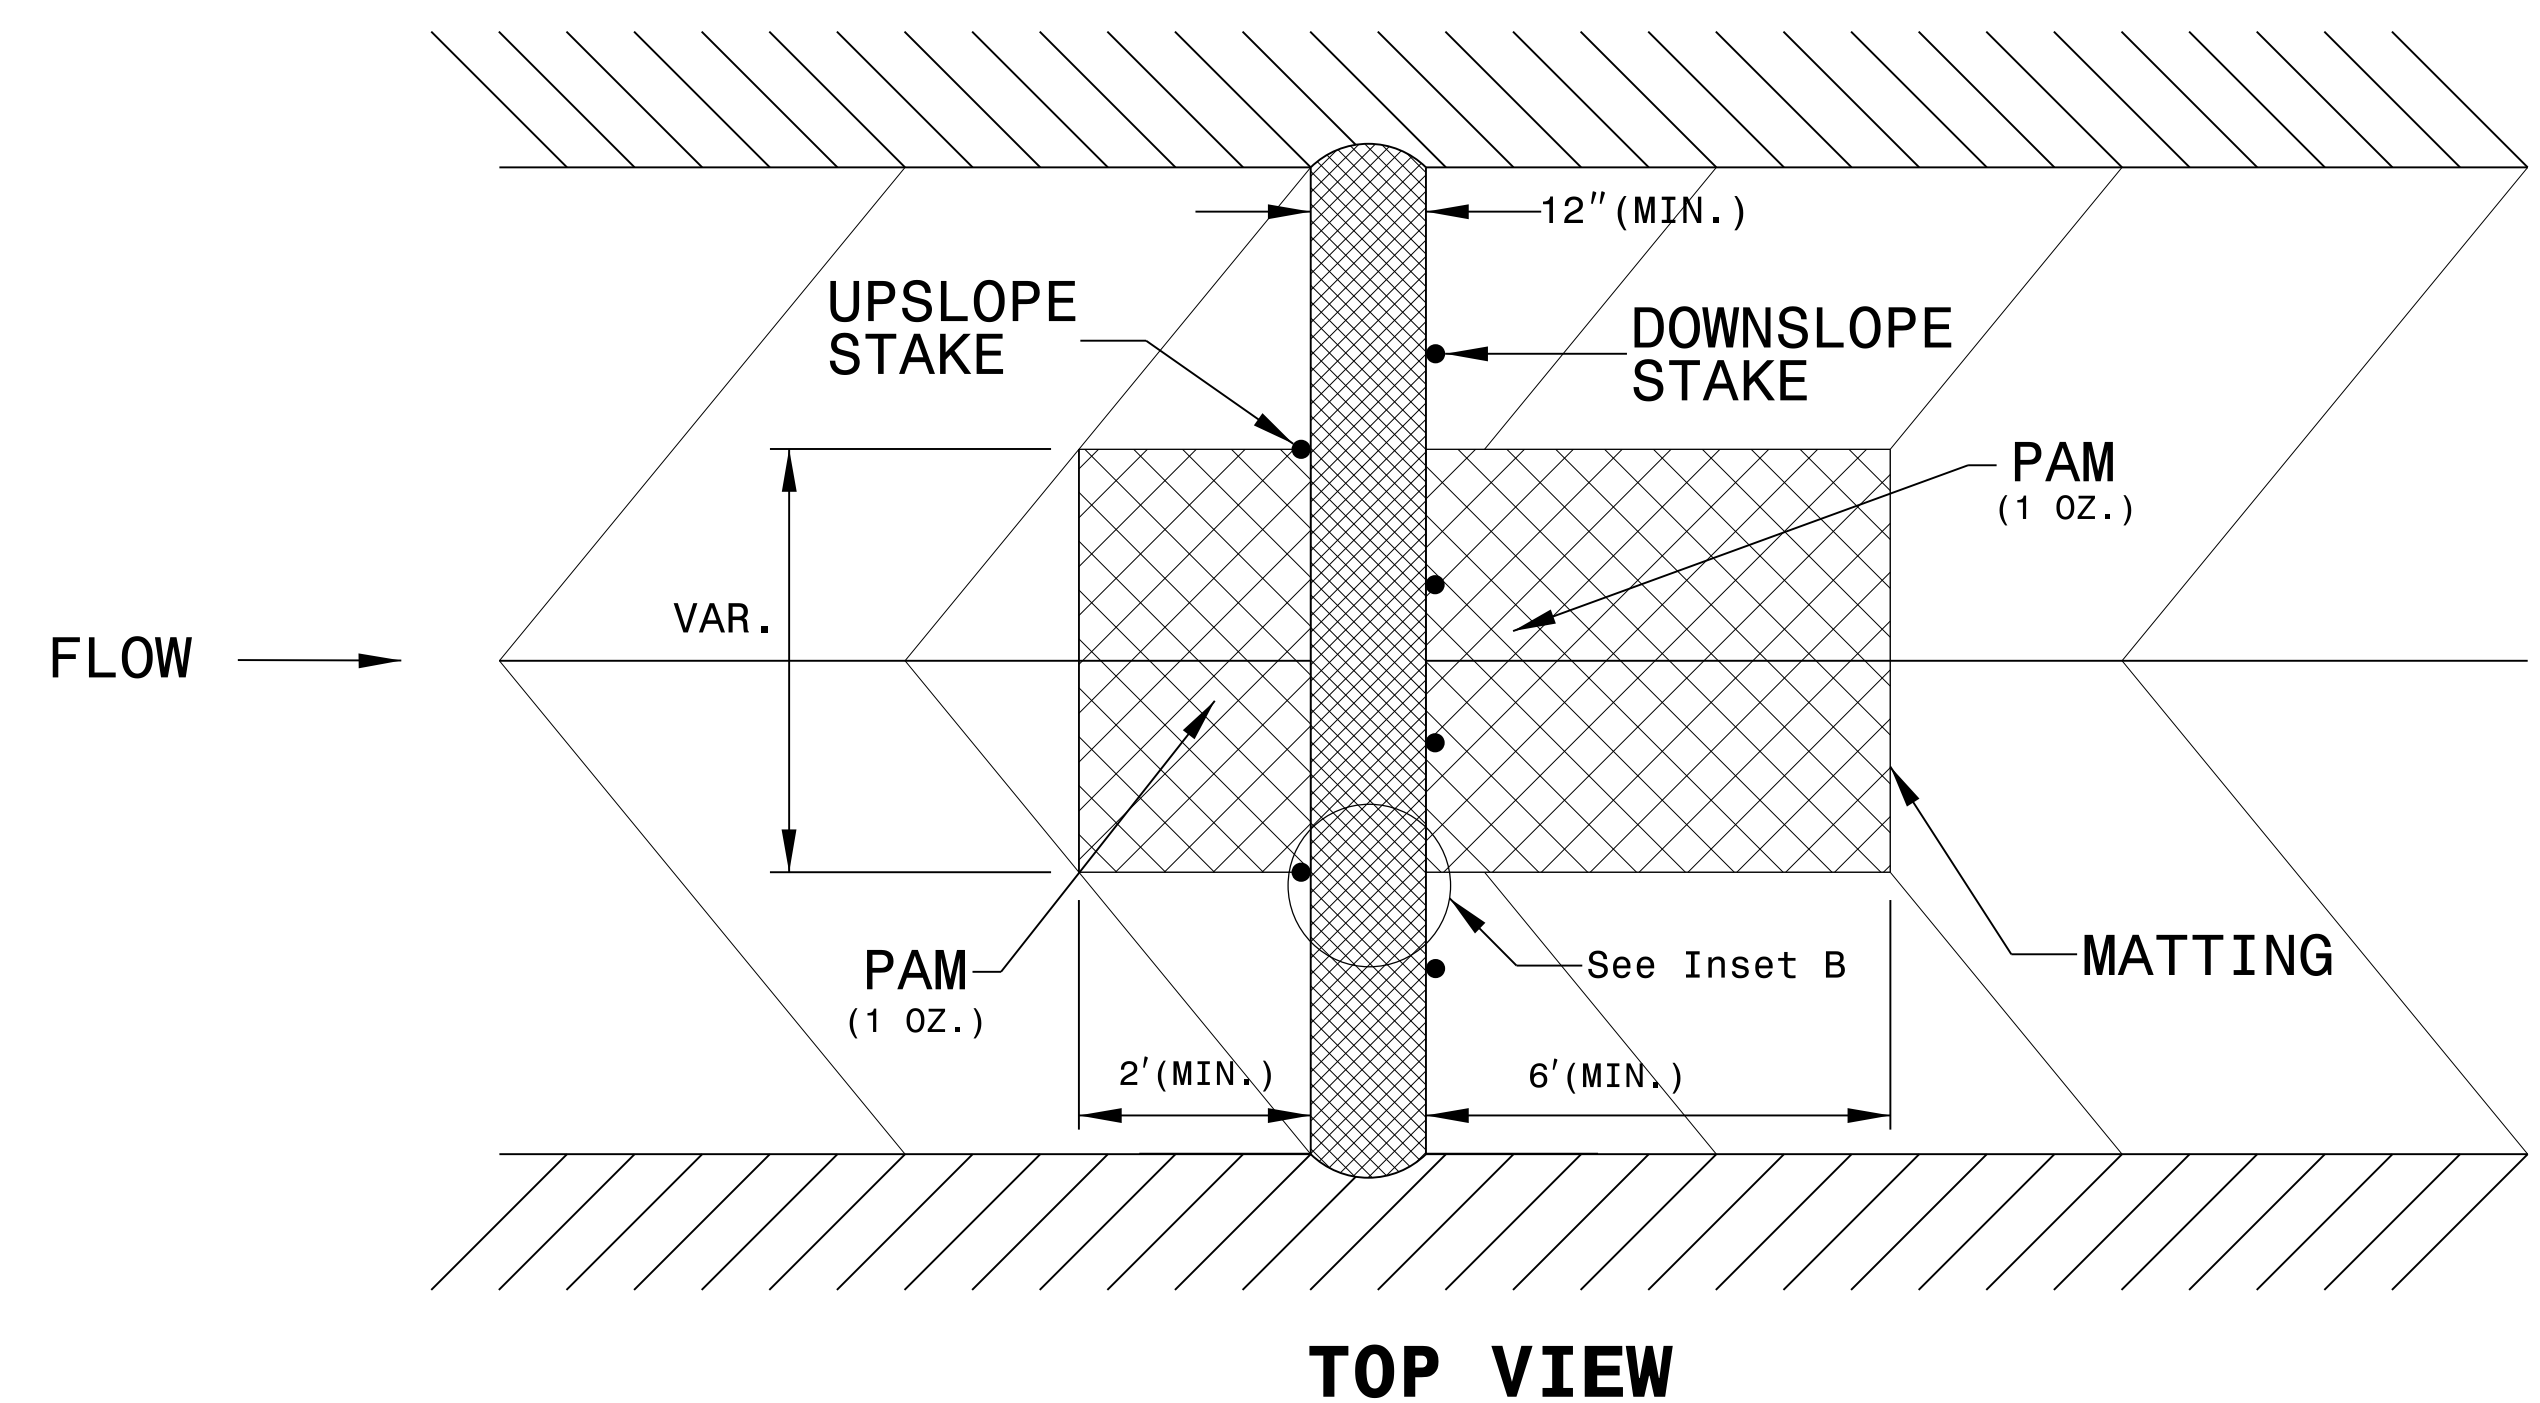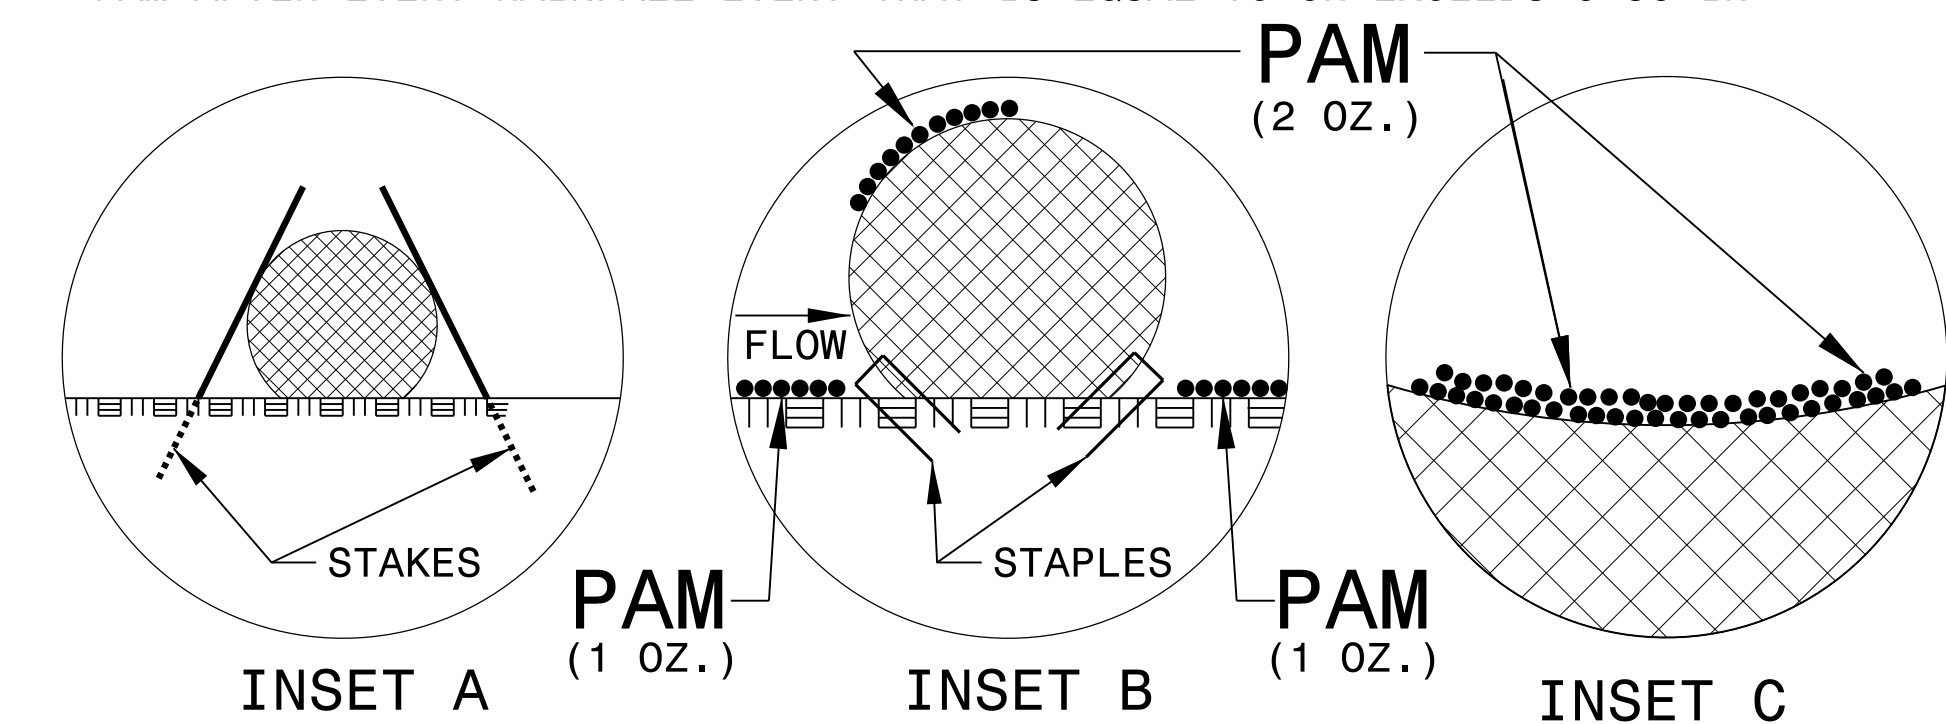

SOIL STABILIZATION TIMEFRAMES

SITE DESCRIPTION	STABILIZATION TIME	TIMEFRAME EXCEPTIONS
PERIMETER DIKES, SWALES, DITCHES AND SLOPES	7 DAYS	NONE
HIGH QUALITY WATER (HQW) ZONES	7 DAYS	NONE
SLOPES STEEPER THAN 3:1	7 DAYS	IF SLOPES ARE 10’ OR LESS IN LENGTH AND ARE NOT STEEPER THAN 2:1, 14 DAYS ARE ALLOWED.
SLOPES 3:1 OR FLATTER	14 DAYS	7 DAYS FOR SLOPES GREATER THAN 50’ IN LENGTH.
ALL OTHER AREAS WITH SLOPES FLATTER THAN 4:1	14 DAYS	NONE, EXCEPT FOR PERIMETERS AND HQW ZONES.

DIVISION OF HIGHWAYS
STATE OF NORTH CAROLINA

PROJECT REFERENCE NO.	SHEET NO.
17BP.4.R.94	EC-3A
ROADWAY DESIGN ENGINEER	HYDRAULICS ENGINEER

SOIL STABILIZATION SUMMARY SHEET

MATTING FOR EROSION CONTROL

[illegible]

PERMANENT SOIL REINFORCEMENT MAT

[illegible]

CLEARING AND GRUBBING
EROSION CONTROL FOR
CONSTRUCTION SHEET 4

NOTE: PLACE TEMPORARY ROCK SEDIMENT DAMS TYPE - B AND TEMPORARY ROCK SILT CHECKS TYPE - A AT DRAINAGE OUTLETS.

NOTE: UTILIZE COIR FIBER MATTING ADJACENT TO WETLANDS/
JURISDICTIONAL AREAS, AND AS DIRECTED

NOTE: UTILIZE TEMPORARY SEDIMENT BASIN OR SPECIAL STILLING BASIN(S) AS STILLING BASIN WHERE APPLICABLE.

 ENVIRONMENTALLY SENSITIVE AREA
SEE PROJECT SPECIAL PROVISIONS

END CULVERT
-L- STA 13+34.33

END PROJECT
-L- STA 17+50.00

POT Sta. 19+07.13

POT Sta. 10+00.00

BEGIN PROJECT
-L- STA 10+25.00

BEGIN CULVERT
-L- STA 13+09.67

REVISIONS

07-AUG-2019 08:27
970091_EC4.dgn
neil.rohrbaugh

8/17/99

CONSTRUCTION SEQUENCE
2@11'X8' RCBC

PROJECT REFERENCE NO.	SHEET NO.
17BP.4.R.94	EC-5/CONST.4
RW SHEET NO.	
ROADWAY DESIGN ENGINEER	HYDRAULICS ENGINEER

PHASE 1
DEMOLITION

1. INSTALL PERIMETER SEDIMENT CONTROL DEVICES ALONG AND ADJACENT TO STREAM TO THE GREATEST EXTENT POSSIBLE.

2. REMOVE EXISTING BRIDGE.

3. INSTALL IMPERVIOUS DIKE 1 AND 24" TEMPORARY PIPE.
4. CONSTRUCT SOUTH BARREL OF CULVERT. CONSTRUT STREAMBANK/CHANNEL IMPROVEMENT ON SOUTH BARREL (LOW FLOW).

6. DEWATER CONSTRUCTION AREA INTO SPECIAL STILLING BASIN.

PHASE 2
CULVERT CONSTRUCTION




1. REMOVE IMPERVIOUS DIKE 1 AND INSTALL IMPERVIOUS DIKES 2 AND 3 TO DIVERT ALL FLOW THROUGH THE SOUTH BARREL.

3. CONSTRUCT ALL BARREL BACKFILL CLVERT CONSTRUCT STREAMBANK CHANNEL IMPROVEMENT FOR NORTH BARREL.

PHASE 3
CULVERT CONSTRUCTION

1. REMOVE IMPERVIOUS DIKES TO RESTORE NATURAL FLOW.

2. REMOVE SPECIAL STILLING BASIN.

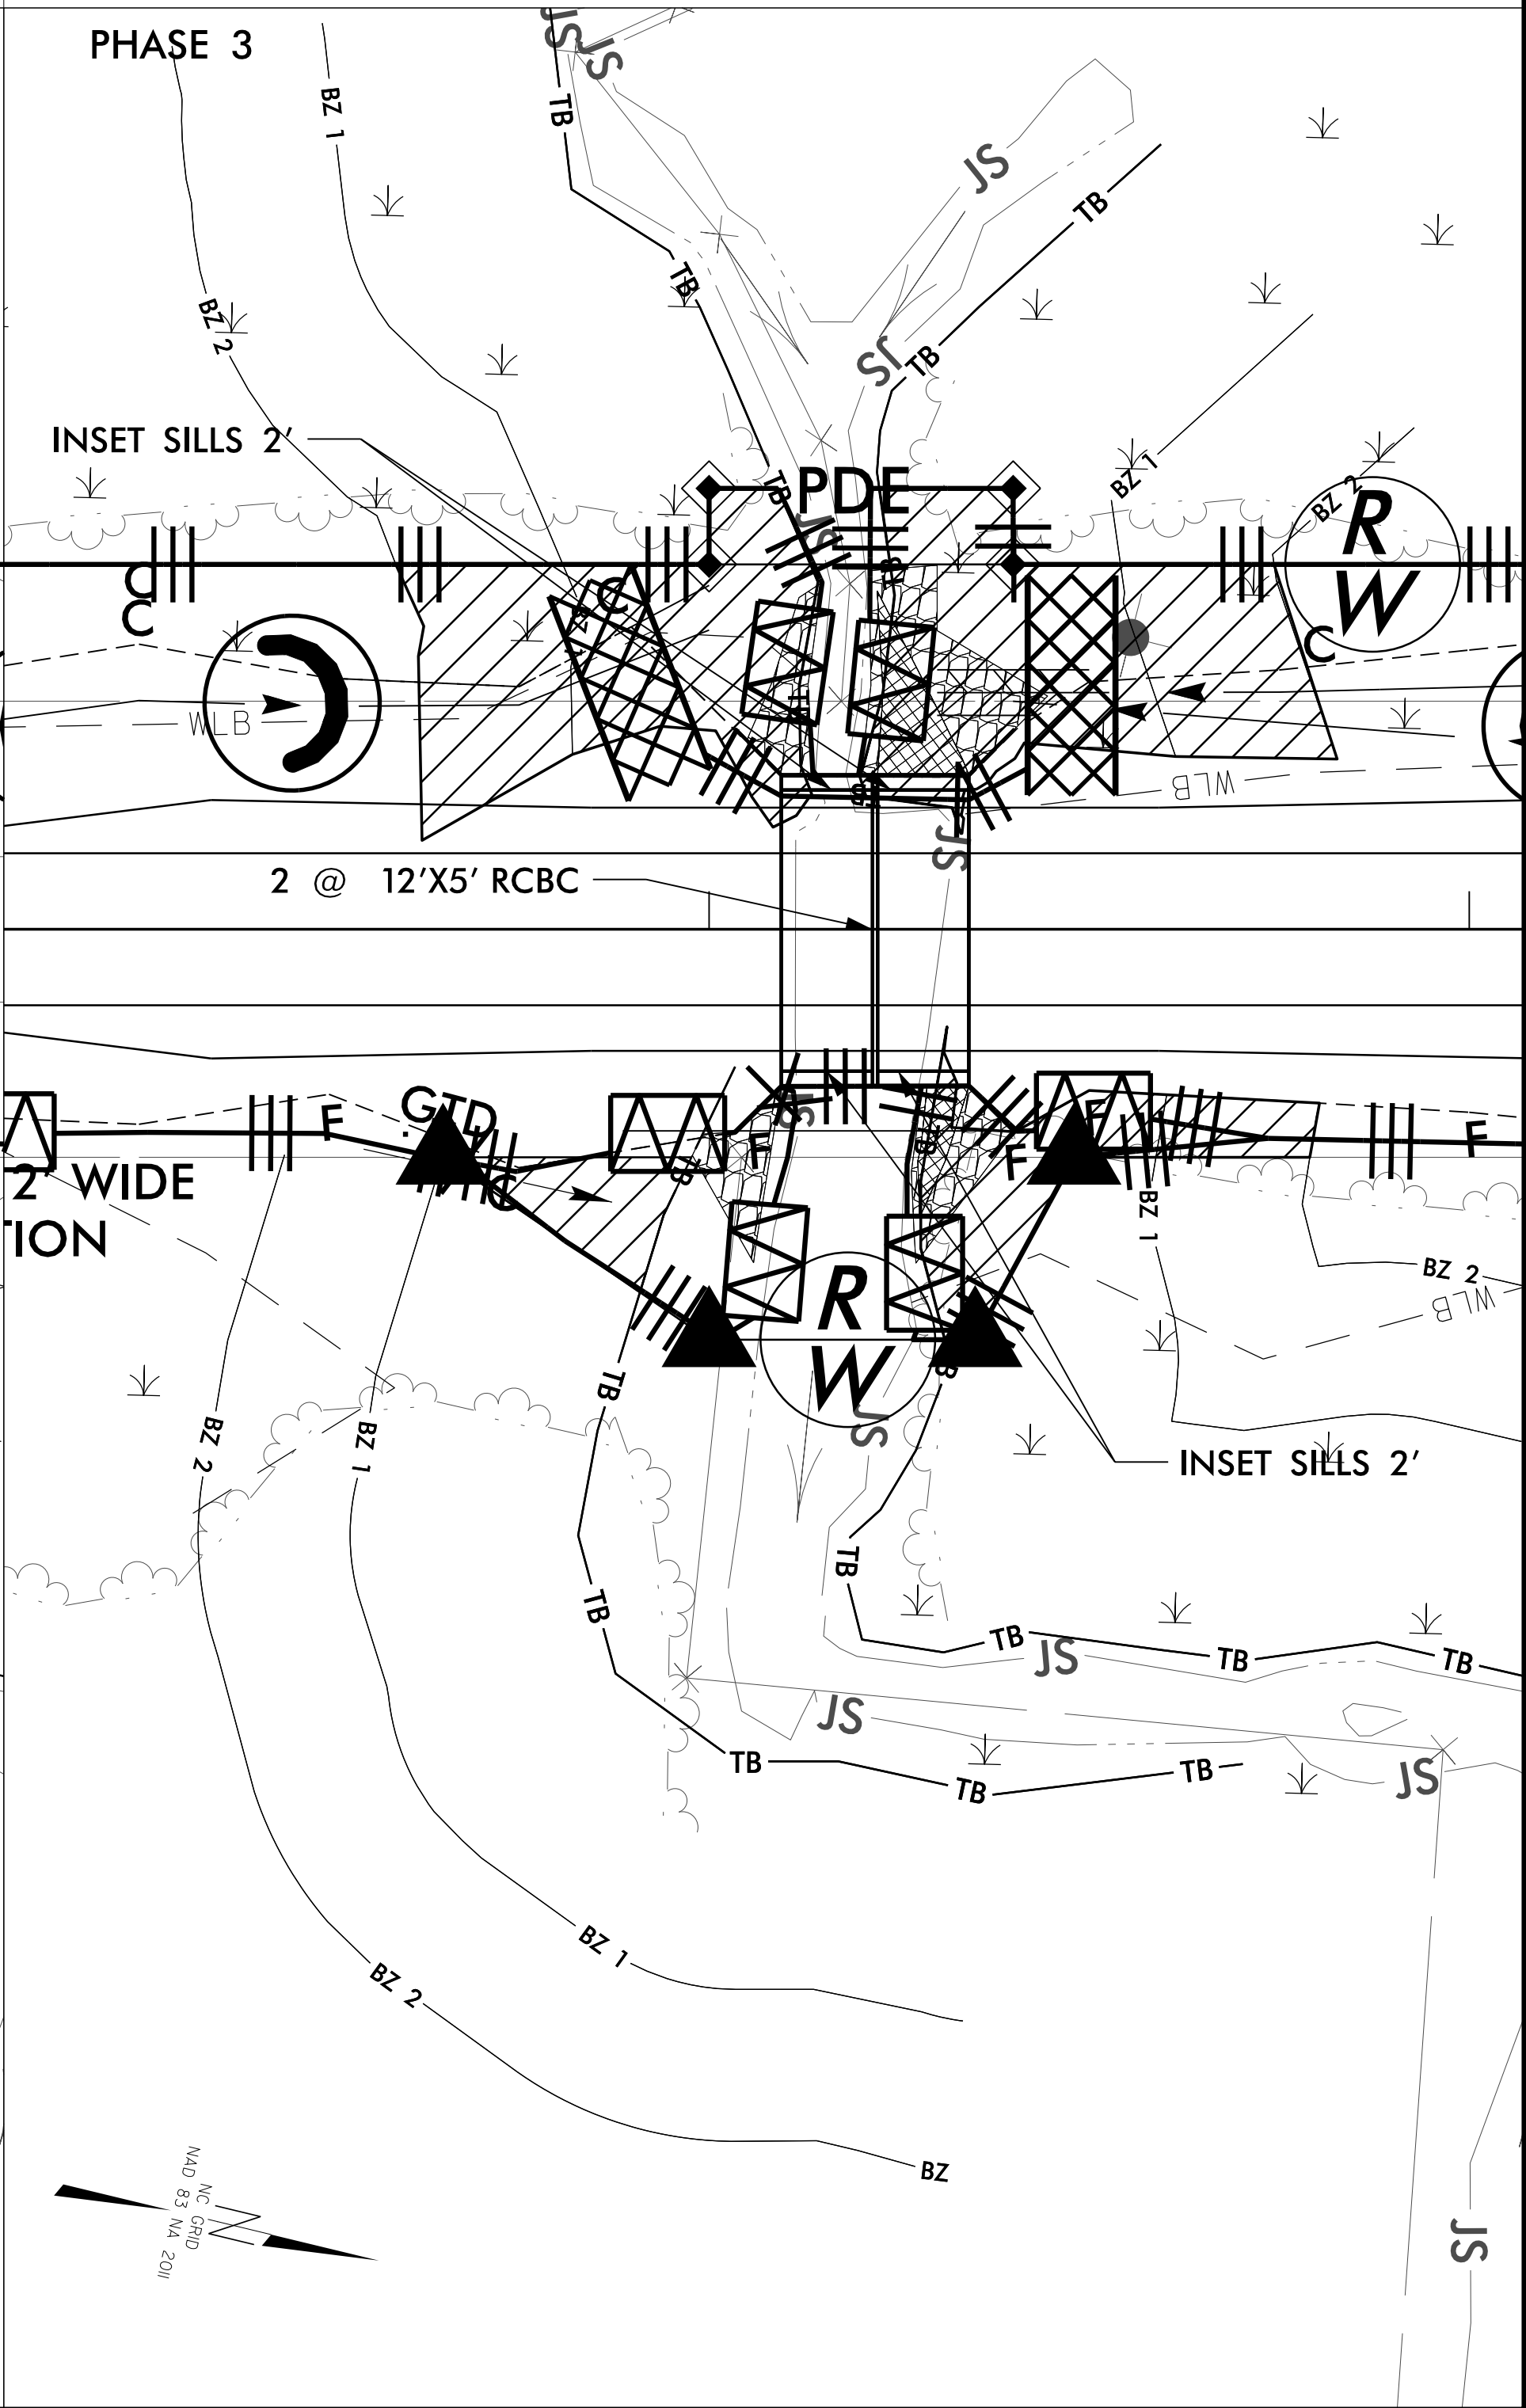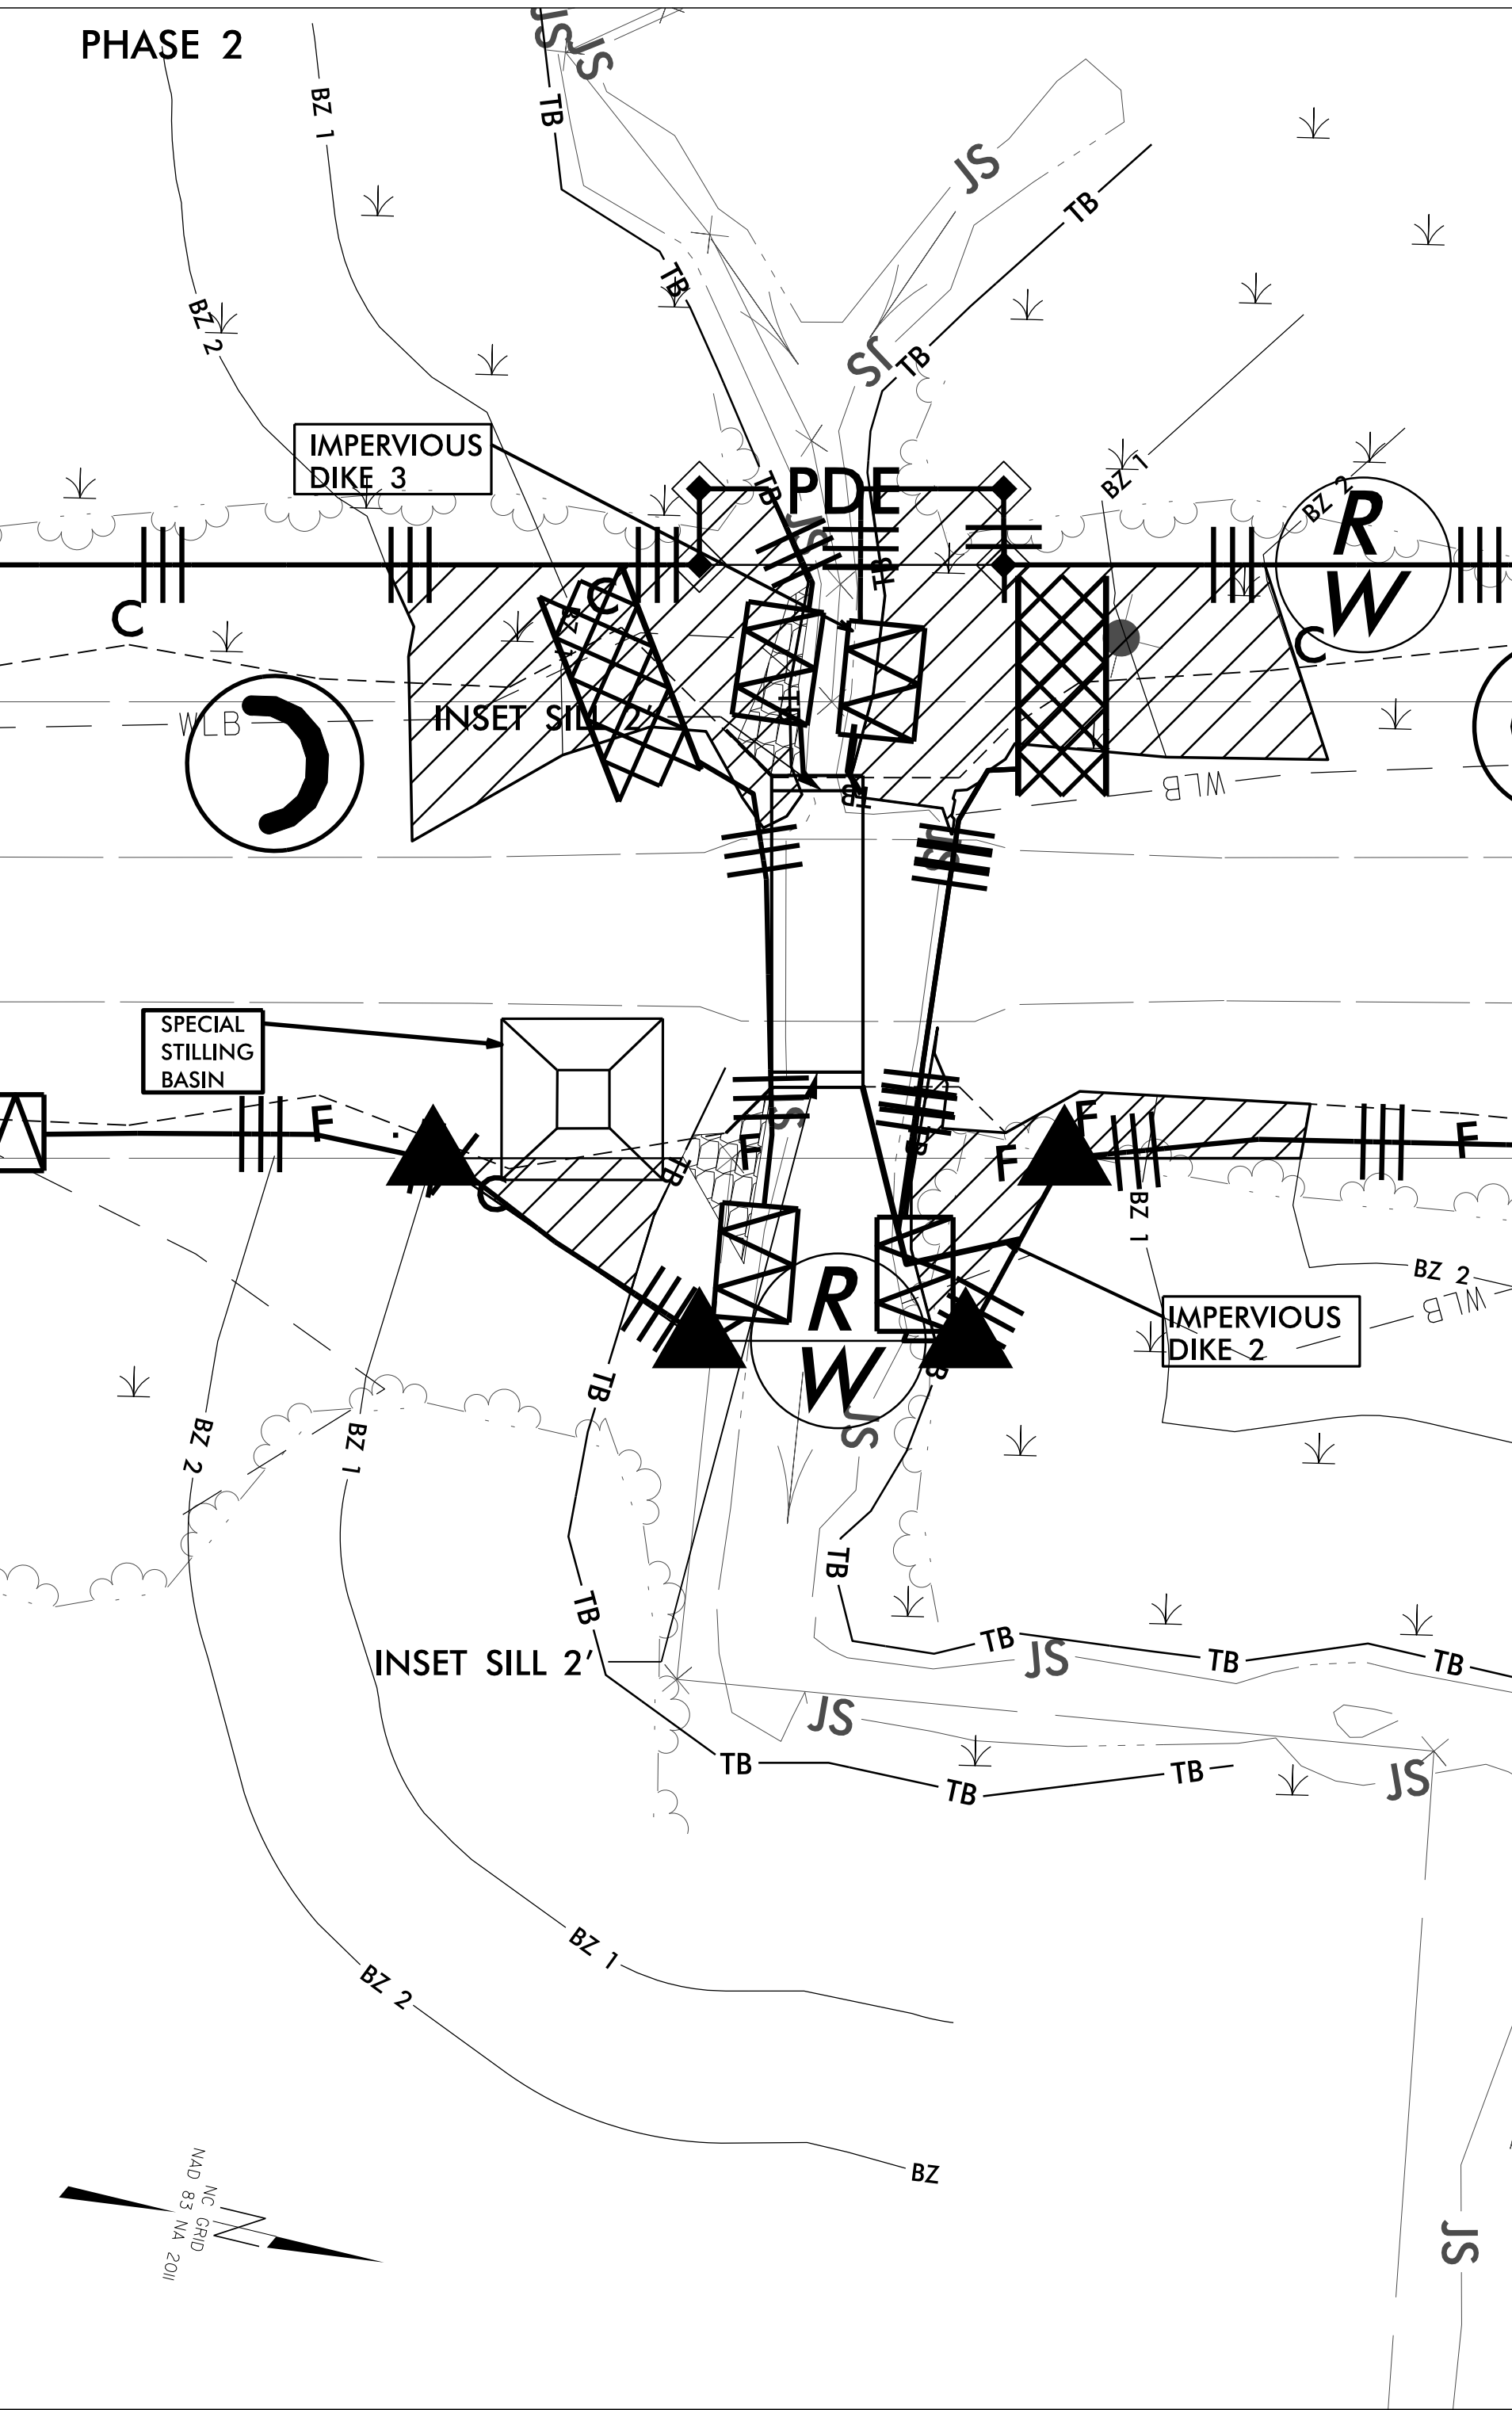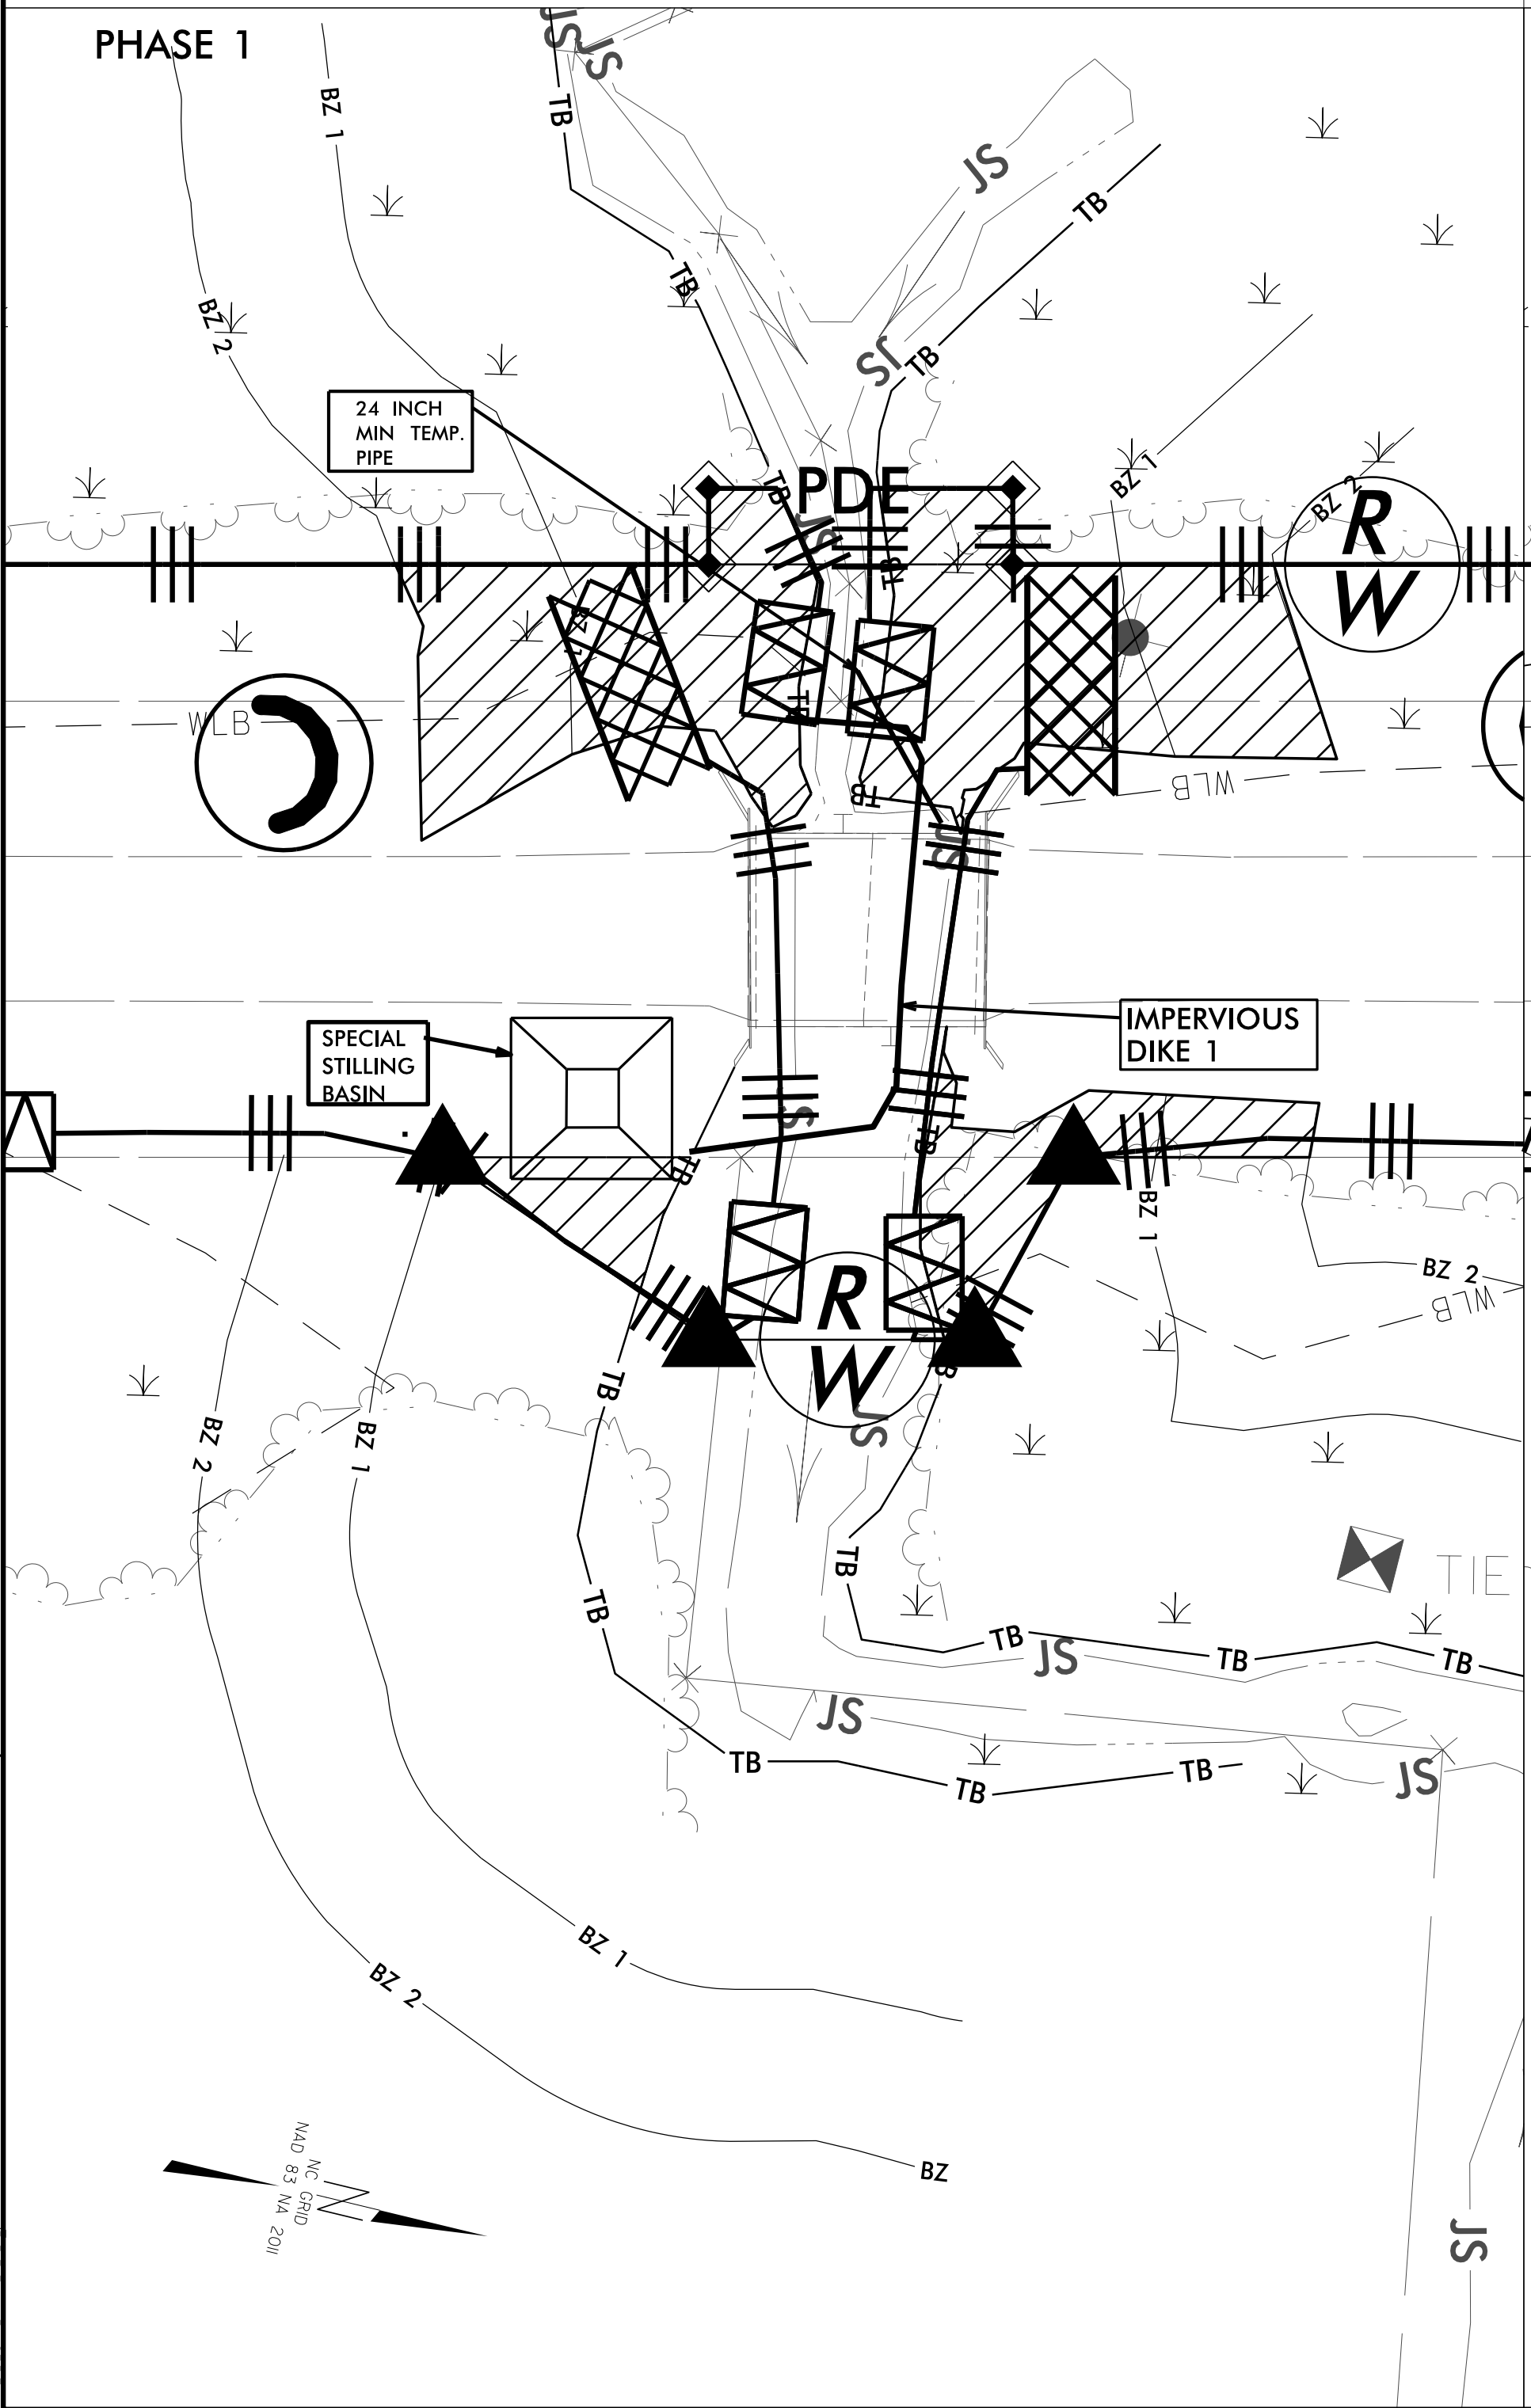





REVISIONS

07-AUG-2019 08:28
97200911.EC5.dgn

NOTE:
UTILIZE COIR FIBER MATTING ADJACENT TO WETLANDS/
JURISDICTIONAL AREAS, AND AS DIRECTED

NOTE:
UTILIZE TEMPORARY SEDIMENT BASIN OR SPECIAL STILLING
BASIN(S) AS STILLING BASIN WHERE APPLICABLE.

PROJECT REFERENCE NO.		SHEET NO.
17BP.4R.94		EC-6/CONST.4
RW SHEET NO.		
ROADWAY DESIGN ENGINEER	HYDRAULICS ENGINEER	

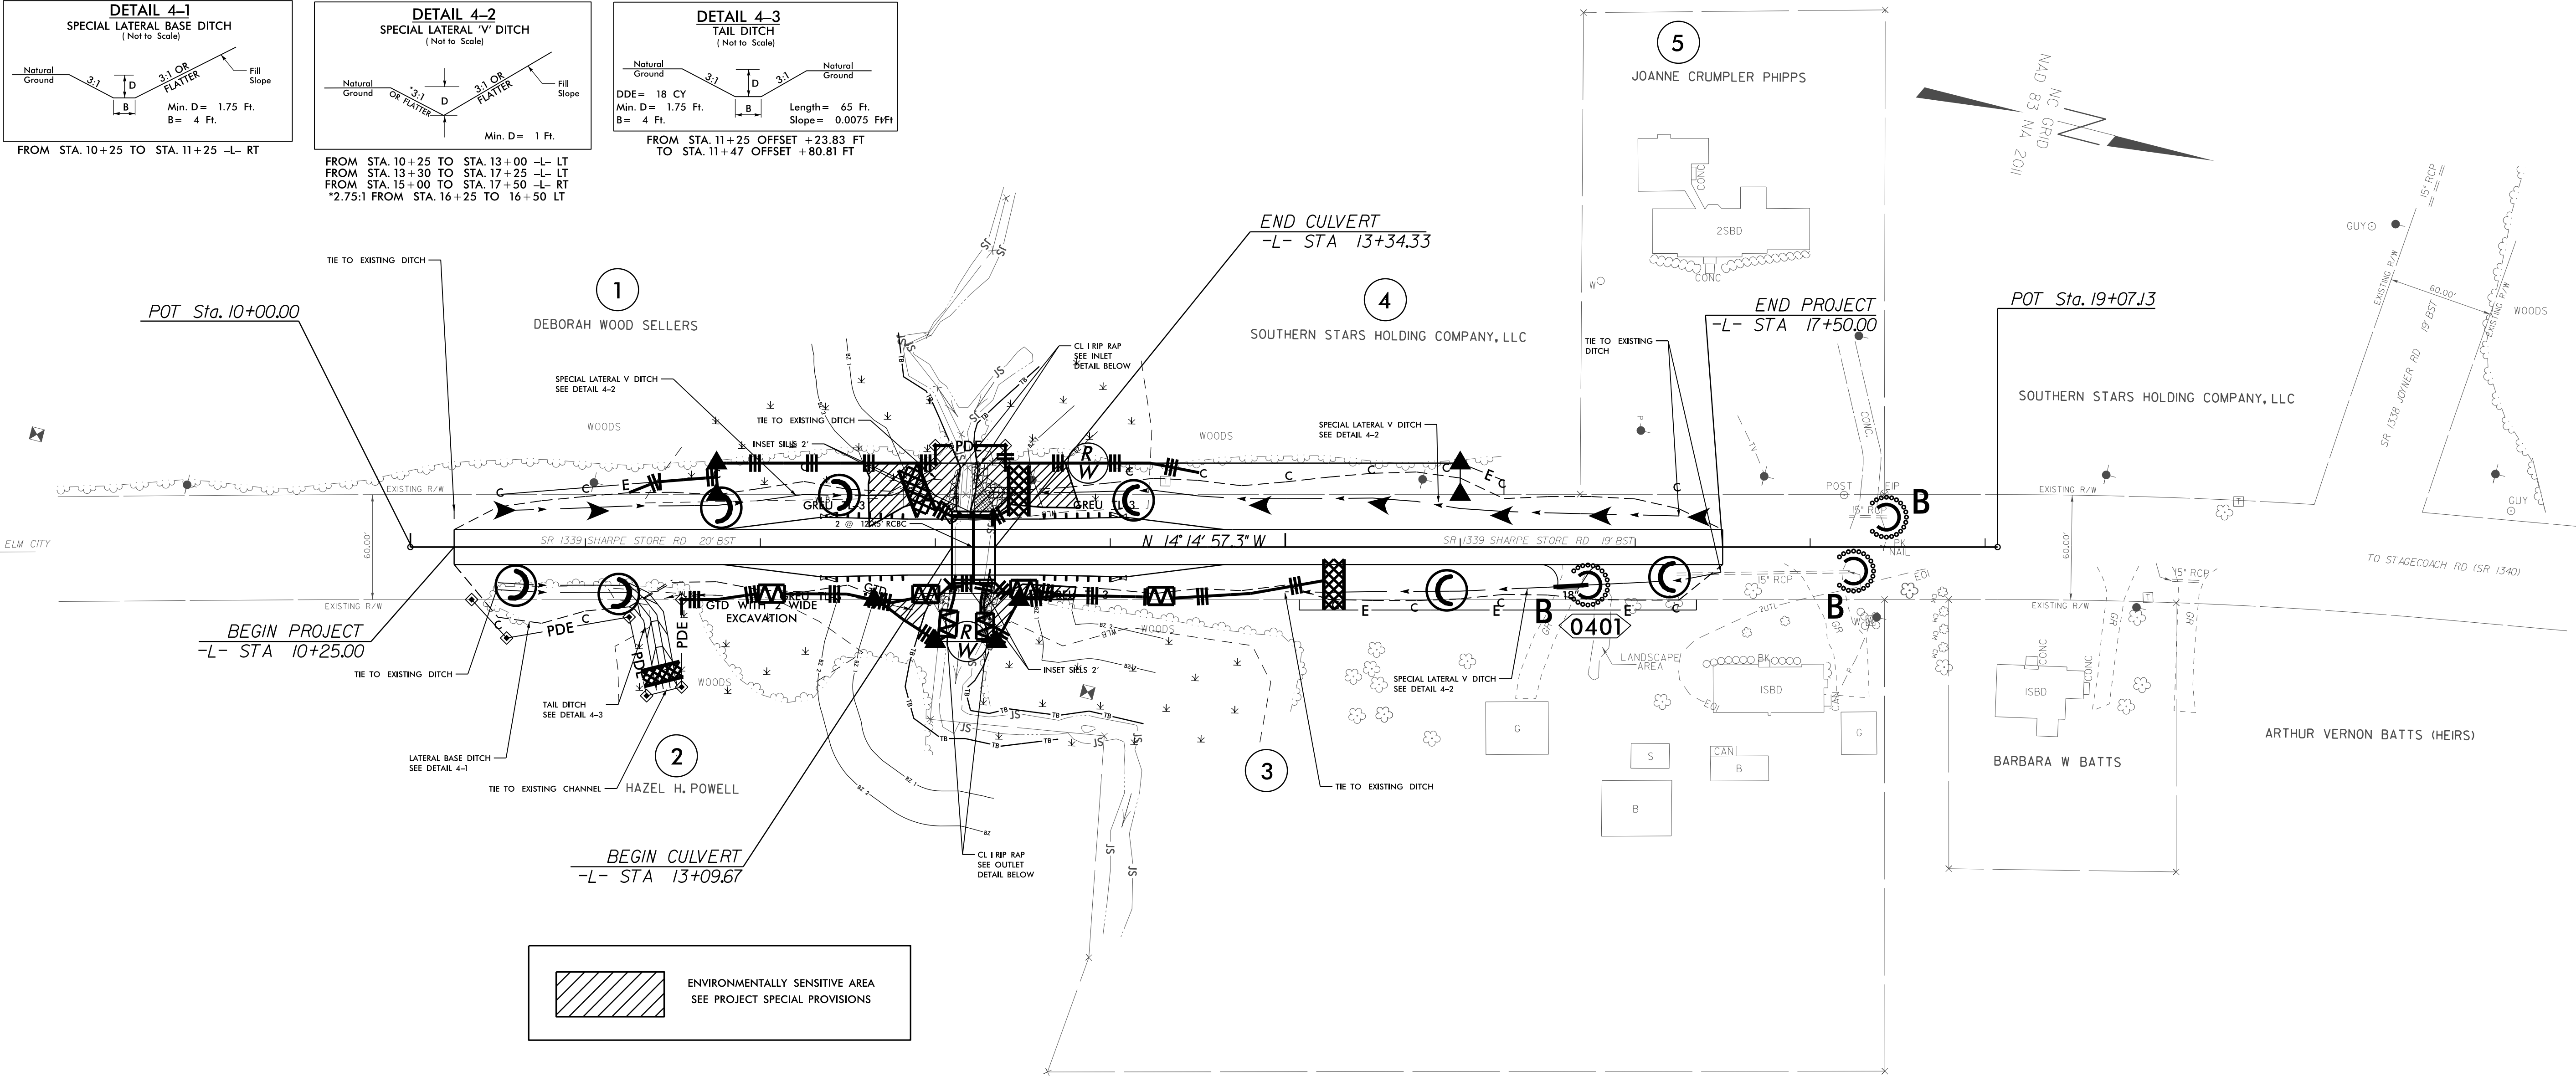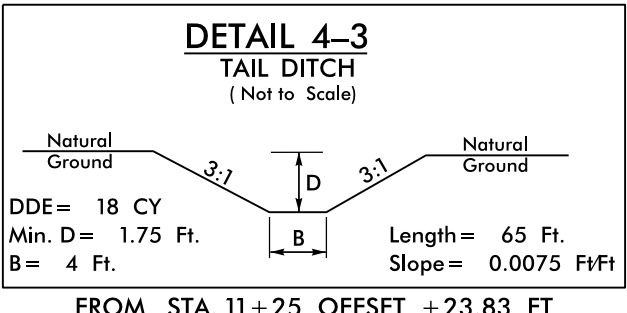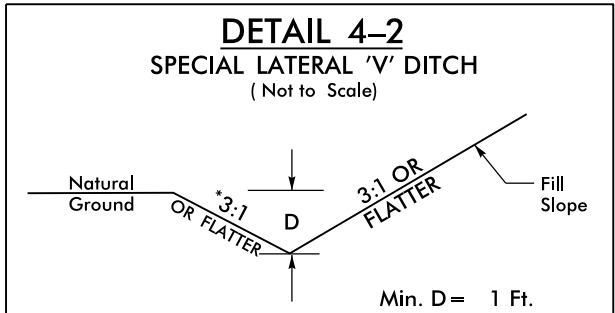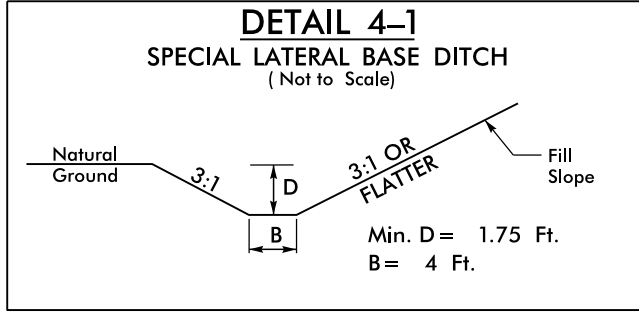


STATE	STATE PROJECT REFERENCE NO.	SHEET NO.	TOTAL SHEETS
N.C.	17BP.4.R.94	RF-1	
STATE PROJ. NO.	F.A. PROJ. NO.	DESCRIPTION	

PLANTING DETAILS


SEEDLING / LINER BAREROOT PLANTING DETAIL

HEALING IN


1. Locate a healing-in site in a shady, well protected area.
2. Excavate a flat bottom trench 12 inches deep and provide drainage.

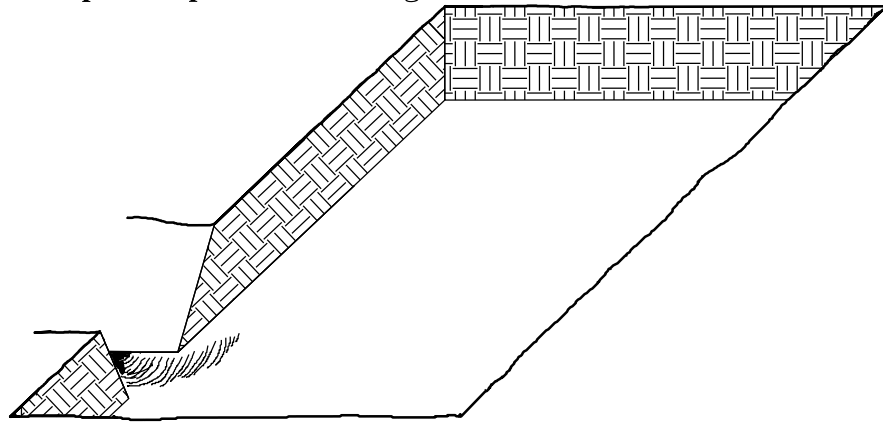


3. Backfill the trench with 2 inches well rotted sawdust. Place a 2 inch layer of well rotted sawdust at a sloping angle at one end of the trench.

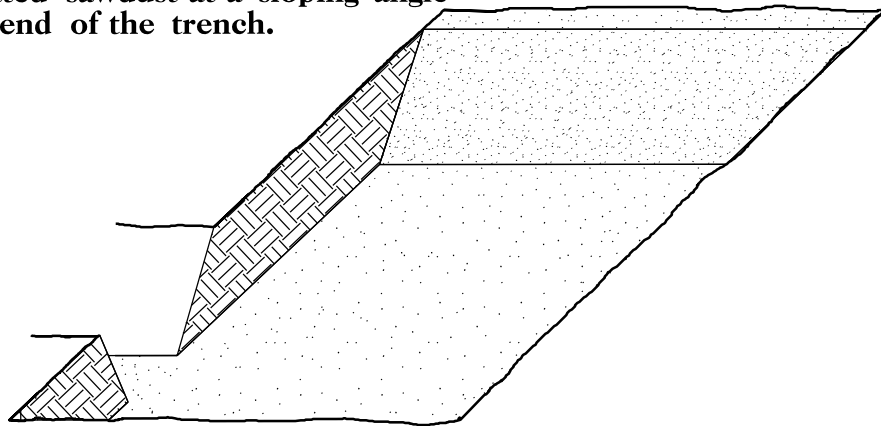

4. Place a single layer of plants against the sloping end so that the root collar is at ground level.

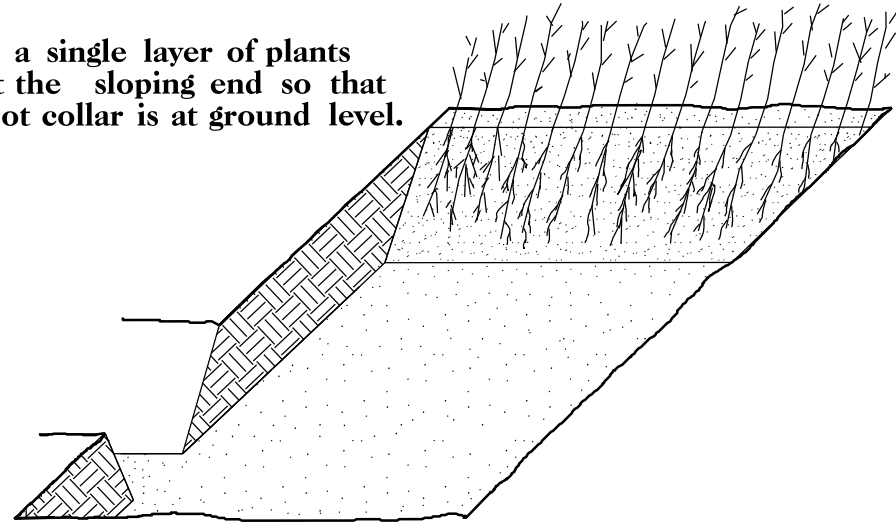


5. Place a 2 inch layer of well rotted sawdust over the roots maintaining a sloping angle.

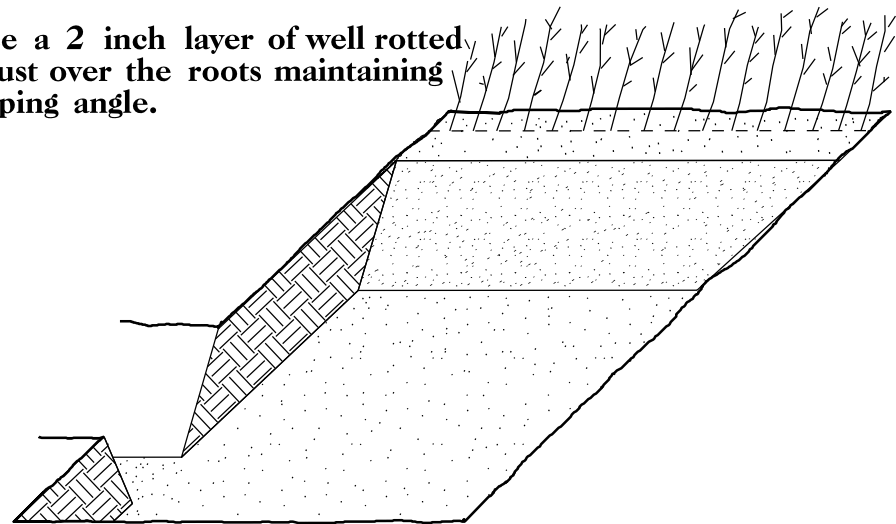


6. Repeat layers of plants and sawdust as necessary and water thoroughly.


DIBBLE PLANTING METHOD USING THE KBC PLANTING BAR

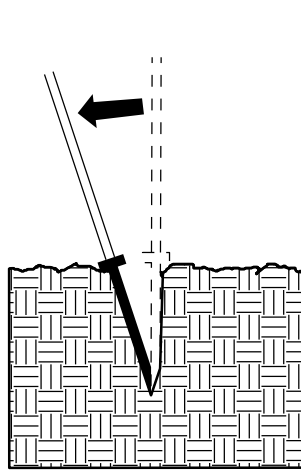


1. Insert planting bar as shown and pull handle toward planter.

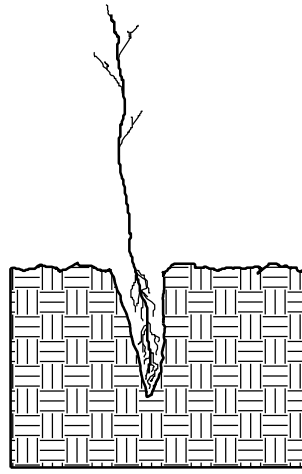


2. Remove planting bar and place seedling at correct depth.

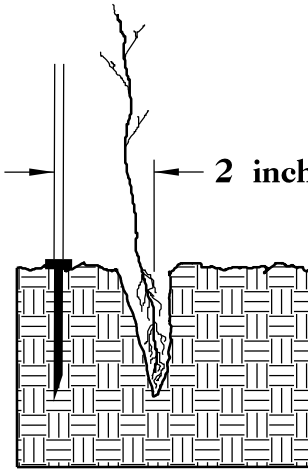


3. Insert planting bar 2 inches toward planter from seedling.

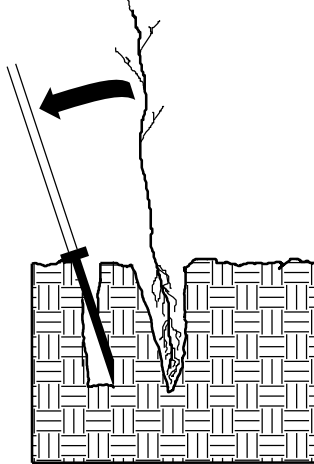

4. Pull handle of bar toward planter, firming soil at bottom.

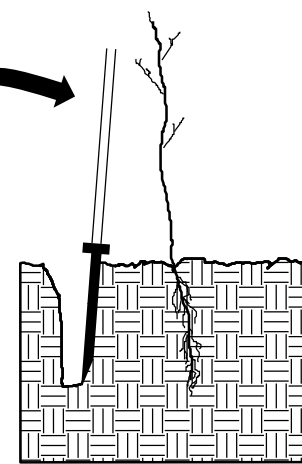

5. Push handle forward firming soil at top.

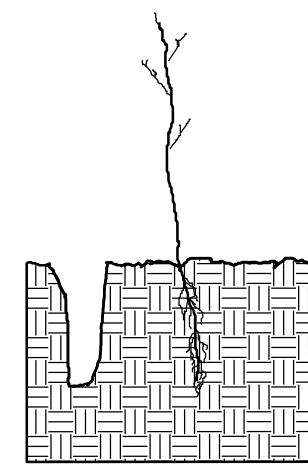


6. Leave compaction hole open. Water thoroughly.

PLANTING NOTES:

PLANTING BAG
During planting, seedlings shall be kept in a moist canvas bag or similar container to prevent the root systems from drying.



KBC PLANTING BAR
Planting bar shall have a blade with a triangular cross section, and shall be 12 inches long, 4 inches wide and 1 inch thick at center.

 

ROOT PRUNING
All seedlings shall be root pruned, if necessary, so that no roots extend more than 10 inches below the root collar.

REFORESTATION

- ☐ TREE REFORESTATION SHALL BE PLANTED 6 FT. TO 10 FT. ON CENTER, RANDOM SPACING, AVERAGING 8 FT. ON CENTER, APPROXIMATELY 680 PLANTS PER ACRE.

REFORESTATION


MIXTURE, TYPE, SIZE, AND FURNISH SHALL CONFORM TO THE FOLLOWING:


25% LIRIODENDRON TULIPIFERA	TULIP POPLAR	12 in - 18 in BR
25% PLATANUS OCCIDENTALIS	AMERICAN SYCAMORE	12 in - 18 in BR
25% FRAXINUS PENNSYLVANICA	GREEN ASH	12 in - 18 in BR
25% BETULA NIGRA	RIVER BIRCH	12 in - 18 in BR

REFORESTATION DETAIL SHEET


N.C.D.O.T. - ROADSIDE ENVIRONMENTAL UNIT


29-MAY-2019 13:35
p720051_Rdy_xpl.dgn
atvlgmkc

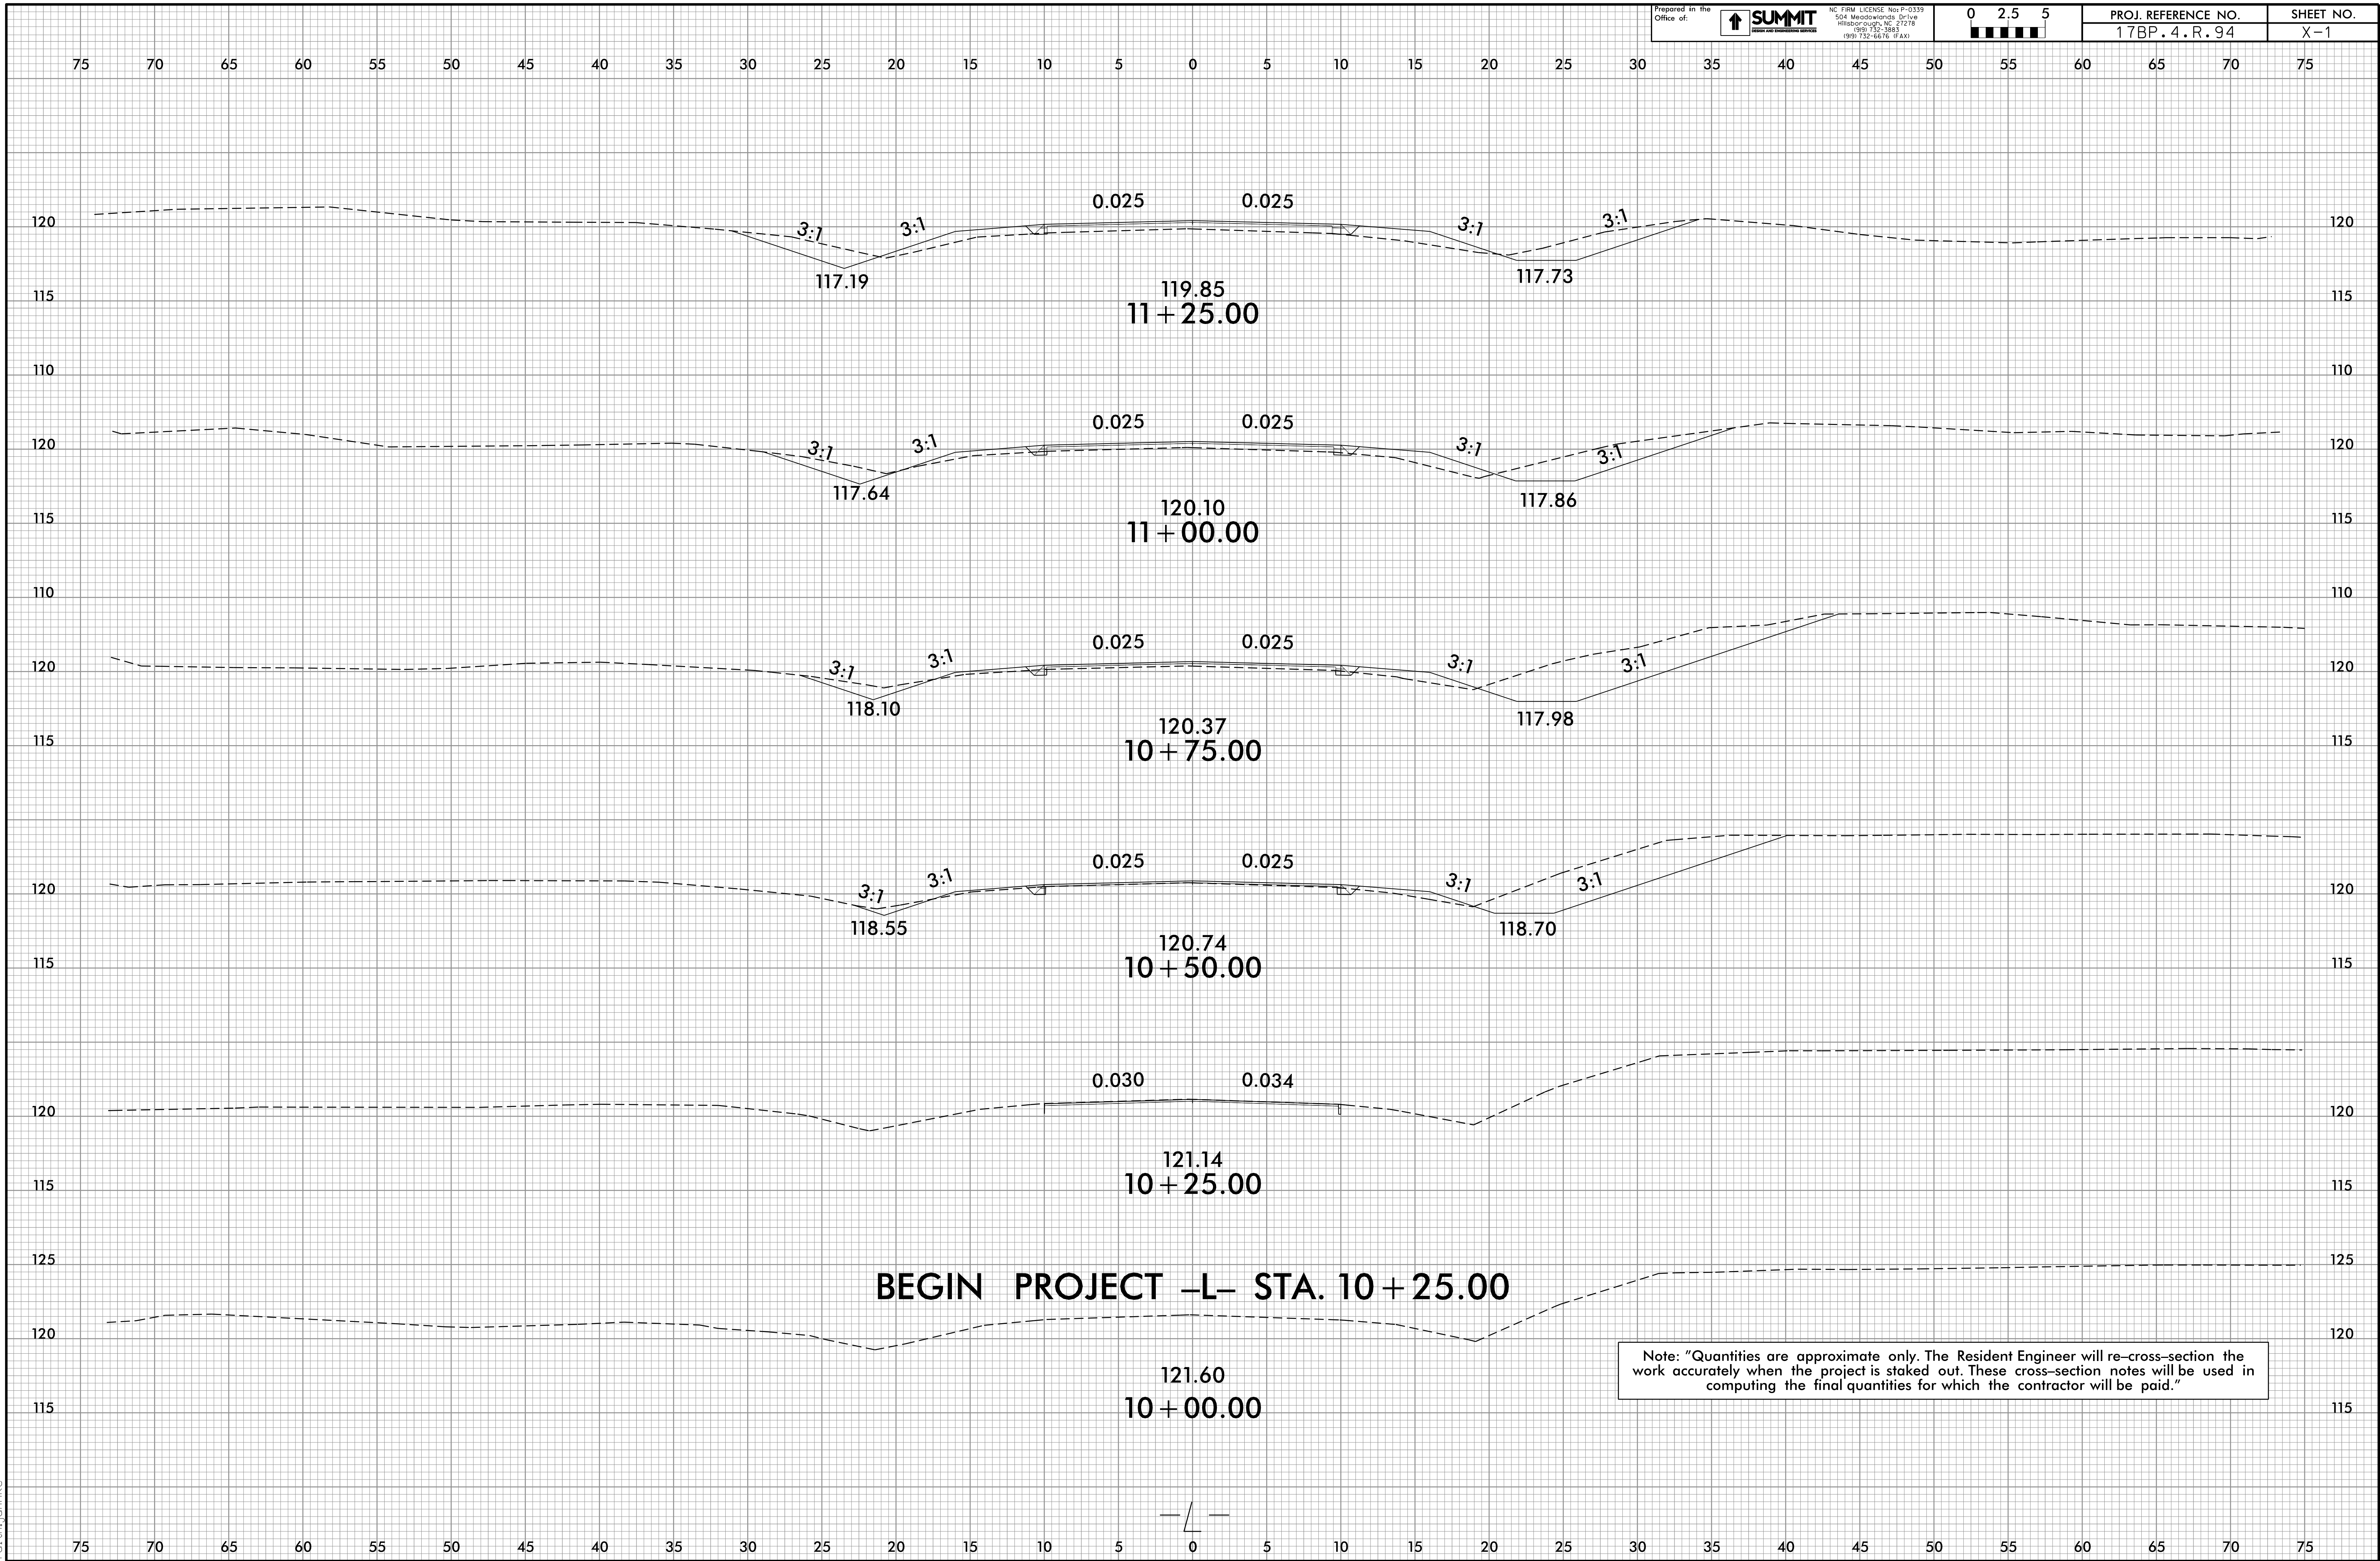


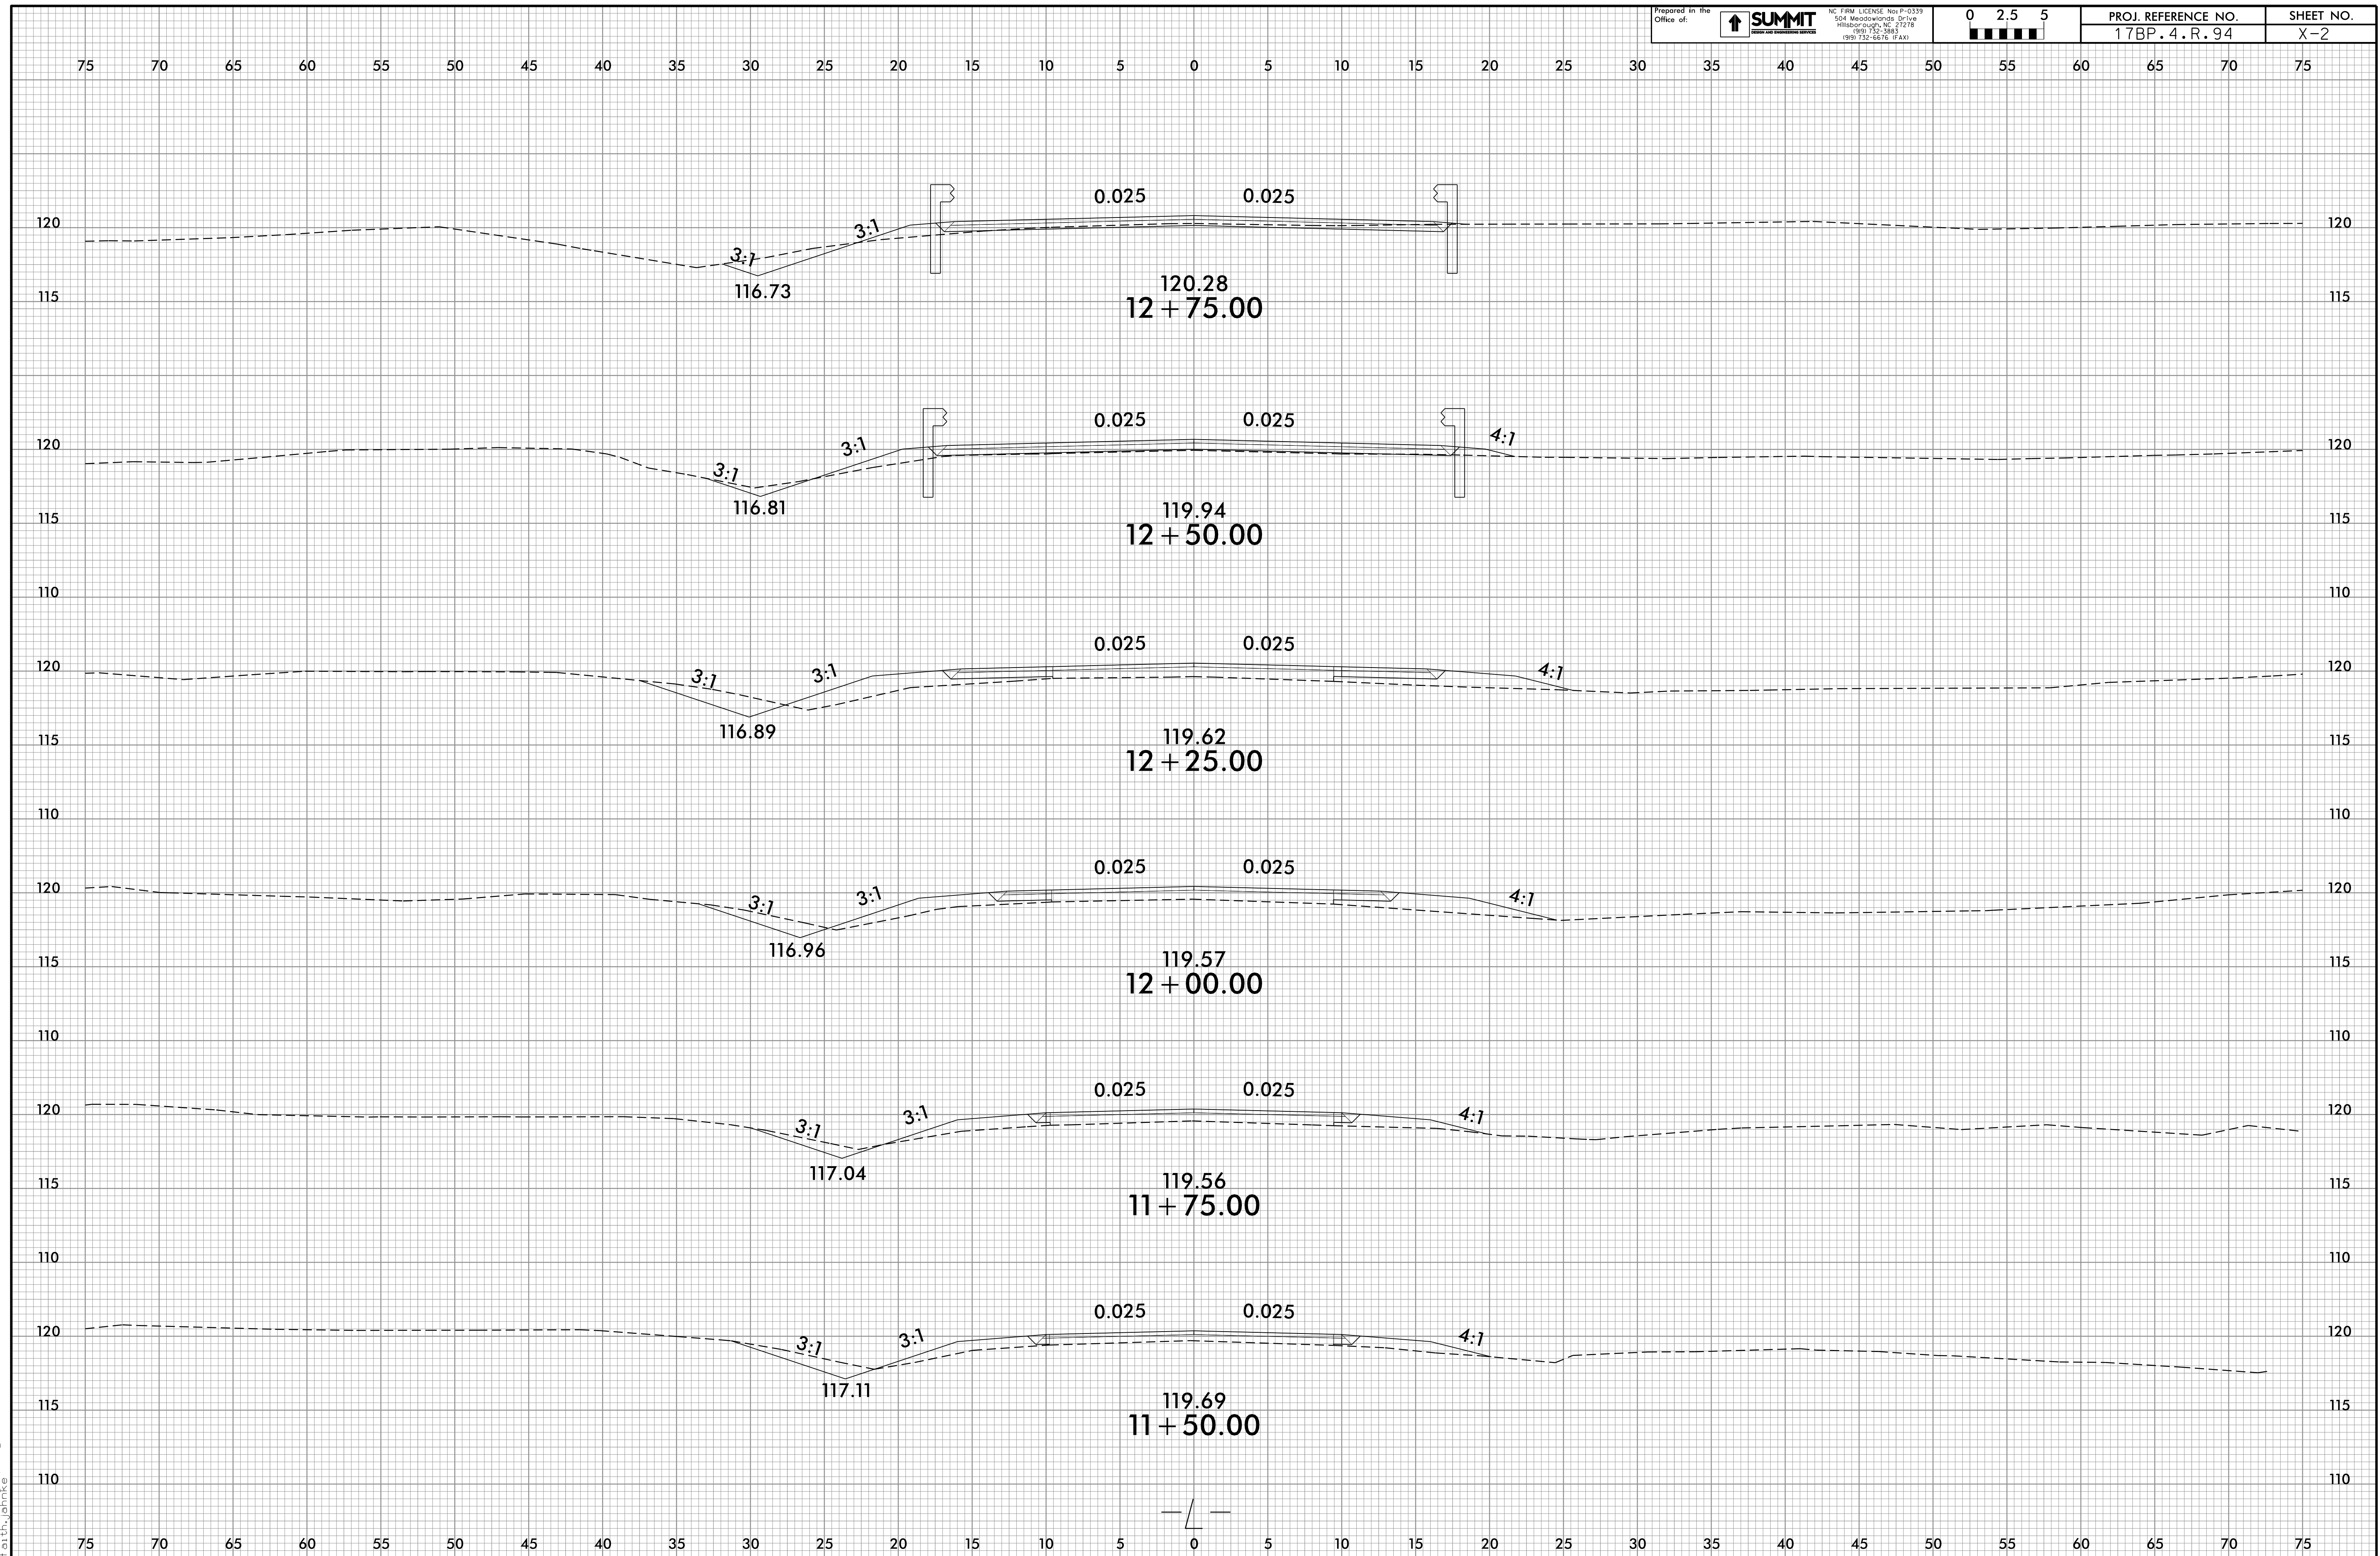


29-MAY-2019 13:35
p:\2009\1_Rdwy_xpl.dgn
atkins

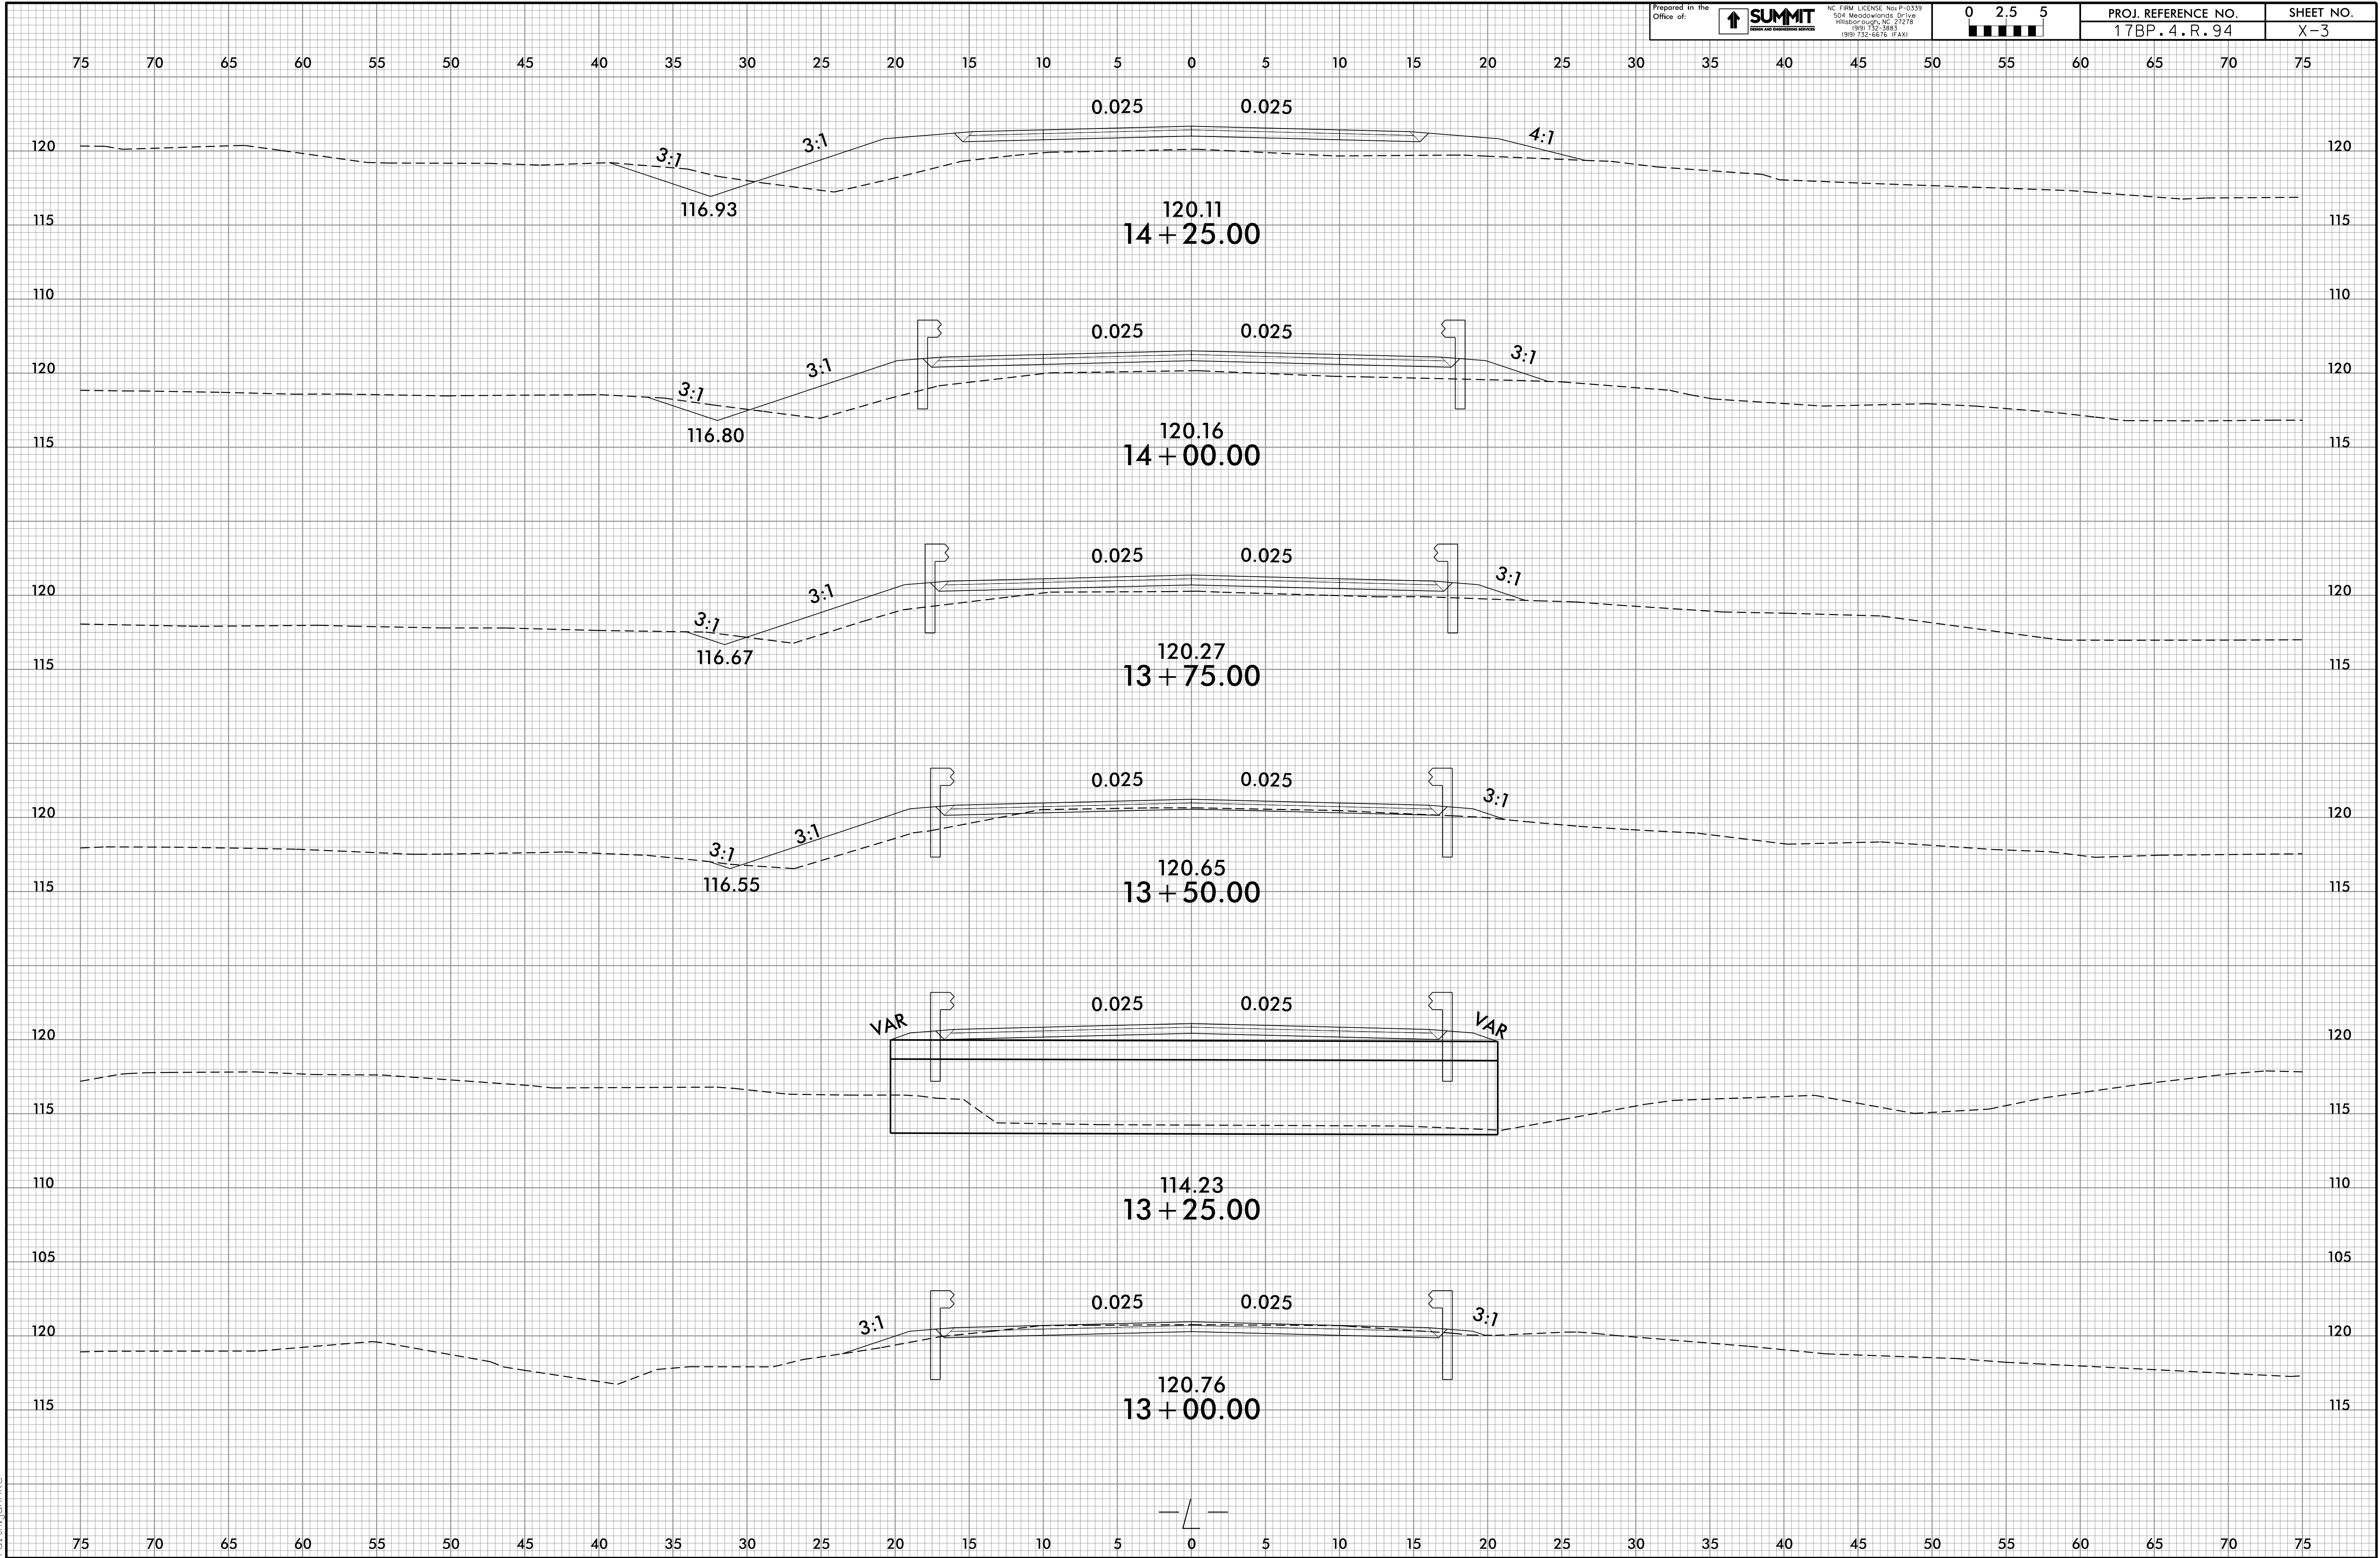


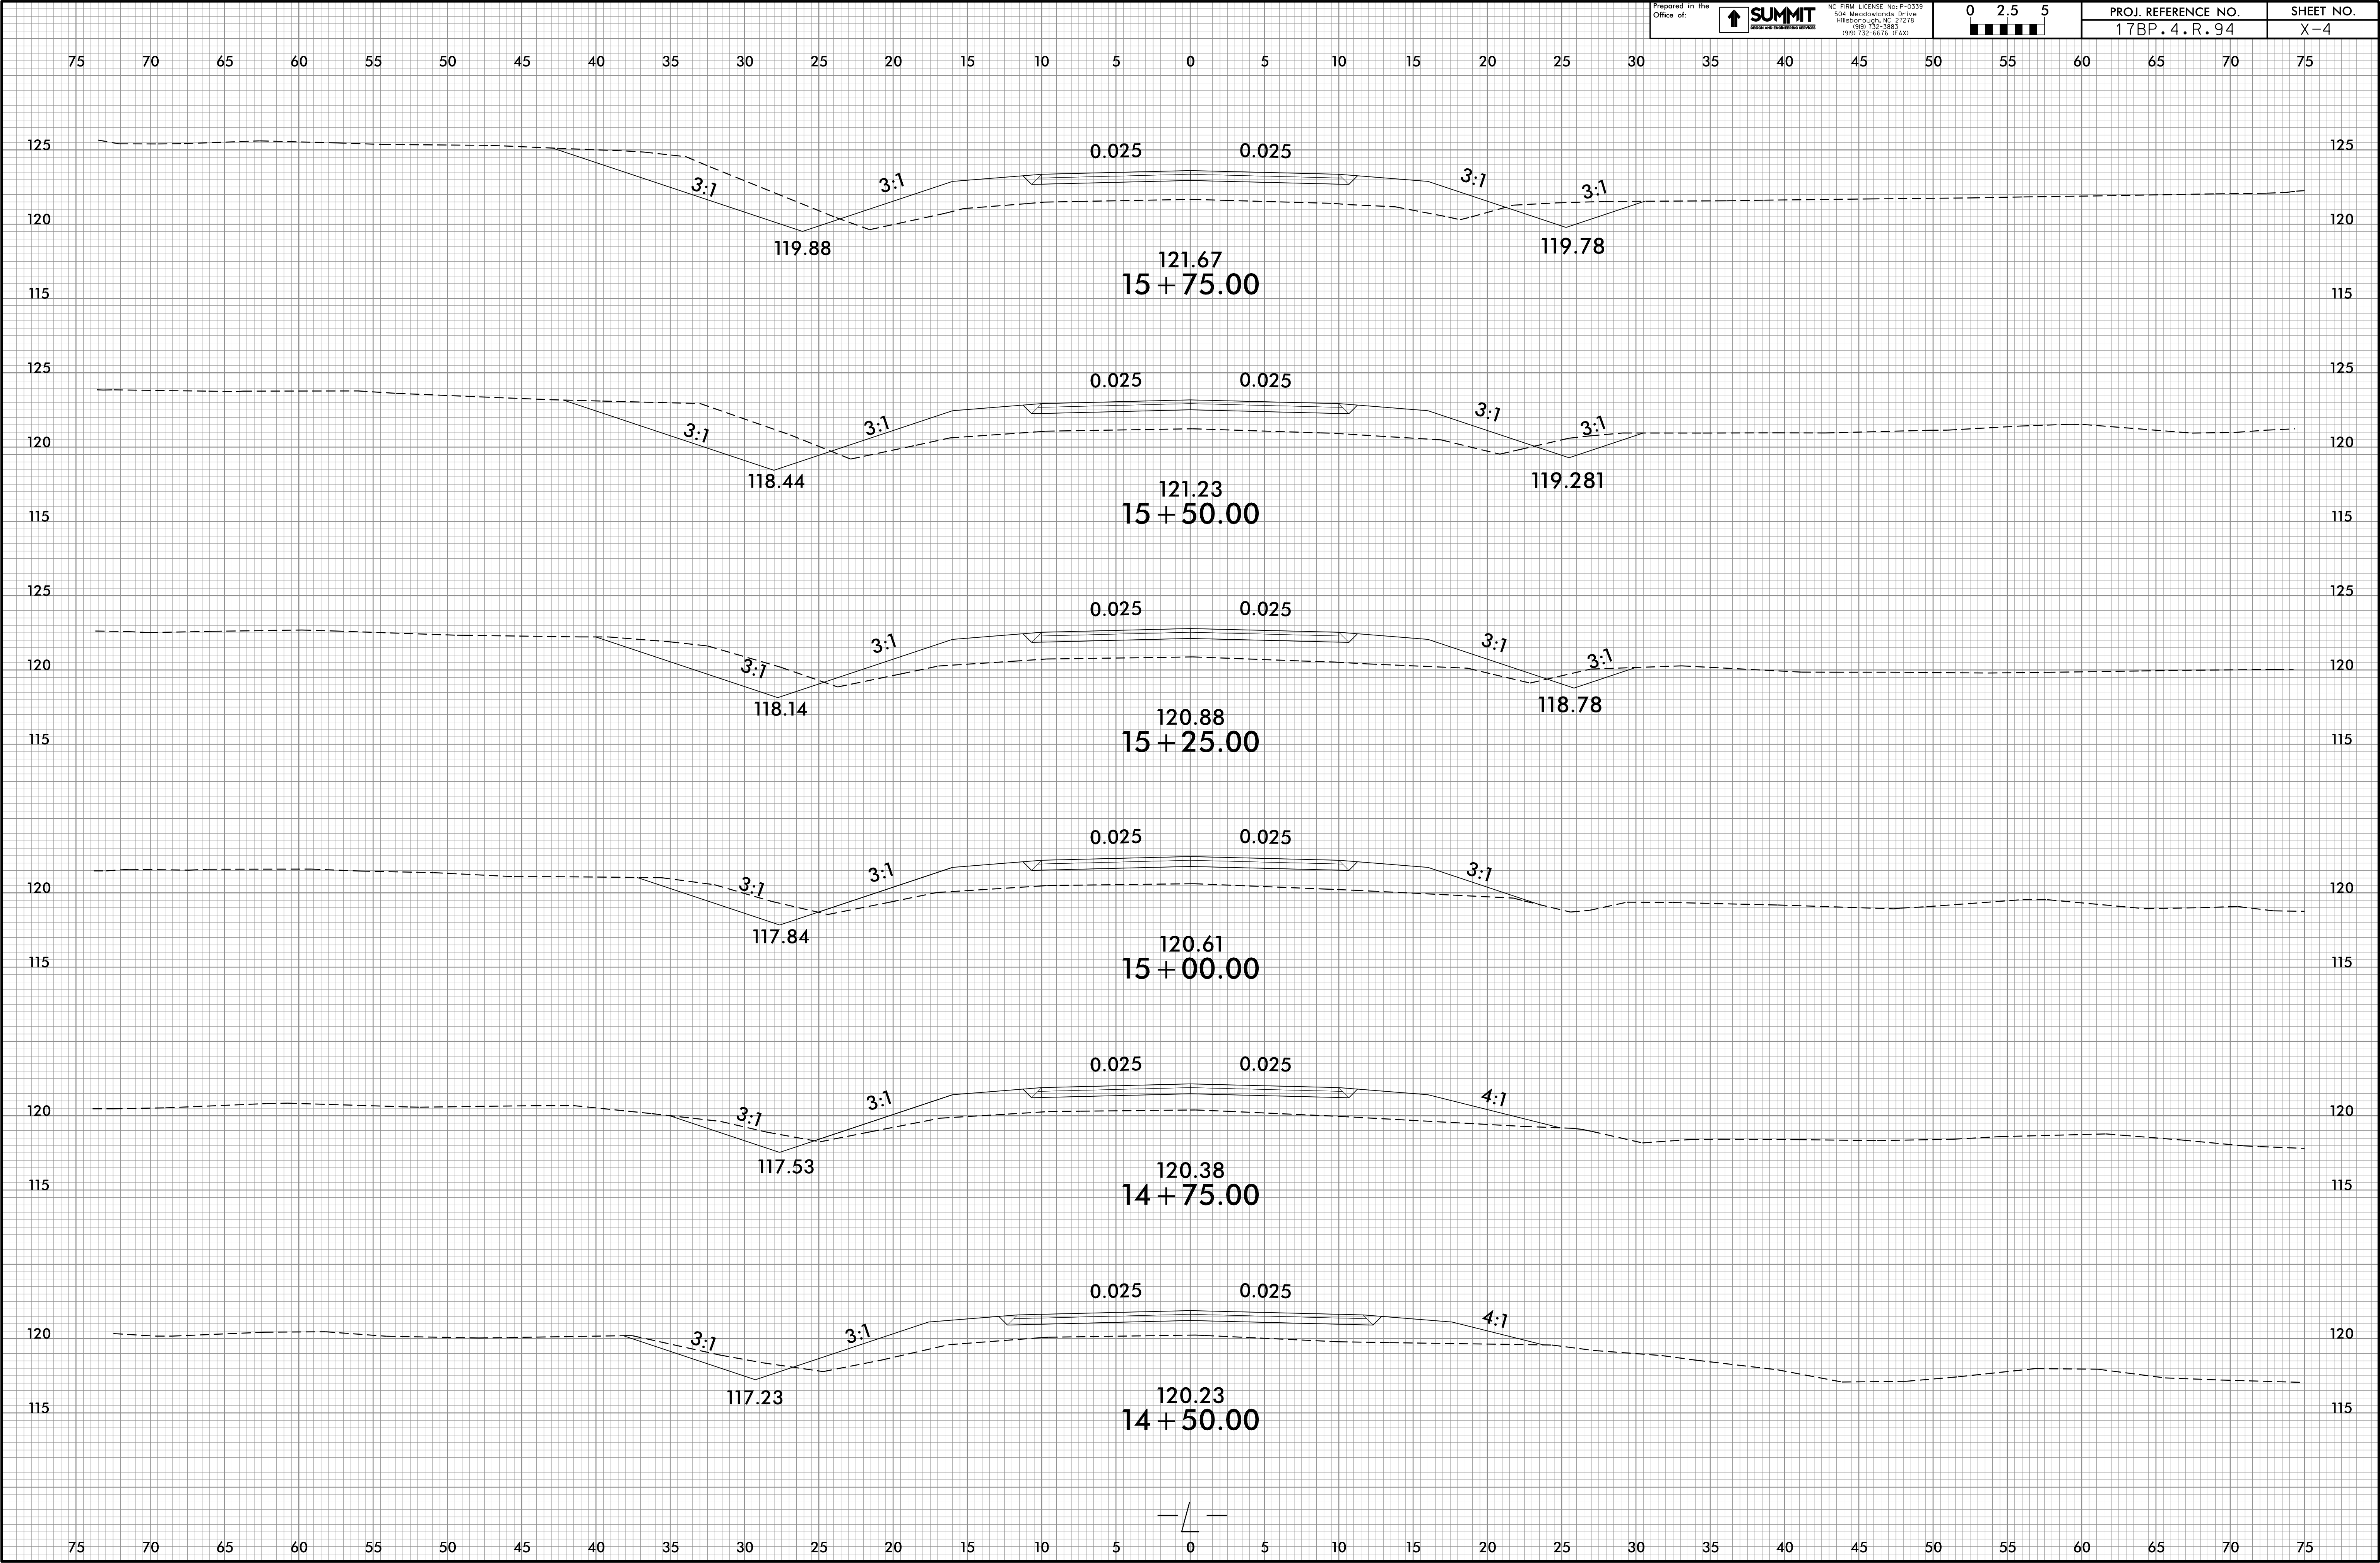

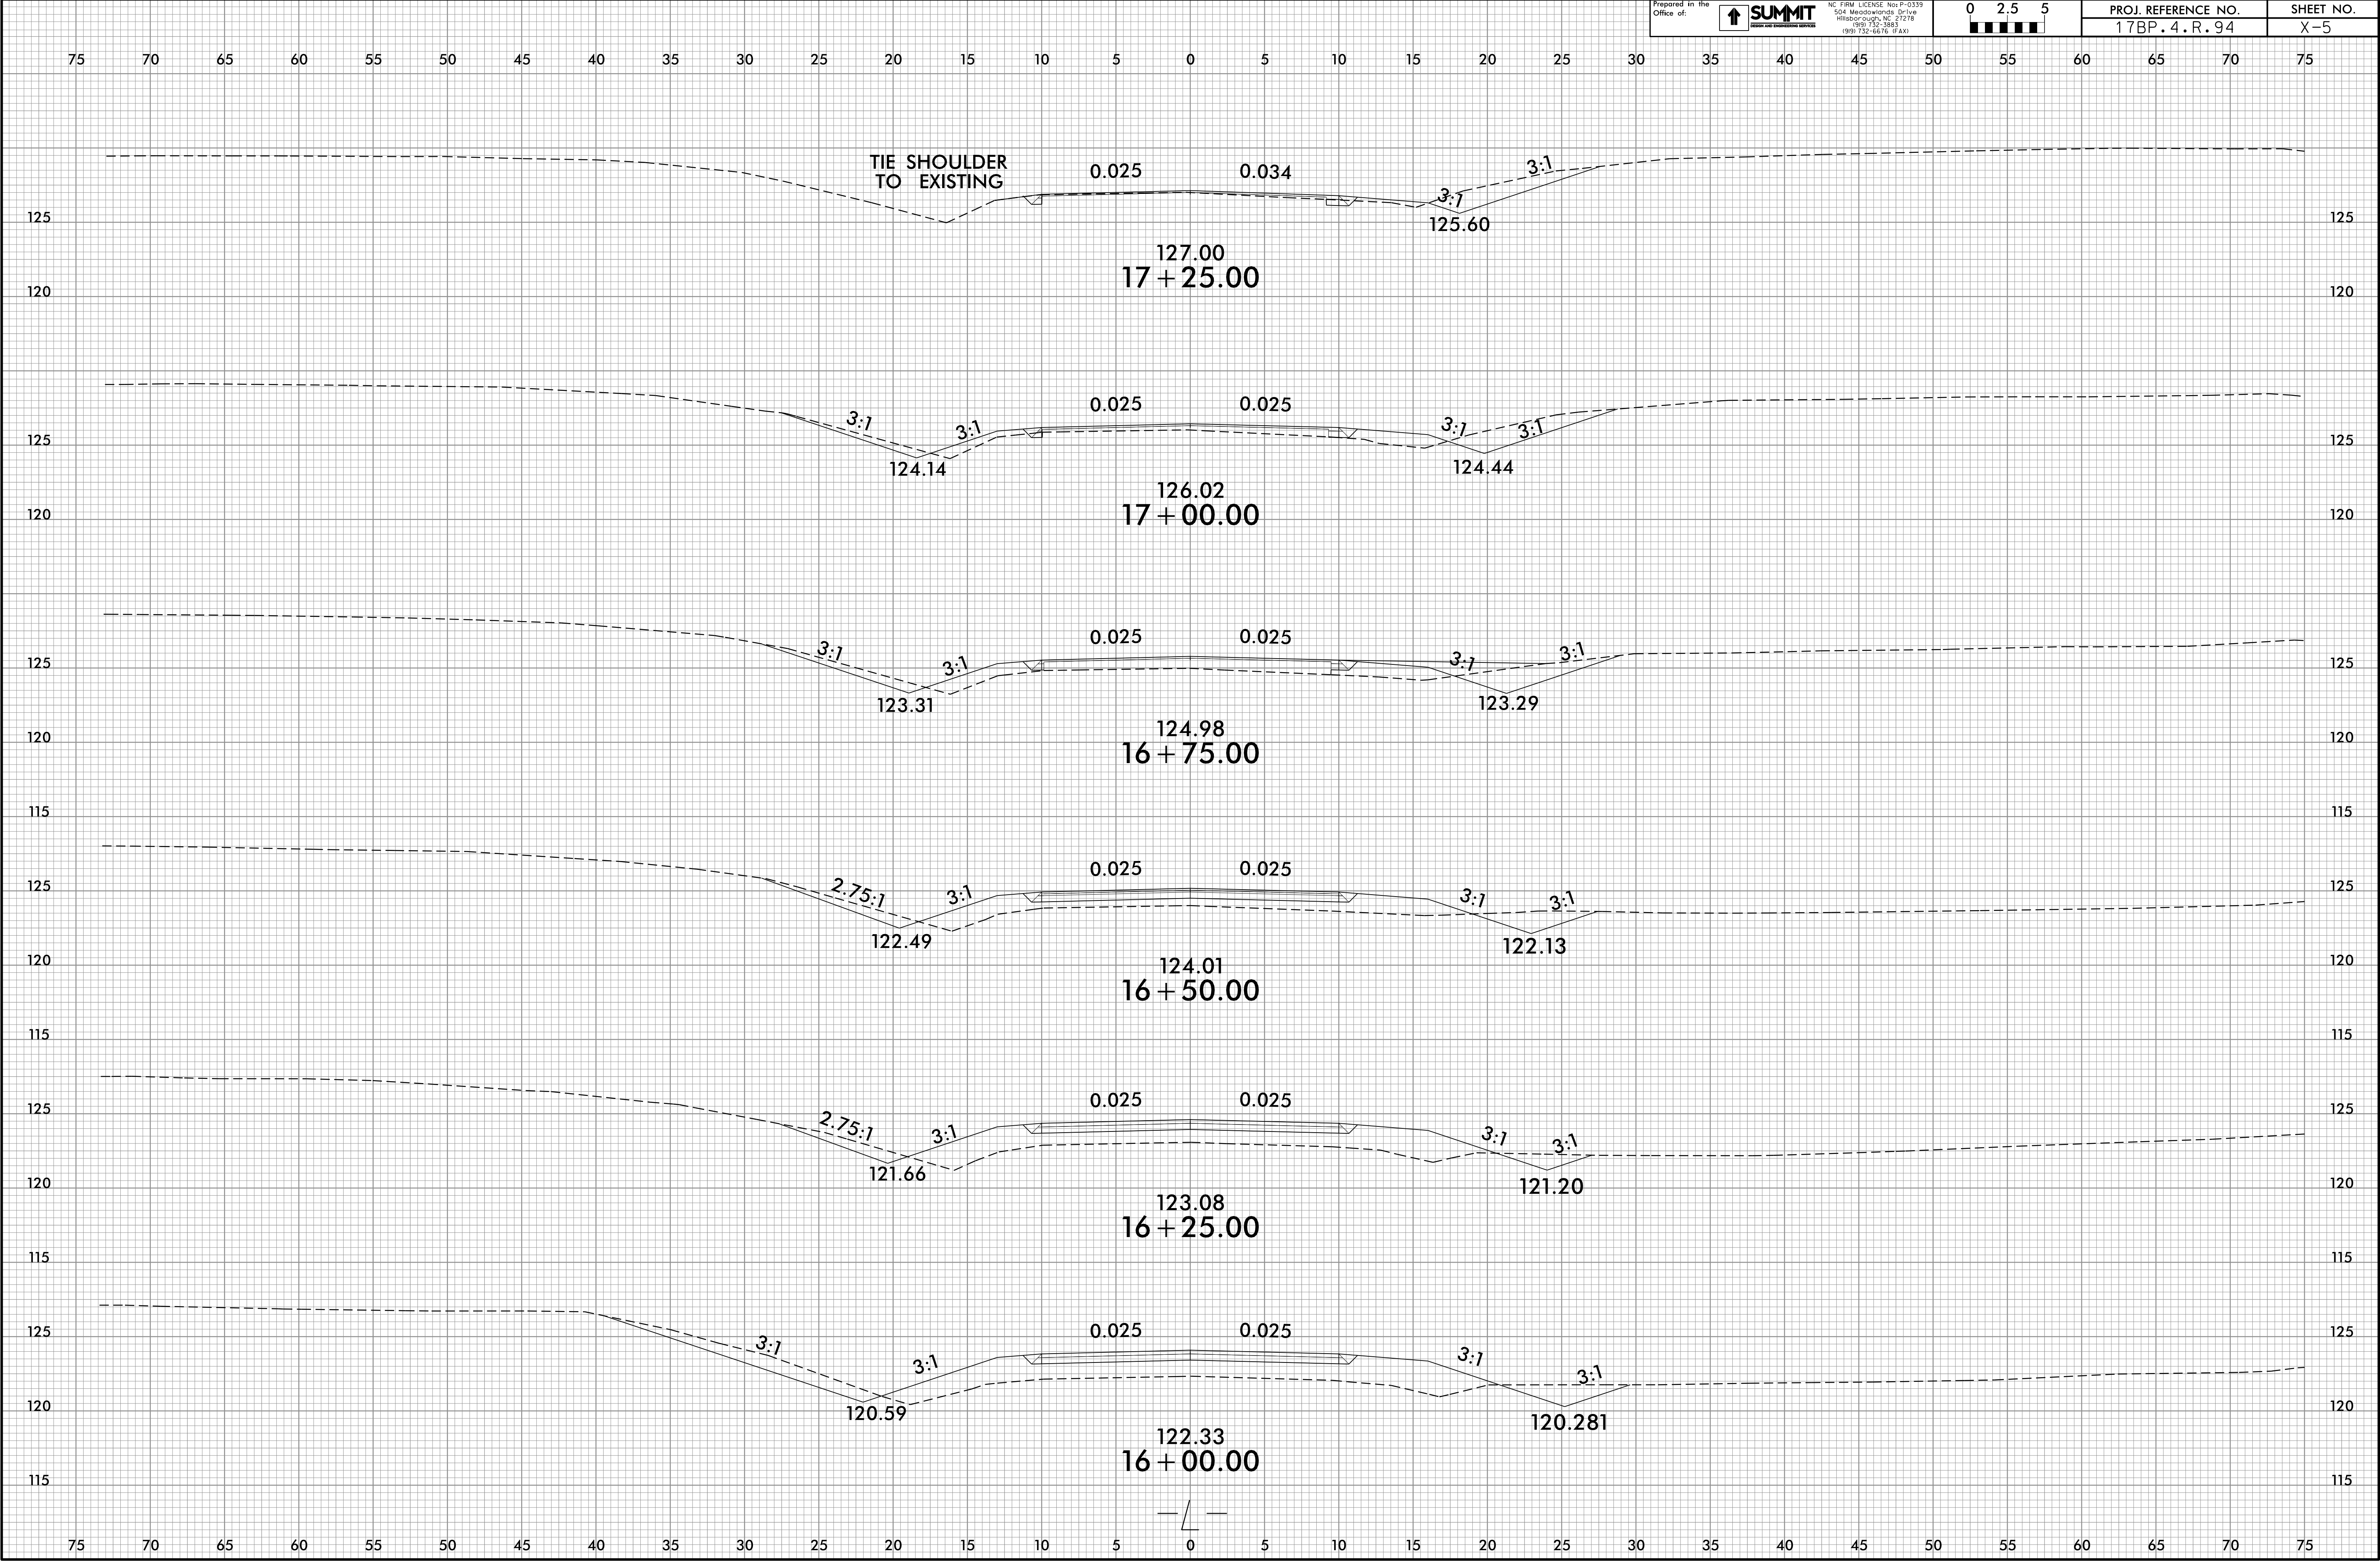

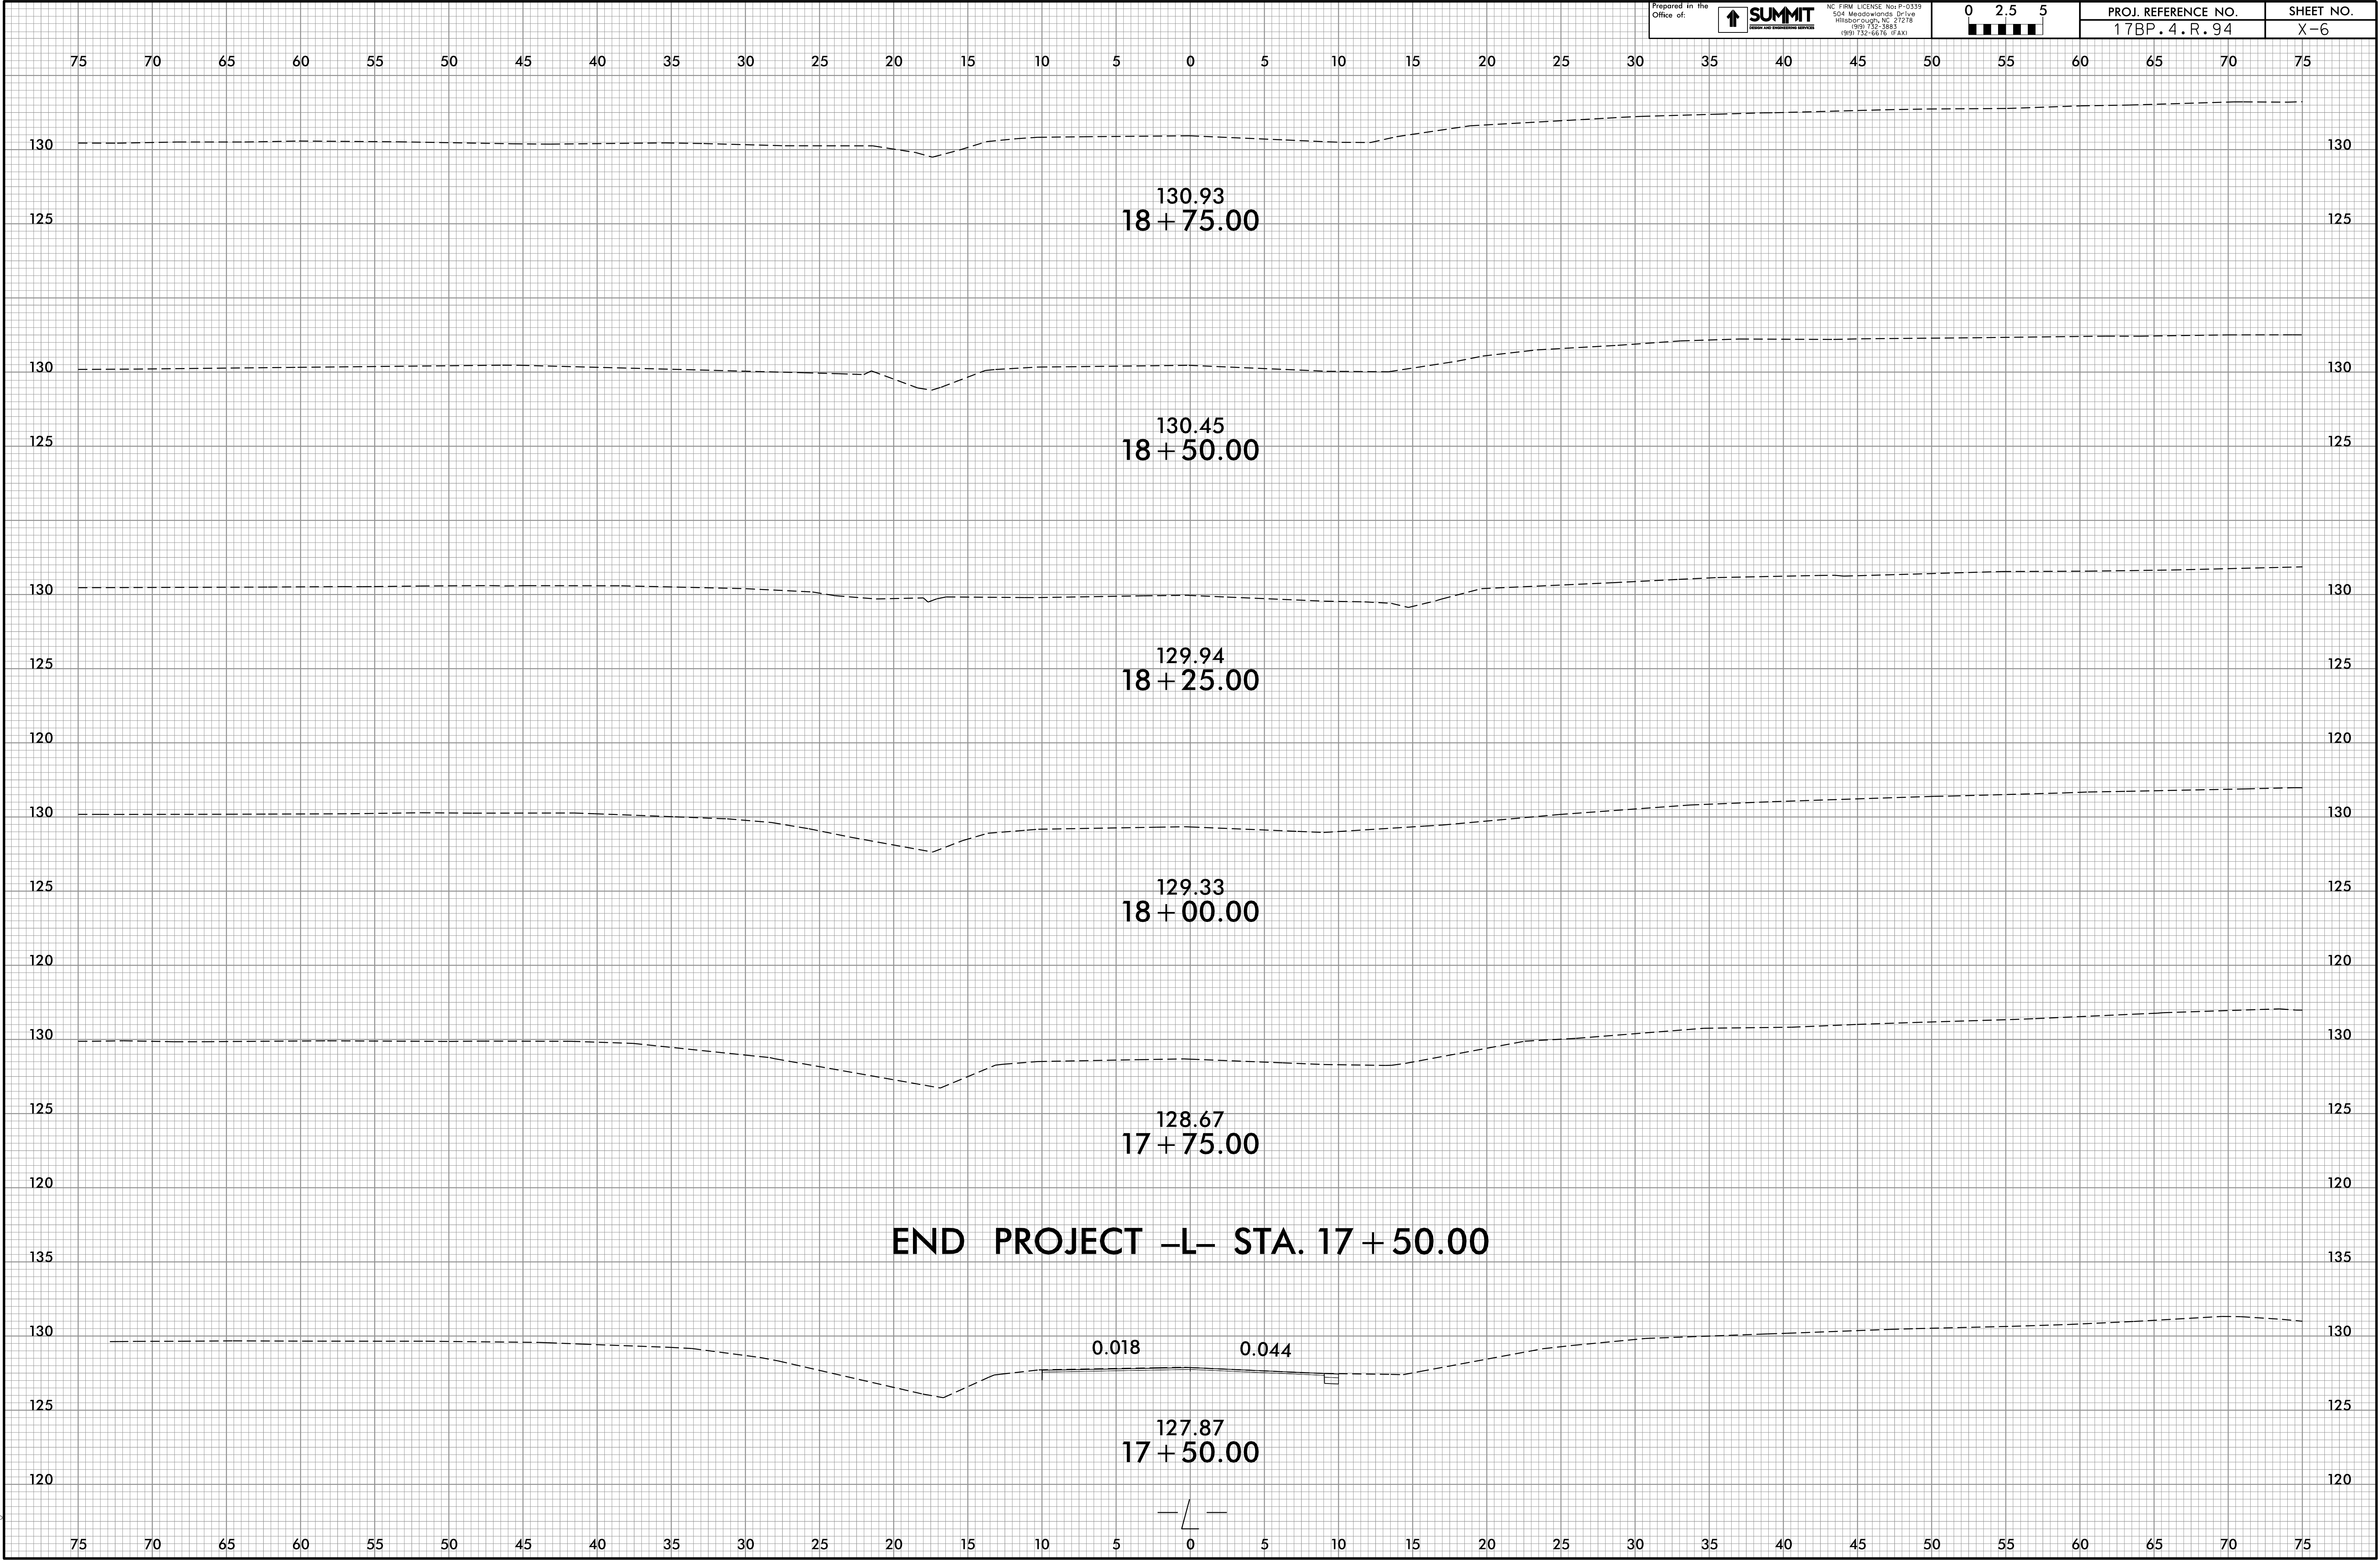


29-MAY-2019 13:35
p:\2005\1_Rdy_xpl.dgn
at:\jgmk

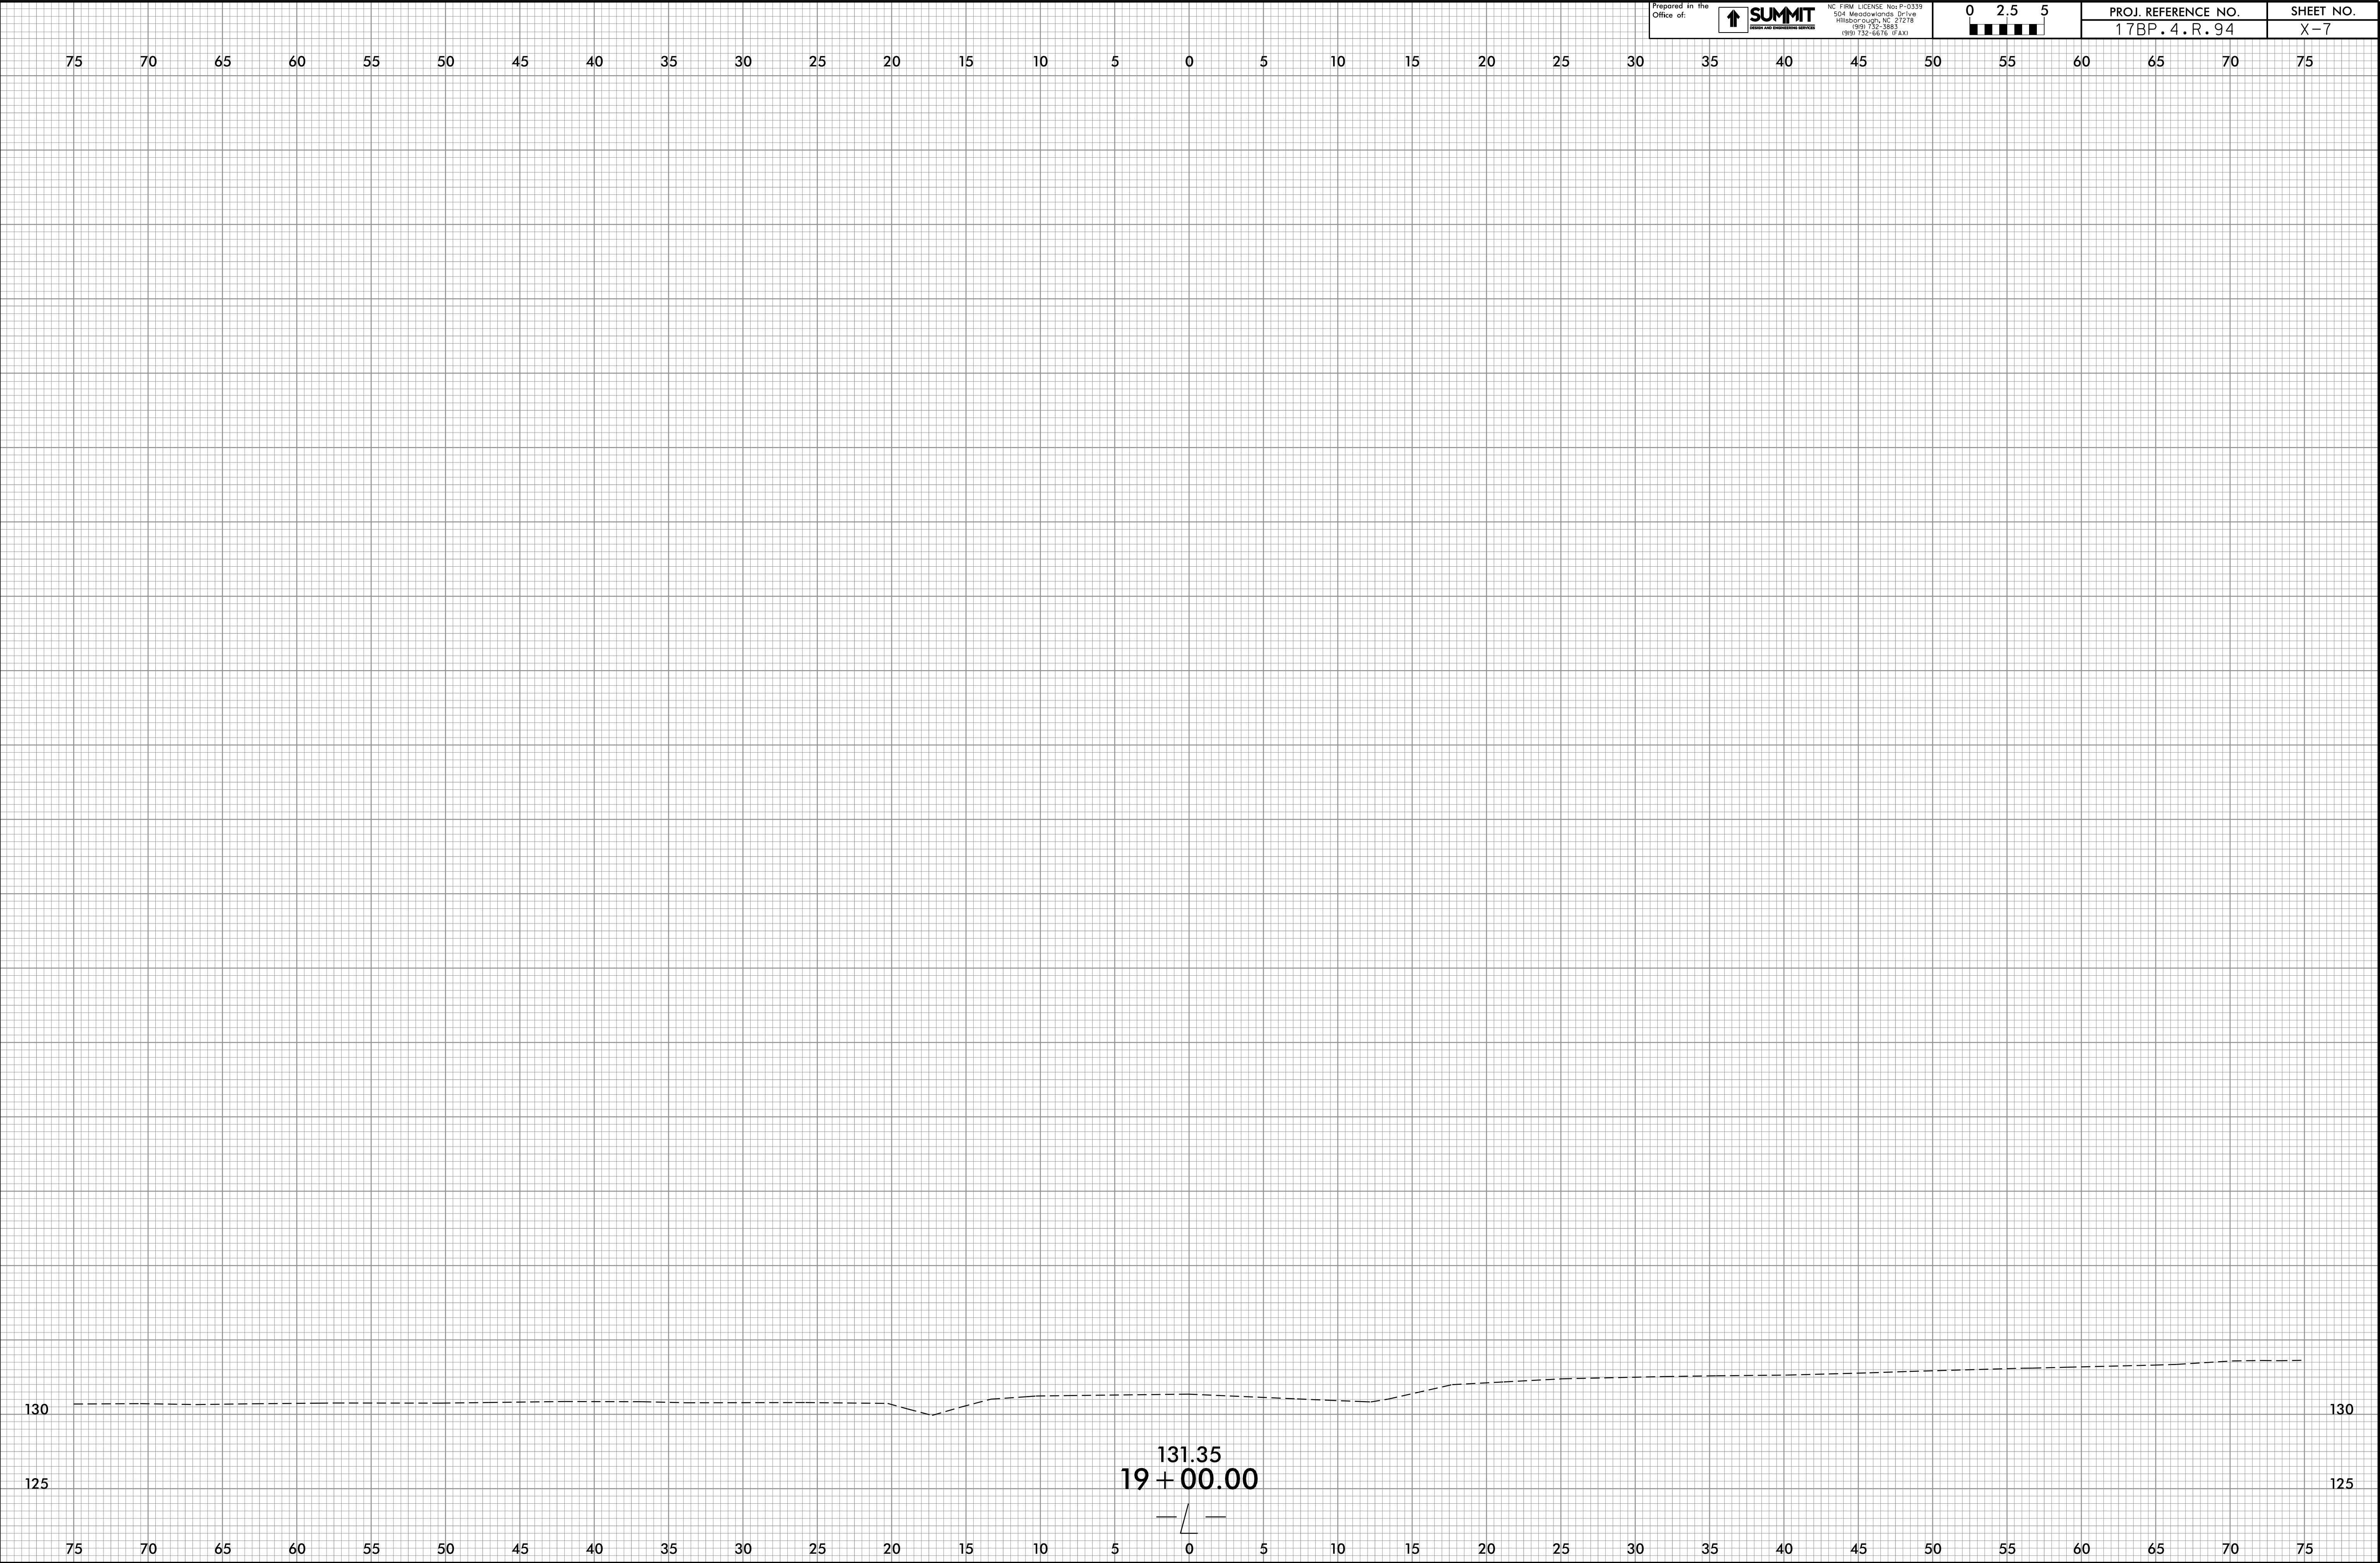


PROJECT: 17BP.4.R.94

CONTRACT NO: DD00281


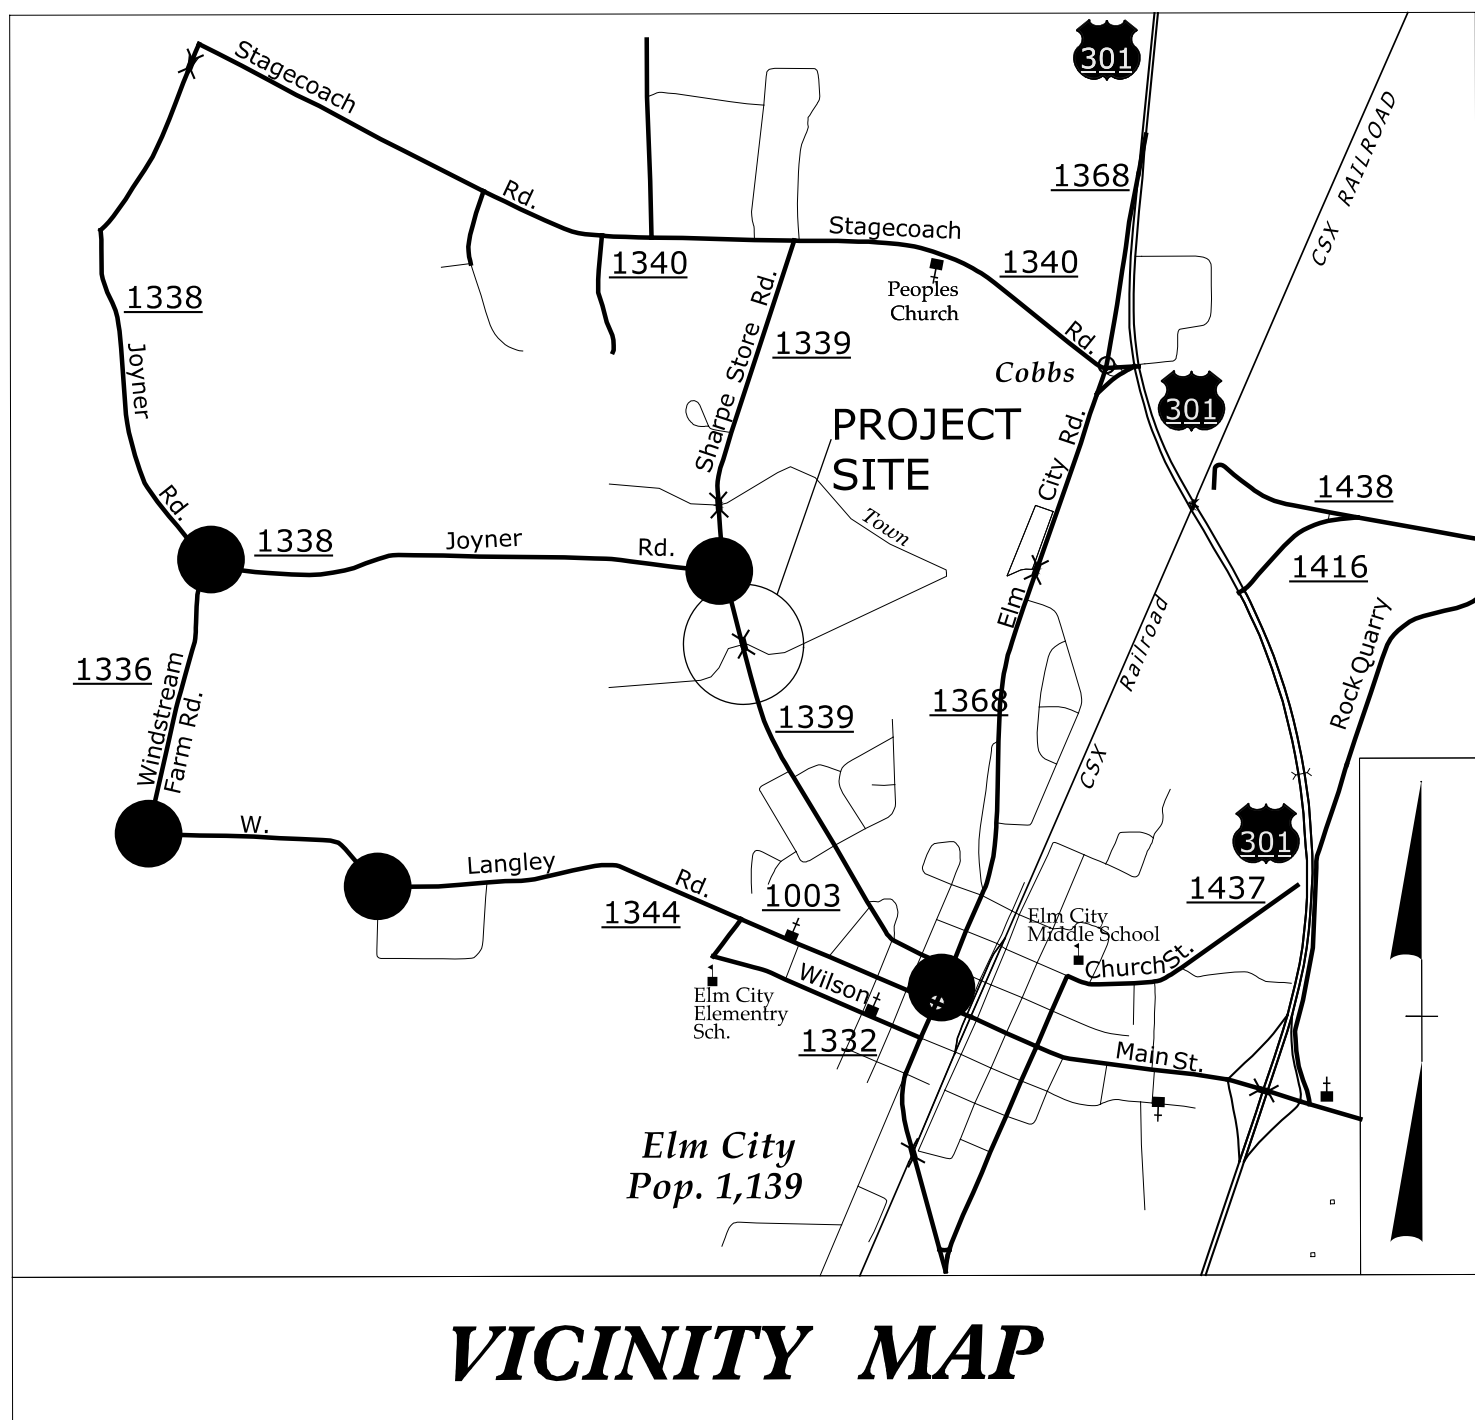


VICINITY MAP

THIS PROJECT IS NOT WITHIN ANY MUNICIPAL BOUNDARIES
● DETOUR ROUTE

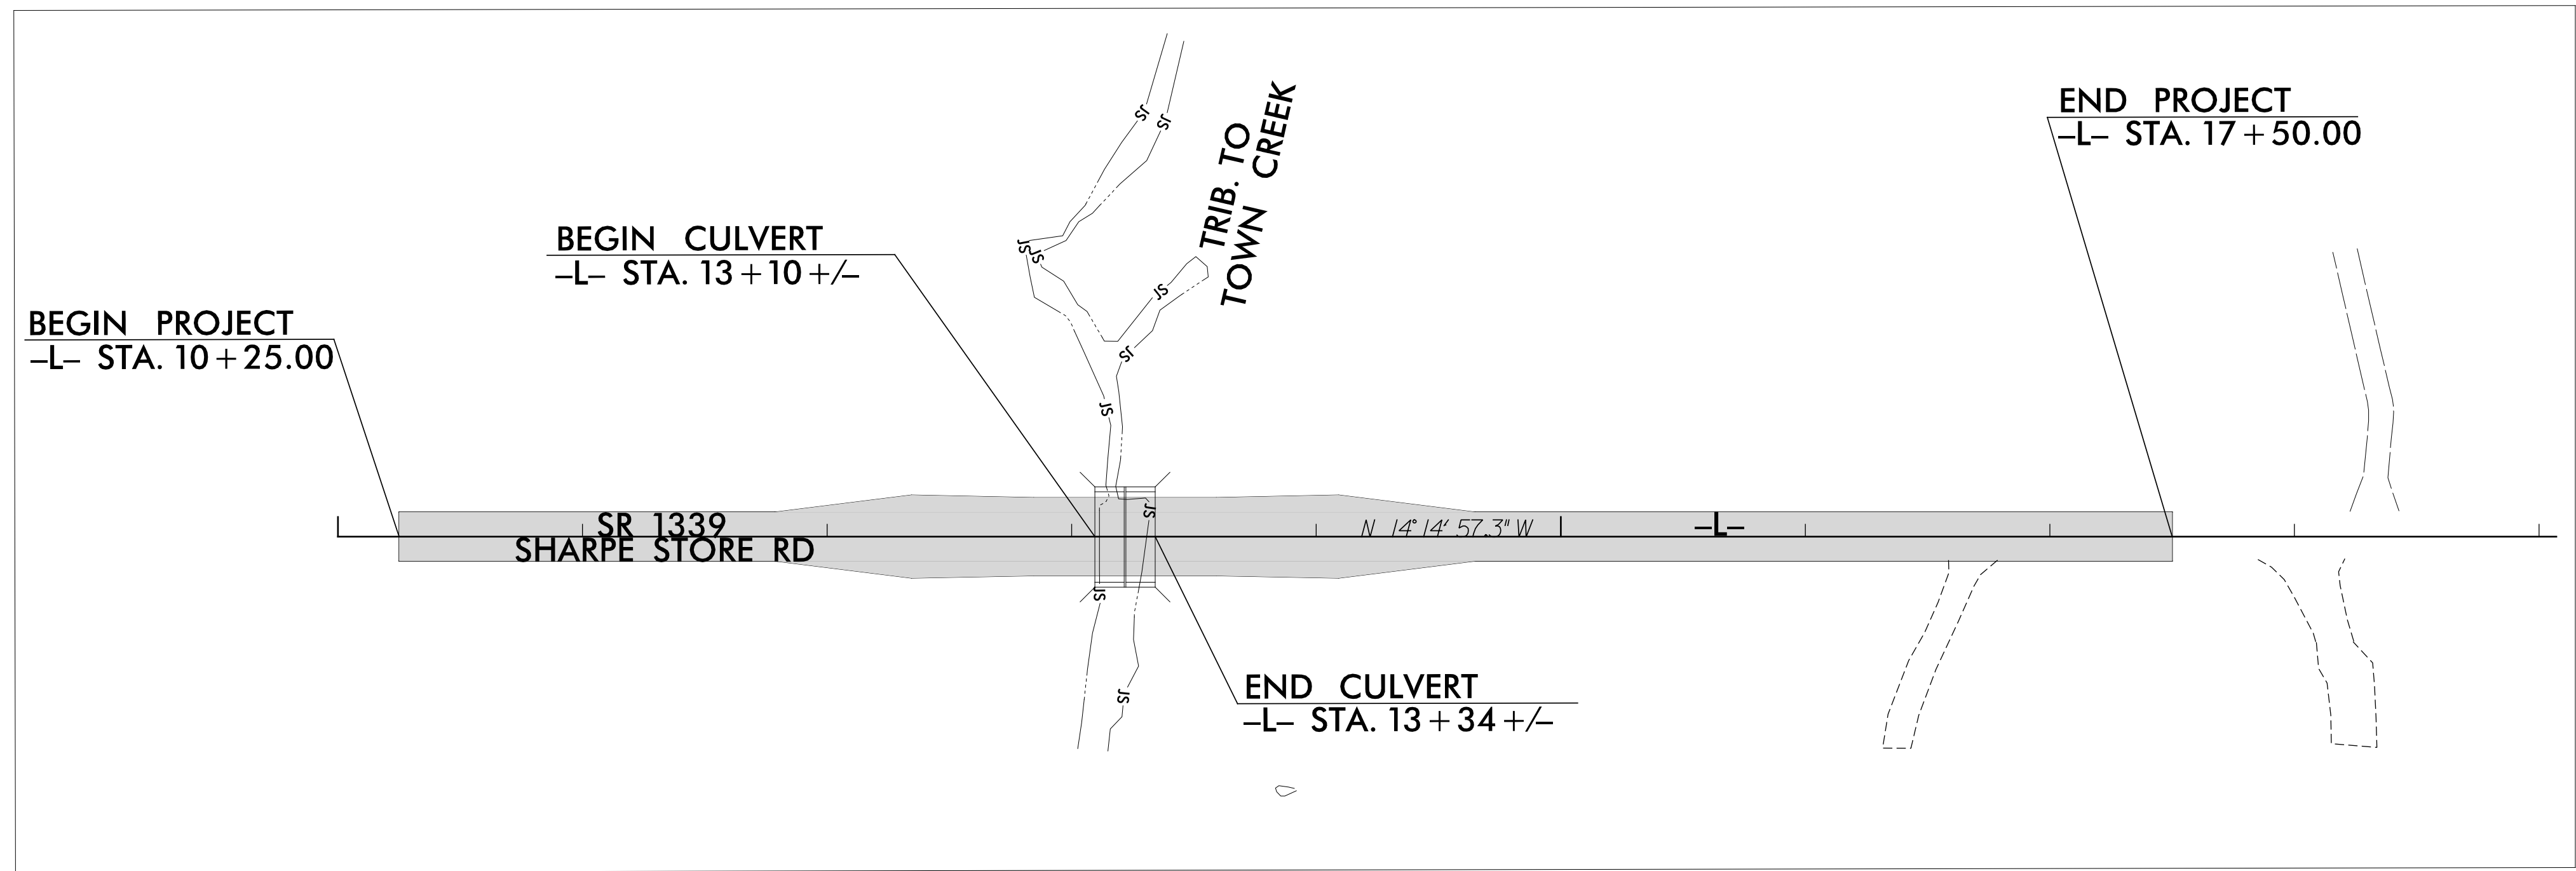


STATE	STATE PROJECT REFERENCE NO.	SHEET NO.	TOTAL SHEETS
N.C.	17BP.4.R.94		
STATE PROJ. NO.	F.A. PROJ. NO.	DESCRIPTION	
17BP.4.R.94		P.E./CONST.	

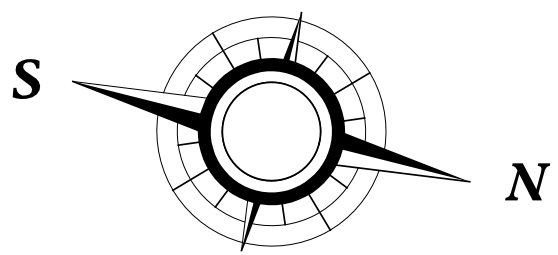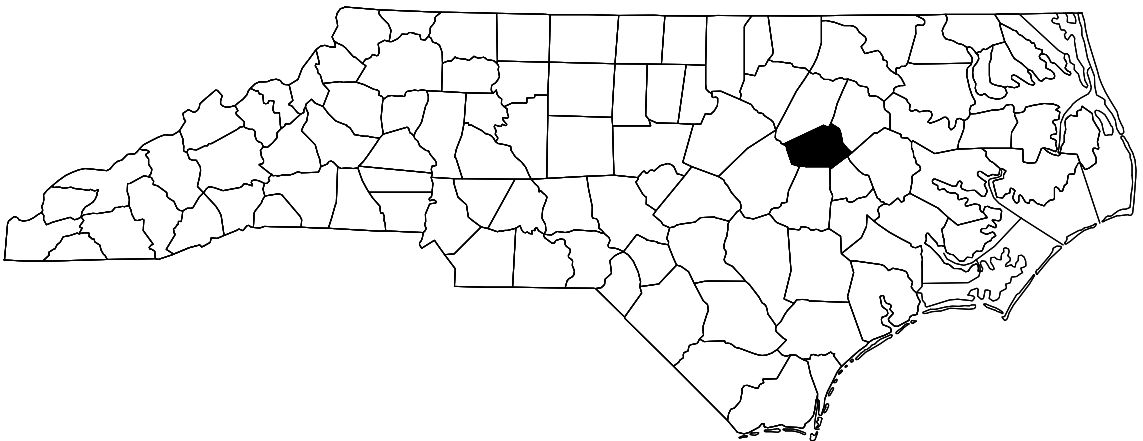

NC GRID
NAD 83 NA 2011

TO SR 1340
(STAGECOACH RD.)

DOCUMENT NOT CONSIDERED
FINAL UNLESS ALL
SIGNATURES COMPLETED

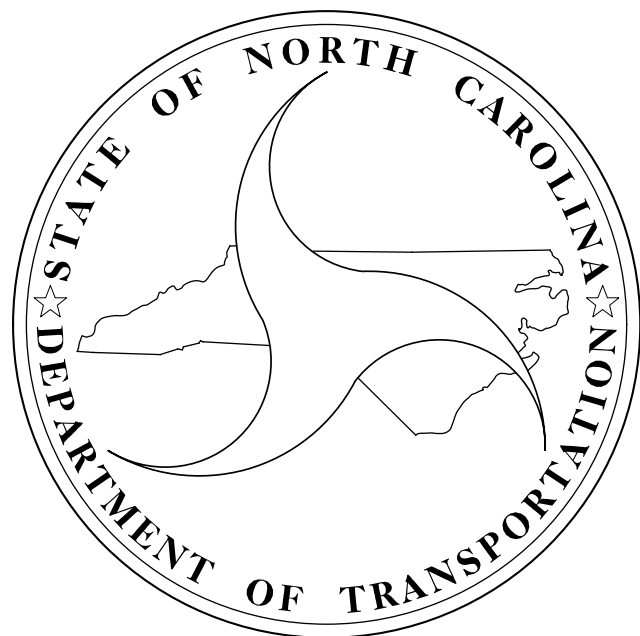

DESIGN DATA

WILSON COUNTY

ADT 2016 = 450
ADT 2025 = 840
T = 6%*
V = 55 MPH

*TTST = 3% DUAL 3%

FUNC CLASS = LOCAL RURAL SUB-REGIONAL TIER

PROJECT LENGTH

WILSON COUNTY

LENGTH ROADWAY PROJECT = 0.132 MILES
LENGTH STRUCTURES PROJECT = 0.005 MILES
TOTAL LENGTH PROJECT = 0.137 MILES

NCDOT CONTACT:

CHAD COGGINS
DIVISION 4 CONTACT

PLANS PREPARED BY:



Gannett Fleming

Excellence Delivered **As Promised**

2610 Wycliff Road
Suite 102
Raleigh NC 27607-3073
(919) 420-7660
NC Lic. No. F-0270

ERIC B. NELSON, P.E.
PROJECT DESIGN ENGINEER

2018 STANDARD SPECIFICATIONS


LETTING DATE:
SEPTEMBER 24, 2019

DocuSigned by:
Eric B. Nelson, P.E.
4/22/2019



ERIC B. NELSON, P.E.
PROJECT DESIGN ENGINEER

BENCH MARK #2: R/R SPIKE IN 12" MAPLE, 82.91' RT., STA 13+87.04 -L-, ELEV. 118.84'

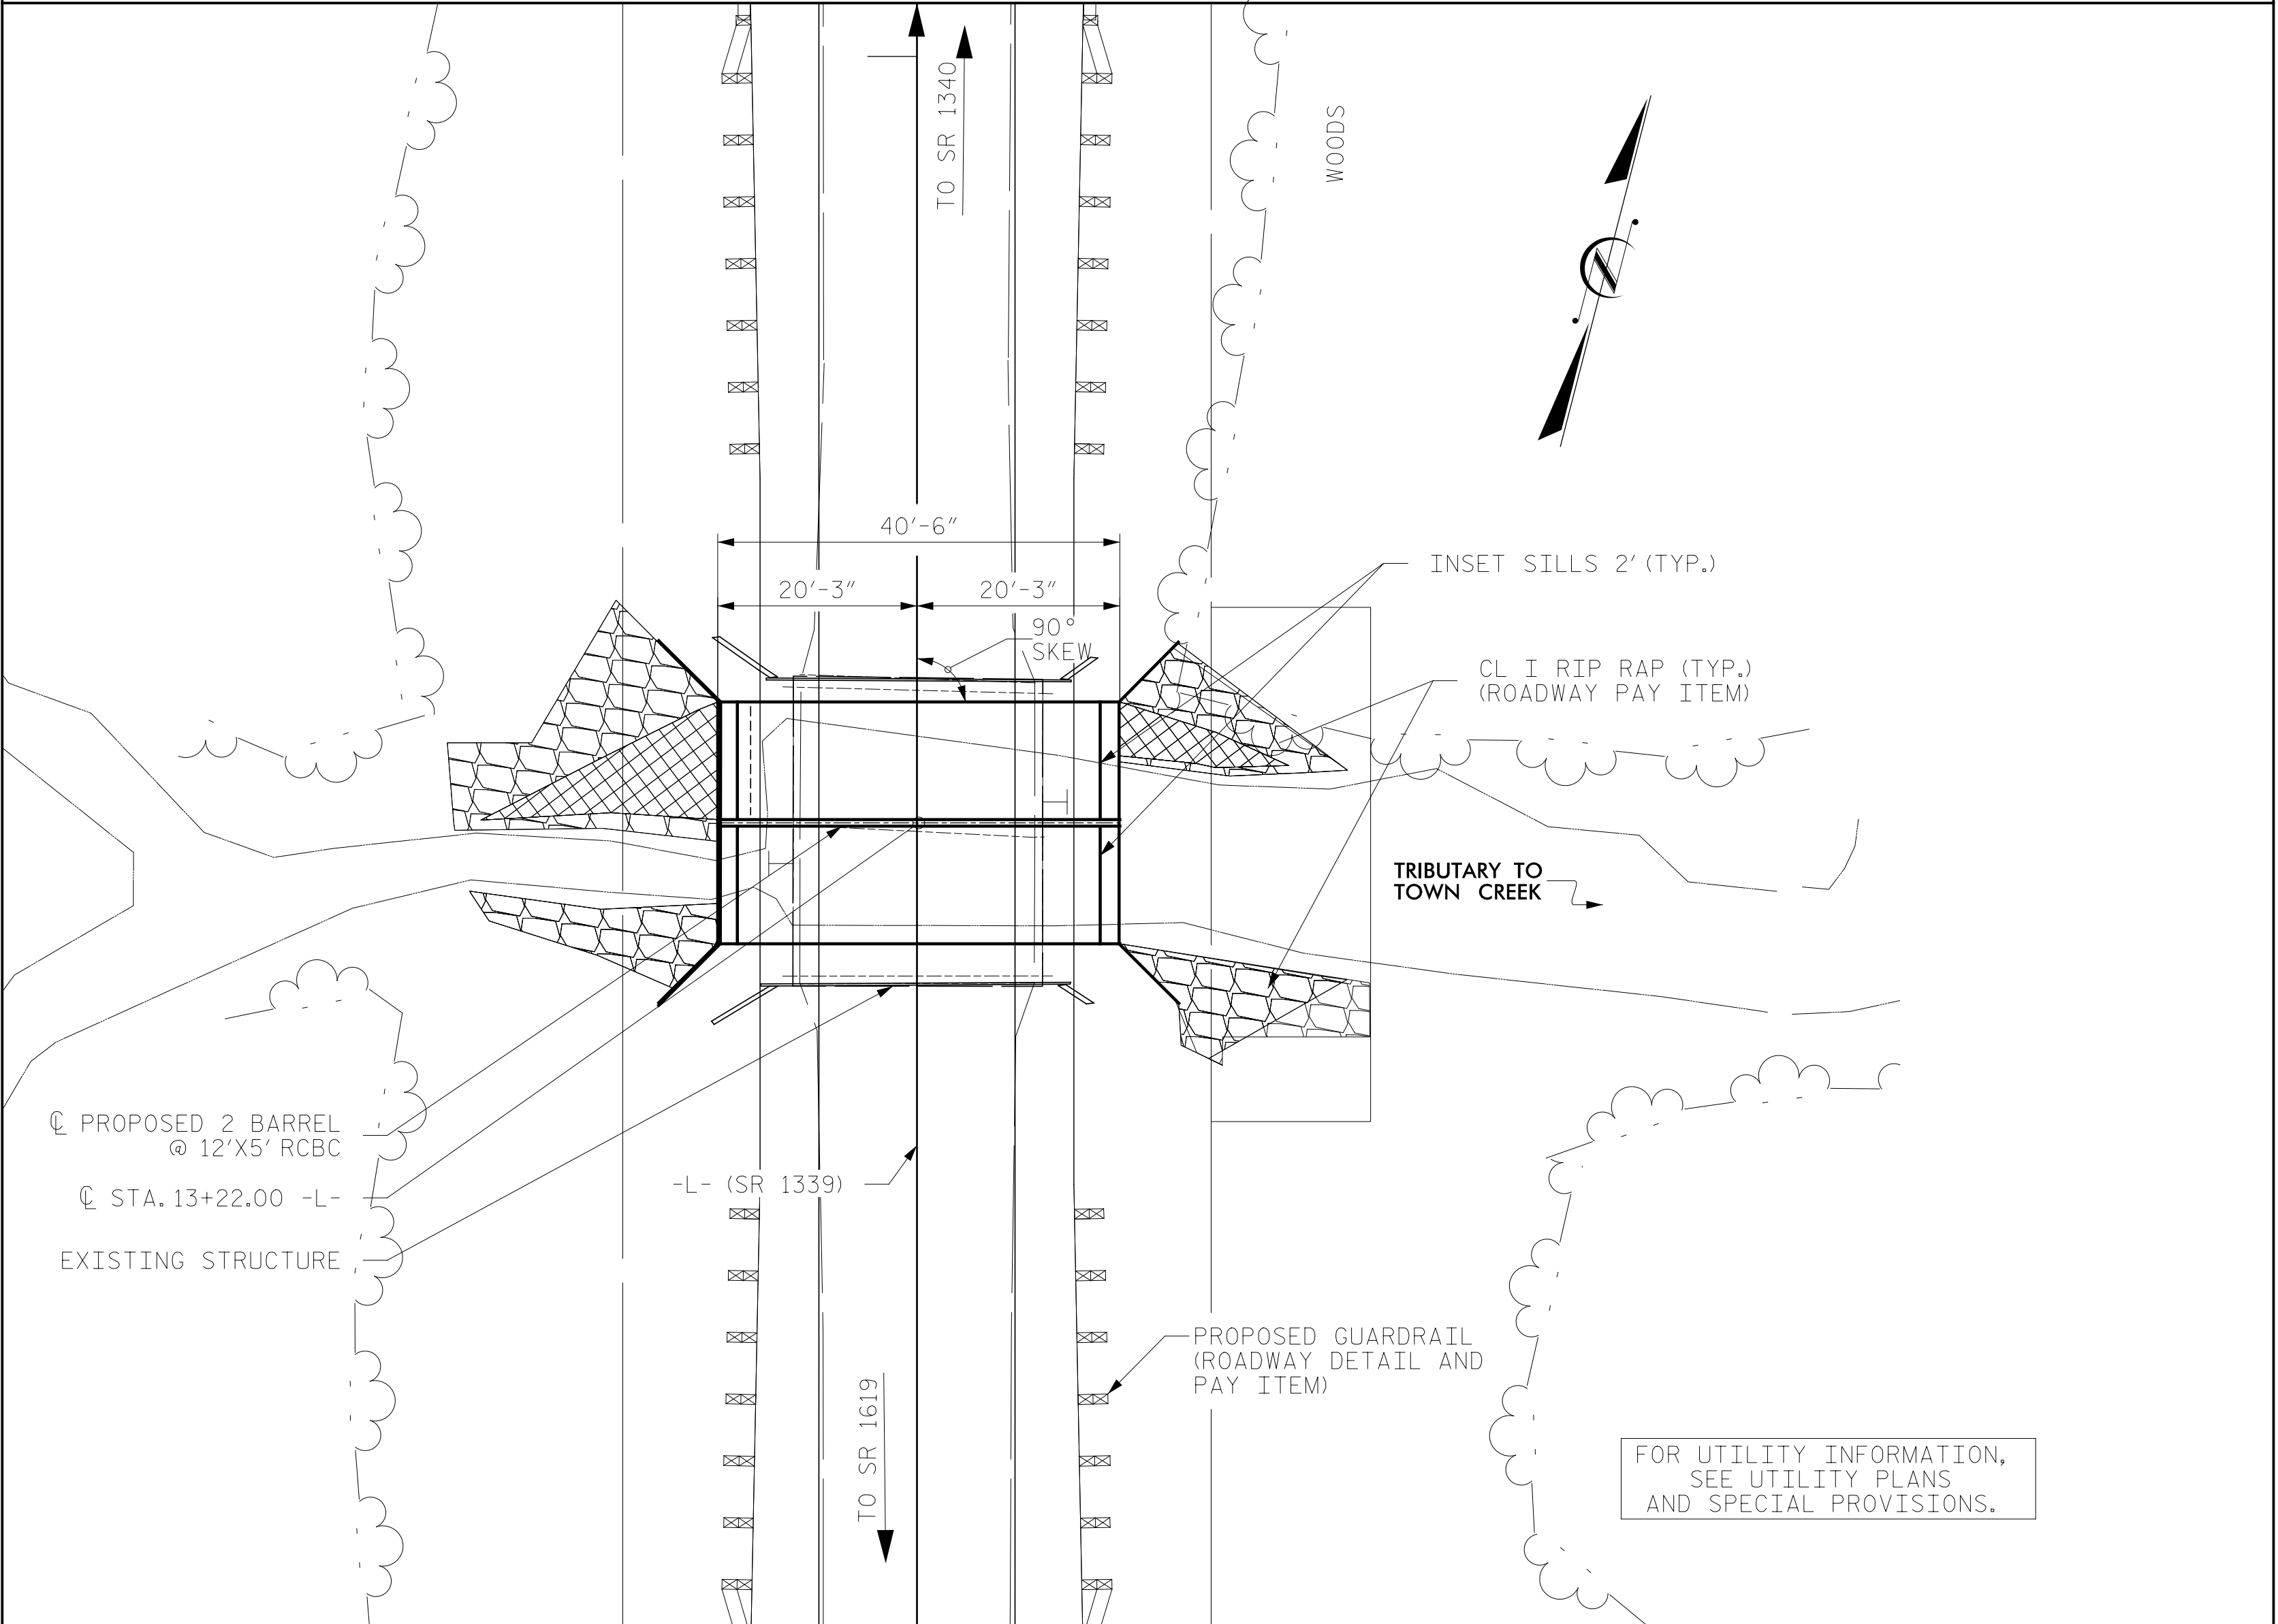

LOCATION SKETCH

HYDRAULIC DATA


DESIGN DISCHARGE = 330 C.F.S.
FREQUENCY OF DESIGN FLOOD = 25 YRS
DESIGN HIGH WATER ELEVATION = 118.7 FT.
DRAINAGE AREA = 1.64 SQ. MI.
BASE DISCHARGE (Q100) = 510 C.F.S.
BASE HIGH WATER ELEVATION = 119.7 FT.

OVERTOPPING FLOOD DATA

OVERTOPPING DISCHARGE = 550 C.F.S.
FREQUENCY OF OVERTOPPING FLOOD = 100 YRS
OVERTOPPING FLOOD ELEVATION = 120.1 FT.

GRADE DATA

GRADE POINT ELEV. @ STA 13+22 -L- = 121.07
BED ELEV. @ STA 13+22 -L- = 113.64
ROADWAY FILL SLOPES = 2:1

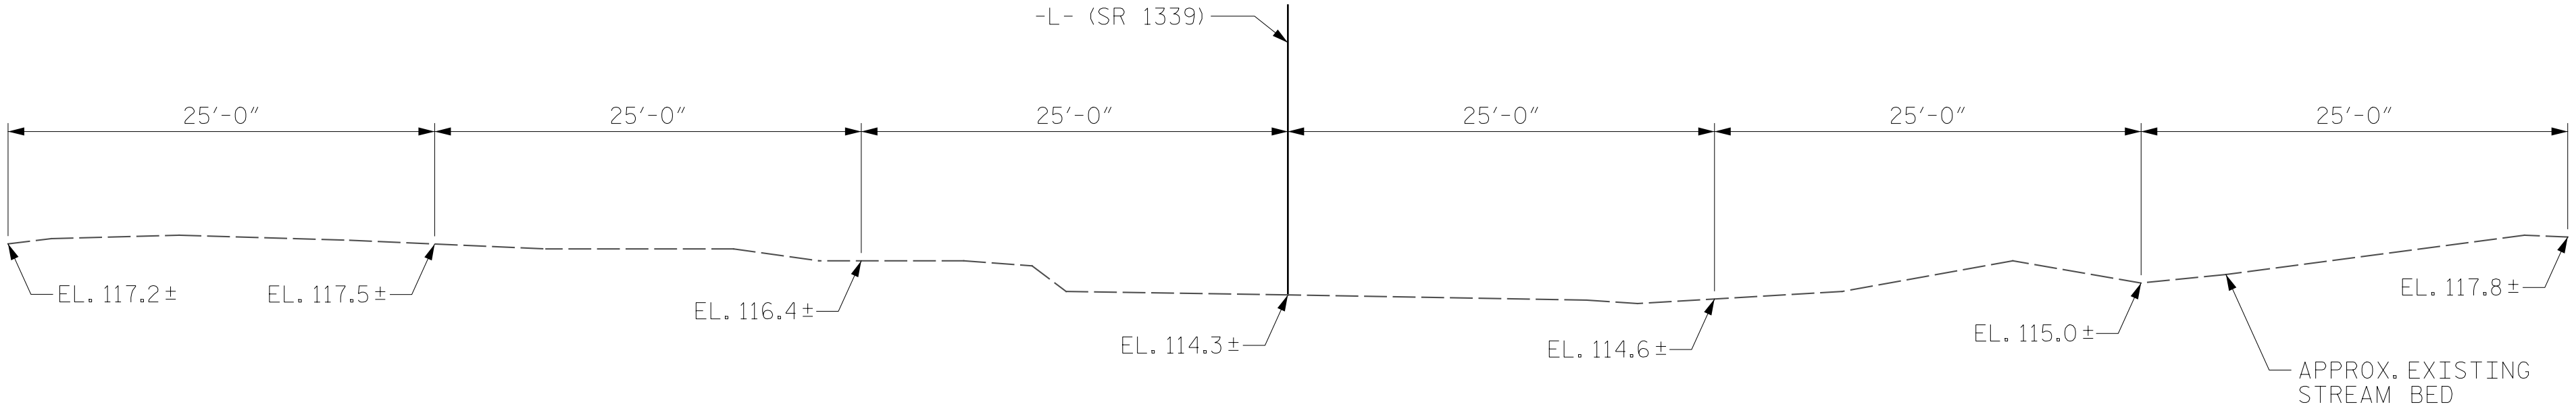

PROFILE ALONG CULVERT

DRAWN BY : M. SPENCER DATE : 12/2018
CHECKED BY : J. FARNHAM DATE : 02/2019
DESIGN ENGINEER OF RECORD : R. WERTMAN DATE : 02/2019

GENERAL NOTES

ASSUMED LIVE LOAD HL-93 OR ALTERNATE LOADING.

THIS CULVERT IS LOCATED IN SEISMIC ZONE 1.

DESIGN FILL 1.90' MIN. AND 2.50' MAX.

FOR OTHER DESIGN DATA AND NOTES SEE STANDARD NOTE SHEET.

3"Ø WEEP HOLES INDICATED TO BE IN ACCORDANCE WITH THE SPECIFICATIONS.

CONCRETE IN CULVERTS TO BE POURED IN THE FOLLOWING ORDER:

WING FOOTINGS AND FLOOR SLAB INCLUDING 4" OF ALL VERTICAL WALLS.

THE REMAINING PORTIONS OF THE WALLS AND WINGS FULL HEIGHT FOLLOWED BY ROOF SLAB AND HEADWALLS.

CONTRACTOR SHALL VERIFY EXISTING ELEVATIONS IN FIELD. PRIOR TO STAKING OUT CULVERT FOR CONSTRUCTION, CONTRACTOR SHALL SUBMIT LAYOUT CALCULATIONS FOR PROPOSED LENGTH, ELEVATION, AND ALIGNMENT OF CULVERT TO THE RESIDENT ENGINEER FOR APPROVAL.

THIS BARREL STANDARD TO BE USED ONLY ON CULVERTS ON A 90° SKEW AND TO BE USED WITH STANDARD WING SHEET WITH THE SAME SKEW AND VERTICAL CLEARANCE.

DIMENSIONS FOR WING LAYOUT AS WELL AS ADDITIONAL REINFORCING STEEL EMBEDDED IN BARREL ARE SHOWN ON WING SHEET.

STEEL IN THE BOTTOM SLAB MAY BE SPLICED AT THE PERMITTED CONSTRUCTION JOINT AT THE CONTRACTOR'S OPTION. EXTRA WEIGHT OF STEEL DUE TO THE SPLICES SHALL BE PAID FOR BY THE CONTRACTOR.

FOR FALSEWORK AND FORMWORK, SEE SPECIAL PROVISIONS.

FOR ASBESTOS ASSESSMENT FOR BRIDGE DEMOLITION AND RENOVATION ACTIVITIES, SEE SPECIAL PROVISIONS.

FOR SUBMITTAL OF WORKING DRAWINGS, SEE SPECIAL PROVISIONS.

FOR CULVERT DIVERSION DETAILS AND PAY ITEM, SEE EROSION CONTROL PLANS.

FOR CHANNEL SUBSTRATE MATERIAL, SEE SPECIAL PROVISIONS.

FOR HIGH FLOW CHANNEL - PLACEMENT OF NATURAL STREAM BED MATERIAL, SEE SPECIAL PROVISIONS.

DUE TO THE SOFT CLAYS BENEATH THE CULVERT, STABILIZATION OF THE CULVERT FOUNDATION SUBGRADE MAY BE REQUIRED UTILIZING EITHER UNDERCUT EXCAVATION IN ACCORDANCE WITH SECTION 225.4 OF THE STANDARD SPECIFICATIONS FOR ROAD AND STRUCTURES, WITH ADDITIONAL CLASS VI SELECT FOUNDATION CONDITION MATERIAL, OR THE USE OF TYPE 4 GEOTEXTILE IN ACCORDANCE WITH SECTION 270 OF THE STANDARD SPECIFICATIONS FOR ROAD AND STRUCTURES.

FOR CRANE SAFETY, SEE SPECIAL PROVISIONS.

AT THE CONTRACTOR'S OPTION, HE MAY SPLICE THE VERTICAL REINFORCING STEEL IN THE INTERIOR FACE OF EXTERIOR WALL AND BOTH FACES OF INTERIOR WALLS ABOVE LOWER WALL CONSTRUCTION JOINT. THE SPLICE LENGTH SHALL BE AS PROVIDED IN THE SPLICE LENGTH CHART SHOWN ON THE PLANS. EXTRA WEIGHT OF STEEL DUE TO THE SPLICES SHALL BE PAID FOR BY THE CONTRACTOR.

THE SUBSTRUCTURE OF THE EXISTING BRIDGE INDICATED ON THE PLANS IS FROM THE BEST INFORMATION AVAILABLE. SINCE THIS INFORMATION IS SHOWN FOR THE CONVENIENCE OF THE CONTRACTOR, THE CONTRACTOR SHALL HAVE NO CLAIM WHATSOEVER AGAINST THE DEPARTMENT OF TRANSPORTATION FOR ANY DELAYS OR ADDITIONAL COST INCURRED BASED ON DIFFERENCES BETWEEN THE EXISTING BRIDGE SUBSTRUCTURE SHOWN ON THE PLANS AND THE ACTUAL CONDITIONS AT THE PROJECT SITE.

THE EXISTING STRUCTURE CONSISTING OF TWO REINFORCED CONCRETE DECK ON TIMBER JOIST SPANS, 1 @ 15'-5" AND 1 @ 16'-0" WITH A CLEAR ROADWAY WIDTH OF 24' ON TIMBER BENTS LOCATED AT THE PROPOSED STRUCTURE SITE SHALL BE REMOVED.

REMOVAL OF THE EXISTING BRIDGE SHALL BE PERFORMED SO AS NOT TO ALLOW DEBRIS TO FALL INTO THE WATER. THE CONTRACTOR SHALL REMOVE THE BRIDGE AND SUBMIT PLANS FOR DEMOLITION IN ACCORDANCE WITH ARTICLE 402-2 OF THE STANDARD SPECIFICATIONS.

FOR GROUT FOR STRUCTURES, SEE SPECIAL PROVISIONS.

SEE SECTION 414 OF THE STANDARD SPECIFICATIONS FOR CULVERT EXCAVATION AND BACKFILLING.

A 3 FT. STRIP OF FILTER FABRIC SHALL BE ATTACHED TO THE FILL FACE OF THE WING COVERING THE ENTIRE LENGTH OF THE EXPANSION JOINT.

INASMUCH AS THE PAINT SYSTEM ON THE EXISTING STRUCTURAL STEEL CONTAINS LEAD, THE CONTRACTOR'S ATTENTION IS DIRECTED TO ARTICLE 107-1 OF THE STANDARD SPECIFICATIONS. ANY COSTS RESULTING FROM COMPLIANCE WITH APPLICABLE STATE OR FEDERAL REGULATIONS PERTAINING TO HANDLING OF MATERIALS CONTAINING LEAD BASED PAINT SHALL BE INCLUDED IN THE BID PRICE FOR "REMOVAL OF EXISTING STRUCTURE".

BENEATH THE ENTIRE BASE OF THE REINFORCED CONCRETE BOX CULVERT (RCBC), PLACE AT LEAST 1-FOOT OF CLASS VI SELECT FOUNDATION CONDITIONING MATERIAL IN ACCORDANCE WITH ARTICLE 414 OF THE STANDARD SPECIFICATIONS FOR ROAD AND STRUCTURES.

TOTAL STRUCTURE QUANTITIES

CLASS A CONCRETE		
BARREL @	2.465	CY/FT 99.8 C.Y.
WING ETC.		18.0 C.Y.
TOTAL		117.8 C.Y.

REINFORCING STEEL	
BARREL	16010 LBS.
WINGS ETC.	680 LBS.
TOTAL	16690 LBS.

CULVERT EXCAVATION	LUMP SUM
--------------------	----------

FOUNDATION COND. MAT'L.	86 TONS
-------------------------	---------

REMOVAL OF EXIST. STRUCTURE	LUMP SUM
-----------------------------	----------

ASBESTOS ASSESSMENT	LUMP SUM
---------------------	----------

CHANNEL SUBSTRATE MATERIAL	LUMP SUM
----------------------------	----------

PROJECT NO. 17BP.4.R.94

WILSON COUNTY

CULVERT NO. 91

STATION 13+22.00 -L-

SHEET 1 OF 7 REPLACES BRIDGE NO. 970091



DocuSigned by:
Eric B. Nelson
4/3/2019

PLANS PREPARED BY:
Gannett Fleming
Excellence Delivered As Promised
2610 Wycliff Road
Suite 102
Raleigh NC 27607-3073
(919) 420-7660
NC Lic. No. F-0270

DOCUMENT NOT CONSIDERED
FINAL UNLESS ALL
SIGNATURES COMPLETED

STATE OF NORTH CAROLINA
DEPARTMENT OF TRANSPORTATION
RALEIGH


DOUBLE
12 FT. X 5 FT.
CONCRETE BOX CULVERT
90° SKEW

REVISIONS						SHEET NO. C-1
NO.	BY:	DATE:	NO.	BY:	DATE:	
1			3			TOTAL SHEETS 7
2			4			

+

LOAD AND RESISTANCE FACTOR RATING (LRFR) SUMMARY FOR REINFORCED CONCRETE BOX CULVERTS															
LEVEL	VEHICLE	WEIGHT (W) (TONS)	# CONTROLLING LOAD RATING	MINIMUM RATING FACTORS (RF)	TONS = W × RF	STRENGTH I LIMIT STATE									COMMENT NUMBER
						LIVE-LOAD, FACTORS (γ _{LL})	MOMENT				SHEAR				
							RATING FACTOR	BOX NO.	ELEMENT TYPE	DISTANCE FROM LEFT END OF ELEMENT (ft)	RATING FACTOR	BOX NO.	ELEMENT TYPE	DISTANCE FROM LEFT END OF ELEMENT (ft)	
DESIGN LOAD RATING	HL-93 (INVENTORY)	N/A	1	1.01	--	1.75	1.01	1	TOP SLAB	5.07	1.05	1	TOP SLAB	10.72	1
	HL-93 (OPERATING)	N/A		1.31	--	1.35	1.31	1	TOP SLAB	5.07	1.36	1	TOP SLAB	10.72	1
	HS-20 (INVENTORY)	36,000	2	1.11	39.96	1.75	1.11	1	TOP SLAB	5.07	1.16	1	TOP SLAB	10.72	1
	HS-20 (OPERATING)	36,000		1.44	51.84	1.35	1.44	1	TOP SLAB	5.07	1.51	1	TOP SLAB	10.72	1
LEGAL LOAD RATING	SINGLE VEHICLE (SV)	SNSH		2.03	27.41	1.40	2.03	1	TOP SLAB	5.07	2.70	1	TOP SLAB	10.72	1
		SNGARBS2		1.90	38.00	1.40	1.90	1	TOP SLAB	5.07	2.52	1	TOP SLAB	10.72	1
		SNAGRIS2		2.03	44.66	1.40	2.03	1	TOP SLAB	5.07	2.61	1	BOTTOM SLAB	10.89	1
		SNCOTTS3		1.34	36.52	1.40	1.34	1	TOP SLAB	5.07	1.39	1	TOP SLAB	10.72	1
		SNAGGRS4		1.44	50.29	1.40	1.44	1	BOTTOM SLAB	5.07	1.59	1	TOP SLAB	10.72	1
		SNS5A		1.41	50.13	1.40	1.41	1	BOTTOM SLAB	5.07	1.51	1	TOP SLAB	10.72	1
		SNS6A		1.35	53.93	1.40	1.35	1	BOTTOM SLAB	5.07	1.46	1	BOTTOM SLAB	10.89	1
		SNS7B		1.43	60.06	1.40	1.43	1	BOTTOM SLAB	5.07	1.49	1	TOP SLAB	10.72	1
	TRUCK TRACTOR SEMI-TRAILER (TTST)	TNAGRIT3		1.72	56.76	1.40	1.72	1	BOTTOM SLAB	5.07	1.76	1	BOTTOM SLAB	10.89	1
		TNT4A		1.59	52.59	1.40	1.59	1	BOTTOM SLAB	5.07	1.62	1	TOP SLAB	10.72	1
		TNT6A		1.43	59.49	1.40	1.43	1	BOTTOM SLAB	5.07	1.51	1	TOP SLAB	10.72	1
		TNT7A		1.38	57.96	1.40	1.38	1	BOTTOM SLAB	5.07	1.45	1	BOTTOM SLAB	10.89	1
		TNT7B		1.39	58.38	1.40	1.39	1	BOTTOM SLAB	5.07	1.46	1	BOTTOM SLAB	10.89	1
		TNAGRIT4	3	1.31	56.33	1.40	1.31	1	BOTTOM SLAB	5.07	1.35	1	BOTTOM SLAB	10.89	1
		TNAGT5A		1.53	68.85	1.40	1.53	1	BOTTOM SLAB	5.07	1.52	1	BOTTOM SLAB	10.89	1
		TNAGT5B		1.31	58.95	1.40	1.31	1	BOTTOM SLAB	5.07	1.38	1	BOTTOM SLAB	10.89	1

+

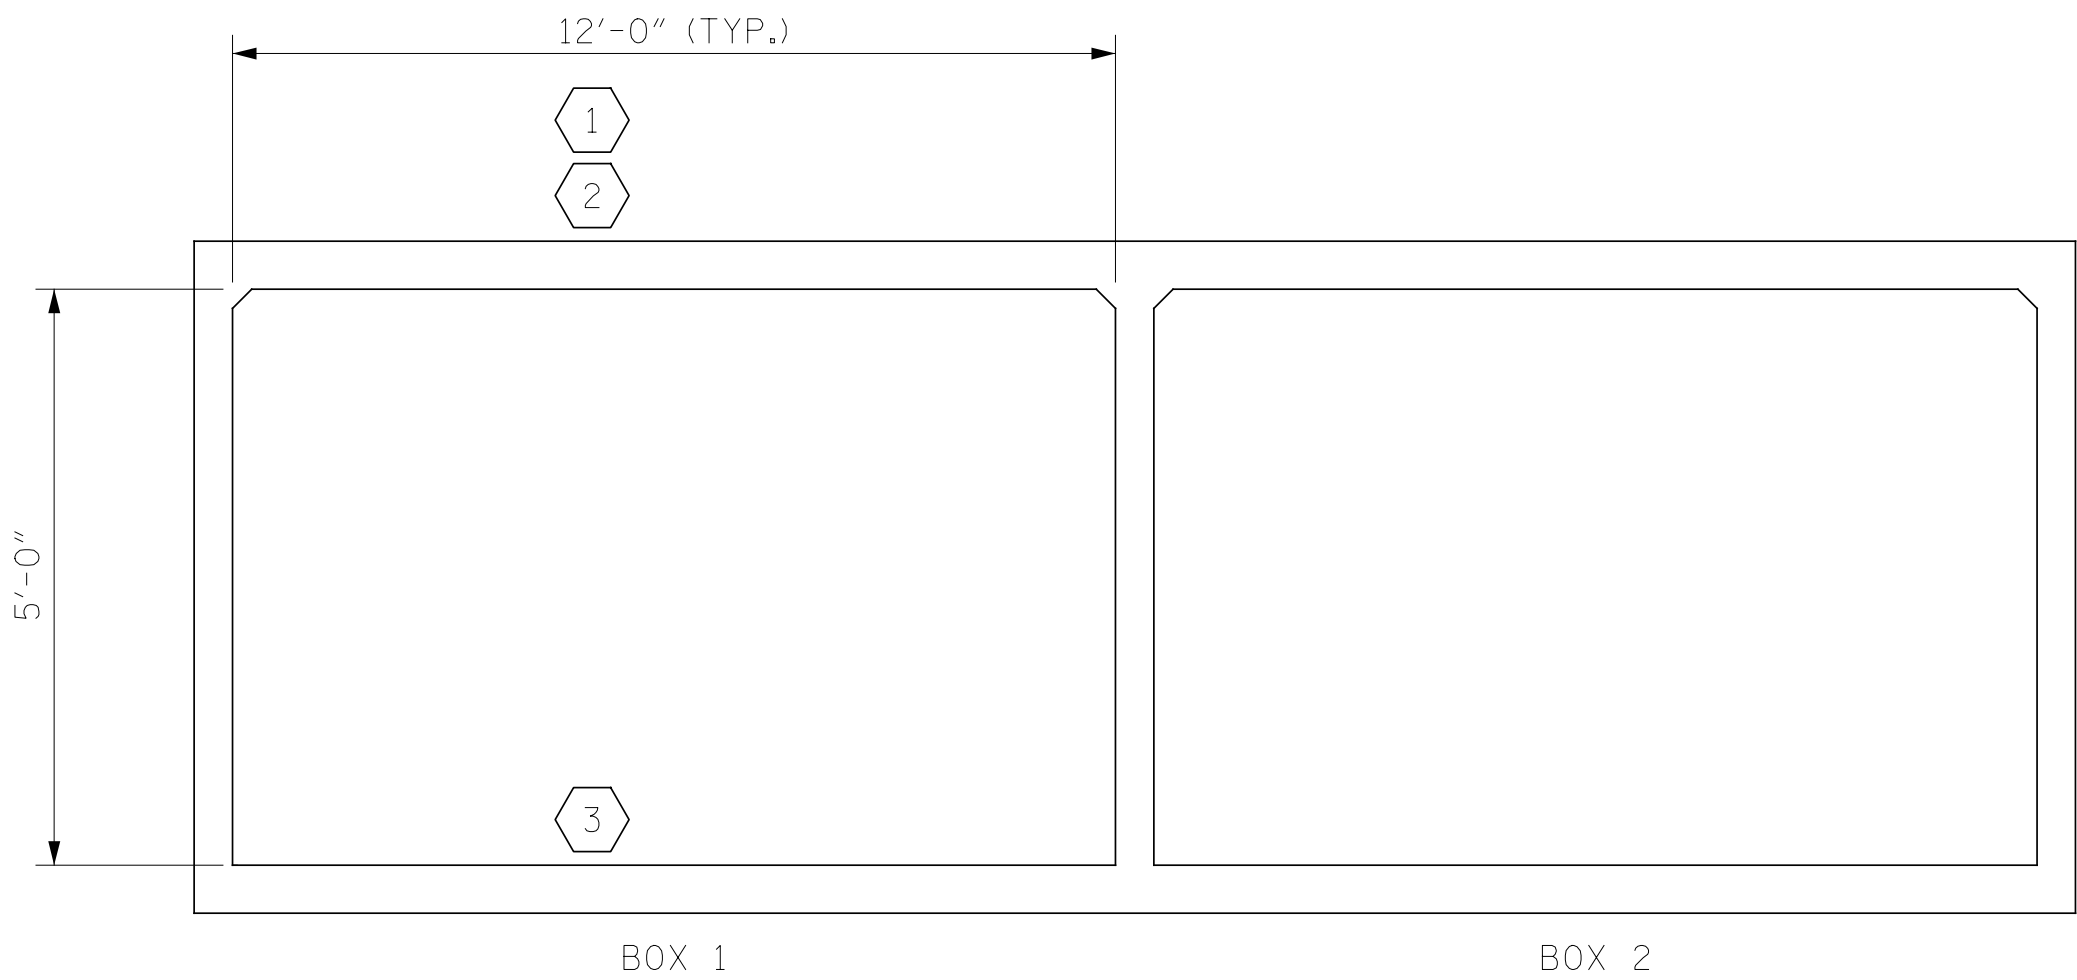

LRFR SUMMARY
(LOOKING DOWNSTREAM)

ASSEMBLED BY : T. FORD	DATE : 12/2018
CHECKED BY : J. FARNHAM	DATE : 12/2018
DRAWN BY : WMC 7/II	REV. 10/1/II MAA/GM
CHECKED BY : GM 7/II	REV. 12/17 MAA/THC

LOAD FACTORS:

DESIGN LOAD RATING FACTORS

LOAD TYPE	MAX FACTOR	MIN FACTOR
DC	1.25	0.90
DW	1.50	0.65
EV	1.30	0.90
EH	1.35	0.90
ES	1.35	0.90
LS	1.75	--
WA	1.00	--

NOTE:

RATING FACTORS ARE BASED ON THE STRENGTH I LIMIT STATE.


COMMENTS:

1. BOX STRUCTURE IS SYMMETRICAL, THEREFORE BOX 1 RATING SIMILAR TO BOX 2.

⬡	CONTROLLING LOAD RATING
⬡1	DESIGN LOAD RATING (HL-93)
⬡2	DESIGN LOAD RATING (HS-20)
⬡3	LEGAL LOAD RATING **
**	SEE CHART FOR VEHICLE TYPE


PROJECT NO. 17BP.4.R.94
WILSON COUNTY
CULVERT NO. 91
STATION 13+22.00 -L-

SHEET 2 OF 7

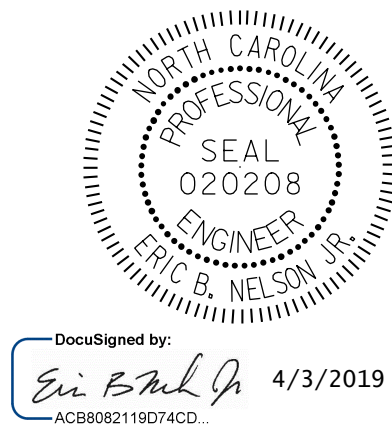


STATE OF NORTH CAROLINA DEPARTMENT OF TRANSPORTATION RALEIGH STANDARD LRFR SUMMARY FOR REINFORCED CONCRETE BOX CULVERTS (NON-INTERSTATE TRAFFIC)						REVISIONS			SHEET NO. C-2
NO.	BY:	DATE:	NO.	BY:	DATE:				TOTAL SHEETS 7
1			3						
2			4						


DOCUMENT NOT CONSIDERED
FINAL UNLESS ALL
SIGNATURES COMPLETED

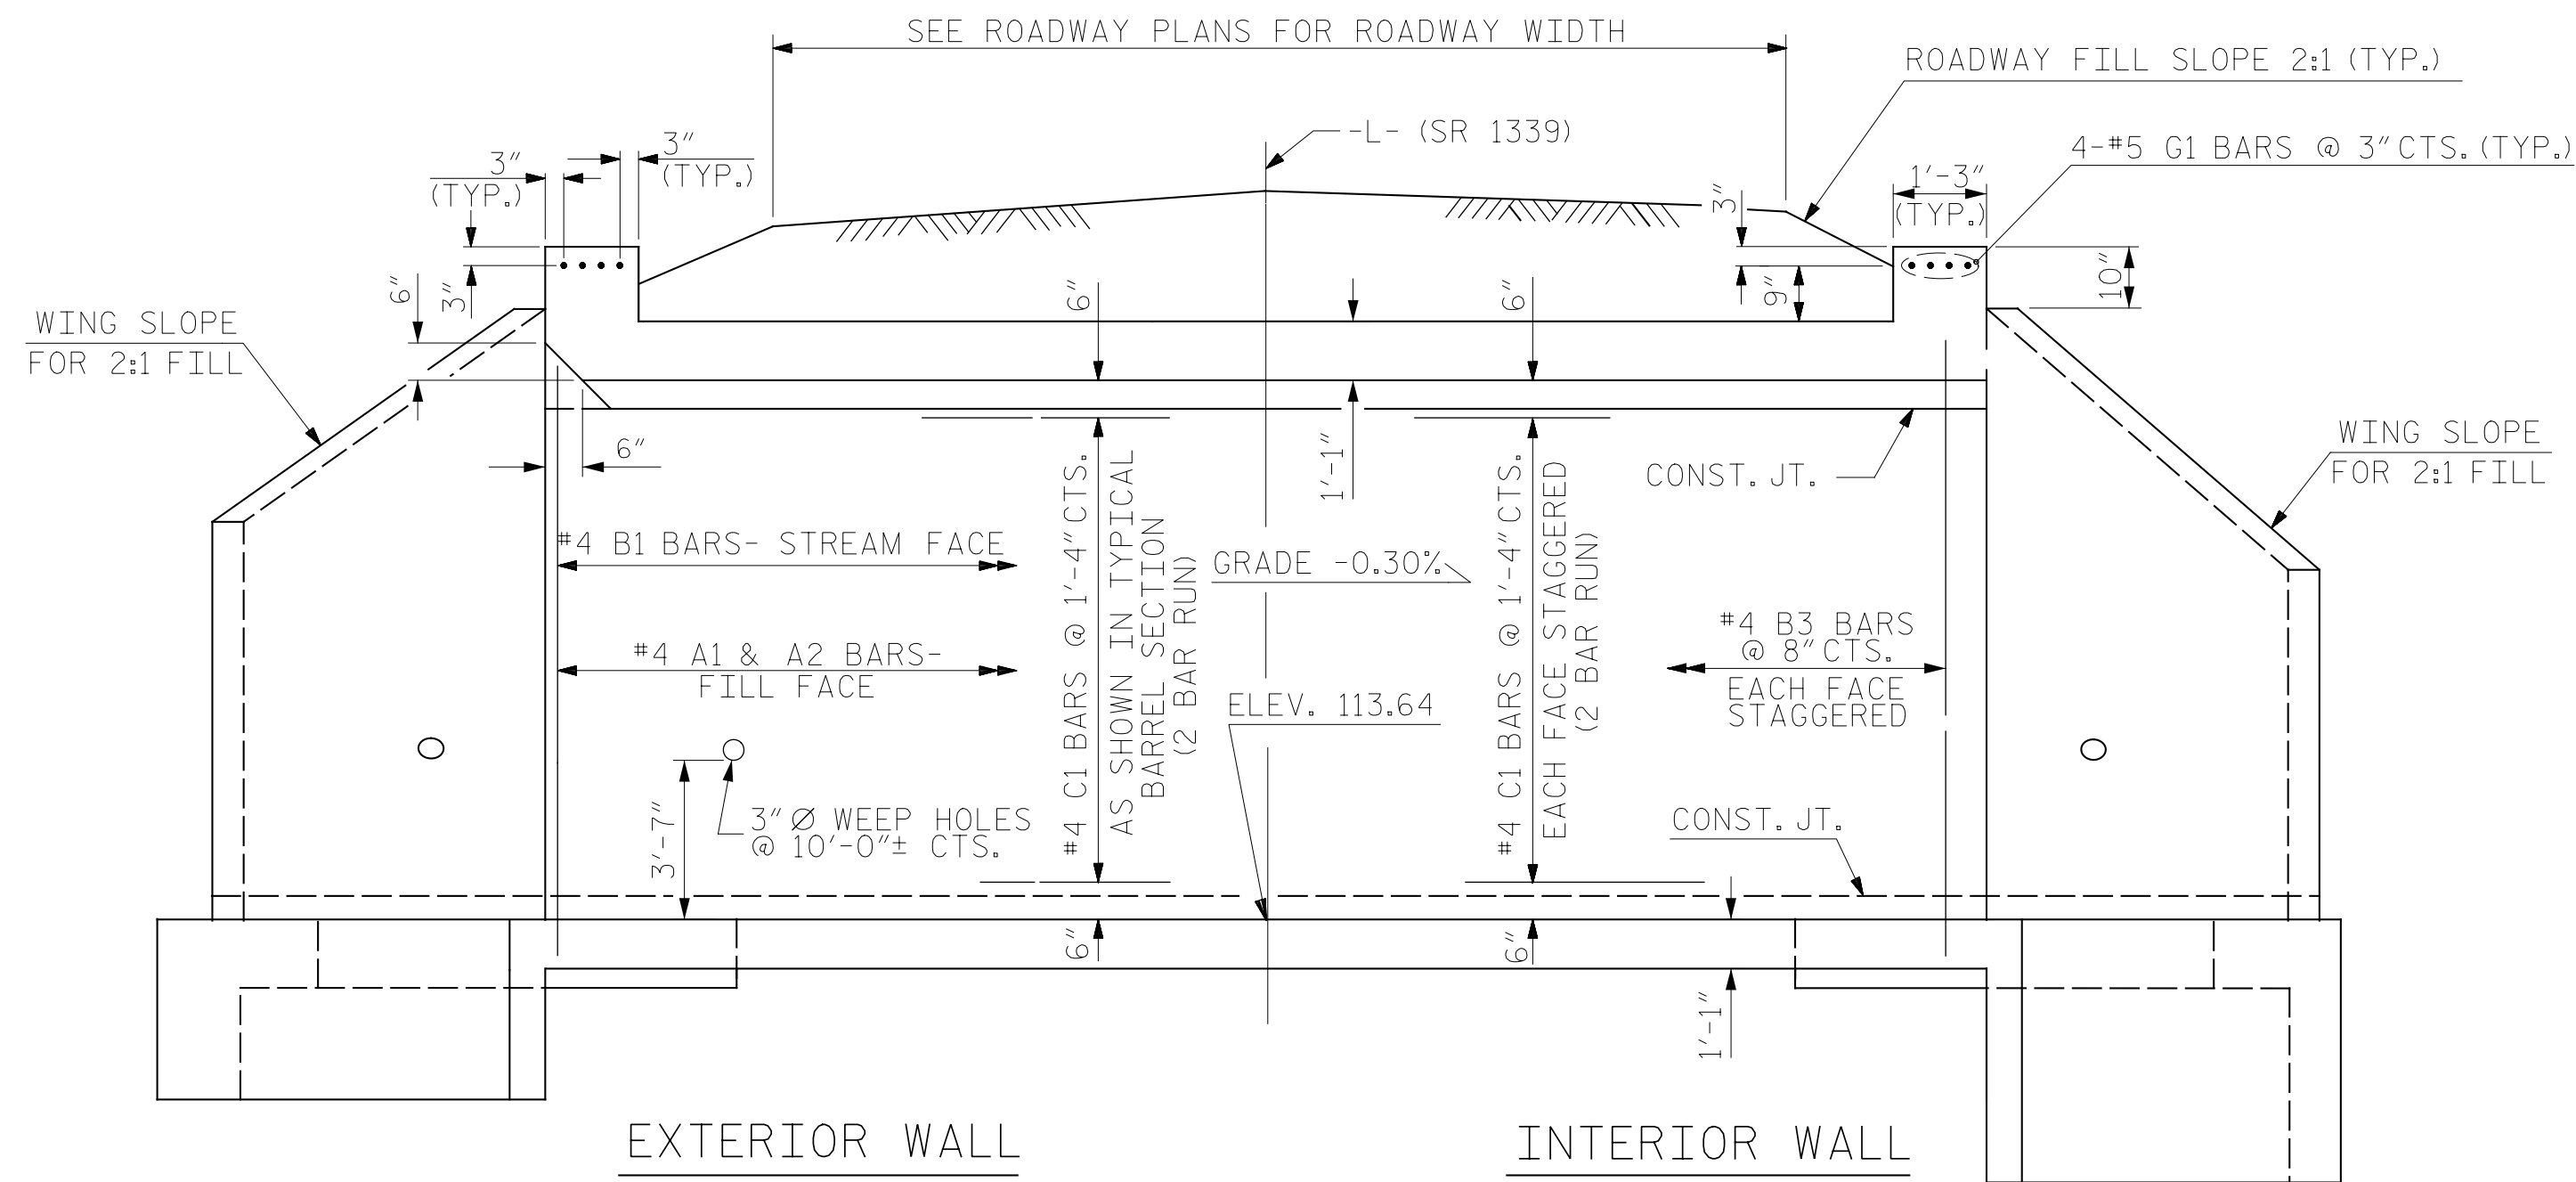

EXTERIOR WALL
INTERIOR WALL
CULVERT SECTION NORMAL TO ROADWAY

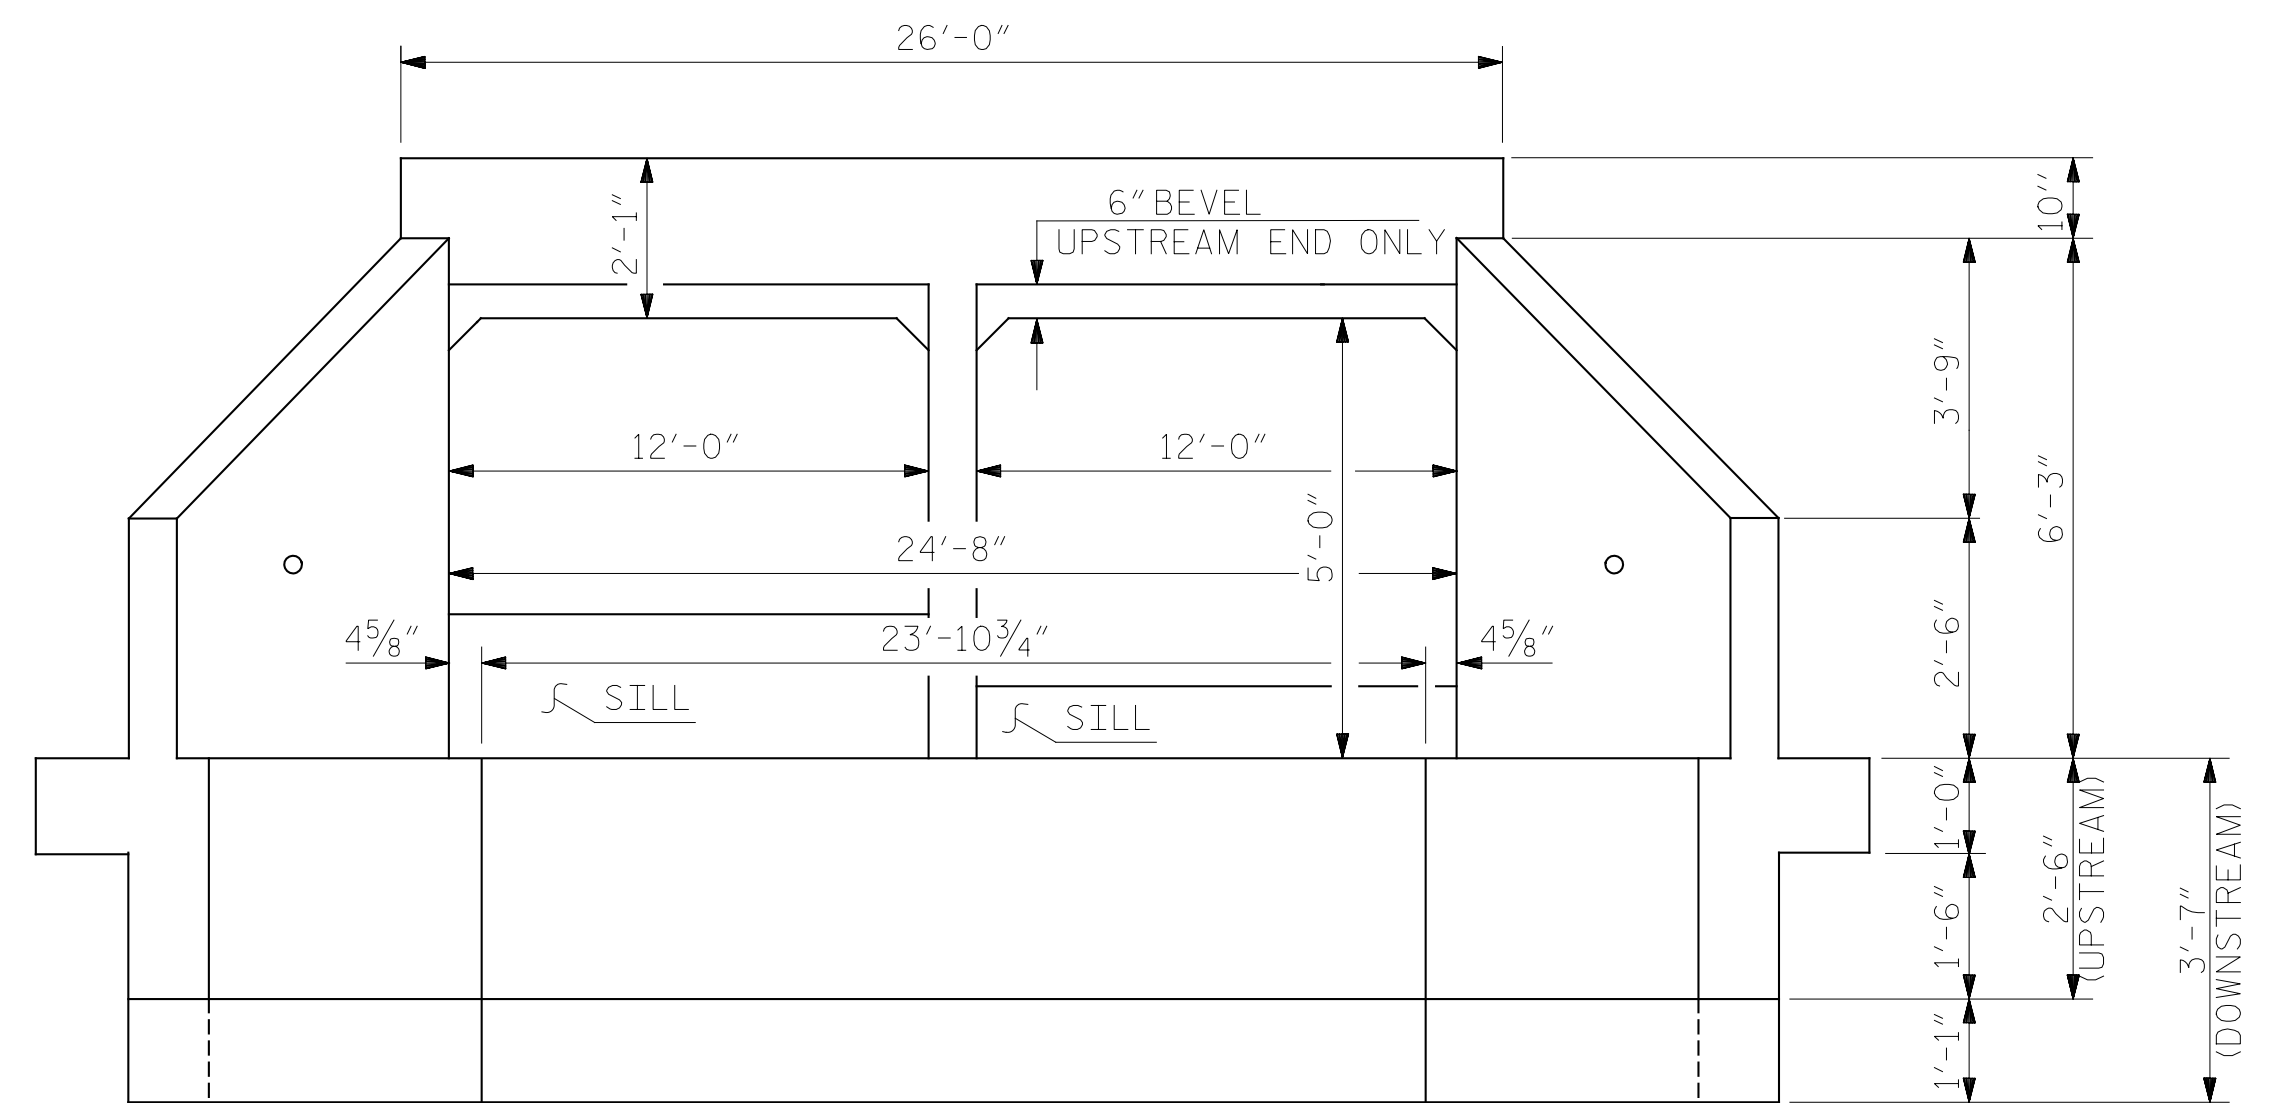


END ELEVATION
(LOOKING DOWNSTREAM)

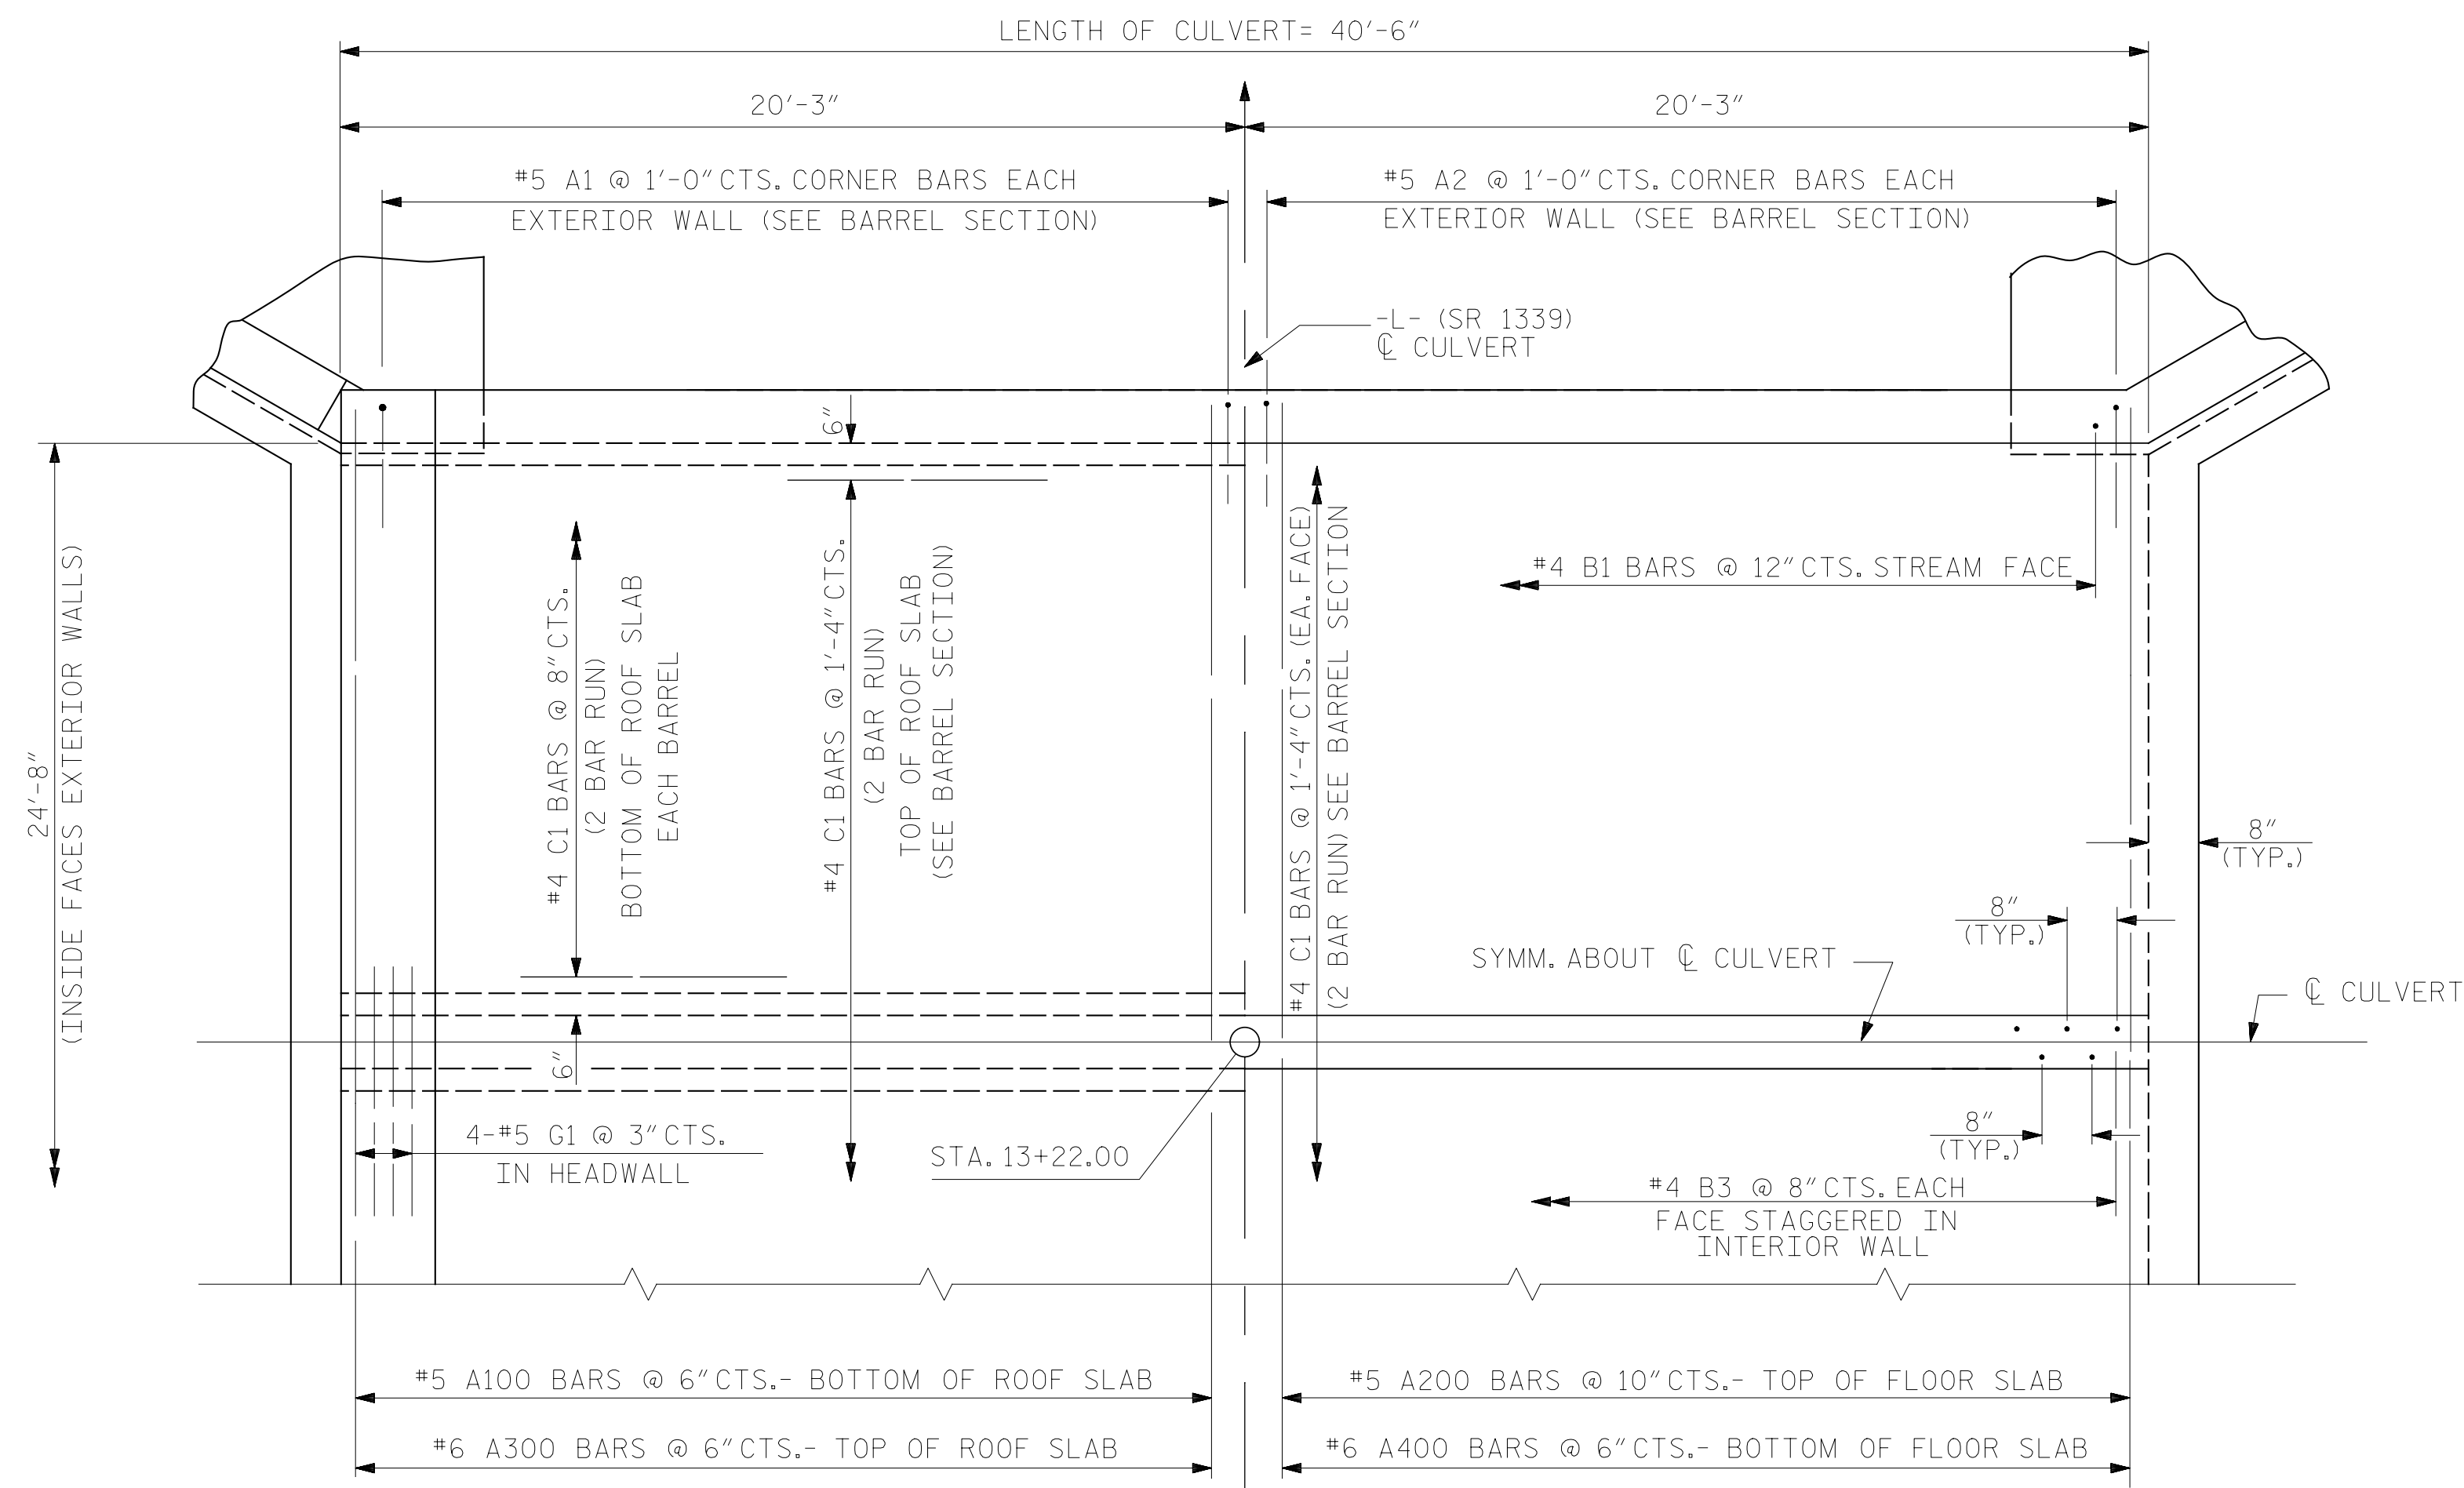

PART PLAN-ROOF SLAB


PART PLAN-FLOOR SLAB

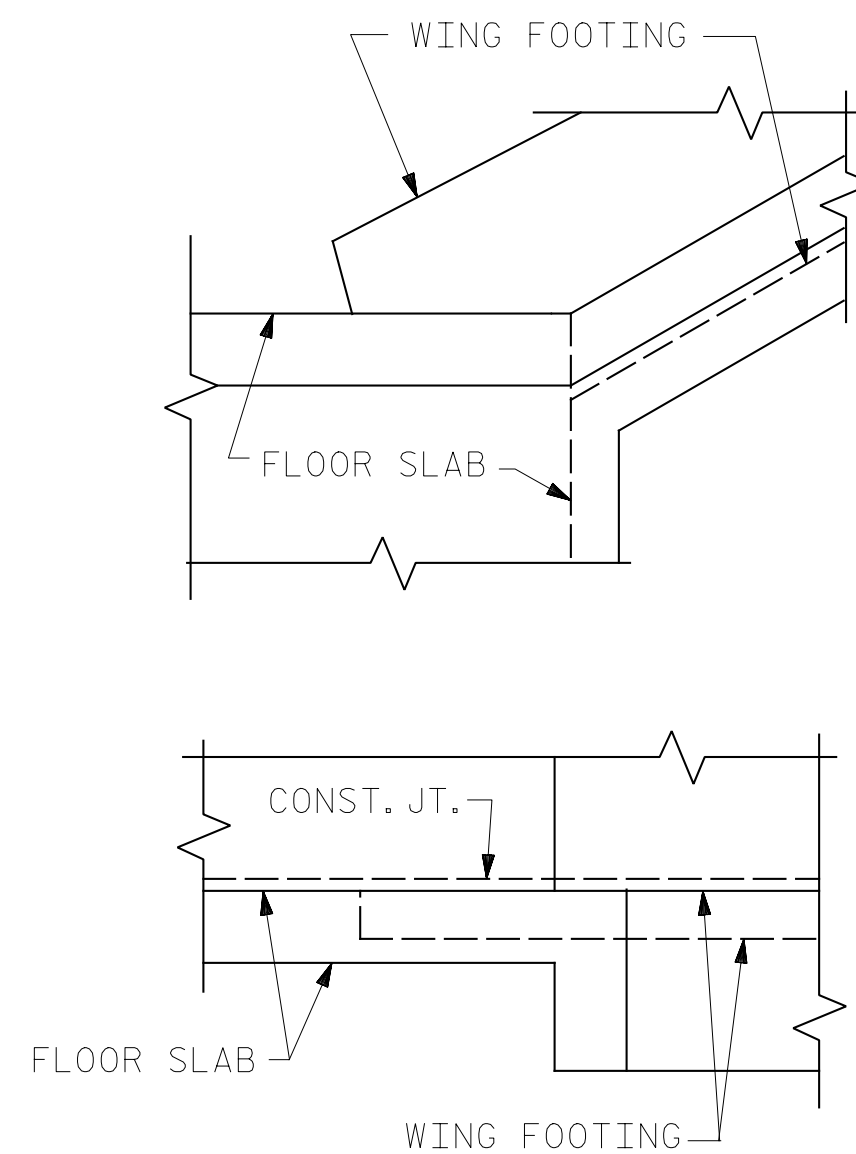

DETAIL
CONNECTION OF WING FOOTING
AND FLOOR SLAB WHEN SLAB
IS THICKER THAN FOOTING

PROJECT NO. 17BP.4.R.94
WILSON COUNTY
CULVERT NO. 91
STATION 13+22.00 -L-

SHEET 3 OF 7

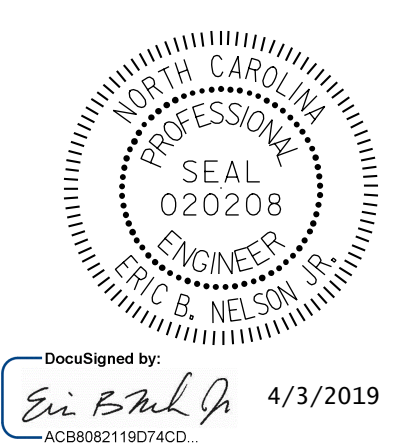


REVISIONS						SHEET NO.
NO.	BY:	DATE:	NO.	BY:	DATE:	
1			3			C-3
2			4			

DOCUMENT NOT CONSIDERED FINAL UNLESS ALL SIGNATURES COMPLETED


TOTAL SHEETS 7

DRAWN BY : M. SPENCER DATE : 12/2018
CHECKED BY : J. FARNHAM DATE : 02/2019
DESIGN ENGINEER OF RECORD : R. WERTMAN DATE : 02/2019

SPLICE LENGTH CHART		
BAR	SIZE	SPLICE LENGTH
A1	#5	2'-5"
A2	#5	2'-5"
C1	#4	1'-11"

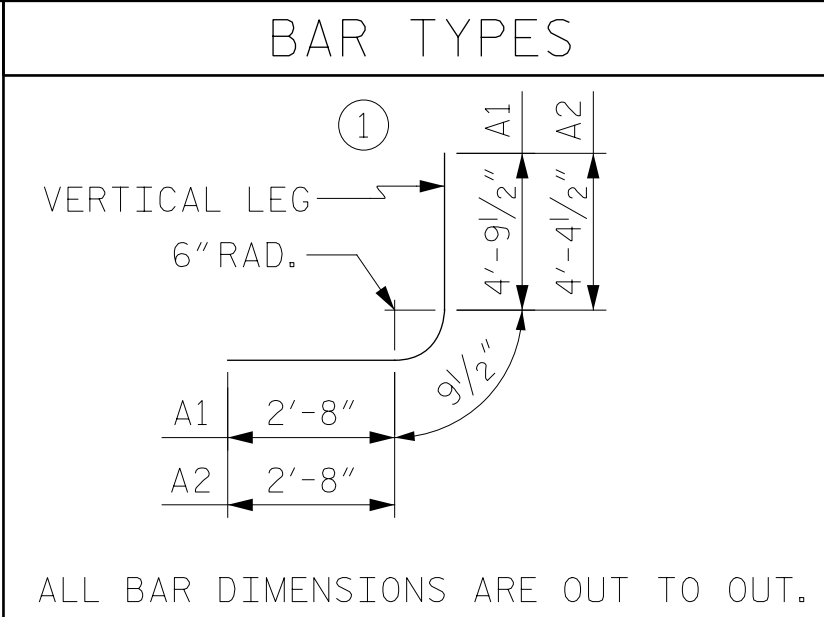

BILL OF MATERIAL					
BAR	NO.	SIZE	TYPE	LENGTH	WEIGHT
A1	82	#5	1	8'-3"	706
A2	82	#5	1	7'-10"	670
A100	81	#5	STR	25'-8"	2168
A200	49	#5	STR	25'-8"	1312
A300	81	#6	STR	25'-8"	3123
A400	81	#6	STR	25'-8"	3123
B1	82	#4	STR	6'-9"	370
B3	122	#4	STR	6'-9"	550
C1	256	#4	STR	21'-1"	3605
D1	8	#6	STR	2'-6"	30
D2	8	#6	STR	1'-6"	18
G1	8	#5	STR	40'-2"	335
REINFORCING STEEL					16010 LBS.
CLASS A CONCRETE					
2 BARRELS @ 2.465 CY/FT					99.8 C.Y.

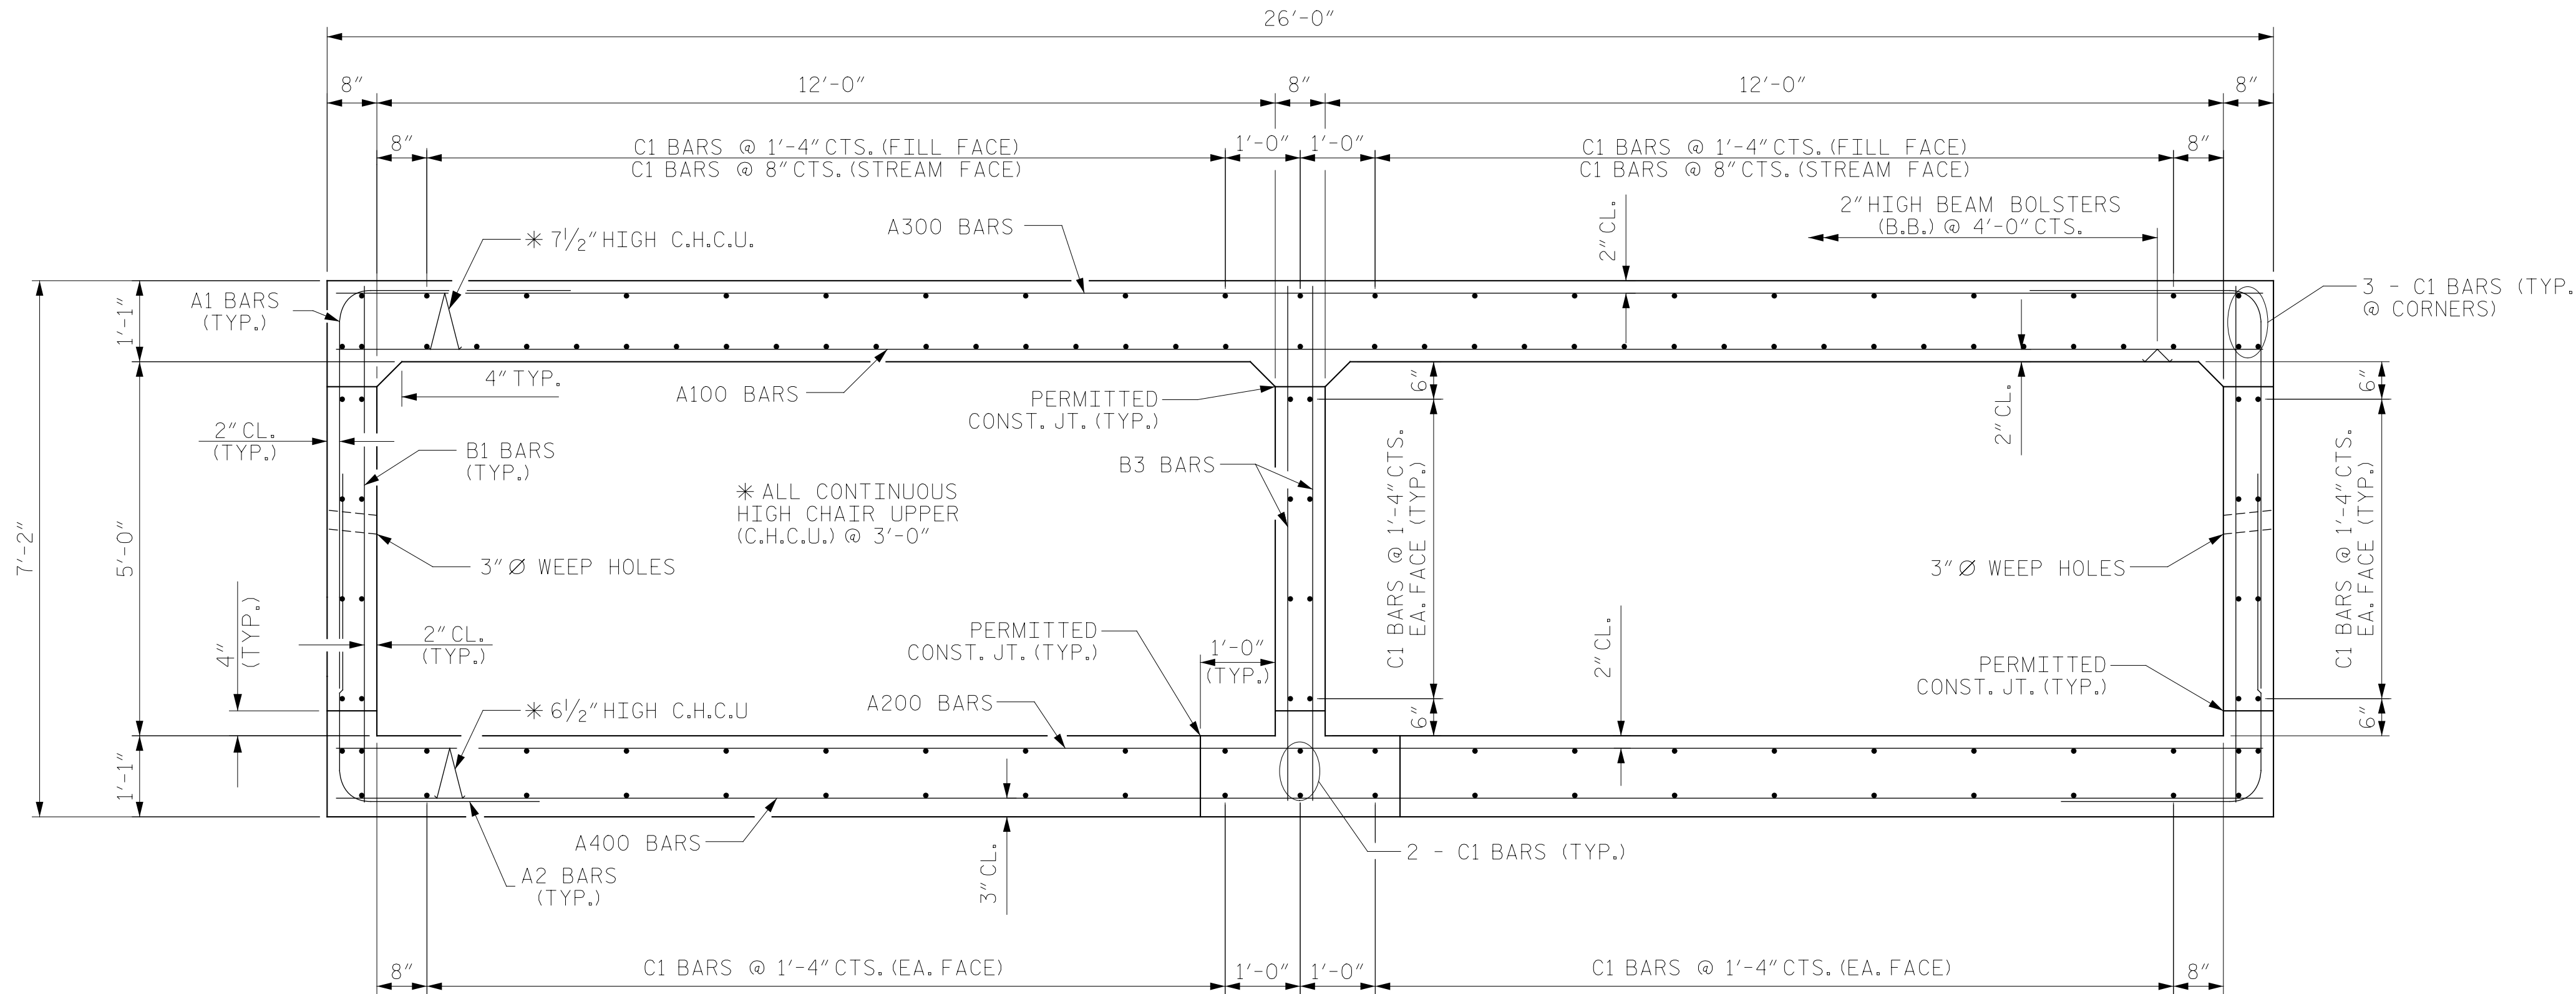

RIGHT ANGLE SECTION OF BARREL

THERE ARE 128 "C" BARS IN SECTION OF BARREL.
(LOOKING DOWNSTREAM)

PROJECT NO. 17BP.4.R.94
WILSON COUNTY
CULVERT NO. 91
STATION 13+22.00 -L-

SHEET 4 OF 7



DocuSigned by:
Eric B. Nelson
4/3/2019

STATE OF NORTH CAROLINA
DEPARTMENT OF TRANSPORTATION
RALEIGH

DOUBLE
12 FT. X 5 FT.
CONCRETE BOX CULVERT
90°SKEW


DRAWN BY : M. SPENCER DATE : 12/2018
CHECKED BY : J. FARNHAM DATE : 02/2019
DESIGN ENGINEER OF RECORD : R. WERTMAN DATE : 02/2019

PLANS PREPARED BY:


2610 Wycliff Road
Suite 102
Raleigh NC 27607-3073
(919) 420-7660
NC Lic. No. F-0270

DOCUMENT NOT CONSIDERED
FINAL UNLESS ALL
SIGNATURES COMPLETED


REVISIONS						SHEET NO. C-4
NO.	BY:	DATE:	NO.	BY:	DATE:	
1			3			TOTAL SHEETS 7
2			4			

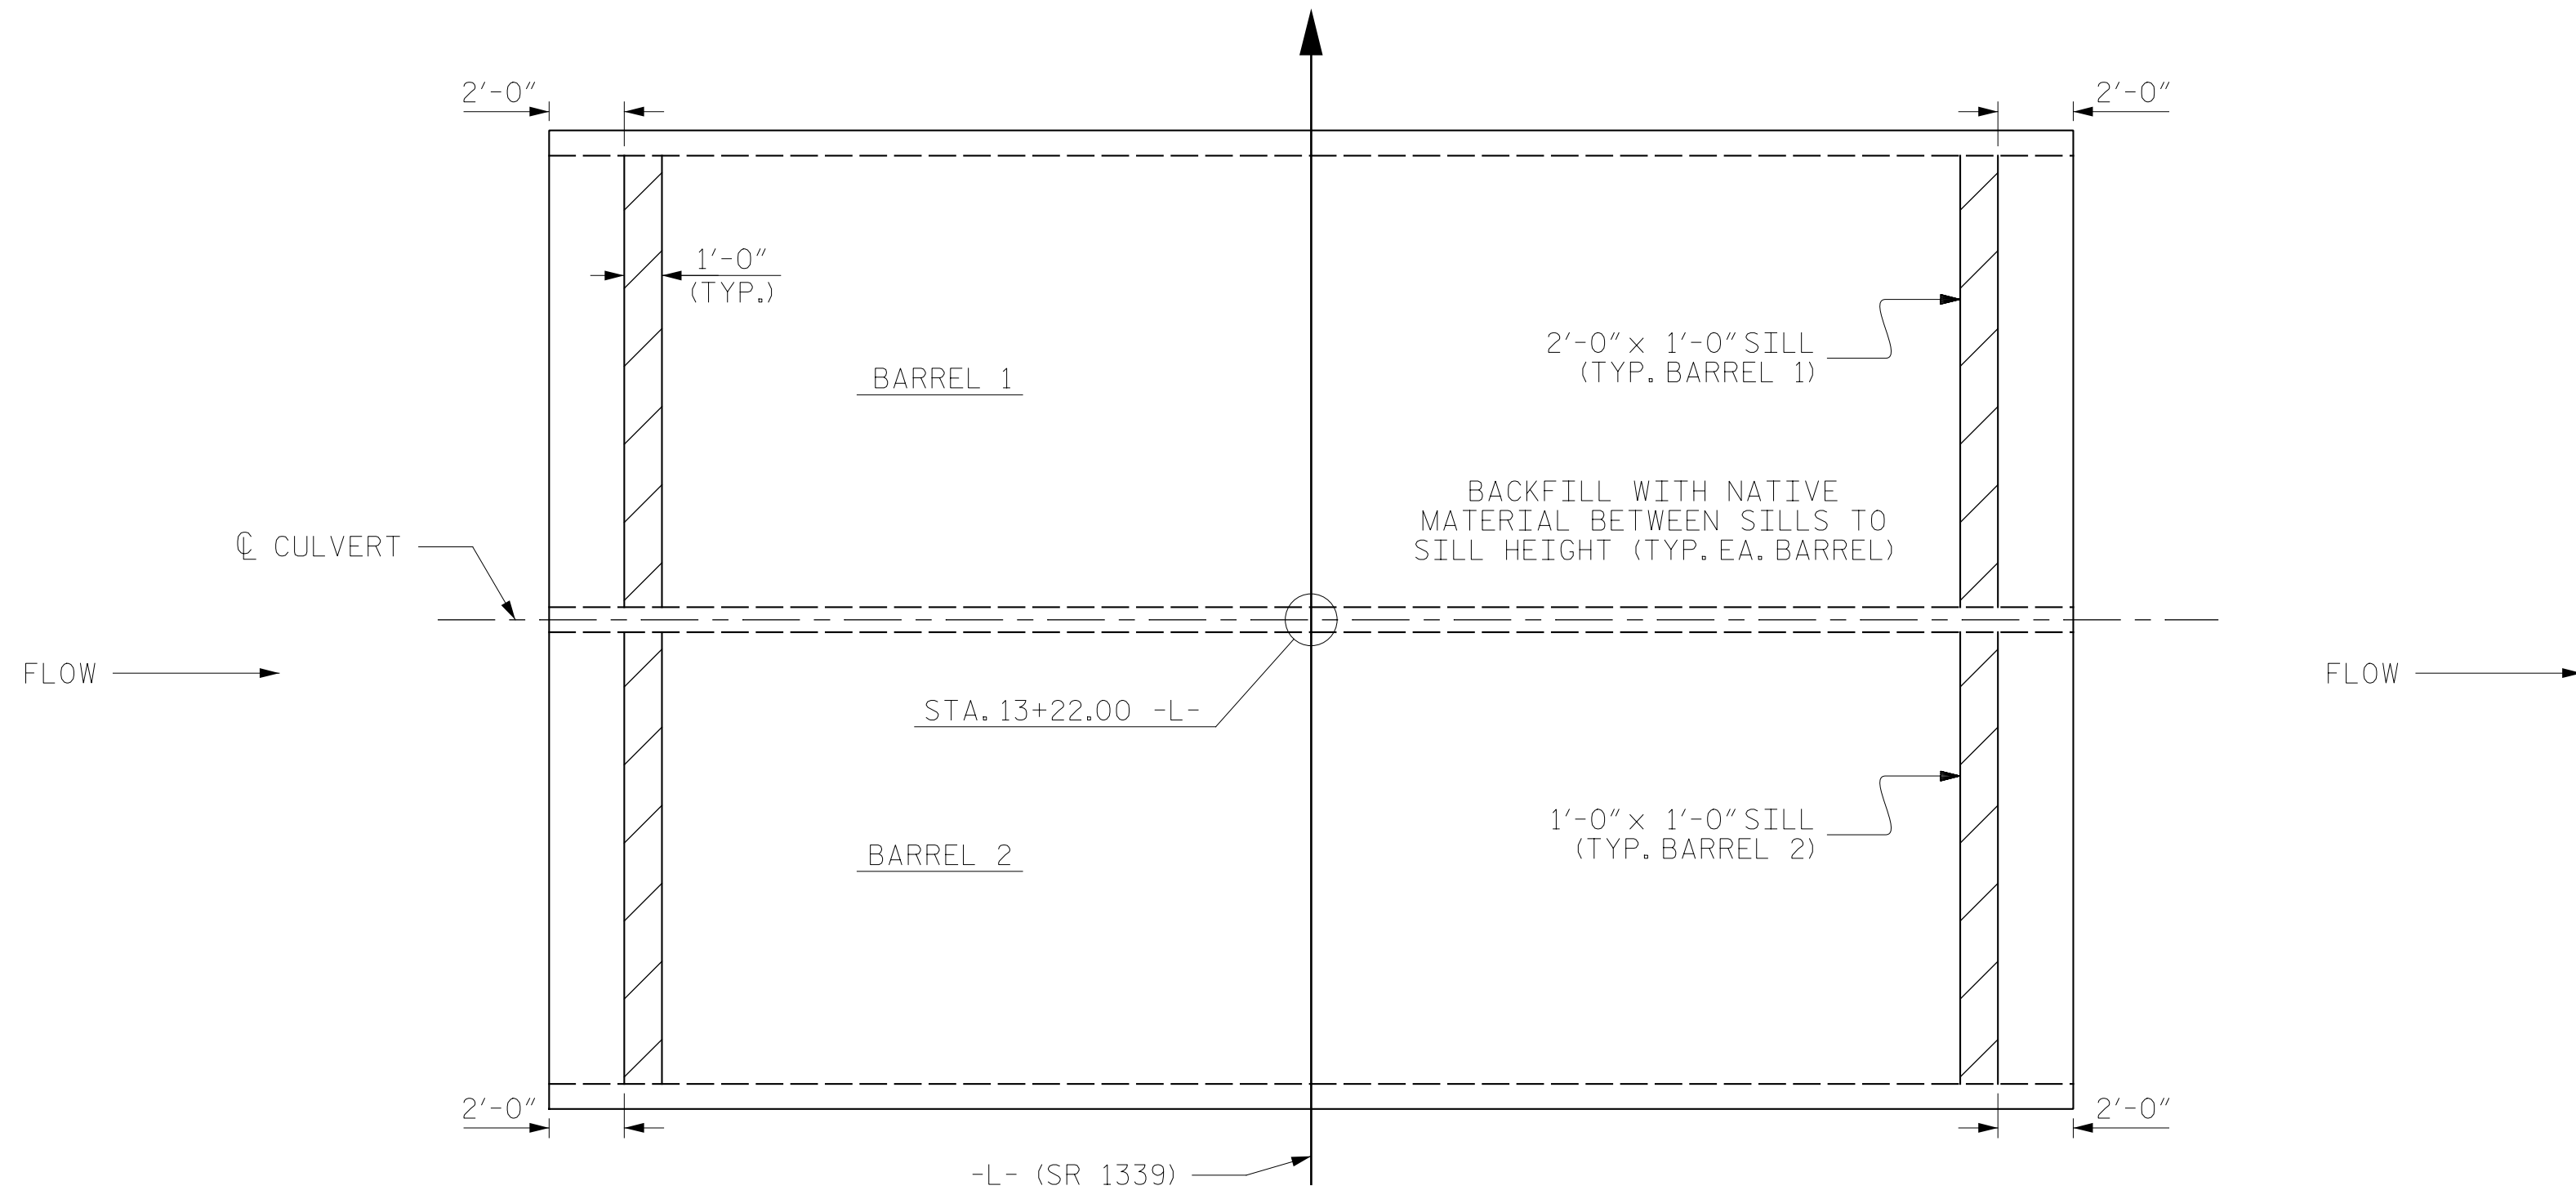

FLOOR SILL LAYOUT

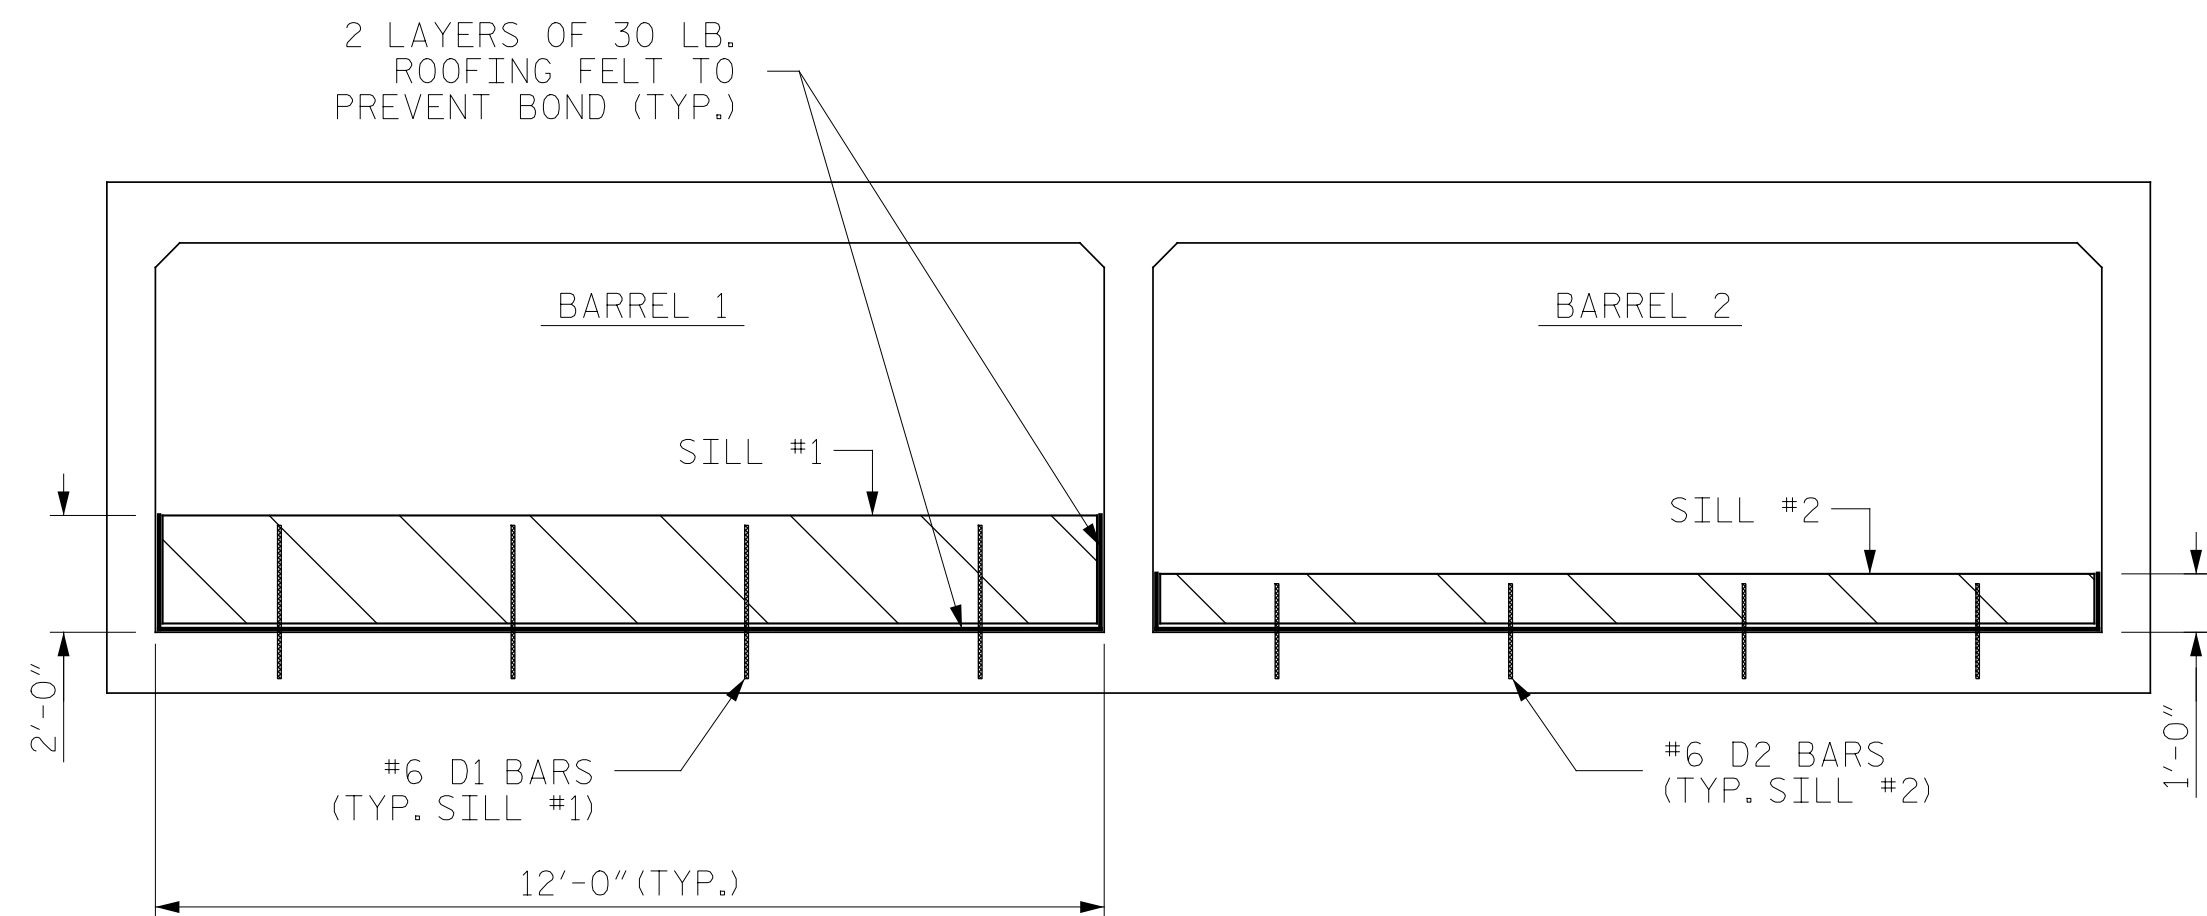

INLET ELEVATION
(LOOKING DOWNSTREAM)

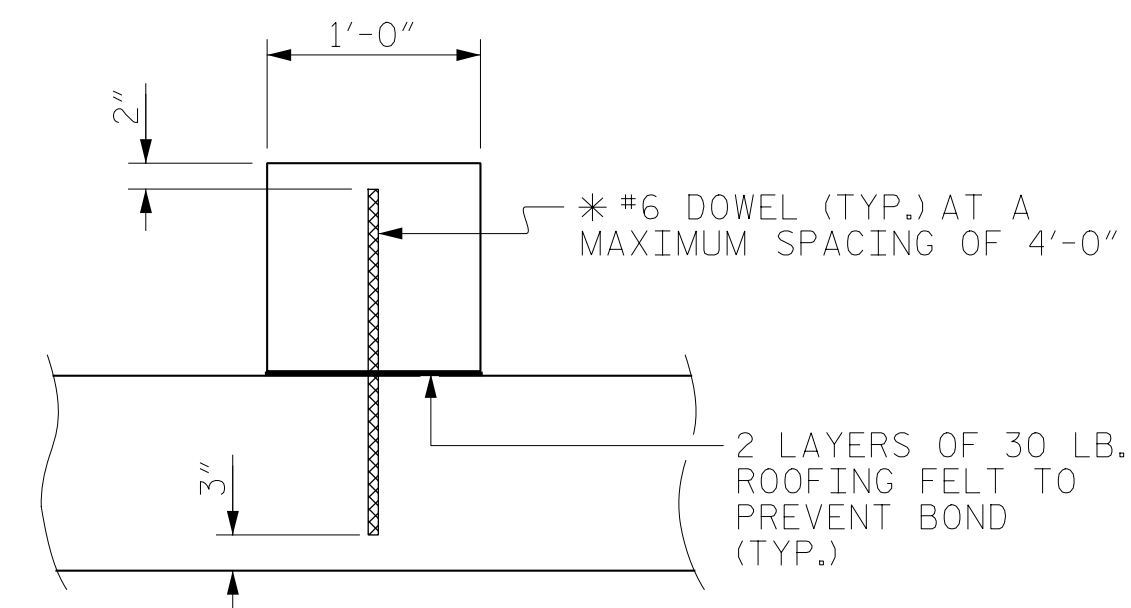

SECTION THROUGH SILL

* DOWELS MAY BE PUSHED INTO GREEN CONCRETE AFTER SLAB HAS BEEN FLOAT FINISHED.

NOTES


NATIVE MATERIAL BETWEEN SILLS IN THE CULVERT SHALL PROVIDE A CONTINUOUS LOW FLOW CHANNEL. NATIVE MATERIAL CONSISTS OF MATERIAL THAT IS EXCAVATED FROM THE STREAM OR FLOODPLAIN AT THE PROJECT SITE DURING CONSTRUCTION. ONLY MATERIAL THAT IS EXCAVATED FROM THE STREAM BED MAY BE USED TO LINE THE LOW FLOW CULVERT BARREL. RIP RAP MAY BE USED TO SUPPLEMENT THE NATIVE MATERIAL IN THE HIGH FLOW CULVERT BARREL. IF RIP RAP IS USED TO LINE THE HIGH FLOW CULVERT BARREL, NATIVE MATERIAL SHOULD BE PLACED ON TOP TO FILL VOIDS AND PROVIDE A FLAT SURFACE FOR ANIMAL PASSAGE. NATIVE MATERIAL IS SUBJECT TO APPROVAL BY THE ENGINEER AND MAY BE SUBJECT TO PERMIT CONDITIONS.

SILLS ARE TO BE 1.0 FT. WIDE, CAST SEPERATELY AND ATTACHED BY DOWELS.

DO NOT SET ELEVATION OF HIGH SILLS ABOVE BANK FULL.

PROJECT NO. 17BP.4.R.94
WILSON COUNTY
CULVERT NO. 91
STATION 13+22.00 -L-

SHEET 5 OF 7



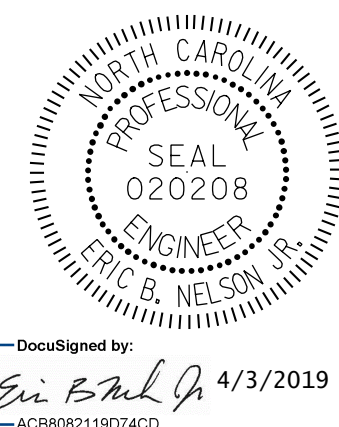


STATE OF NORTH CAROLINA DEPARTMENT OF TRANSPORTATION RALEIGH					
DOUBLE 12 FT. X 5 FT. CONCRETE BOX CULVERT 90° SKEW					
REVISIONS					
NO.	BY:	DATE:	NO.	BY:	DATE:
1			3		
2			4		
SHEET NO. C-5					TOTAL SHEETS 7



DRAWN BY : M. SPENCER DATE : 12/2018
CHECKED BY : J. FARNHAM DATE : 02/2019
DESIGN ENGINEER OF RECORD : R. WERTMAN DATE : 02/2019

PLANS PREPARED BY:
Gannett Fleming
Excellence Delivered As Promised
2610 Wycliff Road
Suite 102
Raleigh NC 27607-3073
(919) 420-7660
NC Lic. No. F-0270

DOCUMENT NOT CONSIDERED
FINAL UNLESS ALL
SIGNATURES COMPLETED

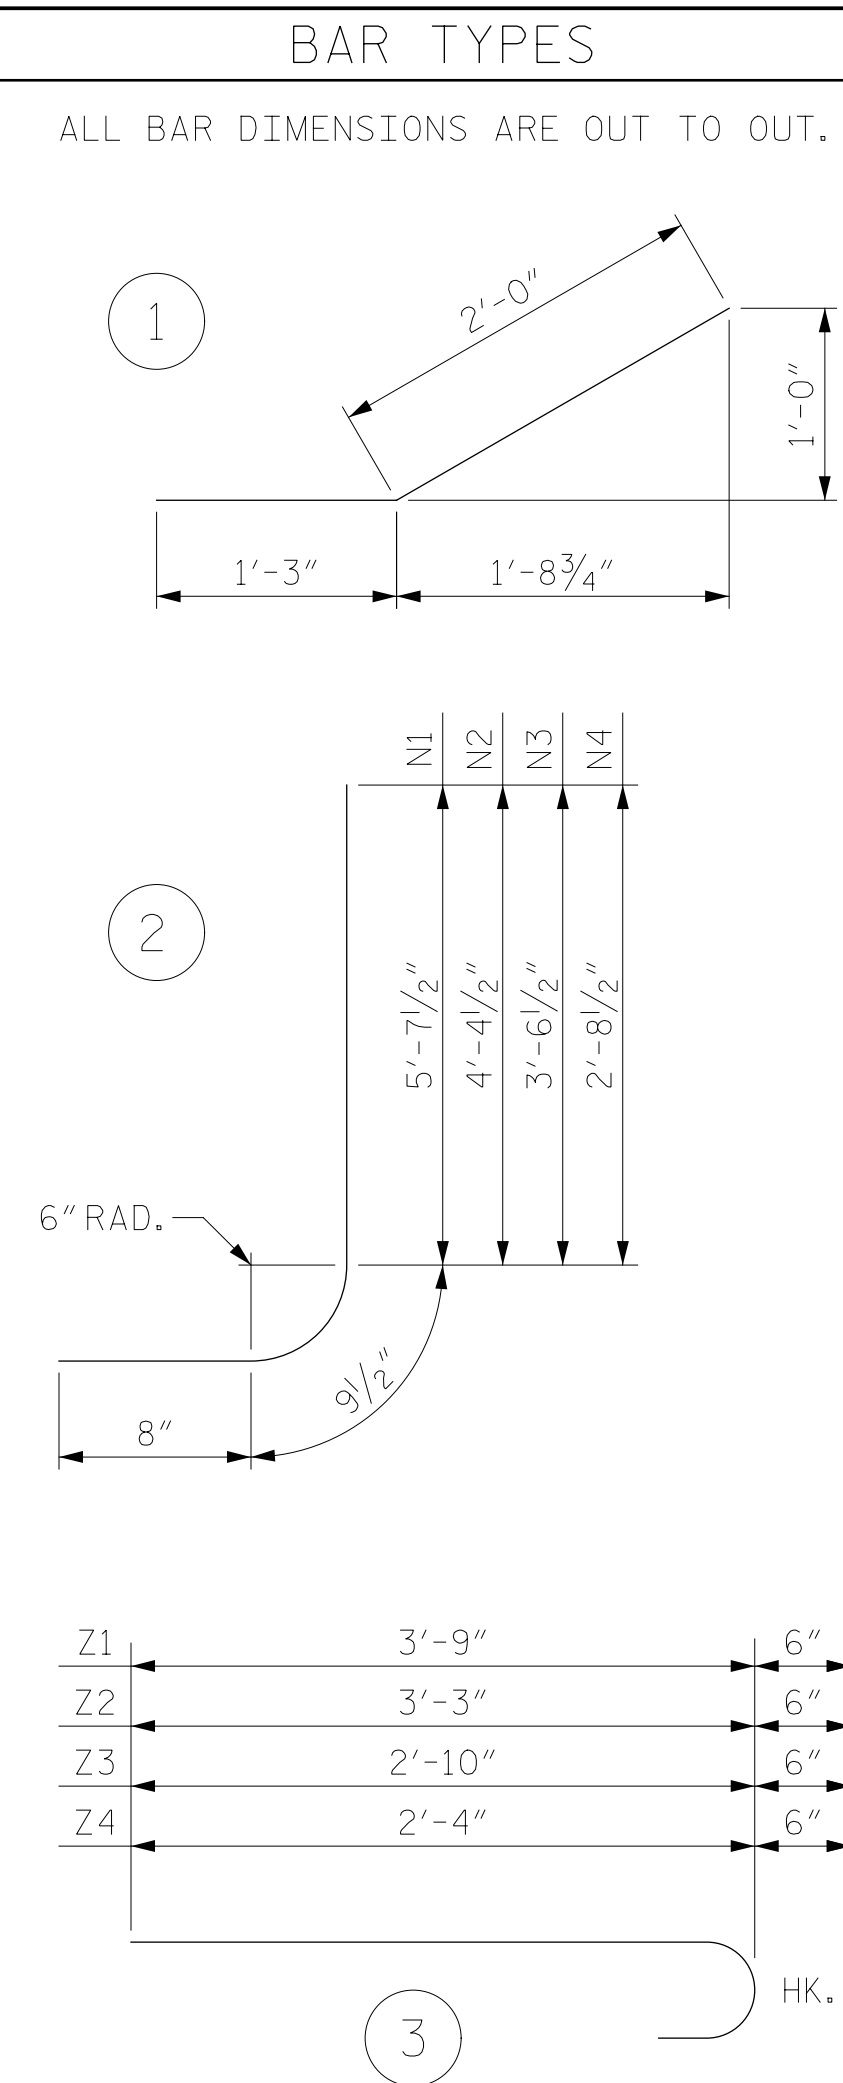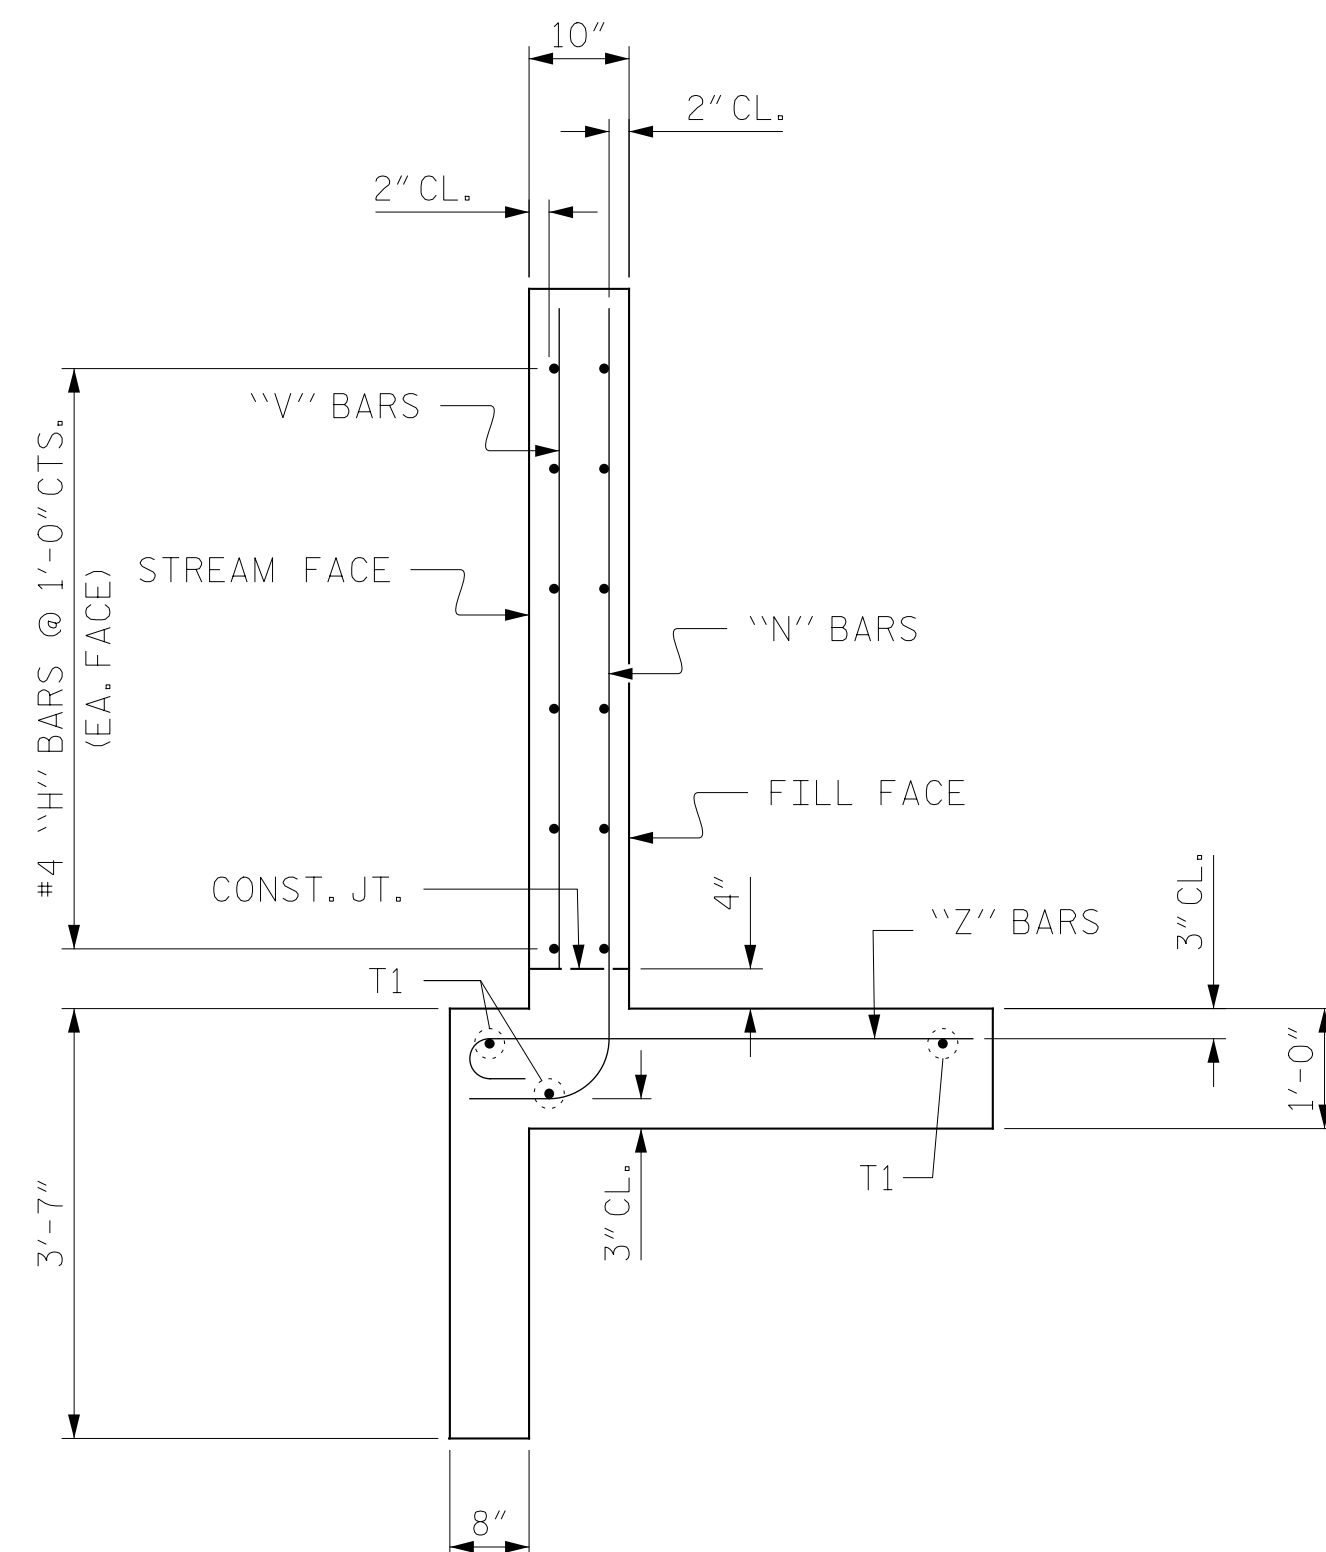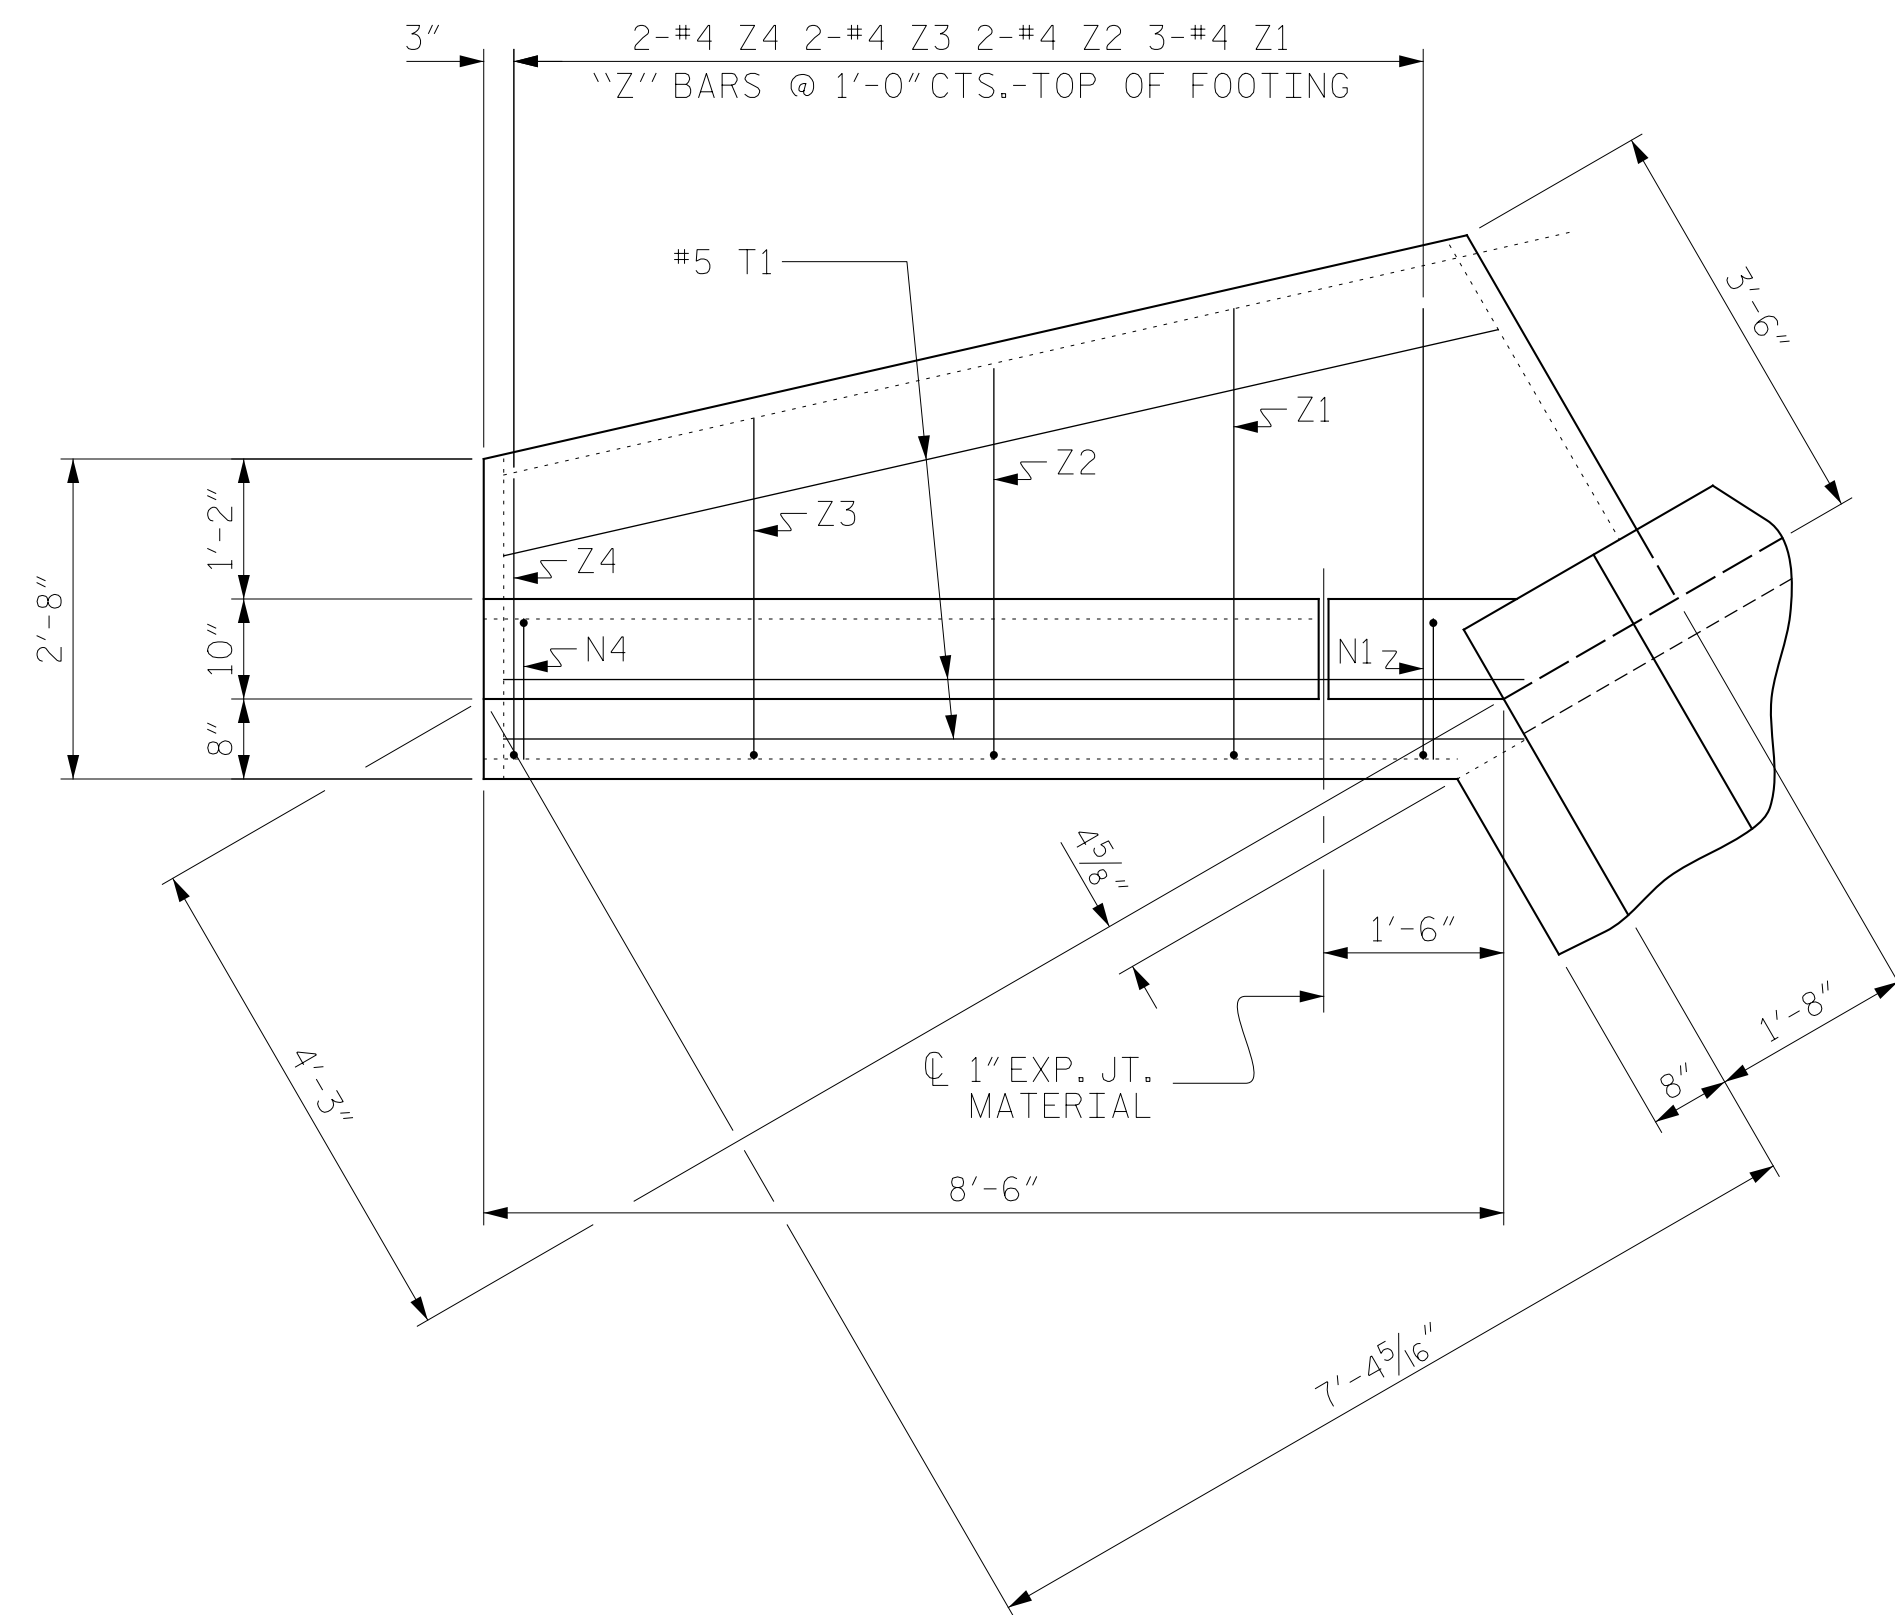

BILL OF MATERIAL					
BAR	NO.	SIZE	TYPE	LENGTH	WEIGHT
H1	24	#4	STR	6'-6"	104
H2	8	#4	STR	4'-0"	21
H3	48	#4	1	3'-3"	104
H4	8	#4	STR	7'-3"	39
N1	8	#4	2	7'-1"	38
N2	12	#4	2	5'-10"	47
N3	8	#4	2	5'-0"	27
N4	8	#4	2	4'-2"	22
T1	12	#5	STR	8'-6"	106
V1	8	#4	STR	5'-1"	27
V2	12	#4	STR	3'-10"	31
V3	8	#4	STR	2'-11"	16
V4	8	#4	STR	2'-1"	11
Z1	12	#4	3	4'-3"	34
Z2	8	#4	3	3'-9"	20
Z3	8	#4	3	3'-4"	18
Z4	8	#4	3	2'-10"	15
REINFORCING STEEL FOR 4 WINGS					680 LBS
CLASS A CONCRETE					
4 WINGS				10.5	CY
2 HEADWALLS				2.4	CY
4 SILLS				2.7	CY
END CURTAIN WALLS				2.4	CY
TOTAL				18.0	CY

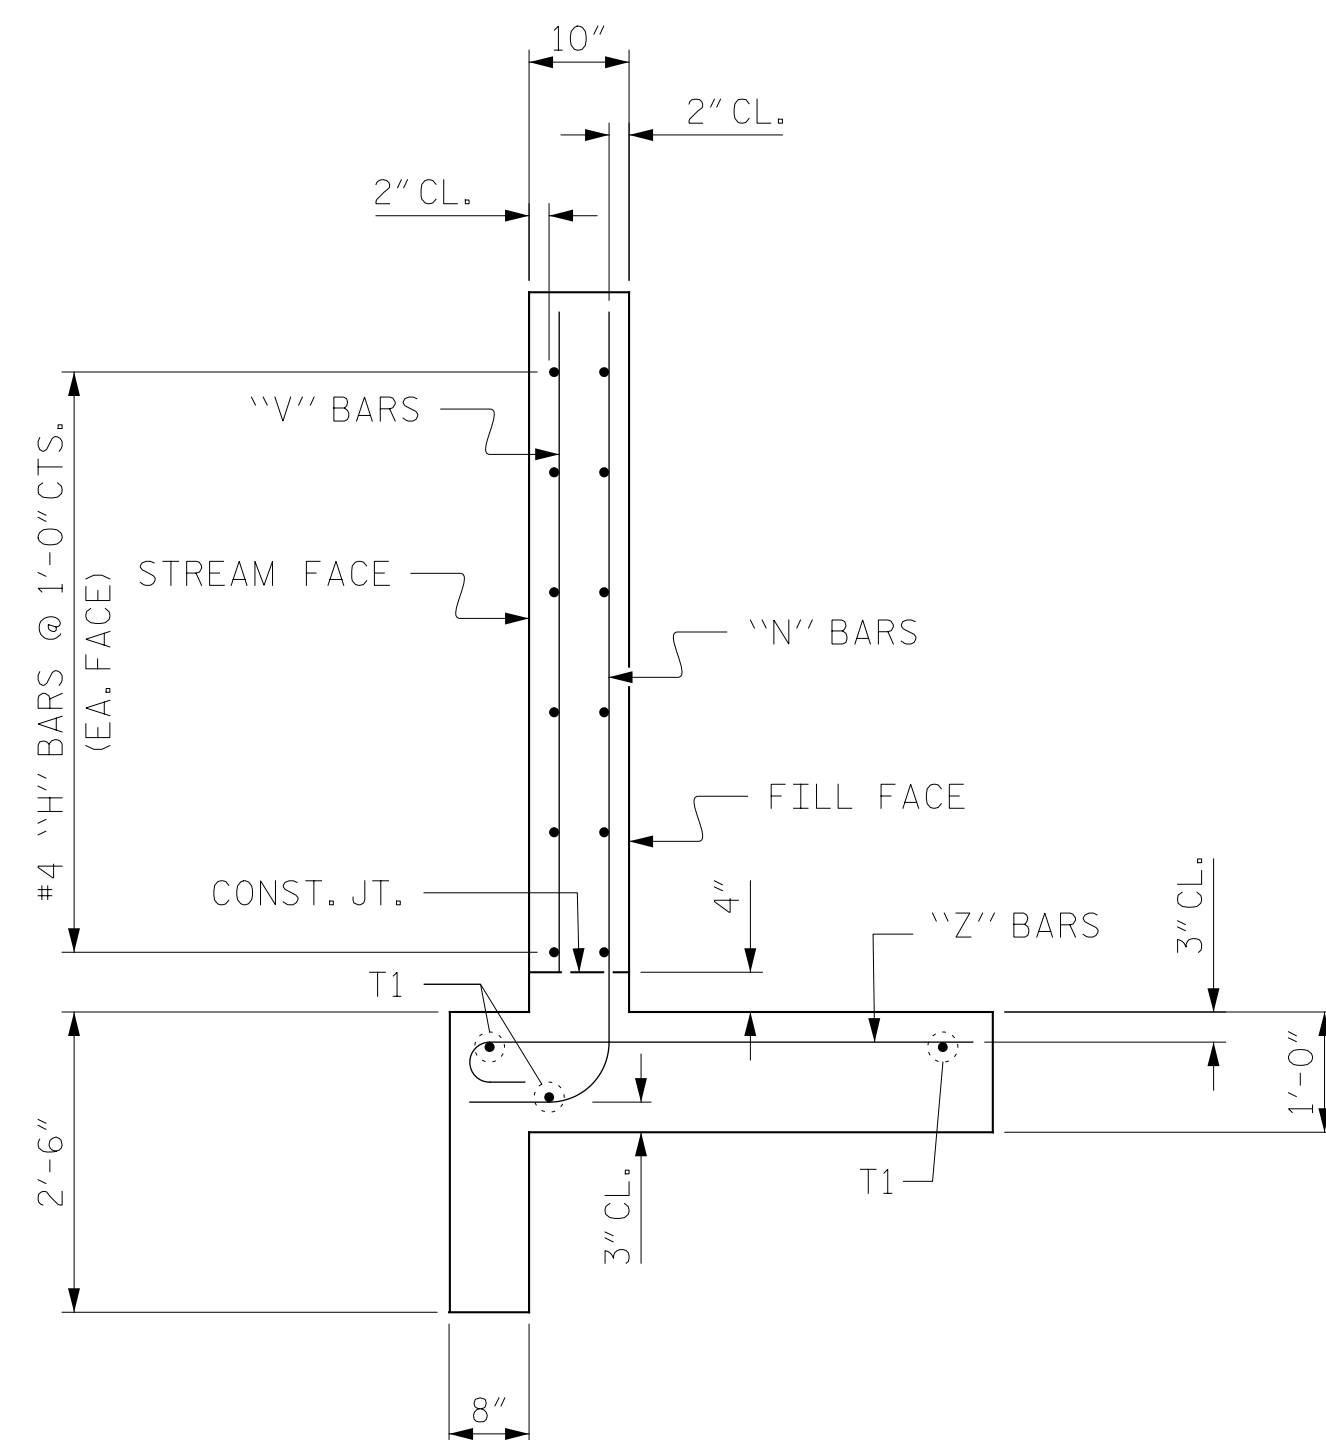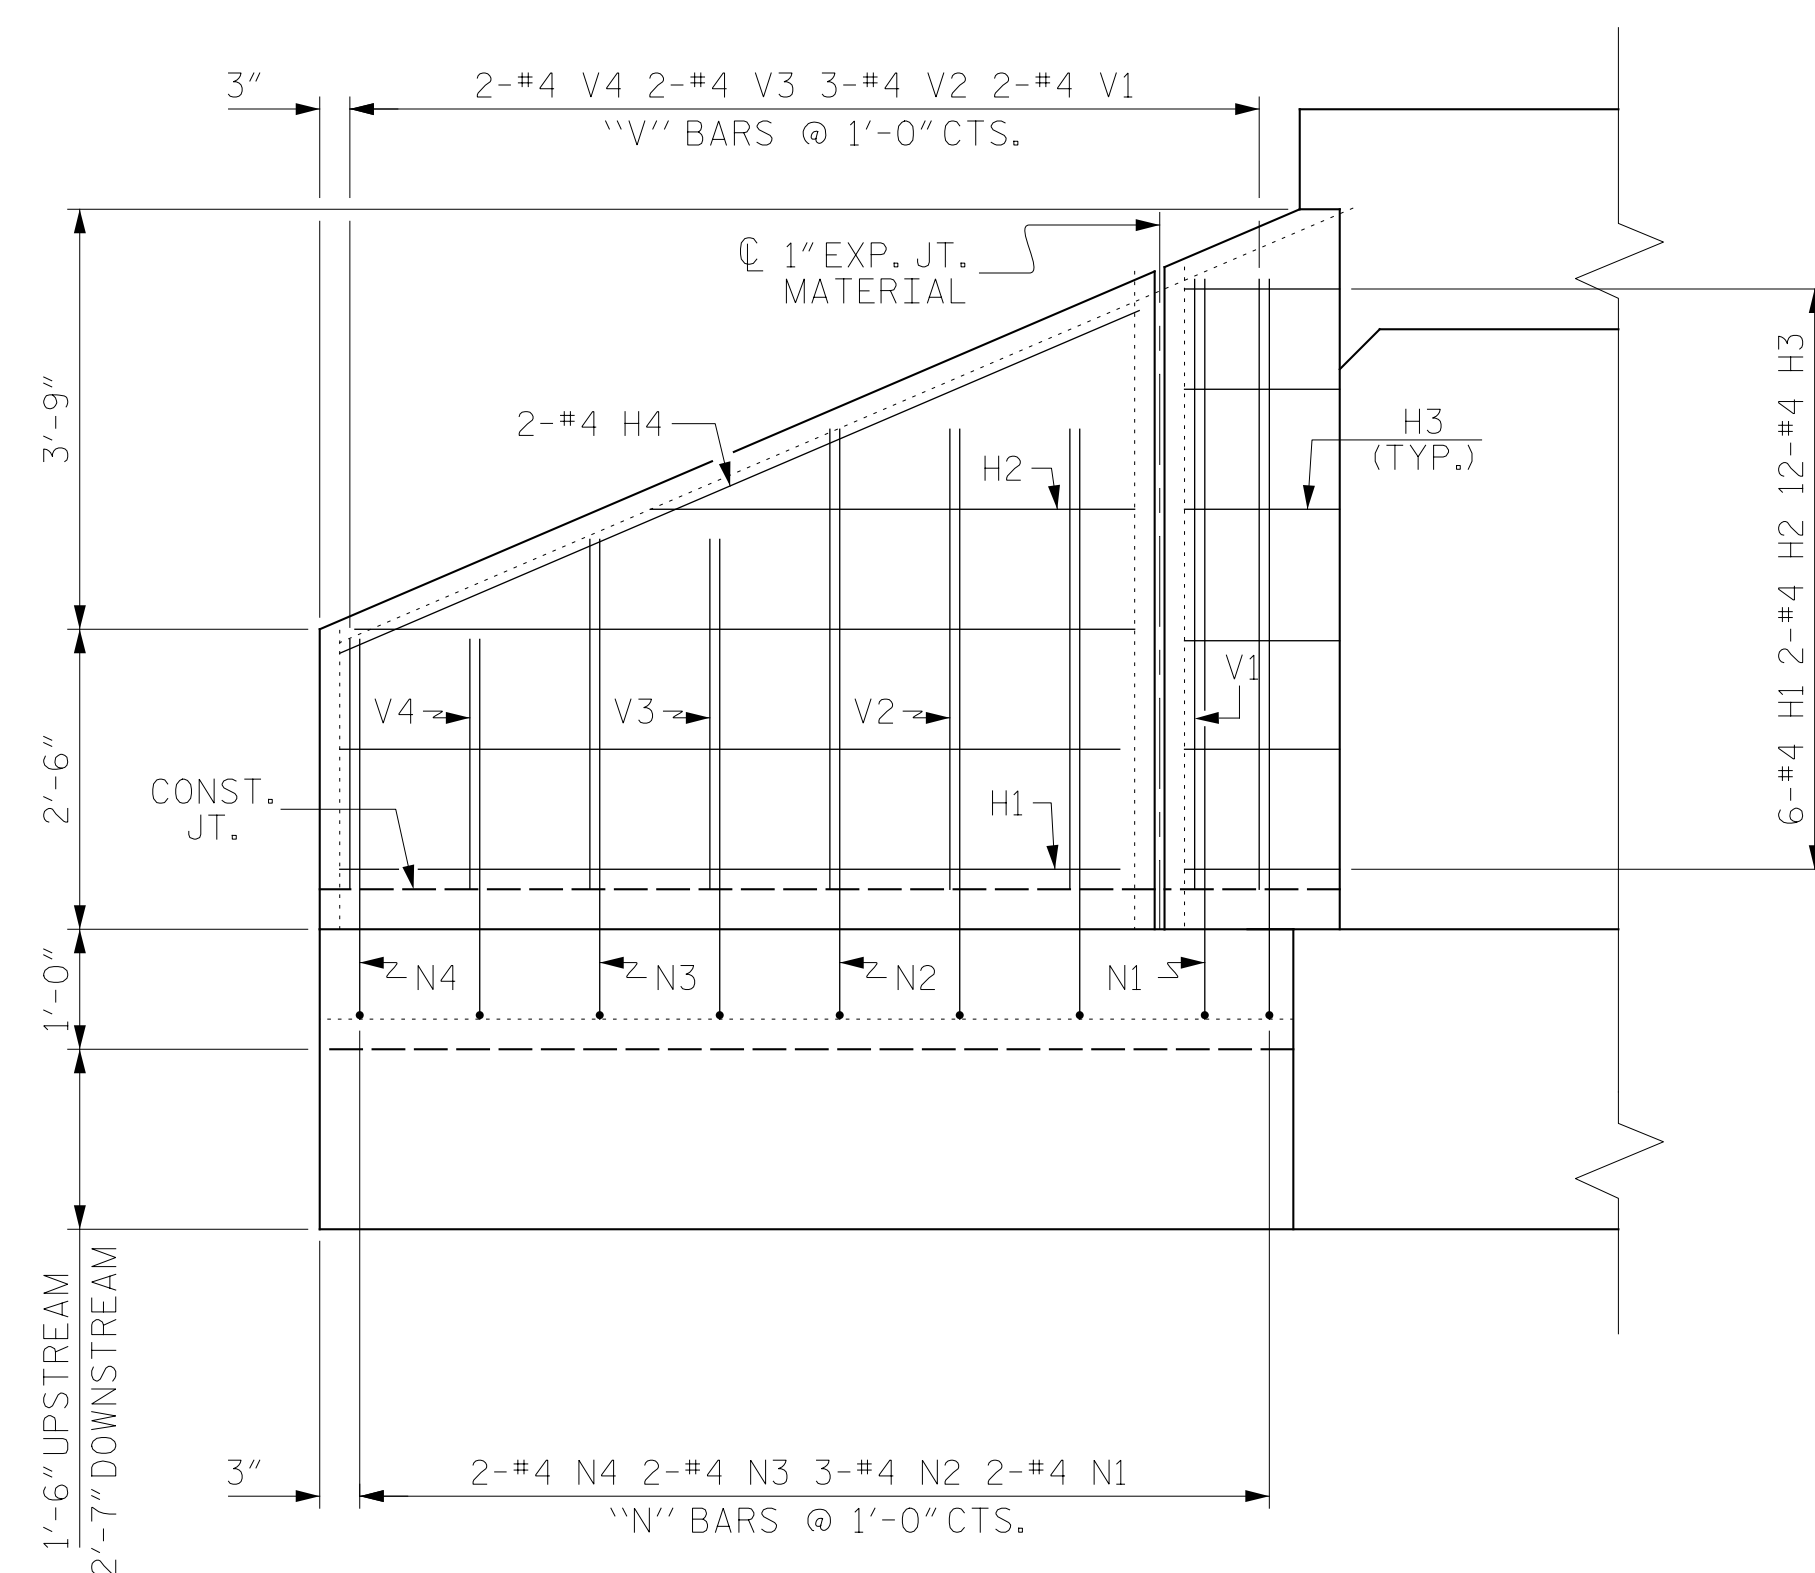

PROJECT NO. 17BP.4.R.94
WILSON COUNTY
 CULVERT NO. 91
 STATION 13+22.00 -L-

SHEET 6 OF 7

STATE OF NORTH CAROLINA
DEPARTMENT OF TRANSPORTATION
RALEIGH
DOUBLE
12 FT. X 5 FT.
CONCRETE COX CULVERT
90° SKEW

DRAWN BY : M. SPENCER DATE : 12/2018
CHECKED BY : J. FARNHAM DATE : 02/2019
DESIGN ENGINEER OF RECORD : R. WERTMAN DATE : 02/2019

PLANS PREPARED BY:



Gannett Fleming

*Excellence Delivered **As Promised***

2610 Wycliff Road
Suite 102
Raleigh NC 27607-3073
(919) 420-7660

NC Lic. No. F-0270

**2610 Wycliff Road
Suite 102
Raleigh NC 27607-3073
(919) 420-7660**


DOCUMENT NOT CONSIDERED
FINAL UNLESS ALL
SIGNATURES COMPLETED



DocuSigned by:
Eric B. Nelson Jr. 4/3/2019
V329W1211907ACD



REVISIONS						SHEET NO. C-6
NO.	BY:	DATE:	NO.	BY:	DATE:	
1			3			TOTAL SHEETS 7
2			4			

NOTES

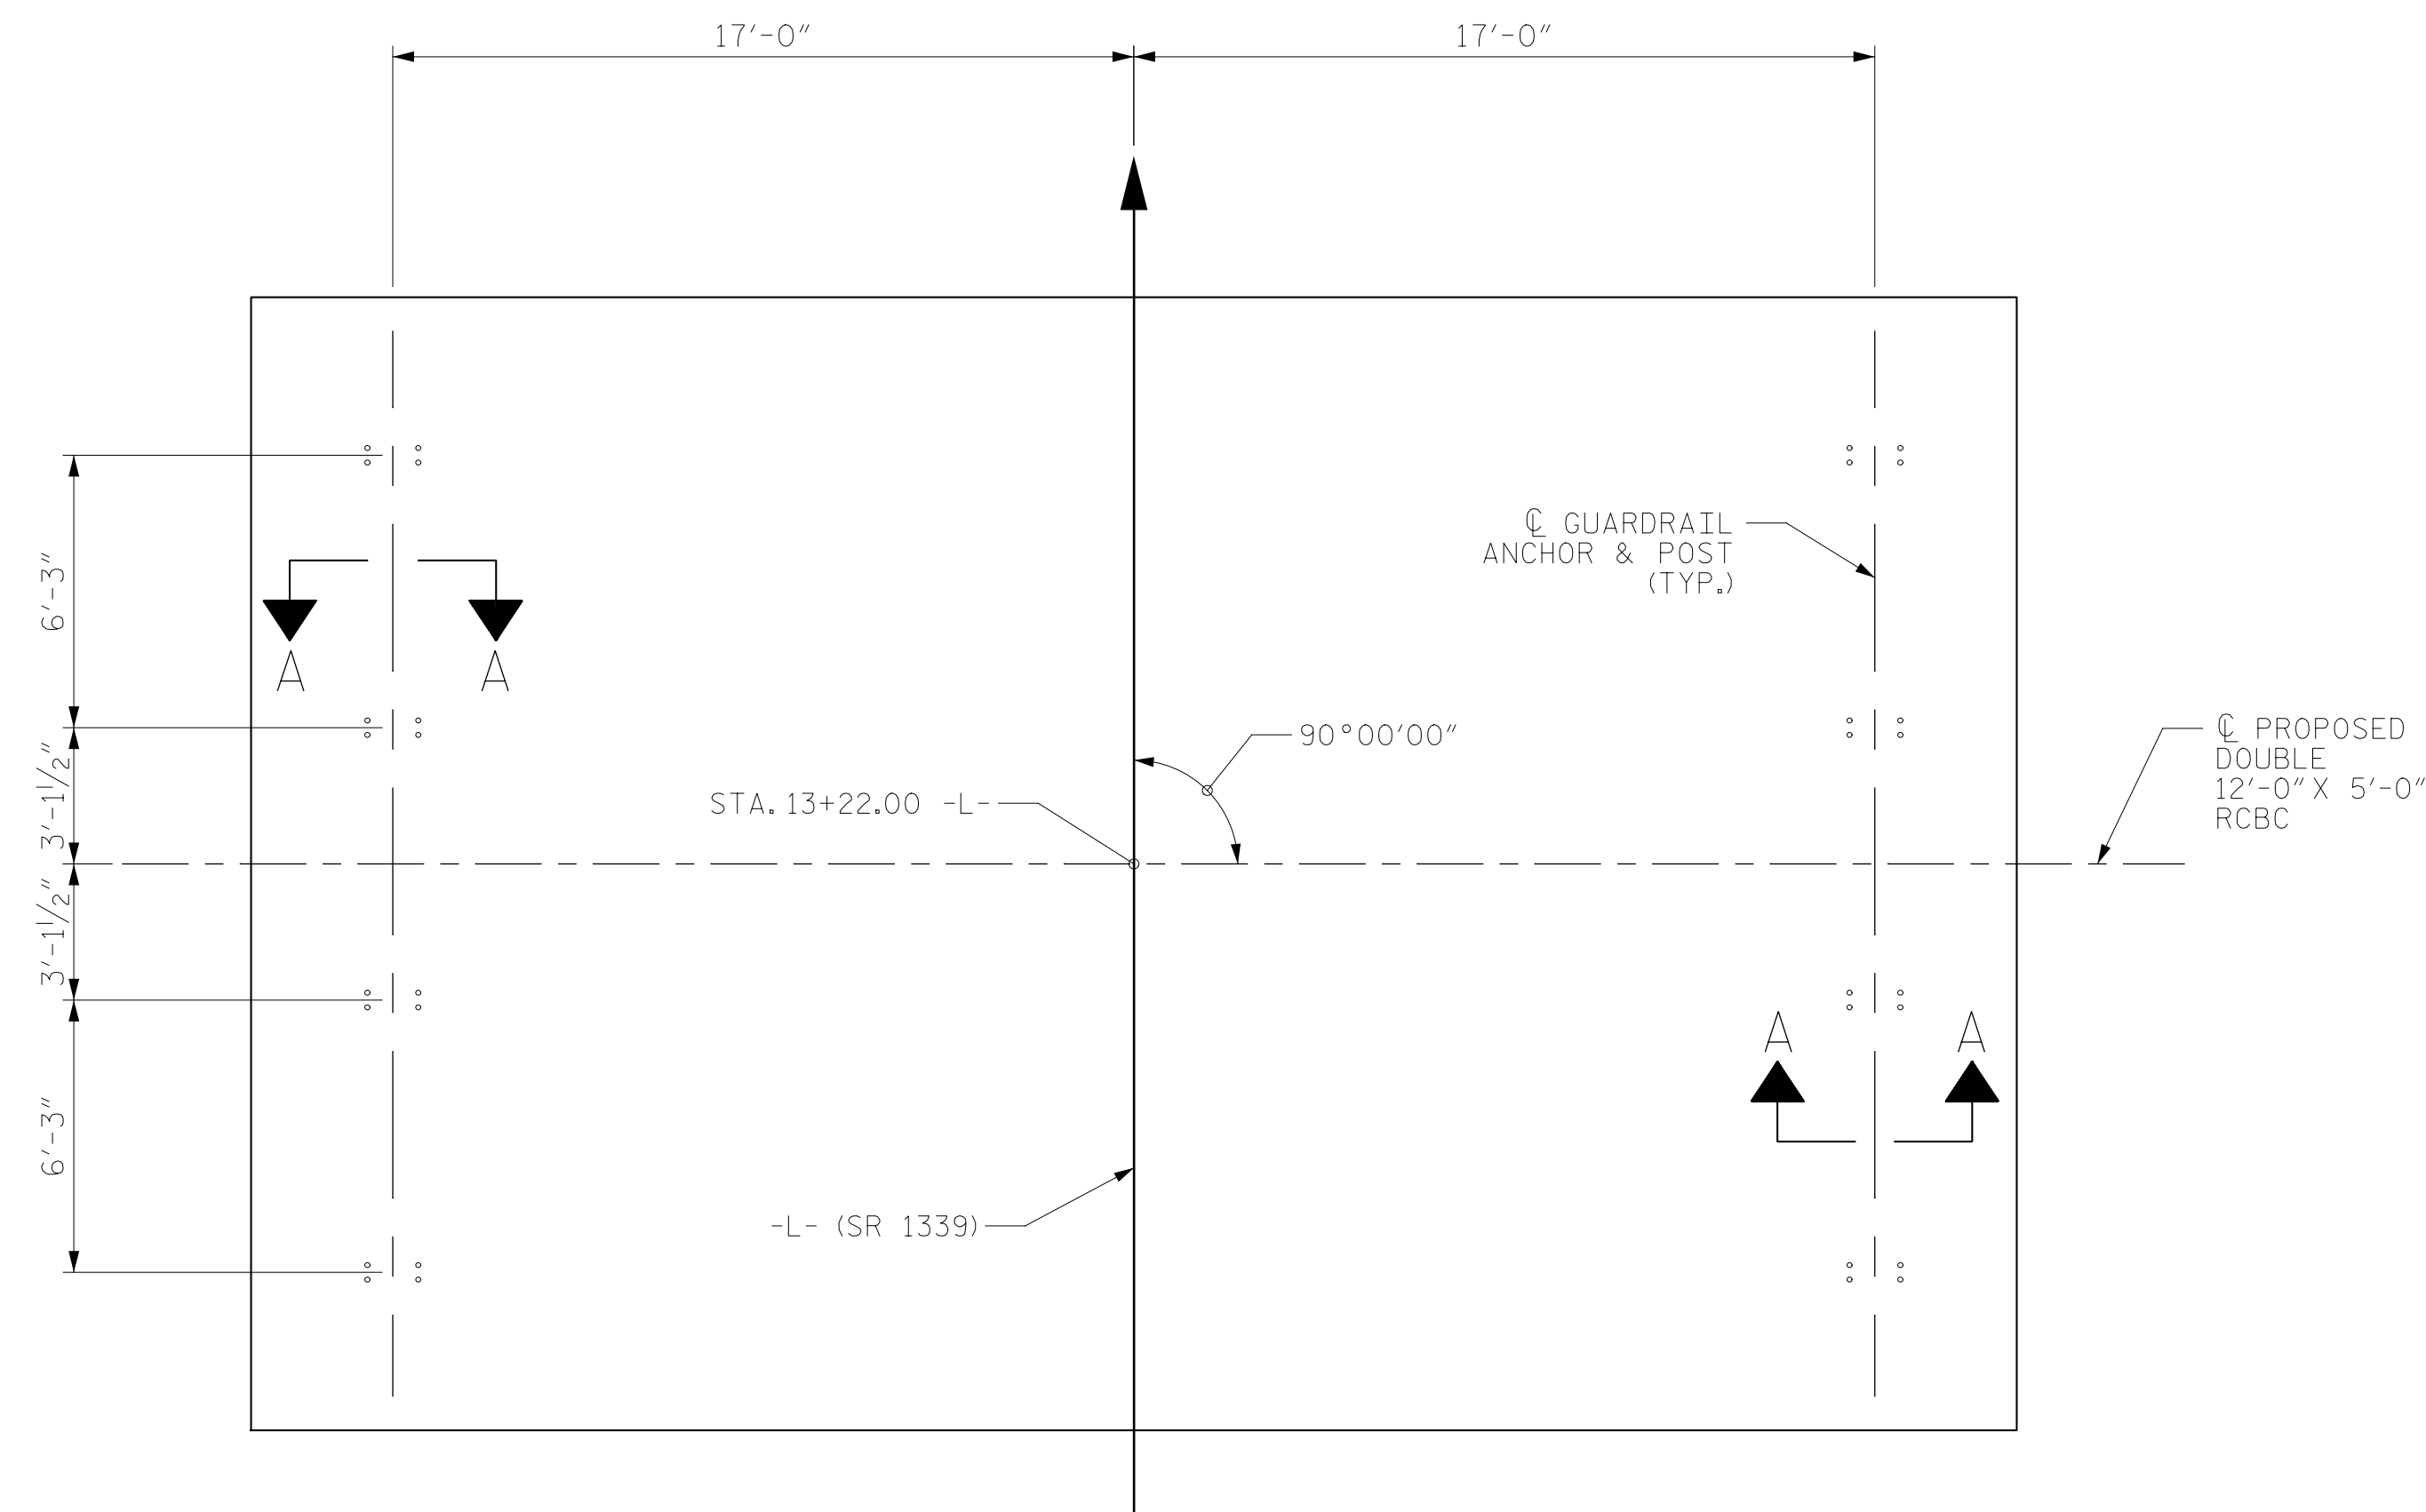


PLAN

SHOWING : GUARDRAIL ANCHOR ASSEMBLY SPACING.

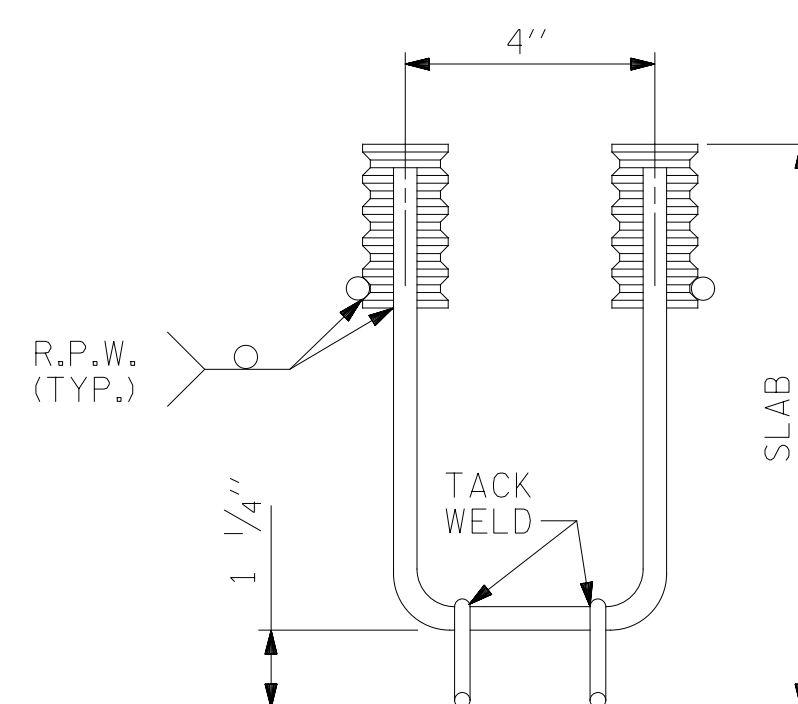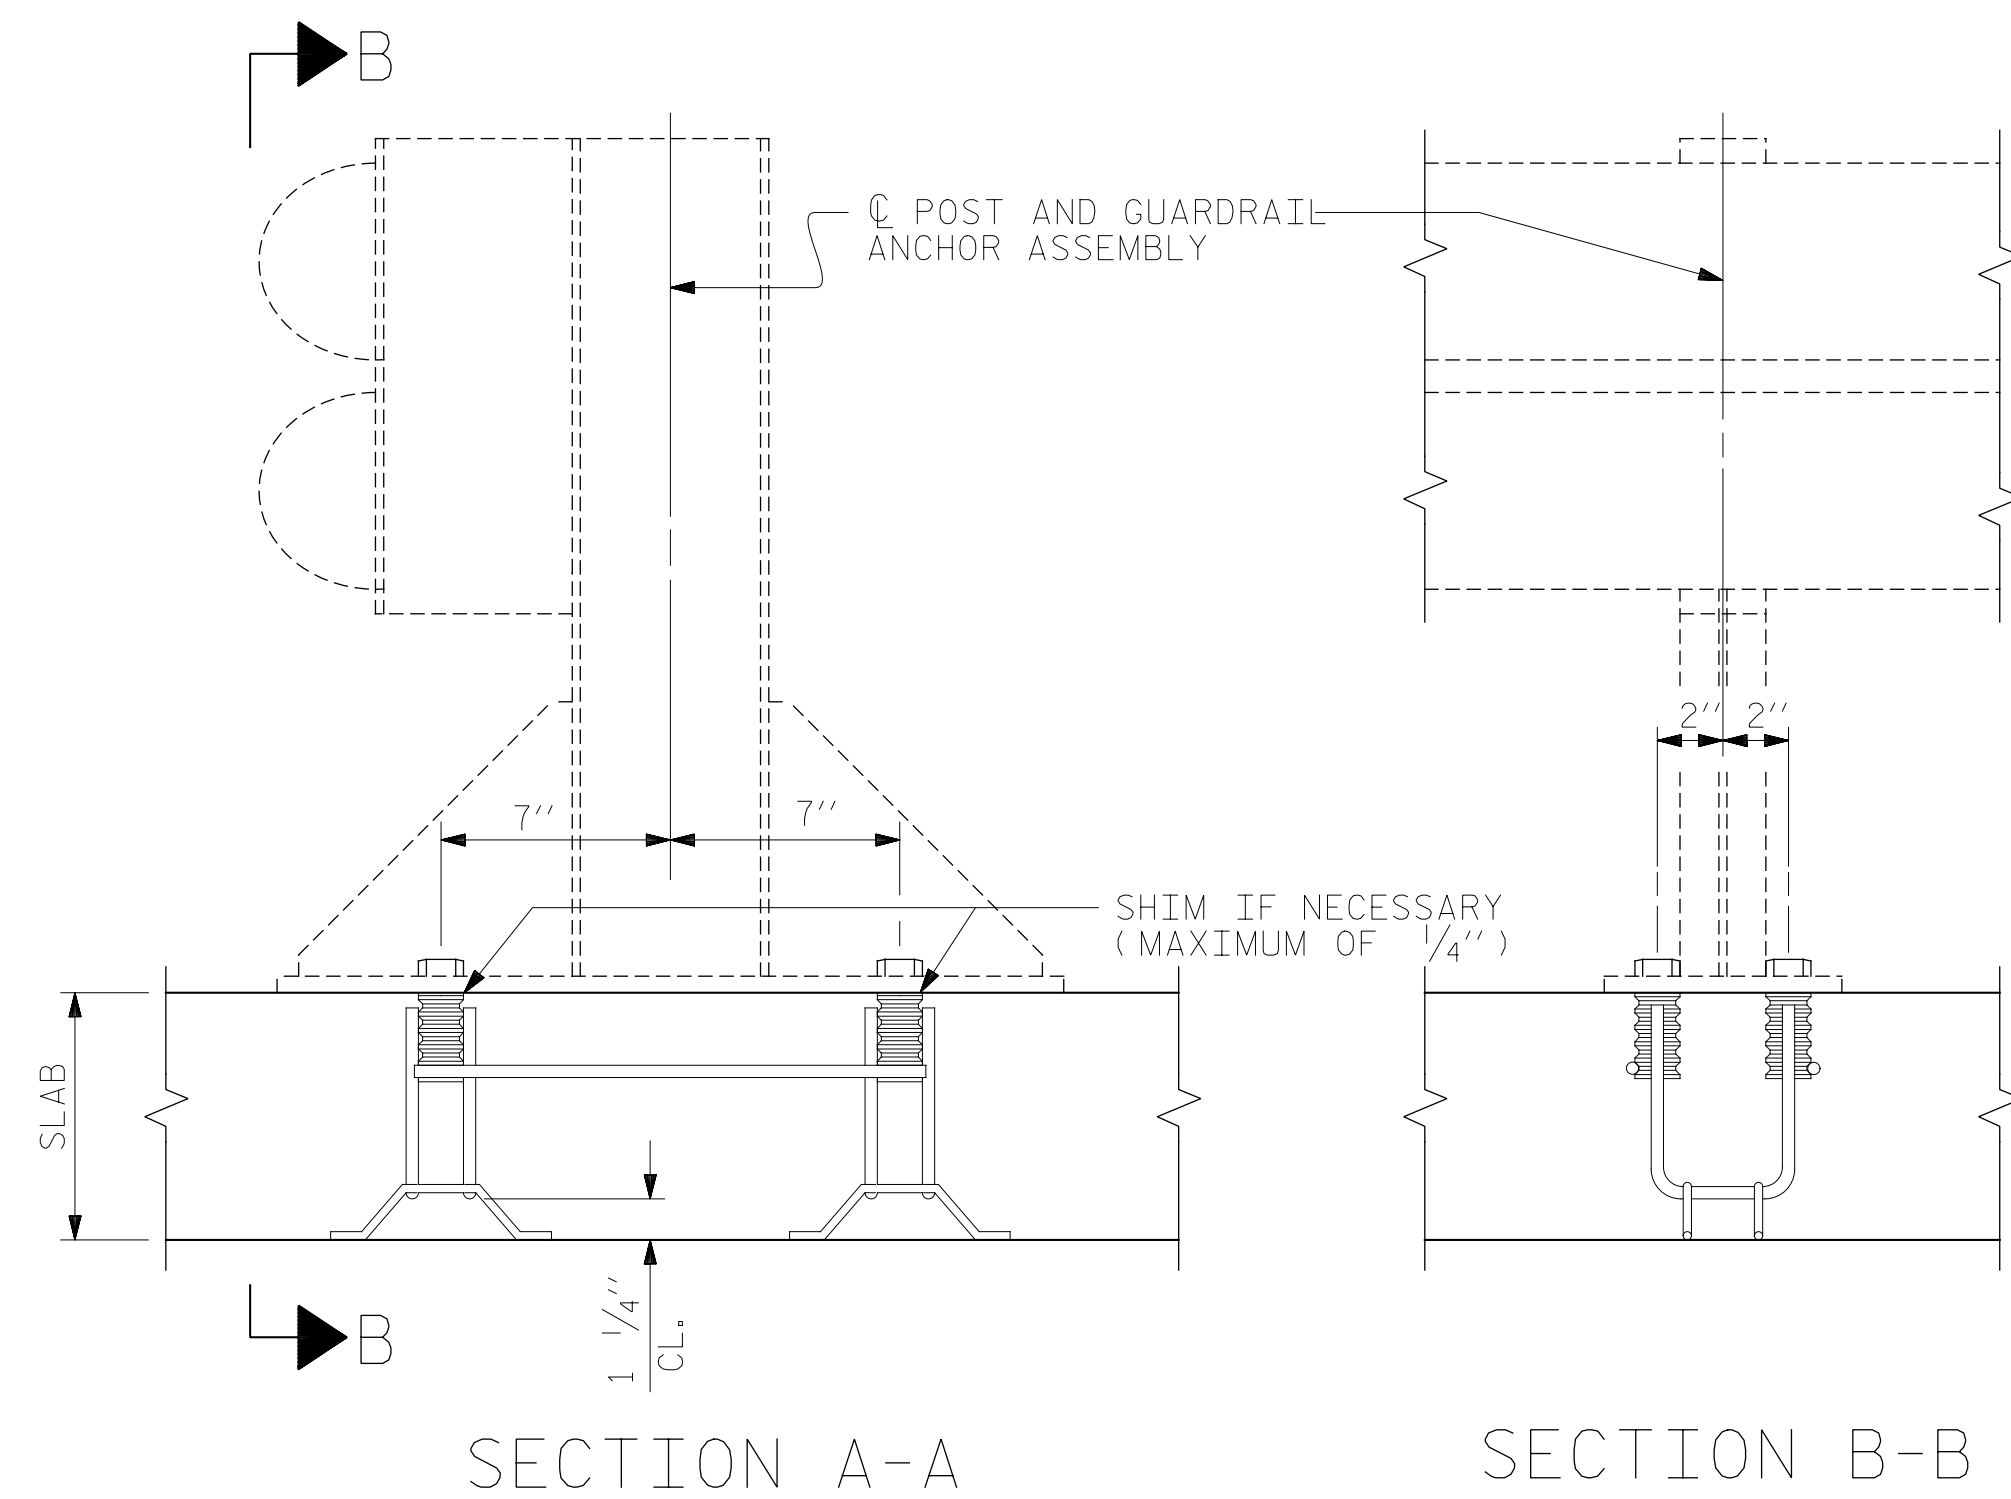

THIS SUPPORT SHALL MEET THE -
REQUIREMENTS AS SPECIFIED
FOR SUPPORTS FOR REINFORCING
STEEL, SEE SPECIFICATIONS.

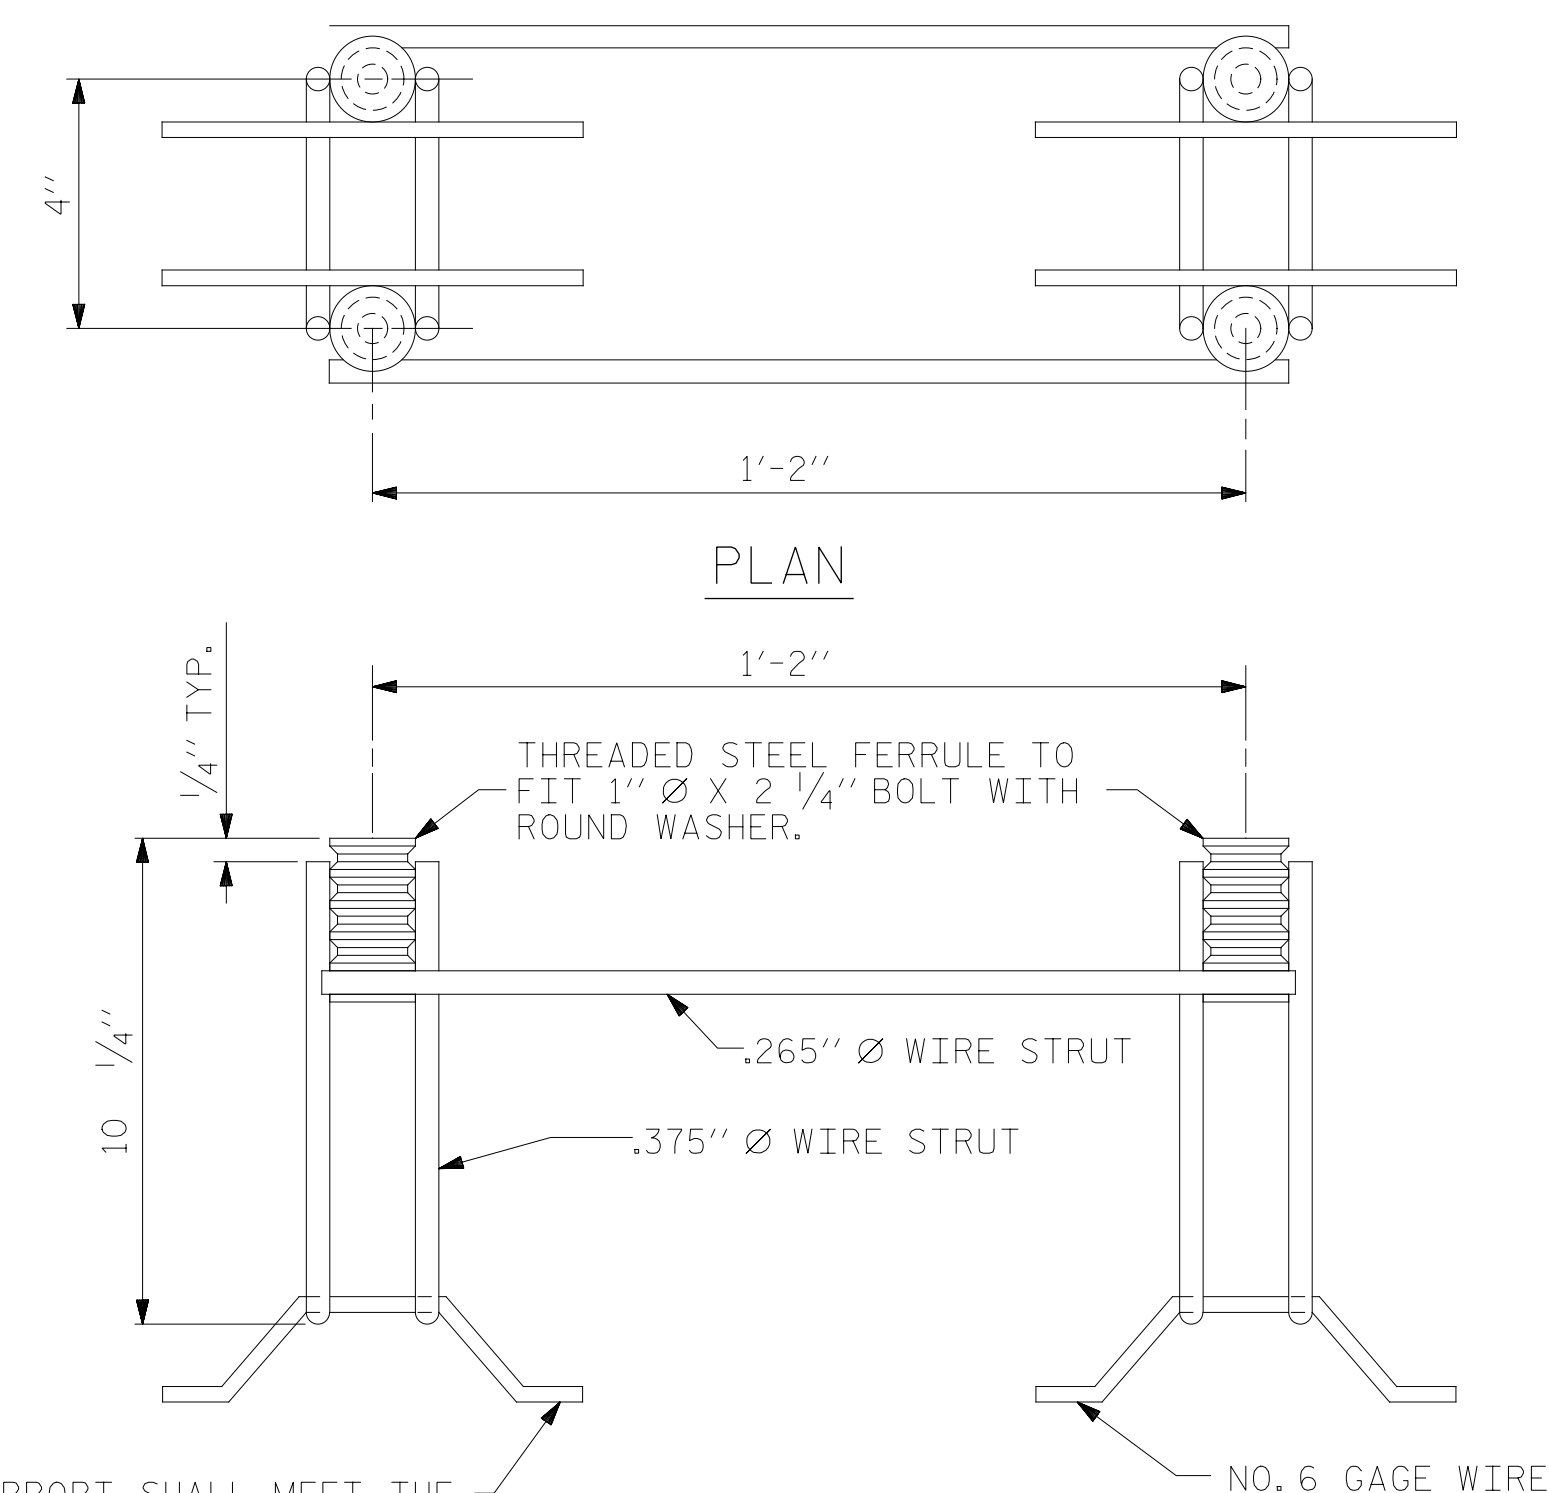

SIDE VIEW

THE GUARDRAIL ANCHOR ASSEMBLY FOR CULVERTS SHALL CONSIST OF THE FOLLOWING COMPONENTS :

- A. FERRULES SHALL BE MADE FROM STEEL MEETING THE REQUIREMENTS OF AASHTO M169, GRADE 12L14 AND SHALL HAVE A MINIMUM LENGTH OF THREADS OF $2\frac{1}{2}$ ".
- B. 4 - 1" $\varnothing$ X 2 $\frac{1}{4}$ " BOLTS WITH WASHERS, BOLTS SHALL CONFORM TO THE REQUIREMENTS OF ASTM A307. BOLTS AND WASHERS SHALL BE GALVANIZED. (AT THE CONTRACTOR'S OPTION, STAINLESS STEEL BOLTS AND WASHERS MAY BE USED AS AN ALTERNATE FOR THE 1" $\varnothing$ X 2 $\frac{1}{4}$ " GALVANIZED BOLTS AND WASHERS. THEY SHALL CONFORM TO OR EXCEED THE MECHANICAL REQUIREMENTS OF ASTM A307. THE USE OF THIS ALTERNATE SHALL BE APPROVED BY THE ENGINEER.)
- C. WIRE STRUTS SHOWN IN THE GUARDRAIL ANCHOR ASSEMBLY FOR CULVERTS DETAIL ARE MINIMUM ALLOWABLE SIZE AND SHALL HAVE A MINIMUM TENSILE STRENGTH OF 100,000 P.S.I. AS AN OPTION, A $\frac{1}{16}$ " $\varnothing$ WIRE STRUT WITH A MINIMUM TENSILE STRENGTH OF 90,000 PSI IS ACCEPTABLE.

GUARDRAIL ANCHOR ASSEMBLY WITH BOLTS SHALL BE ASSEMBLED IN THE SHOP. BOLT THREADS MAY BE RECUT AS NECESSARY TO INSURE FIT.

THE COST OF THE GUARDRAIL ANCHOR ASSEMBLY FOR CULVERTS COMPLETE IN PLACE, SHALL BE INCLUDED IN THE UNIT CONTRACT PRICE BID FOR CLASS "A" CONCRETE.

FERRULES TO BE PLUGGED DURING POURING OF SLAB AS RECOMMENDED BY THE MANUFACTURER.

AT THE CONTRACTOR'S OPTION, FERRULES WITH OPEN OR CLOSED ENDS MAY BE USED.

PAYMENT FOR GUARDRAIL, POSTS, AND POST BASE PLATES IS INCLUDED IN ROADWAY PAY ITEMS.

SLAB REINFORCING STEEL MAY BE SHIFTED AS NECESSARY TO CLEAR GUARDRAIL ANCHOR ASSEMBLY. CARE SHOULD BE TAKEN TO KEEP THE SHIFTING OF REINFORCING STEEL TO A MINIMUM.

THE CONTRACTOR MAY USE ADHESIVELY ANCHORED ANCHOR BOLTS IN PLACE OF GUARDRAIL ANCHOR ASSEMBLY. LEVEL TWO FIELD TESTING IS REQUIRED, AND THE YIELD LOAD OF THE 1"Ø BOLT IS 21.8 KIPS. FOR ADHESIVELY ANCHORED ANCHOR BOLTS OR DOWELS, SEE STANDARD SPECIFICATIONS.

PROJECT NO. 17BP.4.R.94
WILSON COUNTY
 CULVERT NO. 91
 STATION 13+22.00 -L-

SHEET 7 OF 7



DocuSigned by:
Eri B. M. Jr. 4/3/2019
ACB8082119D74CD

STATE OF NORTH CAROLINA
DEPARTMENT OF TRANSPORTATION
RALEIGH
STANDARD
ANCHORAGE DETAILS FOR
GUARDRAIL ANCHOR ASSEMBLY
FOR CULVERTS

		REVISIONS				SHEET NO. C-7
NO.	BY:	DATE:	NO.	BY:	DATE:	
1			3			TOTAL SHEETS 7
2			4			

STD. NO. GRA1

GUARDRAIL ANCHOR ASSEMBLY FOR CULVERTS

DOCUMENT NOT CONSIDERED
FINAL UNLESS ALL
SIGNATURES COMPLETED

ASSEMBLED BY : M. SPENCER		DATE : 12/2018
CHECKED BY : J. FARNHAM		DATE : 12/2018
DRAWN BY : FCJ 6/88	REV. 5/1/06R	KMM/GM.
CHECKED BY : ARB 6/88	REV. 10/1/11	MAA/GM.
	REV. 12/17	MAA/THC

REV. 5/1/06R	KMM/GM.
REV. 10/1/11	MAA/GM.
REV. 12/17	MAA/THC