


09.08/2017

Invalid expression
\\Roadway\Proj\B5709_Rdy_tsh.dgn
USER: CLODGO

TIP PROJECT: B-5709

CONTRACT: DF00156

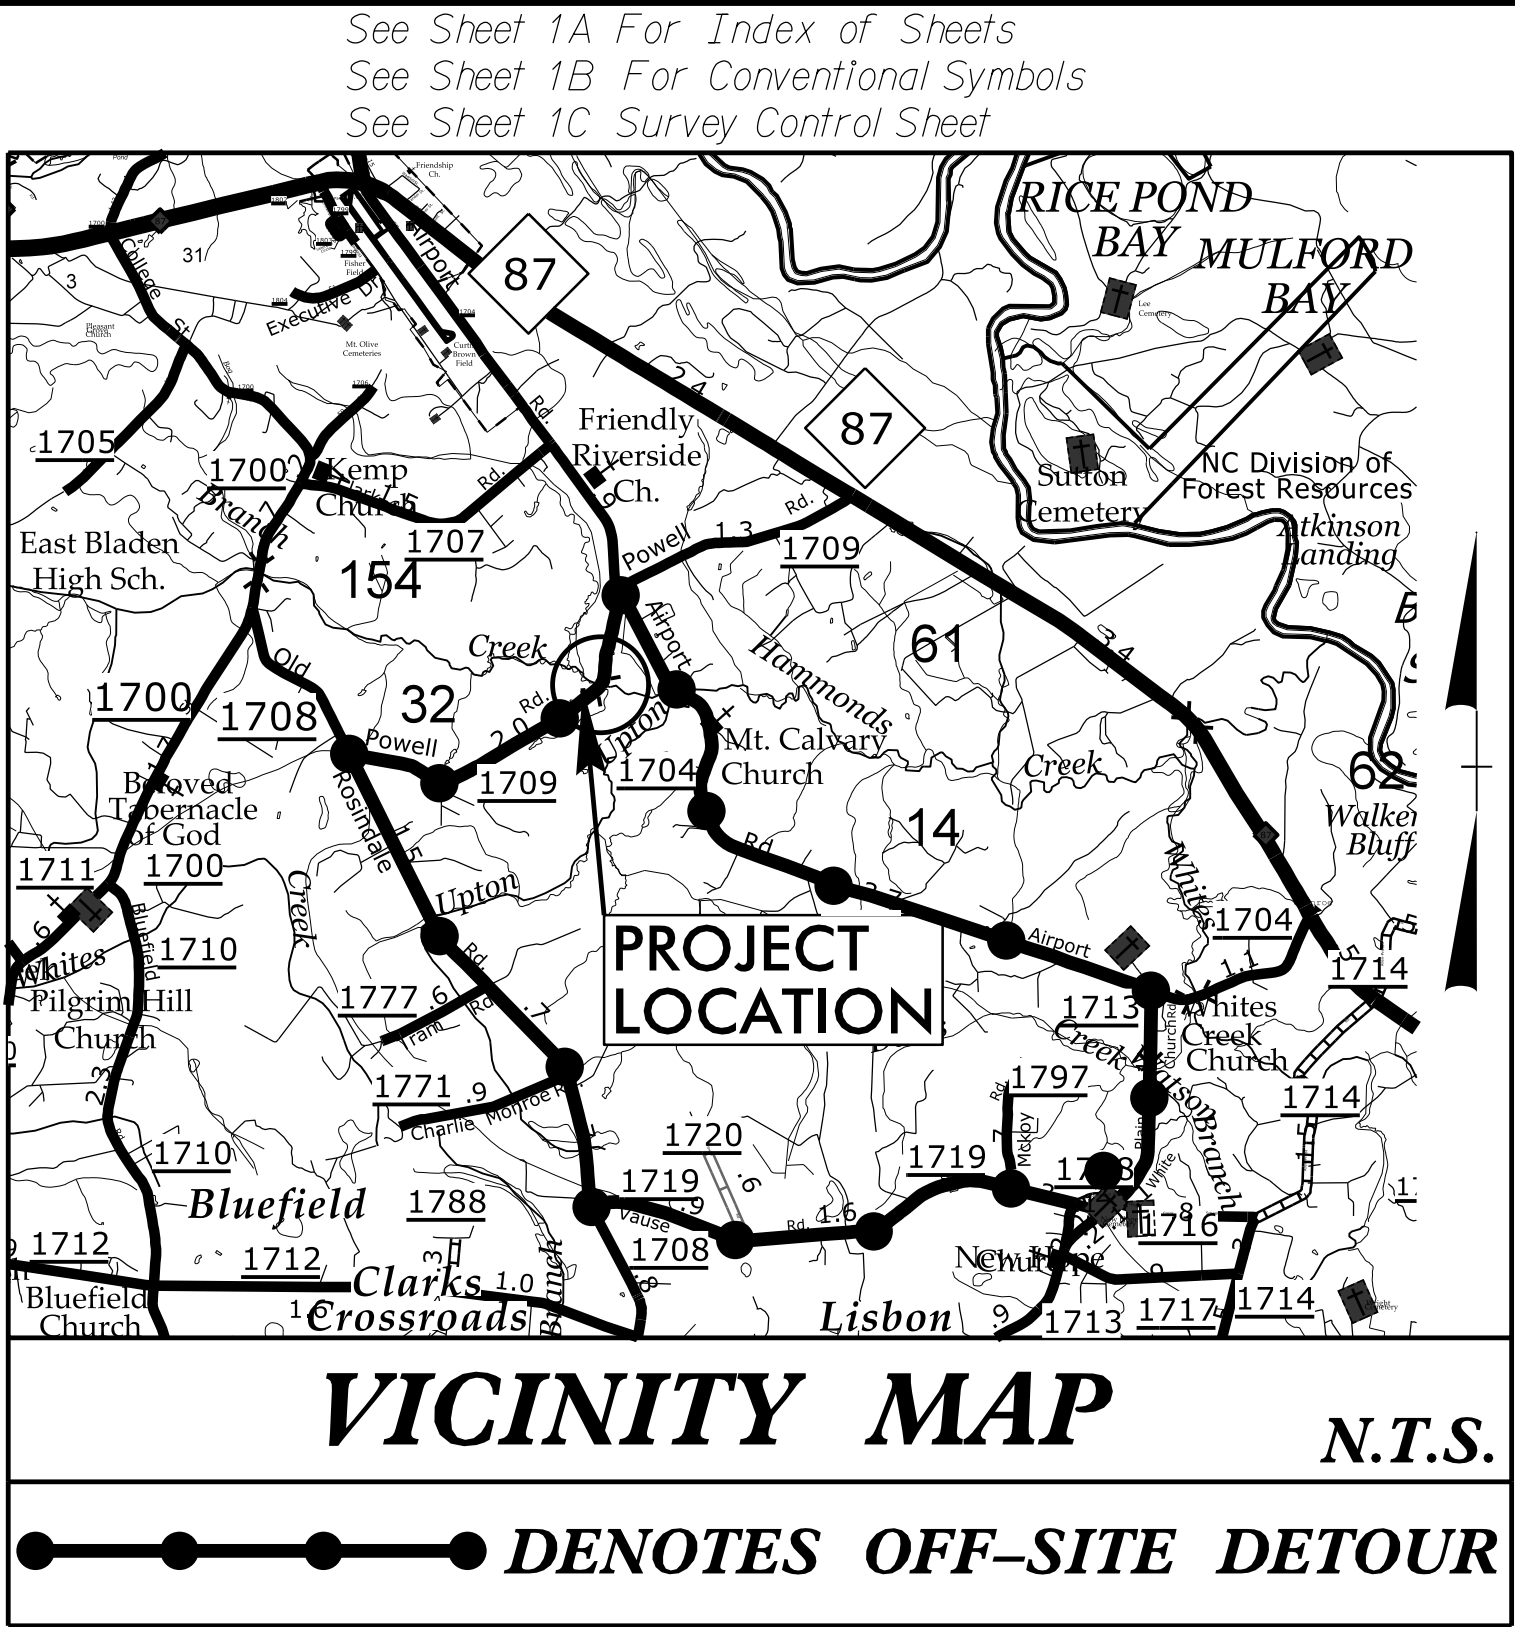



STATE OF NORTH CAROLINA
DIVISION OF HIGHWAYS

BLADEN COUNTY

**LOCATION: BRIDGE NO. 080154 OVER HAMMOND CREEK
ON SR 1709 (COLEY ROAD)**

TYPE OF WORK: GRADING, DRAINAGE, PAVING, AND STRUCTURE

STATE	STATE PROJECT REFERENCE NO.	SHEET NO.	TOTAL SHEETS
N.C.	B-5709	1	
STATE PROJ. NO.	F. A. PROJ. NO.	DESCRIPTION	
45663.1.1		PE	
45663.2.1		RW & UTILITIES	
45663.3.1		CONST	

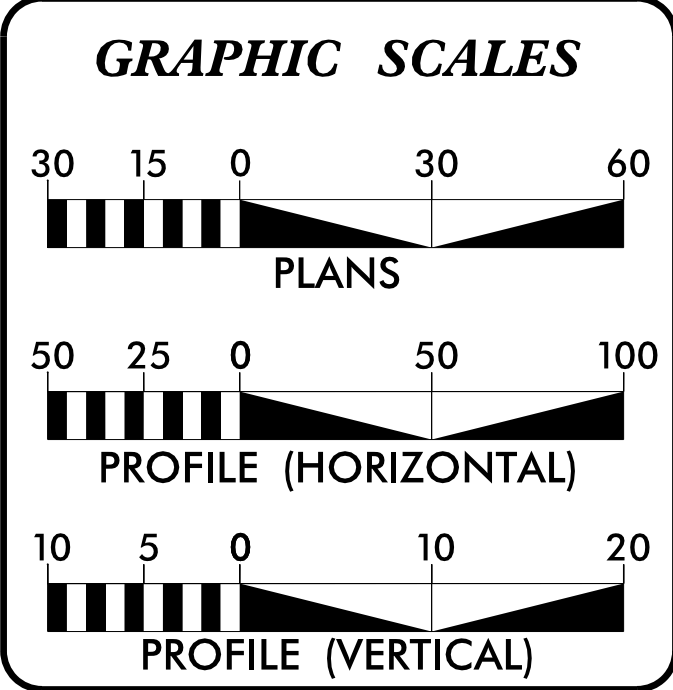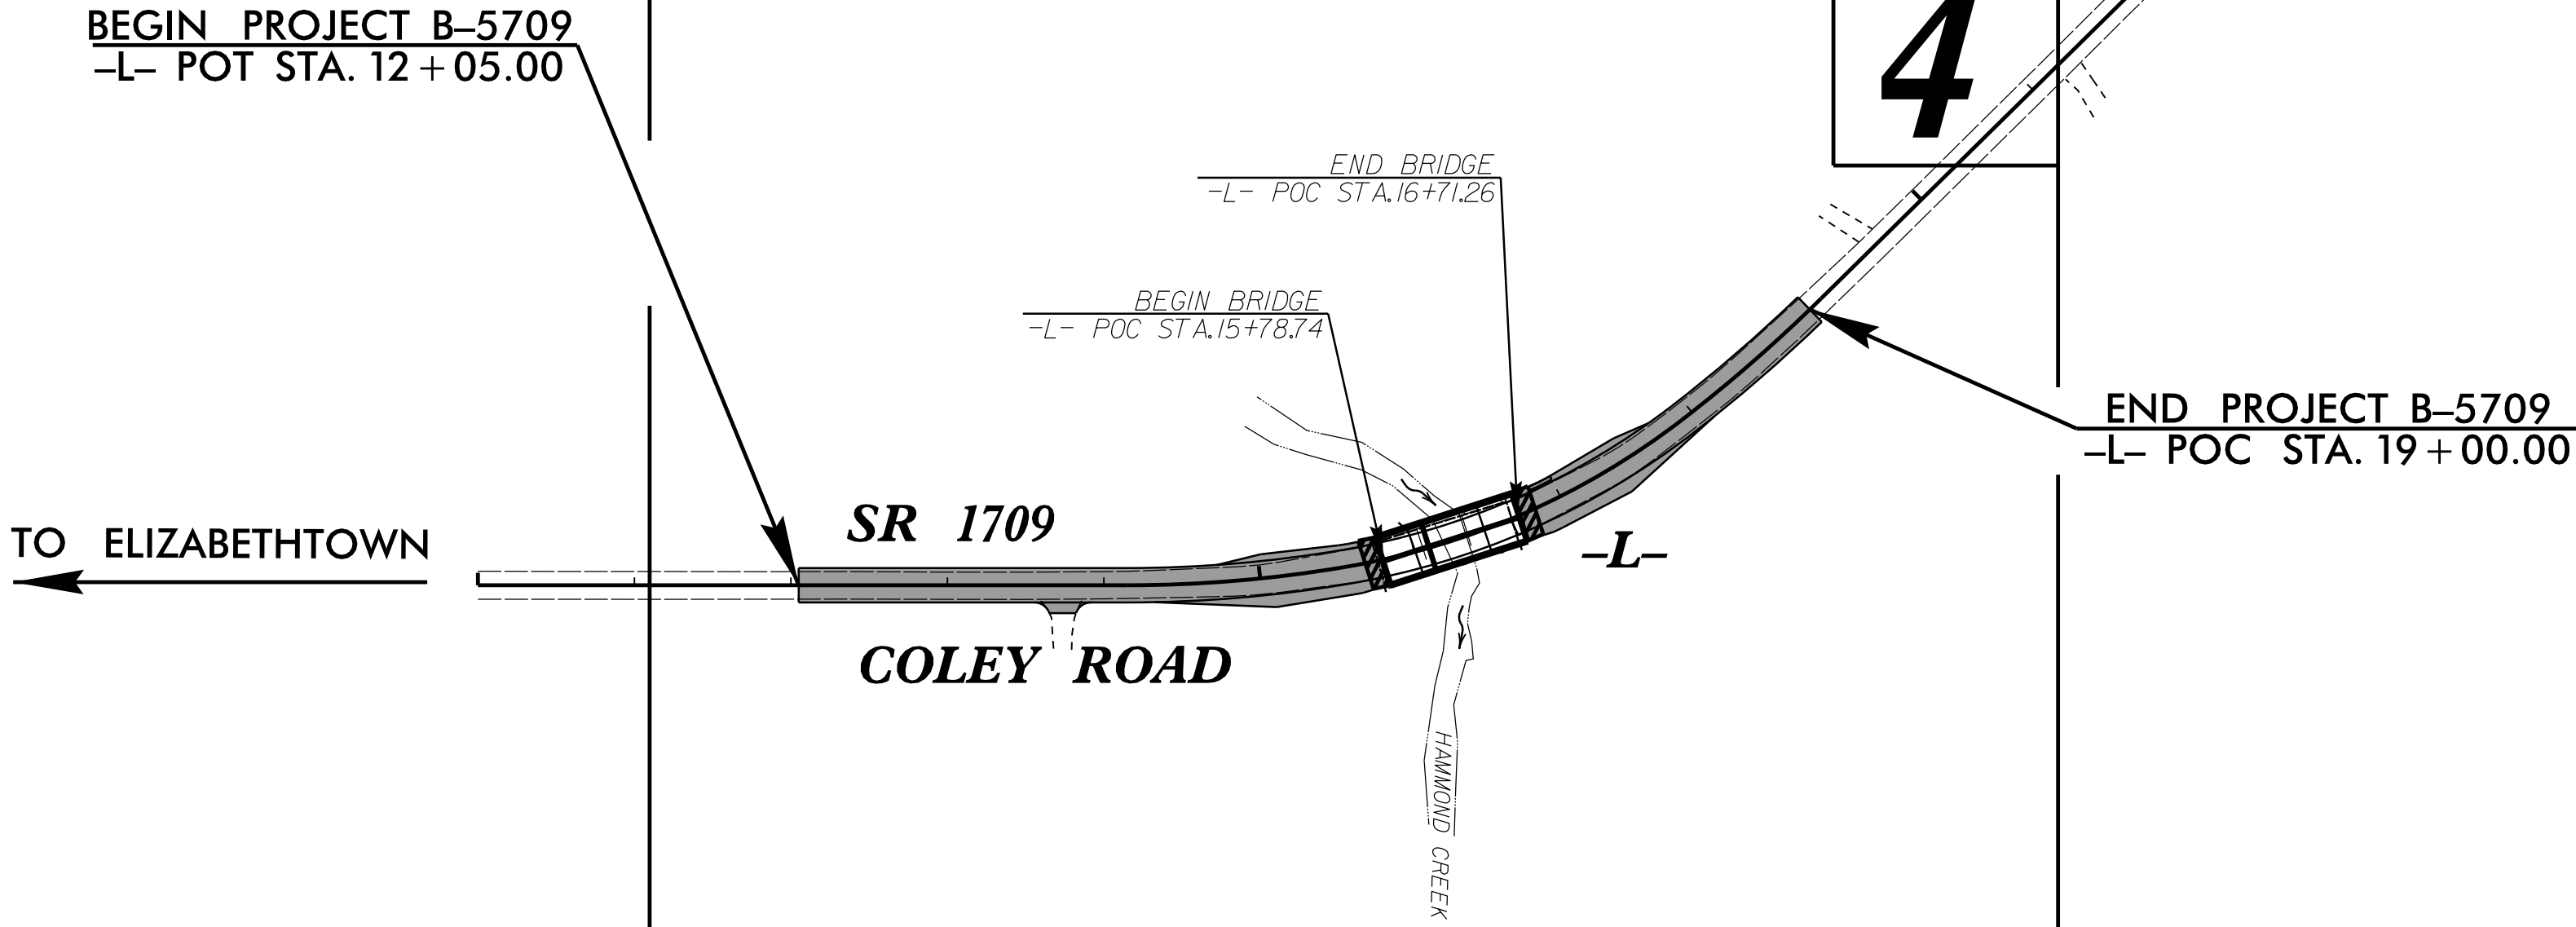

DESIGN DATA

ADT 2016	=	140
ADT 2036	=	253
K	=	%
D	=	%
T	=	6 % *
V	=	40 MPH
* TTST	=	DUAL
FUNC CLASS	=	
MINOR COLLECTOR		
SUB REGIONAL TIER		

PROJECT LENGTH

LENGTH ROADWAY TIP PROJECT B5709	=	0.114 MILES
LENGTH STRUCTURE TIP PROJECT B5709	=	0.018 MILES
TOTAL LENGTH TIP PROJECT B5709	=	0.132 MILES

CDM Smith Inc.
5400 Glenwood Avenue
Suite 400
Raleigh, NC 27612-3228
NC COA No. F-1255

FOR THE NORTH CAROLINA DEPT. OF TRANSPORTATION

2012 STANDARD SPECIFICATIONS

RIGHT OF WAY DATE:
MARCH 14, 2017

LETTING DATE:
JUNE 21, 2017

DAVID J. CLODGO, P.E.
PROJECT ENGINEER

KIT PERSIANI, P.E.
PROJECT DESIGN ENGINEER

STEVE KENDALL, P.E.
PROJECT DESIGN ENGINEER

HYDRAULICS ENGINEER

5/4/2017

DocuSigned by:
Karen Hefer
SIGNATURE

DocuSigned by:
David Clodgo
SIGNATURE

ROADWAY DESIGN ENGINEER

5/4/2017



DOCUMENT NOT CONSIDERED FINAL
UNLESS ALL SIGNATURES COMPLETED

PROJECT REFERENCE NO.
B-5709

SHEET NO.
1A

DOCUMENT NOT CONSIDERED FINAL
UNLESS ALL SIGNATURES COMPLETED

ROADWAY DESIGN
ENGINEER



David C. Clague

DD481DE87C9C4FC

CDM Smith

CDM Smith Inc.
5400 Glenwood Avenue
Suite 400
Raleigh, NC 27612-3228
NC CDA No. F-0412

GENERAL NOTES:

2012 SPECIFICATIONS
EFFECTIVE: 01-17-2012
REVISED: 01-24-2017

2012 ROADWAY ENGLISH STANDARD DRAWINGS

EFF. 01-17-2012
REV. 02-29-2016

The following Roadway Standards as appear in "Roadway Standard Drawings" Highway Design Branch - N. C. Department of Transportation - Raleigh, N. C., Dated January, 2012 are applicable to this project and by reference hereby are considered a part of these plans:

SHEET NUMBER	SHEET
1	TITLE SHEET
1A	INDEX OF SHEETS, GENERAL NOTES, AND STANDARD DRAWINGS
1B	CONVENTIONAL SYMBOLS
1C-1	SURVEY CONTROL SHEETS
2A-1 THRU 2A-2	PAVEMENT SCHEDULE AND TYPICAL SECTIONS
2C-1	DETAIL FOR STRUCTURE ANCHOR UNIT
3B-1	ROADWAY AND DRAINAGE SUMMARIES
4 THRU 5	PLAN AND PROFILE SHEET
TMP-1 THRU TMP-3	TRAFFIC MANAGEMENT PLANS
PMP-1 THRU PMP-2	PAVEMENT MARKING PLANS
EC-1 THRU EC-5	EROSION CONTROL PLANS
UO-1 THRU UO-2	UTILITIES BY OTHERS PLANS
X-1	CROSS-SECTION INDEX SHEET
X-1A	CROSS-SECTION SUMMARY SHEET
X-2 THRU X-9	CROSS-SECTIONS
S-1 THRU S-21	STRUCTURE PLANS

GRADE LINE:
GRADING AND SURFACING:

THE GRADE LINES SHOWN DENOTE THE FINISHED ELEVATION OF THE PROPOSED SURFACING AT GRADE POINTS SHOWN ON THE TYPICAL SECTIONS. GRADE LINES MAY BE ADJUSTED AT THEIR BEGINNING AND ENDING AND AT STRUCTURES AS DIRECTED BY THE ENGINEER IN ORDER TO SECURE A PROPER TIE-IN.

CLEARING:

CLEARING ON THIS PROJECT SHALL BE PERFORMED TO THE LIMITS ESTABLISHED BY METHOD III.

SUPERELEVATION:

ALL CURVES ON THIS PROJECT SHALL BE SUPERELEVATED IN ACCORDANCE WITH STD. NO. 225.04 USING THE RATE OF SUPERELEVATION AND RUNOFF SHOWN ON THE PLANS. SUPERELEVATION IS TO BE REVOLVED ABOUT THE GRADE POINTS SHOWN ON THE TYPICAL SECTIONS.

SHOULDER CONSTRUCTION:

ASPHALT, EARTH, AND CONCRETE SHOULDER CONSTRUCTION ON THE HIGH SIDE OF SUPERELEVATED CURVES SHALL BE IN ACCORDANCE WITH STD. NO. 560.01

SIDE ROADS:

THE CONTRACTOR WILL BE REQUIRED TO DO ALL NECESSARY WORK TO PROVIDE SUITABLE CONNECTIONS WITH ALL ROADS, STREETS, AND DRIVES ENTERING THIS PROJECT. THIS WORK WILL BE PAID FOR AT THE CONTRACT UNIT PRICE FOR THE PARTICULAR ITEMS INVOLVED.

GUARDRAIL:

THE GUARDRAIL LOCATIONS SHOWN ON THE PLANS MAY BE ADJUSTED DURING CONSTRUCTION AS DIRECTED BY THE ENGINEER. THE CONTRACTOR SHOULD CONSULT WITH THE ENGINEER PRIOR TO ORDERING GUARDRAIL MATERIAL.

TEMPORARY SHORING:

SHORING REQUIRED FOR THE MAINTENANCE OF TRAFFIC WILL BE PAID FOR AS "EXTRA WORK" IN ACCORDANCE WITH SECTION 104-7.

SUBSURFACE PLANS:

NO SUBSURFACE PLANS ARE AVAILABLE ON THIS PROJECT. THE CONTRACTOR SHOULD MAKE HIS OWN INVESTIGATION AS TO THE SUBSURFACE CONDITIONS.

END BENTS:

THE ENGINEER SHALL CHECK THE STRUCTURE END BENT PLANS, DETAILS, AND CROSS-SECTION PRIOR TO SETTING OF THE SLOPE STAKES FOR THE EMBANKMENT OR EXCAVATION APPROACHING A BRIDGE.

UTILITIES:

UTILITY OWNERS ON THIS PROJECT ARE FOUR COUNTY EMC, STAR COMMUNICATIONS, AND BLADEN COUNTY WATER.
ANY RELOCATION OF EXISTING UTILITIES WILL BE ACCOMPLISHED BY OTHERS.

RIGHT-OF-WAY MARKERS:

ALL RIGHT-OF-WAY MARKERS ON THIS PROJECT SHALL BE PLACED BY OTHERS.

STATE OF NORTH CAROLINA, DIVISION OF HIGHWAYS
CONVENTIONAL PLAN SHEET SYMBOLS

Note: Not to Scale

*S.U.E. = Subsurface Utility Engineering

PROJECT REFERENCE NO.	SHEET NO.
B-5709	1B

BOUNDARIES AND PROPERTY:

State Line	-----
County Line	-----
Township Line	-----
City Line	-----
Reservation Line	-----
Property Line	-----
Existing Iron Pin	○ EIP
Property Corner	-----
Property Monument	□ EOM
Parcel/Sequence Number	(123)
Existing Fence Line	-X-X-X-
Proposed Woven Wire Fence	○
Proposed Chain Link Fence	□
Proposed Barbed Wire Fence	◇
Existing Wetland Boundary	--- WLB ---
Proposed Wetland Boundary	WLB
Existing Endangered Animal Boundary	--- EAB ---
Existing Endangered Plant Boundary	--- EPB ---
Existing Historic Property Boundary	--- HPB ---
Known Contamination Area: Soil	☠ ☠
Potential Contamination Area: Soil	☠ ☠
Known Contamination Area: Water	☠ ☠
Potential Contamination Area: Water	☠ ☠
Contaminated Site: Known or Potential	☠ ☠

BUILDINGS AND OTHER CULTURE:

Gas Pump Vent or U/G Tank Cap	○
Sign	○ S
Well	○ W
Small Mine	✂
Foundation	□
Area Outline	□
Cemetery	□
Building	□
School	□
Church	□
Dam	-----

HYDROLOGY:

Stream or Body of Water	-----
Hydro, Pool or Reservoir	□
Jurisdictional Stream	JS
Buffer Zone 1	BZ 1
Buffer Zone 2	BZ 2
Flow Arrow	←
Disappearing Stream	→
Spring	○
Wetland	↓
Proposed Lateral, Tail, Head Ditch	-----
False Sump	▽

RAILROADS:

Standard Gauge	-----
RR Signal Milepost	○ MILEPOST 35
Switch	□ SWITCH
RR Abandoned	-----
RR Dismantled	-----

RIGHT OF WAY:

Baseline Control Point	◇
Existing Right of Way Marker	△
Existing Right of Way Line	-----
Proposed Right of Way Line	○ R W
Proposed Right of Way Line with Iron Pin and Cap Marker	○ R W
Proposed Right of Way Line with Concrete or Granite RW Marker	○ R W
Proposed Control of Access Line with Concrete C/A Marker	○ C A
Existing Control of Access	○ C A
Proposed Control of Access	○ C A
Existing Easement Line	--- E ---
Proposed Temporary Construction Easement	E
Proposed Temporary Drainage Easement	TDE
Proposed Permanent Drainage Easement	PDE
Proposed Permanent Drainage / Utility Easement	DUE
Proposed Permanent Utility Easement	PUE
Proposed Temporary Utility Easement	TUE
Proposed Aerial Utility Easement	AUE
Proposed Permanent Easement with Iron Pin and Cap Marker	◇

ROADS AND RELATED FEATURES:

Existing Edge of Pavement	-----
Existing Curb	-----
Proposed Slope Stakes Cut	--- C ---
Proposed Slope Stakes Fill	--- F ---
Proposed Curb Ramp	○ CR
Existing Metal Guardrail	-----
Proposed Guardrail	-----
Existing Cable Guiderail	-----
Proposed Cable Guiderail	-----

Equality Symbol

Pavement Removal	□
------------------	---

VEGETATION:

Single Tree	☼
Single Shrub	☼
Hedge	-----
Woods Line	-----

Orchard	☼ ☼ ☼ ☼
Vineyard	□ Vineyard

EXISTING STRUCTURES:

MAJOR:	
Bridge, Tunnel or Box Culvert	CONC
Bridge Wing Wall, Head Wall and End Wall	CONC WW
MINOR:	
Head and End Wall	CONC HW
Pipe Culvert	-----
Footbridge	-----
Drainage Box: Catch Basin, DI or JB	□ CB
Paved Ditch Gutter	-----
Storm Sewer Manhole	○ S
Storm Sewer	S

UTILITIES:

POWER:	
Existing Power Pole	●
Proposed Power Pole	○
Existing Joint Use Pole	●
Proposed Joint Use Pole	○
Power Manhole	○ P
Power Line Tower	□
Power Transformer	□
U/G Power Cable Hand Hole	-----
H-Frame Pole	●
U/G Power Line LOS B (S.U.E.*)	--- P ---
U/G Power Line LOS C (S.U.E.*)	--- P ---
U/G Power Line LOS D (S.U.E.*)	--- P ---

TELEPHONE:

Existing Telephone Pole	●
Proposed Telephone Pole	○
Telephone Manhole	○ T
Telephone Pedestal	□ T
Telephone Cell Tower	☼
U/G Telephone Cable Hand Hole	-----
U/G Telephone Cable LOS B (S.U.E.*)	--- T ---
U/G Telephone Cable LOS C (S.U.E.*)	--- T ---
U/G Telephone Cable LOS D (S.U.E.*)	--- T ---
U/G Telephone Conduit LOS B (S.U.E.*)	--- TC ---
U/G Telephone Conduit LOS C (S.U.E.*)	--- TC ---
U/G Telephone Conduit LOS D (S.U.E.*)	--- TC ---
U/G Fiber Optics Cable LOS B (S.U.E.*)	--- T FO ---
U/G Fiber Optics Cable LOS C (S.U.E.*)	--- T FO ---
U/G Fiber Optics Cable LOS D (S.U.E.*)	--- T FO ---

WATER:

Water Manhole	○ W
Water Meter	○
Water Valve	⊗
Water Hydrant	○
U/G Water Line LOS B (S.U.E.*)	--- W ---
U/G Water Line LOS C (S.U.E.*)	--- W ---
U/G Water Line LOS D (S.U.E.*)	--- W ---
Above Ground Water Line	A/G Water

TV:

TV Pedestal	□
TV Tower	⊗
U/G TV Cable Hand Hole	□
U/G TV Cable LOS B (S.U.E.*)	--- TV ---
U/G TV Cable LOS C (S.U.E.*)	--- TV ---
U/G TV Cable LOS D (S.U.E.*)	--- TV ---
U/G Fiber Optic Cable LOS B (S.U.E.*)	--- TV FO ---
U/G Fiber Optic Cable LOS C (S.U.E.*)	--- TV FO ---
U/G Fiber Optic Cable LOS D (S.U.E.*)	--- TV FO ---

GAS:

Gas Valve	◇
Gas Meter	◇
U/G Gas Line LOS B (S.U.E.*)	--- G ---
U/G Gas Line LOS C (S.U.E.*)	--- G ---
U/G Gas Line LOS D (S.U.E.*)	--- G ---
Above Ground Gas Line	A/G Gas

SANITARY SEWER:

Sanitary Sewer Manhole	⊕
Sanitary Sewer Cleanout	⊕
U/G Sanitary Sewer Line	SS
Above Ground Sanitary Sewer	A/G Sanitary Sewer
SS Forced Main Line LOS B (S.U.E.*)	--- FSS ---
SS Forced Main Line LOS C (S.U.E.*)	--- FSS ---
SS Forced Main Line LOS D (S.U.E.*)	--- FSS ---

MISCELLANEOUS:

Utility Pole	●
Utility Pole with Base	□
Utility Located Object	○
Utility Traffic Signal Box	□
Utility Unknown U/G Line LOS B (S.U.E.*)	--- UTL ---
U/G Tank; Water, Gas, Oil	□
Underground Storage Tank, Approx. Loc.	UST
A/G Tank; Water, Gas, Oil	□
Geoenvironmental Boring	☼
U/G Test Hole LOS A (S.U.E.*)	○
Abandoned According to Utility Records	AATUR
End of Information	E.O.I.

SURVEY CONTROL SHEET B-5709



TYPE	STATION	NORTH	EAST
POT	10+00.00	298318.1233	2131868.0220
PC	14+15.13	298575.9752	2132193.3582
PCC	15+55.46	298671.9700	2132295.4914
PCC	17+92.17	298878.9651	2132405.3983
PT	19+10.13	298994.8807	2132426.8842
POT	22+51.95	299334.1472	2132468.6440

BL	POINT	DESC.	NORTH	EAST	ELEVATION	L STATION	OFFSET
1	B-5709	BL1	298426.0762	2132027.0928	51.88	11+91.72	14.20 RT
2	B-5709	BL2	298763.4739	2132378.7941	52.58	16+76.43	16.30 RT
3	B-5709	BL3	299195.8110	2132464.0100	54.28	21+14.09	12.30 RT
4	B-5709	BL4	299812.8360	2132540.8040	64.87	OUTSIDE PROJECT LIMITS	
.....							
BM1 ELEVATION = 53.82							
N 299130 E 2132501							
L STATION 20+53.00 57 RIGHT							
R/R SPIKE IN BASE OF 12 INCH PINE TREE							
.....							

ALIGN	STATION	OFFSET	NORTH	EAST
L	12+15.00	-40.00	298483.01608	2132011.67217
L	12+15.00	-30.00	298475.17907	2132017.88355
L	13+87.00	-40.00	298589.85184	2132146.46875

ALIGN	STATION	OFFSET	NORTH	EAST
L	13+87.00	-66.00	298610.22807	2132130.31916
L	13+87.00	-30.00	298582.01483	2132152.68014
L	17+73.00	-66.00	298878.93207	2132337.03696
L	17+73.00	-29.65	298868.76003	2132371.93782
L	17+74.00	30.36	298852.99056	2132429.84132
L	17+74.00	65.00	298843.36563	2132463.12029
L	14+15.13	-66.00	298627.69946	2132152.36313
L	15+55.46	65.00	298628.52004	2132343.83497
L	15+55.46	-66.00	298716.08945	2132246.40411
L	15+55.46	55.00	298635.20465	2132336.39750
L	14+50.00	55.00	298556.56508	2132256.16274
L	14+50.00	30.13	298575.39035	2132239.91443

NCDOT BASELINE STATION (B-5709 BL-3)
LOCALIZED PROJECT COORDINATES
N=299195.8110
E=2132464.0100
ELEV=54.28'

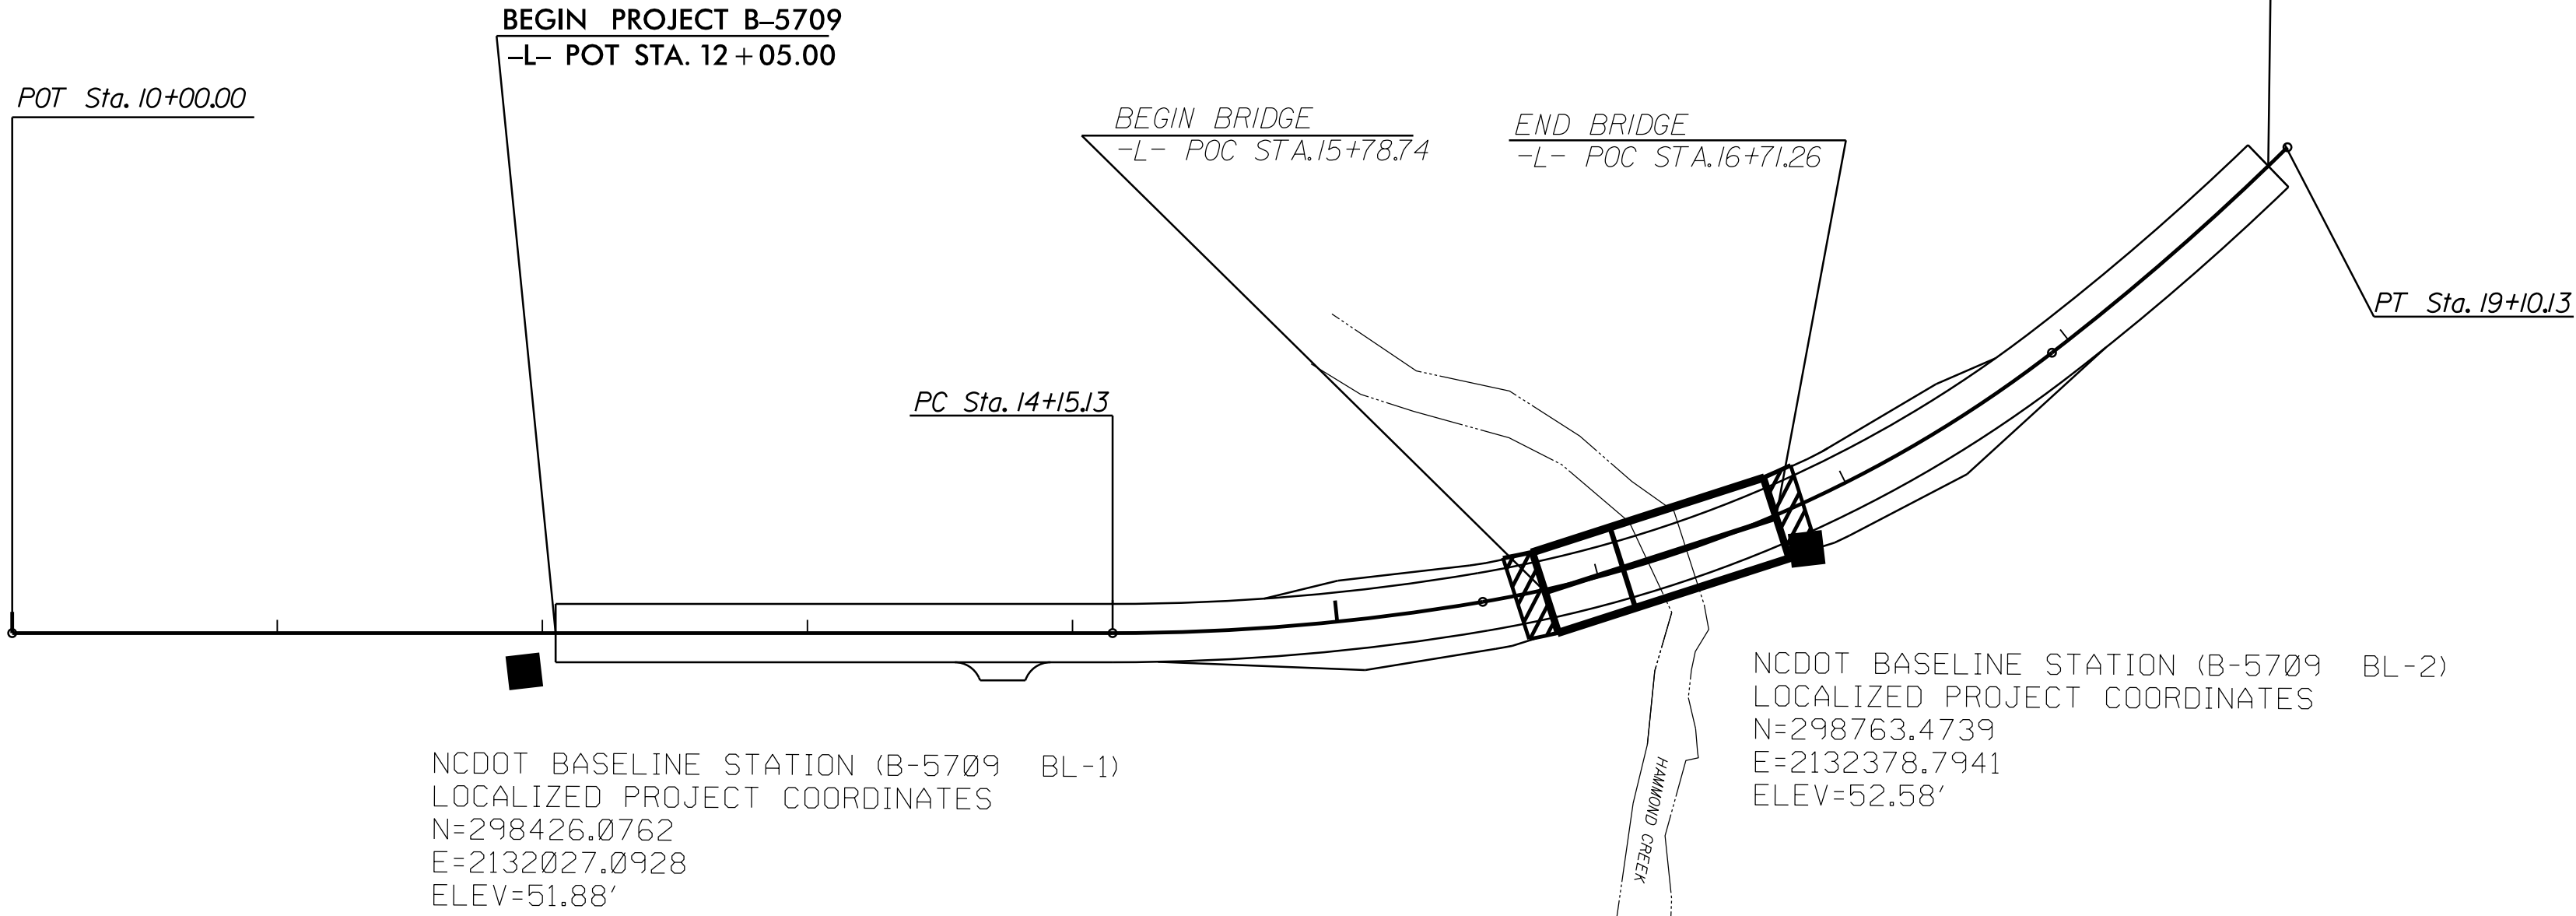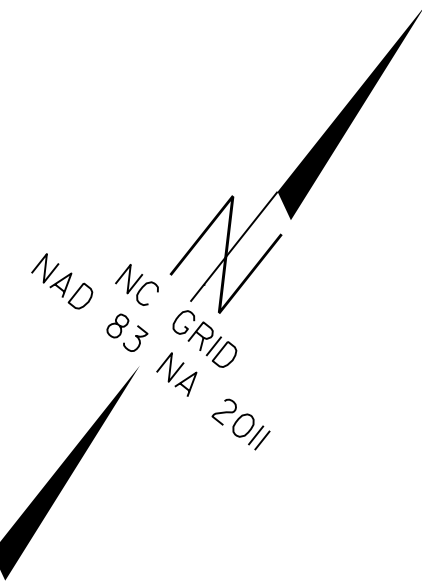

DATUM DESCRIPTION

THE LOCALIZED COORDINATE SYSTEM DEVELOPED FOR THIS PROJECT IS BASED ON THE STATE PLANE COORDINATES ESTABLISHED BY NCDOT FOR MONUMENT "B5709-3"

WITH NAD 83/NA 2011 STATE PLANE GRID COORDINATES OF
NORTHING: 299195.8110(++) EASTING: 2132464.0100(++)
ELEVATION: 54.2800(++)

THE AVERAGE COMBINED GRID FACTOR USED ON THIS PROJECT (GROUND TO GRID) IS: 0.999945373

THE N.C. LAMBERT GRID BEARING AND
LOCALIZED HORIZONTAL GROUND DISTANCE FROM
"B5709-3" TO -L- STATION 10+00.00 IS
S55°50'14.48"W 192.24'

ALL LINEAR DIMENSIONS ARE LOCALIZED HORIZONTAL DISTANCES
VERTICAL DATUM USED IS NAVD 88

NOTES:

○ INDICATES GEODETIC CONTROL MONUMENTS USED OR SET FOR HORIZONTAL AND VERTICAL PROJECT CONTROL BY THE NCDOT LOCATION AND SURVEYS UNIT.
PROJECT CONTROL ESTABLISHED USING GNSS (GLOBAL NAVIGATION SATELLITE SYSTEM).

THE CONTROL DATA FOR THIS PROJECT CAN BE FOUND ELECTRONICALLY BY SELECTING PROJECT CONTROL DATA AT:
[HTTPS://CONNECT.NCDOT.GOV/RESOURCES/LOCATION/](https://connect.ncdot.gov/resources/location/)

THE FILES TO BE FOUND ARE AS FOLLOWS:
B5709_LS_CONTROL.TXT

SITE CALIBRATION INFORMATION HAS NOT BEEN PROVIDED FOR THIS PROJECT. IF FURTHER INFORMATION IS NEEDED, PLEASE CONTACT THE LOCATION AND SURVEYS UNIT.

NOTE: DRAWING NOT TO SCALE


DocuSign Envelope ID: 48B80128-0556-4CE5-9CEA-50A3D26E6A8

6/2/99


invalid express 06/05/2009 11:58:01 AM B5709.Rdy_tup.dgn

PAVEMENT SCHEDULE			
(FINAL PAVEMENT DESIGN)			
C1	PROP. APPROX. 3.0" ASPHALT CONCRETE SURFACE COURSE TYPE SF9.5A, AT AN AVERAGE RATE OF 165 LBS. PER SQ. YD. IN EACH OF TWO LAYERS	T	EARTH MATERIAL.
C2	PROP. VAR. DEPTH ASPHALT CONCRETE SURFACE COURSE TYPE SF9.5A, AT AN AVERAGE RATE OF 110 LBS. PER SQ. YD. PER 1" DEPTH. TO BE PLACED IN LAYERS NOT TO EXCEED 1.5" IN DEPTH.	U	EXISTING PAVEMENT.
E1	PROP. APPROX. 4" ASPHALT CONCRETE BASE COURSE TYPE B25.0B, AT AN AVERAGE RATE OF 456 LBS. PER SQ. YD.	V	MILLING BITUMINOUS PAVEMENT. 0" TO 1.5" DEPTH.
E2	PROP. VAR. DEPTH ASPHALT CONCRETE BASE COURSE, TYPE B25.0B, AT AN AVERAGE RATE OF 114 LBS. PER SQ. YD. PER 1" DEPTH. TO BE PLACED IN LAYERS NOT LESS THAN 3" IN DEPTH OR GREATER THAN 5.5" IN DEPTH.	W	VARIABLE DEPTH ASPHALT PAVEMENT (SEE WEDGING DETAIL)


NOTE: PAVEMENT EDGE SLOPES ARE 1:1 UNLESS SHOWN OTHERWISE.

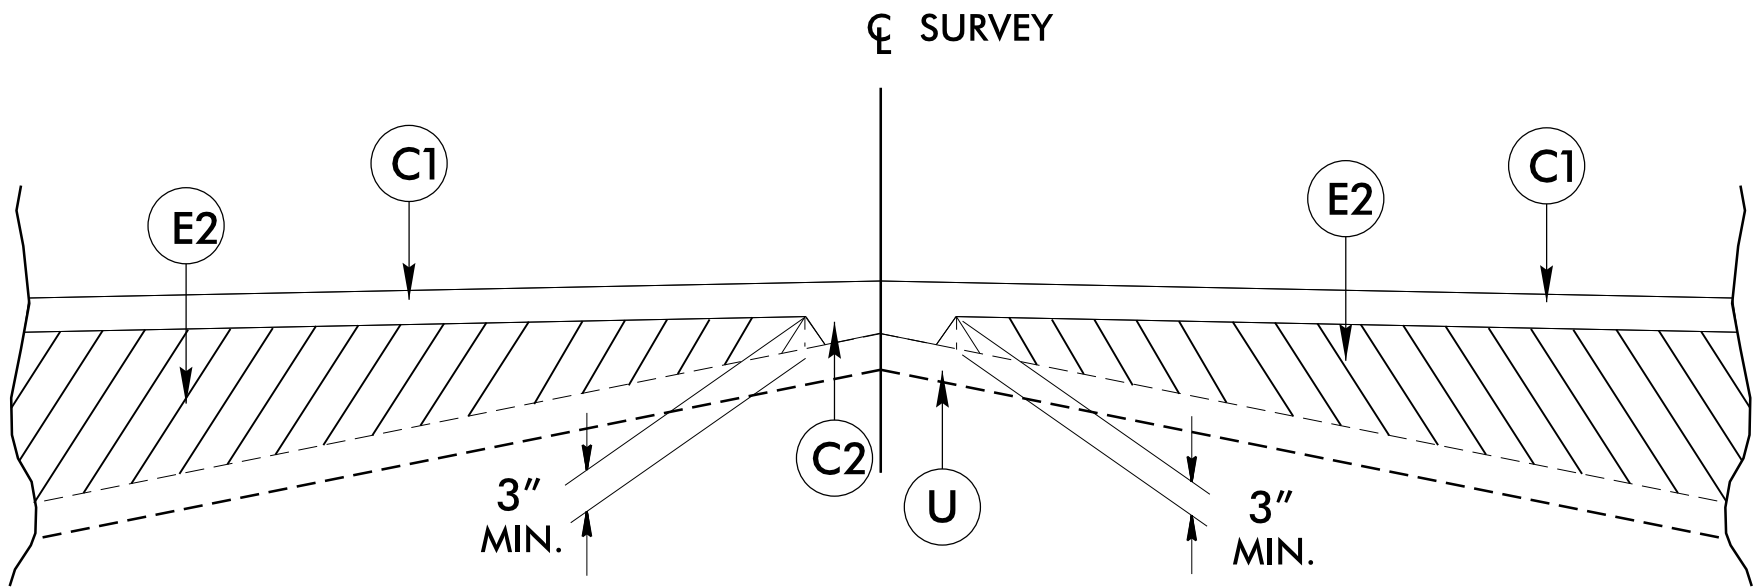

Detail Showing Method of Wedging

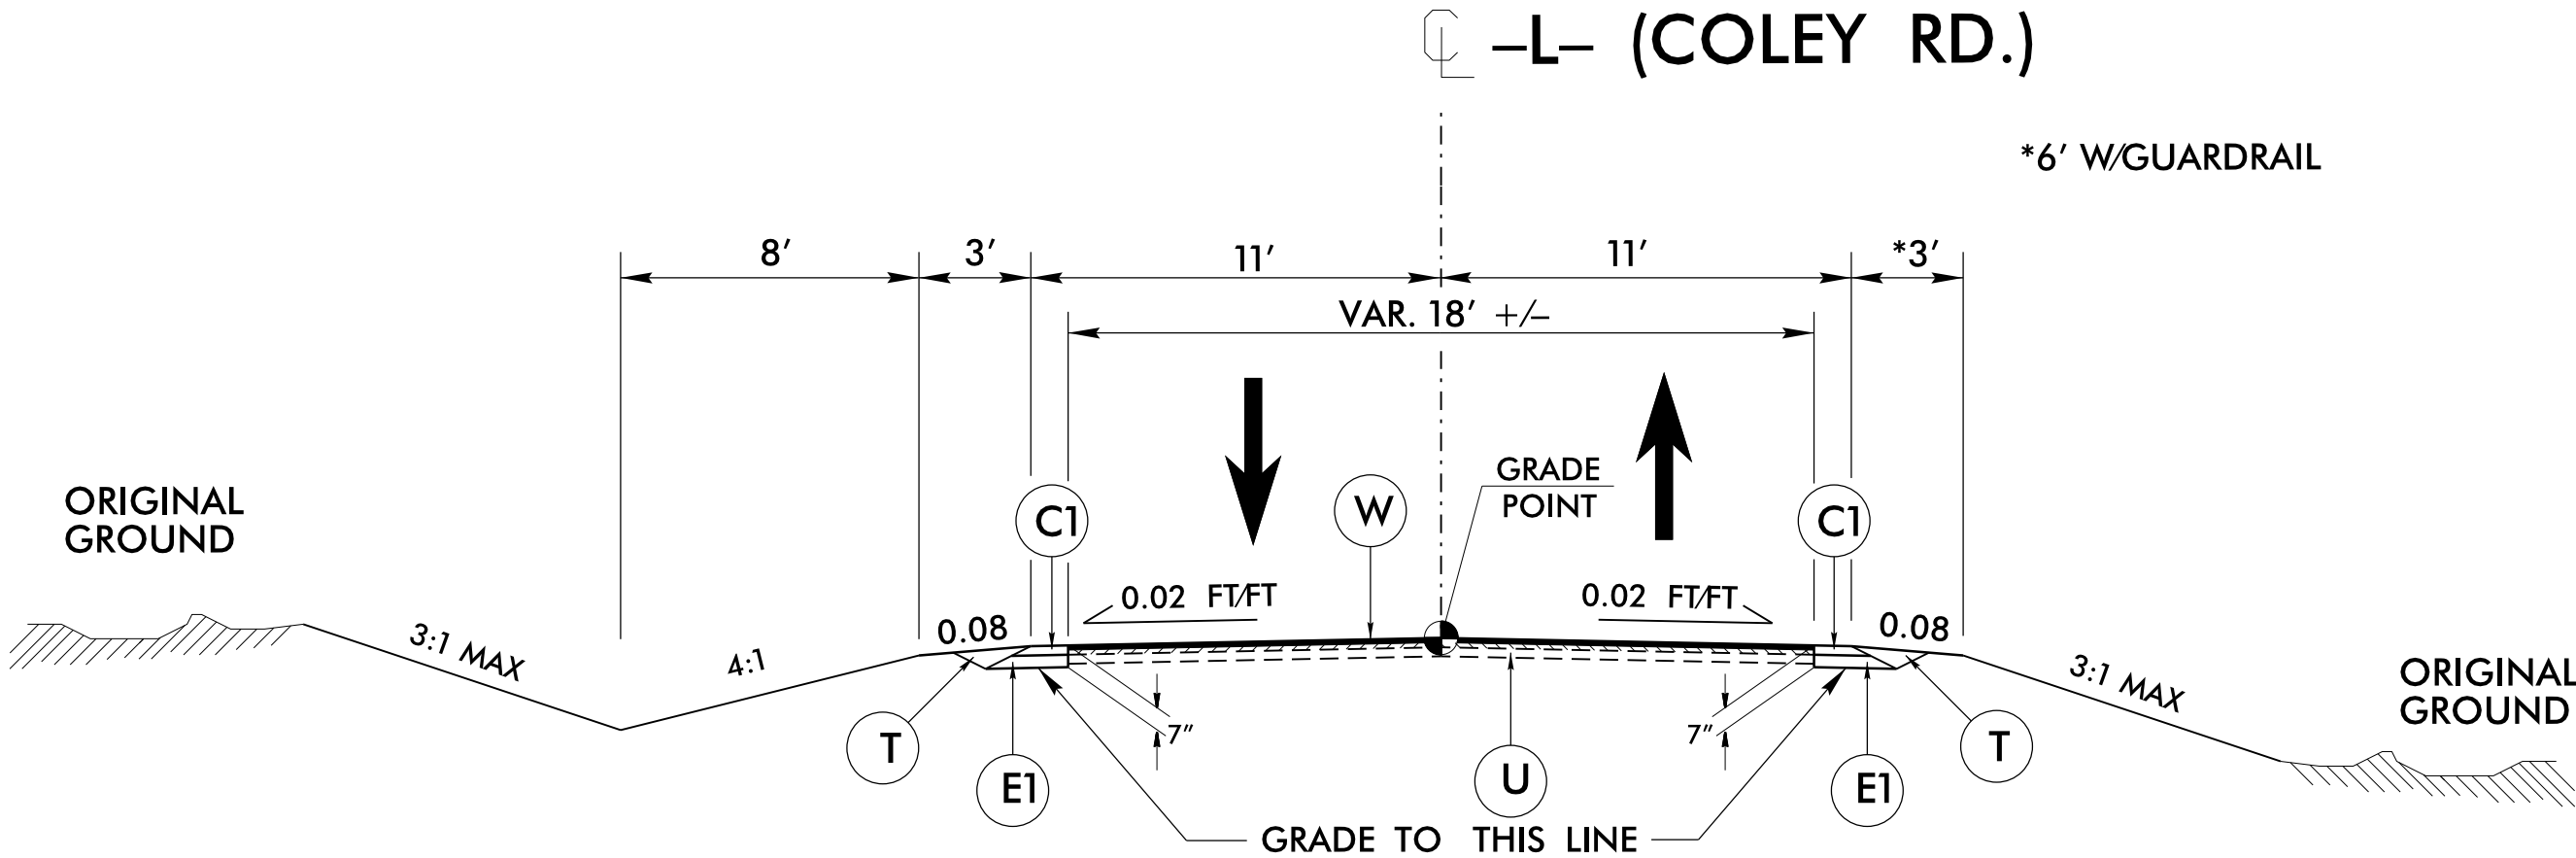


TYPICAL SECTION NO. 1

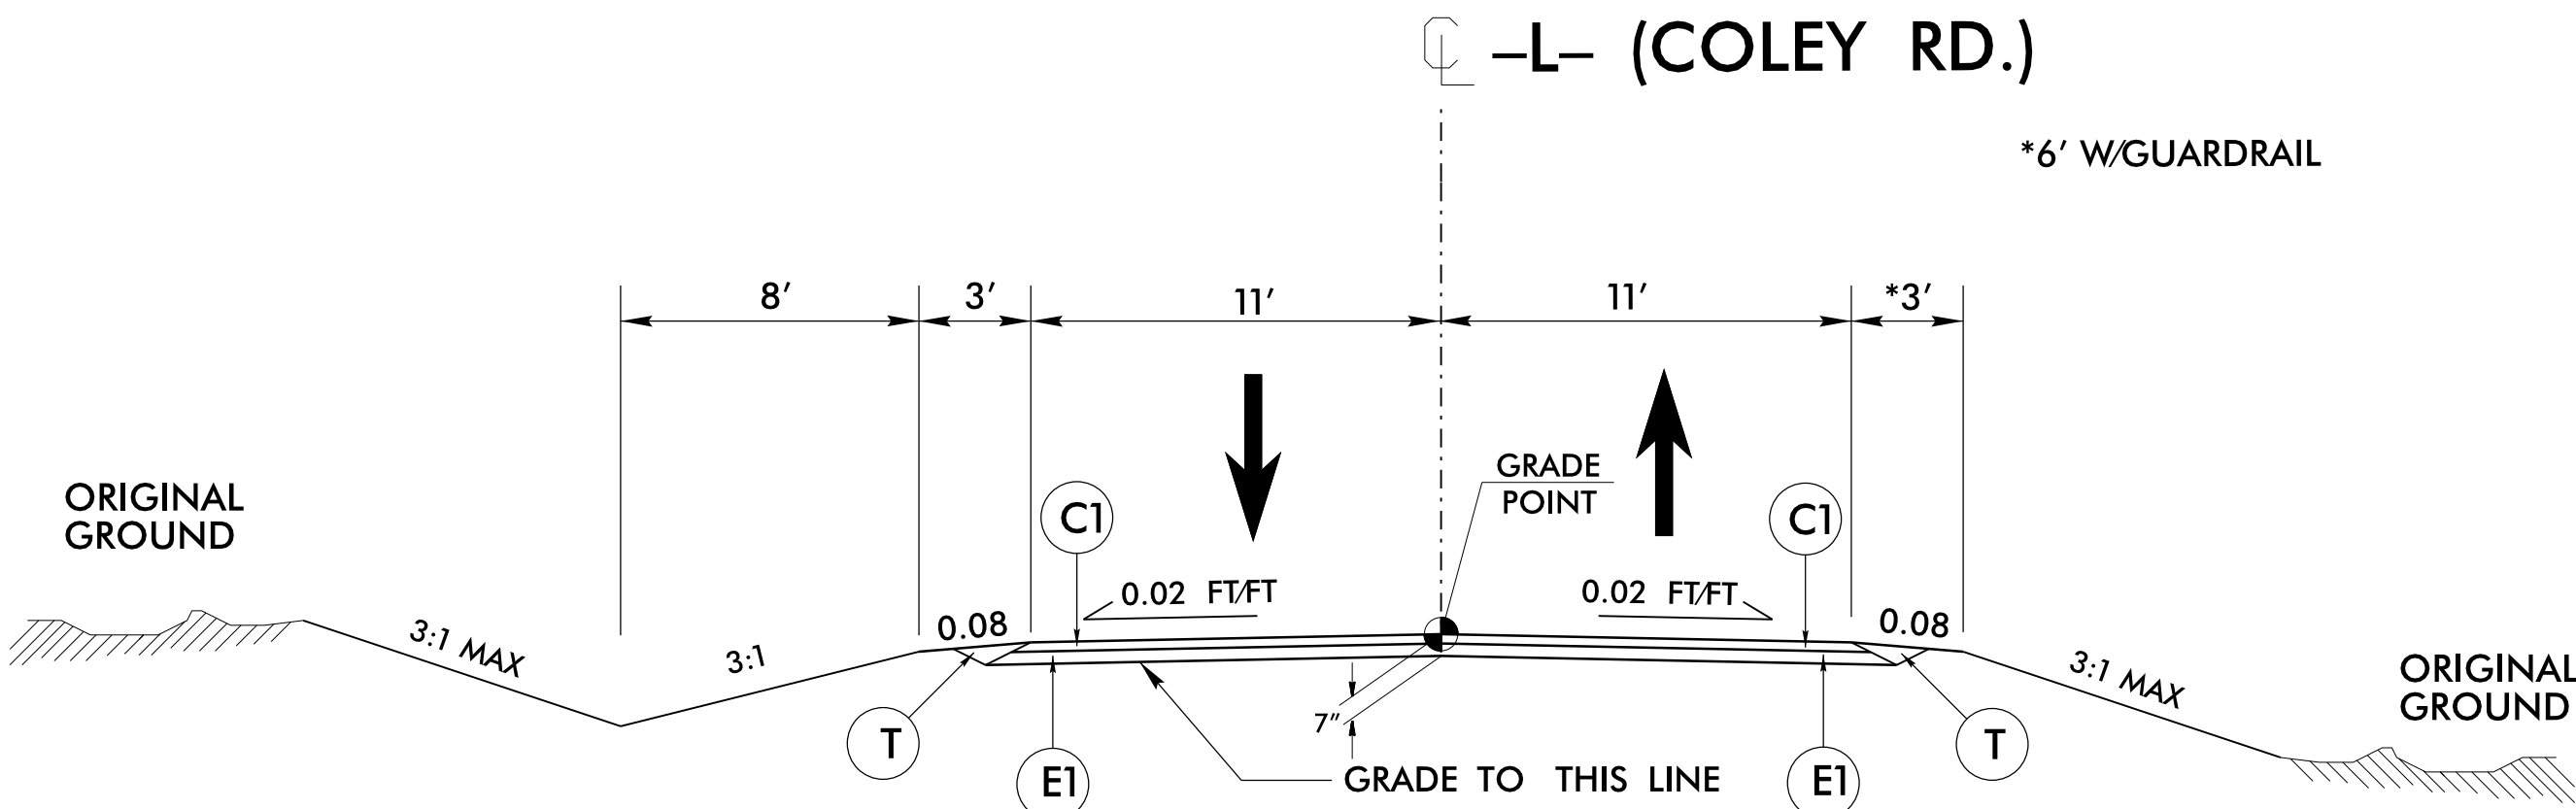

TYPICAL SECTION NO. 2

PROJECT REFERENCE NO. B-5709		SHEET NO. 2A-1
ROADWAY DESIGN ENGINEER DAVID J. CLODDO NORTH CAROLINA PROFESSIONAL SEAL 035683 5/2/2017	PAVEMENT DESIGN ENGINEER STEVE D. KENDALL NORTH CAROLINA PROFESSIONAL SEAL 033296 5/2/2017	
CDM Smith Inc. 4400 Glenwood Avenue Suite 400 Raleigh, NC 27612-3228 NC CDR No. F-1255		NC DEPARTMENT OF TRANSPORTATION DIVISION 6 558 GILLESPIE STREET FAYETTEVILLE, NC 28301
DOCUMENT NOT CONSIDERED FINAL UNLESS ALL SIGNATURES COMPLETED		

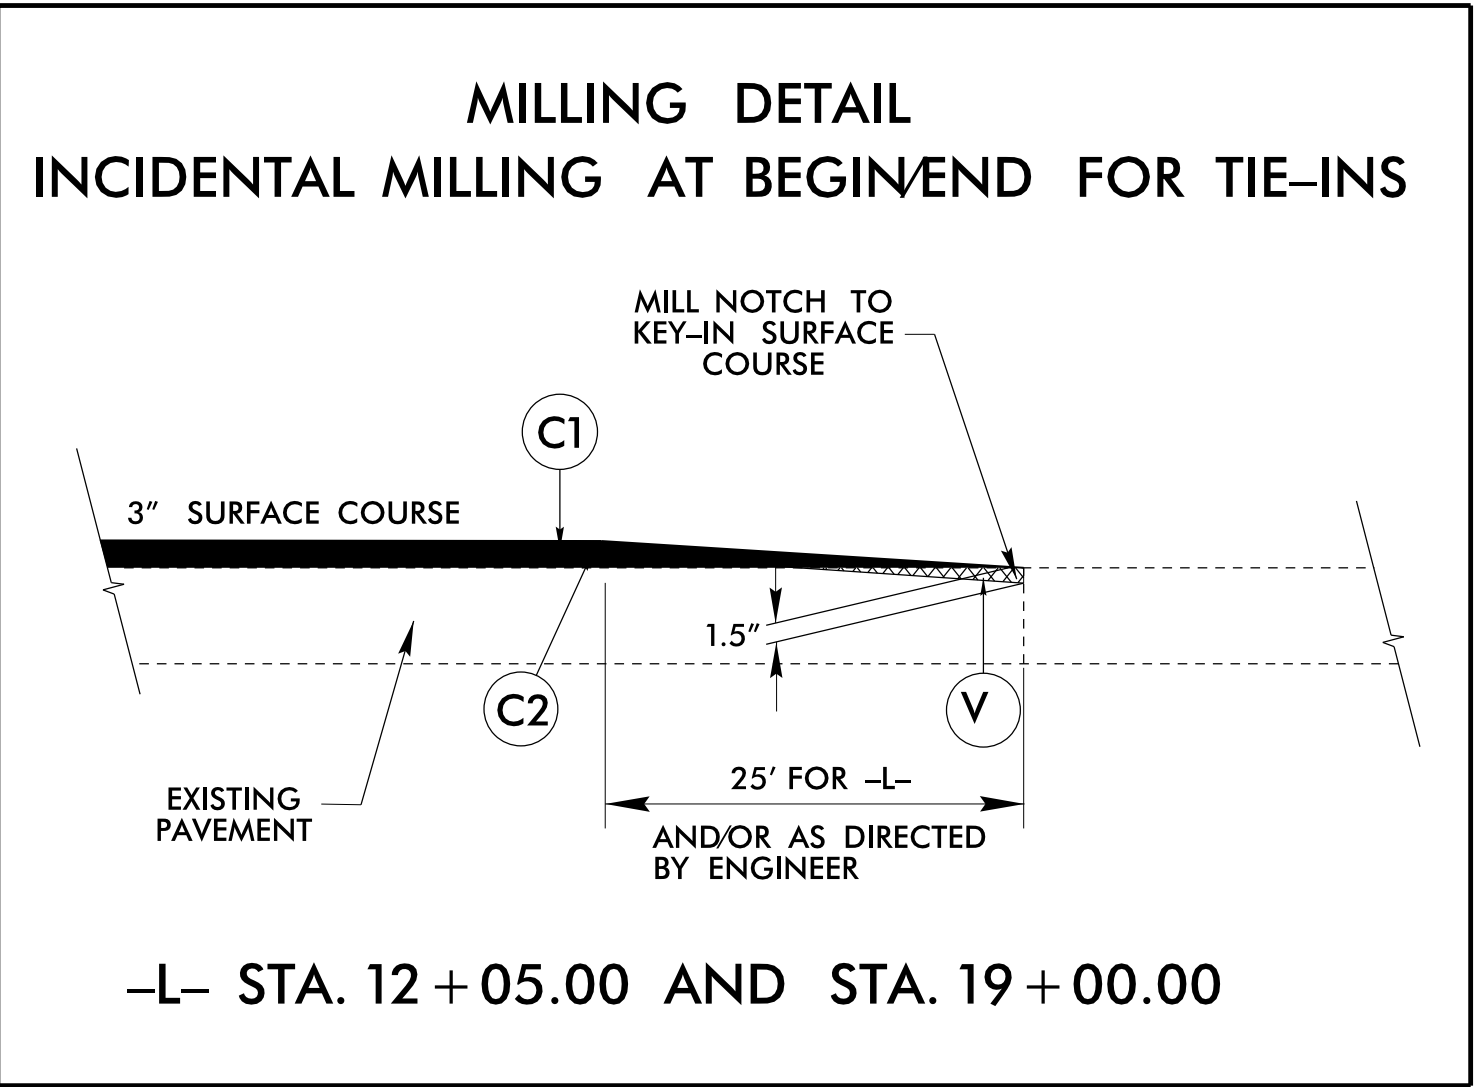

USE TYPICAL SECTION NO. 1

- L- STA. 12 + 05.00 TO 14 + 75.00
- L- STA. 17 + 21.26 TO 19 + 00.00

USE TYPICAL SECTION NO. 2


- L- STA. 14 + 75.00 TO 15 + 78.74 (BEGIN BRIDGE)
- L- STA. 16 + 71.26 (END BRIDGE) TO 17 + 21.26


6/2/2009

Invalid expression: B5709_Rdy_tup.dgn
11588-01-000001

PROJECT REFERENCE NO.
B-5709

SHEET NO.
2A-2

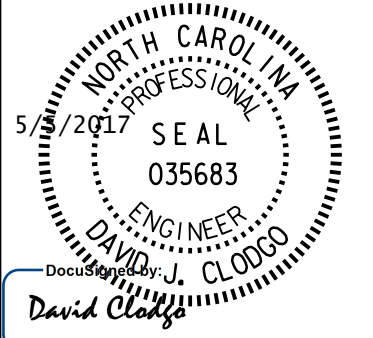ROADWAY DESIGN ENGINEER

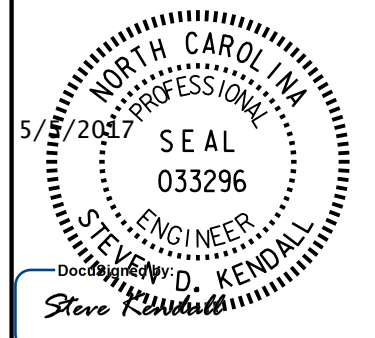David J. Clardy

PAVEMENT DESIGN ENGINEER

Steve D. Kendall

CDM Smith Inc.
5400 Glenwood Avenue
Suite 400
Raleigh, NC 27612-3228
NC CDR No. F-1255


NC DEPARTMENT OF TRANSPORTATION
DIVISION 5
558 GILLESPIE STREET
FAYETTEVILLE, NC 28501

DOCUMENT NOT CONSIDERED FINAL
UNLESS ALL SIGNATURES COMPLETED

PAVEMENT SCHEDULE

C1	3.0" SF9.5A
C2	VAR. SF9.5A
E1	4.0" B25.0B
E2	VAR. B25.0B
T	EARTH MATERIAL
U	EXIST. PAVEMENT
V	0" - 3" MILLING
W	WEDGING

PAVEMENT EDGESLOPES 1:1
UNLESS NOTED OTHERWISE

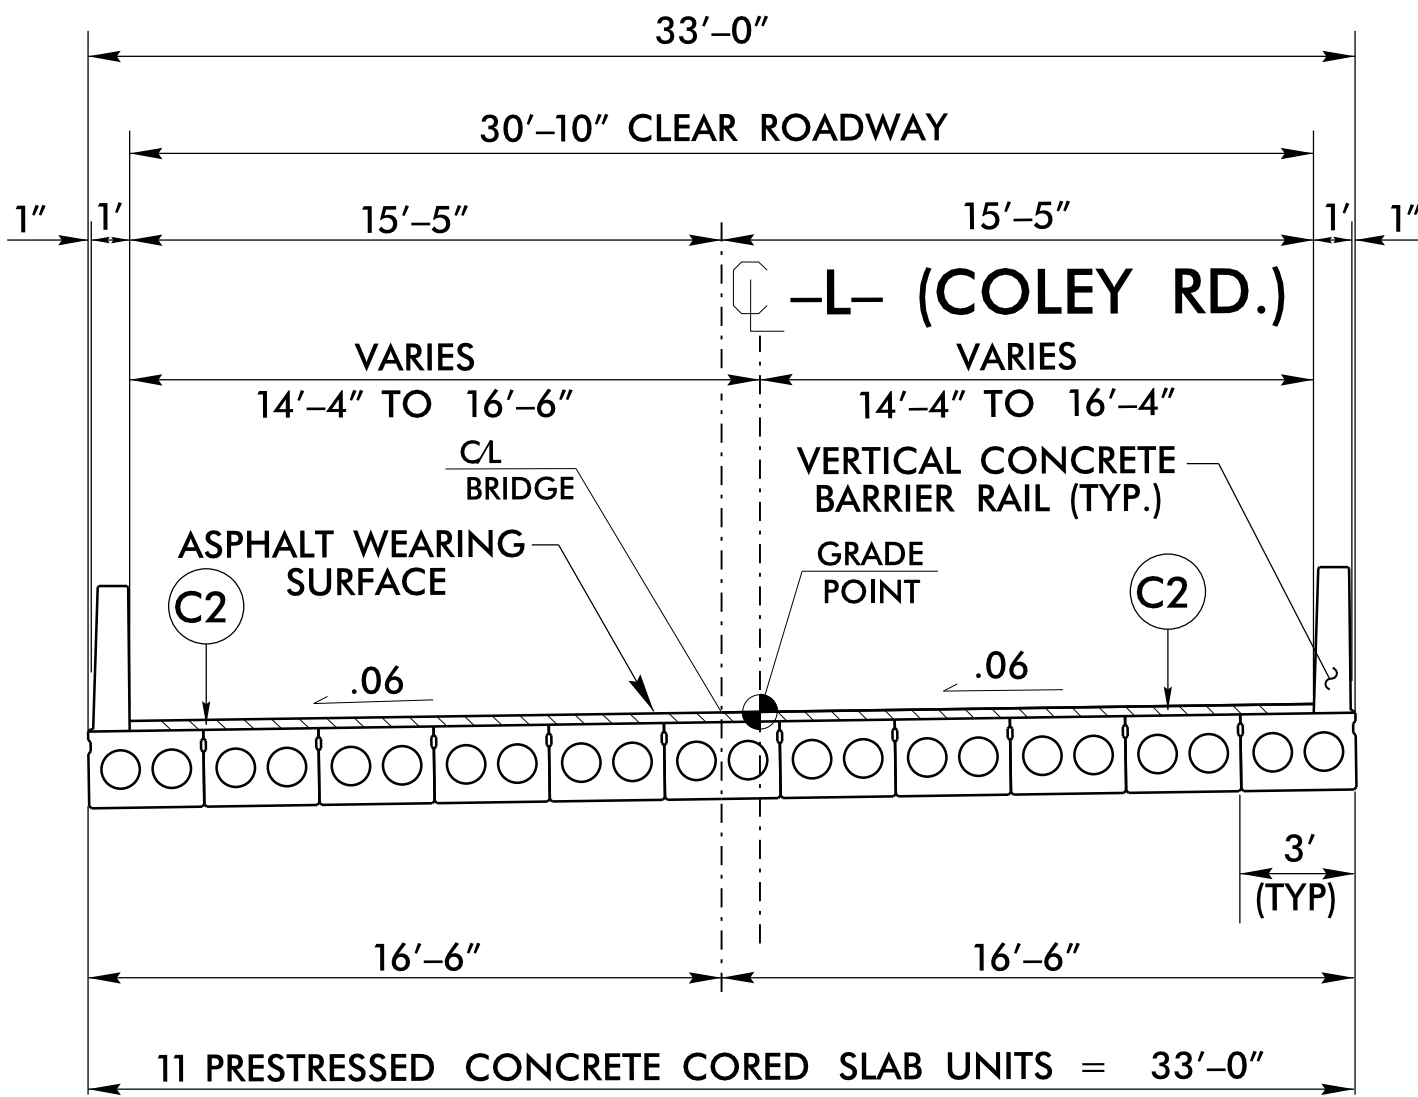

TYPICAL BRIDGE SECTION NO. 1

USE TYPICAL BRIDGE SECTION NO. 1

-L- STA. 15+78.74 TO 16+71.26

STATION	LOCATION (L.T. RT. OR C.Y.)		STRUCTURE NO.	TOP ELEVATION	INVERT ELEVATION	INVERT ELEVATION	SLOPE CRITICAL	SIDE DRAIN PIPE (RCP, CSP, CAAP, HDPE, or PVC)								C.S. PIPE								R.C. PIPE CLASS III								R.C. PIPE CLASS IV								48" WELDED STEEL (0.625" THICK) TRENCHLESS INSTALLATION	36" WELDED STEEL (0.625" THICK) TRENCHLESS INSTALLATION	*** RCP CULVERTS, CONTRACTOR DESIGN	15" SIDE DRAIN PIPE	18" SIDE DRAIN PIPE	END WALLS		QUANTITIES FOR DRAINAGE STRUCTURES *TOTAL L.F. FOR PAY QUANTITY SHALL BE COL. A + (1.3 X COL. B)	FRAME, GRATES, AND HOOD STANDARD 840.03	CONCRETE TRANSITIONAL SECTION	CONCRETE TRANSITIONAL SECTION	TYPE OF GRATE	DROP INLET	CATCH BASIN	D.I. STD. 840.14 OR STD. 840.15	D.I. FRAME AND GRATE STD. 840.16	G.D.I. TYPE "A" STD. 840.17 OR 840.26	G.D.I. TYPE "B" STD. 840.18 OR 840.27	G.D.I. TYPE "D" STD. 840.19 OR 840.28	G.D.I. FRAME WITH TWO GRATES STD. 840.20	G.D.I. FRAME WITH TWO GRATES STD. 840.22	G.D.I. (N.S.) FRAME WITH GRATE STD. 840.24	G.D.I. (N.S.) FRAME WITH TWO GRATES STD. 840.24	J.B. STD. 840.31 OR 840.32	T.B.J.D. STD. 840.34	T.B.J.D. STD. 840.46	M.H. FRAME AND COVER STD. 840.54	PARALLEL PIPE END SECTION STD. 310.02	OPEN THROAT CATCH BASIN STD. 840.04 OR 840.05	SPNG BOX STD. 540.41	DRY DETENTION OUTLET CONTROL STR. SHEETS 24C AND 24E	T.B.G.D.I. STD. 840.36	T.B.D.I. FRAME WITH TWO GRATES STD. 840.37	ADJUST CB	ADJUST C.B.M.H.	CONVERT TO C.B.	SIDE DRAIN PIPE ELBOWS NO. & SIZE	CONC. & BRICK PIPE PLUG C.Y. STD. 840.71	CONC. COLLARS CL. "B" C.Y. STD. 840.72	PIPE REMOVAL LIN. FT.	ABBREVIATIONS		REMARKS	
	THICKNESS OR GAUGE	FROM						TO	DO NOT USE RCP	DO NOT USE CSP	DO NOT USE CAAP	DO NOT USE HDPE	.064	.064	.064	.079	.079	.109	.109	12"	15"	18"	24"	30"	36"	42"	48"	CU. YARDS	R.C.P.	C.S.P.	CU. YARDS	STD. 838.01 OR STD. 838.11 (UNLESS NOTED OTHERWISE)	5.0" THRU 10.0"	LIN. FT.	A	B	PER EACH (0 THRU 5.0')	1	2						

GUARDRAIL SUMMARY

[illegible]


STATION	STATION	UNCL. EXCAV.	EMBANK. + %	BORROW	WASTE
-L- 12 + 05.00	-L- 15 + 78.74 (BRIDGE)	150	623	473	
SUBTOTALS:		150	623	473	
-L- 16 + 71.26 (BRIDGE)	-L- 19 + 00.00	149	329	180	
SUBTOTALS:		149	329	180	
TOTAL		299	951	652	
MATERIAL FOR SHOULDER CONSTRUCTION					
LOSS DUE TO CLEARING AND GRUBBING					
WASTE IN LIEU OF BORROW					
PROJECT TOTALS:		299	951	652	
EST. 5% TO REPL. TOP SOIL ON BORROW PIT				32	
GRAND TOTALS:		299		684	
SAY:		300		700	

Earthwork quantities are calculated by the Roadway Design Unit. These earthwork quantities are based in part on subsurface data provided by the Geotechnical Engineering Unit.

8/17/99

REVISIONS

Invalid expression: B5709_Rdy_psh.dgn
11/28/2010 10:01:11

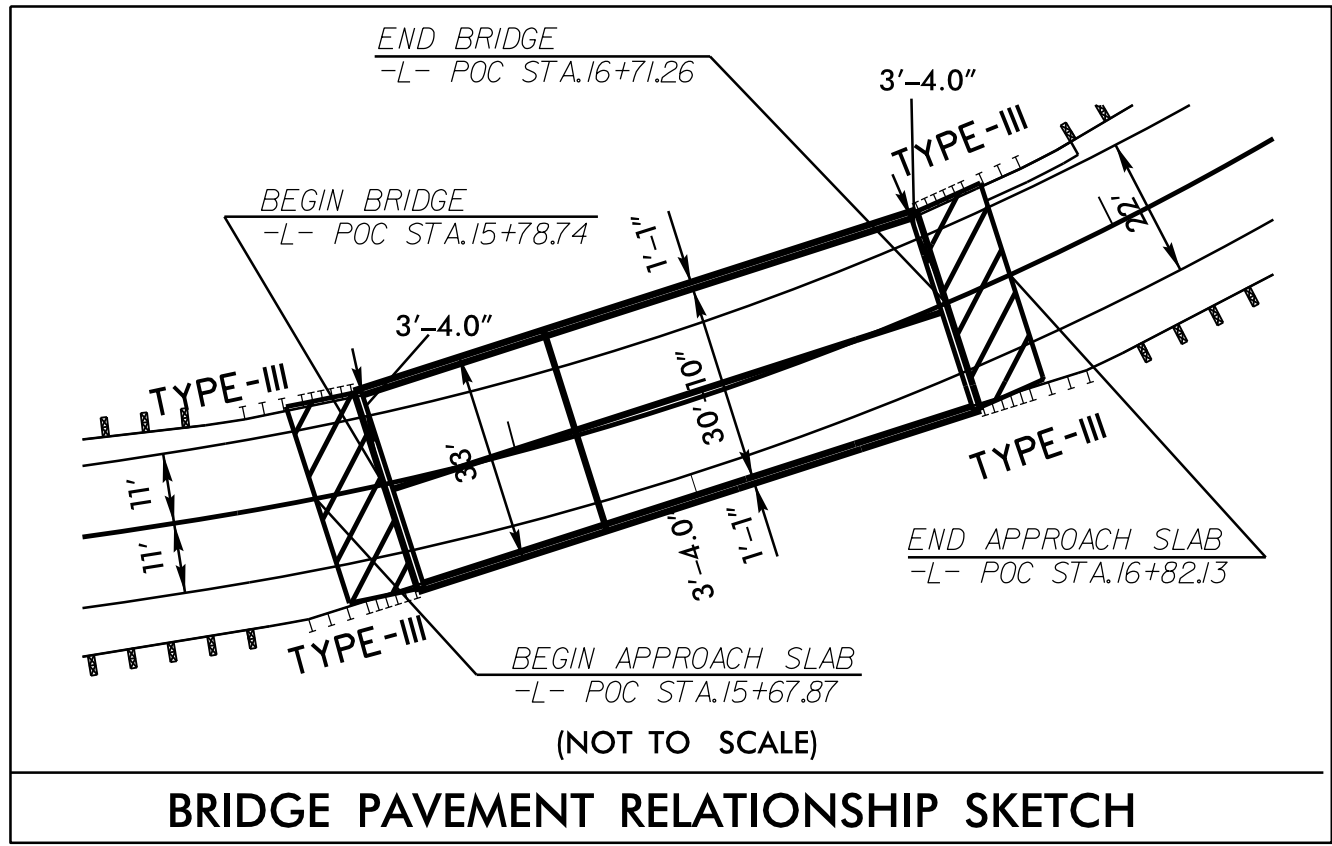

BRIDGE PAVEMENT RELATIONSHIP SKETCH

BEGIN PROJECT B-5709

-L- POT STA. 12 + 05.00

SEE DETAIL A
TOE PROTECTION
W/CL I RIP RAP
STA 12+30 - 14+25 -L- Lt
TONS=100
FILTER FABRIC=145SY

CYNTHIA C. THOMAS
DB 663 PG 631
MAP CABINET A-193 PG 1939

SEE DETAIL B
SPECIAL LATERAL 2' BASE DITCH
W/CL I RIP RAP
STA 14+25 - 16+00 -L- Lt
TONS=40
FILTER FABRIC=60SY

+87.00
66.00' LT
40.00' LT
EX. RW

+15.00
40.00' LT
EX. RW

CL I RIP RAP

PDE

PDE

FWOODS F

+15.13
66.00' LT

66.00' LT

CULTIVATED FIELD

REBECCA C. WEAVER
DB 482 PG 322
MAP CABINET A-193 PG 1939

-L-

PI Sta 14+85.46
Δ = 9° 39' 08.3" (LT)
D = 6° 52' 41.7"
L = 140.33'
T = 70.33'
R = 833.00'
SE = 0.06
RO = 132.00'

PI Sta 16+76.22
Δ = 27° 57' 48.4" (LT)
D = 11° 48' 48.8"
L = 236.71'
T = 120.76'
R = 485.00'
SE = 0.06
RO = 132.00'

PI Sta 18+51.22
Δ = 6° 58' 04.1" (LT)
D = 5° 54' 24.4"
L = 117.96'
T = 59.05'
R = 970.00'
SE = 0.06
RO = 132.00'

RIGHT OF WAY AREA DATA

PARCEL NUMBER	PROPERTY OWNERS NAMES	TOTAL AREA	AREA TAKEN	AREA REMAINING	CONST. EASEMENT	PERMANENT DRAINAGE EASEMENT	PERMANENT UTILITY EASEMENT
1	CYNTHIA C. THOMAS	94.19 Ac.	0.17 Ac.	94.02 Ac.		1,720.00 SF	
2	REBECCA C. WEAVER	118.92 Ac.	0.12 Ac.	118.80 Ac.			
3	KENNETH A. & JULIA ANDERSON	48.85 Ac.	0.13 Ac.	48.72 Ac.			
4	DONNA C. & GARY COLLINS	118.79 Ac.	0.13 Ac.	118.66 Ac.			

SEE DETAIL B
SPECIAL LATERAL 2' BASE DITCH
W/CL I RIP RAP
STA 16+75 - 17+50 -L- Lt
TONS=12
FILTER FABRIC=25SY

SBG FROM END OF APPROACH SLAB
TO STA 17+00-L-

END BRIDGE
-L- POC STA.16+71.26

BEGIN BRIDGE
-L- POC STA.15+78.74

SEE DETAIL F
2' STANDARD BASE DITCH
W/CL I RIP RAP
STA 16+35 - 16+75 -L- Lt
TONS=8
FILTER FABRIC=10SY

END PROJECT B-5709

-L- POC STA. 19 + 00.00

KENNETH A. & JULIA ANDERSON

DB 257 PG 862

SEE DETAIL A
TOE PROTECTION
W/CL I RIP RAP
STA. 17+50 - 18+75 -L- LT.
TONS=70
FILTER FABRIC=95SY
PCC Sta. 17+92.17

+73.00
66.00' LT
EX. RW

66.00' LT

66.00' LT

SEE DETAIL C
TOE PROTECTION
W/CL B RIP RAP
STA 17+50 - 18+50 -L- Rt
TONS=35
FILTER FABRIC=75SY

DONNA C. & GARY COLLINS
DB 515 PG 322
MAP CABINET A-193 PG 1939


4

SEE DETAIL E
SPECIAL LATERAL 2' BASE DITCH
W/CL B RIP RAP
STA 16+60 - 17+50 -L- Rt
TONS=18
FILTER FABRIC=40SY






END APPROACH SLAB
-L- POC STA.16+82.13

SEE DETAIL D
TOE PROTECTION
W/CL I RIP RAP
STA 16+30 - 16+60 -L- Rt
TONS=7
FILTER FABRIC=7SY

DETAIL E
SPECIAL LATERAL BASE DITCH
(Not to Scale)

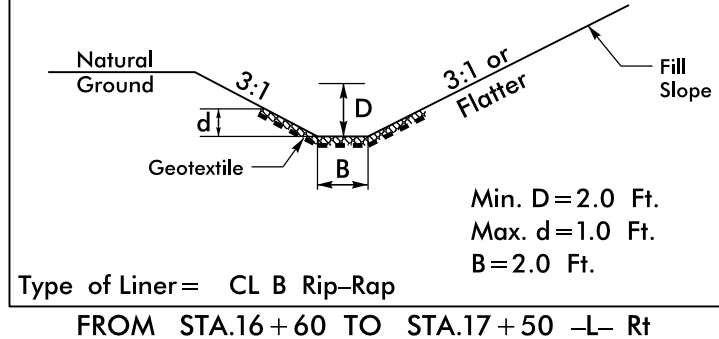


DETAIL D
TOE PROTECTION
(Not to Scale)

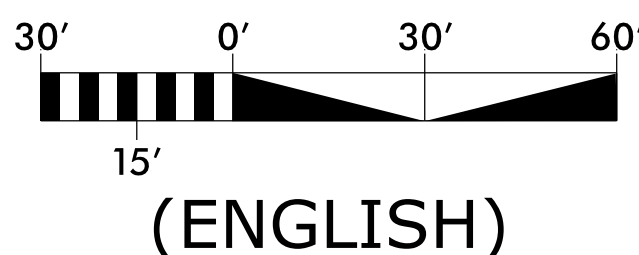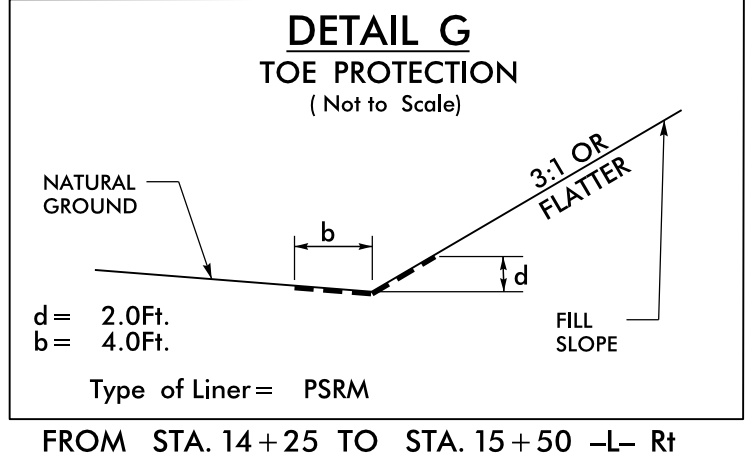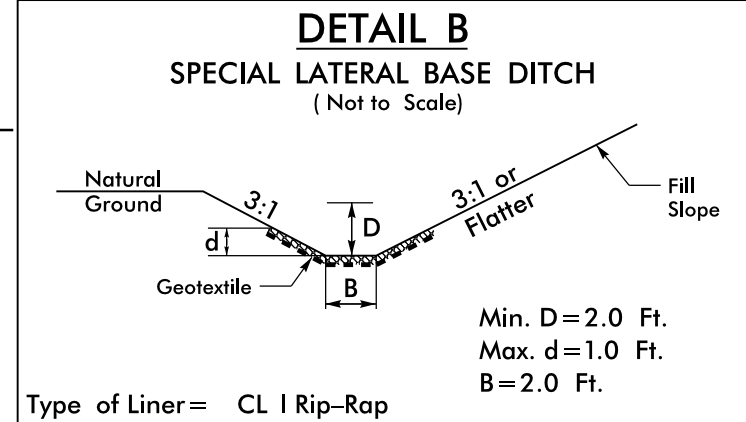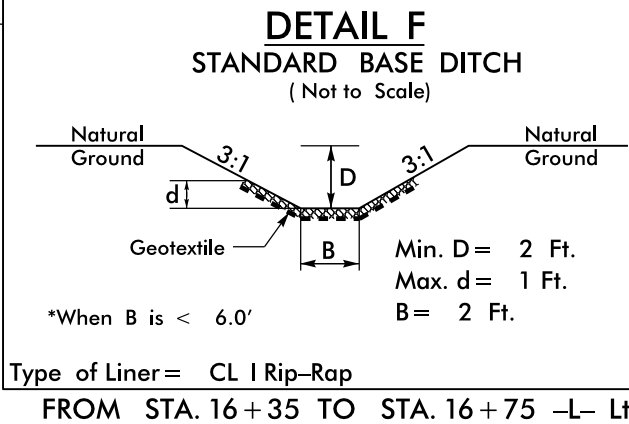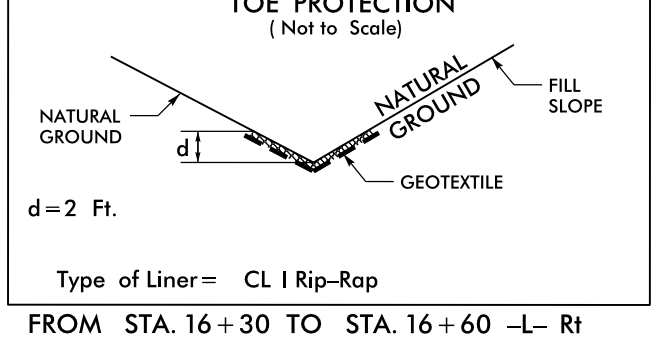



(ENGLISH)

SEE SHEET 5 FOR -L- PROFILE
SEE SHEET S-1 THRU S-21 FOR
STRUCTURE PLANS

 

STATE OF NORTH CAROLINA
DIVISION OF HIGHWAYS

TRANSPORTATION MANAGEMENT PLAN
BLADEN COUNTY

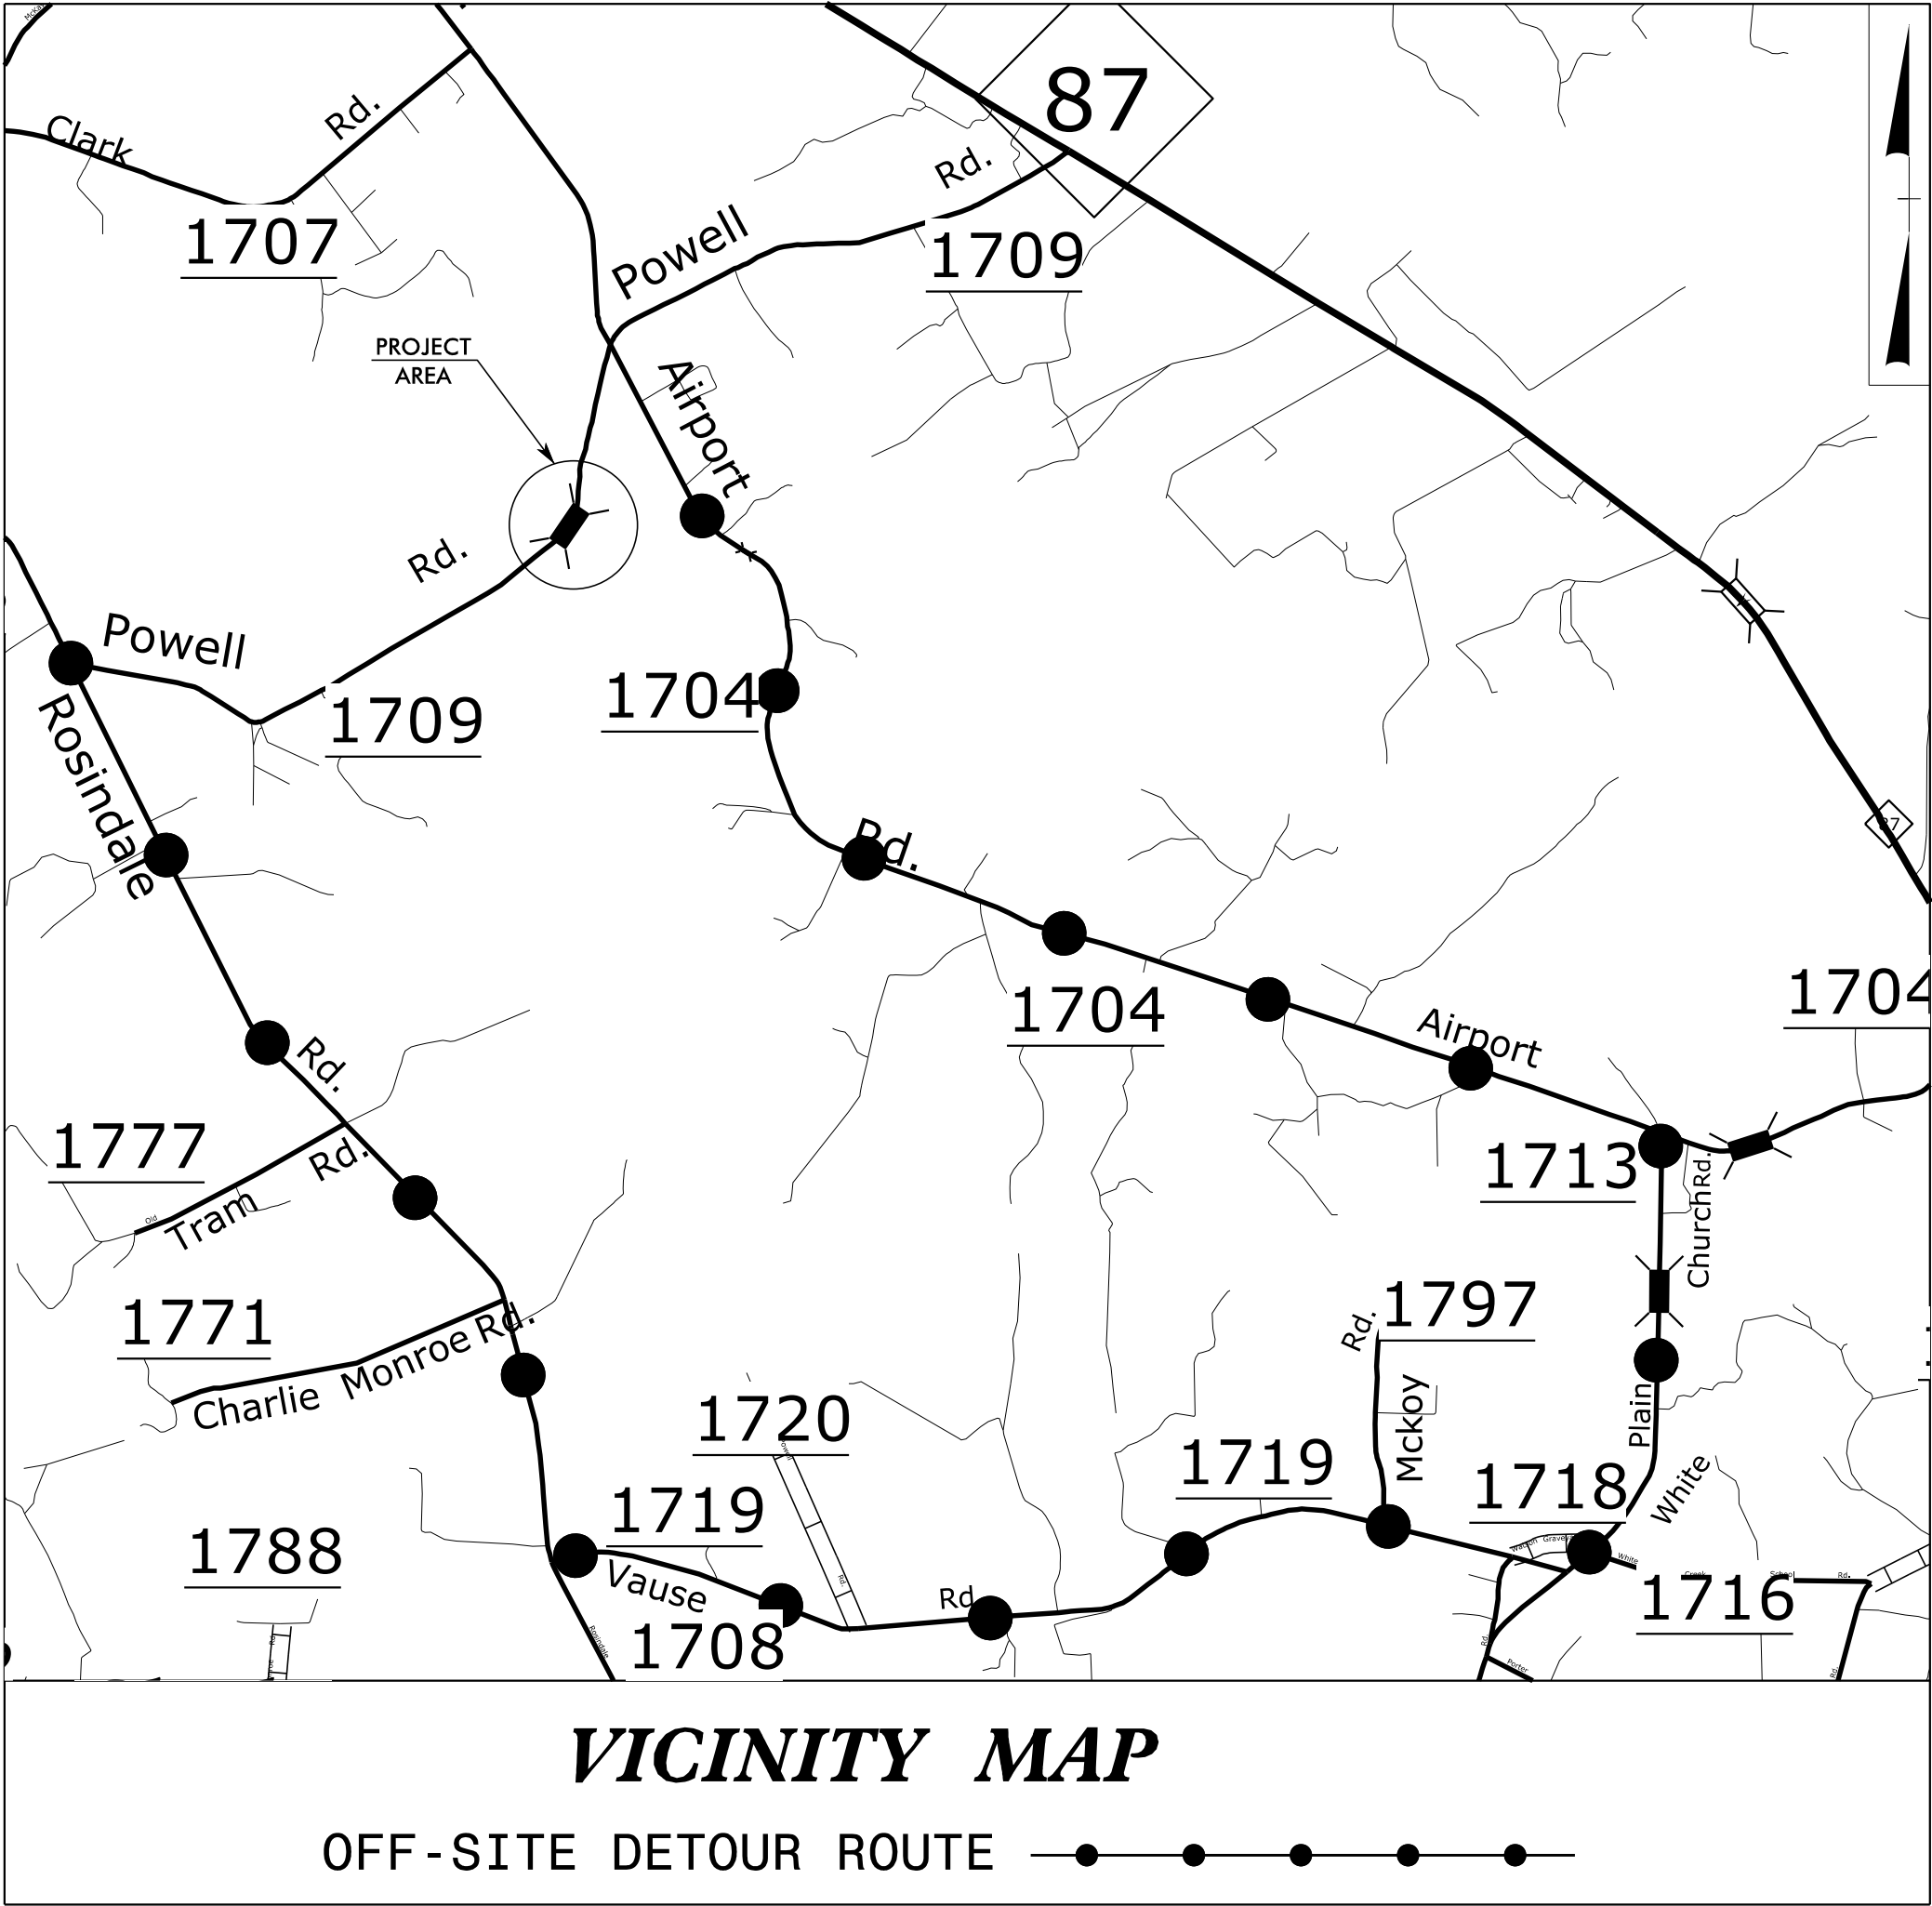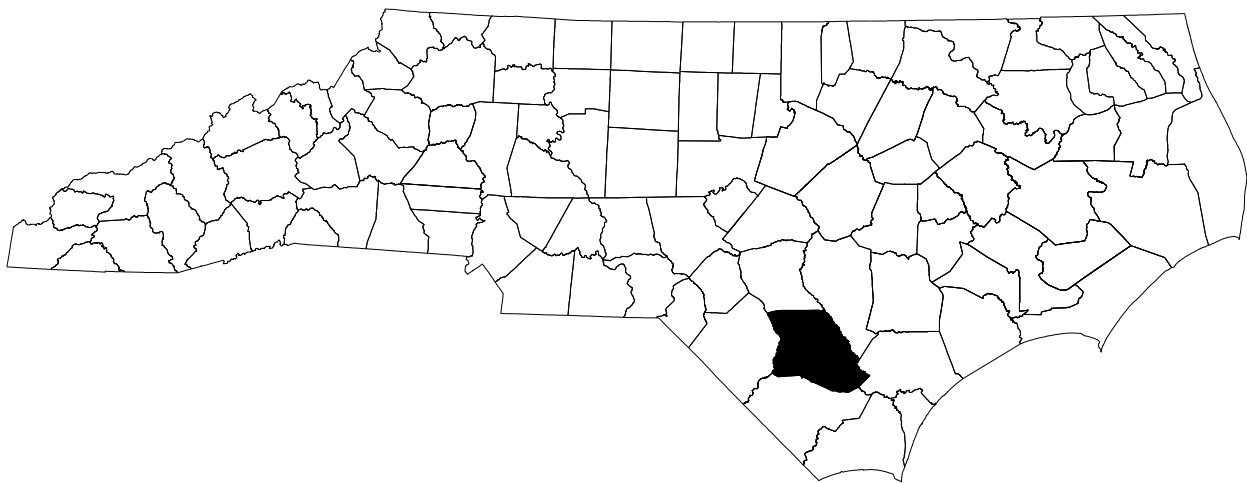

LOCATION: BRIDGE NO.154 OVER HAMMOND CREEK
ON SR 1709 (COLEY ROAD)

INDEX OF SHEETS

SHEET NO.	TITLE
TMP-1	TITLE SHEET, VICINITY MAP AND INDEX OF SHEETS
TMP-1A	LIST OF APPLICABLE ROADWAY STANDARD DRAWINGS, AND LEGEND
TMP-1B	TRANSPORTATION OPERATIONS PLAN: (MANAGEMENT STRATEGIES, GENERAL NOTES AND LOCAL NOTES)
TMP-2	OFF-SITE DETOUR
TMP-3	SIGN DESIGN

SHEET NO.

TMP-1

TIP PROJECT: B-5709



DOCUMENT NOT CONSIDERED FINAL
UNLESS ALL SIGNATURES COMPLETED

APPROVED: kt A. Persiani
DATE: 5/4/2017

CDM
Smith


CDM Smith Inc.
5400 Glenwood Avenue
Suite 400
Raleigh, NC 27612-3228
NC COA No. F-1255

SEAL

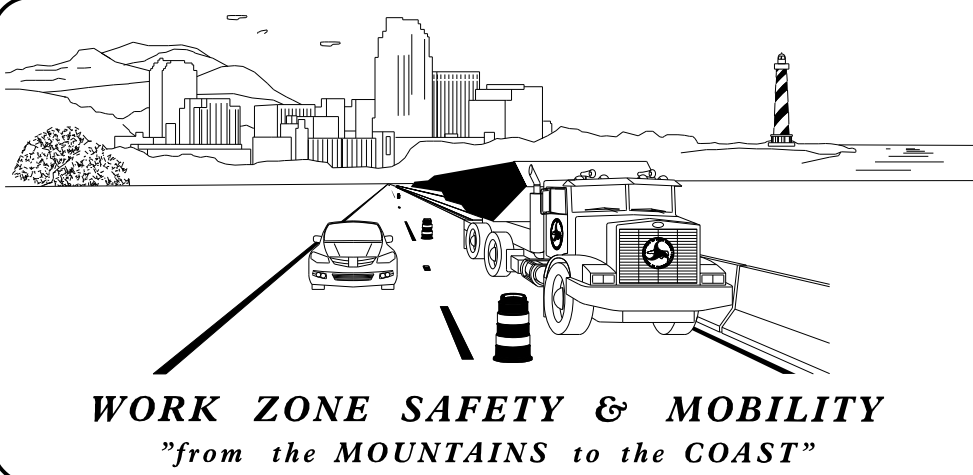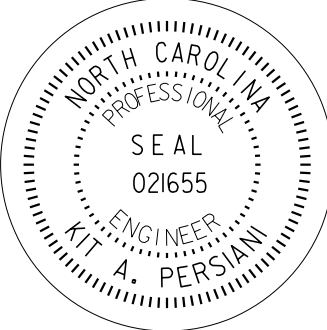

N.C.D.O.T. WORK ZONE TRAFFIC CONTROL
1561 MAIL SERVICE CENTER (MSC) RALEIGH, NC 27699-1561
750 N. GREENFIELD PARKWAY, GARNER, NC 27529 (DELIVERY)
PHONE: (919) 773-2800 FAX: (919) 771-2745

J. S. BOURNE, P.E. STATE TRAFFIC MANAGEMENT ENGINEER
J. S. KITE, P.E. TRAFFIC CONTROL PROJECT ENGINEER
M. SPRINGER, P.E. TRAFFIC CONTROL PROJECT DESIGN ENGINEER
TRAFFIC CONTROL DESIGN ENGINEER

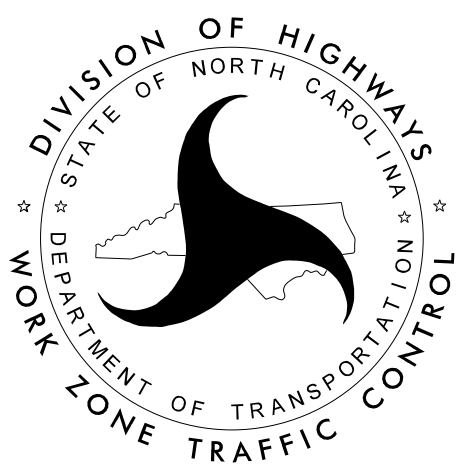




ROADWAY STANDARD DRAWINGS

THE FOLLOWING ROADWAY STANDARDS AS SHOWN IN "ROADWAY STANDARD DRAWINGS" - PROJECT SERVICES UNIT - N.C. DEPARTMENT OF TRANSPORTATION - RALEIGH, N.C., DATED JANUARY 2012 ARE APPLICABLE TO THIS PROJECT AND BY REFERENCE HEREBY ARE CONSIDERED A PART OF THESE PLANS:




STD. NO.	TITLE
1101.03	TEMPORARY ROAD CLOSURES
1101.11	TRAFFIC CONTROL DESIGN TABLES
1110.01	STATIONARY WORK ZONE SIGNS
1145.01	BARRICADES

LEGEND

GENERAL

   -  DIRECTION OF TRAFFIC FLOW
-  DIRECTION OF PEDESTRIAN TRAFFIC FLOW
-  EXIST. PVMT.
-  NORTH ARROW
-  PROPOSED PVMT.
-  TEMP. SHORING (LOCATION PURPOSES ONLY)


SIGNALS

   -  EXISTING
-  PROPOSED
-  TEMPORARY

PAVEMENT MARKINGS

-  EXISTING LINES
-  TEMPORARY LINES

TRAFFIC CONTROL DEVICES

 -  BARRICADE (TYPE III)
-  CONE
-  DRUM
-  SKINNY DRUM
-  TUBULAR MARKER
-  TEMPORARY CRASH CUSHION
-  FLASHING ARROW BOARD
-  FLAGGER
-  LAW ENFORCEMENT
-  TRUCK MOUNTED ATTENUATOR (TMA)
-  CHANGEABLE MESSAGE SIGN

TEMPORARY SIGNING

-  PORTABLE SIGN
-  STATIONARY SIGN
-  STATIONARY OR PORTABLE SIGN

PAVEMENT MARKERS

-  CRYSTAL/CRYSTAL
-  CRYSTAL/RED
-  YELLOW/YELLOW

PAVEMENT MARKING SYMBOLS

-  PAVEMENT MARKING SYMBOLS

PROJ. REFERENCE NO.	SHEET NO.
B-5709	TMP-1B

MANAGEMENT STRATEGIES

- 1- CLOSE SR 1709 COLEY ROAD TO TRAFFIC AND DETOR TRAFFIC OFF-SITE.
- 2- LOCAL ACCESS TO ALL RESIDENCES AND BUSINESSES WILL BE MAINTAINED BETWEEN CLOSURE POINTS AT ALL TIMES DURING CONSTRUCTION.

GENERAL NOTES

CHANGES MAY BE REQUIRED WHEN PHYSICAL DIMENSIONS IN THE DETAIL DRAWINGS, STANDARD DETAILS, AND ROADWAY DETAILS ARE NOT ATTAINABLE TO MEET FIELD CONDITIONS OR RESULT IN DUPLICATE OR UNDESIRE

OVERLAPPING OF DEVICES. MODIFICATION MAY INCLUDE: MOVING, SUPPLEMENTING, COVERING, OR REMOVAL OF DEVICES AS DIRECTED BY THE ENGINEER.

THE FOLLOWING GENERAL NOTES APPLY AT ALL TIMES FOR THE DURATION OF THE CONSTRUCTION PROJECT EXCEPT WHEN OTHERWISE NOTED IN THE PLAN OR DIRECTED BY THE ENGINEER.

TRAFFIC PATTERN ALTERATIONS

- A) NOTIFY THE ENGINEER TWENTY ONE (21) CALENDAR DAYS PRIOR TO ANY TRAFFIC PATTERN ALTERATION.

SIGNING

- B) INSTALL ADVANCE WORK ZONE WARNING SIGNS WHEN WORK IS WITHIN 40 FT FROM THE EDGE OF TRAVEL LANE AND NO MORE THAN THREE (3) DAYS PRIOR TO THE BEGINNING OF CONSTRUCTION.

- C) PROVIDE SIGNING AND DEVICES REQUIRED TO CLOSE THE ROAD ACCORDING TO THE ROADWAY STANDARD DRAWINGS AND TRAFFIC CONTROL PLANS.

PROVIDE SIGNING REQUIRED FOR THE OFF-SITE DETOUR ROUTE AS SHOWN IN THE TRAFFIC CONTROL PLANS.

- D) COVER OR REMOVE ALL SIGNS AND DEVICES REQUIRED TO CLOSE THE ROAD WHEN ROAD CLOSURE IS NOT IN OPERATION.

COVER OR REMOVE ALL SIGNS REQUIRED FOR THE OFF-SITE DETOUR WHEN THE DETOUR IS NOT IN OPERATION.

- E) ENSURE ALL NECESSARY SIGNING IS IN PLACE PRIOR TO ALTERING ANY TRAFFIC PATTERN.

TRAFFIC CONTROL DEVICES

- F) PLACE TYPE III BARRICADES, WITH "ROAD CLOSED" SIGN R11-2 ATTACHED, OF SUFFICIENT LENGTH TO CLOSE ENTIRE ROADWAY.

PHASING

- STEP 1: USING RSD 1101.03 (SHEET 1 OF 9), INSTALL DETOUR ROUTE SIGNING TO CLOSE SR 1709 (COLEY ROAD) FROM STA. 12+05+/- TO STA. 19+00+/- -L-.
- STEP 2: AWAY FROM TRAFFIC, COMPLETE CONSTRUCTION OF THE PROPOSED BRIDGE AND ROADWAY APPROACHES, INCLUDING DRAINAGE, GUARDRAIL, FINAL PAVEMENT MARKINGS AND MARKERS ON PROPOSED -L- FROM STA. 12+05+/- TO STA. 19+00+/-.
- STEP 3: REMOVE TEMPORARY TRAFFIC CONTROL DEVICES AND OPEN -L-TO THE PROPOSED 2-LANE, 2-WAY TRAFFIC PATTERN.

LOCAL NOTES

- 1- NOTIFY BLADEN COUNTY EMERGENCY SERVICES AND PUBLIC SCHOOLS AT LEAST ONE MONTH PRIOR TO ROAD CLOSURE.

4/10/2017
R:\ncdo\B5709\Traffic\TrafficControl\TCP\B5709_TMP_TC01B.dgn
User:persiani

CDM
Smith

CDM Smith Inc.
5400 Glenwood Avenue
Suite 400
Raleigh, NC 27612-3228
NC COA No. F-1255

APPROVED:

DocuSigned by:
Kat A. Persiani
89634AC5704C424...


DATE: 5/4/2017

SEAL

SEAL

NORTH CAROLINA
PROFESSIONAL
ENGINEER
KAT A. PERSIANI
021655


DOCUMENT NOT CONSIDERED FINAL
UNLESS ALL SIGNATURES COMPLETED

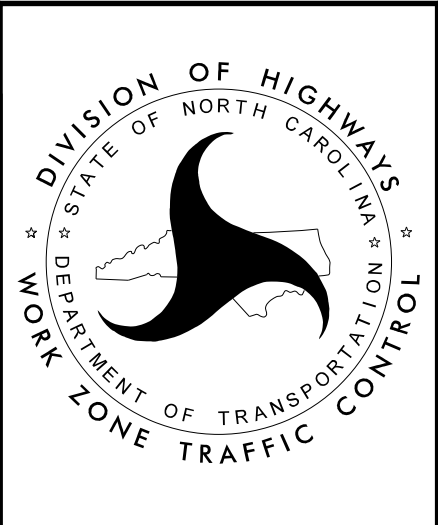

TRANSPORTATION
OPERATIONS
PLAN

PROJ. REFERENCE NO.	SHEET NO.
B-5709	TMP-2

PROJECT B-5709

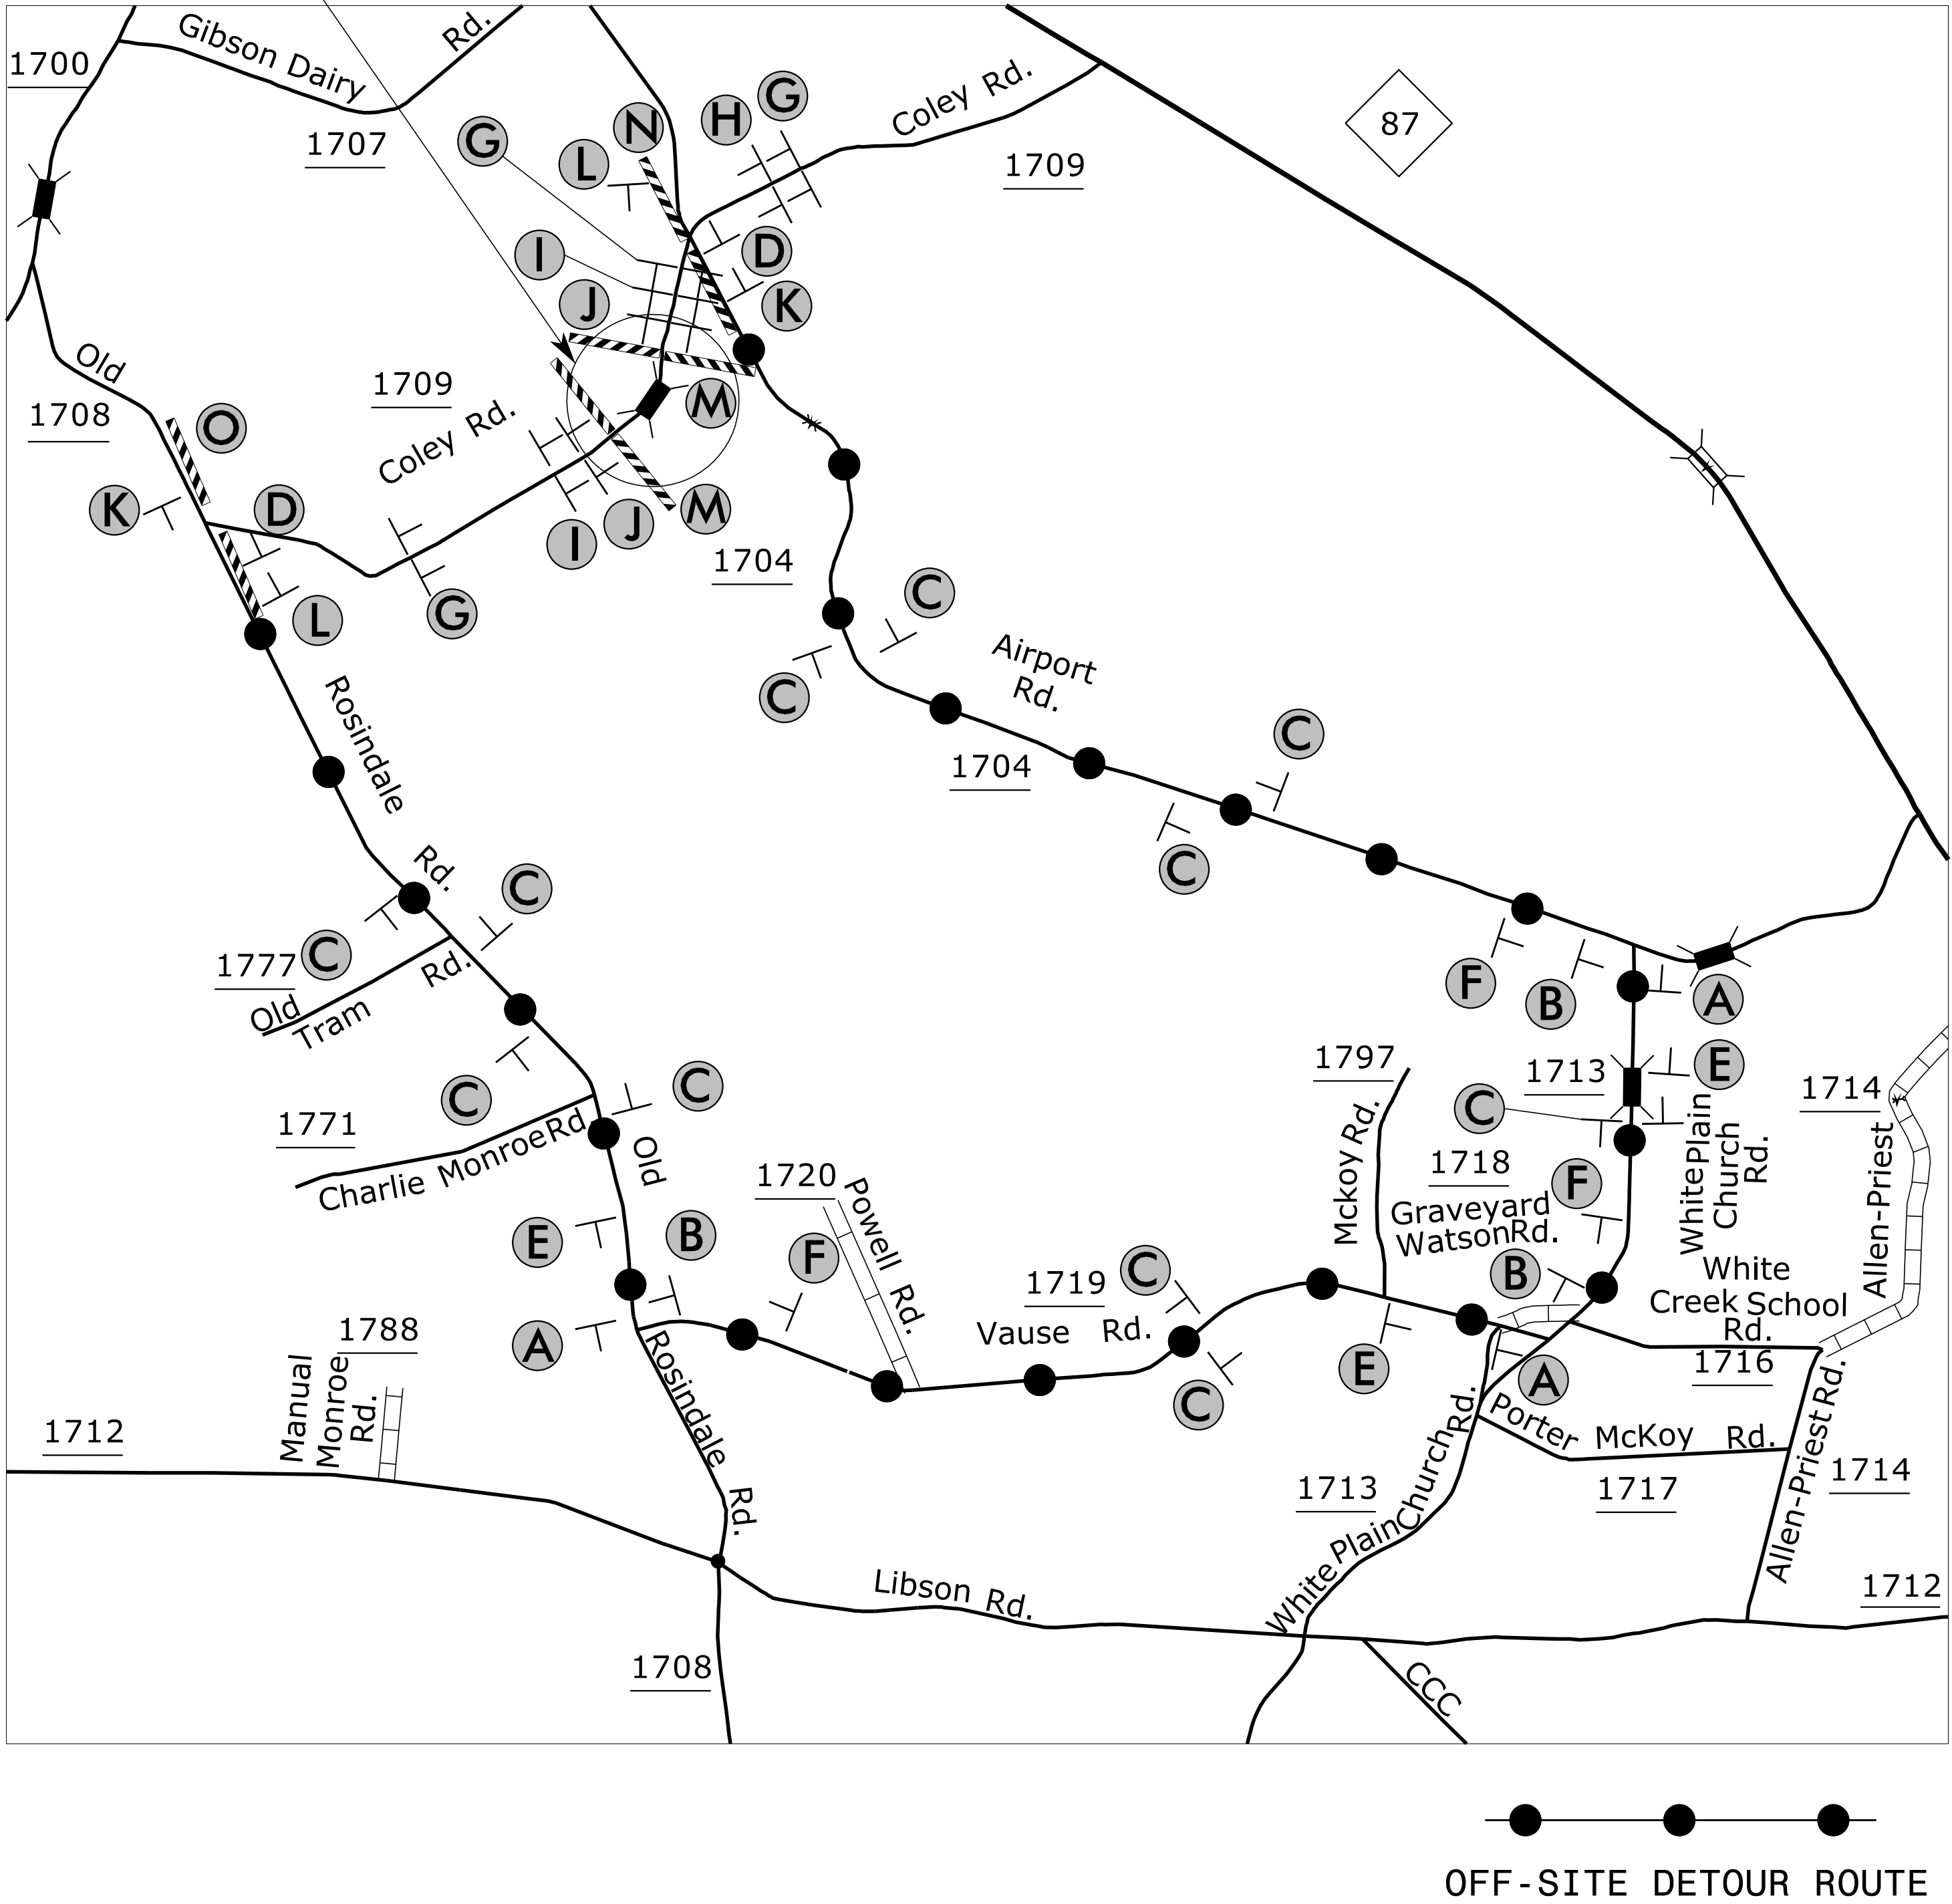

Coley Rd. DETOUR ←	SEE SHEET TMP-3 M4-8 24" X 12" M6-1 L 21" X 15"	Coley Rd. DETOUR →	SEE SHEET TMP-3 M4-8 24" X 12" M6-1 21" X 15"	Coley Rd. DETOUR ↑	SEE SHEET TMP-3 M4-8 24" X 12" M6-3 21" X 15"	Coley Rd. END DETOUR	SEE SHEET TMP-3 M4-8 A 24" X 18"
---	--	---	--	---	--	--	---


Coley Rd. DETOUR ↶	SEE SHEET TMP-3 M4-8 24" X 12" M5-1 21" X 15"	Coley Rd. DETOUR ↷	SEE SHEET TMP-3 M4-8 24" X 12" M5-1 R 21" X 15"	ROAD CLOSED AHEAD	W20-3 48" X 48"	DETOUR AHEAD	W20-2 48" X 48"
ROAD CLOSED 1000 FT	W20-3 48" X 48"	ROAD CLOSED 500 FT	W20-3 48" X 48"	ROAD CLOSED AHEAD	W20-3 48" X 48"	NEXT LEFT	SP-4L 42" X 12"
ROAD CLOSED AHEAD	W20-3 48" X 48"	ROAD CLOSED AHEAD	W20-3 48" X 48"	NEXT RIGHT	SP-4R 42" X 12"		

R11-2 48" x 30" ROAD CLOSED	R11-4 60" x 30" ROAD CLOSED TO THRU TRAFFIC DETOUR	R11-3 60" x 30" ROAD CLOSED 1 MILE AHEAD LOCAL TRAFFIC ONLY DETOUR
TYPE III BARRICADE(S)	TYPE III BARRICADE	TYPE III BARRICADE

APPROVED: *KE A. Persiani*
DATE: 5/4/2017

SEAL

DOCUMENT NOT CONSIDERED FINAL
UNLESS ALL SIGNATURES COMPLETED

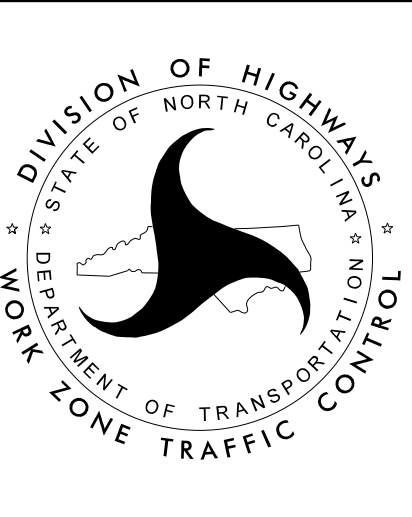

OFF-SITE DETOUR

PROJ. REFERENCE NO.	SHEET NO.
B-5709	TMP-3

SIGN NUMBER: 1

Street name

BACKG COLOR: Fluorescent Orange

TYPE: STATIONARY

COPY COLOR: Black

QUANTITY: SEE PLANS

SIGN WIDTH: 3'-0"

HEIGHT: 1'-0"

TOTAL AREA: 3.0 Sq.Ft.

BORDER TYPE: INSET

RECESS: 0.38"

WIDTH: 0.5"

RADII: 1.5"

NO. Z BARS:

LENGTH:

SYMBOL	X	Y	WID	HT

MAT'L: 0.080" (2.0 mm) ALUMINUM

DESIGN BY: BN

CHECKED BY: KAP

Feb 17, 2017

PROJECT ID: B-5709

LOCATION: Elizabethtown

DIV: 6

3'-0"

1'-0"

4"

4"

4"

4"

28"

4"

4"

COLEY RD.

BORDER

R=1.5"

TH=0.5"

IN=0.38"

Panel Style: Traffic Control.ssi

M.U.T.C.D.: 2009 Edition

Spacing Factor is 1 unless specified otherwise

LETTER POSITIONS

Letter locations are string start to lower left corner																				Series/Size	
																				Text Length	
	C	O	L	E	Y		R	D	.												D 2000
4	0	3.5	7.2	10.3	13.1	16.6	20.6	24	27.2												28

FILENAME: B5709_TMP_TC03

NORTH CAROLINA D.O.T. SIGN DETAIL

4/10/2017
R:\ncdot\B5709\Traffic\TrafficControl\TCP\B5709_TMP_TC03.dgn
User:per.sianik

CDM
Smith

CDM Smith Inc.

5400 Glenwood Avenue

Suite 400

Raleigh, NC 27612-3228

NC COA No. F-1255

APPROVED:

DocuSigned by:
K. A. Persiani
99E3MAC5704C424...

DATE: 5/4/2017

SEAL

DOCUMENT NOT CONSIDERED FINAL
UNLESS ALL SIGNATURES COMPLETED

DIVISION OF HIGHWAYS
STATE OF NORTH CAROLINA
DEPARTMENT OF TRANSPORTATION
WORK ZONE TRAFFIC CONTROL

SIGN DESIGN

5/3/2017
R:\ncdot\B5709\Traffic\Signing\CADD\B5709_TMP_PN01.dgn
User: tsslook

T.I.P.: B-5709

STATE OF NORTH CAROLINA
DEPARTMENT OF TRANSPORTATION

PAVEMENT MARKING PLAN
BLADEN COUNTY

LOCATION: COLEY ROAD AT HAMMONDS CREEK

TIP NO.	SHEET NO.
B-5709	PMP-1
APPROVED: DocuSigned by: <i>kt A. Puzani</i> #9834AC5704C424...	
DATE: 5/4/2017	
SEAL	
Seal of North Carolina Professional Engineer K. A. Puzani 021655	
DOCUMENT NOT CONSIDERED FINAL UNLESS ALL SIGNATURES COMPLETED	
CDM Smith CDM Smith Inc. 5400 Glenwood Avenue Suite 400 Raleigh, NC 27612-3228 NC COA No. F-1255	

ROADWAY STANDARD DRAWING

THE FOLLOWING ROADWAY STANDARDS AS APPEAR IN "ROADWAY STANDARD DRAWINGS" - PROJECT SERVICES UNIT - N.C. DEPARTMENT OF TRANSPORTATION - RALEIGH, N.C., DATED JANUARY 2012 ARE APPLICABLE TO THIS PROJECT AND BY REFERENCE HEREBY ARE CONSIDERED A PART OF THESE PLANS:

STD. NO.	TITLE
1205.01	PAVEMENT MARKINGS - LINE TYPES AND OFFSETS
1205.02	PAVEMENT MARKINGS - TWO-LANE AND MULTILANE ROADWAYS
1205.12	PAVEMENT MARKINGS - BRIDGES
1250.01	RAISED PAVEMENT MARKERS - INSTALLATION SPACING
1251.01	RAISED PAVEMENT MARKERS - PERMANENT AND TEMPORARY
1261.01	GUARDRAIL AND BARRIER DELINEATORS - INSTALLATION SPACING
1261.02	GUARDRAIL AND BARRIER DELINEATORS - TYPES AND MOUNTING
1262.01	GUARDRAIL END DELINEATION

GENERAL NOTES

- THE FOLLOWING GENERAL NOTES APPLY AT ALL TIMES FOR THE DURATION OF THE CONSTRUCTION PROJECT, EXCEPT WHEN OTHERWISE NOTED IN THE PLAN, OR DIRECTED BY THE ENGINEER.
- A) INSTALL PAVEMENT MARKINGS AND PAVEMENT MARKERS ON THE FINAL SURFACE AS FOLLOWS:
- | ROAD NAME | MARKING | MARKER |
|------------|---------|------------------|
| COLEY ROAD | PAINT | PERMANENT RAISED |
- B) PLACE TWO APPLICATIONS OF PAINT PAVEMENT MARKINGS ON THE FINAL WEARING SURFACE. PLACE THE SECOND APPLICATION OF PAINT UPON SUFFICIENT DRYING TIME OF THE FIRST.
- C) TIE PROPOSED PAVEMENT MARKING LINES TO EXISTING PAVEMENT MARKING LINES.
- D) REMOVE/REPLACE ANY CONFLICTING/DAMAGED PAVEMENT MARKINGS AND MARKERS.
- E) MARKERS SHALL BE INSTALLED ACCORDING TO THE NCDOT ROADWAY STANDARD DRAWING 1250.01.

INDEX


SHEET NO.	DESCRIPTION
PMP-1	PAVEMENT MARKING PLAN TITLE AND SCHEDULE SHEET
PMP-2	PAVEMENT MARKING DETAIL


PAVEMENT
MARKING SCHEDULE

SYMBOL	DESCRIPTION
	PAINT (4")
PA	WHITE EDGELINE
PI	YELLOW DOUBLE CENTER
	PERMANENT RAISED PAVEMENT MARKERS
MA	YELLOW & YELLOW

PLAN PREPARED BY: N.C.D.O.T. SIGNING AND DELINEATION UNIT

____ SIGNING & DELINEATION REGIONAL ENGINEER
____ SIGNING & DELINEATION PROJECT DESIGN ENGINEER/TECHNICIAN

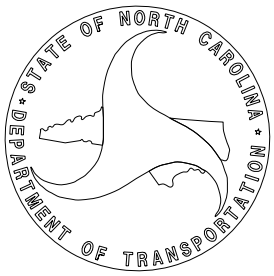

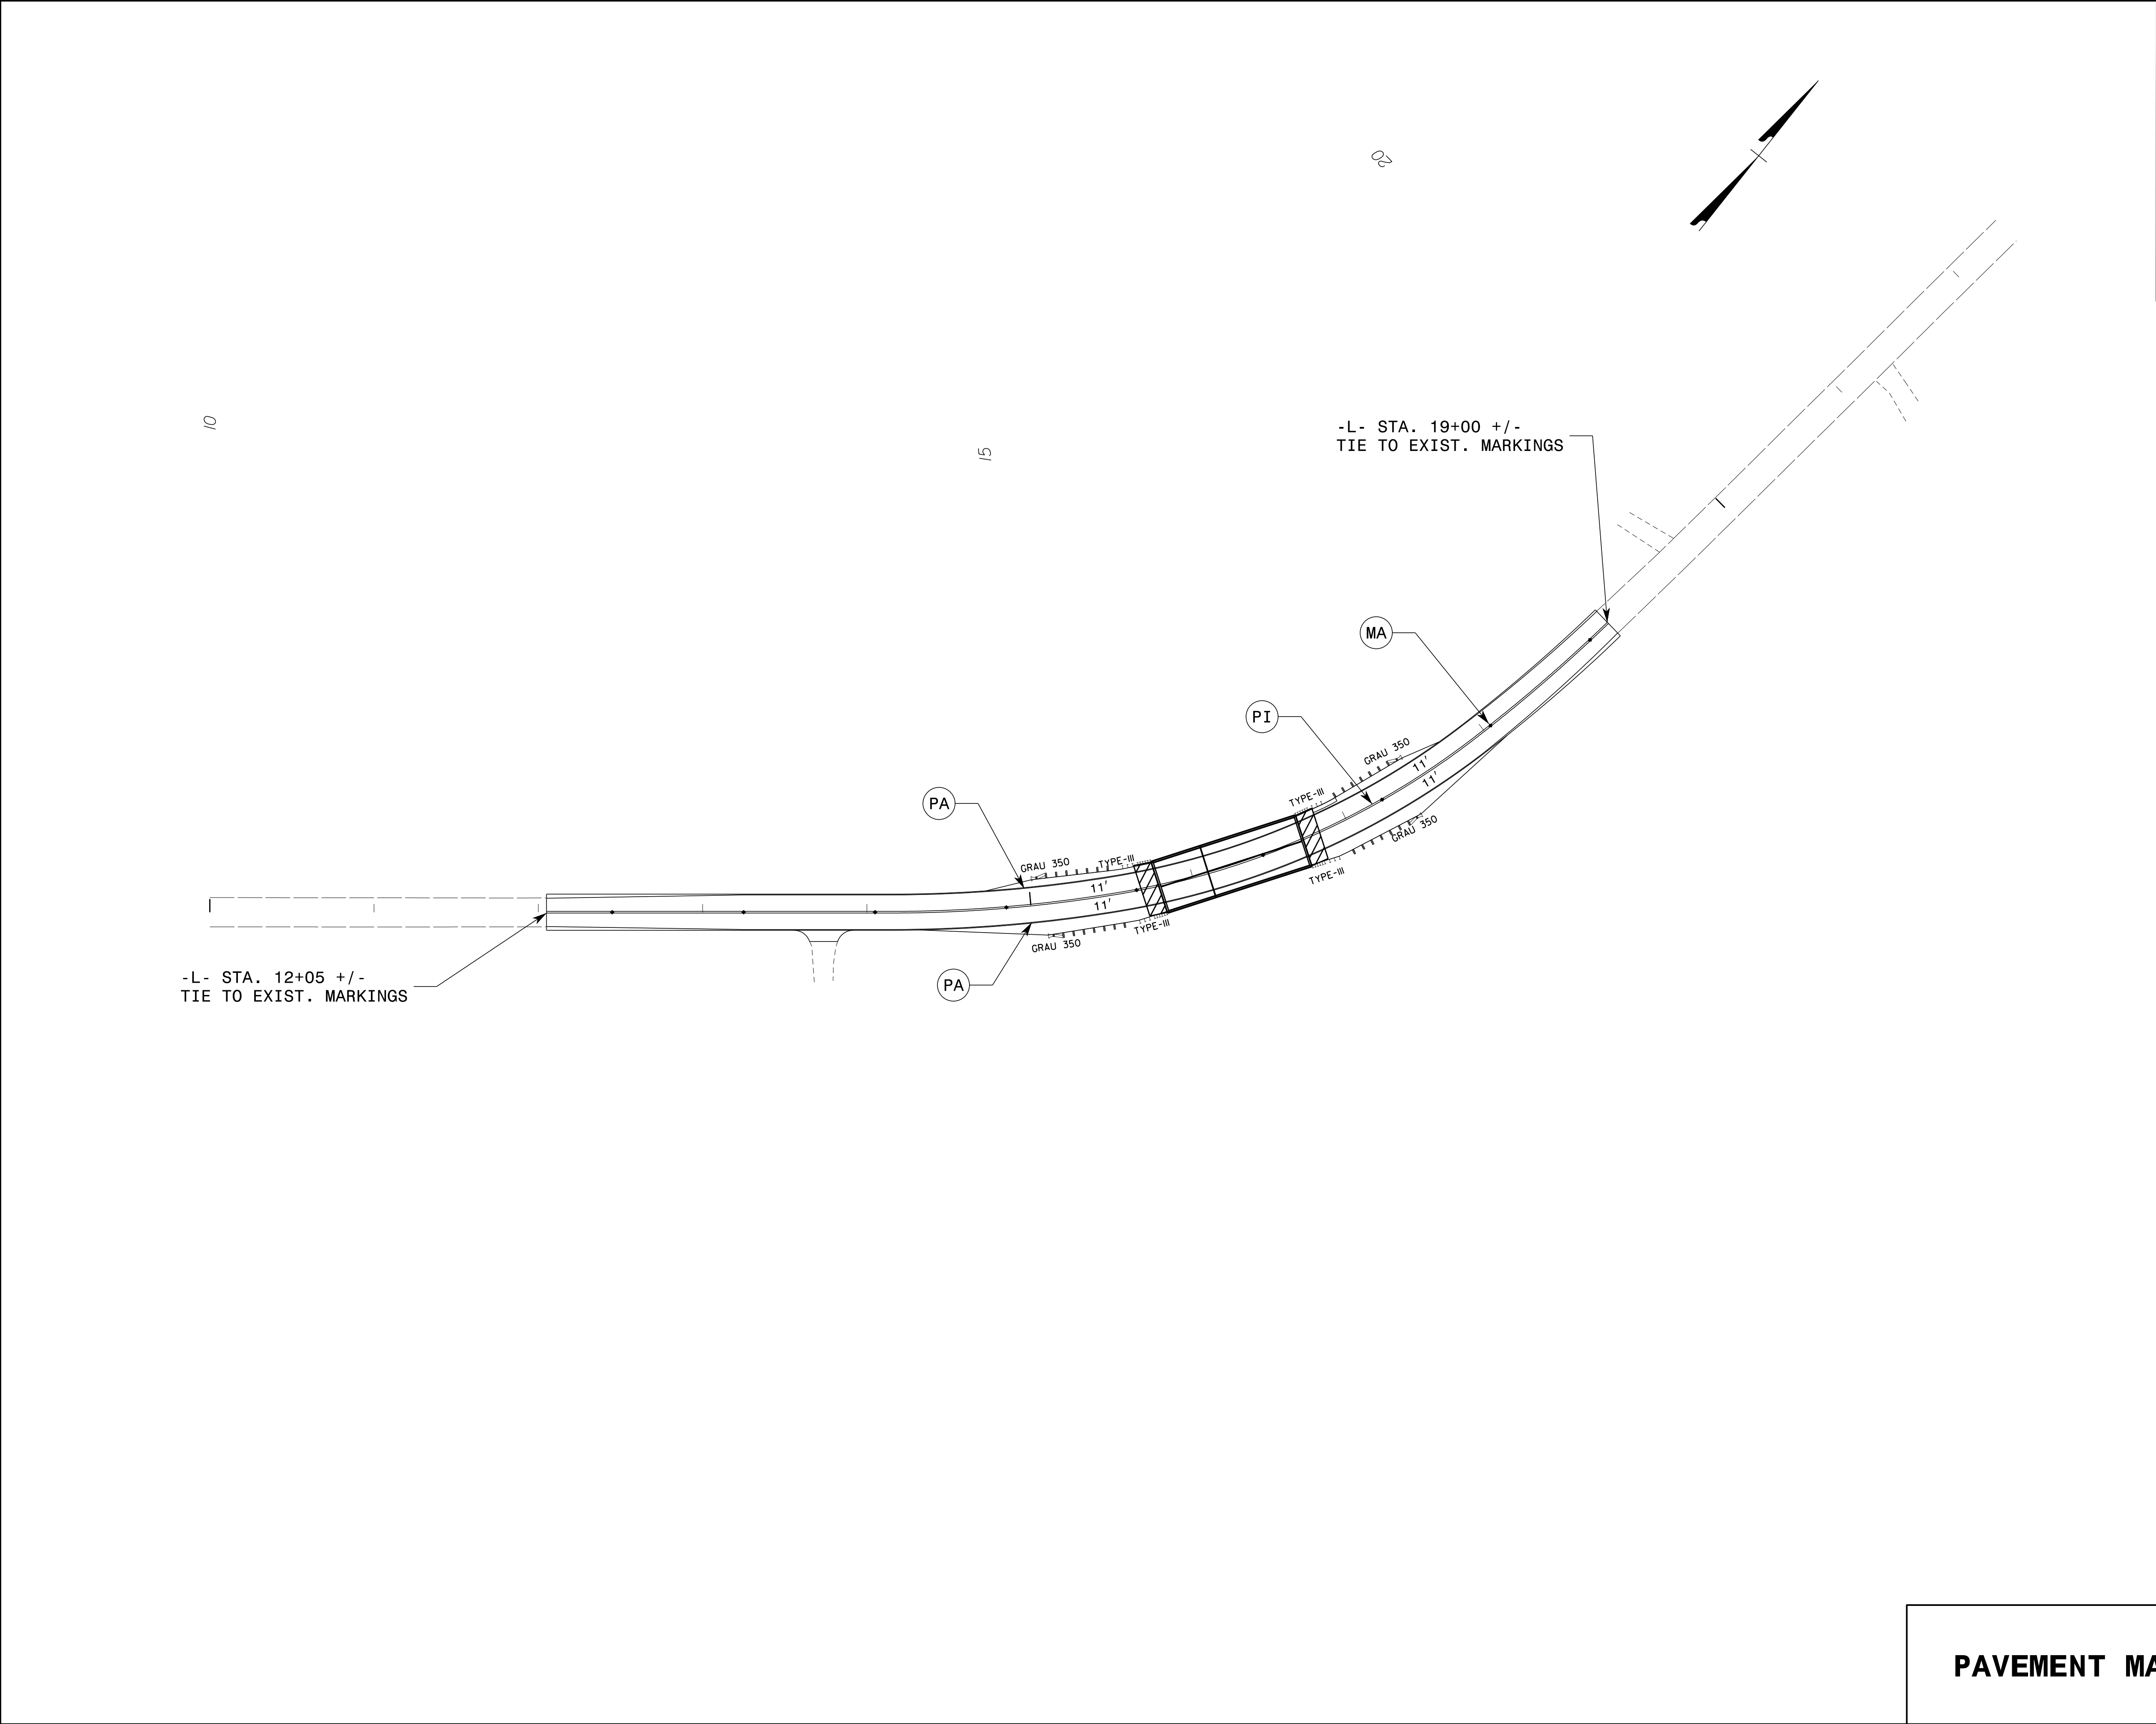

TIP NO.	SHEET NO.
B-5709	PMP-2
APPROVED: <i>K. A. Persiani</i>	
DATE: 5/4/2017	
SEAL	
DOCUMENT NOT CONSIDERED FINAL UNLESS ALL SIGNATURES COMPLETED	
CDM Smith	CDM Smith Inc. 5400 Glenwood Avenue Suite 400 Raleigh, NC 27612-3228 NC COA No. F-1255

5/3/2017
R:\cadd\B5709\Traffic\Signing\CADD\B5709_TMP_PMP02.dgn
User: jpersiani


PAVEMENT MARKING DETAIL

STATE	STATE PROJECT REFERENCE NO.	SHEET NO.	TOTAL SHEETS
N.C.	B-5709	EC-1	
STATE PROJ. NO.	F.A. PROJ. NO.	DESCRIPTION	

EROSION AND SEDIMENT CONTROL MEASURES

Std. #	Description	Symbol
1630.03	Temporary Silt Ditch	no
1630.05	Temporary Diversion	TD
1605.01	Temporary Silt Fence	III III III
1606.01	Special Sediment Control Fence	△△△△△△△△
1622.01	Temporary Berms and Slope Drains	— T —
1630.02	Silt Basin Type B	▨
1633.01	Temporary Rock Silt Check Type-A	▨
	Temporary Rock Silt Check Type-A with Matting and Polyacrylamide (PAM)	▨
1633.02	Temporary Rock Silt Check Type-B	▶
	Wattle/ Coir Fiber Wattle	— W —
	Wattle/ Coir Fiber Wattle with Polyacrylamide (PAM)	— W —
1634.01	Temporary Rock Sediment Dam Type-A	▨
1634.02	Temporary Rock Sediment Dam Type-B	▨
1635.01	Rock Pipe Inlet Sediment Trap Type-A	U
1635.02	Rock Pipe Inlet Sediment Trap Type-B	U
1630.04	Stilling Basin	▨
1630.06	Special Stilling Basin	▨
	Rock Inlet Sediment Trap:	
1632.01	Type A	A
1632.02	Type B	B
1632.03	Type C	C
	Skimmer Basin	▨
	Tiered Skimmer Basin	▨
	Infiltration Basin	▨

THIS PROJECT CONTAINS EROSION CONTROL PLANS FOR CLEARING AND GRUBBING PHASE OF CONSTRUCTION.

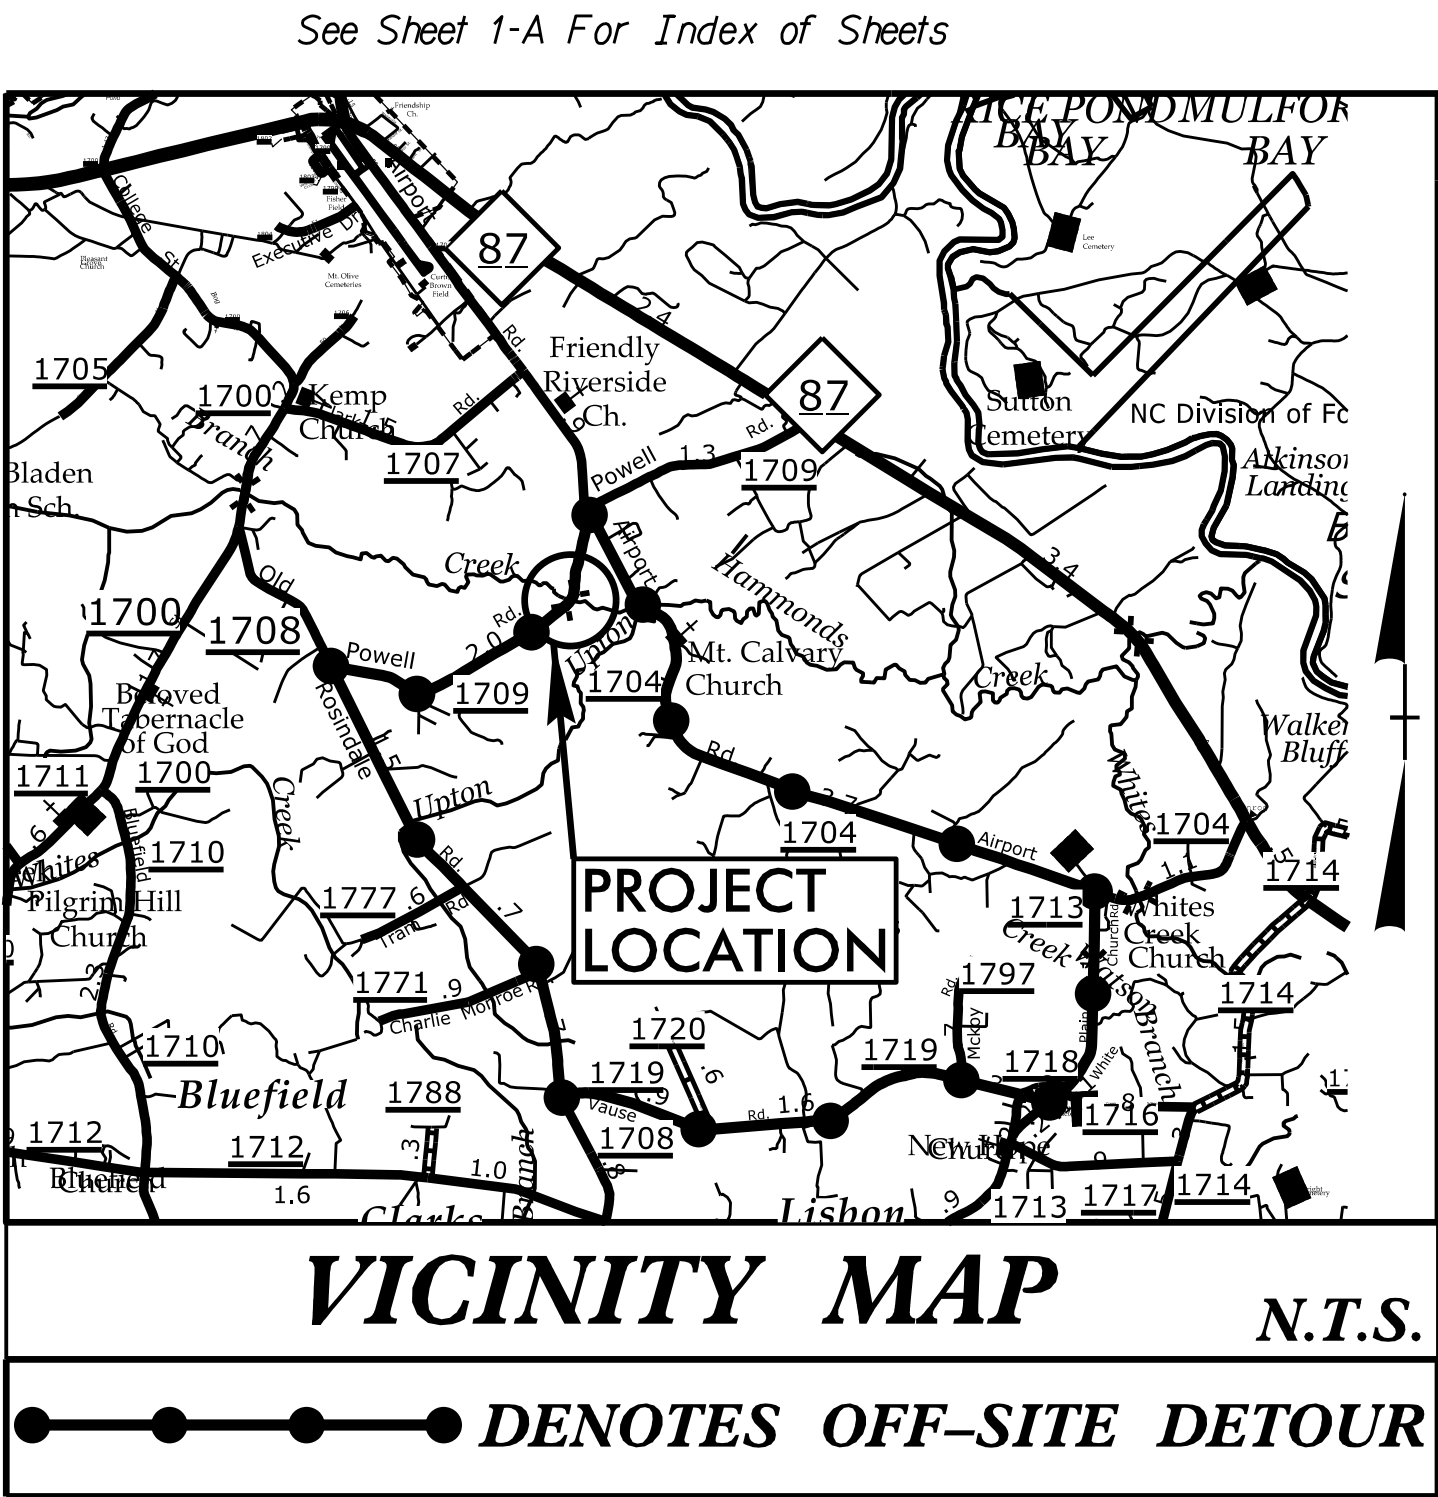


STATE OF NORTH CAROLINA
DIVISION OF HIGHWAYS

PLAN FOR PROPOSED
HIGHWAY EROSION CONTROL


BLADEN COUNTY

LOCATION: BRIDGE NO.154 OVER HAMMOND CREEK
ON SR 1709 (COLEY ROAD)

TYPE OF WORK: GRADING, DRAINAGE, PAVING, AND STRUCTURE

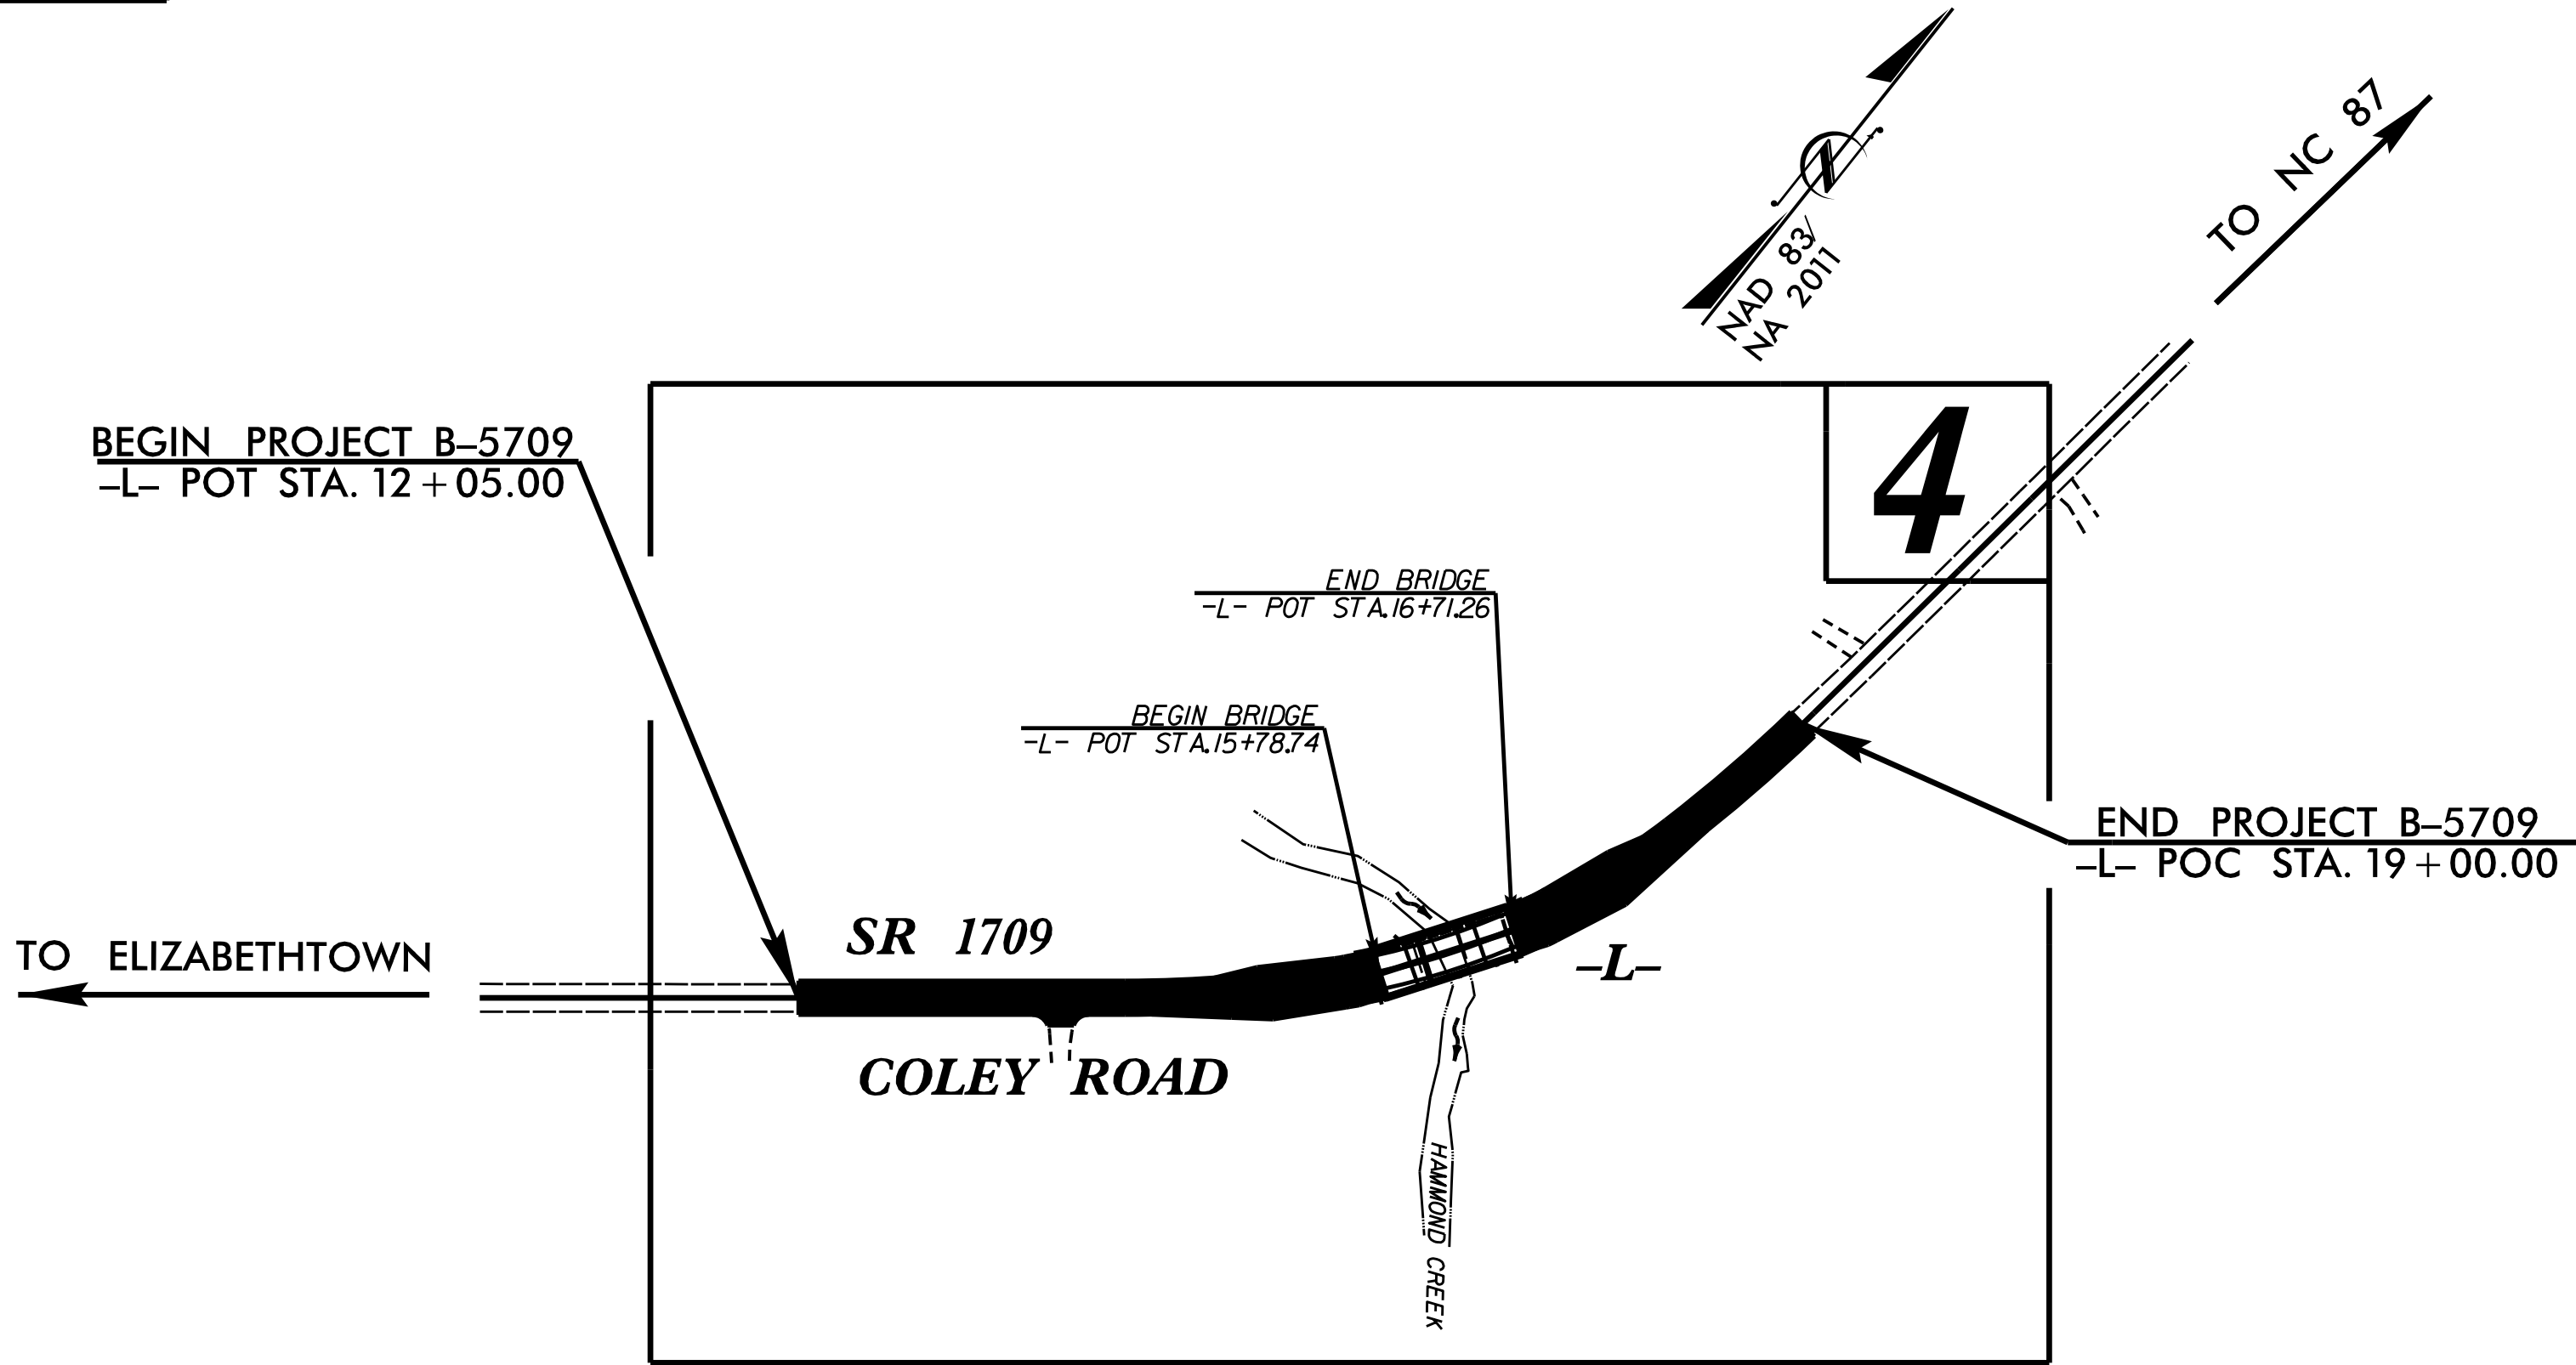

GRAPHIC SCALE

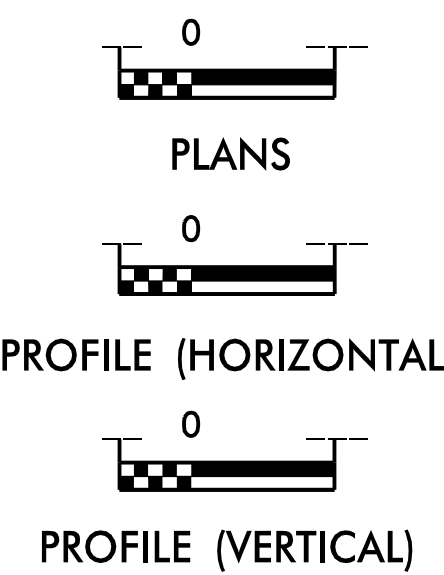

THESE EROSION AND SEDIMENT CONTROL PLANS COMPLY WITH THE REGULATIONS SET FORTH BY THE NCG-010000 GENERAL CONSTRUCTION PERMIT EFFECTIVE AUGUST 1ST, 2016 AND ISSUED BY THE NORTH CAROLINA DEPARTMENT OF ENVIRONMENT AND NATURAL RESOURCES DIVISION OF WATER RESOURCES.

Prepared In the Office of:
MI-ENGINEERING
1011 SCHAUB DRIVE, SUITE 100
RALEIGH, NC 27606

Designed by:
MELANIE NGUYEN, PE 3223
NAME LEVEL III CERTIFICATION NO.

Reviewed In the Office of:
ROADSIDE ENVIRONMENTAL UNIT
1 South Wilmington St.
Raleigh, NC 27611

2012 STANDARD SPECIFICATIONS

Reviewed by:
MARK STALEY, CPESC, CPSWQ


Roadway Standard Drawings

The following roadway english standards as appear in "Roadway Standard Drawings"- Roadway Design Unit - N. C. Department of Transportation - Raleigh, N. C., dated January 2012 and the latest revision thereto are applicable to this project and by reference hereby are considered a part of these plans.

1604.01	Railroad Erosion Control Detail	1632.01	Rock Inlet Sediment Trap Type A
1605.01	Temporary Silt Fence	1632.02	Rock Inlet Sediment Trap Type B
1606.01	Special Sediment Control Fence	1632.03	Rock Inlet Sediment Trap Type C
1607.01	Gravel Construction Entrance	1633.01	Temporary Rock Silt Check Type A
1622.01	Temporary Berms and Slope Drains	1633.02	Temporary Rock Silt Check Type B
1630.01	Riser Basin	1634.01	Temporary Rock Sediment Dam Type A
1630.02	Silt Basin Type B	1634.02	Temporary Rock Sediment Dam Type B
1630.03	Temporary Silt Ditch	1635.01	Rock Pipe Inlet Sediment Trap Type A
1630.04	Stilling Basin	1635.02	Rock Pipe Inlet Sediment Trap Type B
1630.05	Temporary Diversion	1640.01	Coir Fiber Baffle
1630.06	Special Stilling Basin	1645.01	Temporary Stream Crossing
1631.01	Matting Installation		

TEMPORARY ROCK SILT CHECK TYPE 'A' WITH EXCELSIOR MATTING AND POLYACRYLAMIDE (PAM)

PROJECT REFERENCE NO.	SHEET NO.
B-5709	EC-2
RW SHEET NO.	
ROADWAY DESIGN ENGINEER	HYDRAULICS ENGINEER

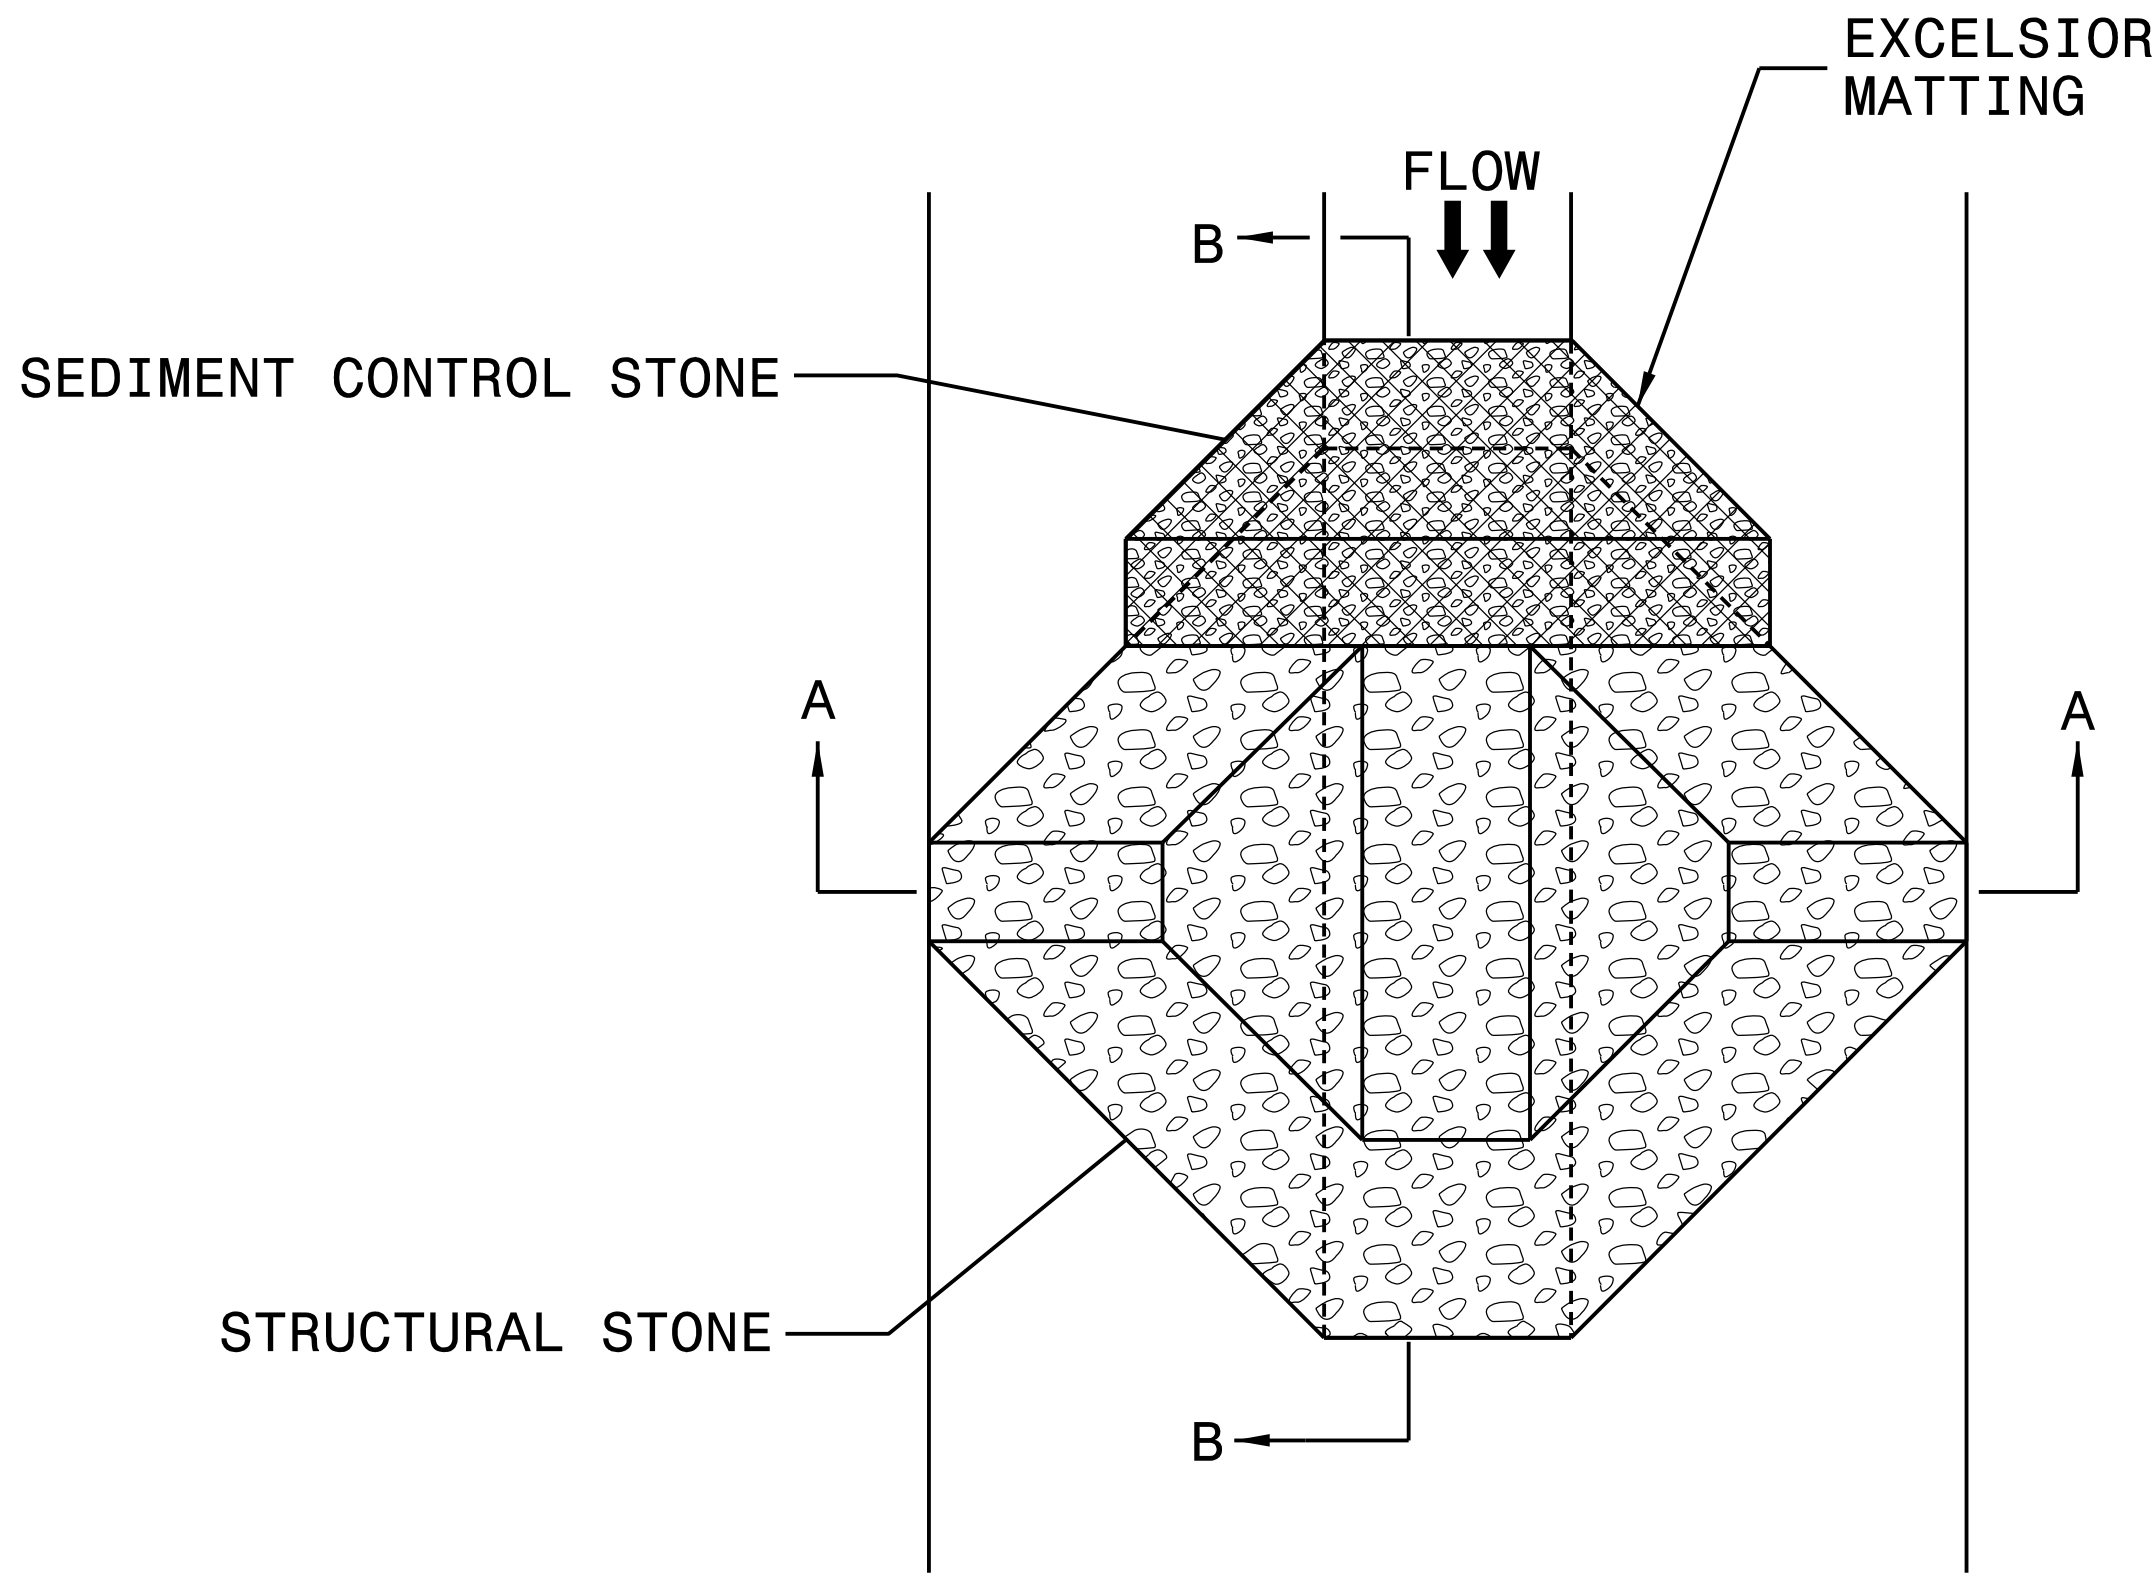

PLAN


NOTES:

INSTALL TEMPORARY ROCK SILT CHECK TYPE A IN ACCORDANCE WITH ROADWAY STANDARD DRAWING NO. 1633.01.


USE EXCELSIOR FOR MATTING MATERIAL AND ANCHOR MATTING SECTION AT TOP AND BOTTOM WITH CLASS B STONE.

PRIOR TO POLYACRYLAMIDE (PAM) APPLICATION, OBTAIN A SOIL SAMPLE FROM PROJECT LOCATION, AND FROM OFFSITE MATERIAL, AND ANALYZE FOR APPROPRIATE PAM FLOCCULANT TO BE APPLIED TO EACH ROCK SILT CHECK.


INITIALLY APPLY 4 OUNCES OF POLYACRYLAMIDE (PAM) TO TOP OF MATTING SECTION AND AFTER EVERY RAINFALL EVENT THAT EQUALS OR EXCEEDS 0.50 INCHES.

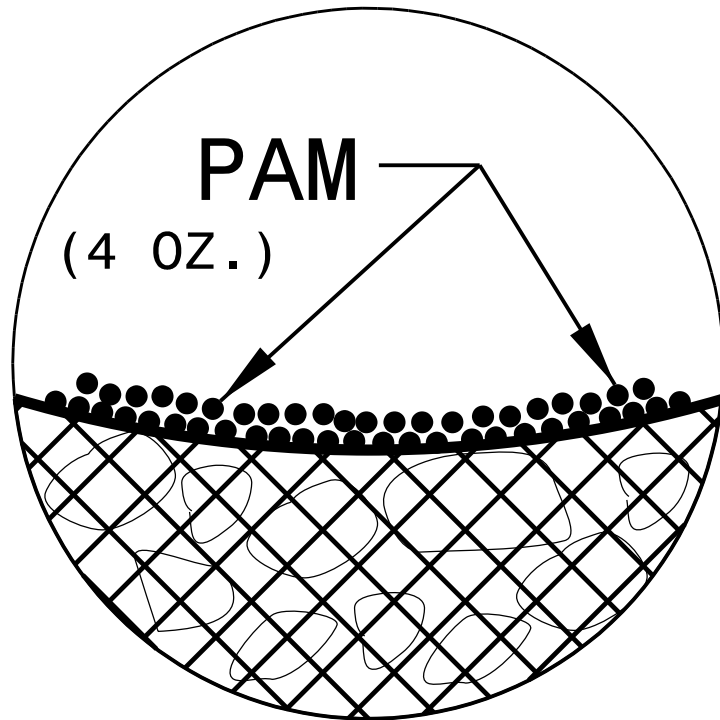

INSET A

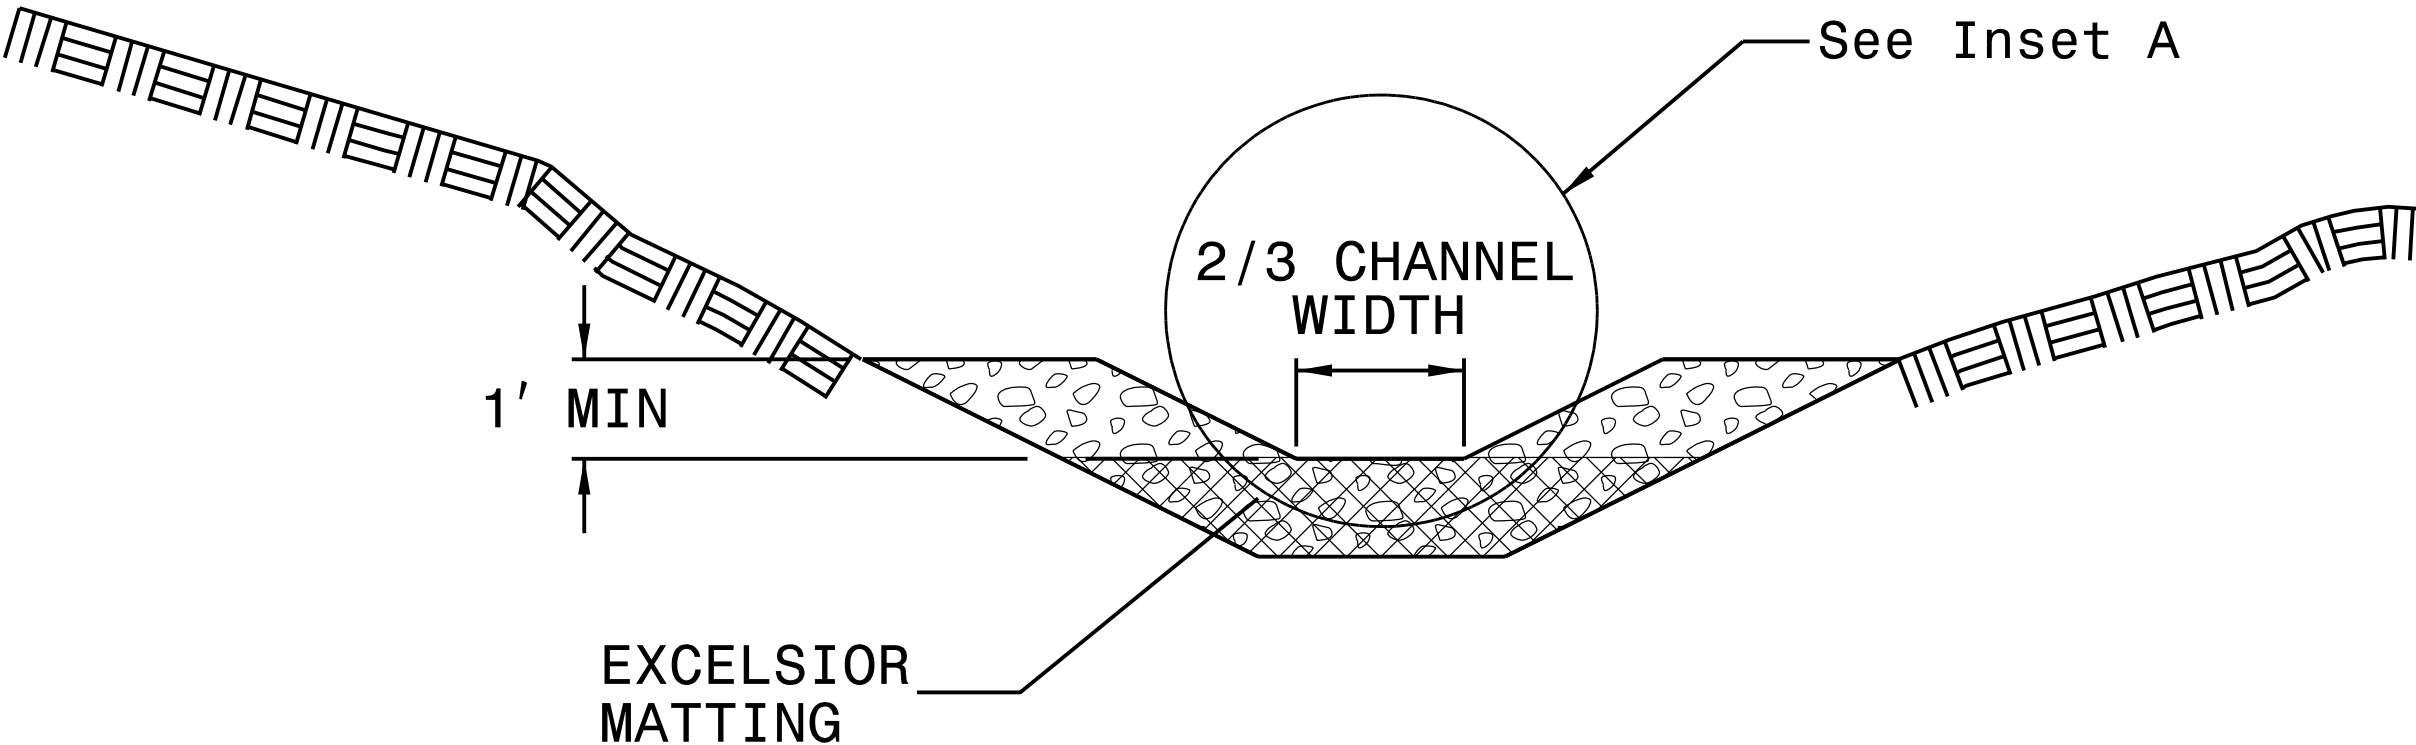

SECTION A-A

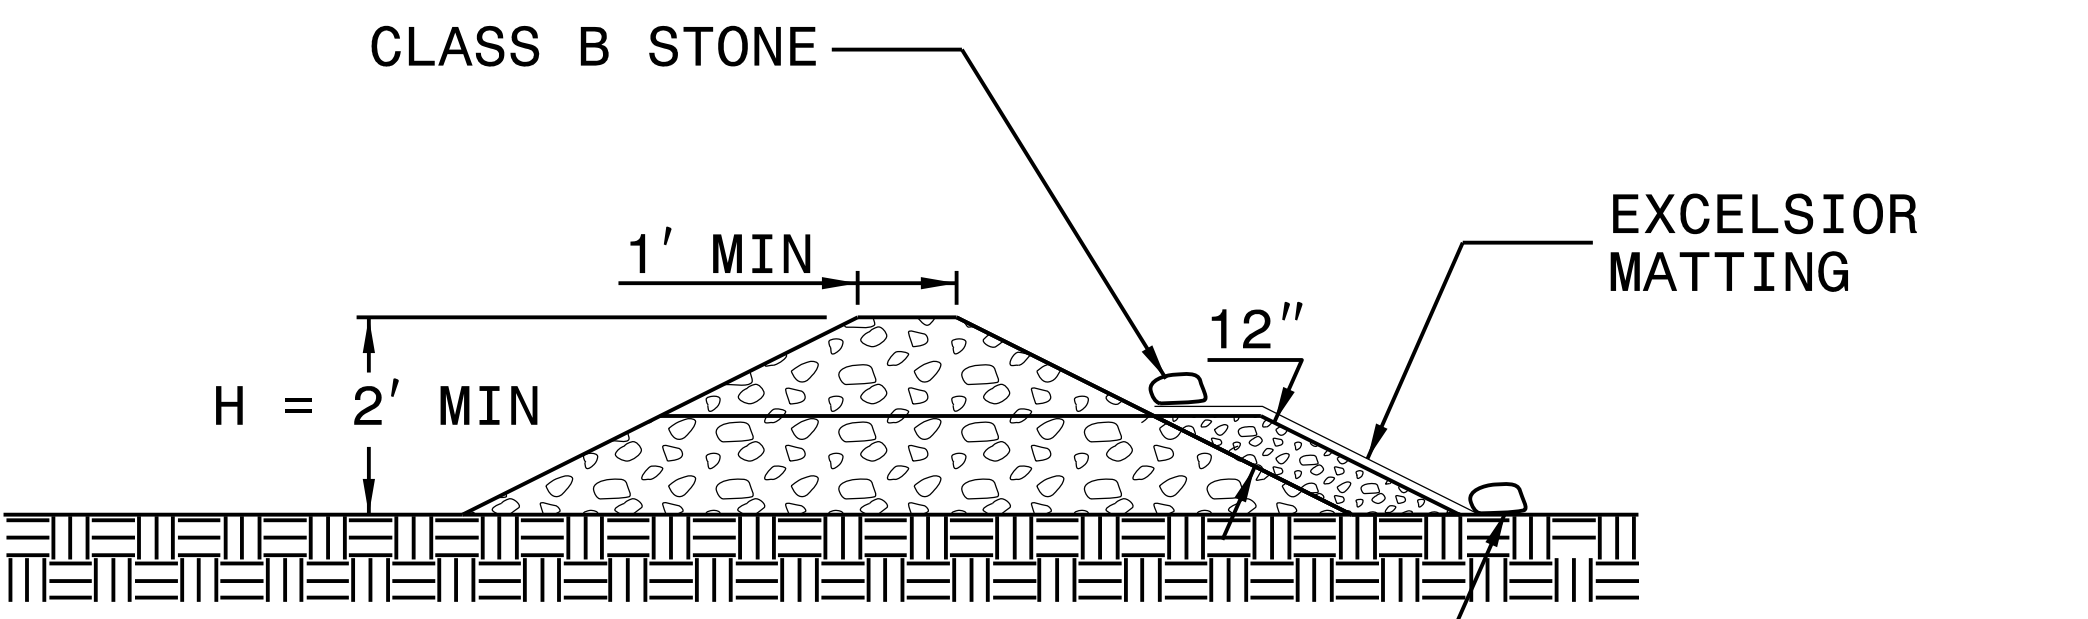

SECTION B-B

NOT TO SCALE

DIVISION OF HIGHWAYS
STATE OF NORTH CAROLINA

PROJECT REFERENCE NO.	SHEET NO.
B-5709	EC-3
ROADWAY DESIGN ENGINEER	HYDRAULICS ENGINEER

SOIL STABILIZATION TIMEFRAMES

SITE DESCRIPTION	STABILIZATION TIME	TIMEFRAME EXCEPTIONS
PERIMETER DIKES, SWALES, DITCHES AND SLOPES	7 DAYS	NONE
HIGH QUALITY WATER (HQW) ZONES	7 DAYS	NONE
SLOPES STEEPER THAN 3:1	7 DAYS	IF SLOPES ARE 10' OR LESS IN LENGTH AND ARE NOT STEEPER THAN 2:1, 14 DAYS ARE ALLOWED.
SLOPES 3:1 OR FLATTER	14 DAYS	7 DAYS FOR SLOPES GREATER THAN 50' IN LENGTH.
ALL OTHER AREAS WITH SLOPES FLATTER THAN 4:1	14 DAYS	NONE, EXCEPT FOR PERIMETERS AND HQW ZONES.


FINAL GRADE PLAN

30' 0' 30' 60'
ENGLISH

NAD 83 NA 2011

UTILIZE SPECIAL STILLING BASIN(S)
WHERE APPLICABLE








PROJECT REFERENCE NO.	SHEET NO.
B-5709	EC-05/CONST.04
R/W SHEET NO.	
ROADWAY DESIGN ENGINEER	HYDRAULICS ENGINEER

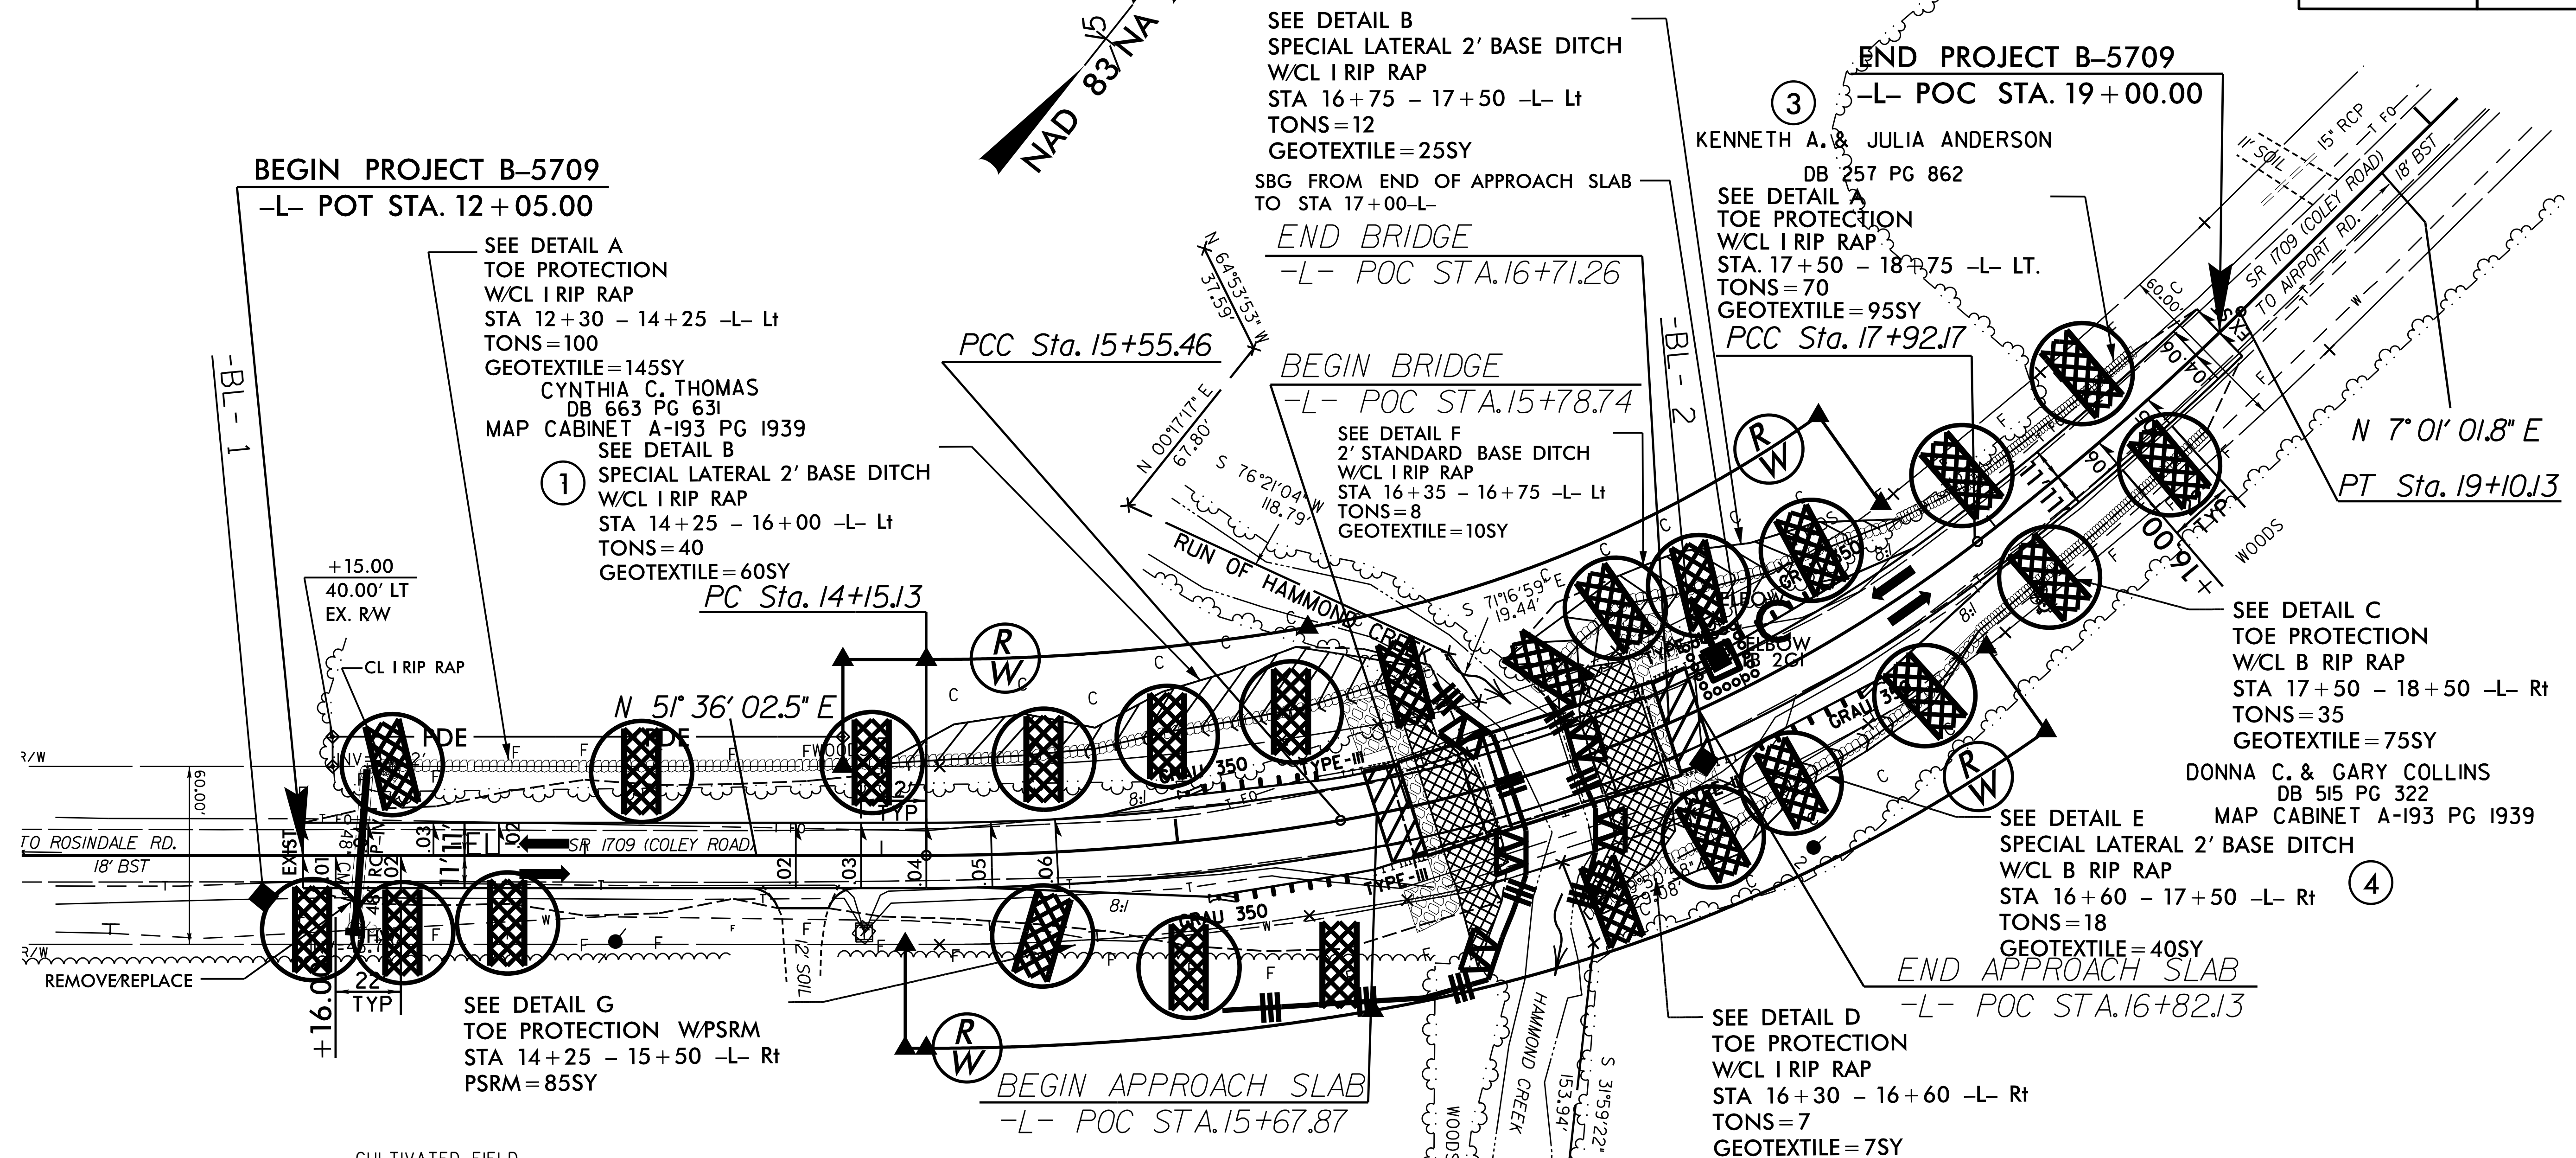

CULTIVATED FIELD

REBECCA C. WEAVER (2)
DB 482 PG 322
MAP CABINET A-193 PG 1939

-L-		
PI Sta 14+85.46	PI Sta 16+76.22	PI Sta 18+51.22
$\Delta = 9^{\circ} 39' 08.3''$ (LT)	$\Delta = 27^{\circ} 57' 48.4''$ (LT)	$\Delta = 6^{\circ} 58' 04.1''$ (LT)
$D = 6^{\circ} 52' 41.7''$	$D = 11^{\circ} 48' 48.8''$	$D = 5^{\circ} 54' 24.4''$
$L = 140.33'$	$L = 236.71'$	$L = 117.96'$
$T = 70.33'$	$T = 120.76'$	$T = 59.05'$
$R = 833.00'$	$R = 485.00'$	$R = 970.00'$
$SE = 0.06$	$SE = 0.06$	$SE = 0.06$
$RO = 132.00'$	$RO = 132.00'$	$RO = 132.00'$

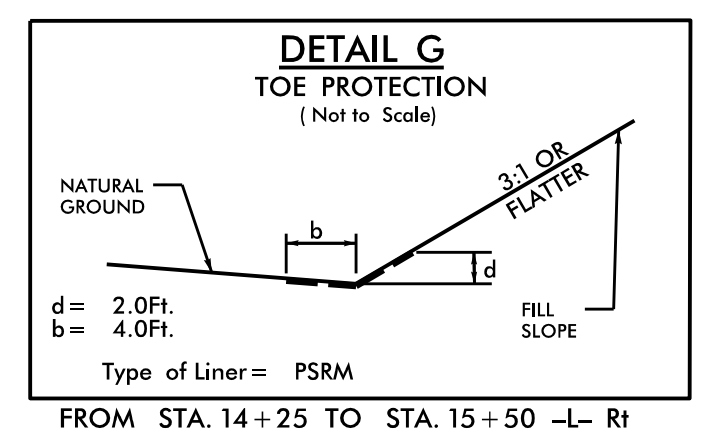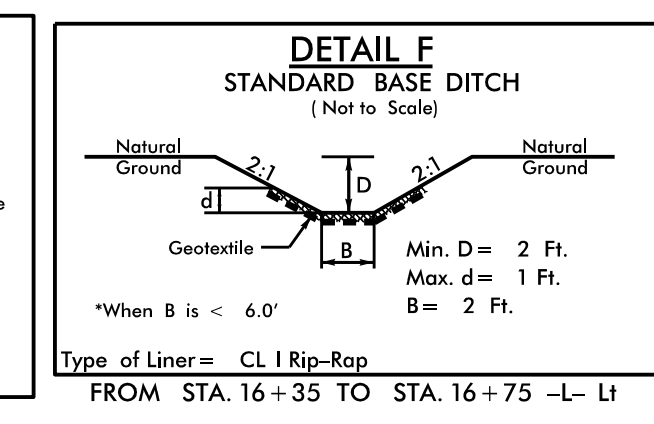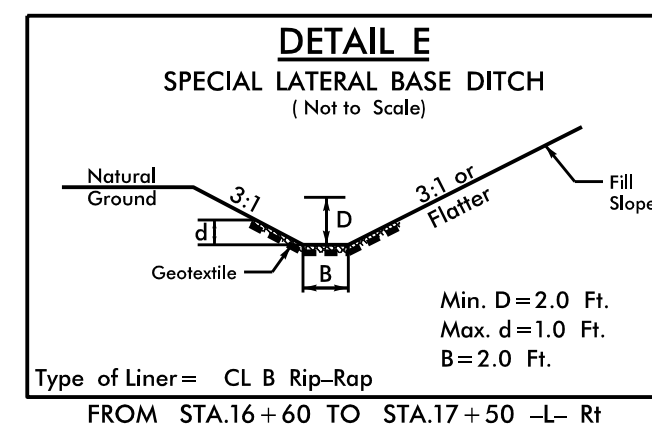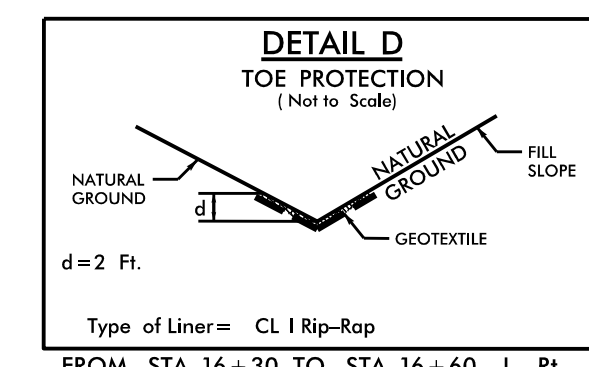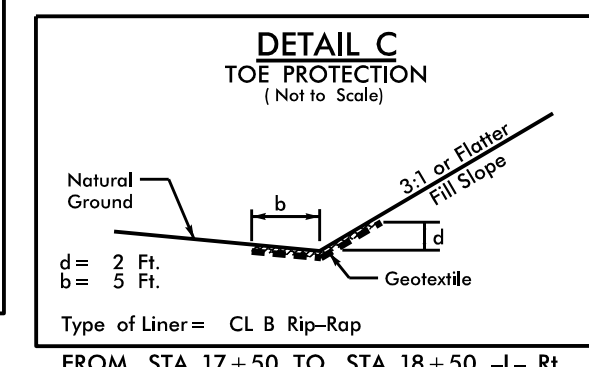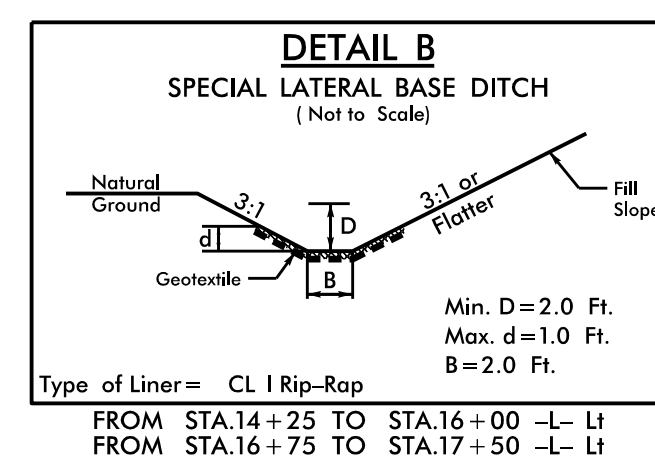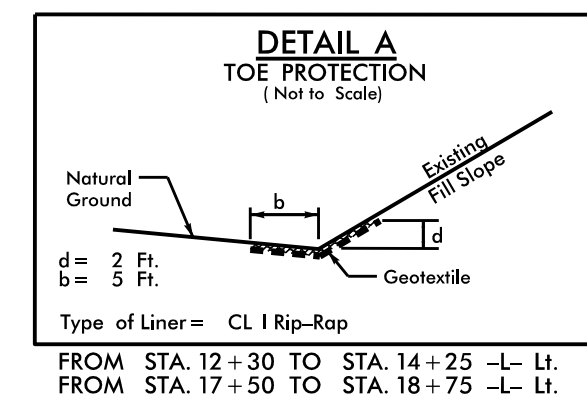


09/08/99

TIP PROJECT: B-5709

CONTRACT:

See Sheet 1-A For Index of Sheets

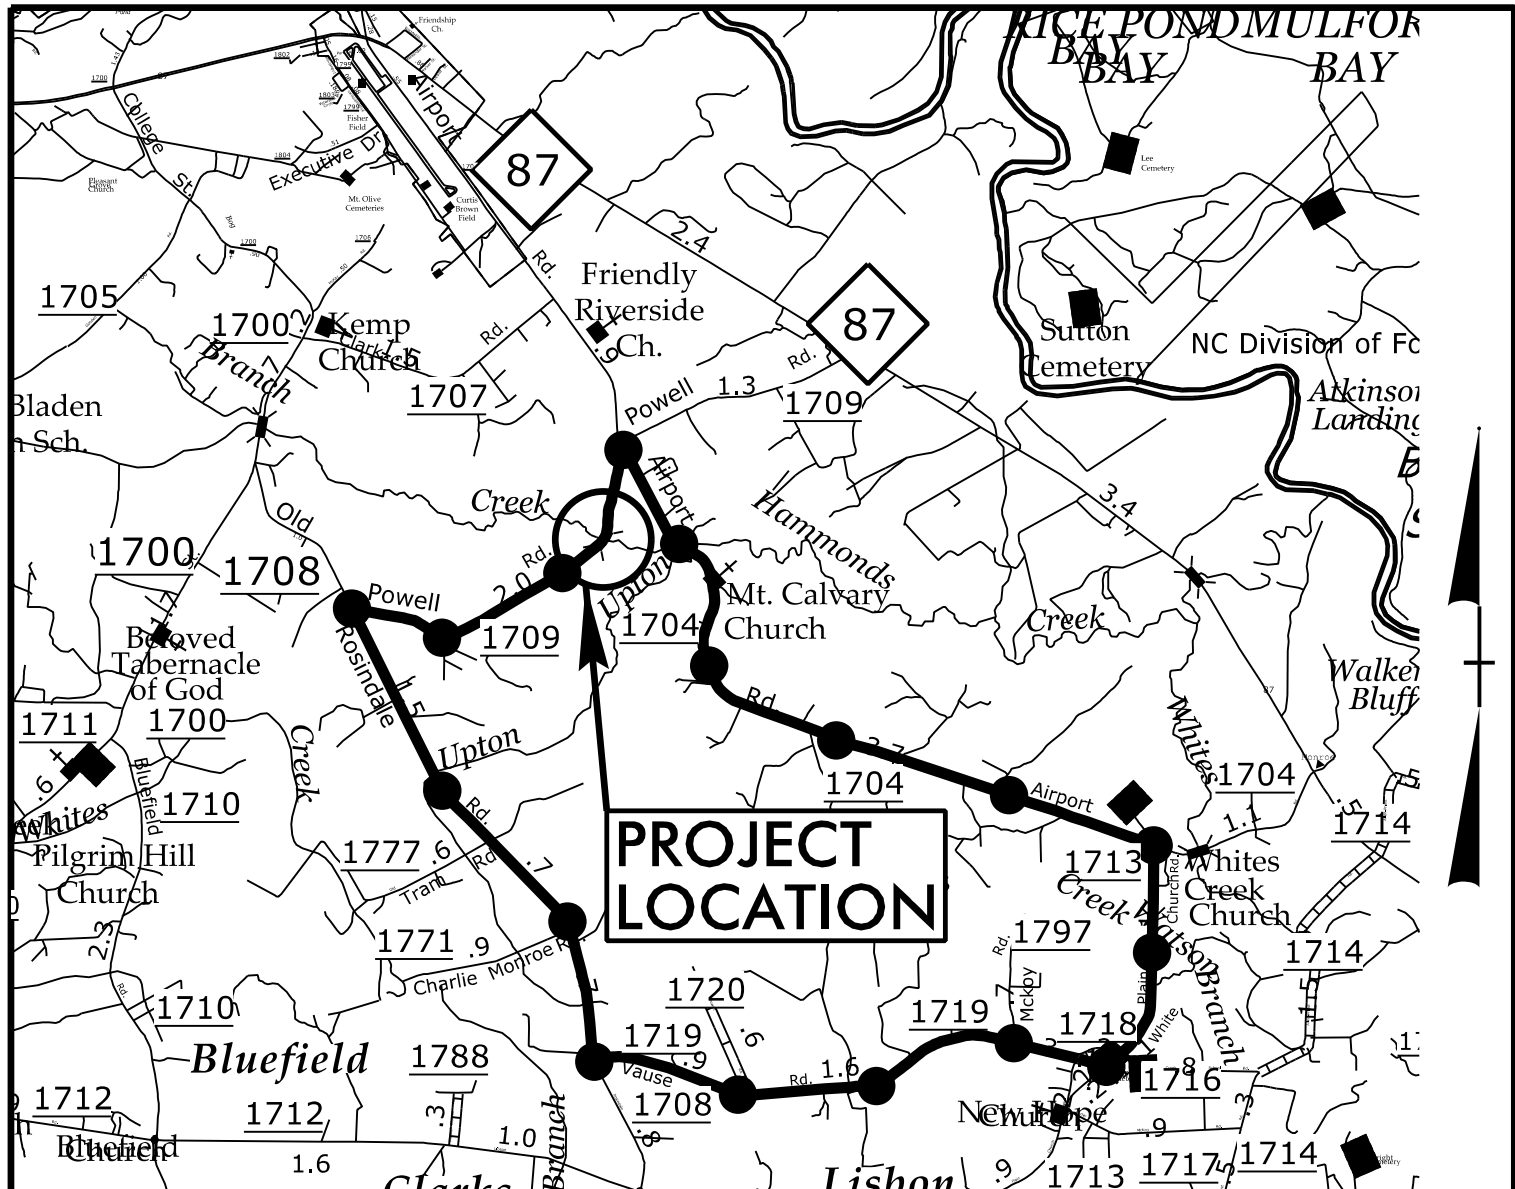

VICINITY MAP

N.T.S.

DENOTES OFF-SITE DETOUR

STATE OF NORTH CAROLINA
DIVISION OF HIGHWAYS

UTILITIES BY OTHERS PLANS
BLADEN COUNTY

LOCATION: BRIDGE NO. 154 OVER HAMMOND CREEK
ON SR 1709 (COLEY ROAD)

TYPE OF WORK: DISTRIBUTION POWER AND TELECOMMUNICATIONS

T.I.P. NO.

B-5709

SHEET NO.

UO-1

NOTE:

ALL UTILITY WORK SHOWN ON THIS SHEET IS DONE BY OTHERS.
NO PAYMENT WILL BE MADE TO THE CONTRACTOR FOR UTILITY WORK SHOWN ON THIS SHEET.

BEGIN PROJECT B-5709
-L- POT STA. 12 + 05.00

UO-02 4

END BRIDGE
-L- POT STA. 16 + 71.26

BEGIN BRIDGE
-L- POT STA. 15 + 78.74

END PROJECT B-5709
-L- POC STA. 19 + 00.00

TO ELIZABETHTOWN

SR 1709

COLEY ROAD

HAMMOND CREEK

PREPARED IN THE OFFICE OF:

SO-DEEP | SAM NC

SO-DEEP | SAM NC, Inc.

2800-154 Sumner Boulevard, Raleigh, NC 27616 Tel 919-878-7466

Keith Garry UTILITY PROJECT MANAGER
Freddie Bunn UTILITY COORDINATOR

INDEX OF SHEETS

SHEET NO.:

DESCRIPTION:

UO-1

TITLE SHEET

UO-02

UBO PLAN SHEET

UTILITY OWNERS WITH CONFLICTS

(A) FOUR COUNTY EMC - POWER DISTRIBUTION
(B) STAR TELEPHONE - TELECOMMUNICATIONS


GRAPHIC SCALES



PLANS



PROFILE (HORIZONTAL)

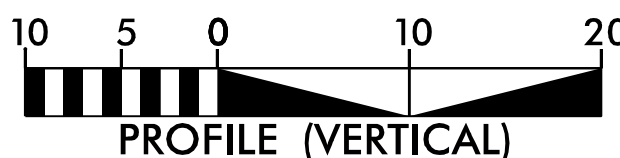

PROFILE (VERTICAL)

CDM Smith

CDM Smith Inc.
5400 Glenwood Avenue
Suite 400
Raleigh, NC 27612-3228
NC COA No. F-0412

FOR THE NORTH CAROLINA DEPT. OF TRANSPORTATION

2012 STANDARD SPECIFICATIONS

RIGHT OF WAY DATE:
SEPTEMBER 2016

LETTING DATE:
JANUARY 2017

DAVID J. CLODGO, P.E.
PROJECT ENGINEER



KIT PERSIANI, P.E.
PROJECT DESIGN ENGINEER

BRICE BELL, P.E.
PROJECT DESIGN ENGINEER

UTILITIES BY OTHERS

NOTE:
ALL UTILITY WORK SHOWN ON THIS
SHEET WILL BE DONE BY OTHERS.
NO PAYMENT WILL BE MADE TO THE
CONTRACTOR FOR UTILITY WORK
SHOWN ON THIS SHEET.

RIGHT OF WAY AREA DATA							
PARCEL NUMBER	PROPERTY OWNERS NAMES	TOTAL AREA	AREA TAKEN	AREA REMAINING	CONST. EASEMENT	PERMANENT DRAINAGE EASEMENT	PERMANENT UTILITY EASEMENT
1	CYNTHIA C. THOMAS	94.19 Ac.	0.17 Ac.	94.02 Ac.		1,720.00 SF	
2	REBECCA C. WEAVER	118.92 Ac.	0.18 Ac.	118.74 Ac.			
3	KENNETH A. & JULIA ANDERSON	48.85 Ac.	0.13 Ac.	48.72 Ac.			
4	DONNA C. & GARY COLLINS	118.79 Ac.	0.13 Ac.	118.66 Ac.			

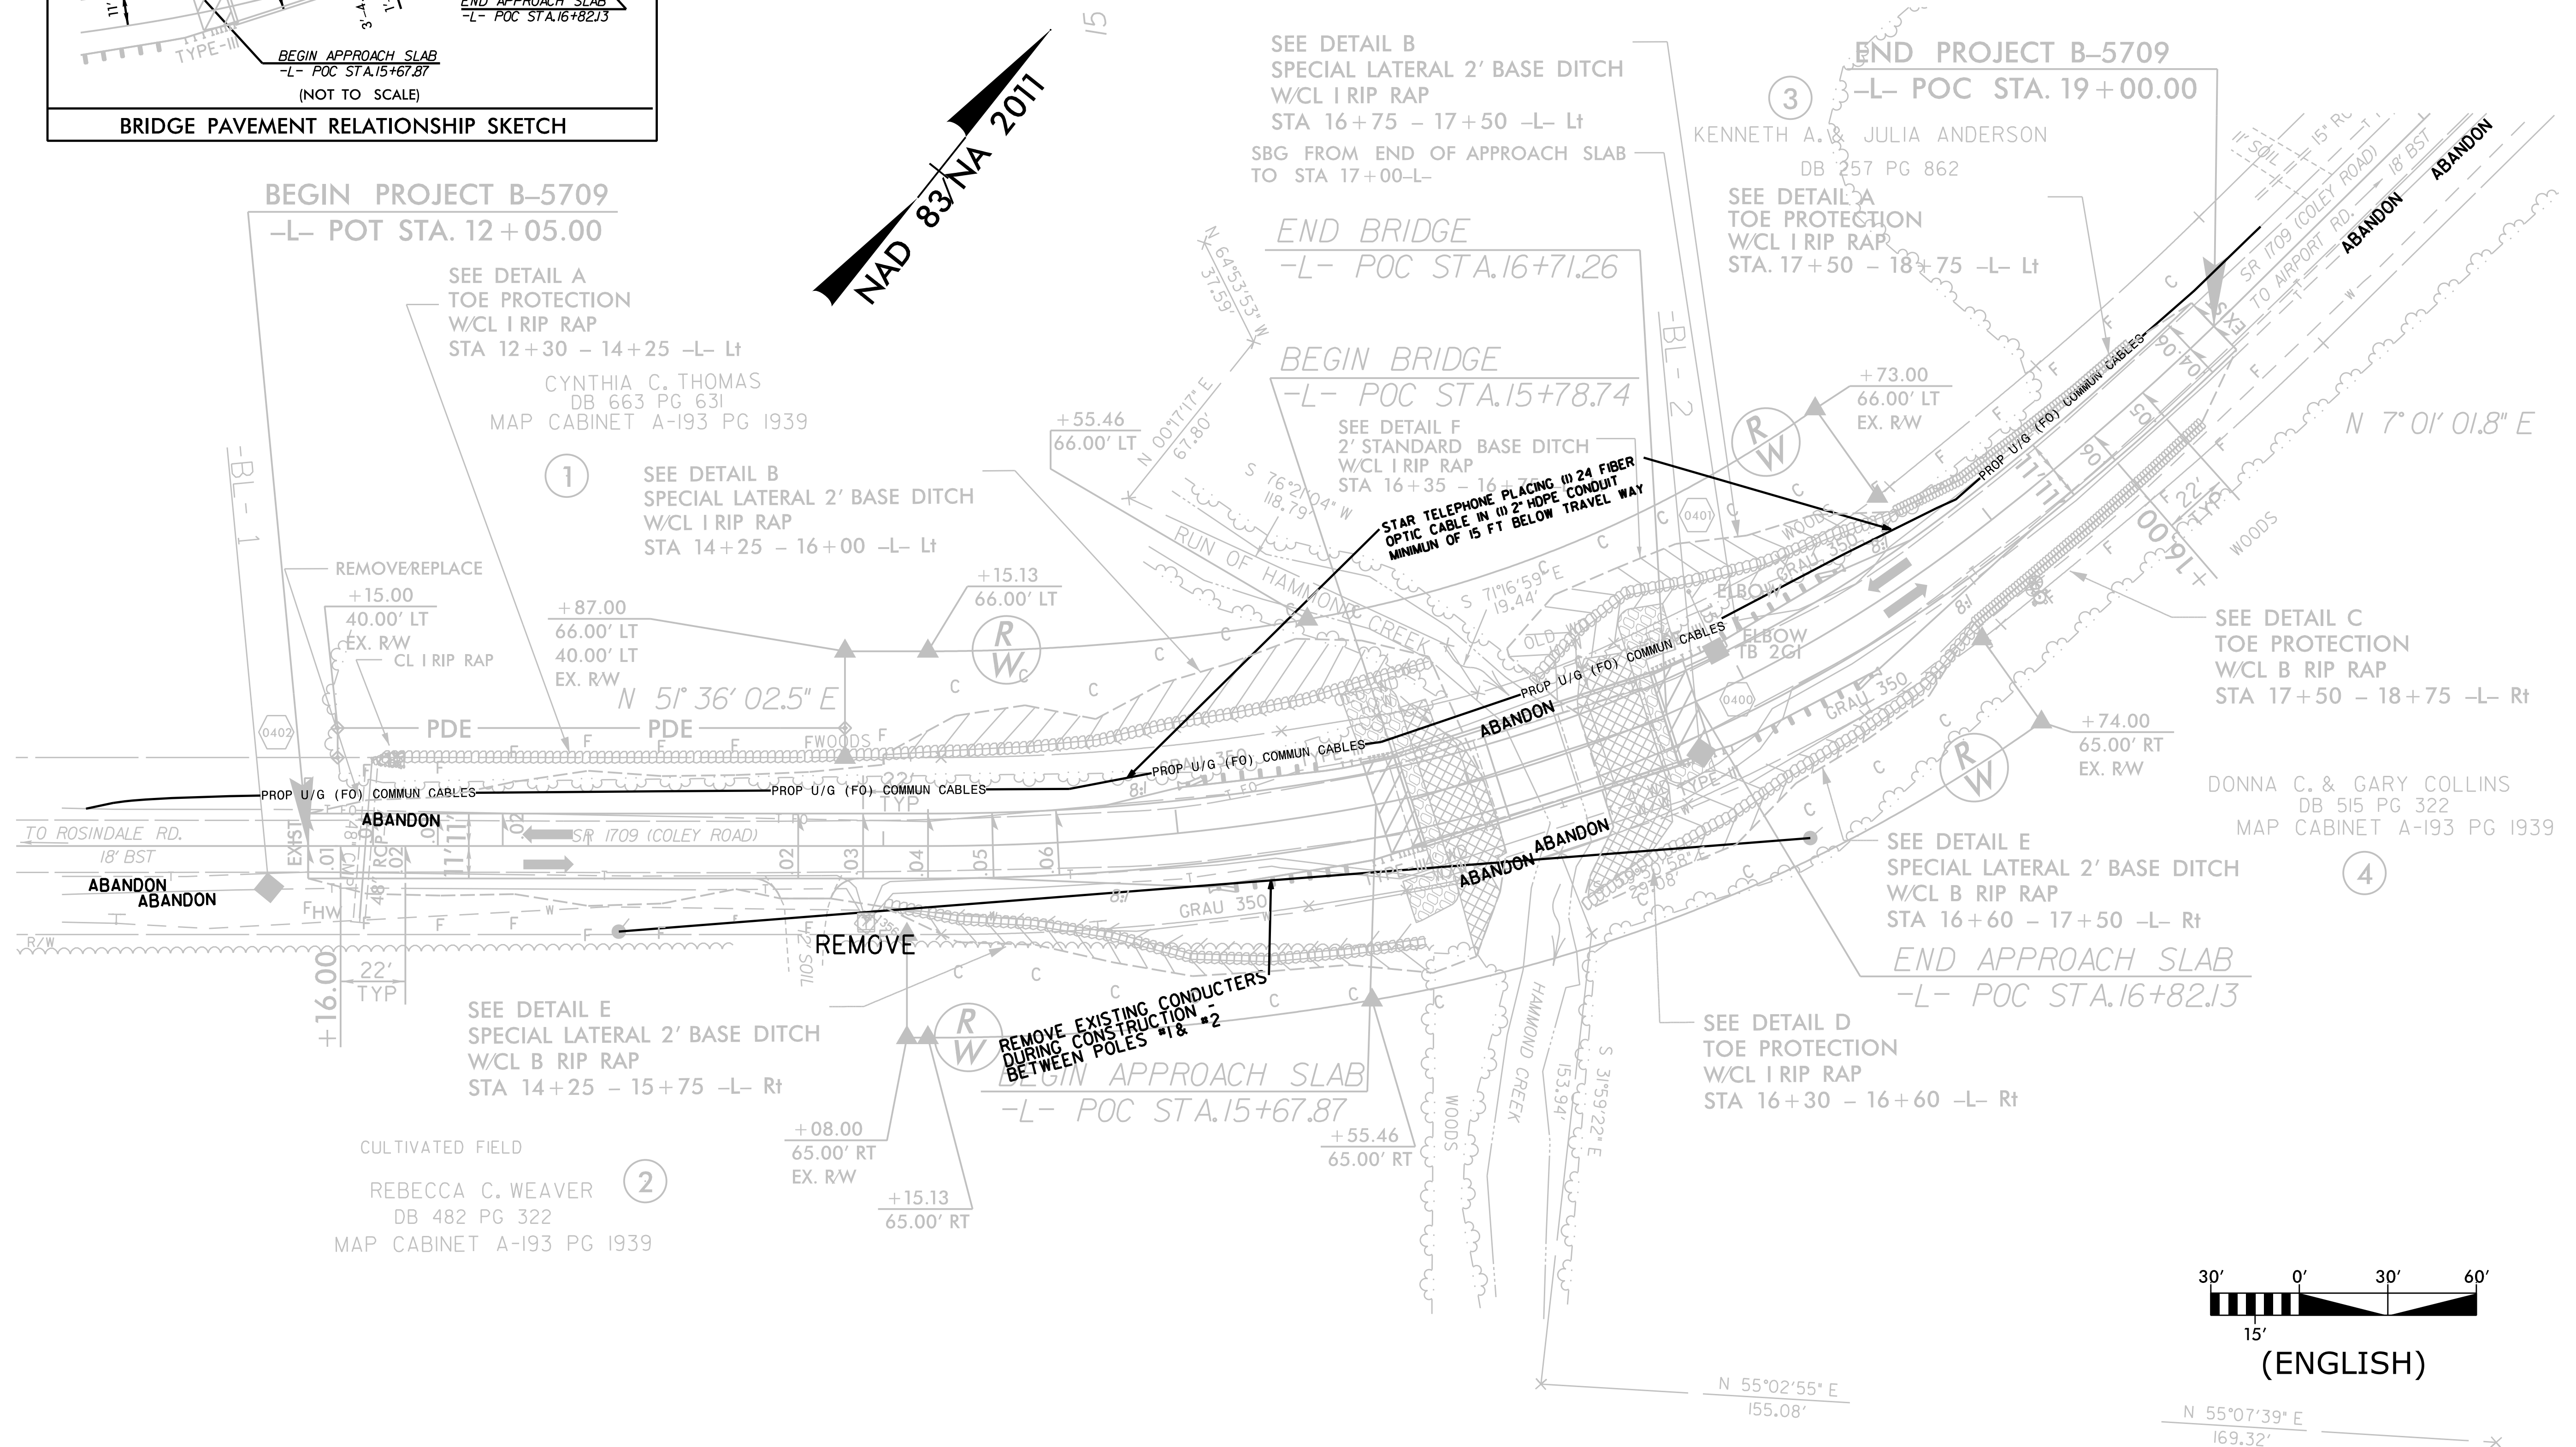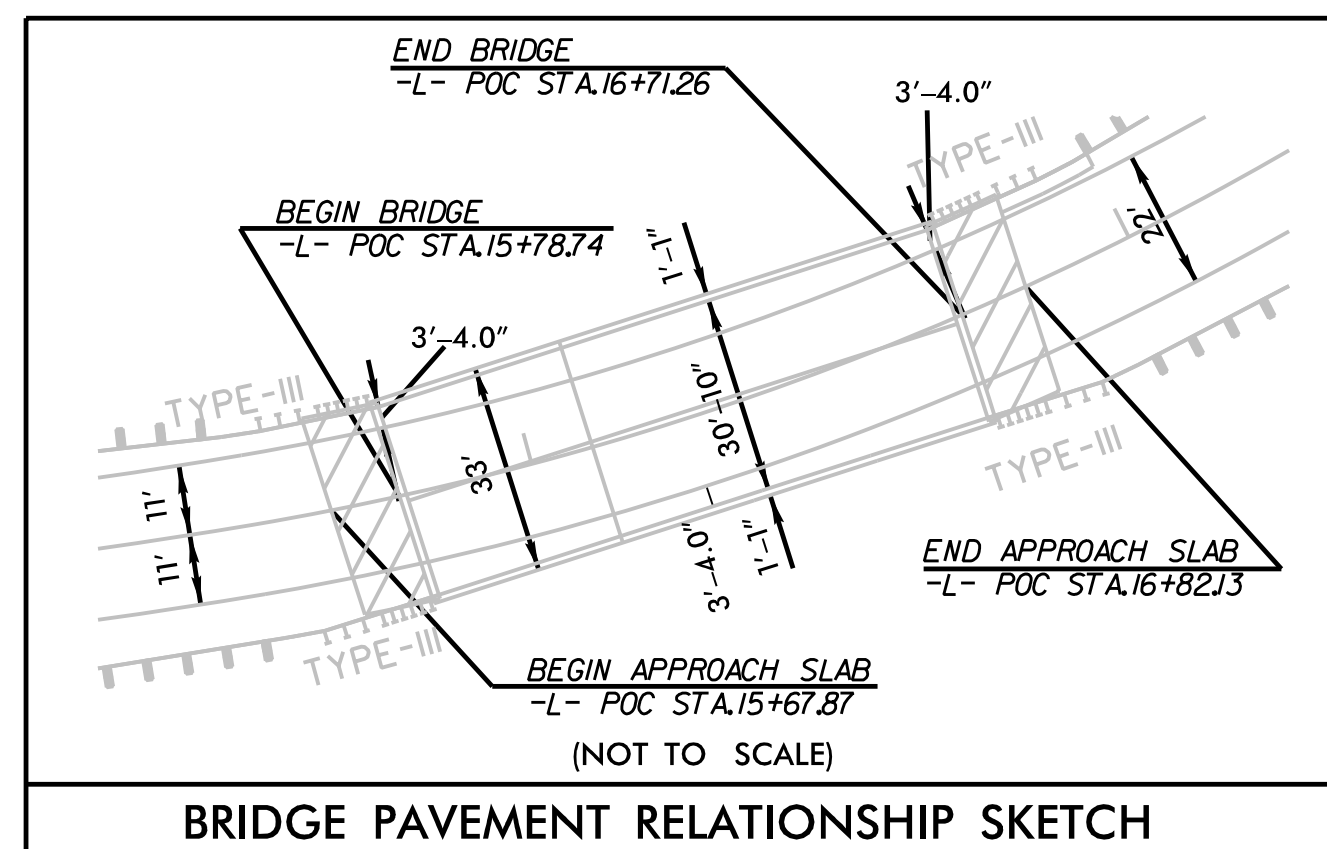


(ENGLISH)


N 55°07'39" E
169.32' ————— X


STATE OF NORTH CAROLINA
DIVISION OF HIGHWAYS


CROSS SECTION INDEX

<i>X-1</i>	<i>CROSS SECTION INDEX</i>
<i>X-1A</i>	<i>CROSS SECTION SUMMARY</i>
<i>X-2</i>	<i>THRU X-9 -L-</i>

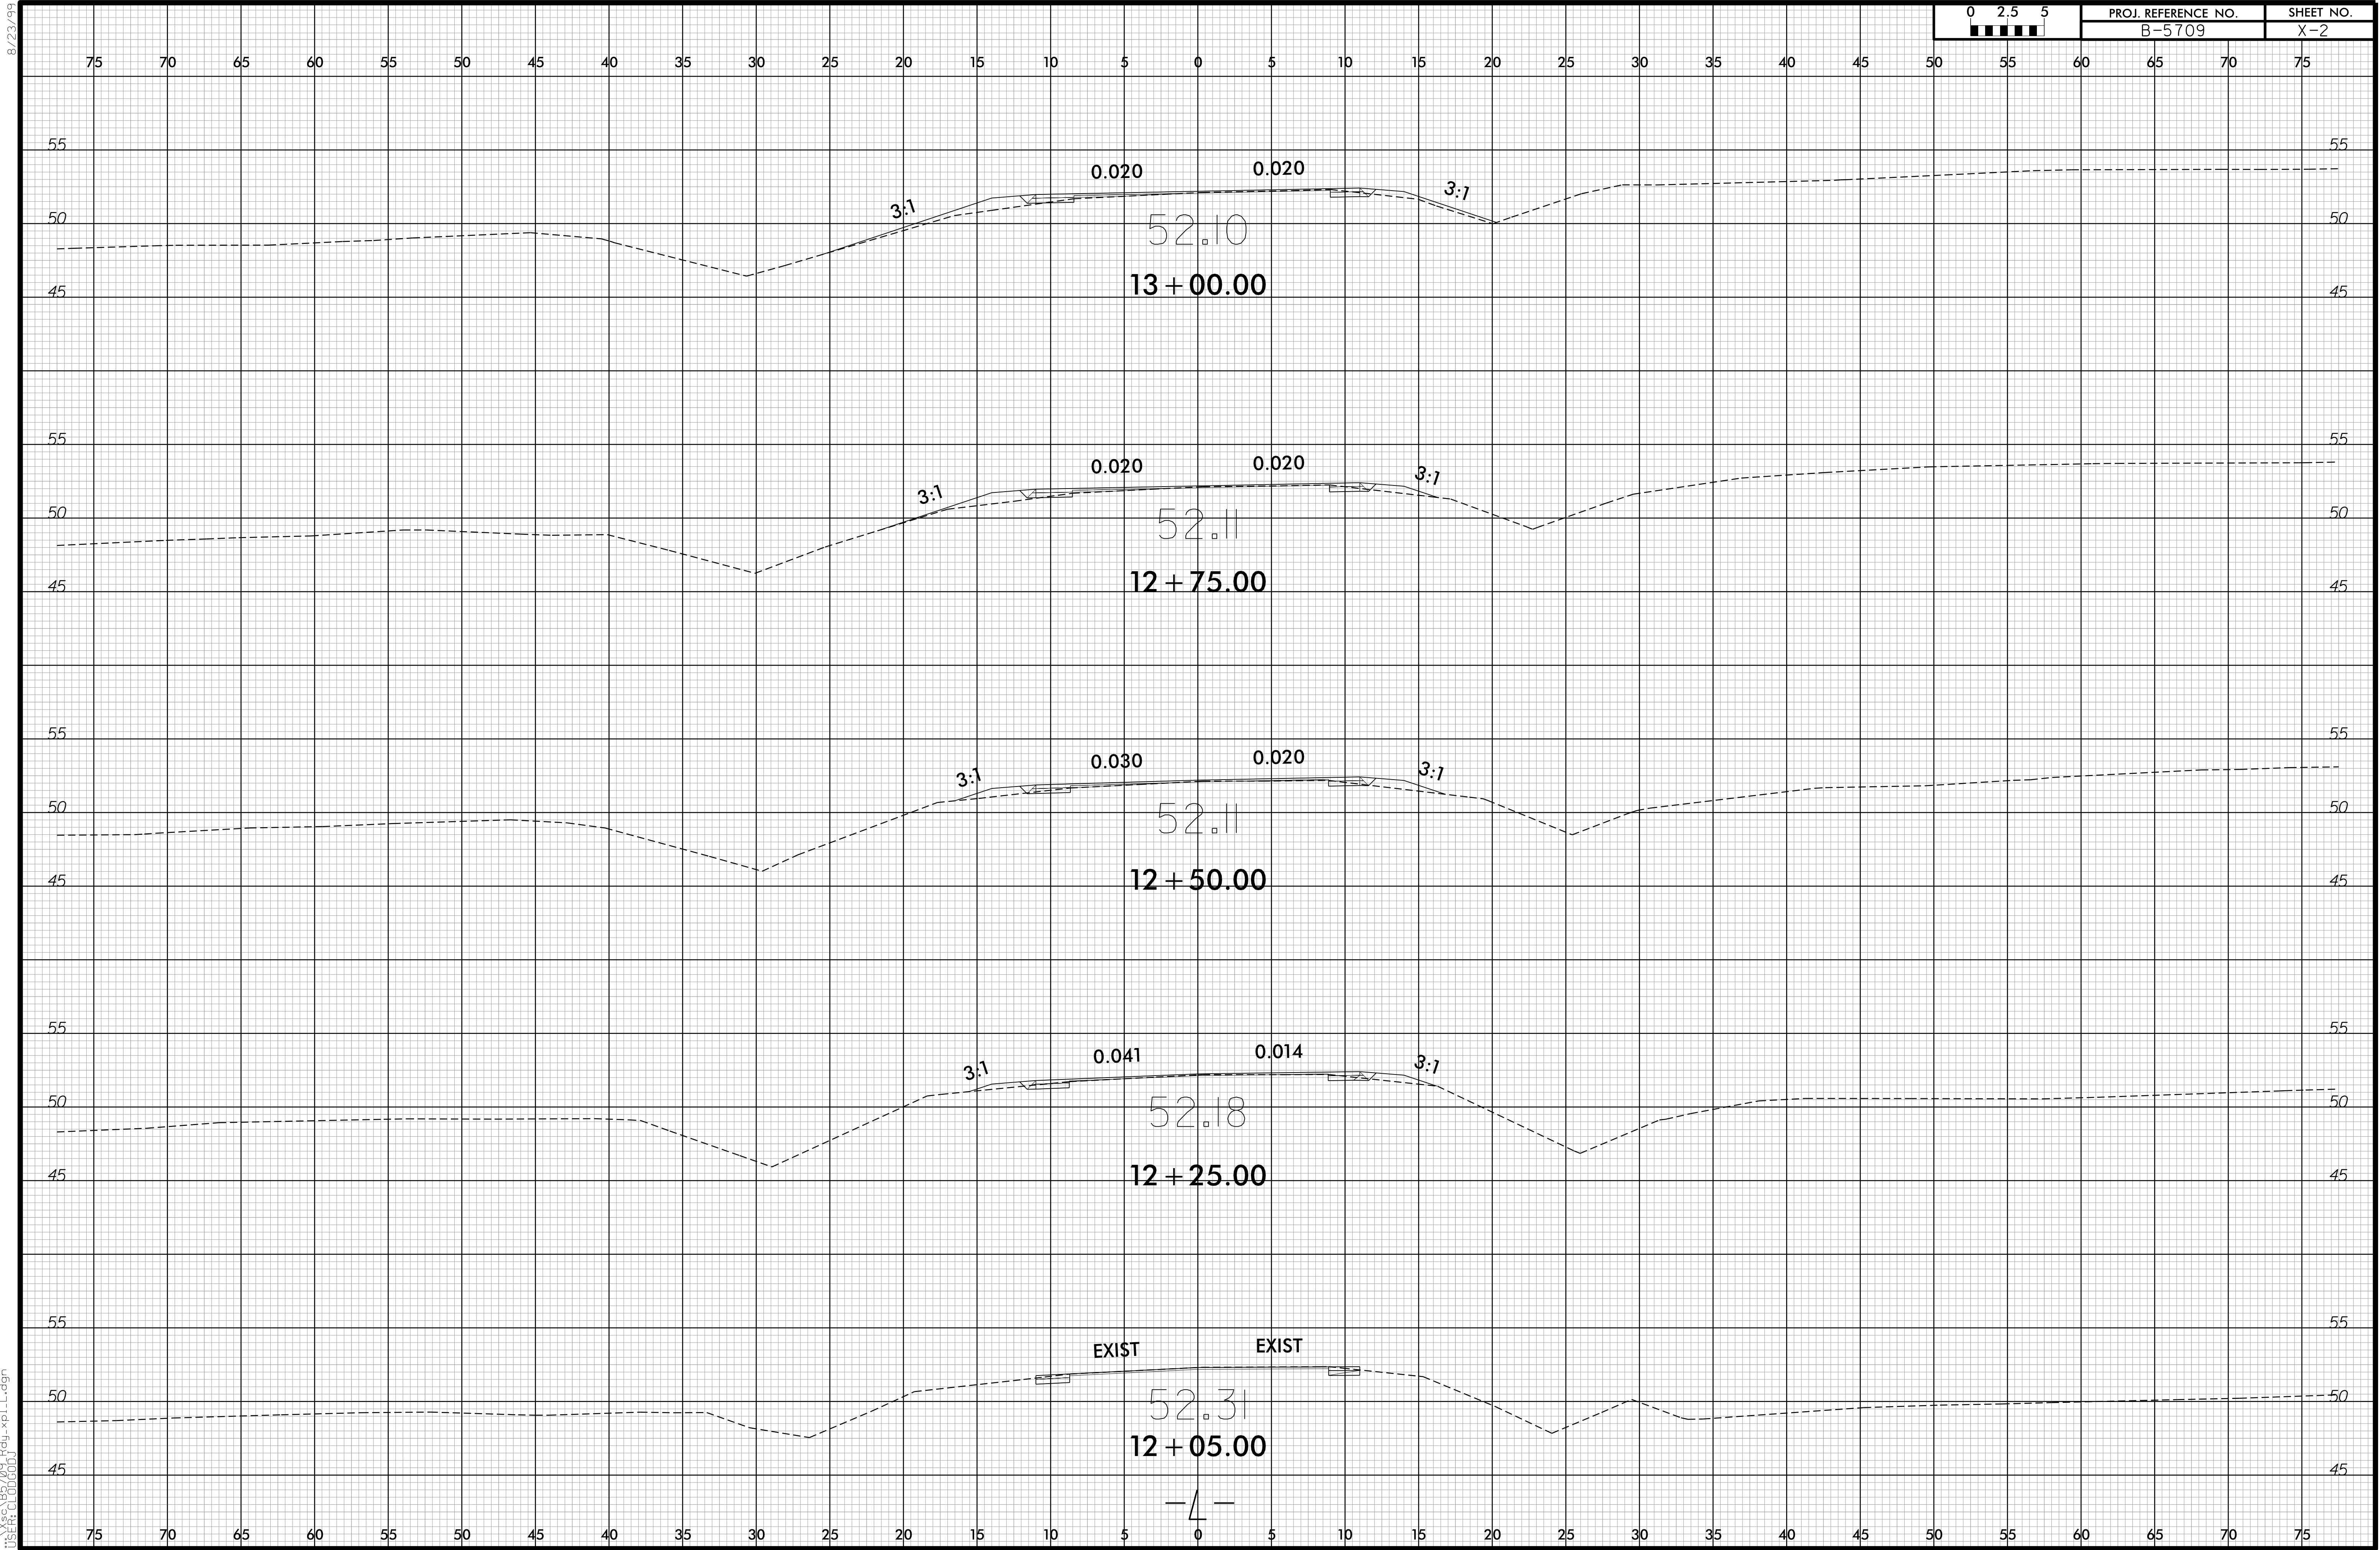


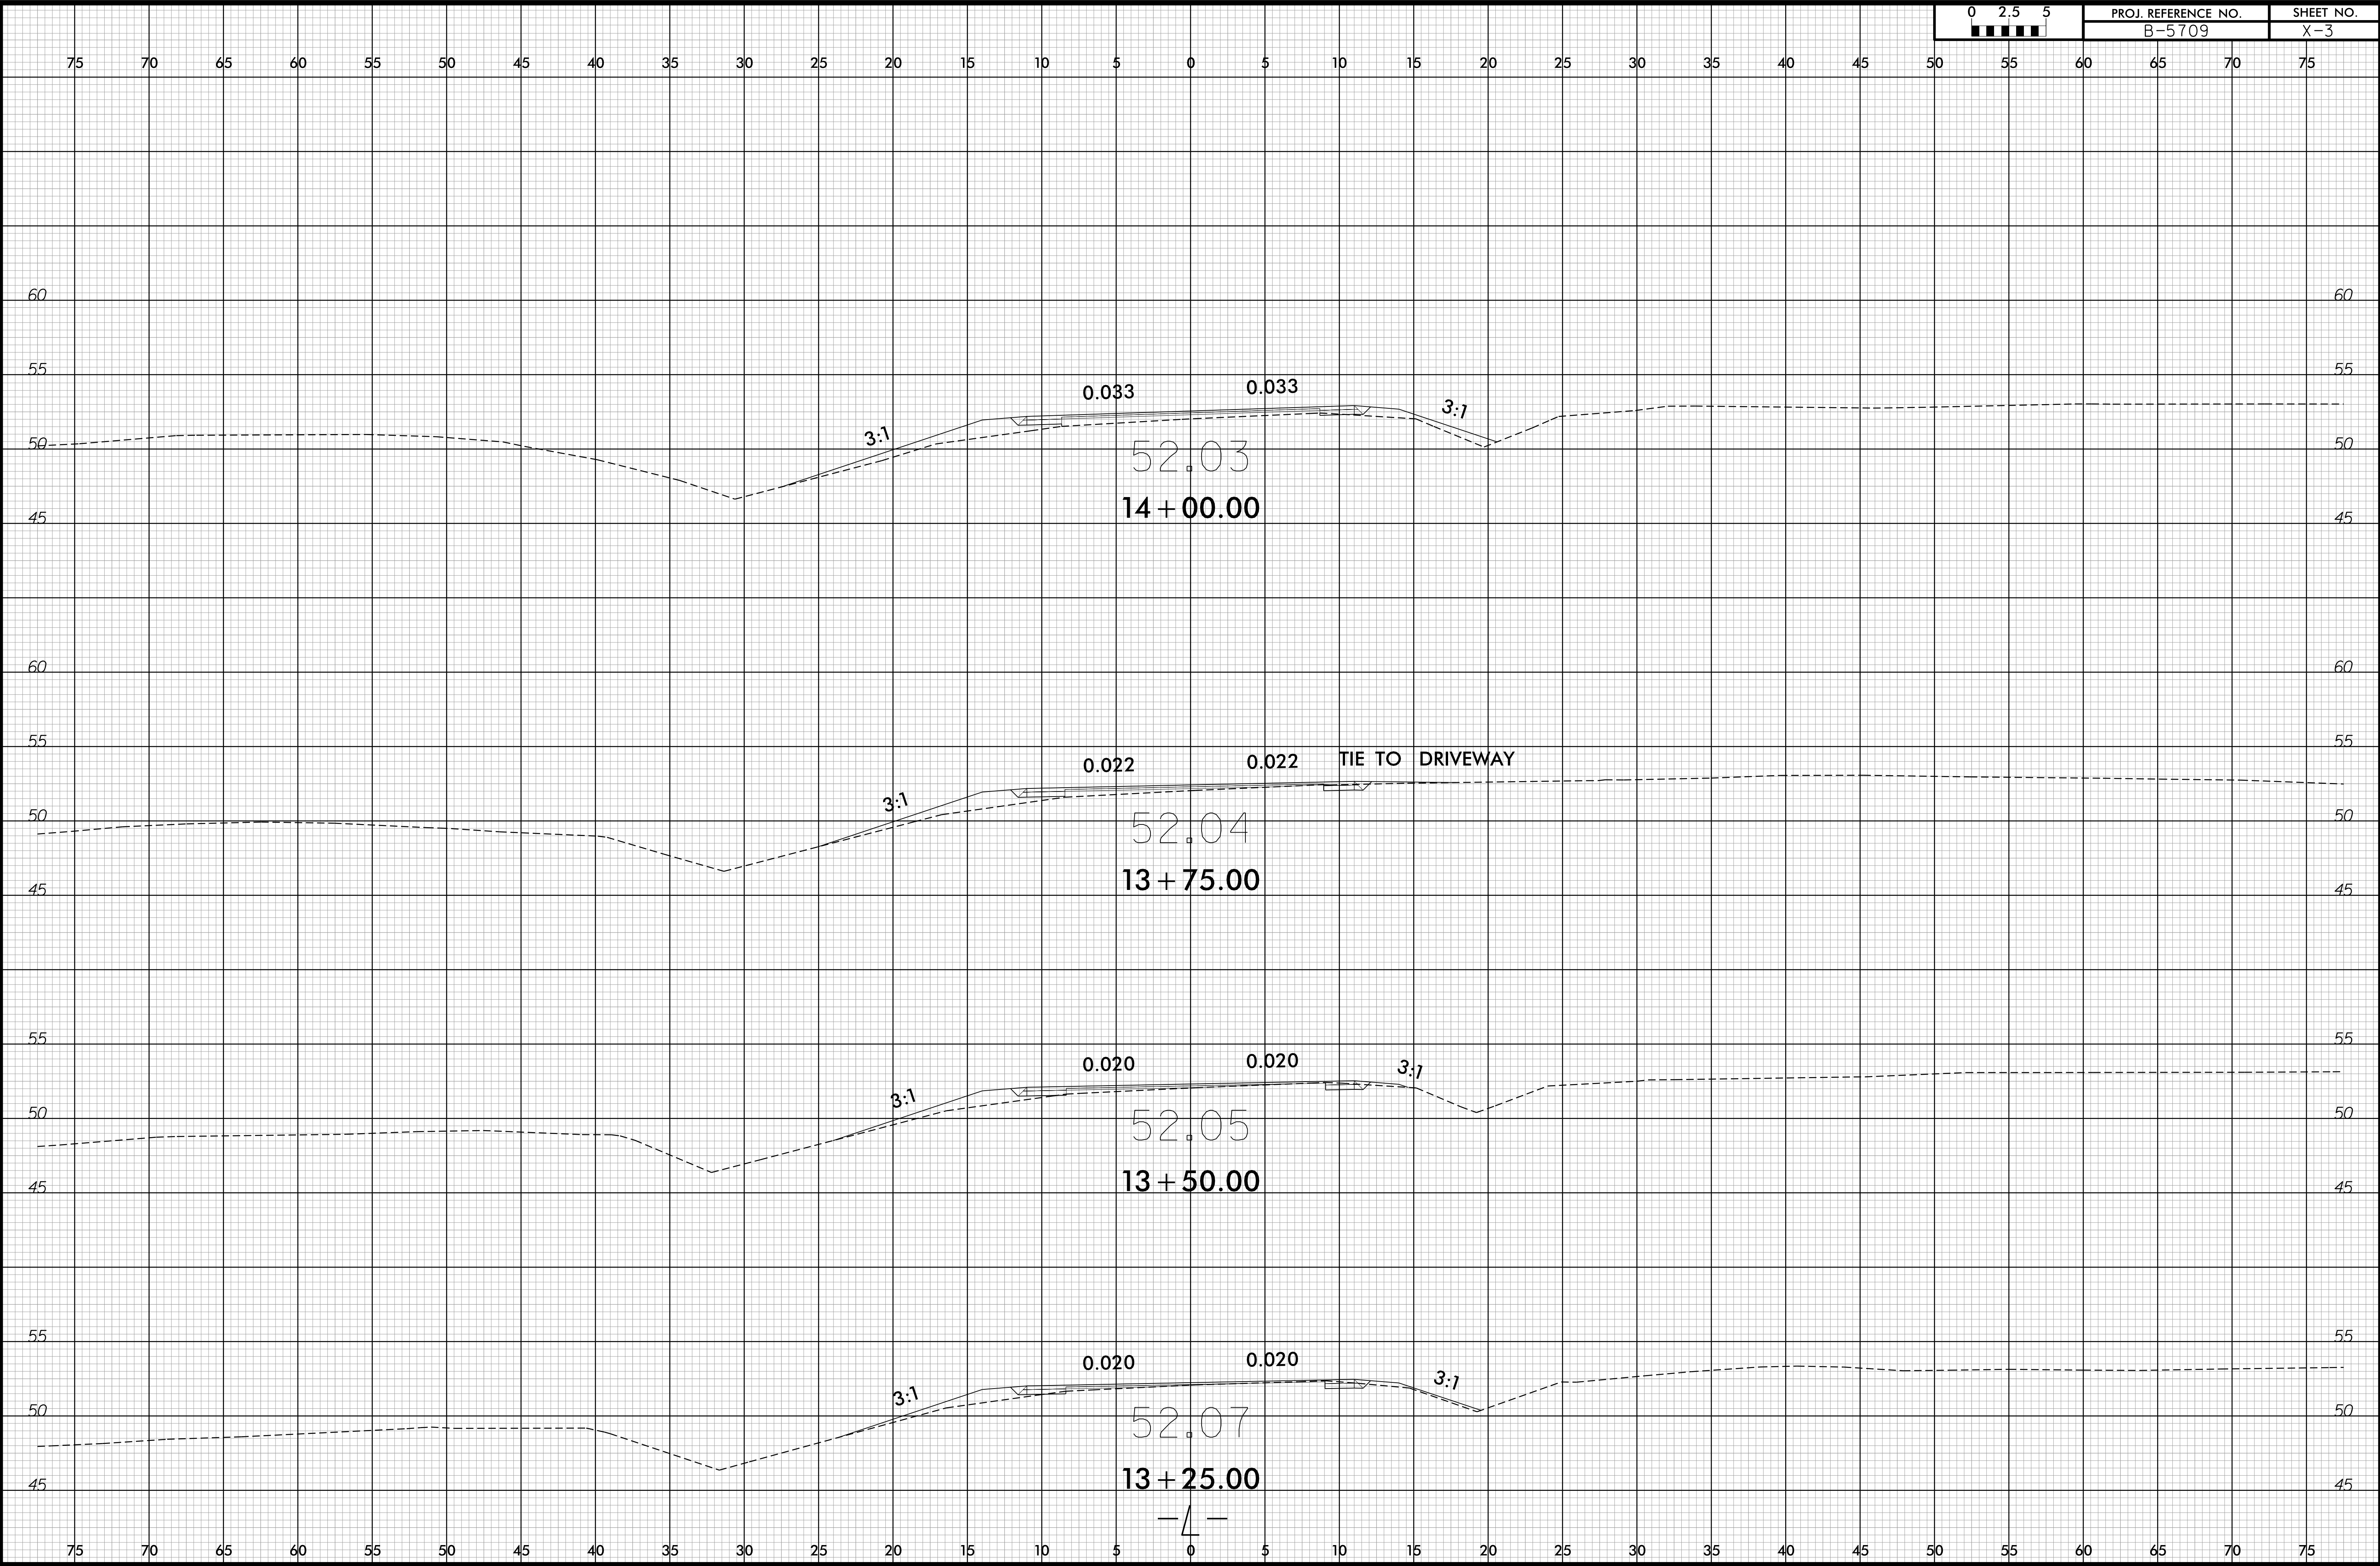

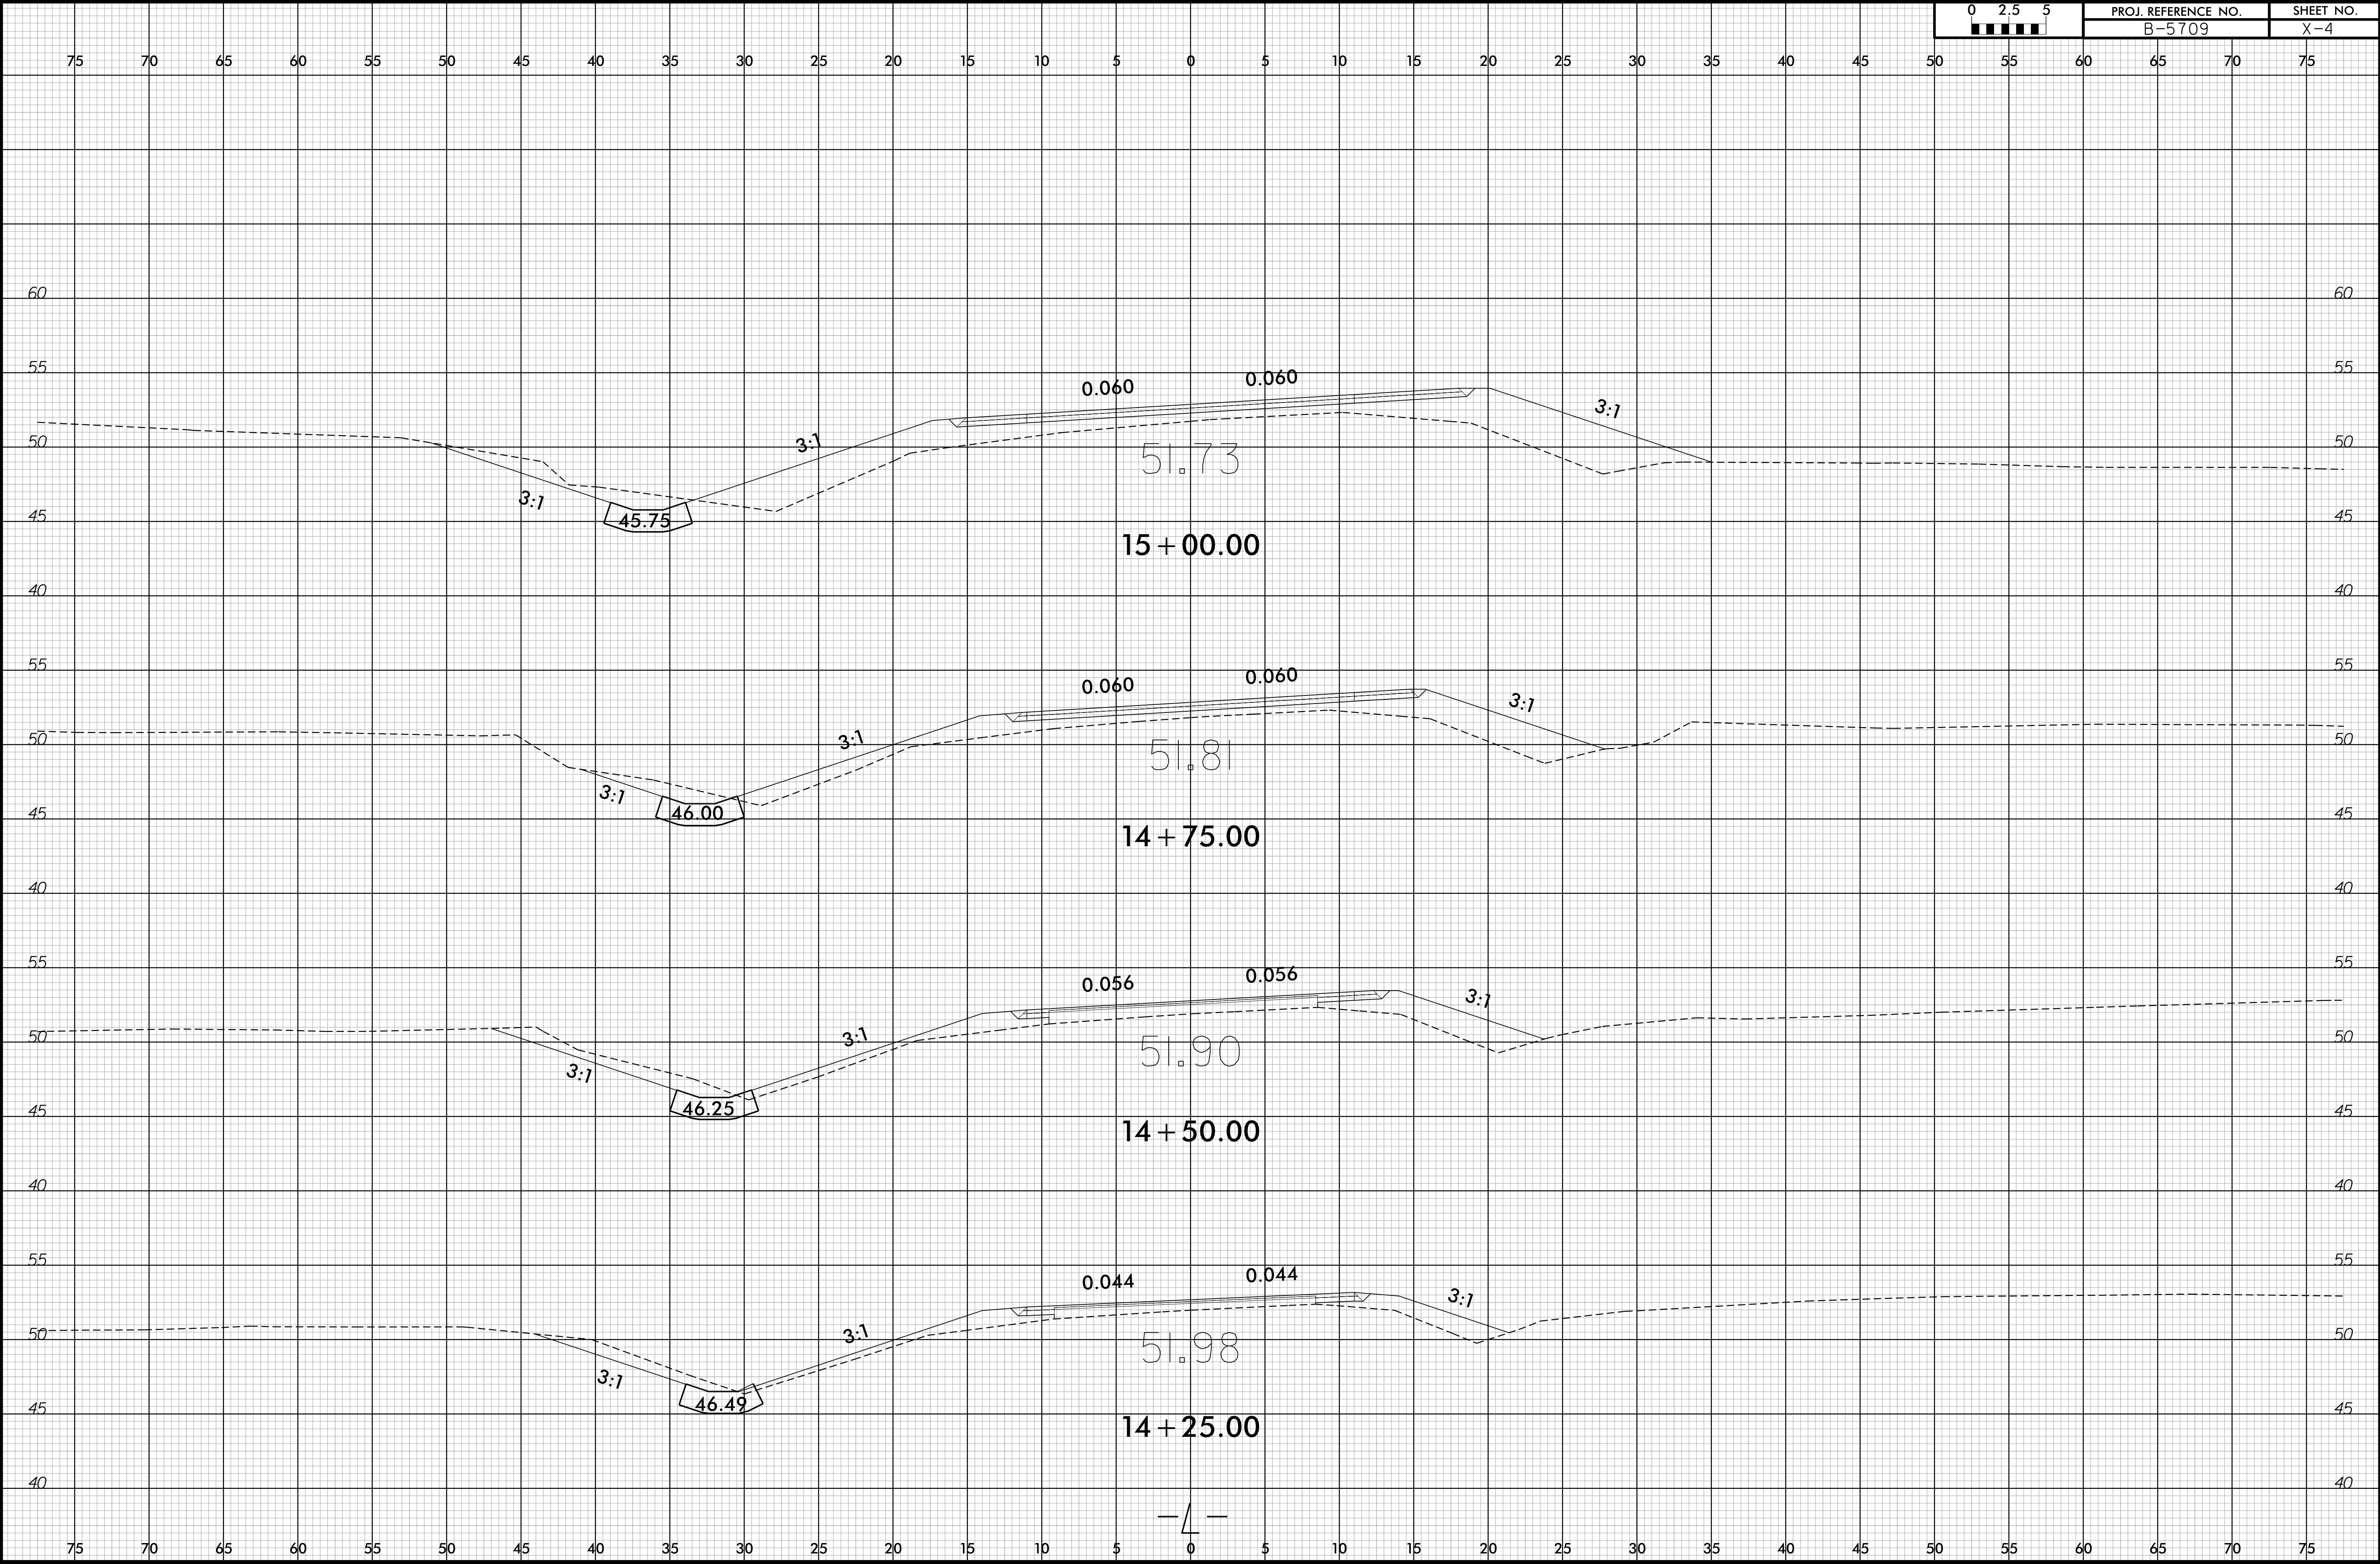


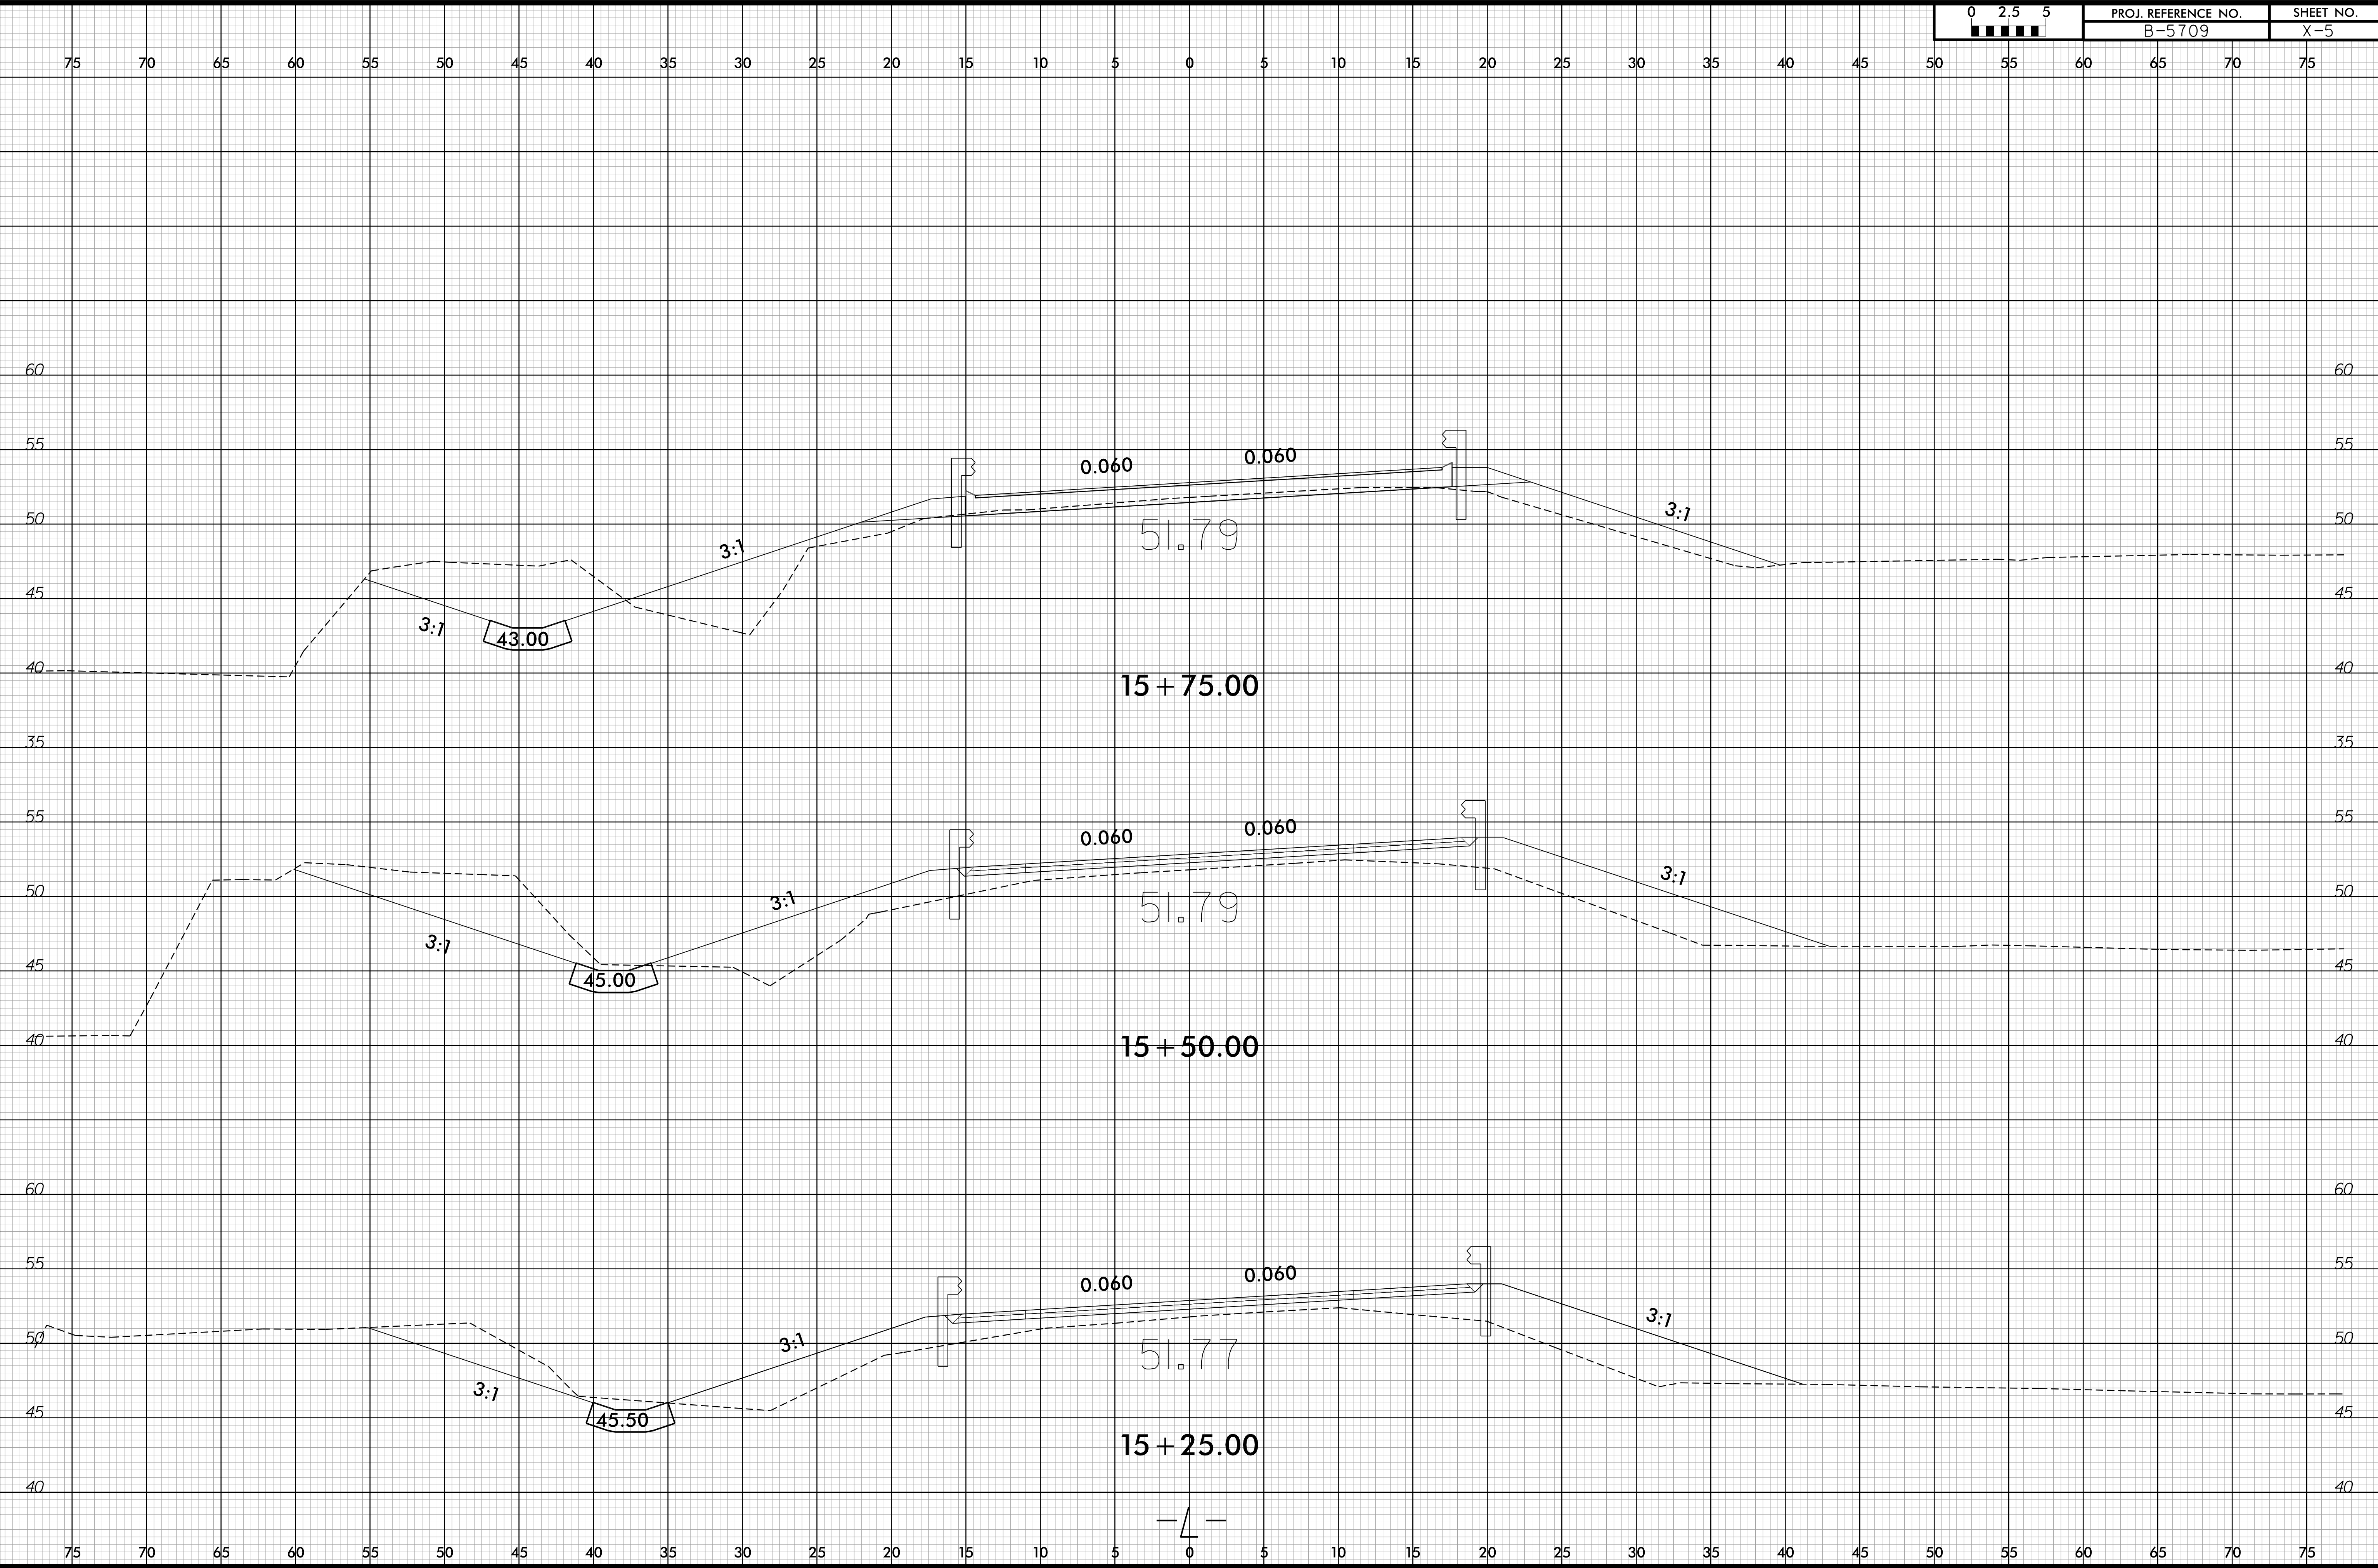

8/23/99

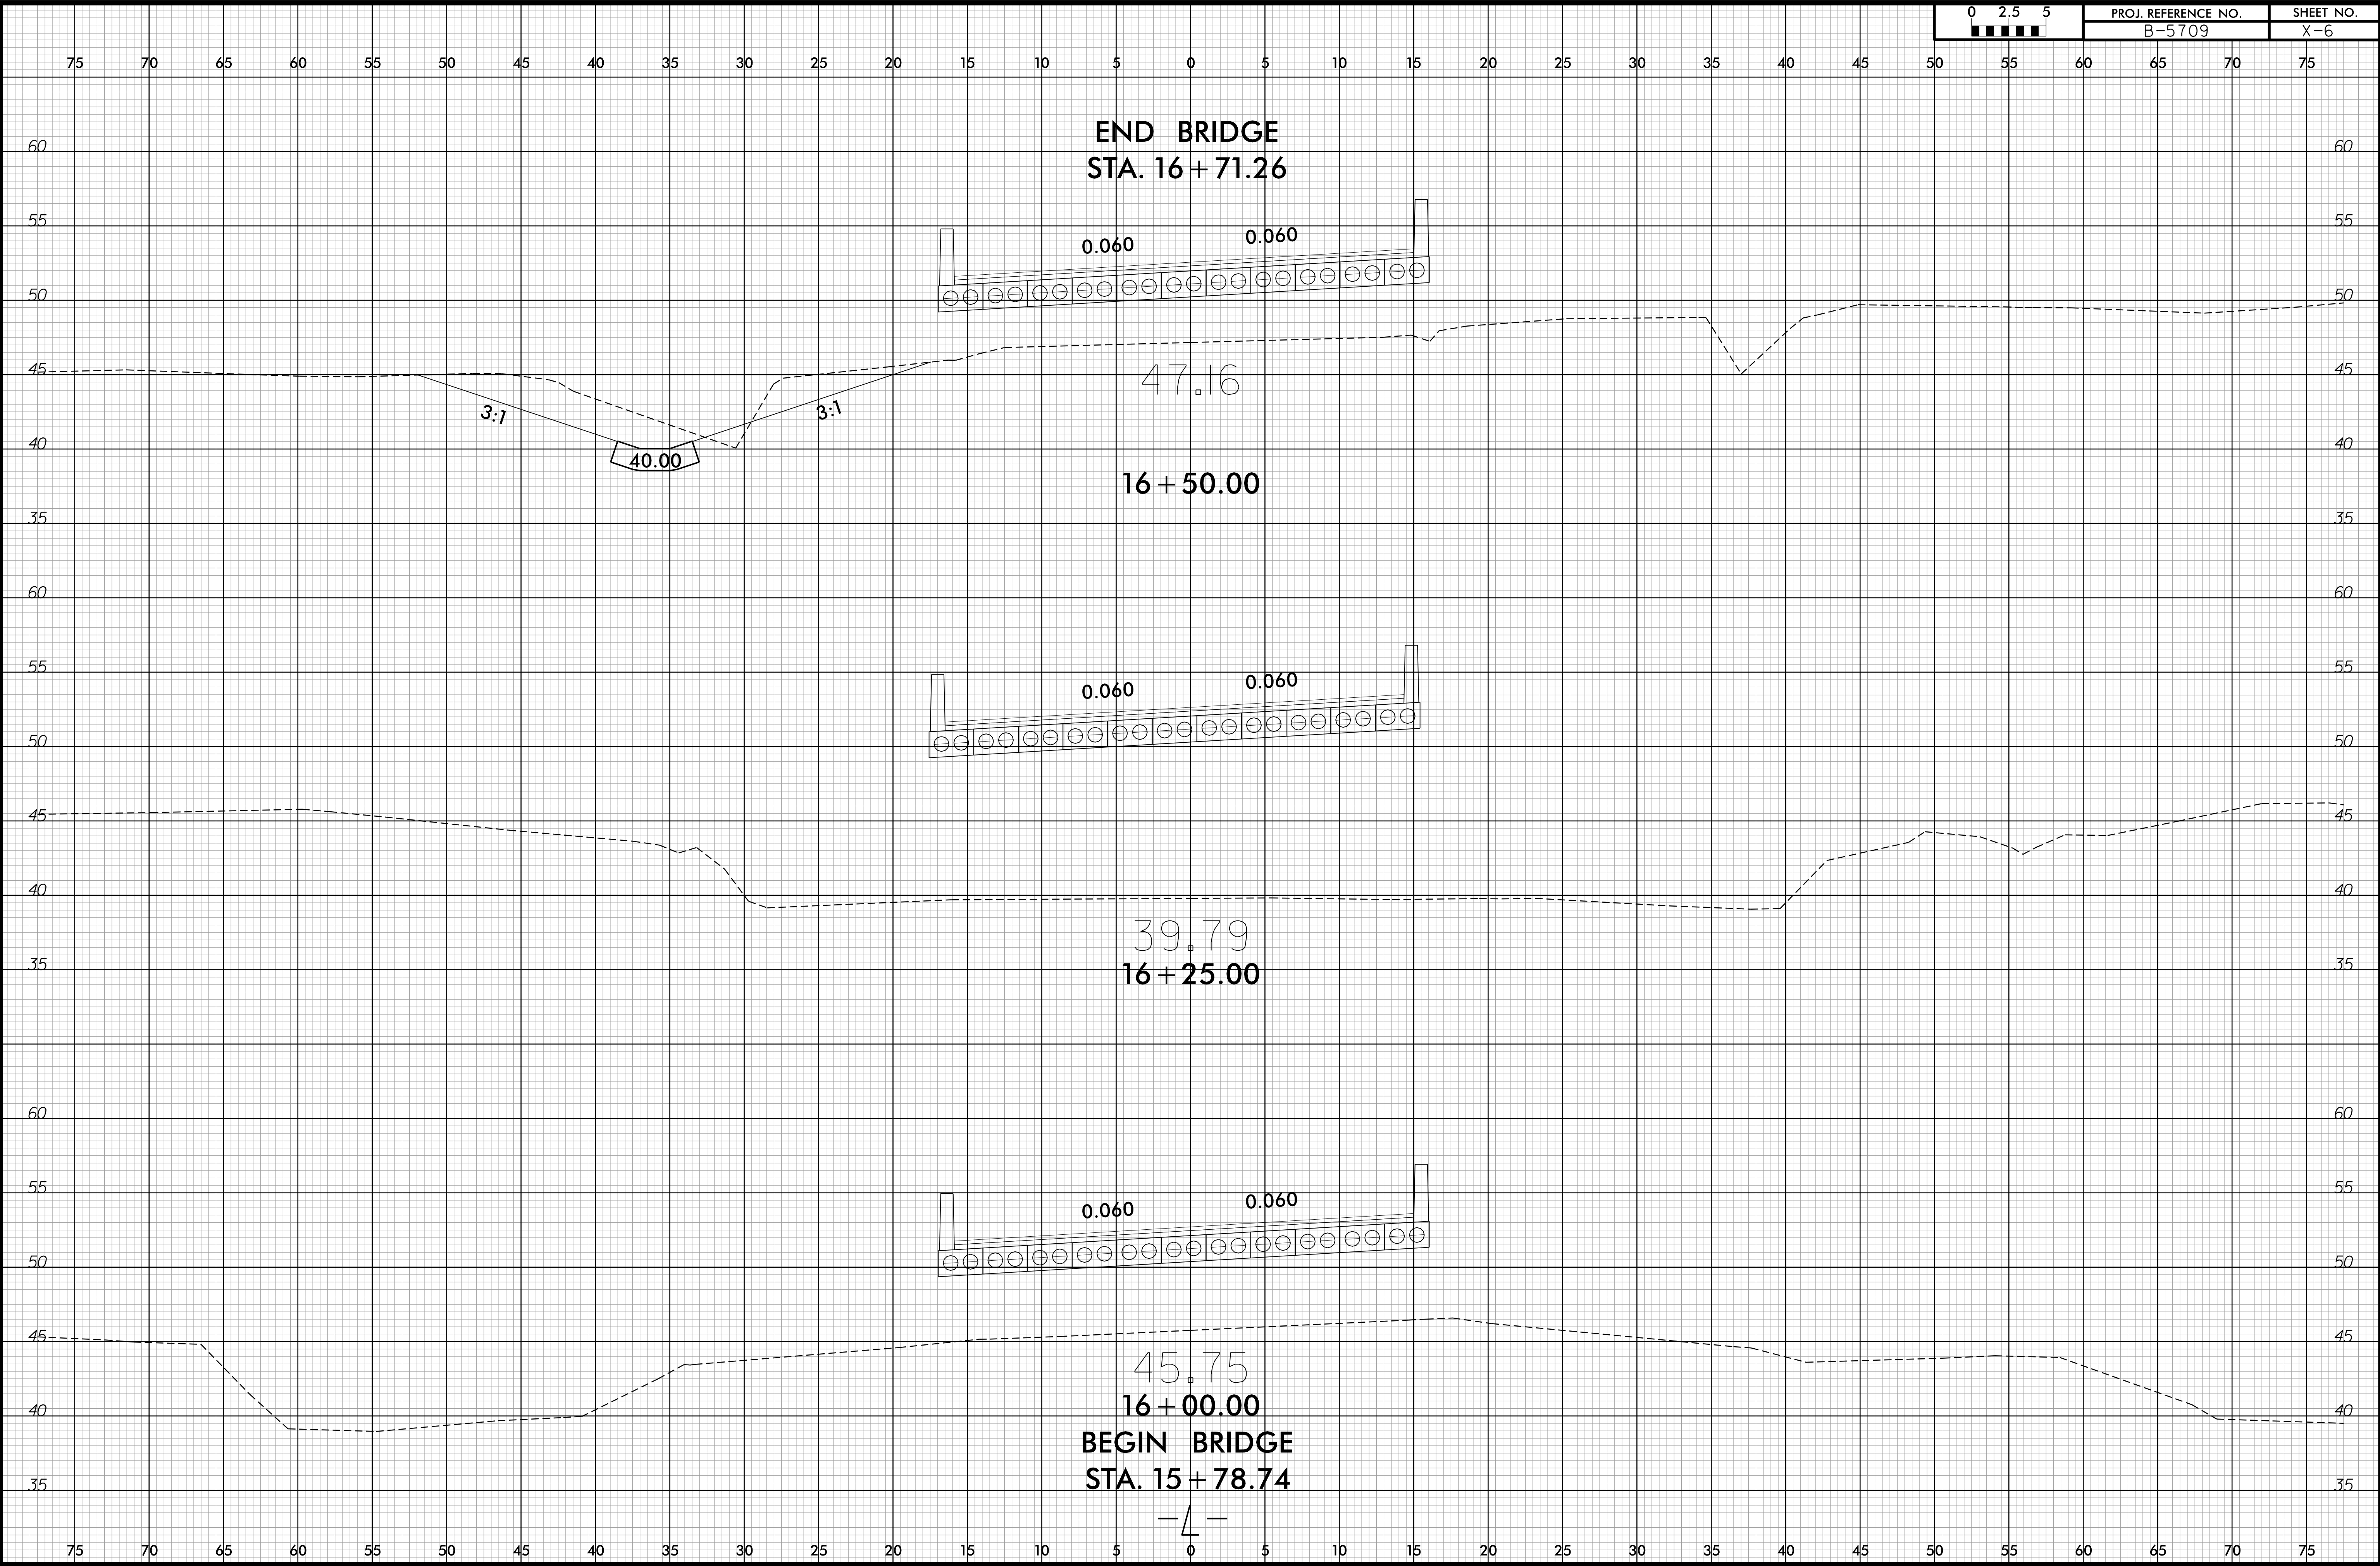

8/23/99

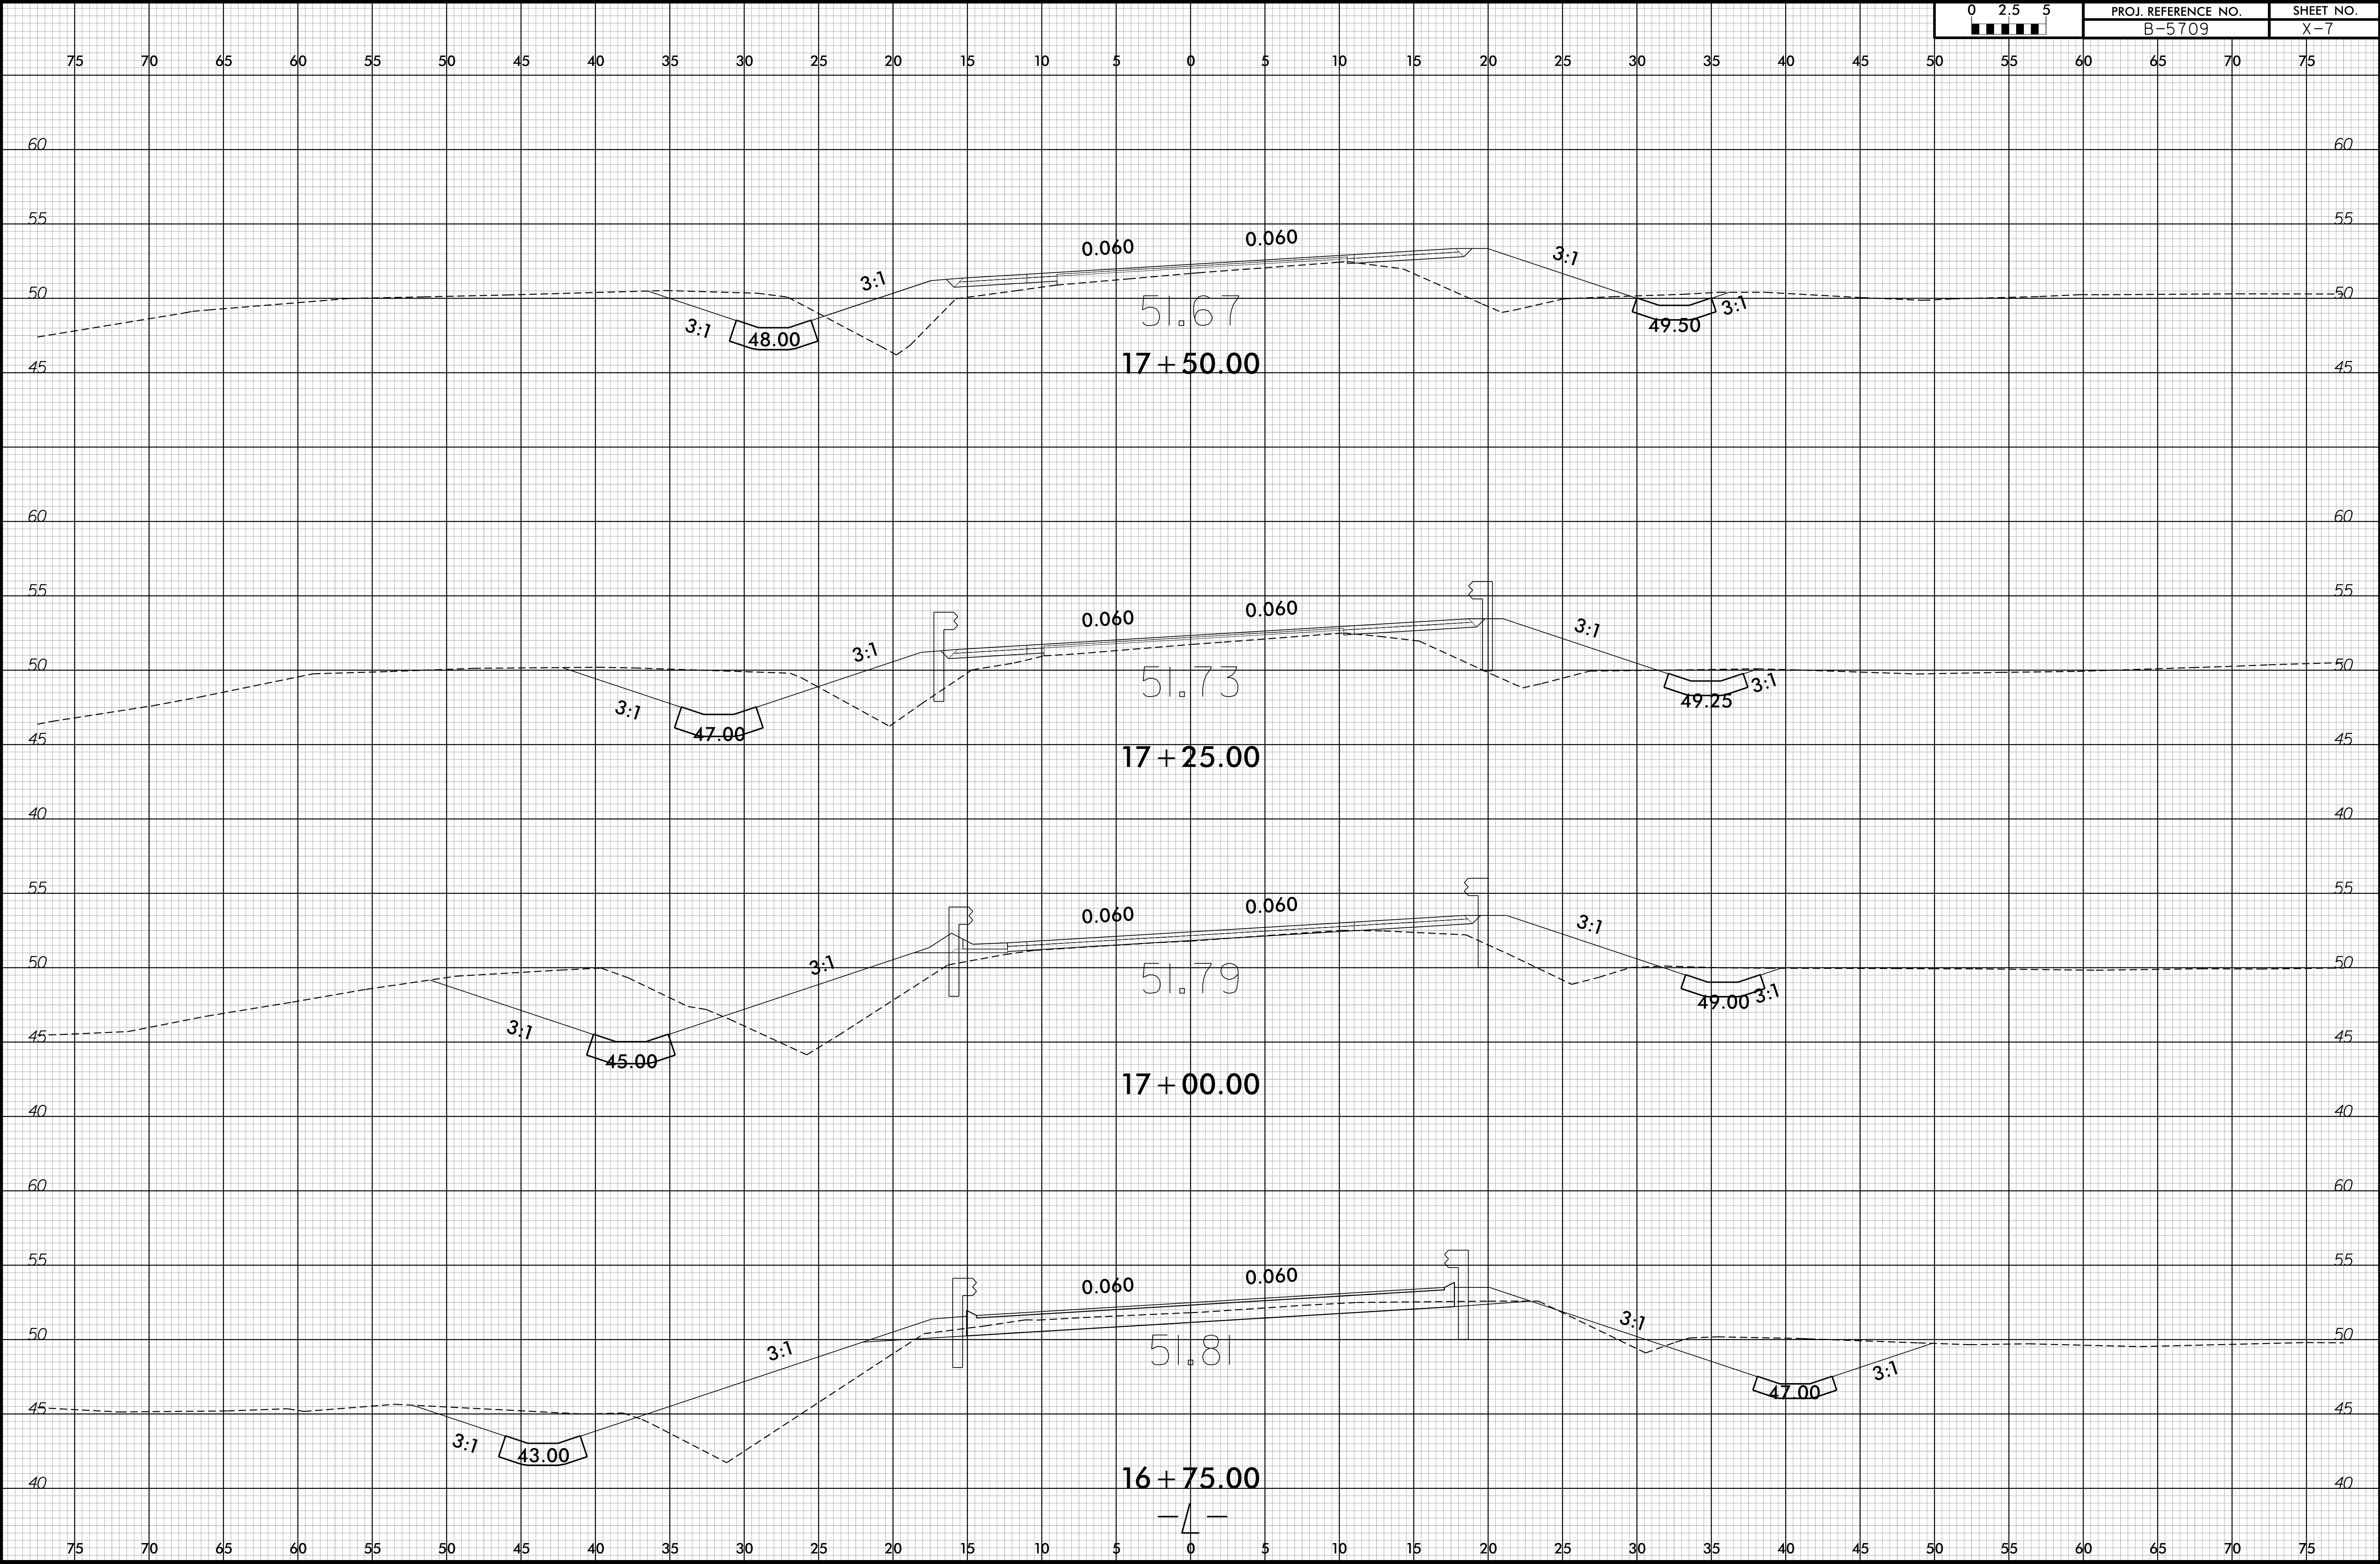


8/23/99




PROJ. REFERENCE NO.
B-5709

SHEET NO.
X-8

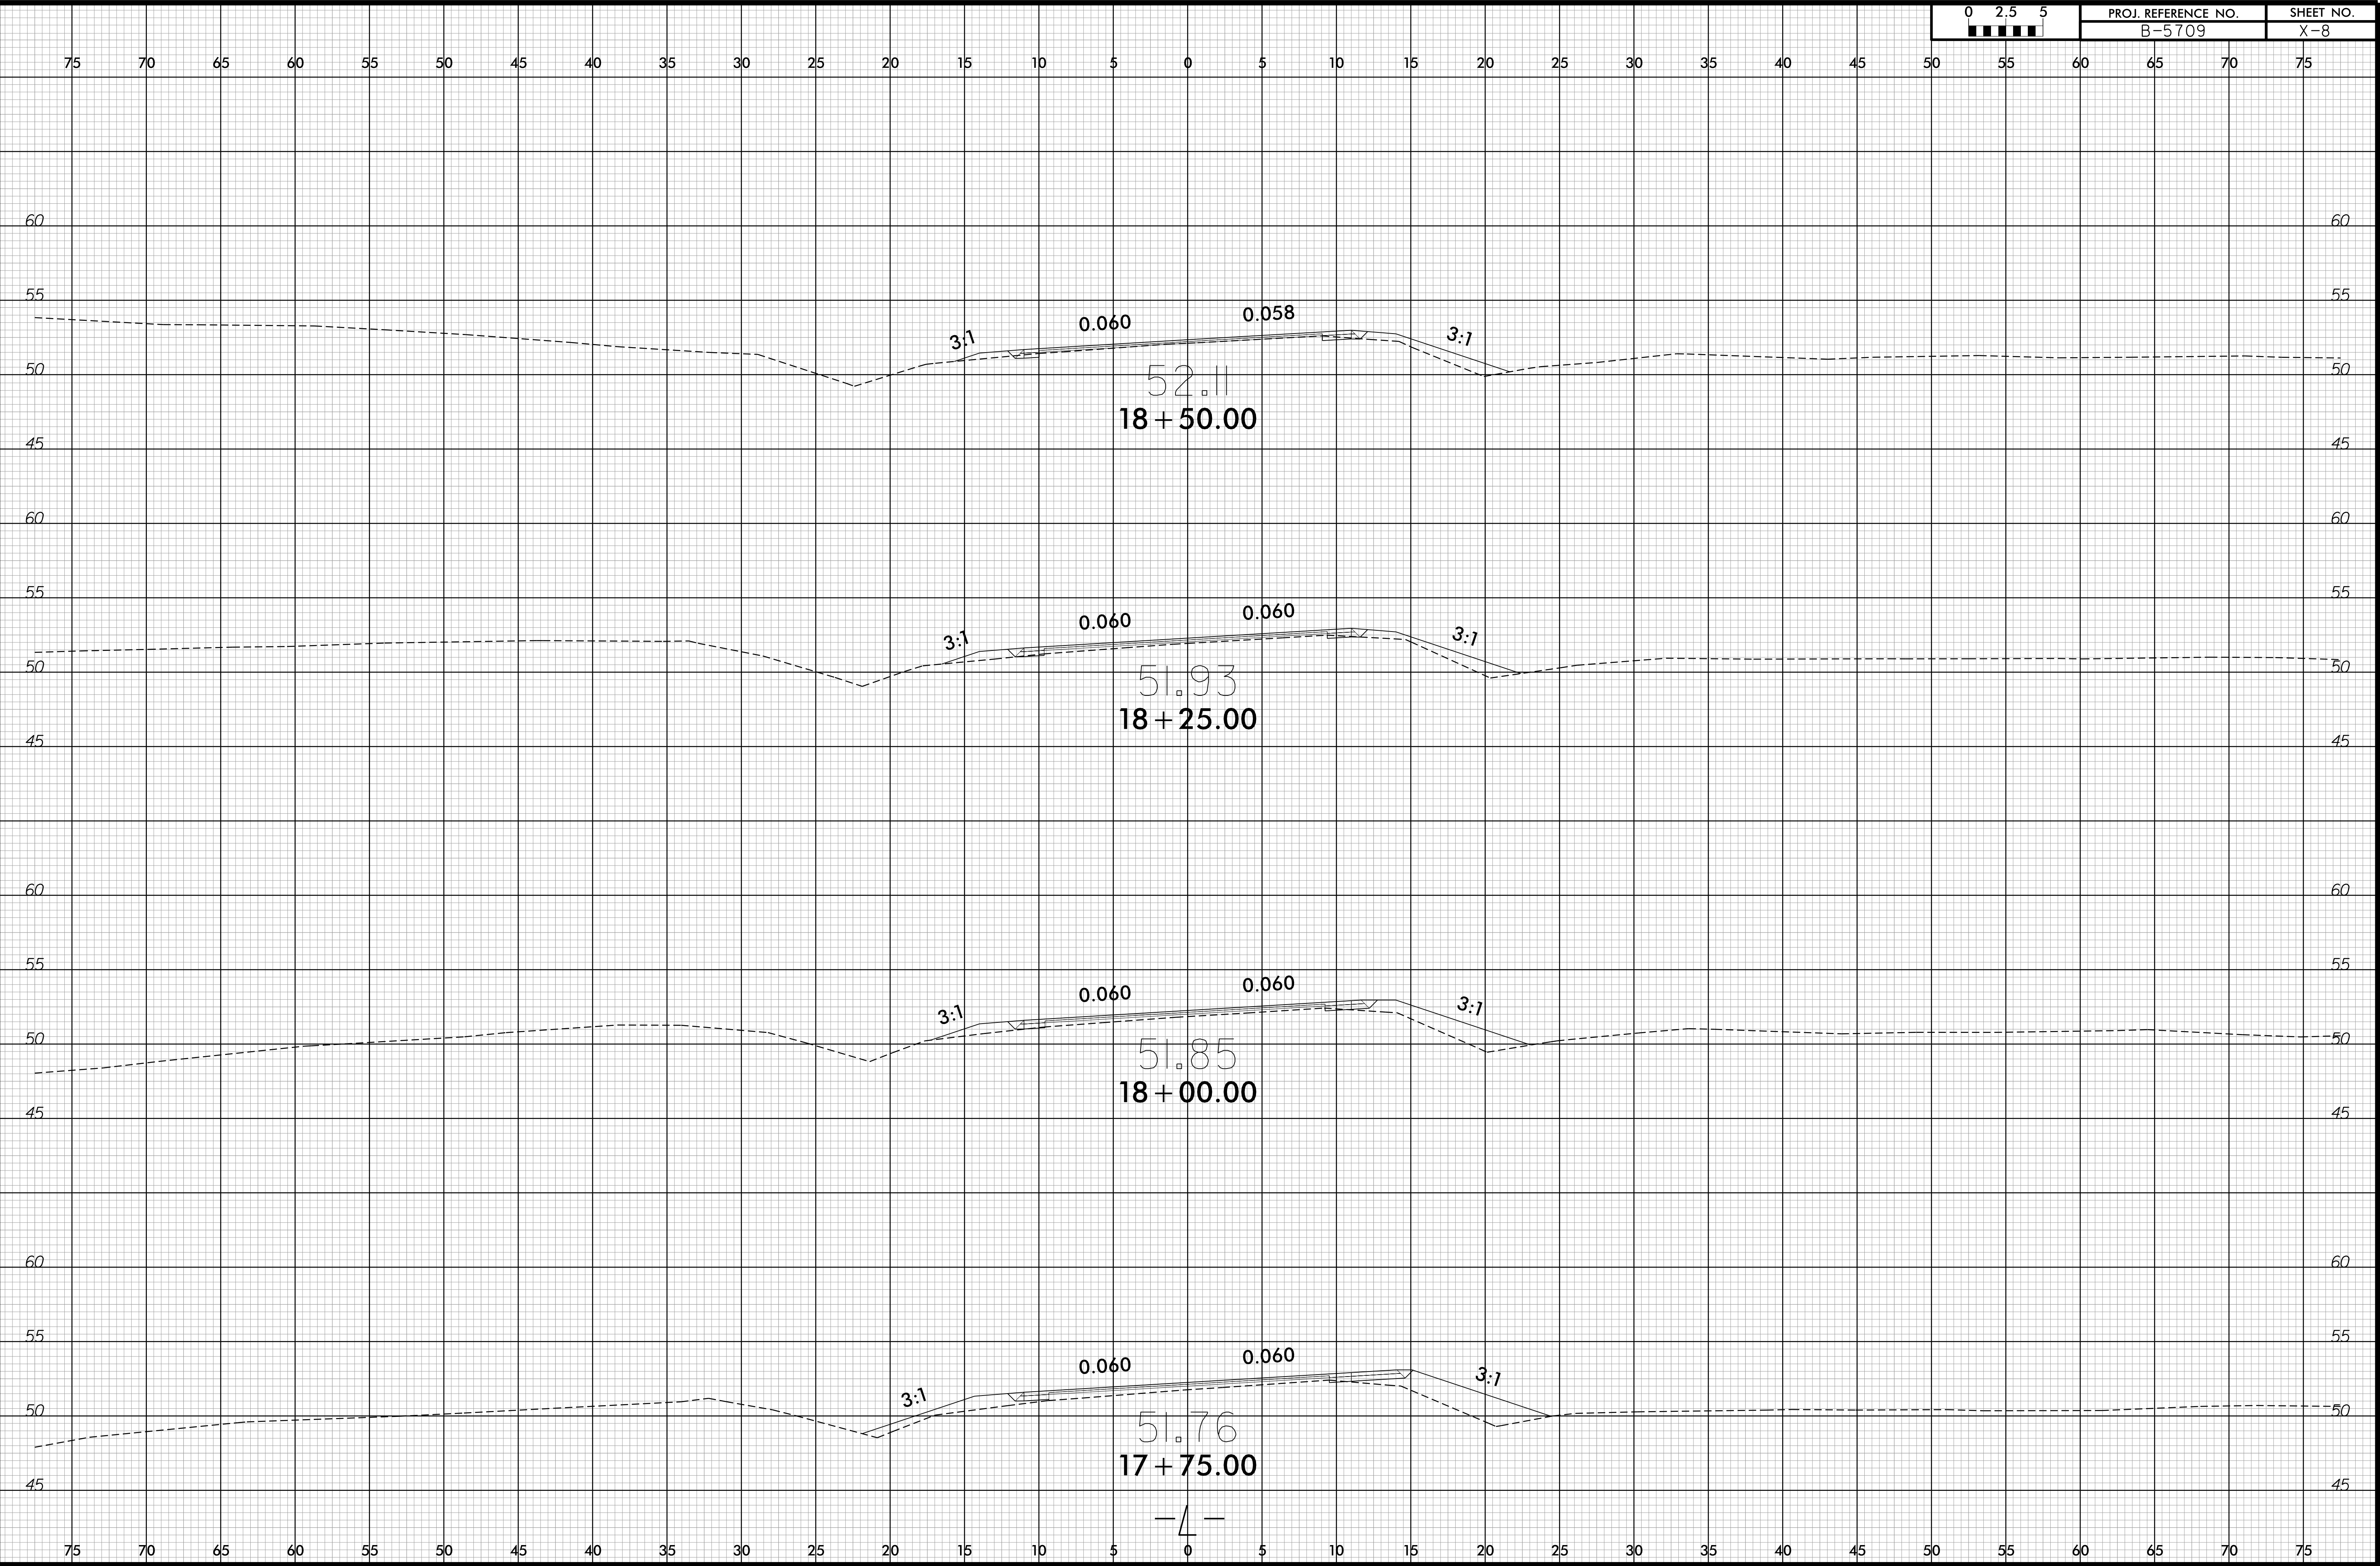


Invalid expression
t:\Xsec\B5709_Rgu_xpl.L.dgn
USER: TILMANTCJ


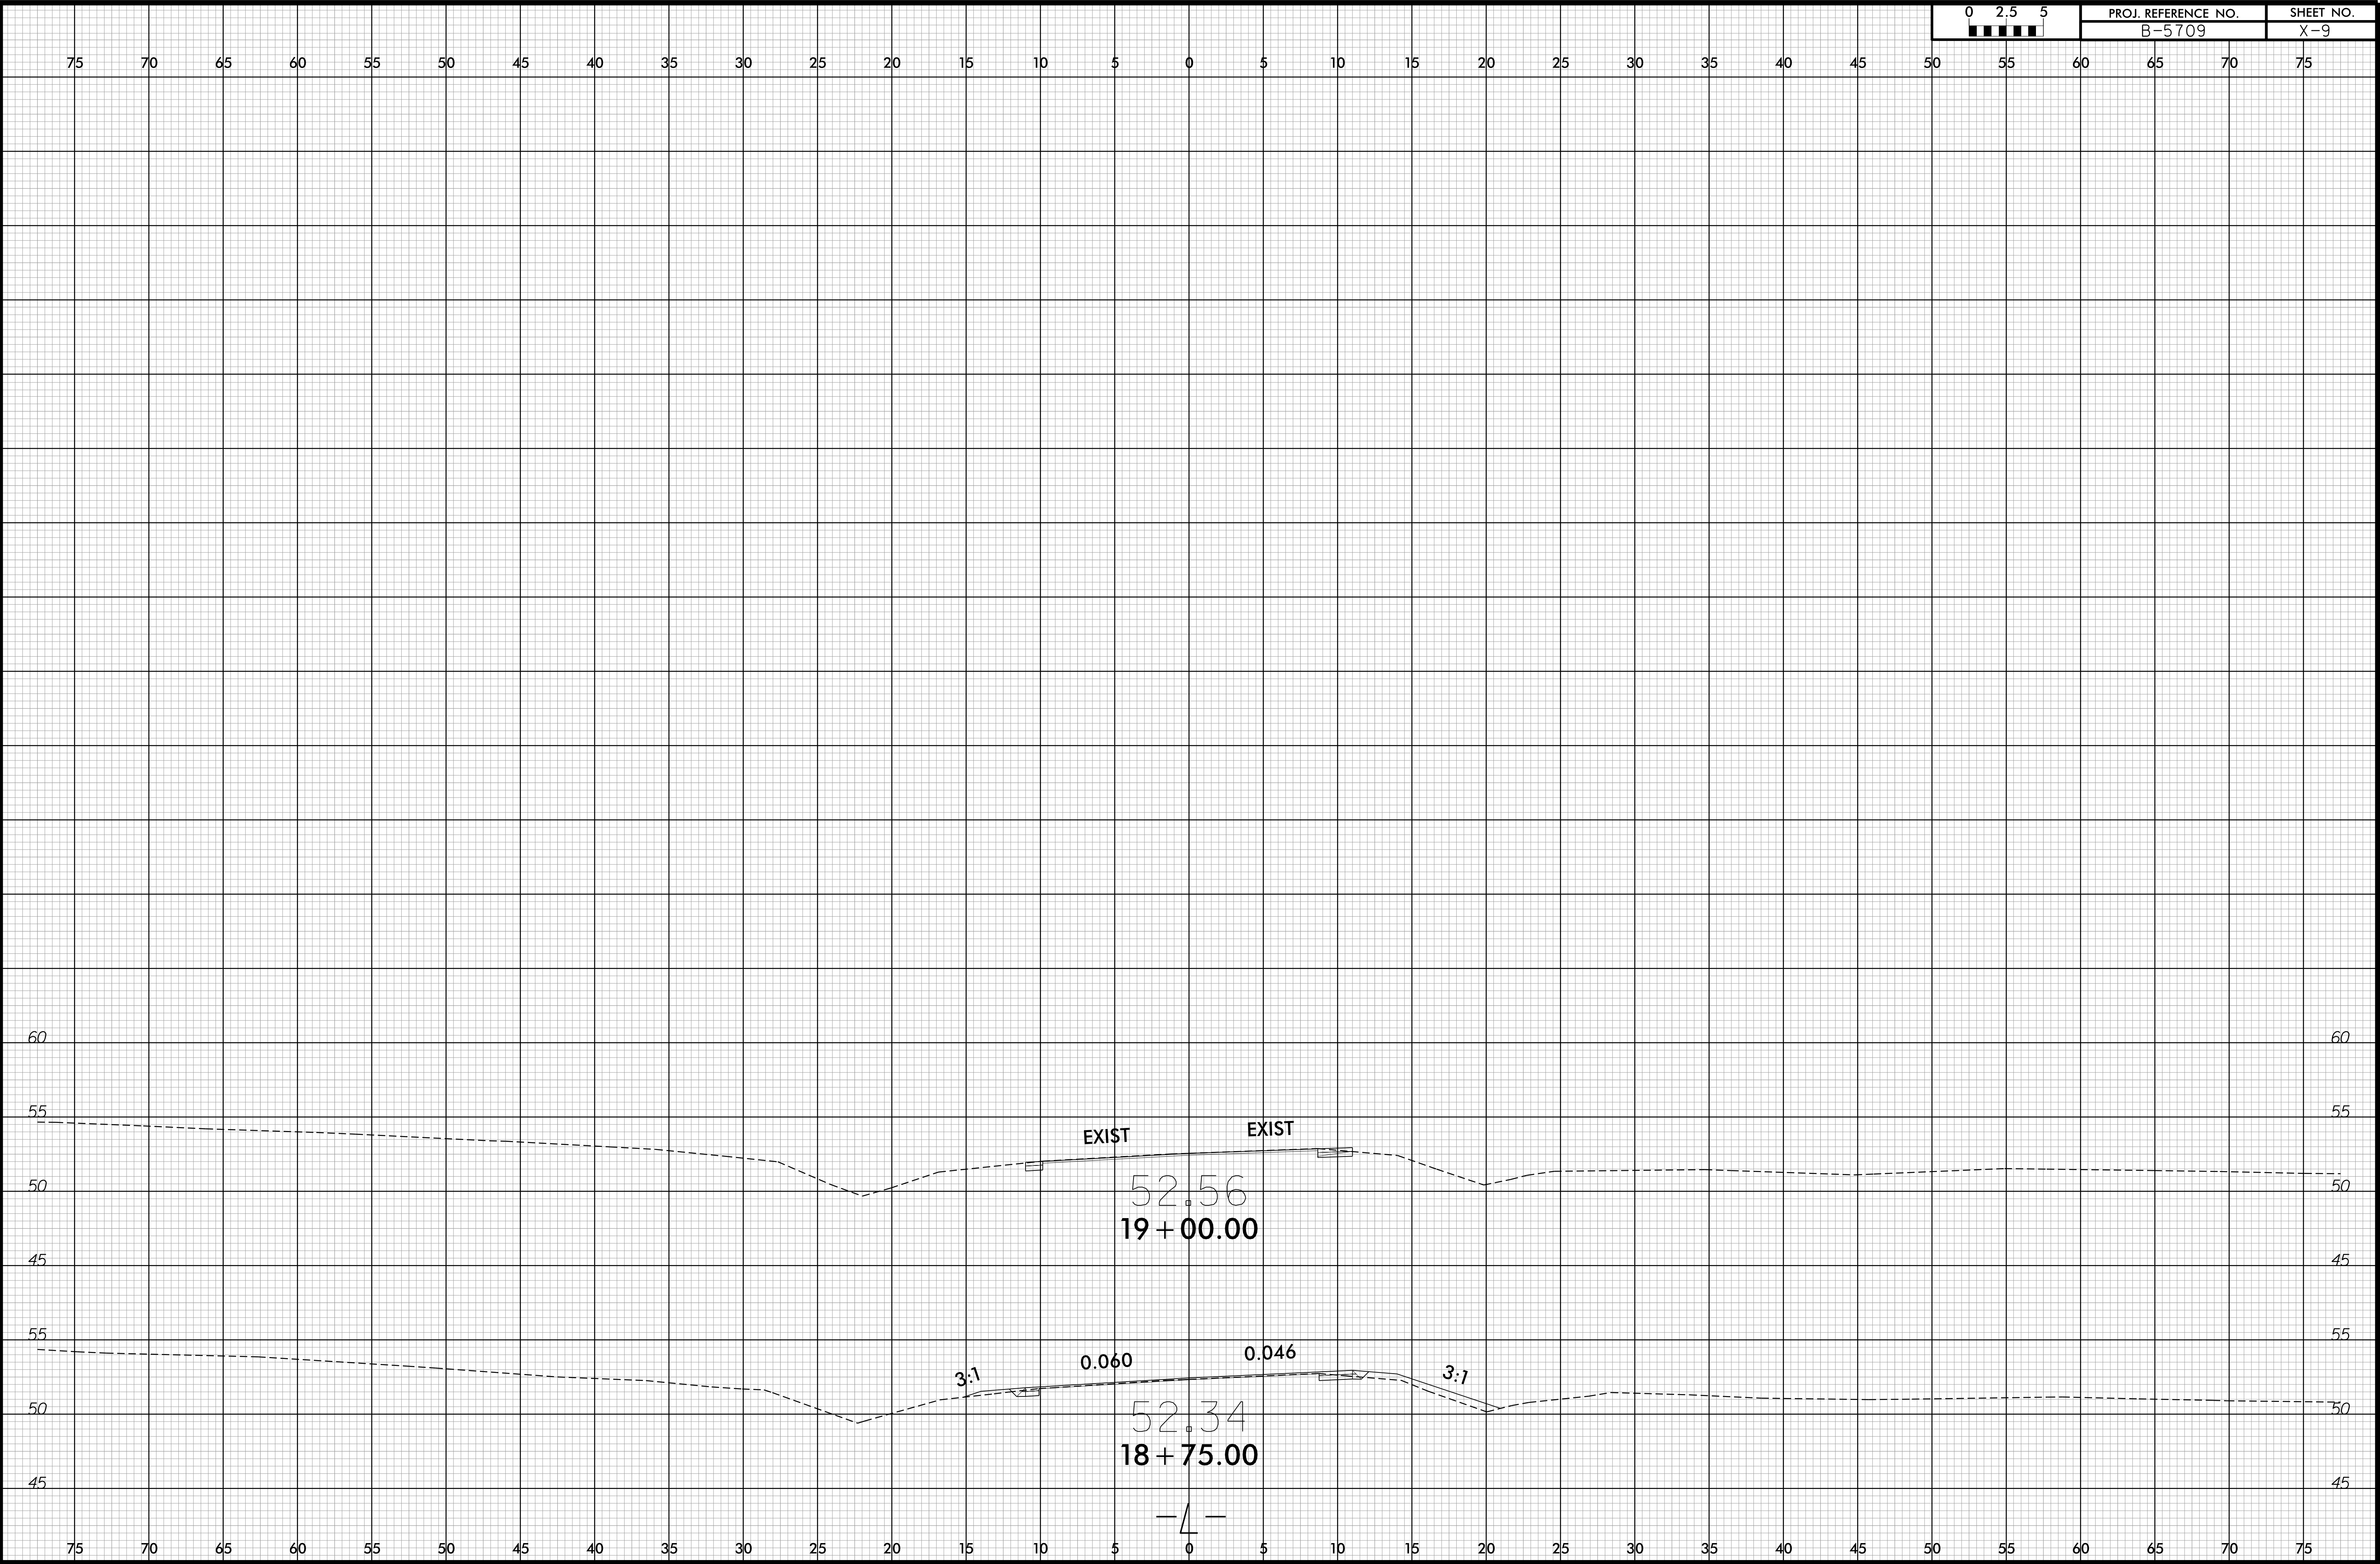


CONTRACT: DF00156 TIP PROJECT: B-5709

STRUCTURE

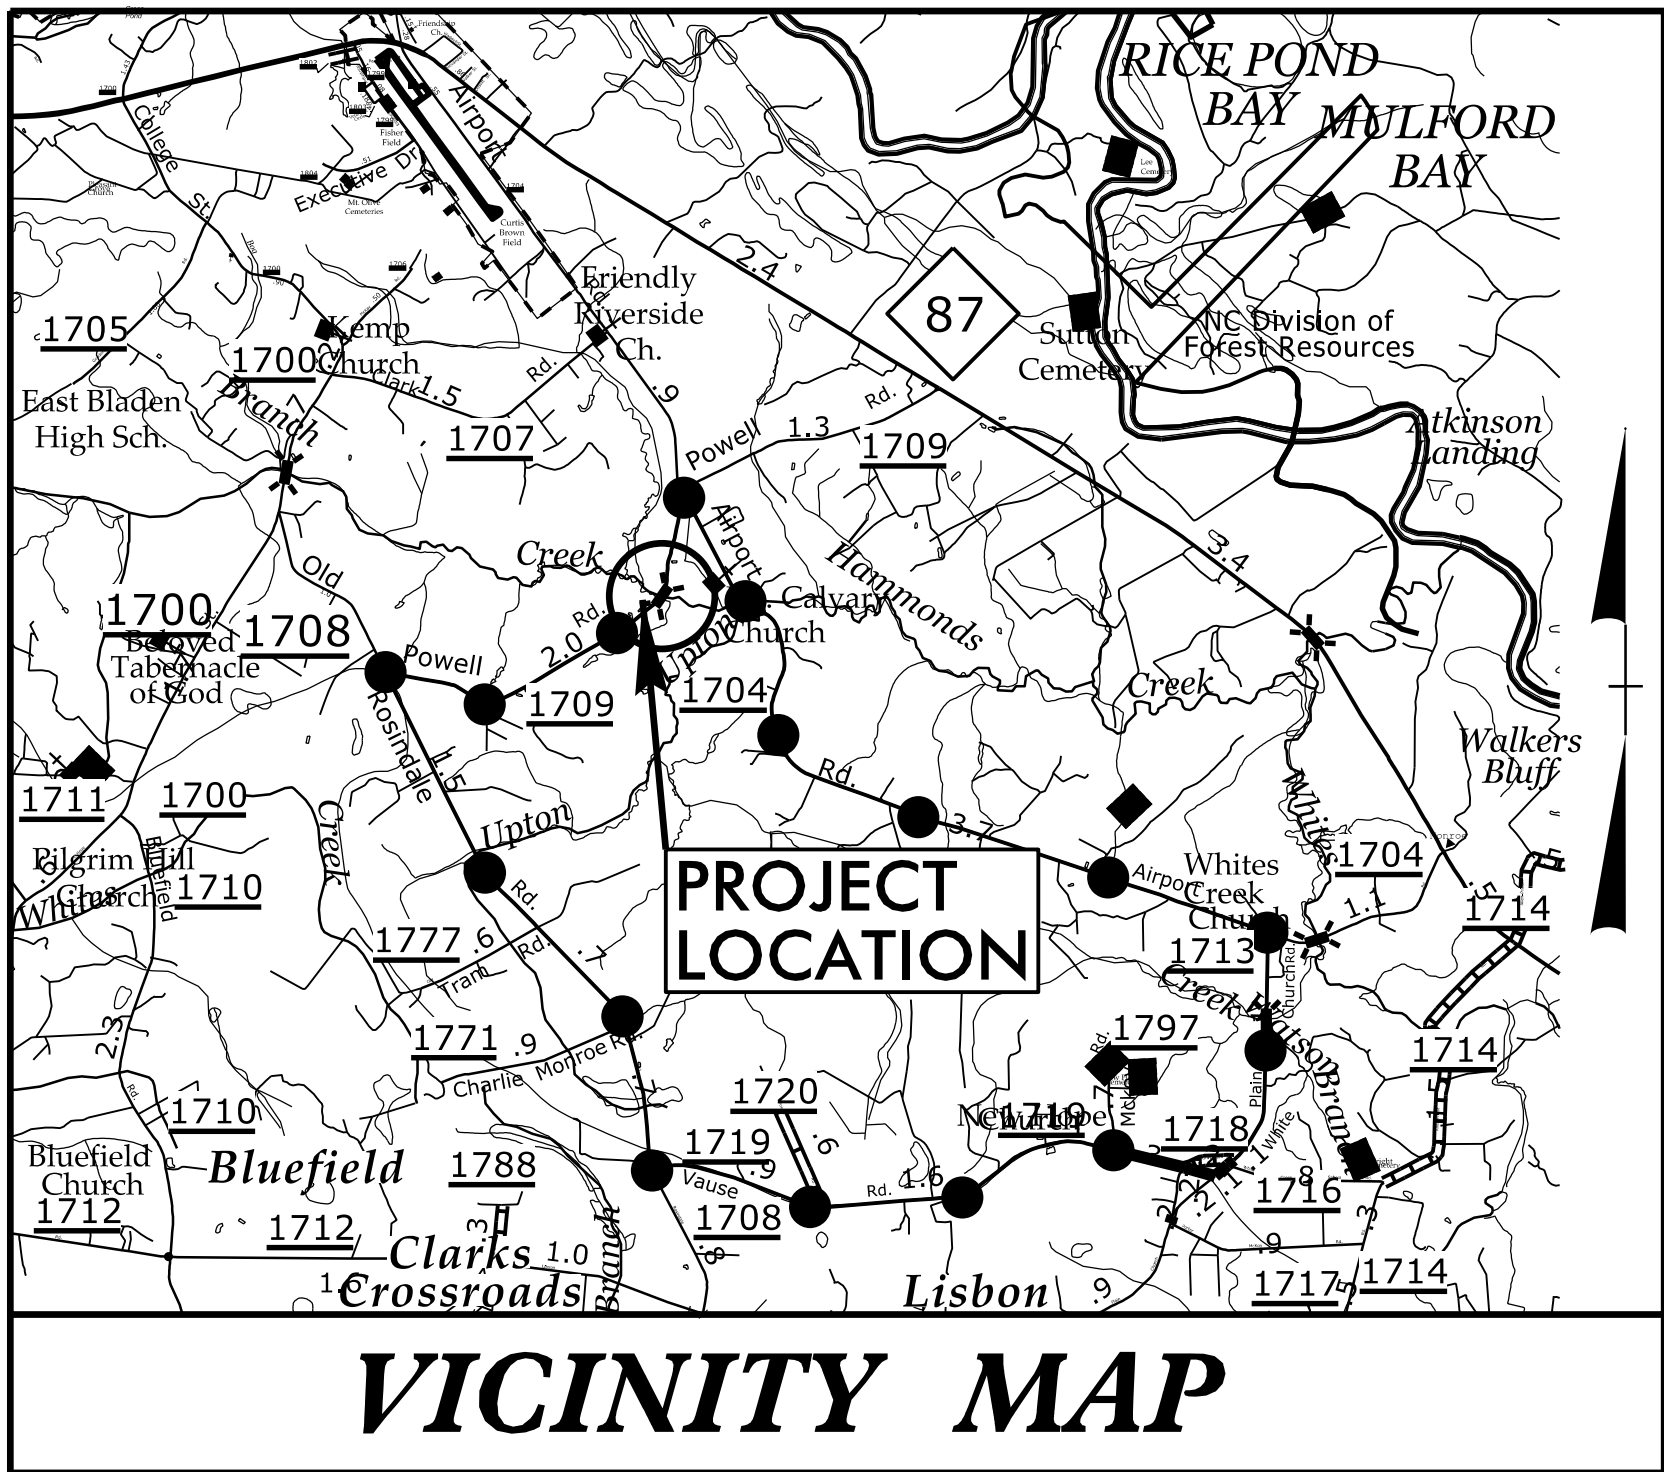

●●●●● DENOTES OFF-SITE DETOUR

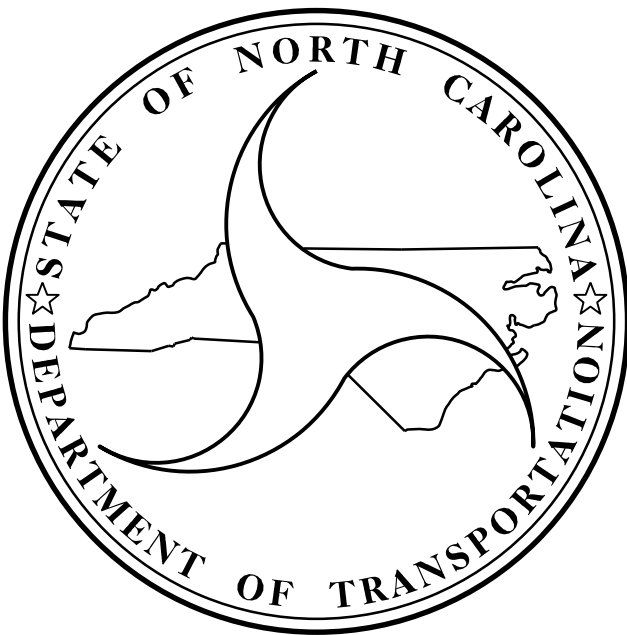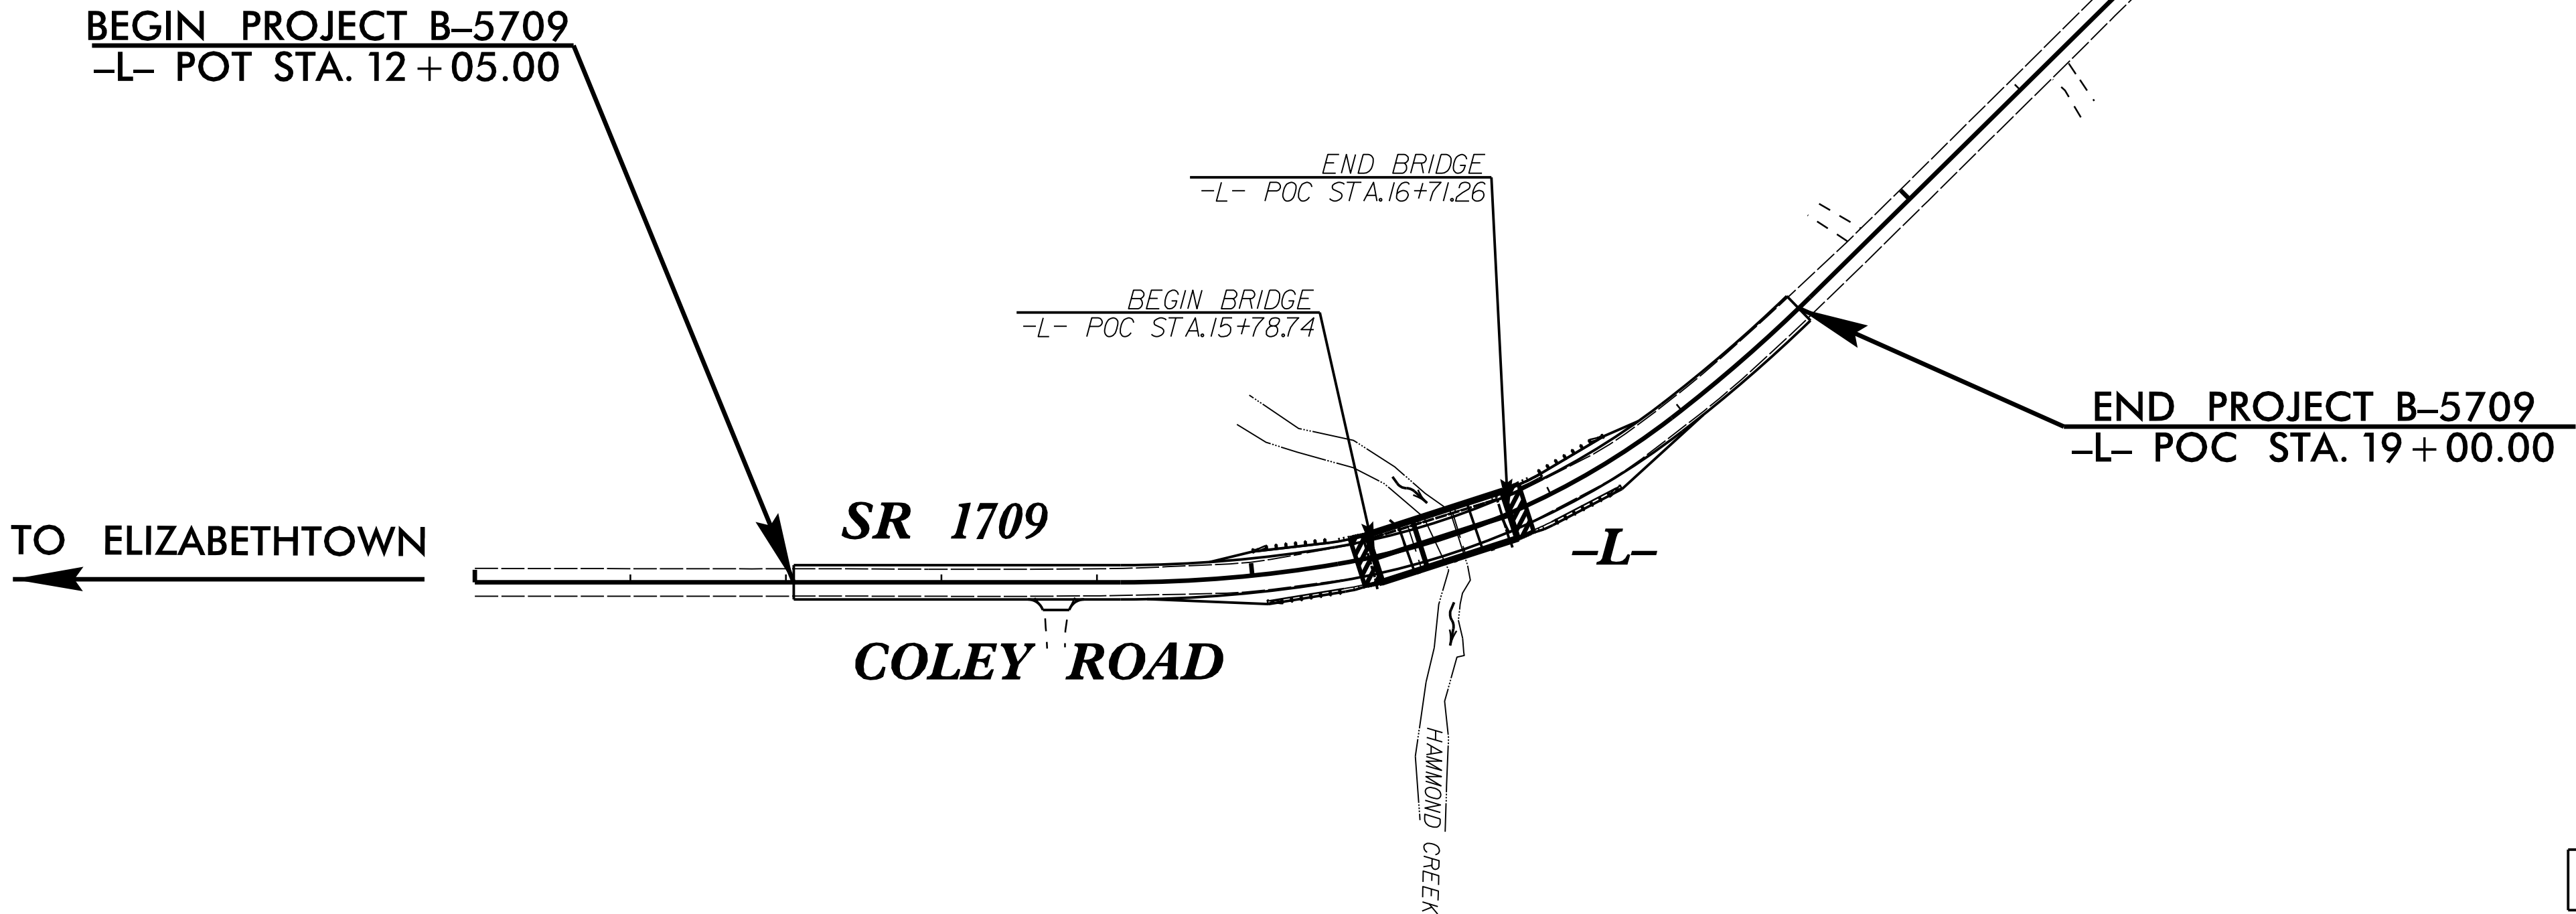

DESIGN DATA
ADT 2016 = 140
ADT 2036 = 253
K = NA %
D = NA %
T = 6 % *
V = 40 MPH
* TTST = DUAL
FUNC CLASS =
MINOR COLLECTOR
SUB REGIONAL TIER

PROJECT LENGTH

LENGTH ROADWAY TIP PROJECT B-5412 = 0.114 MILES
LENGTH STRUCTURE TIP PROJECT B-5412 = 0.018 MILES
TOTAL LENGTH TIP PROJECT B-5412 = 0.132 MILES

2012 STANDARD SPECIFICATIONS

LETTING DATE :
JUNE 21, 2017

Prepared in the Office of:
DIVISION OF HIGHWAYS
STRUCTURES MANAGEMENT UNIT
1000 BIRCH RIDGE DR.
RALEIGH, N.C. 27610

DAVID J. CLOGDO, P.E.
PROJECT ENGINEER

JOSH B. TAYLOR, P.E.
PROJECT DESIGN ENGINEER



CDM SMITH
5400 Glenwood Avenue, Suite 400
Raleigh, NC 27612-3228
NC COA No. F-1255

STATE	STATE PROJECT REFERENCE NO.	SHEET NO.	TOTAL SHEETS
N.C.	B-5709	1	22
STATE PROJ. NO.	F.A. PROJ. NO.	DESCRIPTION	
45663.1.1		P.E.	
45663.2.1		RW & UTILITIES	
45663.3.1		CONST.	

DOCUMENT NOT CONSIDERED FINAL
UNLESS ALL SIGNATURES COMPLETED



FOR PILES, SEE GEOTECHNICAL SPECIAL PROVISIONS AND SECTION 450 OF THE STANDARD SPECIFICATIONS.

PILES AT END BENT 1 ARE DESIGNED FOR A FACTORED RESISTANCE OF 51 TONS PER PILE. DRIVE PILES AT END BENT 1 TO A REQUIRED DRIVING RESISTANCE OF 85 TONS PER PILE.

PILES AT BENT 1 ARE DESIGNED FOR A FACTORED RESISTANCE OF 100 TONS PER PIER.

DRIVE PILES AT BENT 1 TO REQUIRED DRIVING RESISTANCE OF 175 TONS PER PILE. THIS REQUIRED DRIVING RESISTANCE INCLUDES ADDITIONAL RESISTANCE FOR SCOUR.

PILES AT END BENT 2 ARE DESIGNED FOR A FACTORED RESISTANCE OF 74 TONS PER PILE. DRIVE PILES AT END BENT 2 TO A REQUIRED DRIVING RESISTANCE OF 124 TONS PER PILE.

INSTALL PILES AT BENT 1 TO A TIP ELEVATION NO HIGHER THAN 24.0 FT.

IT HAS BEEN ESTIMATED THAT A HAMMER WITH AN EQUIVALENT RATED ENERGY IN THE RANGE OF 40 TO 50 FT-KIPS PER BLOW WILL BE REQUIRED TO DRIVE PILES AT BENT 1. THIS ESTIMATED ENERGY RANGE DOES NOT RELEASE THE CONTRACTOR FROM PROVIDING DRIVING EQUIPMENT IN ACCORDANCE WITH SUBARTICLE 450-3(D)(2) OF THE STANDARD SPECIFICATIONS.

SHEET 2 OF 4

CDM Smith CDM SMITH 5400 Glenwood Avenue, Suite 400 Raleigh, NC 27612-3228 NC COA No. F-1255	DOCUMENT NOT CONSIDERED FINAL UNLESS ALL SIGNATURES COMPLETED 	FOR BRIDGE ON SR 1709 OVER HAMMOND CREEK BETWEEN SR 1708 AND SR 1704																												
DRAWN BY : <u>A.L. STROUD</u> DATE : <u>04/17</u> CHECKED BY : <u>J.B. TAYLOR</u> DATE : <u>04/17</u> DESIGN ENGINEER : <u>J.B. TAYLOR</u> DATE : <u>04/17</u>	DWG. No. _____	<table border="1" style="width: 100%; border-collapse: collapse;"> <thead> <tr> <th colspan="6" style="text-align: center;">REVISIONS</th> <th style="text-align: center;">SHEET No.</th> </tr> </thead> <tbody> <tr> <td style="width: 5%;">NO.</td> <td style="width: 15%;">BY:</td> <td style="width: 20%;">DATE:</td> <td style="width: 5%;">NO.</td> <td style="width: 15%;">BY:</td> <td style="width: 20%;">DATE:</td> <td style="text-align: center; font-size: 1.5em;">S-02</td> </tr> <tr> <td style="text-align: center;">1</td> <td></td> <td></td> <td style="text-align: center;">3</td> <td></td> <td></td> <td style="text-align: center;">TOTAL SHEETS</td> </tr> <tr> <td style="text-align: center;">2</td> <td></td> <td></td> <td style="text-align: center;">4</td> <td></td> <td></td> <td style="text-align: center;">22</td> </tr> </tbody> </table>	REVISIONS						SHEET No.	NO.	BY:	DATE:	NO.	BY:	DATE:	S-02	1			3			TOTAL SHEETS	2			4			22
REVISIONS						SHEET No.																								
NO.	BY:	DATE:	NO.	BY:	DATE:	S-02																								
1			3			TOTAL SHEETS																								
2			4			22																								



- ① $90^{\circ}00'00''$
- ② $86^{\circ}22'53''$
- ③ $91^{\circ}50'46''$

BLADEN COUNTY

SHEET 3 OF 4

DOCUMENT NOT CONSIDERED FINAL UNLESS ALL SIGNATURES COMPLETED CDM SMITH 5400 Glenwood Avenue, Suite 400 Raleigh, NC 27612-3228 NC COA No. F-1255		FOR BRIDGE ON SR 1709 OVER HAMMOND CREEK BETWEEN ROSINDALE RD & AIRPORT RD																		
DWG. No. DRAWN BY : <u>A.L. STROUD</u> DATE : <u>04/17</u> CHECKED BY : <u>J.B. TAYLOR</u> DATE : <u>04/17</u> DESIGN ENGINEER : <u>J.B. TAYLOR</u> DATE : <u>04/17</u>	REVISIONS <table border="1" style="width: 100%; border-collapse: collapse;"> <thead> <tr> <th>NO.</th> <th>BY:</th> <th>DATE:</th> <th>NO.</th> <th>BY:</th> <th>DATE:</th> </tr> </thead> <tbody> <tr> <td style="text-align: center;">1</td> <td></td> <td></td> <td style="text-align: center;">3</td> <td></td> <td></td> </tr> <tr> <td style="text-align: center;">2</td> <td></td> <td></td> <td style="text-align: center;">4</td> <td></td> <td></td> </tr> </tbody> </table>	NO.	BY:	DATE:	NO.	BY:	DATE:	1			3			2			4			SHEET No. S-03 TOTAL SHEETS 22
NO.	BY:	DATE:	NO.	BY:	DATE:															
1			3																	
2			4																	

TOTAL BILL OF MATERIAL																					
	REMOVAL OF EXISTING STRUCTURE	PDA TESTING	UNCLASSIFIED STRUCTURE EXCAVATION	CLASS A CONCRETE	BRIDGE APPROACH SLABS	REINFORCING STEEL	PILE DRIVING SETUP FOR HP 12 X 53 STEEL PILES	PILE DRIVING SETUP FOR HP14X73 GALV STEEL PILES	HP 12 X 53 STEEL PILES		HP 14 X 73 GALVANIZED STEEL PILES		VERTICAL CONCRETE BARRIER RAIL	RIP RAP CLASS II (2'-0" THICK)	GEOTEXTILE FOR DRAINAGE	ELASTOMERIC BEARINGS	3'-0' X 1'-9" PRESTRESSED CONCRETE CORED SLABS		3'-0' X 2'-0" PRESTRESSED CONCRETE CORED SLABS		ASBESTOS ASSESSMENT
	LUMP SUM	NO.	LUMP SUM	CU. YDS.	LUMP SUM	LBS.	EA.	EA.	NO.	LIN. FT.	NO.	LIN. FT.	LIN. FT.	TON	SQ. YD.	LUMP SUM	NO.	LIN. FT.	NO.	LIN. FT.	LUMP SUM
SUPERSTRUCTURE													180,50			LUMP SUM	11	330	11	660	
END BENT 1			LUMP SUM	21.6		2,640	7		7	385				95	105						
BENT 1				11.4		2,301		8			8	520									
END BENT 2			LUMP SUM	21.9		2,651	7		7	385				78	87						
TOTAL	LUMP SUM	2	LUMP SUM	54.9	LUMP SUM	7,592	14	8	14	770	8	520	180.50	173	192	LUMP SUM	11	330	11	660	LUMP SUM

HYDRAULIC DATA	
DESIGN DISCHARGE	= 1100 CFS
FREQUENCY OF DESIGN FLOOD	= 25 YR.
DESIGN HIGH WATER ELEVATION	= 49.1
DRAINAGE AREA	= 12.0 SQ.MI.
BASIC DISCHARGE (Q100)	= 1700 CFS
BASIC HIGH WATER ELEVATION	= 50.39
OVERTOPPING FLOOD DATA	
OVERTOPPING DISCHARGE	= 2800 CFS
FREQUENCY OF OVERTOPPING FLOOD	= 500+ YR.
OVERTOPPING FLOOD ELEVATION (OT OCCURS AT STA.12+76.88 -L-)	= 52.41

NOTES:

ASSUMED LIVE LOAD = HL-93 OR ALTERNATE LOADING.

THIS BRIDGE HAS BEEN DESIGNED IN ACCORDANCE WITH THE AASHTO LRFD BRIDGE DESIGN SPECIFICATIONS

THIS BRIDGE IS LOCATED IN SEISMIC PERFORMANCE ZONE 1.

THIS BRIDGE SHALL BE CONSTRUCTED USING TOP-DOWN CONSTRUCTION METHODS. THE USE OF A TEMPORARY CAUSEWAY OR WORK BRIDGE IS NOT PERMITTED.

FOR OTHER DESIGN DATA AND GENERAL NOTES, SEE SHEET S-N.

FOR EROSION CONTROL MEASURES SEE EROSION CONTROL PLANS.

THIS STRUCTURE HAS BEEN DESIGNED IN ACCORDANCE WITH "HEC-18 EVALUATING SCOUR AT BRIDGES".

FOR ASBESTOS ASSESSMENT FOR BRIDGE DEMOLITION AND RENOVATION ACTIVITIES,SEE SPECIAL PROVISIONS.

FOR INTERIOR BENT 1, ONLY PARTIAL GALVANIZING OF THE PILES IS REQUIRED. SEE BENT 1 SHEET FOR REQUIRED GALVANIZED LENGTHS. PAYMENT FOR PARTIALLY GALVANIZED PILES WILL BE MADE UNDER THE CONTRACT UNIT PRICE FOR GALVANIZED STEEL PILES.

REMOVAL OF THE EXISTING BRIDGE SHALL BE PERFORMED SO AS NOT TO ALLOW DEBRIS TO FALL INTO THE WATER. THE CONTRACTOR SHALL REMOVE THE BRIDGE AND SUBMIT PLANS FOR DEMOLITION IN ACCORDANCE WITH ARTICLE 402-2 OF THE STANDARD SPECIFICATIONS

FOR GROUT FOR STRUCTURES,SEE SPECIAL PROVISIONS.

FOR CRANE SAFETY,SEE SPECIAL PROVISIONS.

FOR SUBMITTAL OF WORKING DRAWINGS,SEE SPECIAL PROVISIONS.

FOR FALSEWORK AND FORMWORK,SEE SPECIAL PROVISIONS.

THE SUBSTRUCTURE OF THE EXISTING BRIDGE INDICATED ON THE PLANS IS FROM THE BEST INFORMATION AVAILABLE. SINCE THIS INFORMATION IS SHOWN FOR THE CONVENIENCE OF THE CONTRACTOR, THE CONTRACTOR SHALL HAVE NO CLAIM WHATSOEVER AGAINST THE DEPARTMENT OF TRANSPORTATION FOR ANY DELAYS OR ADDITIONAL COST INCURRED BASED ON DIFFERENCES BETWEEN THE EXISTING BRIDGE SUBSTRUCTURE SHOWN ON THE PLANS AND THE ACTUAL CONDITIONS AT THE PROJECT SITE.


THE MATERIAL SHOWN IN THE CROSS-HATCHED AREA SHALL BE EXCAVATED FOR A DISTANCE OF 30 FT.LEFT SIDE,55 FT. RIGHT SIDE AT BOTH END BENTS OF CENTERLINE ROADWAY AS DIRECTED BY THE ENGINEER.THIS WORK WILL BE PAID FOR AT THE CONTRACT LUMP SUM PRICE FOR UNCLASSIFIED STRUCTURE EXCAVATION. SEE SECTION 412 OF THE STANDARD SPECIFICATIONS.

INASMUCH AS THE PAINT SYSTEM ON THE EXISTING STRUCTURAL STEEL CONTAINS LEAD,THE CONTRACTOR'S ATTENTION IS DIRECTED TO ARTICLE 107-1 OF THE STANDARD SPECIFICATIONS. ANY COSTS RESULTING FROM COMPLIANCE WITH APPLICABLE STATE OR FEDERAL REGULATIONS PERTAINING TO HANDLING OF MATERIALS CONTAINING LEAD BASED PAINT SHALL BE INCLUDED IN THE BID PRICE FOR "REMOVAL OF EXISTING STRUCTURE AT STATION 16+25.00 -L-."

THE EXISTING STRUCTURE CONSISTING OF 3 SPANS:1 @ 30'-4", 1 @ 30'-0", AND 1 @ 30'-4" WITH A CLEAR ROADWAY WIDTH OF 28'-0" WITH A 3" ASPHALT WEARING SURFACE STEEL PLANK DECK ON STEEL I-BEAMS ON TIMBER CAPS ON TIMBER PILES AND LOCATED AT THE PROPOSED STRUCTURE SHALL BE REMOVED. THE EXISTING BRIDGE IS PRESENTLY POSTED FOR LOAD LIMIT.

ASPHALT WEARING SURFACE IS INCLUDED IN ROADWAY QUANTITY ON ROADWAY PLANS.

B.M. #1: RR SPIKE IN BASE OF 12" PINE TREE; 56.6' RIGHT OF STA. 20+53.40 -L-, EL. 53.82.

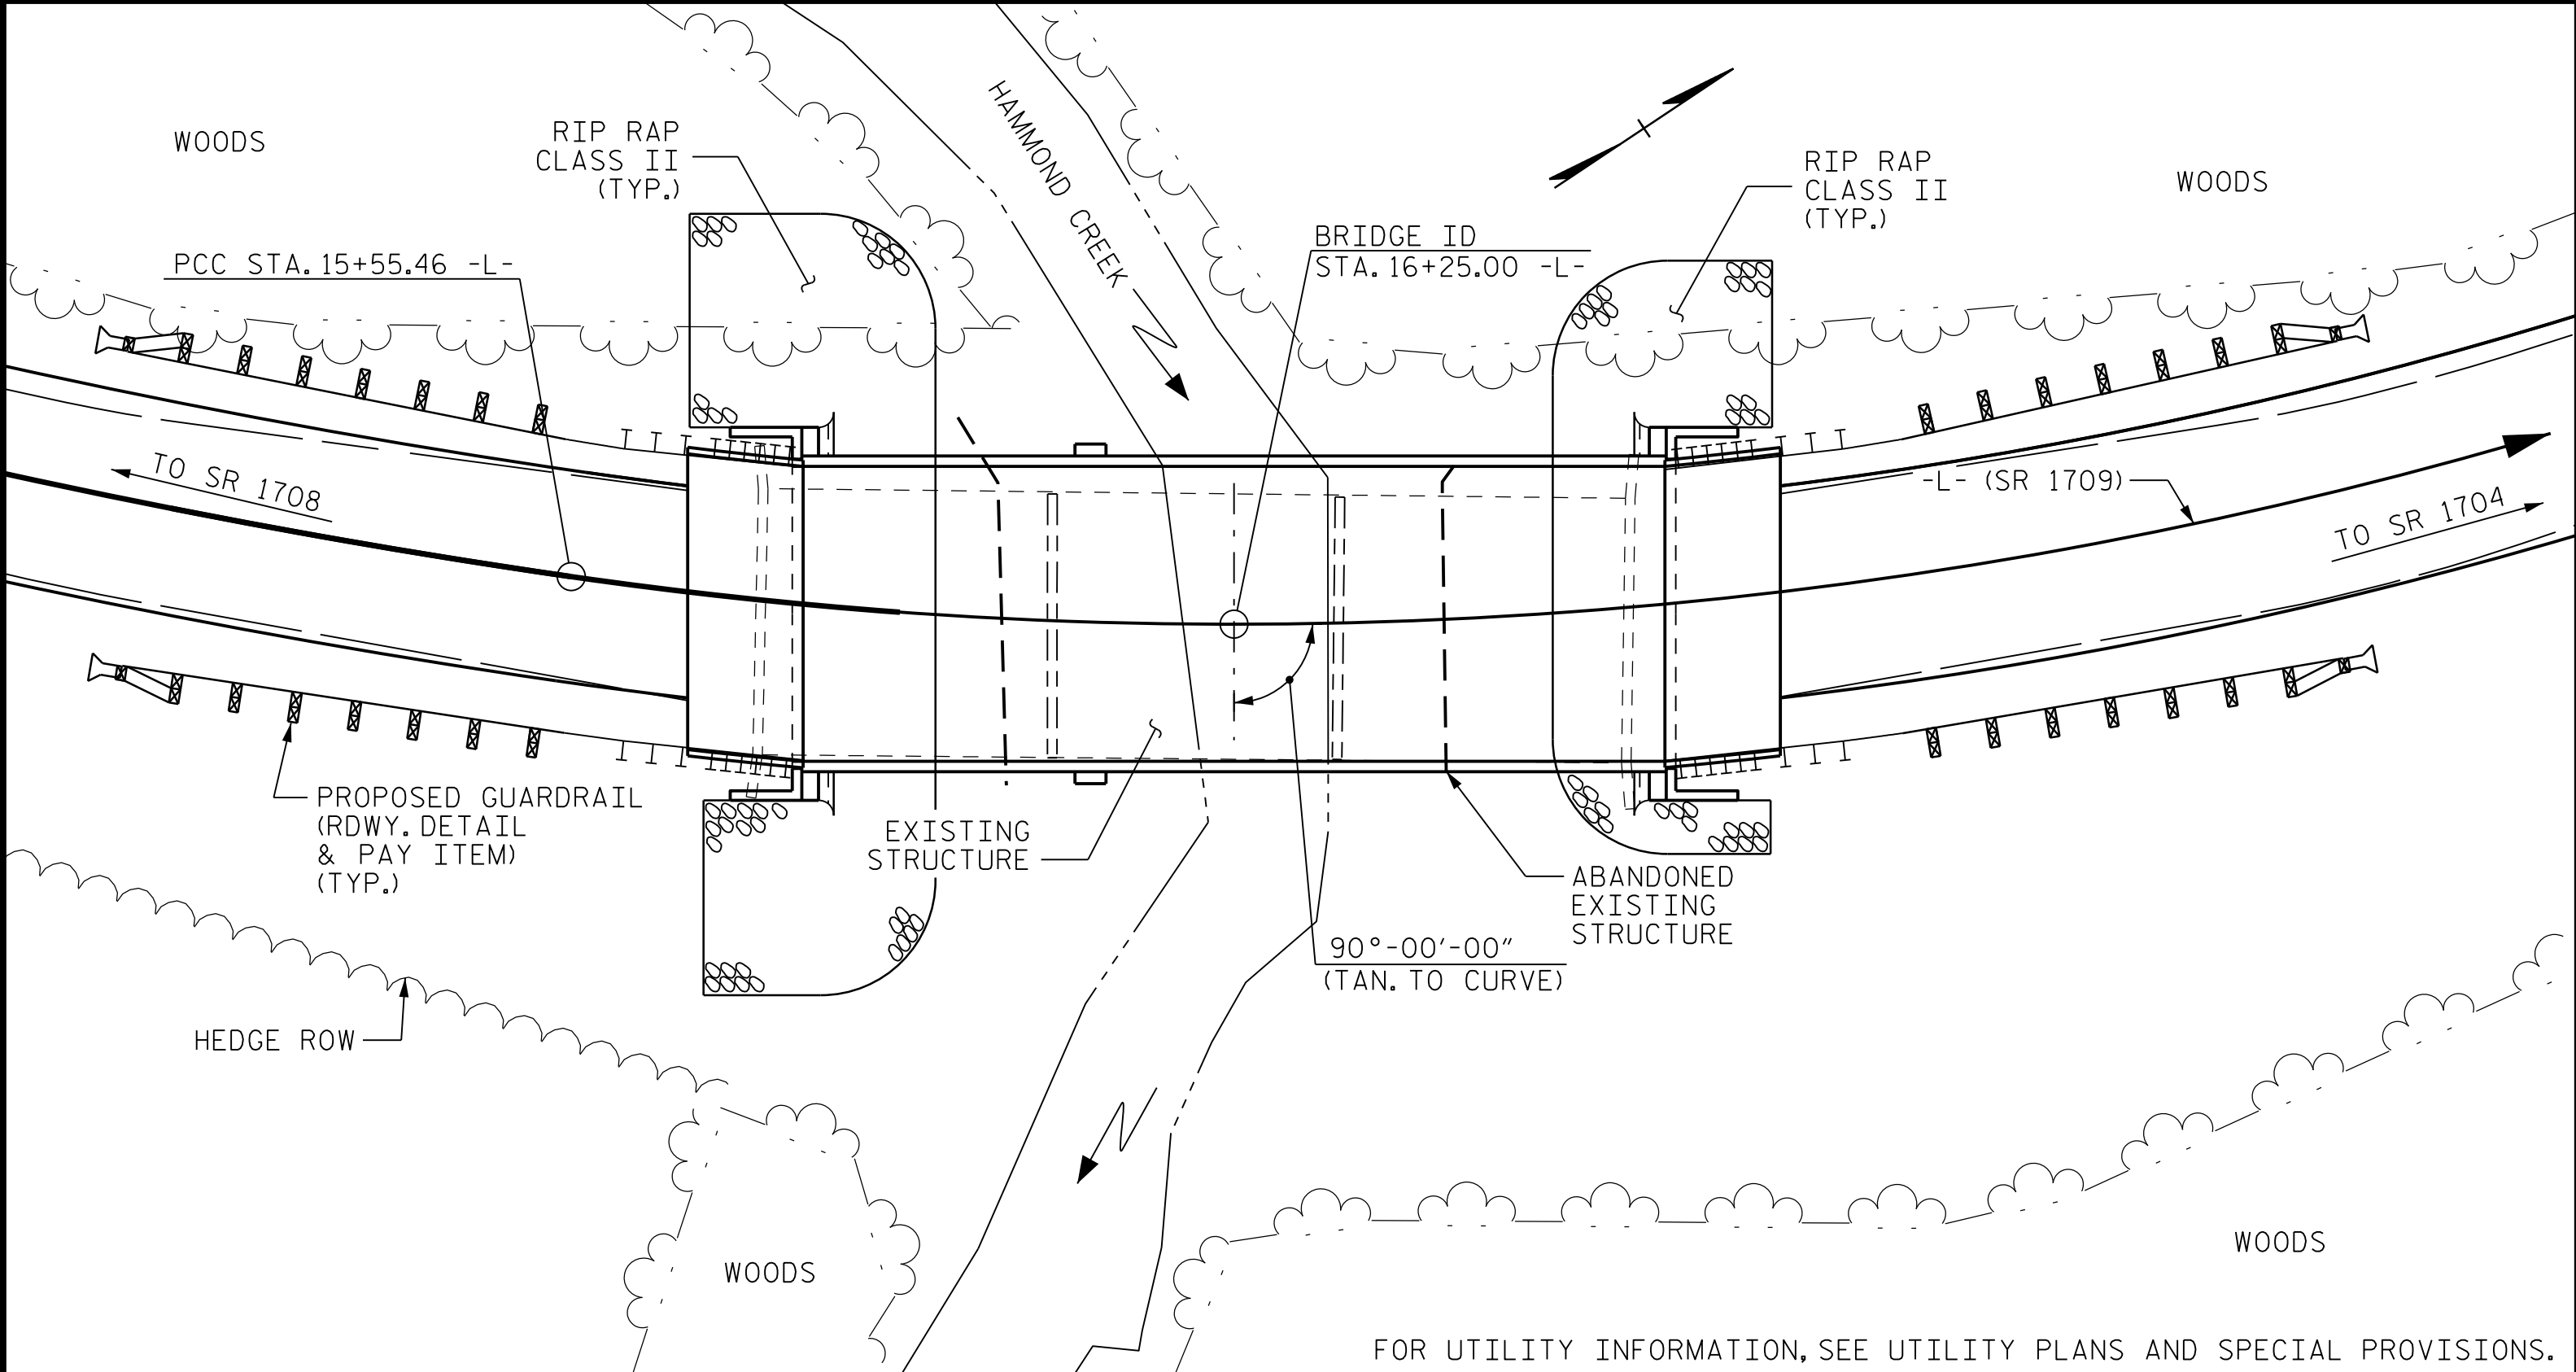

LOCATION SKETCH

PROJECT NO. B-5709
BLADEN COUNTY
STATION: 16+25.00 -L-

SHEET 4 OF 4

DOCUMENT NOT CONSIDERED FINAL UNLESS ALL SIGNATURES COMPLETED

CDM Smith

CDM SMITH
5400 Glenwood Avenue, Suite 400
Raleigh, NC 27612-3228
NC COA No. F-1255

DRAWN BY : A.L. STROUD
CHECKED BY : J.B. TAYLOR
DESIGN ENGINEER : J.B. TAYLOR

DATE : 04/17
DATE : 04/17
DATE : 04/17

DWG. No.

5/19/2013

SEAL
33698

ENGINEER
JOSHUA B. TAYLOR

Joshua B. Taylor

STATE OF NORTH CAROLINA
DEPARTMENT OF TRANSPORTATION
RALEIGH

GENERAL DRAWING
FOR BRIDGE ON SR 1709
OVER HAMMOND CREEK
BETWEEN SR 1708 &
SR 1704

REVISIONS						SHEET NO. S-04
NO.	BY:	DATE:	NO.	BY:	DATE:	
1			3			TOTAL SHEETS 22
2			4			


FILE: \\c:\pwworking\cdm\proj\160729\160729-04\160729-04.dwg
DATE: 5/19/2013 10:38:43 AM

+

+

FILE: c:\pw_p\l\hwy\br\0349\03\B5709_SMU_LRFR_005_080154.dgn
DATE: 5/16/2017 2:21:37 PM

LOAD AND RESISTANCE FACTOR RATING (LRFD) SUMMARY FOR PRESTRESSED CONCRETE GIRDERS																								
LEVEL	VEHICLE	WEIGHT (W) (TONS)	CONTROLLING LOAD RATING	MINIMUM RATING FACTORS (RF)	TONS = W X RF	STRENGTH I LIMIT STATE											SERVICE III LIMIT STATE						COMMENT NUMBER	
						LIVELOAD FACTORS	MOMENT					SHEAR					LIVELOAD FACTORS	MOMENT						
							DISTRIBUTION FACTORS (DF)	RATING FACTOR	SPAN	GIRDER LOCATION	DISTANCE FROM LEFT END OF SPAN (ft)	DISTRIBUTION FACTORS (DF)	RATING FACTOR	SPAN	GIRDER LOCATION	DISTANCE FROM LEFT END OF SPAN (ft)		DISTRIBUTION FACTORS (DF)	RATING FACTOR	SPAN	GIRDER LOCATION	DISTANCE FROM LEFT END OF SPAN (ft)		
DESIGN LOAD RATING	HL-93(Inv)	N/A	Ⓛ1	1.037	--	1.75	0.283	1.83	30'	EL	14.5	0.574	1.04	30'	EL	1.45	0.80	0.283	1.58	30'	EL	14.5		
	HL-93(0pr)	N/A	--	1.344	--	1.35	0.283	2.38	30'	EL	14.5	0.574	1.34	30'	EL	1.45	N/A	--	--	--	--	--		
	HS-20(Inv)	36.000	Ⓛ2	1.183	42.587	1.75	0.283	2.53	30'	EL	11.6	0.574	1.18	30'	EL	1.45	0.80	0.283	2.20	30'	EL	11.6		
	HS-20(0pr)	36.000	--	1.533	55.205	1.35	0.283	3.28	30'	EL	11.6	0.574	1.53	30'	EL	1.45	N/A	--	--	--	--	--		
LEGAL LOAD RATING	SV	SNSH	13.500	--	2.895	39.081	1.4	0.283	5.18	30'	EL	14.5	0.574	2.89	30'	EL	1.45	0.80	0.283	3.56	30'	EL	14.5	
		SNGARBS2	20.000	--	2.240	44.792	1.4	0.283	4.53	30'	EL	11.6	0.574	2.24	30'	EL	1.45	0.80	0.283	3.15	30'	EL	11.6	
		SNAGRIS2	22.000	--	2.157	47.463	1.4	0.283	4.6	30'	EL	11.6	0.574	2.16	30'	EL	1.45	0.80	0.283	3.20	30'	EL	11.6	
		SNCOTTS3	27.250	--	1.462	39.849	1.4	0.283	2.6	30'	EL	14.5	0.574	1.46	30'	EL	1.45	0.80	0.283	1.79	30'	EL	14.5	
		SNAGGRS4	34.925	--	1.346	46.999	1.4	0.283	2.5	30'	EL	14.5	0.574	1.35	30'	EL	1.45	0.80	0.283	1.72	30'	EL	14.5	
		SNS5A	35.550	--	1.427	50.733	1.4	0.283	2.42	30'	EL	14.5	0.574	1.43	30'	EL	1.45	0.80	0.283	1.67	30'	EL	14.5	
		SNS6A	39.950	--	1.341	53.59	1.4	0.283	2.29	30'	EL	14.5	0.574	1.34	30'	EL	1.45	0.80	0.283	1.58	30'	EL	14.5	
		SNS7B	42.000	--	1.369	57.505	1.4	0.283	2.23	30'	EL	14.5	0.574	1.37	30'	EL	1.45	0.80	0.283	1.53	30'	EL	14.5	
	TTST	TNAGRIT3	33.000	--	1.593	52.58	1.4	0.283	2.97	30'	EL	14.5	0.574	1.59	30'	EL	1.45	0.80	0.283	2.04	30'	EL	14.5	
		TNT4A	33.075	--	1.483	49.043	1.4	0.283	2.82	30'	EL	14.5	0.574	1.48	30'	EL	1.45	0.80	0.283	1.94	30'	EL	14.5	
		TNT6A	41.600	--	1.433	59.622	1.4	0.283	2.56	30'	EL	14.5	0.574	1.43	30'	EL	1.45	0.80	0.283	1.76	30'	EL	14.5	
		TNT7A	42.000	--	1.363	57.264	1.4	0.283	2.64	30'	EL	14.5	0.574	1.36	30'	EL	1.45	0.80	0.283	1.82	30'	EL	14.5	
		TNT7B	42.000	--	1.331	55.915	1.4	0.283	2.49	30'	EL	14.5	0.574	1.33	30'	EL	1.45	0.80	0.283	1.72	30'	EL	14.5	
		TNAGRIT4	43.000	--	1.287	55.356	1.4	0.283	2.58	30'	EL	14.5	0.574	1.29	30'	EL	1.45	0.80	0.283	1.78	30'	EL	14.5	
		TNAGT5A	45.000	--	1.381	62.151	1.4	0.283	2.5	30'	EL	14.5	0.574	1.38	30'	EL	1.45	0.80	0.283	1.72	30'	EL	14.5	
		TNAGT5B	45.000	Ⓛ3	1.212	54.54	1.4	0.283	2.41	30'	EL	11.6	0.574	1.21	30'	EL	1.45	0.80	0.283	1.66	30'	EL	11.6	

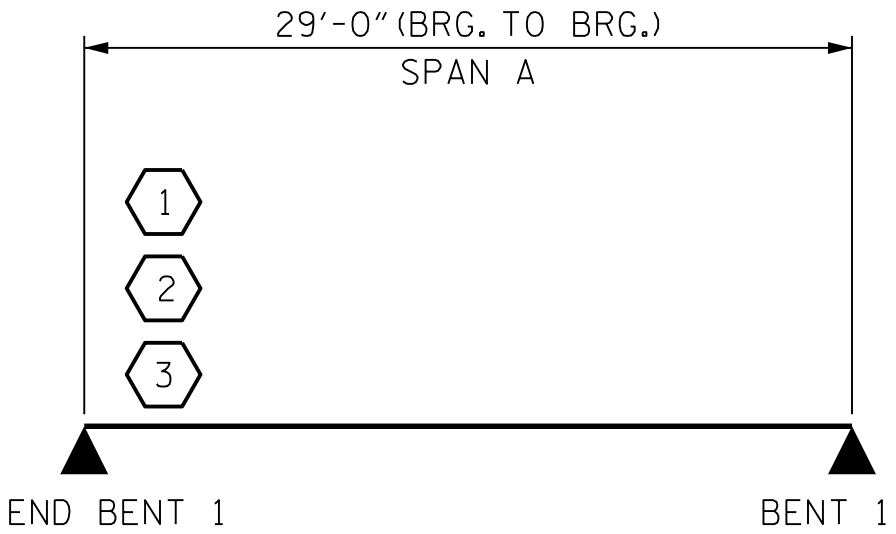

LRFR SUMMARY
FOR SPAN A

LOAD FACTORS:

DESIGN LOAD RATING FACTORS	LIMIT STATE	γ_{DC}	γ_{DW}
	STRENGTH I	1.25	1.50
	SERVICE III	1.00	1.00

NOTES:

MINIMUM RATING FACTORS ARE BASED ON THE STRENGTH I AND SERVICE III LIMIT STATES.

ALLOWABLE STRESSES FOR SERVICE III LIMIT STATE ARE AS REQUIRED FOR DESIGN.

COMMENTS:

-
-
-
-

CONTROLLING LOAD RATING

Ⓛ1 DESIGN LOAD RATING (HL-93)

Ⓛ2 DESIGN LOAD RATING (HS-20)

Ⓛ3 LEGAL LOAD RATING **
** SEE CHART FOR VEHICLE TYPE

GIRDER LOCATION

I - INTERIOR GIRDER
EL - EXTERIOR LEFT GIRDER
ER - EXTERIOR RIGHT GIRDER

PROJECT NO. B-5709
BLADEN COUNTY
STATION: 16+25.00 -L-

DOCUMENT NOT CONSIDERED
FINAL UNLESS ALL
SIGNATURES COMPLETED

CDM Smith
CDM SMITH
5400 Glenwood Avenue, Suite 400
Raleigh, NC 27612-3228
NC COA No. F-1255

DWG. No.

DRAWN BY : A.L. SAROIS DATE : 04/17
CHECKED BY : J.B. TAYLOR DATE : 04/17
DESIGN ENGINEER : J.B. TAYLOR DATE : 04/17

5/17/2017
NORTH CAROLINA PROFESSIONAL SEAL
33698
JOSHUA B. TAYLOR
ENGINEER

DocuSigned by
Joshua B. Taylor

STATE OF NORTH CAROLINA
DEPARTMENT OF TRANSPORTATION
RALEIGH

LRFR SUMMARY FOR
30' CORED SLAB UNIT
90° SKEW
SPAN A
(NON-INTERSTATE TRAFFIC)

REVISIONS					SHEET NO. S-05
NO.	BY:	DATE:	NO.	BY:	
1			3		
2			4		

TOTAL SHEETS
22

LOAD FACTORS:

DESIGN LOAD RATING FACTORS	LIMIT STATE	γ_{DC}	γ_{DW}
	STRENGTH I	1.25	1.50
	SERVICE III	1.00	1.00

NOTES:

MINIMUM RATING FACTORS ARE BASED ON THE STRENGTH I AND SERVICE III LIMIT STATES.

ALLOWABLE STRESSES FOR SERVICE III LIMIT STATE ARE AS REQUIRED FOR DESIGN.

COMMENTS:

1.
2.
3.
4.

CONTROLLING LOAD RATING

1

DESIGN LOAD RATING (HL-93)

2

DESIGN LOAD RATING (HS-20)

3

LEGAL LOAD RATING **


** SEE CHART FOR VEHICLE TYPE

GIRDER LOCATION

I - INTERIOR GIRDER
EL - EXTERIOR LEFT GIRDER
ER - EXTERIOR RIGHT GIRDER

LOAD AND RESISTANCE FACTOR RATING (LRFD) SUMMARY FOR PRESTRESSED CONCRETE GIRDERS

LEVEL		VEHICLE	WEIGHT (W) (TONS)	CONTROLLING LOAD RATING	MINIMUM RATING FACTORS (RF)	TONS = W X RF	STRENGTH I LIMIT STATE										SERVICE III LIMIT STATE						COMMENT NUMBER	
							LIVELOAD FACTORS	MOMENT					SHEAR					LIVELOAD FACTORS	MOMENT					
								DISTRIBUTION FACTORS (DF)	RATING FACTOR	SPAN	GIRDER LOCATION	DISTANCE FROM LEFT END OF SPAN (ft)	DISTRIBUTION FACTORS (DF)	RATING FACTOR	SPAN	GIRDER LOCATION	DISTANCE FROM LEFT END OF SPAN (ft)		DISTRIBUTION FACTORS (DF)	RATING FACTOR	SPAN	GIRDER LOCATION		DISTANCE FROM LEFT END OF SPAN (ft)
DESIGN LOAD RATING		HL-93(Inv)	N/A	1	2.073	--	1.75	0.28	3.04	60'	EL	24.5	0.534	2.07	60'	EL	2.45	0.80	0.28	2.85	60'	EL	24.5	
		HL-93(0pr)	N/A	--	2.687	--	1.35	0.28	3.93	60'	EL	24.5	0.534	2.69	60'	EL	2.45	N/A	--	--	--	--	--	
		HS-20(Inv)	36.000	2	2.479	89.25	1.75	0.28	3.76	60'	EL	24.5	0.534	2.48	60'	EL	2.45	0.80	0.28	3.52	60'	EL	24.5	
		HS-20(0pr)	36.000	--	3.214	115.694	1.35	0.28	4.88	60'	EL	24.5	0.534	3.21	60'	EL	2.45	N/A	--	--	--	--	--	
LEGAL LOAD RATING	SV	SNSH	13.500	--	6.997	94.455	1.4	0.28	9.57	60'	EL	24.5	0.534	7	60'	EL	2.45	0.80	0.28	7.20	60'	EL	24.5	
		SNGARBS2	20.000	--	5.091	101.826	1.4	0.28	7.56	60'	EL	24.5	0.534	5.09	60'	EL	2.45	0.80	0.28	5.65	60'	EL	24.5	
		SNAGRIS2	22.000	--	4.772	104.98	1.4	0.28	7.26	60'	EL	19.6	0.534	4.77	60'	EL	2.45	0.80	0.28	5.45	60'	EL	19.6	
		SNCOTTS3	27.250	--	3.505	95.499	1.4	0.28	4.78	60'	EL	24.5	0.534	3.5	60'	EL	2.45	0.80	0.28	3.59	60'	EL	24.5	
		SNAGGRS4	34.925	--	2.991	104.445	1.4	0.28	4.15	60'	EL	24.5	0.534	2.99	60'	EL	2.45	0.80	0.28	3.12	60'	EL	24.5	
		SNS5A	35.550	--	3.044	108.209	1.4	0.28	4.05	60'	EL	24.5	0.534	3.07	60'	EL	2.45	0.80	0.28	3.04	60'	EL	24.5	
		SNS6A	39.950	--	2.84	113.453	1.4	0.28	3.79	60'	EL	24.5	0.534	2.84	60'	EL	2.45	0.80	0.28	2.85	60'	EL	24.5	
		SNS7B	42.000	--	2.712	113.918	1.4	0.28	3.61	60'	EL	24.5	0.534	2.84	60'	EL	2.45	0.80	0.28	2.71	60'	EL	24.5	
	TTST	TNAGRIT3	33.000	--	3.351	110.572	1.4	0.28	4.64	60'	EL	24.5	0.534	3.35	60'	EL	2.45	0.80	0.28	3.49	60'	EL	24.5	
		TNT4A	33.075	--	3.228	106.768	1.4	0.28	4.68	60'	EL	24.5	0.534	3.23	60'	EL	2.45	0.80	0.28	3.52	60'	EL	24.5	
		TNT6A	41.600	--	2.93	121.871	1.4	0.28	3.9	60'	EL	24.5	0.534	3.1	60'	EL	2.45	0.80	0.28	2.93	60'	EL	24.5	
		TNT7A	42.000	--	2.892	121.477	1.4	0.28	3.96	60'	EL	24.5	0.534	2.89	60'	EL	2.45	0.80	0.28	2.97	60'	EL	24.5	
		TNT7B	42.000	--	2.736	114.922	1.4	0.28	4.12	60'	EL	24.5	0.534	2.74	60'	EL	2.45	0.80	0.28	3.08	60'	EL	24.5	
		TNAGRIT4	43.000	--	2.637	113.381	1.4	0.28	3.91	60'	EL	24.5	0.534	2.64	60'	EL	2.45	0.80	0.28	2.94	60'	EL	24.5	
		TNAGT5A	45.000	--	2.676	120.405	1.4	0.28	3.66	60'	EL	24.5	0.534	2.68	60'	EL	2.45	0.80	0.28	2.75	60'	EL	24.5	
		TNAGT5B	45.000	3	2.502	112.57	1.4	0.28	3.58	60'	EL	24.5	0.534	2.5	60'	EL	2.45	0.80	0.28	2.69	60'	EL	24.5	

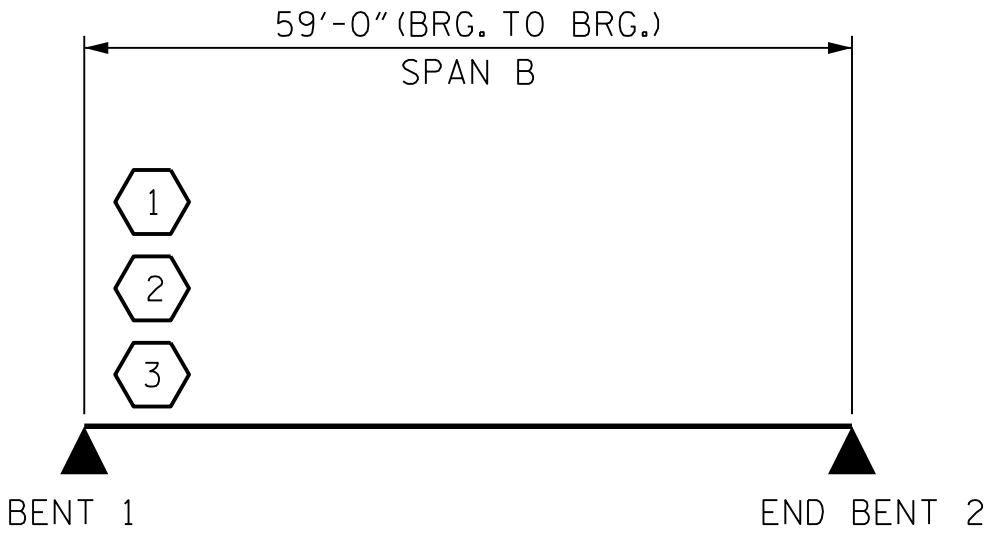

LRFR SUMMARY
FOR SPAN B

PROJECT NO. B-5709
BLADEN COUNTY
STATION: 16+25.00 -L-

DOCUMENT NOT CONSIDERED
FINAL UNLESS ALL
SIGNATURES COMPLETED

CDM Smith
CDM SMITH
5400 Glenwood Avenue, Suite 400
Raleigh, NC 27612-3228
NC COA No. F-1255

DWG. No.

5/17/2012
NORTH CAROLINA
PROFESSIONAL
SEAL
33698
ENGINEER
JOSHUA B. TAYLOR

Joshua B. Taylor

STATE OF NORTH CAROLINA
DEPARTMENT OF TRANSPORTATION
RALEIGH
LRFR SUMMARY FOR
60' CORED SLAB UNIT
90° SKEW
SPAN B
(NON-INTERSTATE TRAFFIC)

REVISIONS


NO.	BY:	DATE:	NO.	BY:	DATE:
1			3		
2			4		

SHEET NO.

S-06


TOTAL SHEETS

22

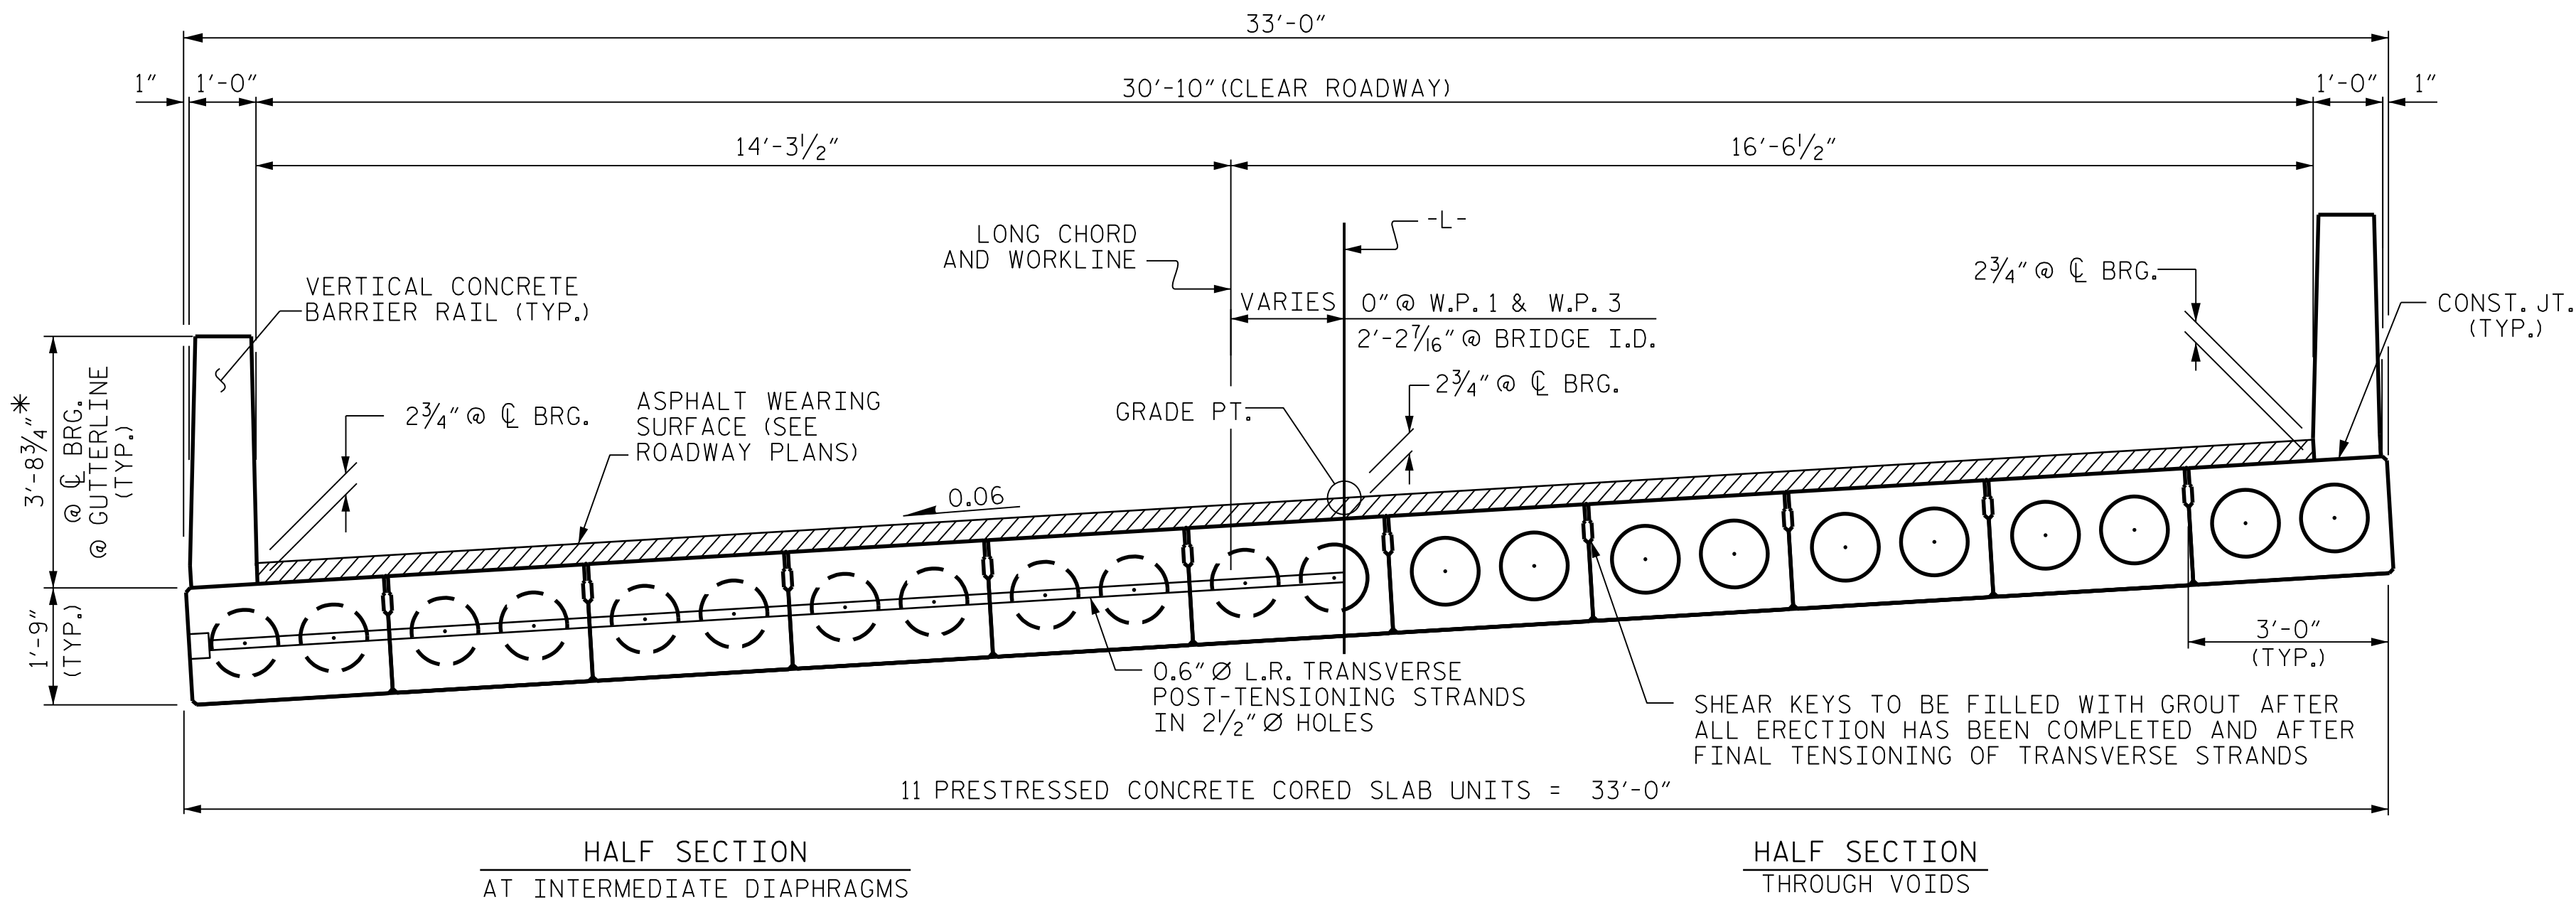


TYPICAL SECTION

* - THE MAXIMUM BARRIER RAIL HEIGHT AND ASPHALT THICKNESS IS SHOWN. THE HEIGHT OF THE BARRIER RAIL AND ASPHALT THICKNESS VARIES WHILE THE TOP OF THE BARRIER RAIL FOLLOWS THE PROFILE OF THE GUTTERLINE. FOR RAIL HEIGHT DETAILS AND ASPHALT THICKNESS SEE THE "VERTICAL CONCRETE BARRIER RAIL SECTION" DETAIL.

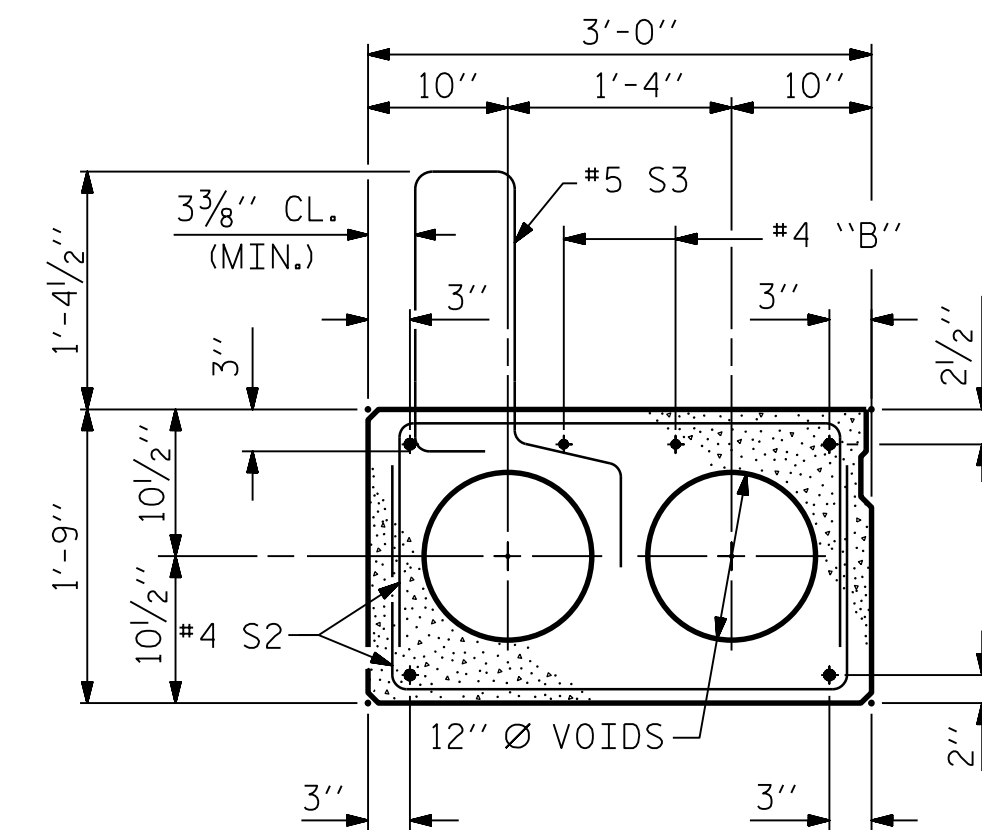

EXT. SLAB SECTION

(FOR PRESTRESSED STRAND LAYOUT, SEE INTERIOR SLAB SECTION.)

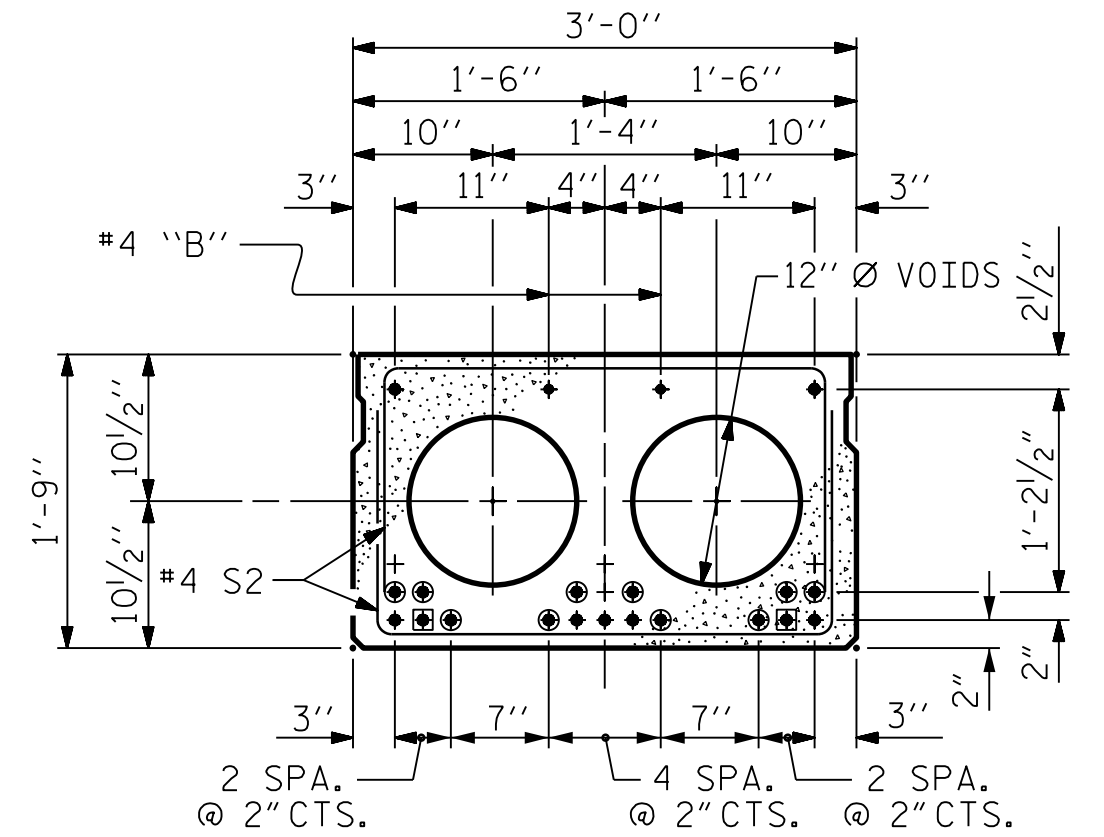


INTERIOR SLAB SECTION

(30' UNIT)
(9 STRANDS REQUIRED)

0.6" Ø LOW RELAXATION STRAND LAYOUT


- BOND SHALL BE BROKEN ON THESE STRANDS FOR A DISTANCE OF 2'-0" FROM END OF CORED SLAB UNIT. SEE STANDARD SPECIFICATIONS, ARTICLE 1078-7.
- OPTIONAL FULL LENGTH DEBONDED STRANDS. THESE STRANDS ARE NOT REQUIRED. IF THE FABRICATOR CHOOSES TO INCLUDE THESE STRANDS IN THE CORED SLAB UNIT, THE STRANDS SHALL BE DEBONDED FOR THE FULL LENGTH OF THE UNIT AT NO ADDITIONAL COST. SEE STANDARD SPECIFICATIONS, ARTICLE 1078-7.

DEBONDING LEGEND

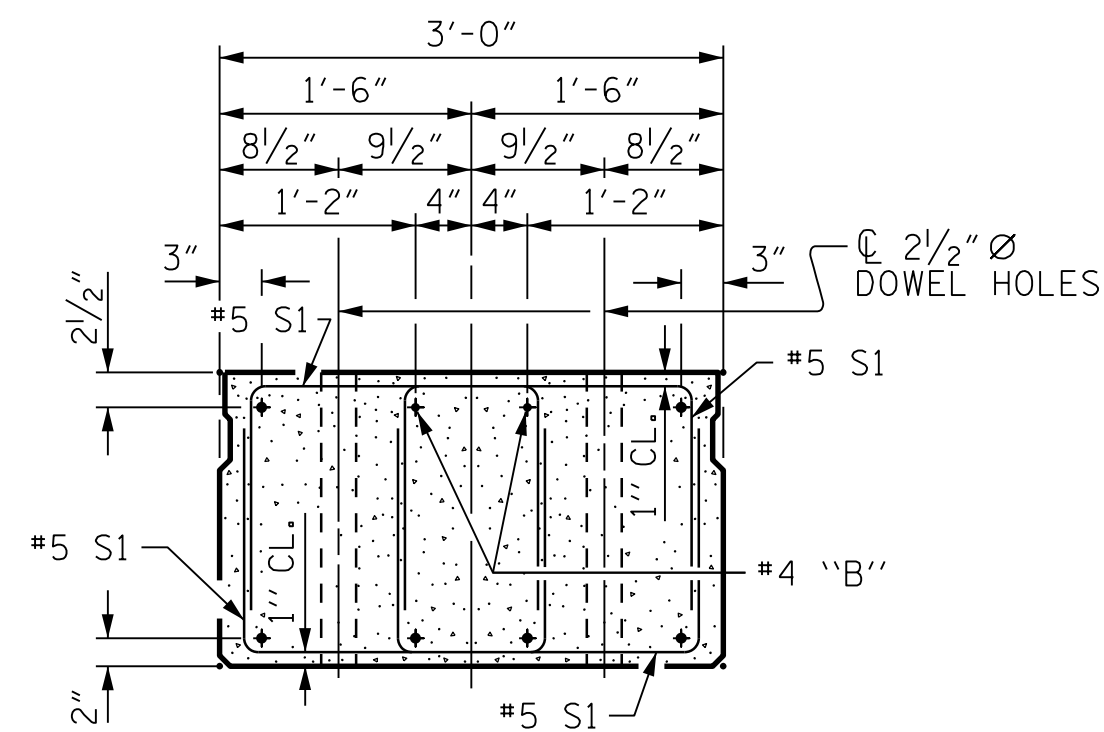


END ELEVATION

SHOWING PLACEMENT OF DOUBLE STIRRUPS AND LOCATION OF DOWEL HOLES. (STRAND LAYOUT NOT SHOWN). INTERIOR SLAB UNIT SHOWN-EXTERIOR SLAB UNIT SIMILAR EXCEPT SHEAR KEY LOCATION.

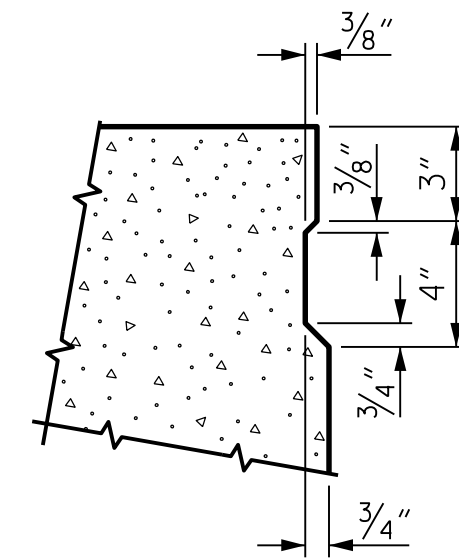


SHEAR KEY DETAIL

NOTE: OMIT SHEAR KEY ON OUTSIDE FACE OF EXTERIOR CORED SLABS.

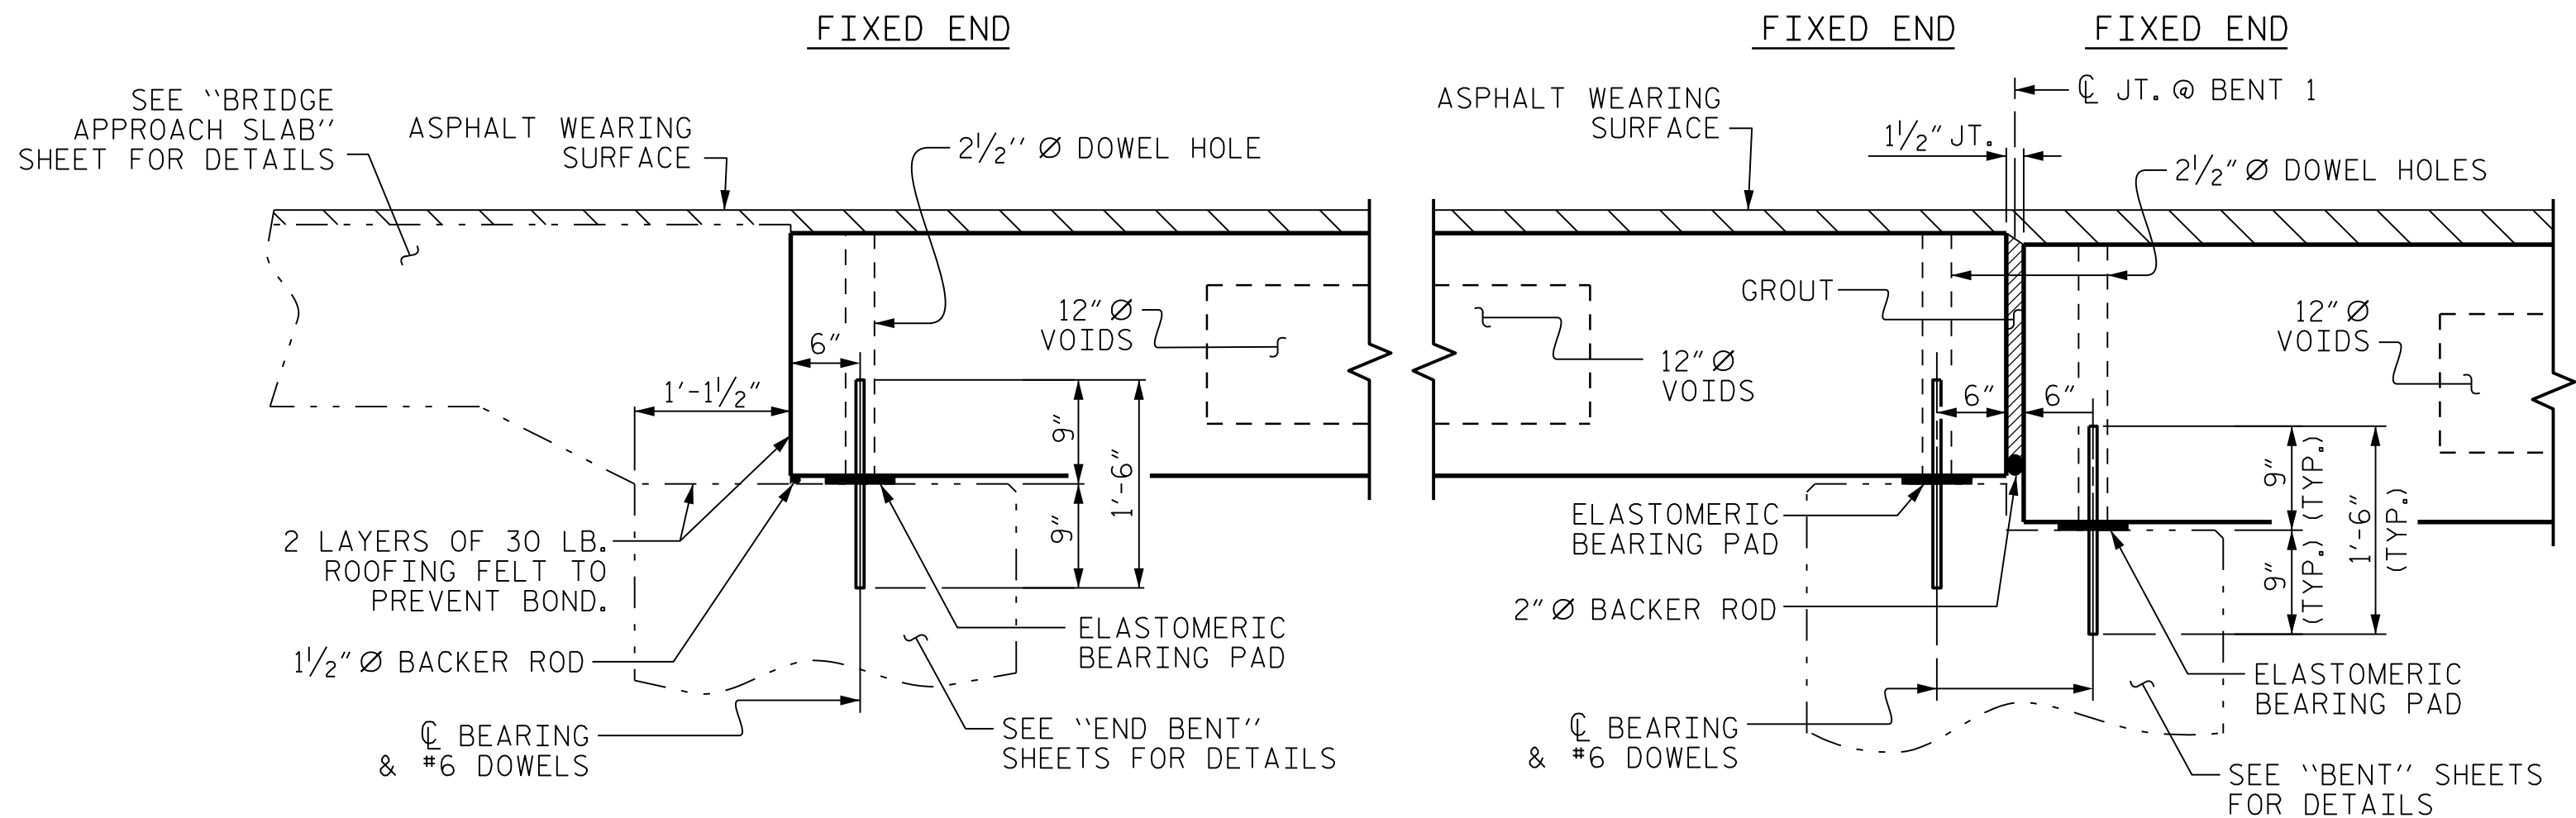

SECTION AT END BENT 1

SECTION AT BENT 1

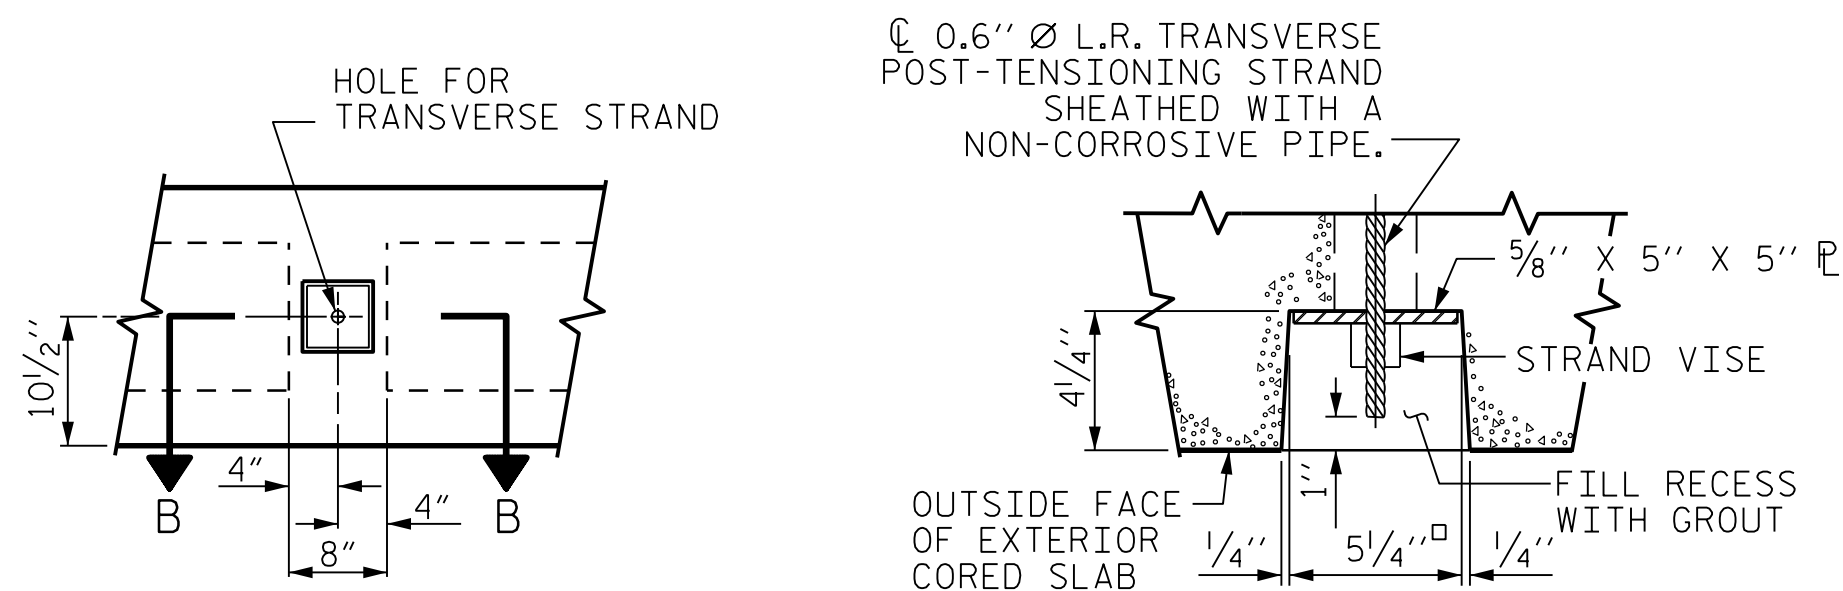


ELEVATION VIEW

SECTION B-B

GROUTED RECESS AT END OF POST-TENSIONED STRAND OF CORED SLABS

PERMITTED THREADED INSERT CAST IN OUTSIDE FACE OF EXTERIOR UNIT AND RECESSED 3/8" SIZE TO BE DETERMINED BY CONTRACTOR.

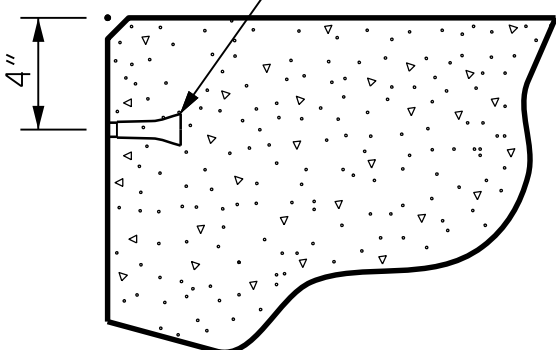

THREADED INSERT DETAIL



DOCUMENT NOT CONSIDERED FINAL UNLESS ALL SIGNATURES COMPLETED	
CDM Smith	CDM SMITH 5400 Glenwood Avenue, Suite 400 Raleigh, NC 27612-3228 NC COA No. F-1255
DRAWN BY : A.L. STROUD CHECKED BY : J.B. TAYLOR DESIGN ENGINEER : A.L. STROUD	DATE : 04/17 DATE : 04/17 DATE : 04/17
DWG. No.	

5/19/2017	SEAL 33698 ENGINEER JOSHUA B. TAYLOR
-----------	---

PROJECT NO. B-5709
BLADEN COUNTY
STATION: 16+25.00 -L-

SHEET 1 OF 6

STATE OF NORTH CAROLINA DEPARTMENT OF TRANSPORTATION RALEIGH SUBSTRUCTURE 3'-0" X 1'-9" PRESTRESSED CONCRETE CORED SLAB UNIT 90° SKEW SPAN A					
REVISIONS					SHEET NO. S-07
NO.	BY:	DATE:	NO.	BY:	DATE:
1			3		
2			4		
TOTAL SHEETS 22					

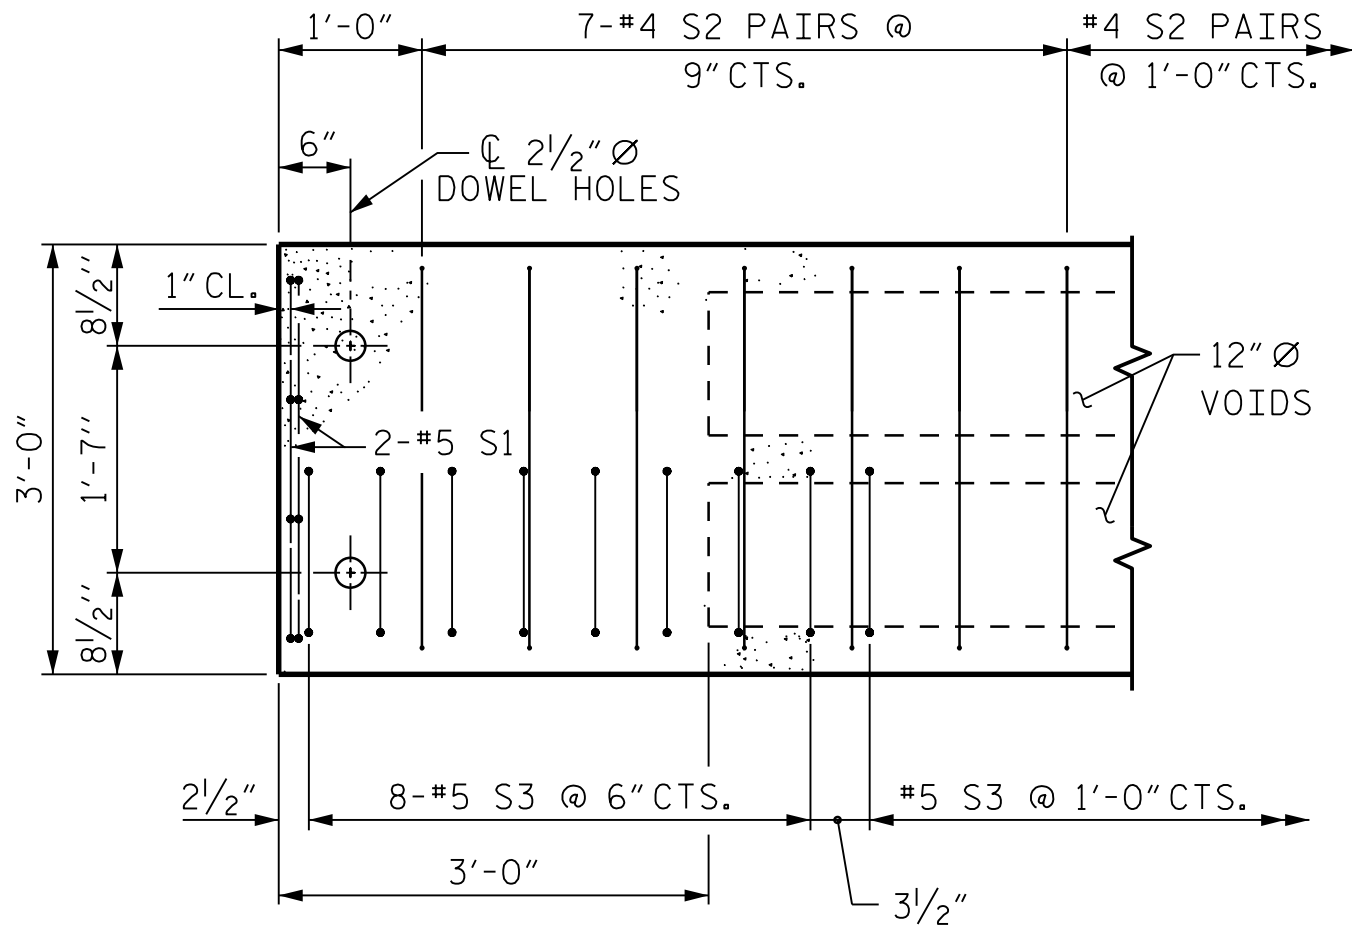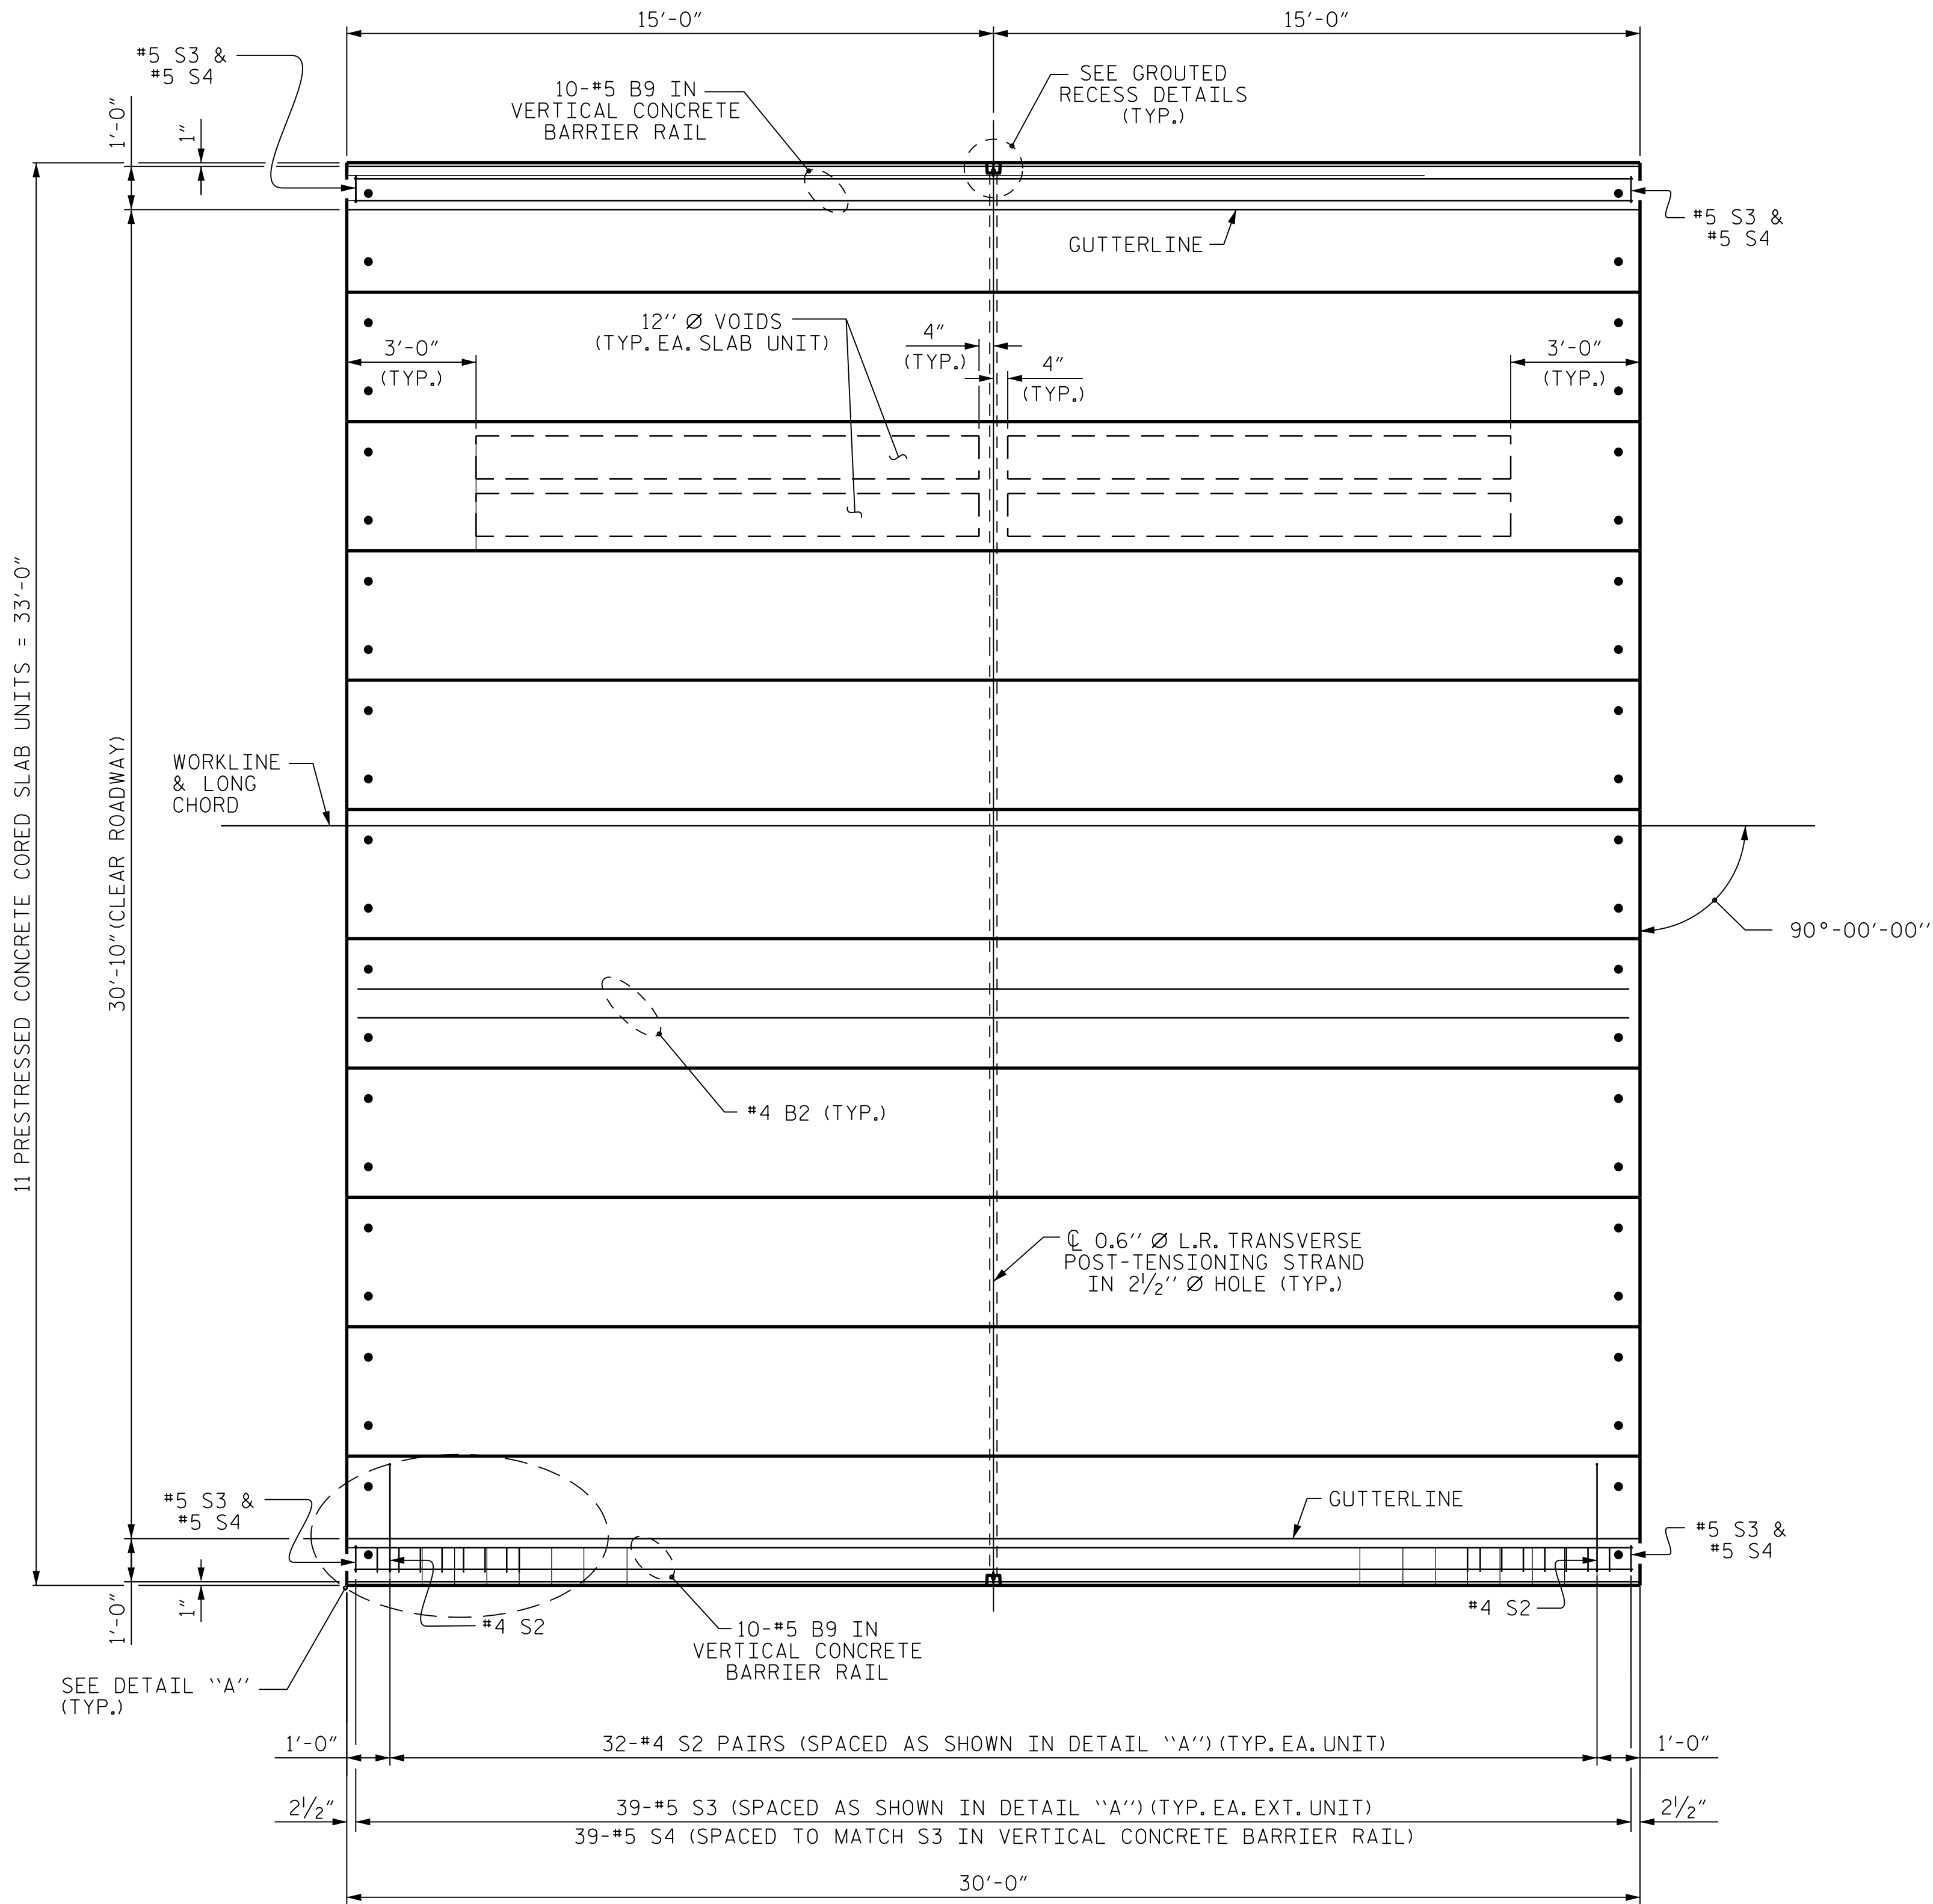

DETAIL "A"

(TYPICAL EACH END OF UNIT)
NOTE: EXTERIOR UNIT SHOWN - INTERIOR
UNIT SIMILAR EXCEPT OMIT #5 S3 BARS.

PLAN OF SPAN A

(CURVED ALIGNMENT -L- NOT SHOWN)

PROJECT NO. B-5709
BLADEN COUNTY
STATION: 16+25.00 -L-

SHEET 2 OF 6

DOCUMENT NOT CONSIDERED
FINAL UNLESS ALL
SIGNATURES COMPLETED

CDM
Smith

CDM SMITH
5400 Glenwood Avenue, Suite 400
Raleigh, NC 27612-3228
NC COA No. F-1255

DRAWN BY : A.L. STROUD DATE : 04/17
CHECKED BY : J.B. TAYLOR DATE : 04/17
DESIGN ENGINEER : A.L. STROUD DATE : 04/17

DWG. No.

NORTH CAROLINA
PROFESSIONAL
SEAL
33698
ENGINEER
JOSHUA B. TAYLOR


5/19/2017

DocuSigned by
Joshua B. Taylor

5/19/2017 10:43:44 AM

REVISIONS						SHEET NO. S-08
NO.	BY:	DATE:	NO.	BY:	DATE:	
1			3			TOTAL SHEETS 22
2			4			

FILE: c:\pw_gll_stroud\00349162\401_015_B5709_SWU_CS_008_080154.dgn
DATE: 5/19/2017 10:43:44 AM

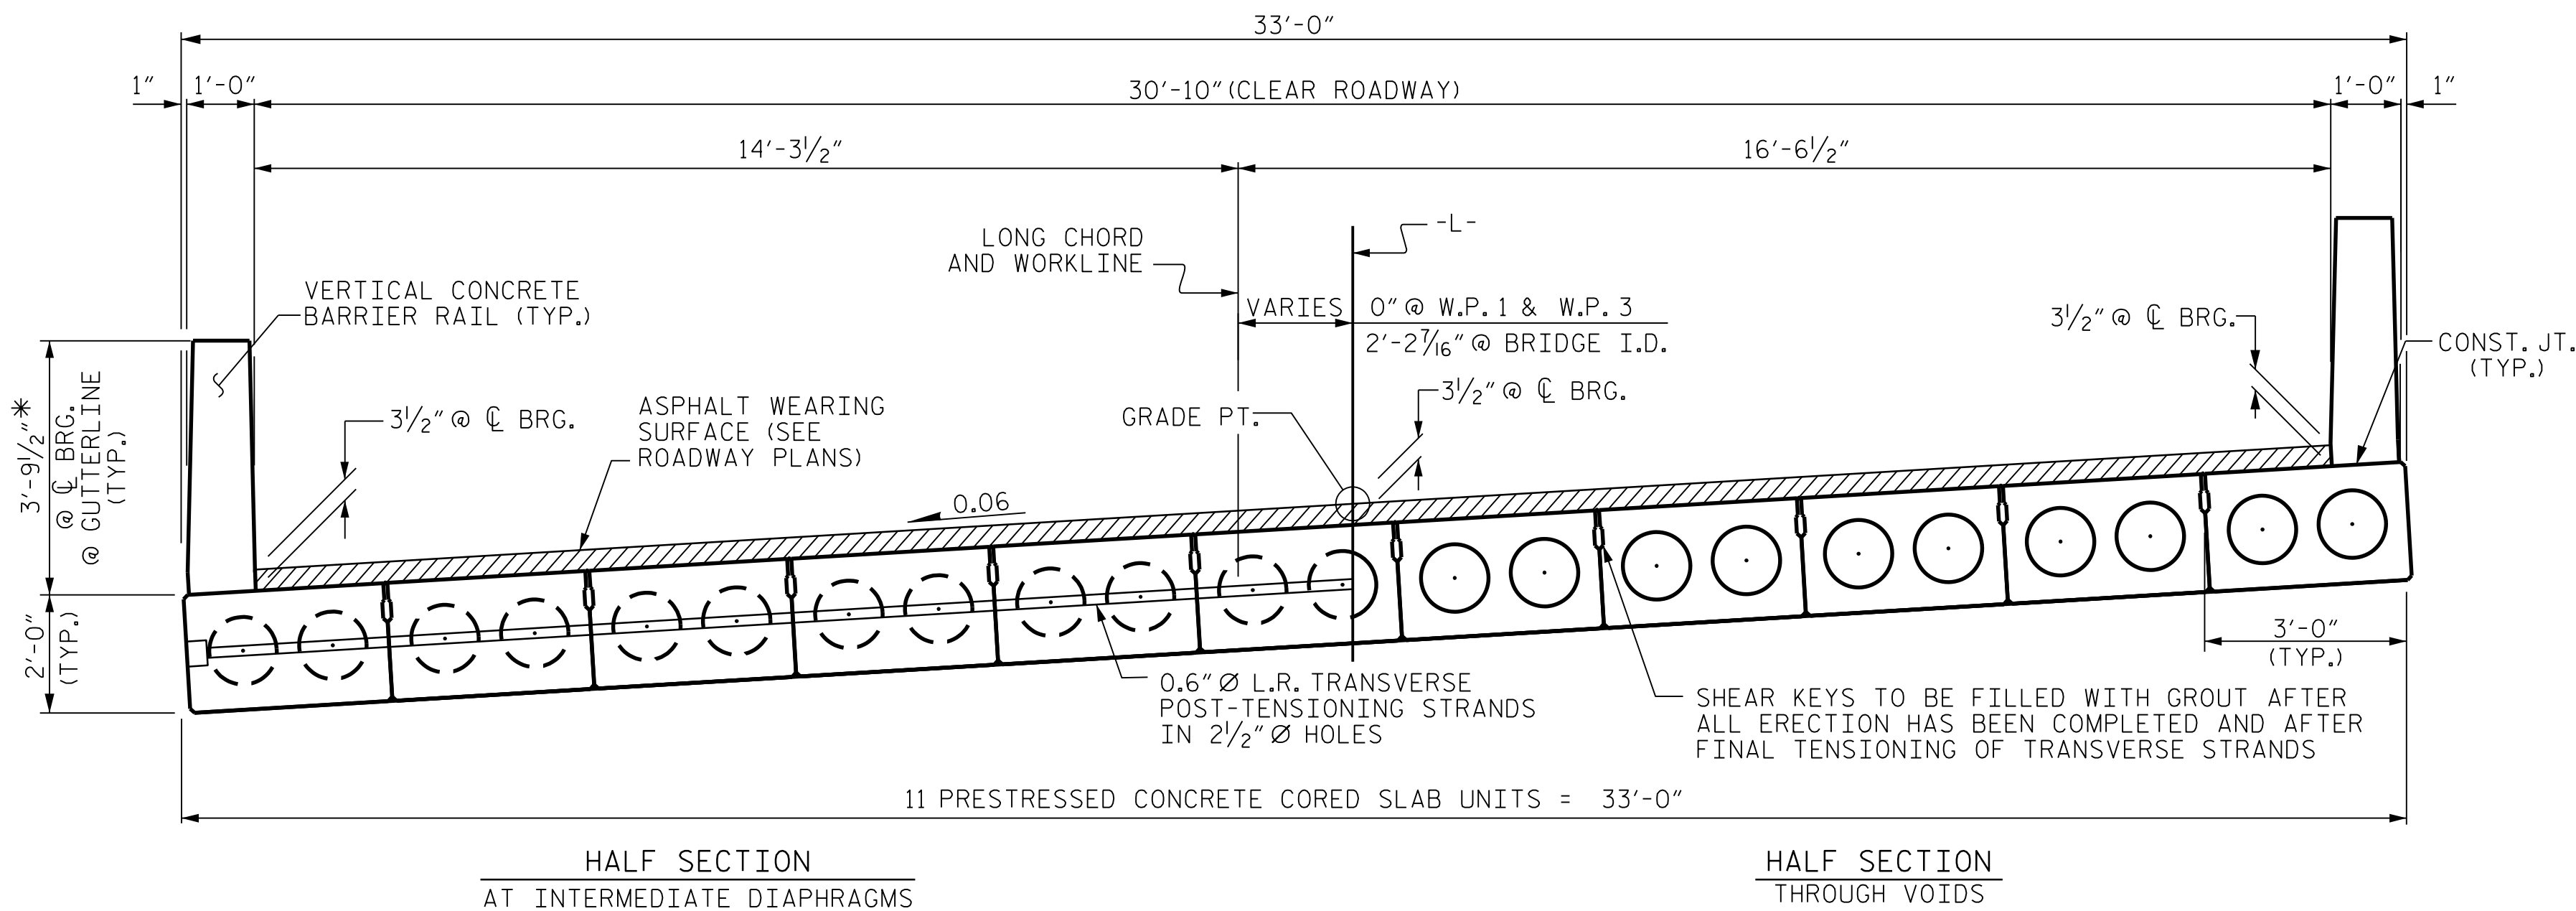


HALF SECTION
AT INTERMEDIATE DIAPHRAGMS

HALF SECTION
THROUGH VOIDS


TYPICAL SECTION

* - THE MAXIMUM BARRIER RAIL HEIGHT AND ASPHALT THICKNESS IS SHOWN. THE HEIGHT OF THE BARRIER RAIL AND ASPHALT THICKNESS VARIES WHILE THE TOP OF THE BARRIER RAIL FOLLOWS THE PROFILE OF THE GUTTERLINE. FOR RAIL HEIGHT DETAILS AND ASPHALT THICKNESS SEE THE "VERTICAL CONCRETE BARRIER RAIL SECTION" DETAIL.

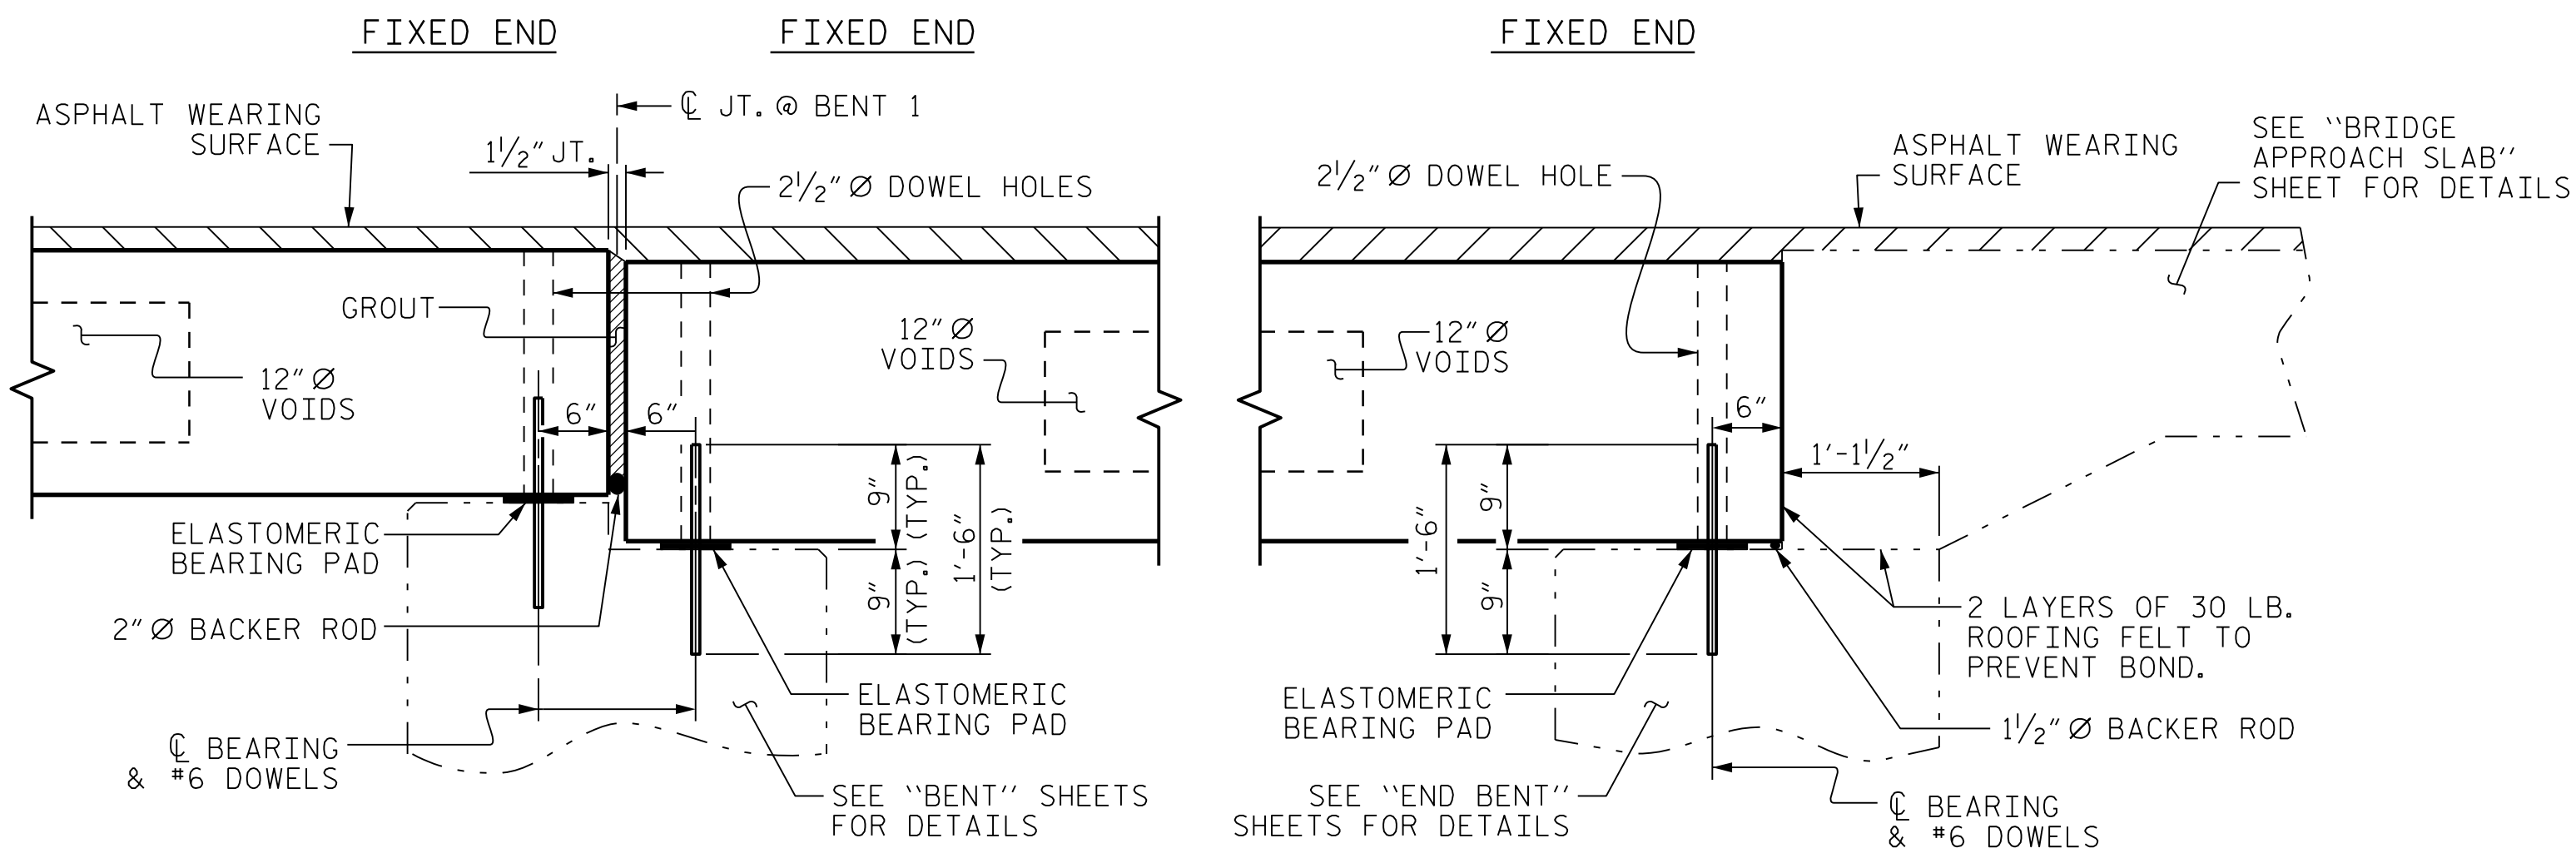


SECTION AT BENT 1

SECTION AT END BENT 2

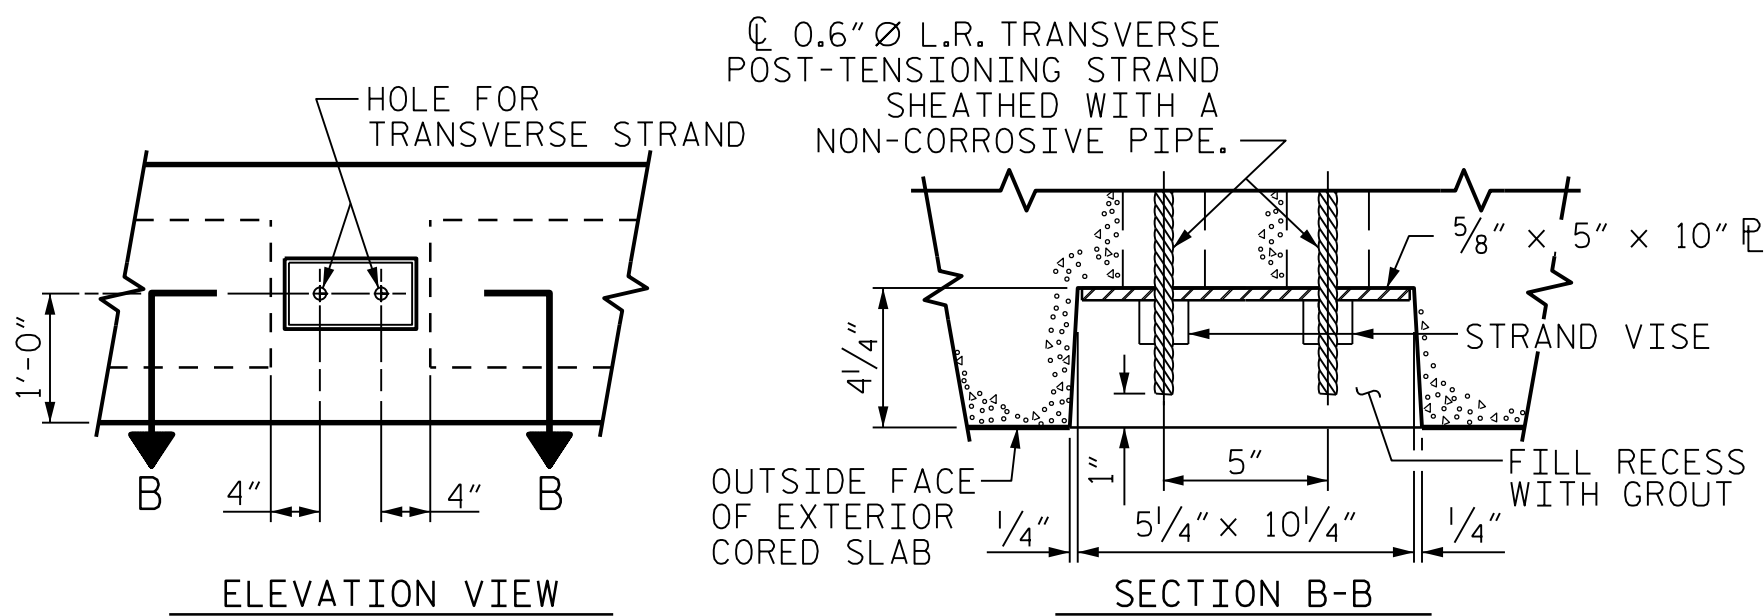


GROUTED RECESS AT END OF POST-TENSIONED STRAND-CORED SLABS

PERMITTED THREADED INSERT
CAST IN OUTSIDE FACE OF
EXTERIOR UNIT AND
RECESSED 3/8" SIZE TO BE
DETERMINED
BY CONTRACTOR.

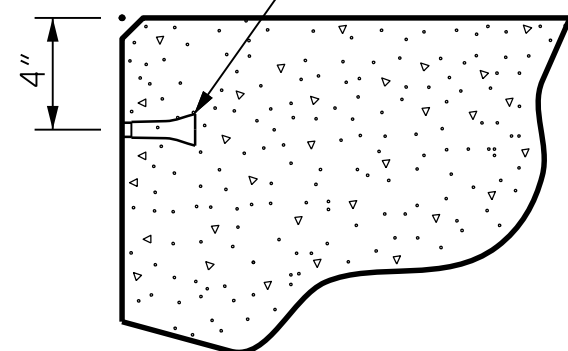


THREADED INSERT DETAIL

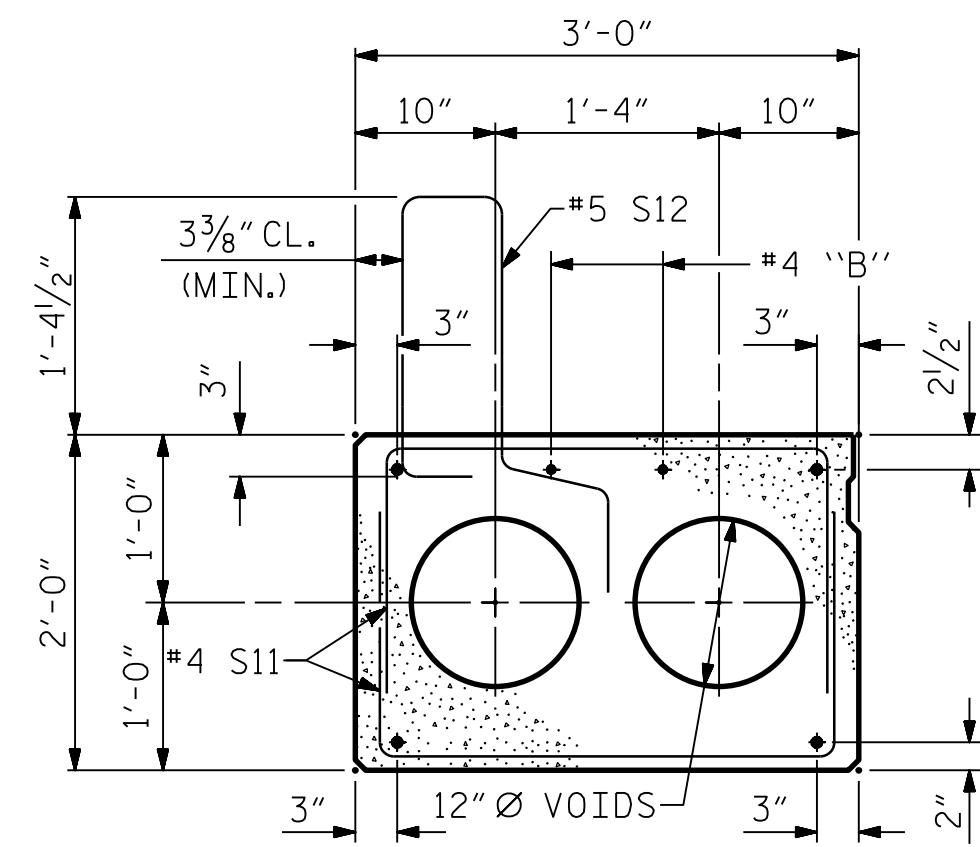

EXTERIOR SLAB SECTION


(FOR PRESTRESSED STRAND LAYOUT, SEE
INTERIOR SLAB SECTION.)

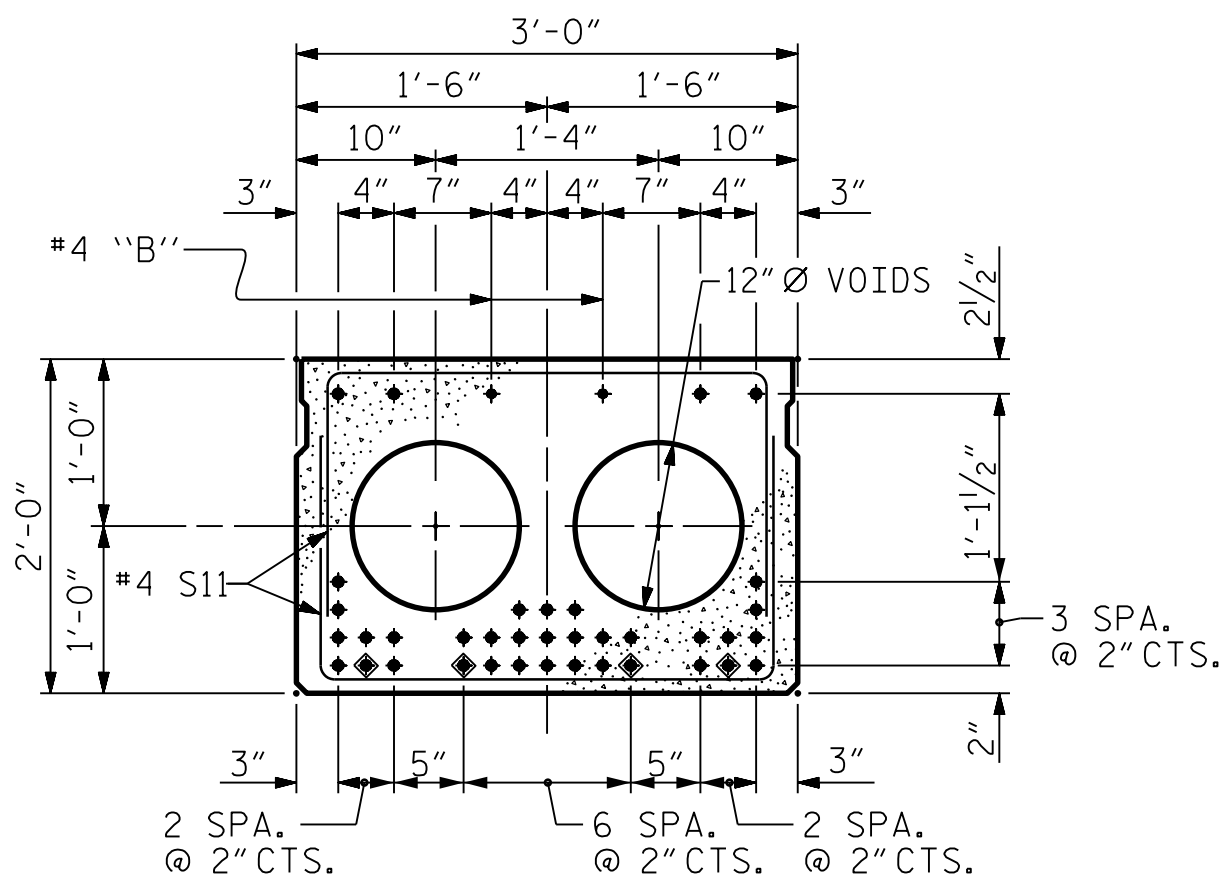

INTERIOR SLAB SECTION


(37 STRANDS REQUIRED)

0.6" Ø LOW RELAXATION STRAND LAYOUT

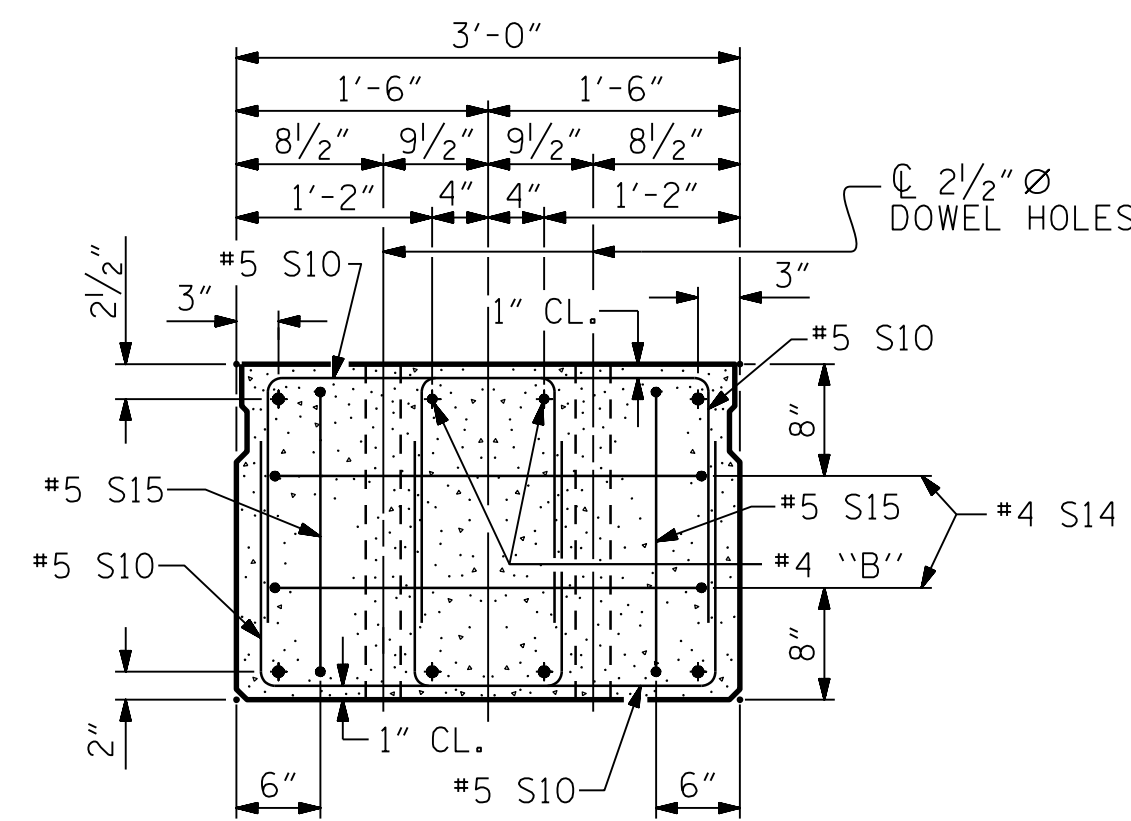

END ELEVATION

SHOWING PLACEMENT OF DOUBLE STIRRUPS
AND LOCATION OF DOWEL HOLES.
(STRAND LAYOUT NOT SHOWN.)
INTERIOR SLAB UNIT SHOWN-EXTERIOR SLAB
UNIT SIMILAR EXCEPT SHEAR KEY LOCATION.

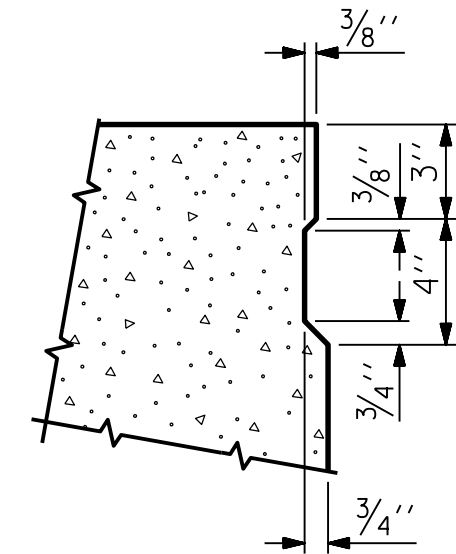

SHEAR KEY DETAIL

NOTE: OMIT SHEAR KEY ON OUTSIDE FACE OF
EXTERIOR CORED SLABS.

- ◆ BOND SHALL BE BROKEN ON THESE STRANDS FOR A DISTANCE OF 12'-0" FROM END OF CORED SLAB UNIT. SEE STANDARD SPECIFICATIONS, ARTICLE 1078-7.
- OPTIONAL FULL LENGTH DEBONDED STRANDS. THESE STRANDS ARE NOT REQUIRED. IF THE FABRICATOR CHOOSES TO INCLUDE THESE STRANDS IN THE CORED SLAB UNIT, THE STRANDS SHALL BE DEBONDED FOR THE FULL LENGTH OF THE UNIT AT NO ADDITIONAL COST. SEE STANDARD SPECIFICATIONS, ARTICLE 1078-7.

DEBONDING LEGEND


PROJECT NO. B-5709
BLADEN COUNTY
STATION: 16+25.00 -L-

SHEET 4 OF 6

DOCUMENT NOT CONSIDERED FINAL UNLESS ALL SIGNATURES COMPLETED	
CDM Smith	CDM SMITH 5400 Glenwood Avenue, Suite 400 Raleigh, NC 27612-3228 NC COA No. F-1255
DRAWN BY : <u>A.L. STROUD</u> DATE : <u>04/17</u>	DWG. No.
CHECKED BY : <u>J.B. TAYLOR</u> DATE : <u>04/17</u>	
DESIGN ENGINEER : <u>A.L. STROUD</u> DATE : <u>04/17</u>	


SEAL 33698 ENGINEER <u>JOSHUA B. TAYLOR</u>

STATE OF NORTH CAROLINA DEPARTMENT OF TRANSPORTATION RALEIGH SUPERSTRUCTURE 3'-0" X 2'-0" PRESTRESSED CONCRETE CORED SLAB UNIT 90° SKEW SPAN B			
REVISIONS			
NO.	BY:	DATE:	SHEET NO.
1			S-10
2			TOTAL SHEETS 22

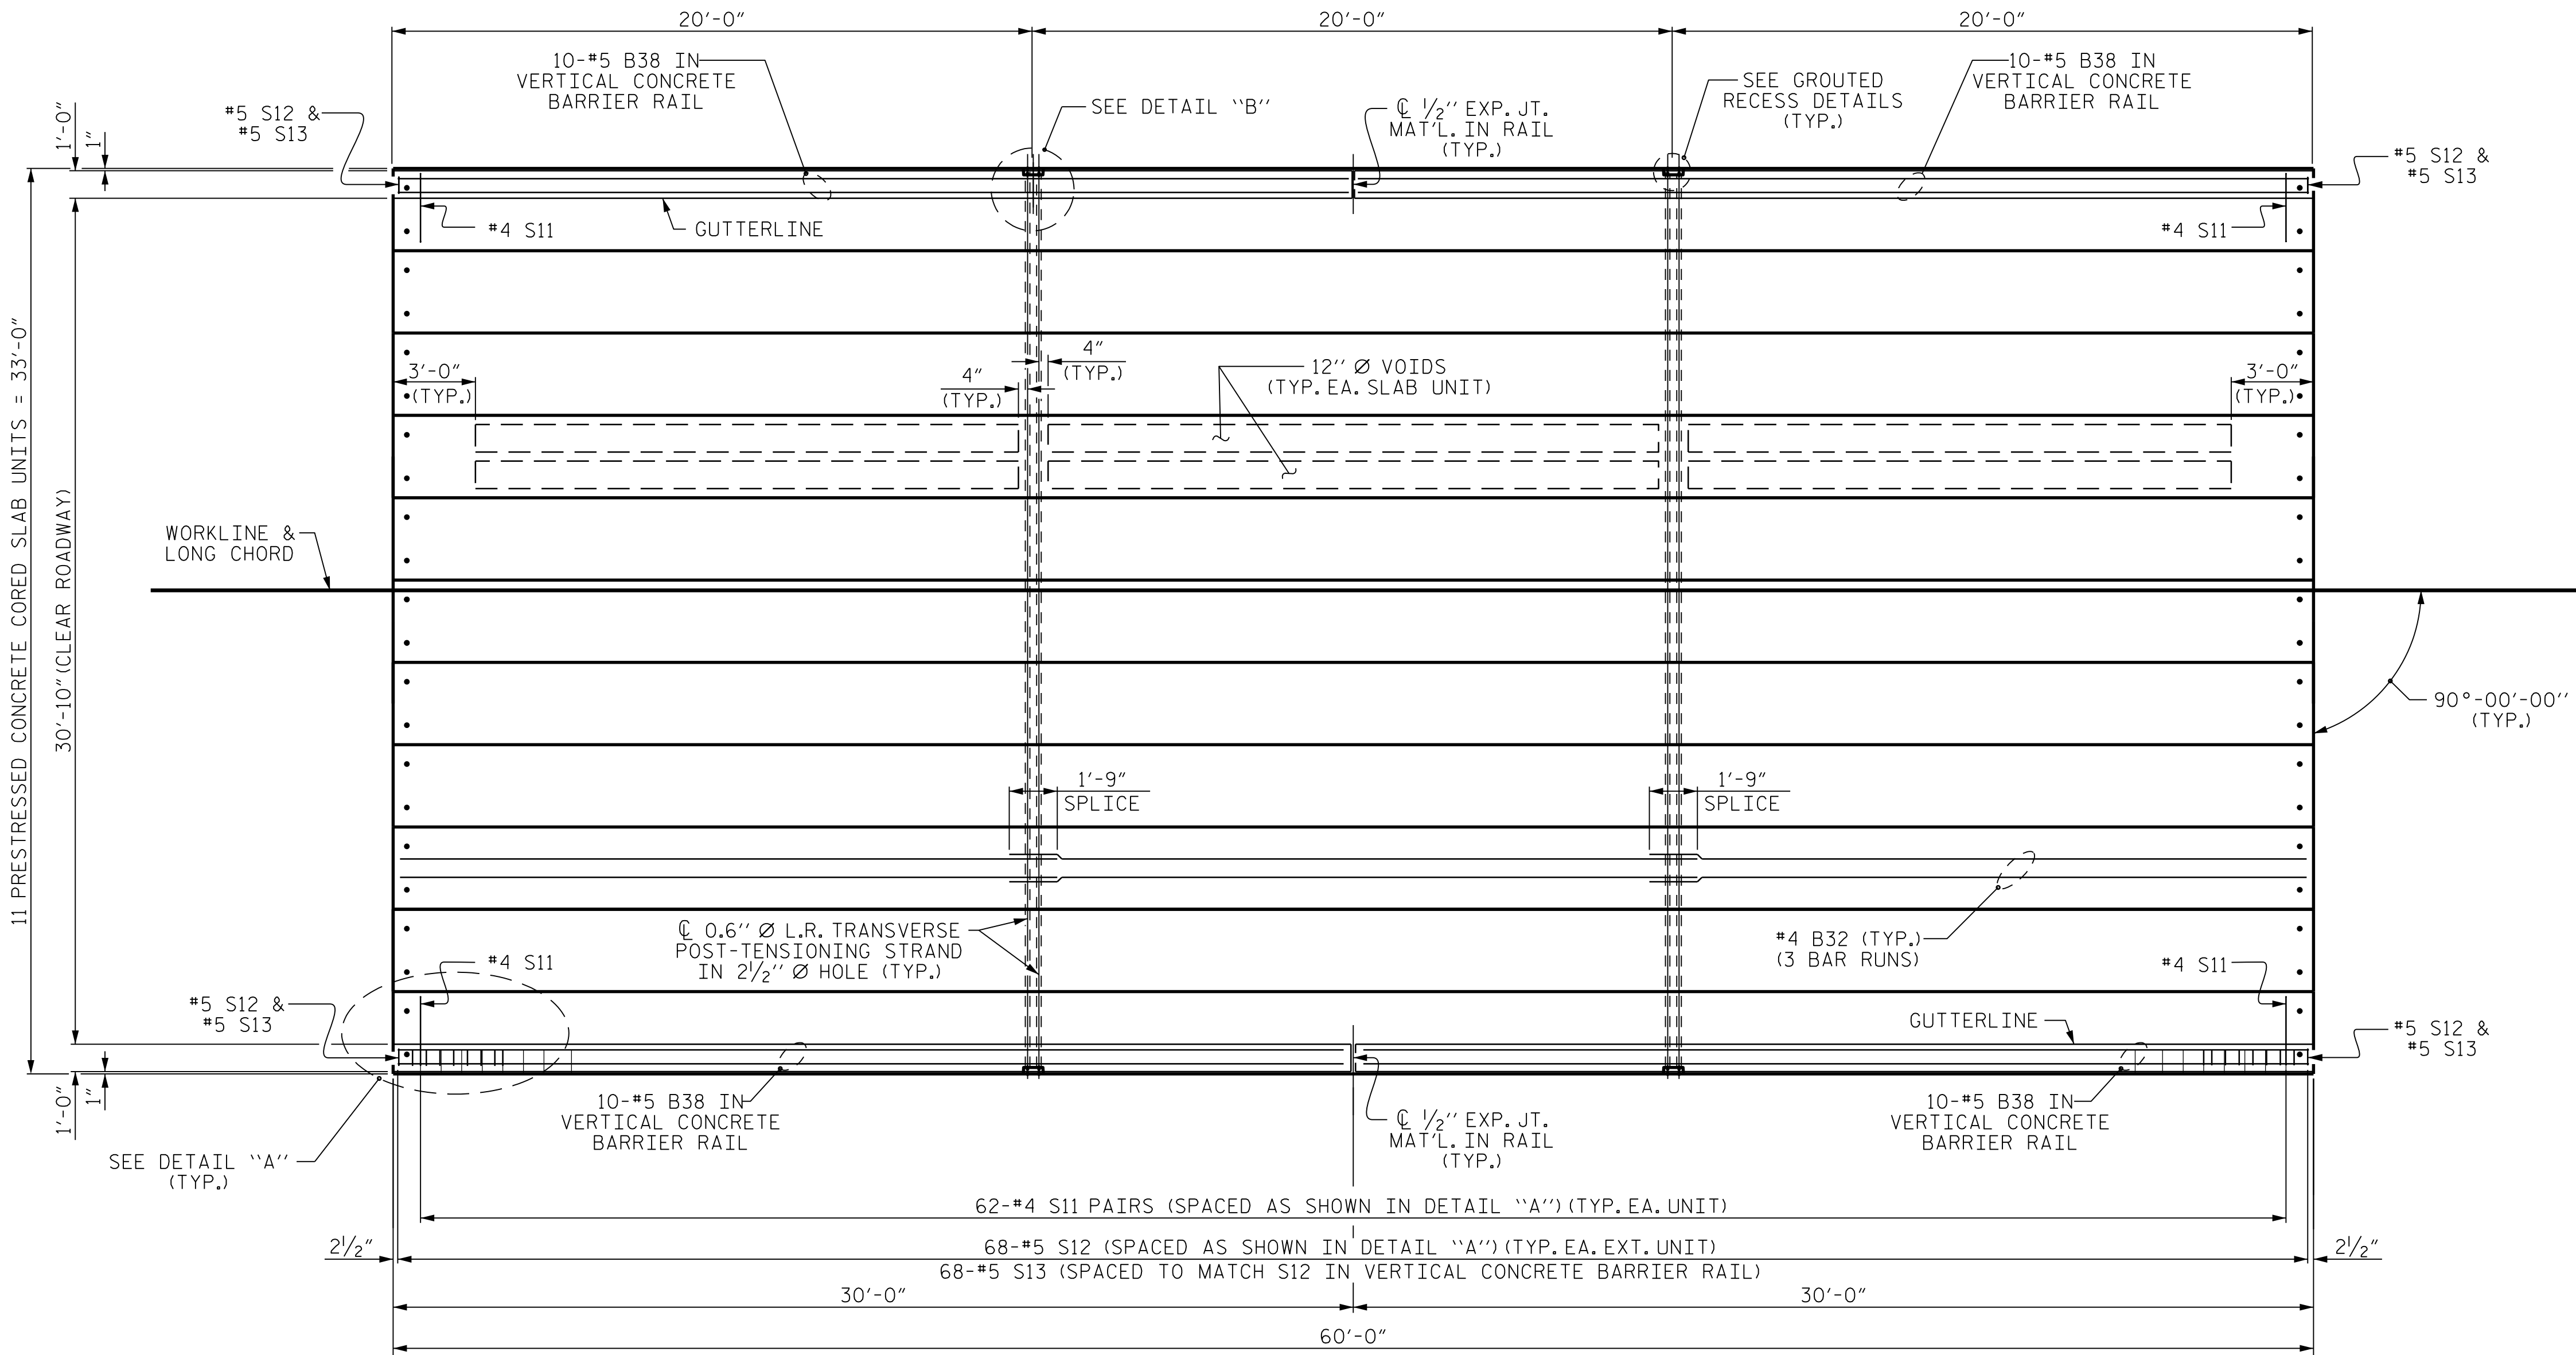


PLAN OF SPAN B

(CURVED ALIGNMENT -L- NOT SHOWN)

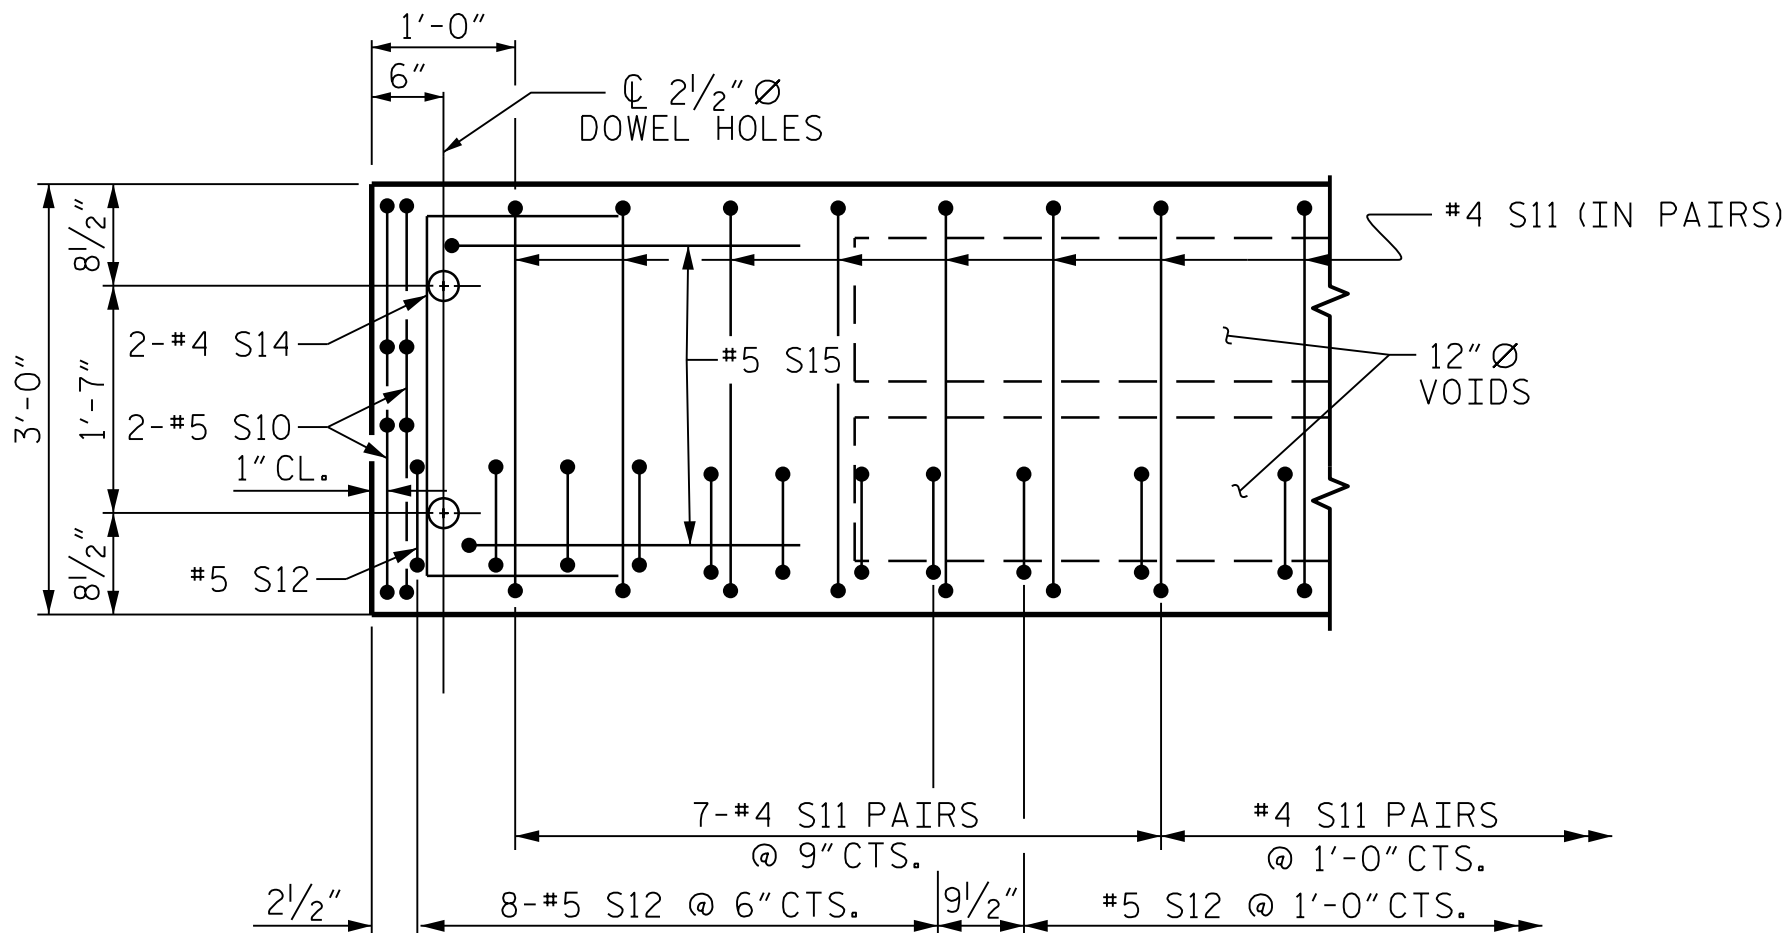

DETAIL "A"

(TYPICAL EACH END OF UNIT)
NOTE: EXTERIOR UNIT SHOWN - INTERIOR
UNIT SIMILAR EXCEPT OMIT #5 S12 BARS.

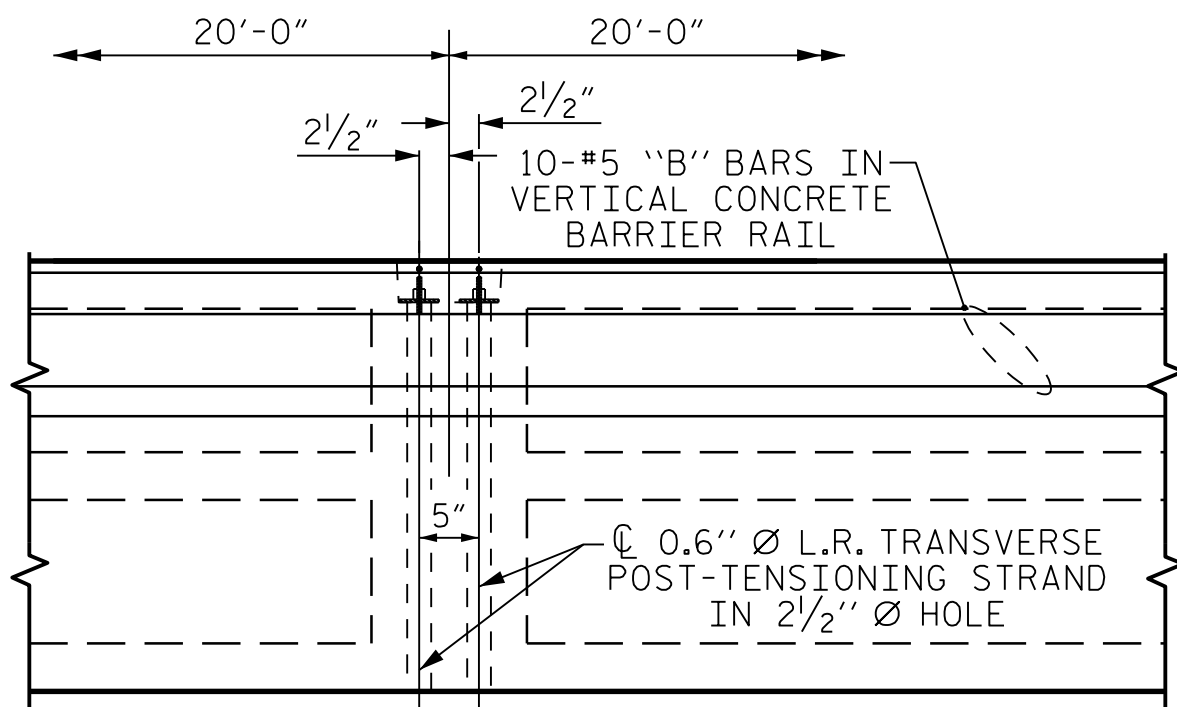

DETAIL "B"

#4 S11 BARS MAY BE SHIFTED AS NECESSARY
TO MAINTAIN 1" CLEAR TO GROUDED RECESS AND
2 1/2" Ø TRANSVERSE POST-TENSIONING STRAND HOLES

PROJECT NO. B-5709
BLADEN COUNTY
STATION: 16+25.00 -L-

SHEET 5 OF 6

REVISIONS						SHEET NO.
NO.	BY:	DATE:	NO.	BY:	DATE:	
1			3			S-II
2			4			

STATE OF NORTH CAROLINA
DEPARTMENT OF TRANSPORTATION
RALEIGH
SUPERSTRUCTURE
3'-0" x 2'-0"
PRESTRESSED CONCRETE
CORED SLAB UNIT
90° SKEW
SPAN B

TOTAL SHEETS
22

DOCUMENT NOT CONSIDERED
FINAL UNLESS ALL
SIGNATURES COMPLETED

CDM Smith
CDM SMITH
5400 Glenwood Avenue, Suite 400
Raleigh, NC 27612-3228
NC COA No. F-1255

DWG. No.

DRAWN BY : A.L. STROUD DATE : 04/17
CHECKED BY : J.B. TAYLOR DATE : 04/17
DESIGN ENGINEER : A.L. STROUD DATE : 04/17

5/19/2017
NORTH CAROLINA
PROFESSIONAL
SEAL
33698
ENGINEER
JOSHUA B. TAYLOR

Josua B. Taylor

STATE OF NORTH CAROLINA

DEPARTMENT OF TRANSPORTATION

RALEIGH

SUBSTRUCTURE

END BENT 1


SHEET NO.

S-14


TOTAL SHEETS

22

REVISIONS					
NO.	BY:	DATE:	NO.	BY:	DATE:
1			3		
2			4		

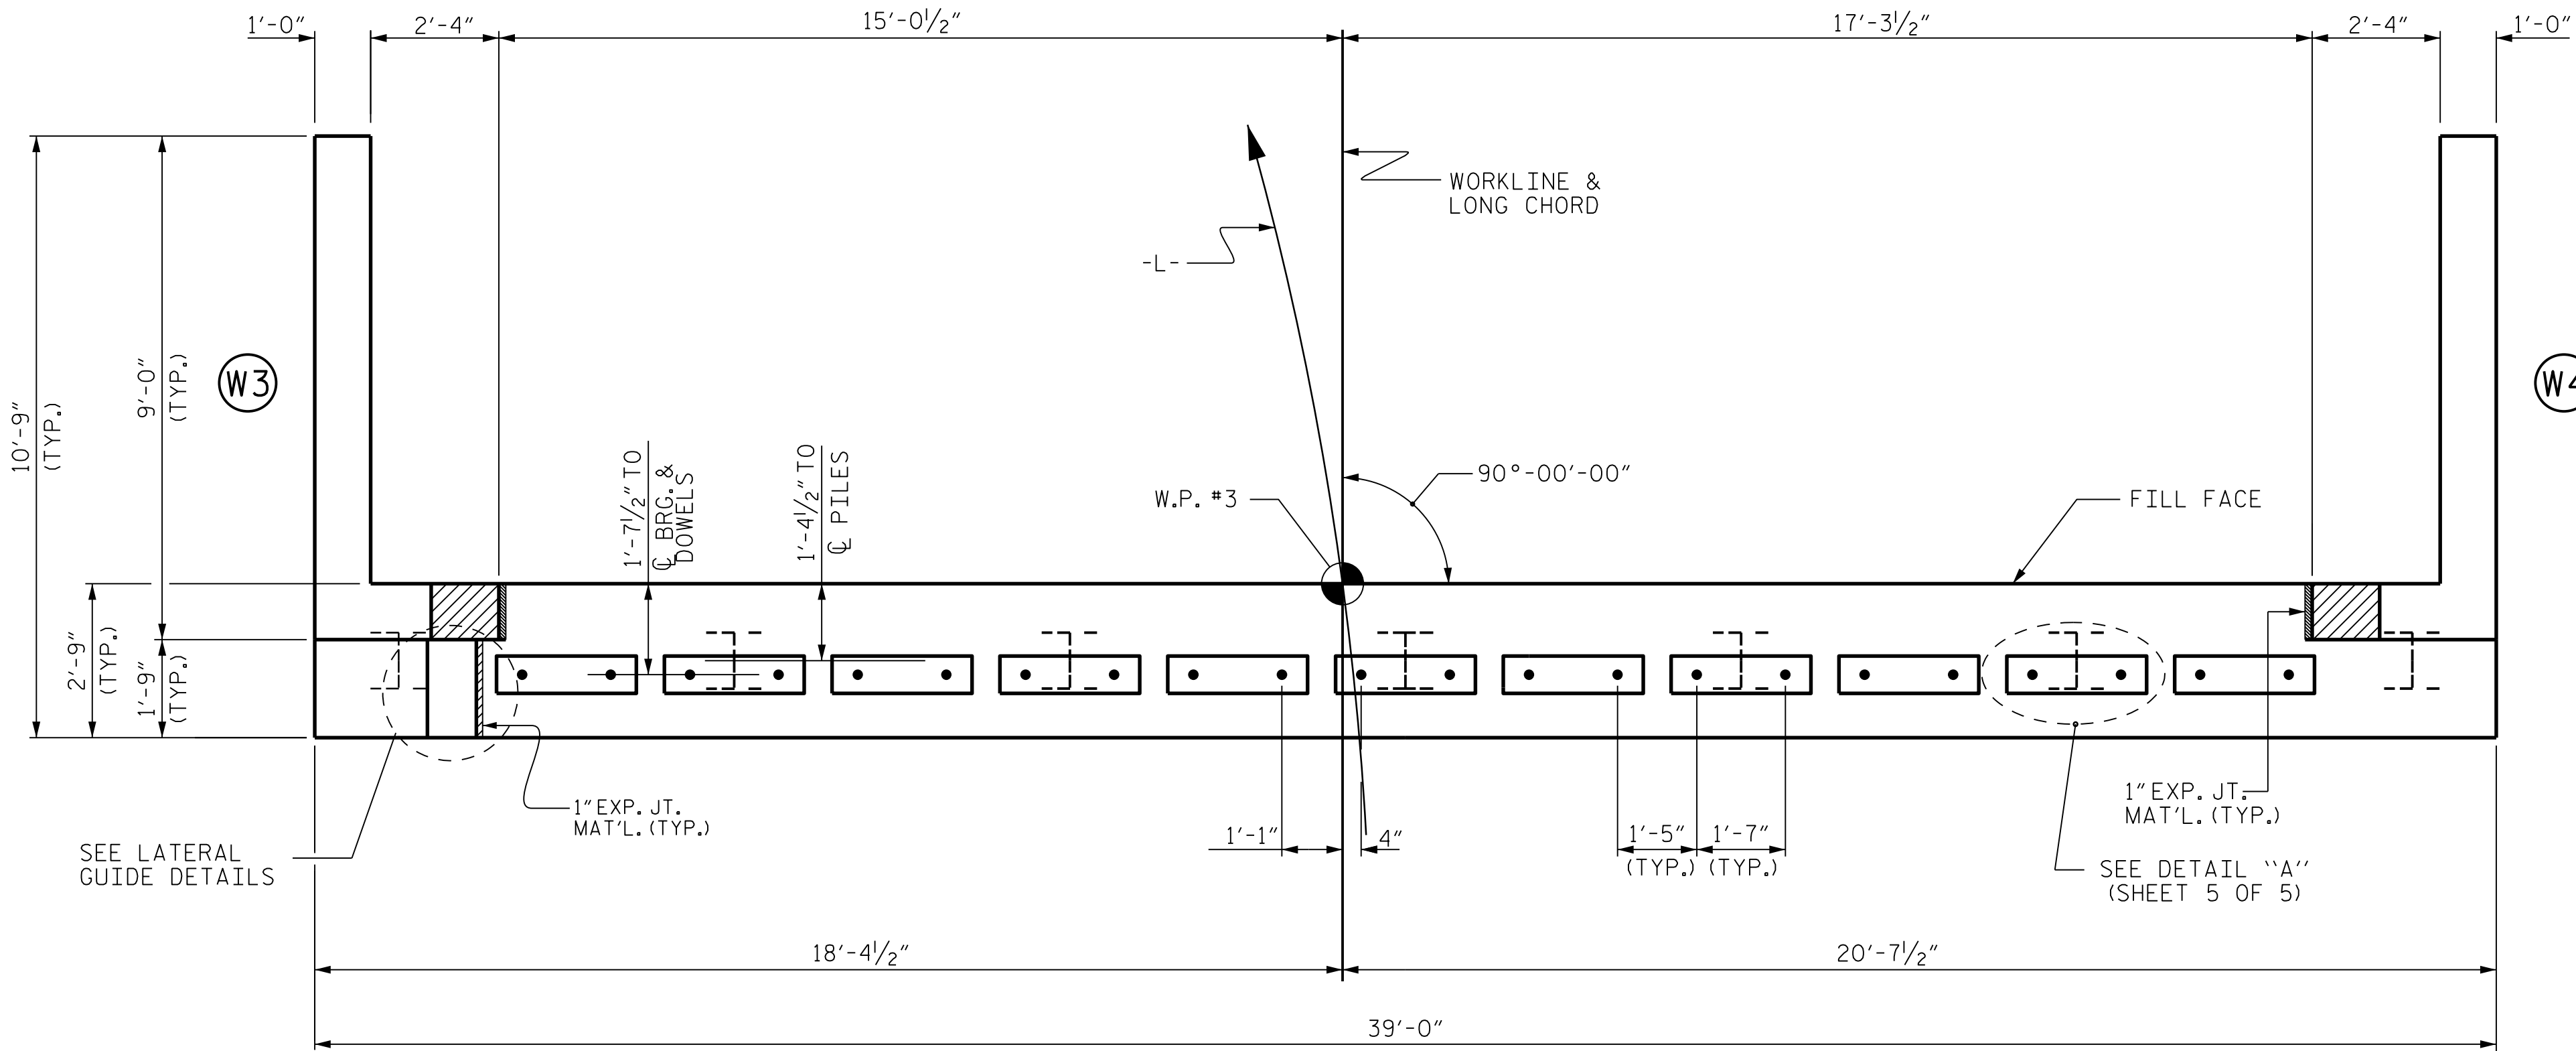


PLAN

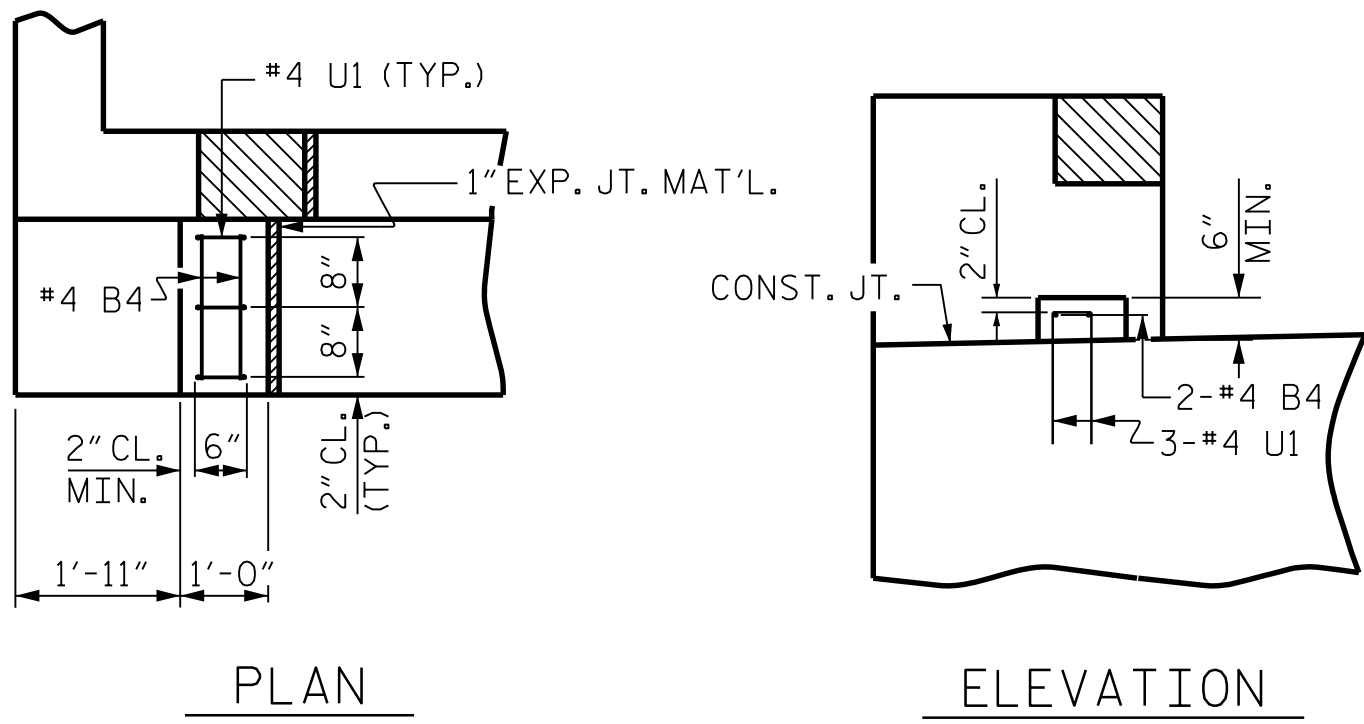

LATERAL GUIDE DETAILS

AT LEFT SIDE ONLY

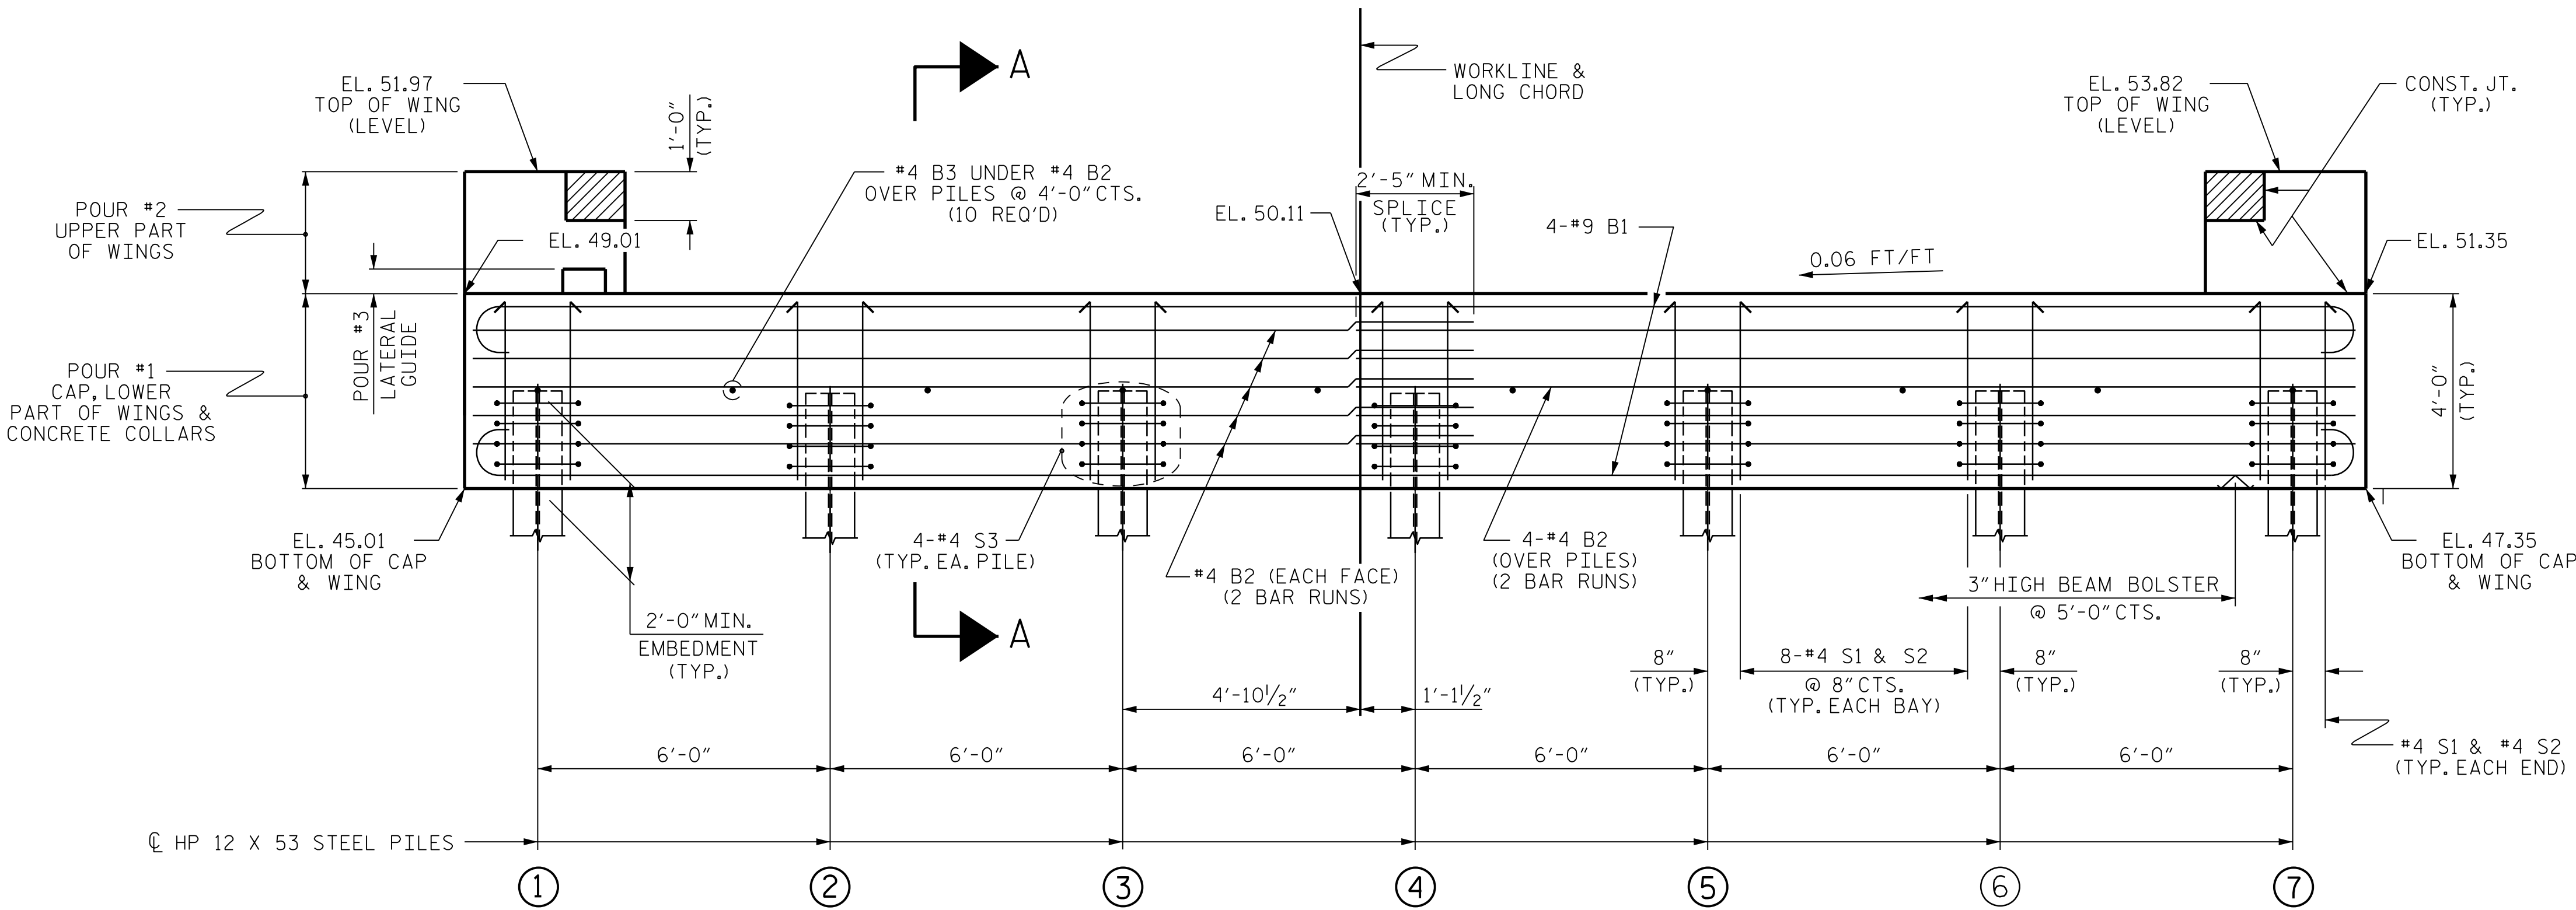

ELEVATION

WINGS NOT SHOWN FOR CLARITY.
FOR SECTION A-A, SEE SHEET 5 OF 5.
CONCRETE COLLARS FOR STEEL PILES NOT SHOWN IN PLAN AND ELEVATION VIEWS FOR CLARITY.
SEE "CORROSION PROTECTION FOR STEEL PILES DETAIL", SHEET 5 OF 5.

NOTES

STIRRUPS IN CAP MAY BE SHIFTED AS NECESSARY TO CLEAR DOWELS.

THE CONCRETE IN THE SHADED AREA OF THE WING SHALL BE POURED AFTER THE VERTICAL CONCRETE BARRIER RAIL IS CAST IF SLIP FORMING IS USED.

FOR PILE SPLICE DETAILS, SEE SHEET 5 OF 5.

FOR WING DETAILS, SEE SHEET 4 OF 5.

THE LATERAL GUIDE IS NOT TO BE POURED UNTIL AFTER CORED SLAB UNITS ARE IN PLACE.

TOP OF PILE ELEVATIONS	
①	47.10
②	47.46
③	47.82
④	48.18
⑤	48.54
⑥	48.90
⑦	49.26

PROJECT NO. B-5709
BLADEN COUNTY
STATION: 16+25.00 -L-

SHEET 2 OF 5

STATE OF NORTH CAROLINA
DEPARTMENT OF TRANSPORTATION
RALEIGH
SUBSTRUCTURE
END BENT 2

REVISIONS						SHEET NO. S-15
NO.	BY:	DATE:	NO.	BY:	DATE:	
1			3			TOTAL SHEETS 22
2			4			


DOCUMENT NOT CONSIDERED
FINAL UNLESS ALL
SIGNATURES COMPLETED


CDM Smith

CDM SMITH
5400 Glenwood Avenue, Suite 400
Raleigh, NC 27612-3228
NC COA No. F-1255

DRAWN BY : A.L. STROUD DATE : 04/17
CHECKED BY : J.B. TAYLOR DATE : 04/17
DESIGN ENGINEER : J.B. TAYLOR DATE : 04/17

DWG. No.

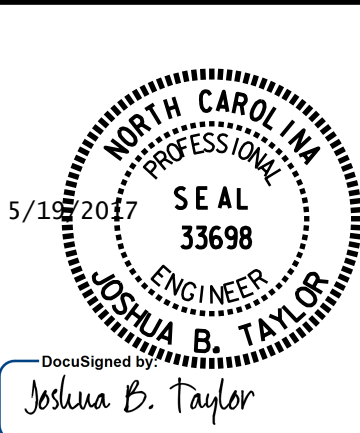

 

PROJECT NO. B-5709
BLADEN COUNTY
 STATION: 16+25.00 -L-

SHEET 4 OF 5

STATE OF NORTH CAROLINA
DEPARTMENT OF TRANSPORTATION
RALEIGH
SUBSTRUCTURE

END BENT 2
WING DETAILS

REVISIONS						SHEET NO. S-17
NO.	BY:	DATE:	NO.	BY:	DATE:	
1			3			TOTAL SHEETS 22
2			4			


**CDM
Smith**

CDM SMITH
5400 Glenwood Avenue, Suite 400
Raleigh, NC 27612-3228
NC COA No. F-1255

DOCUMENT NOT CONSIDERED
FINAL UNLESS ALL
SIGNATURES COMPLETED

DRAWN BY : A.L. STROUD DATE : 04/17
CHECKED BY : J.B. TAYLOR DATE : 04/17
DESIGN ENGINEER : J.B. TAYLOR DATE : 04/17

DWG. No.

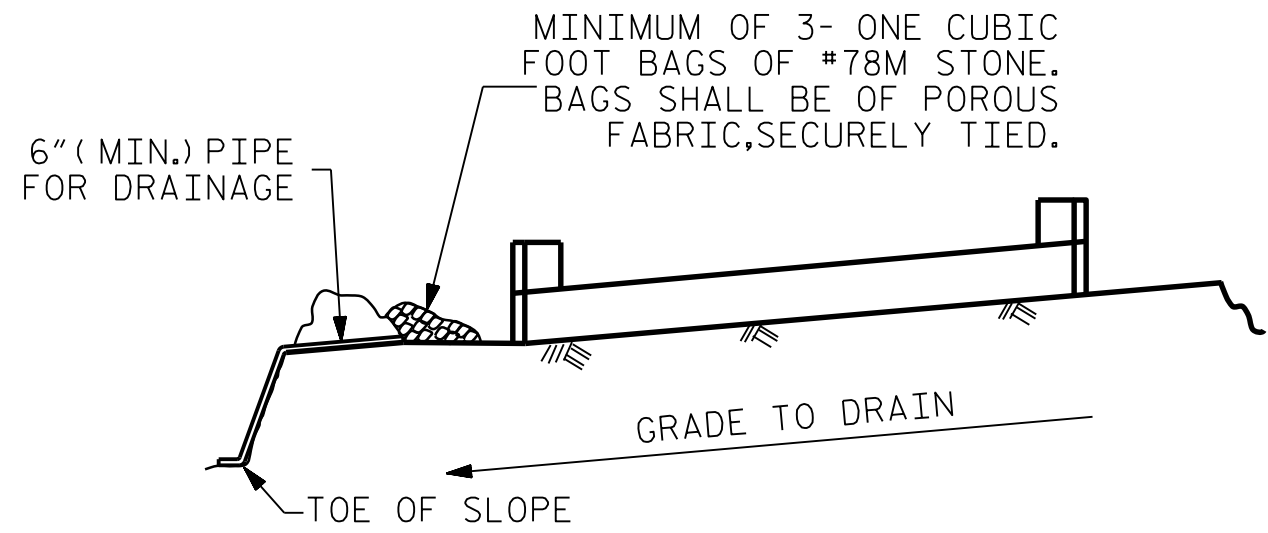


BAGGED STONE AND PIPE SHALL BE PLACED IMMEDIATELY AFTER COMPLETION OF END BENT EXCAVATION. PIPE MAY BE EITHER CONCRETE, CORRUGATED STEEL, CORRUGATED ALUMINUM ALLOY, OR CORRUGATED PLASTIC. PERFORATED PIPE WILL NOT BE ALLOWED.

BAGGED STONE SHALL REMAIN IN PLACE UNTIL THE ENGINEER DIRECTS THAT IT BE REMOVED. THE CONTRACTOR SHALL REMOVE AND DISPOSE OF SILT ACCUMULATIONS AT BAGGED STONE WHEN SO DIRECTED BY THE ENGINEER. BAGS SHALL BE REMOVED AND REPLACED WHENEVER THE ENGINEER DETERMINES THAT THEY HAVE DETERIORATED AND LOST THEIR EFFECTIVENESS.


NO SEPARATE PAYMENT WILL BE MADE FOR THIS WORK AND THE ENTIRE COST OF THIS WORK SHALL BE INCLUDED IN THE UNIT CONTRACT PRICE BID FOR THE SEVERAL PAY ITEMS.

TEMPORARY DRAINAGE AT END BENT

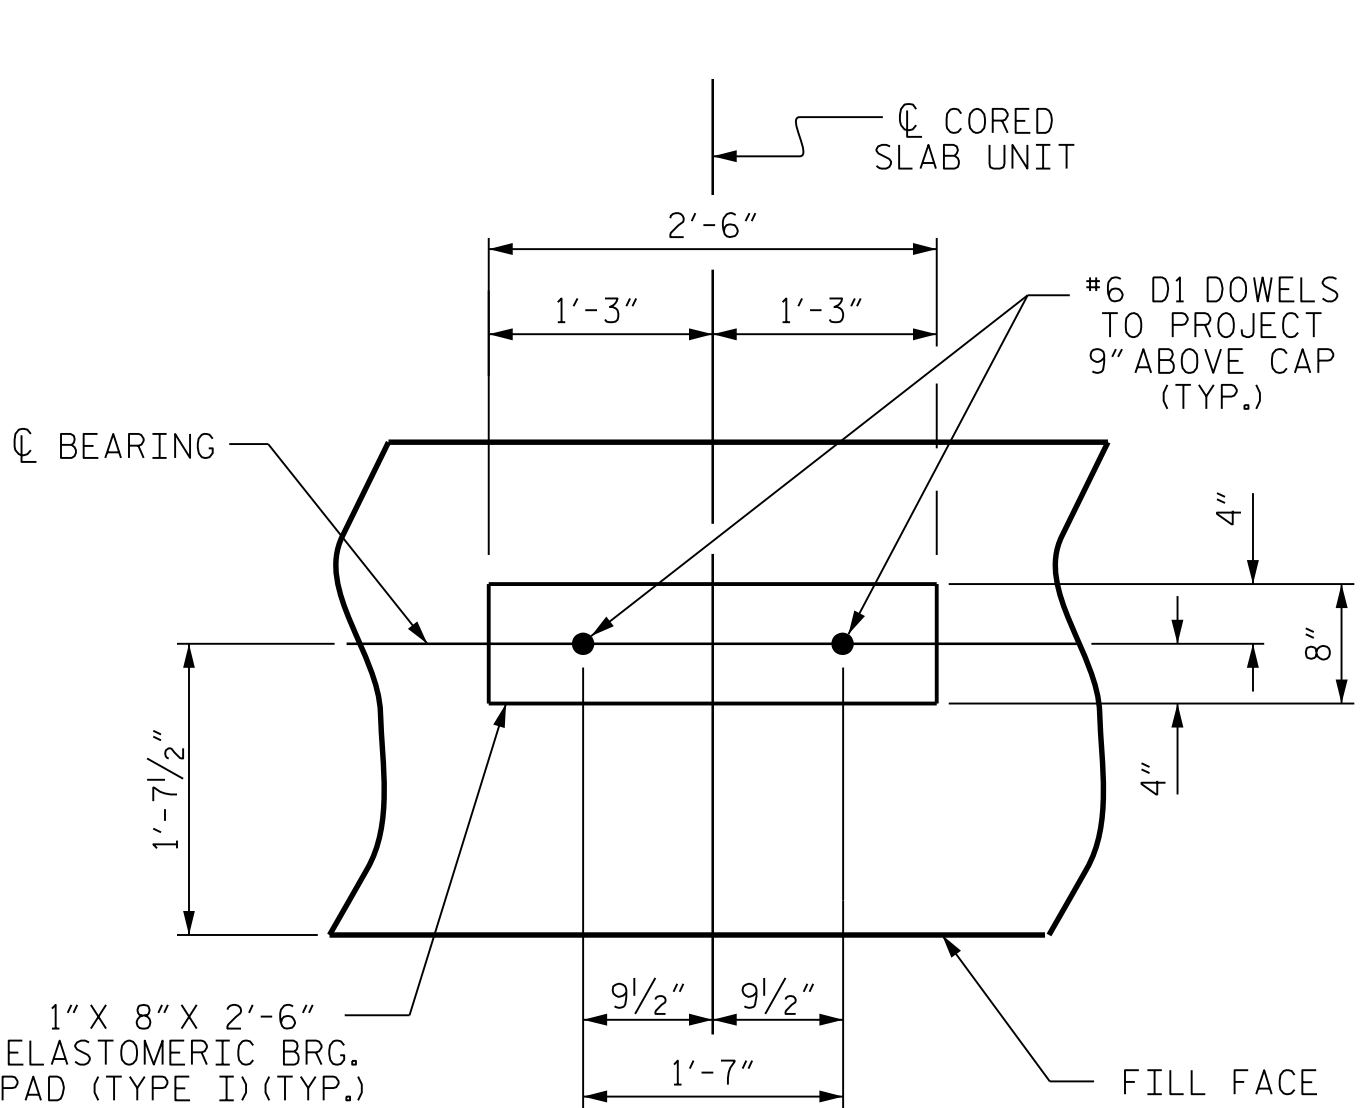


DETAIL "A"

(END BENT 1 SHOWN, END BENT 2 SIMILAR BY ROTATION)

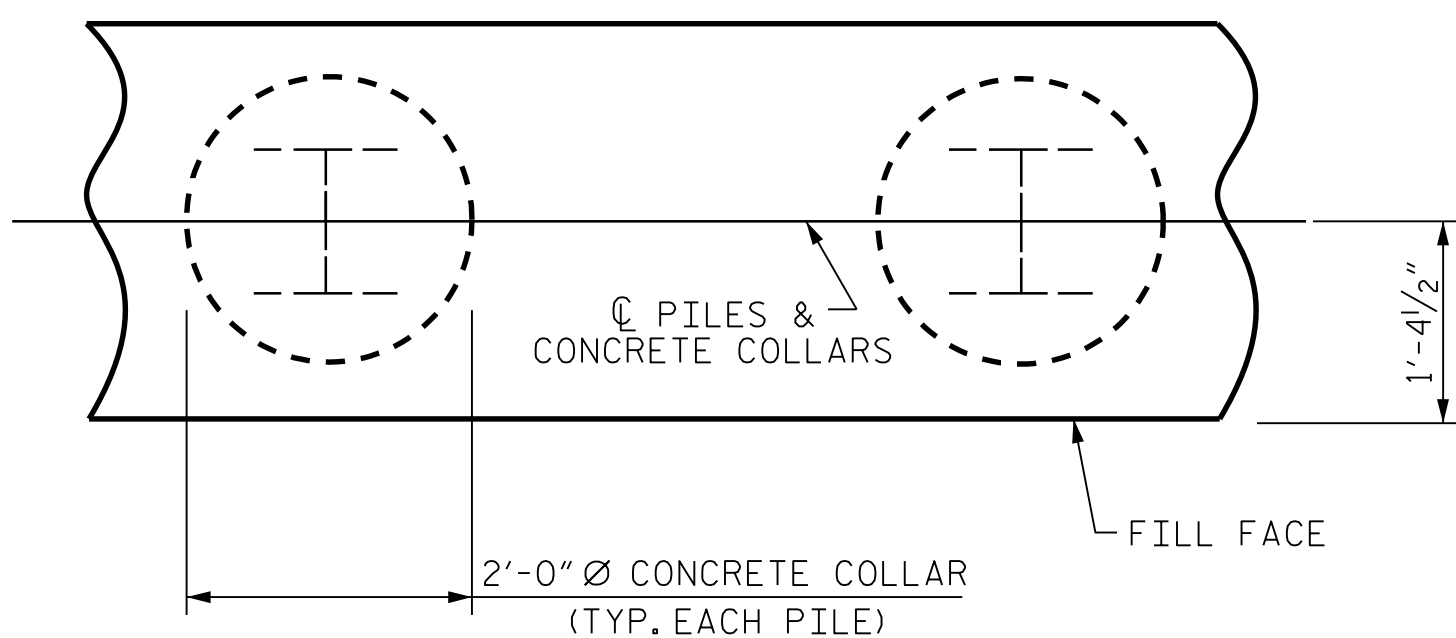


PLAN

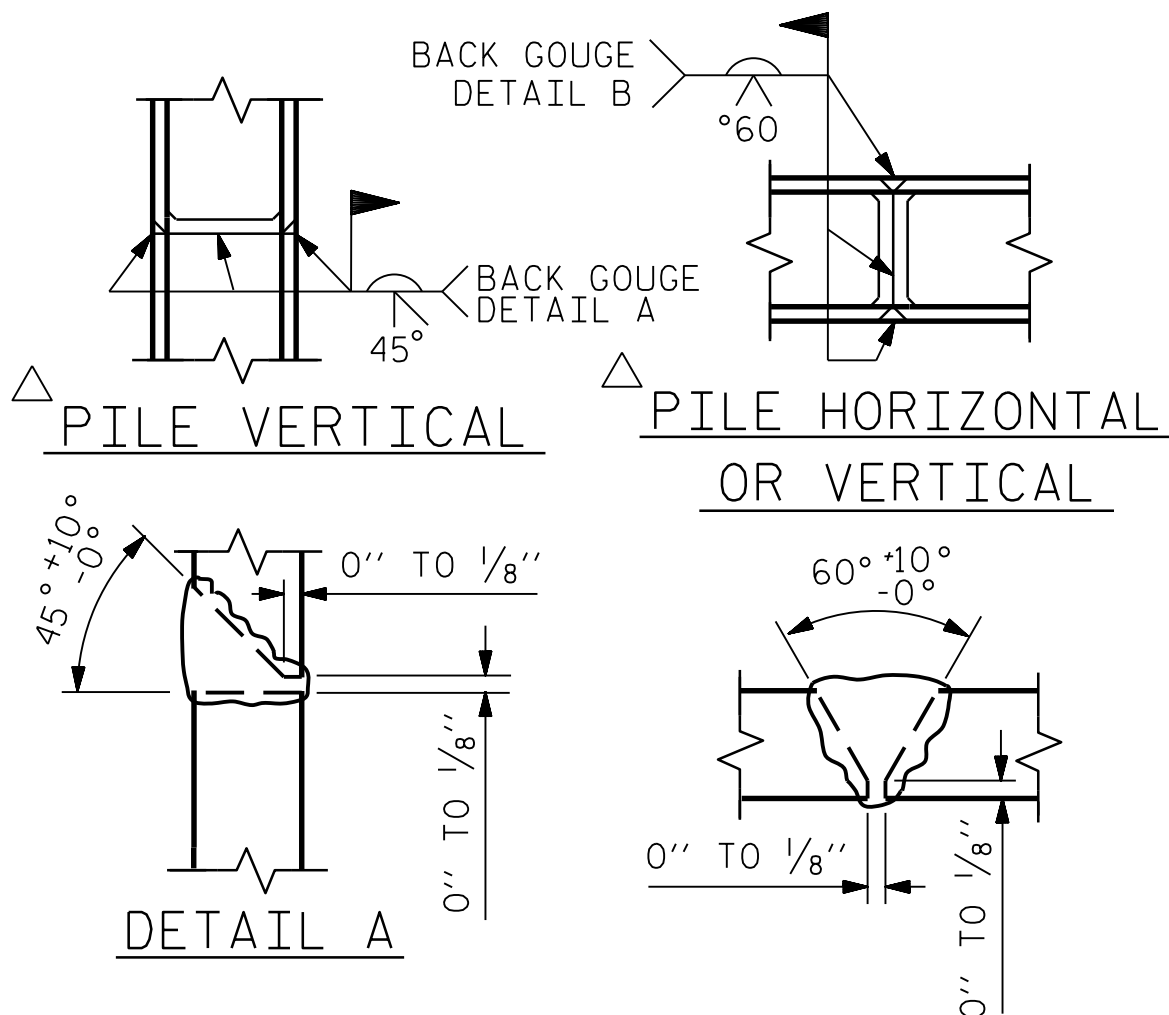

POSITION OF PILE DURING WELDING.


PILE SPLICE DETAILS

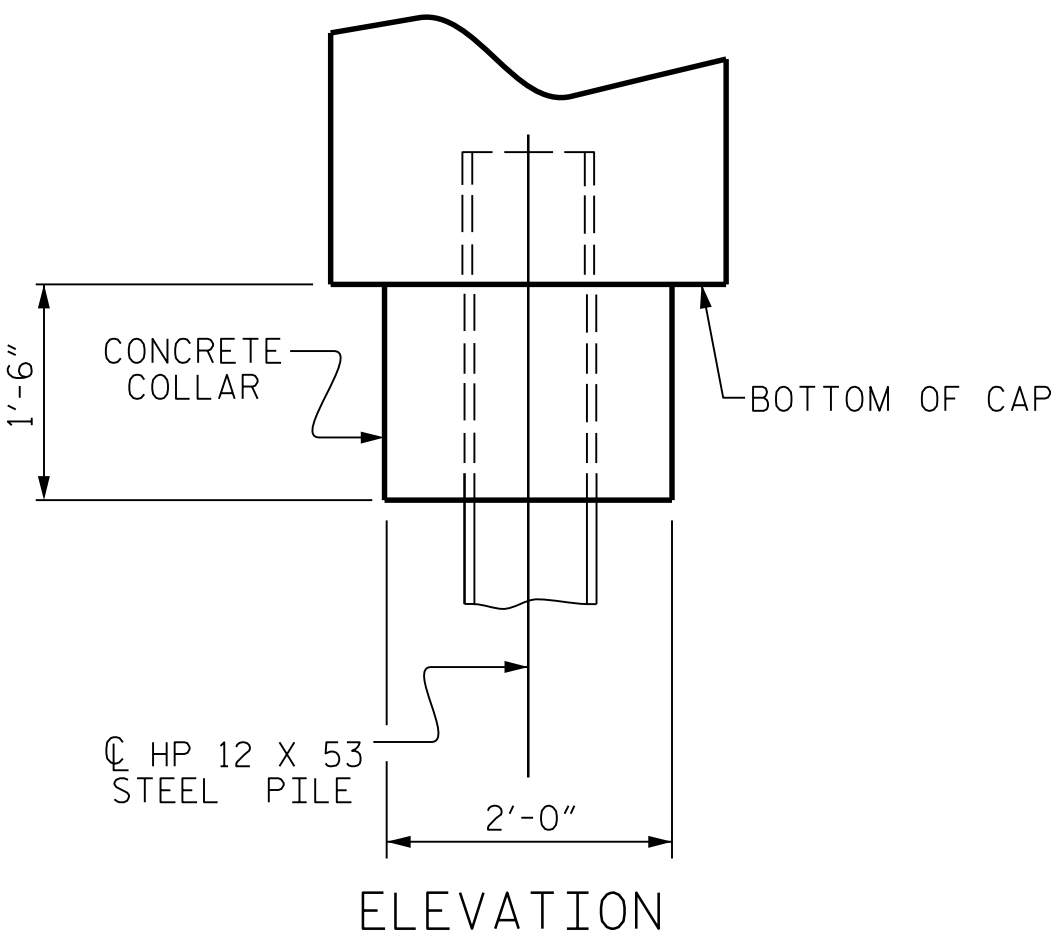

CORROSION PROTECTION FOR STEEL PILES DETAIL

(END BENT 1 SHOWN, END BENT 2 SIMILAR BY ROTATION)

BAR TYPES

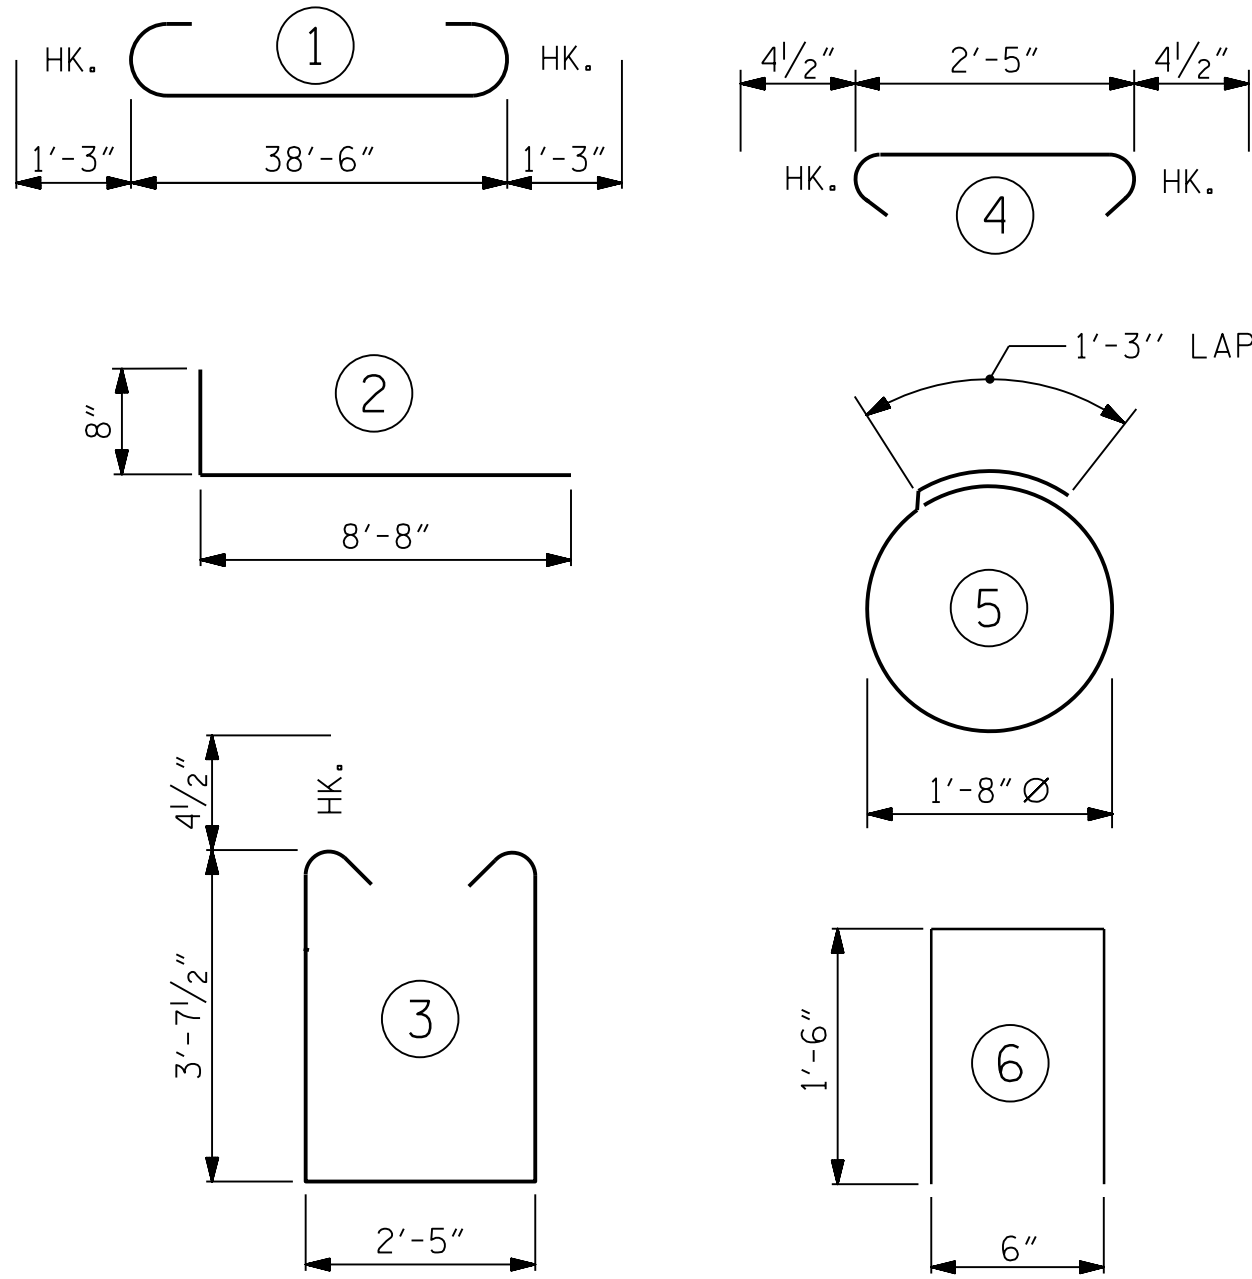

ALL BAR DIMENSIONS ARE OUT TO OUT.

BILL OF MATERIAL

END BENT 1

BAR	NO.	SIZE	TYPE	LENGTH	WEIGHT
B1	8	#9	1	41'-0"	1115
B2	28	#4	STR	20'-7"	385
B3	10	#4	STR	2'-5"	16
B4	2	#4	STR	1'-5"	2
D1	22	#6	STR	1'-6"	50
H1	40	#4	2	9'-4"	249
K1	16	#4	STR	2'-11"	31
S1	50	#4	3	10'-5"	348
S2	50	#4	4	3'-2"	106
S3	28	#4	5	6'-6"	122
U1	3	#4	6	3'-6"	7
V1	26	#4	STR	6'-4"	110
V2	26	#4	STR	5'-9"	100

END BENT 2

BAR	NO.	SIZE	TYPE	LENGTH	WEIGHT
B1	8	#9	1	41'-0"	1115
B2	28	#4	STR	20'-7"	385
B3	10	#4	STR	2'-5"	16
B4	2	#4	STR	1'-5"	2
D1	22	#6	STR	1'-6"	50
H1	40	#4	2	9'-4"	249
K1	16	#4	STR	2'-11"	31
S1	50	#4	3	10'-5"	348
S2	50	#4	4	3'-2"	106
S3	28	#4	5	6'-6"	122
U1	3	#4	6	3'-6"	7
V3	26	#4	STR	6'-7"	114
V4	26	#4	STR	6'-1"	106

REINFORCING STEEL 2640 LBS.

REINFORCING STEEL 2651 LBS.

CLASS A CONCRETE BREAKDOWN:

POUR #1 CAP, LOWER PART OF WINGS & COLLARS 19.5 C.Y.

POUR #2 UPPER PART OF WINGS 2.0 C.Y.

POUR #3 LATERAL GUIDE 0.1 C.Y.

TOTAL CLASS A CONCRETE 21.6 C.Y.

CLASS A CONCRETE BREAKDOWN:

POUR #1 CAP, LOWER PART OF WINGS & COLLARS 19.5 C.Y.


POUR #2 UPPER PART OF WINGS 2.3 C.Y.



POUR #3 LATERAL GUIDE 0.1 C.Y.

TOTAL CLASS A CONCRETE 21.9 C.Y.

HP 12 X 53 STEEL PILES
NO: 7
LIN. FT.= 385
PILE DRIVING EQUIP. SETUP EA. 7

HP 12 X 53 STEEL PILES
NO: 7
LIN. FT.= 385
PILE DRIVING EQUIP. SETUP EA. 7

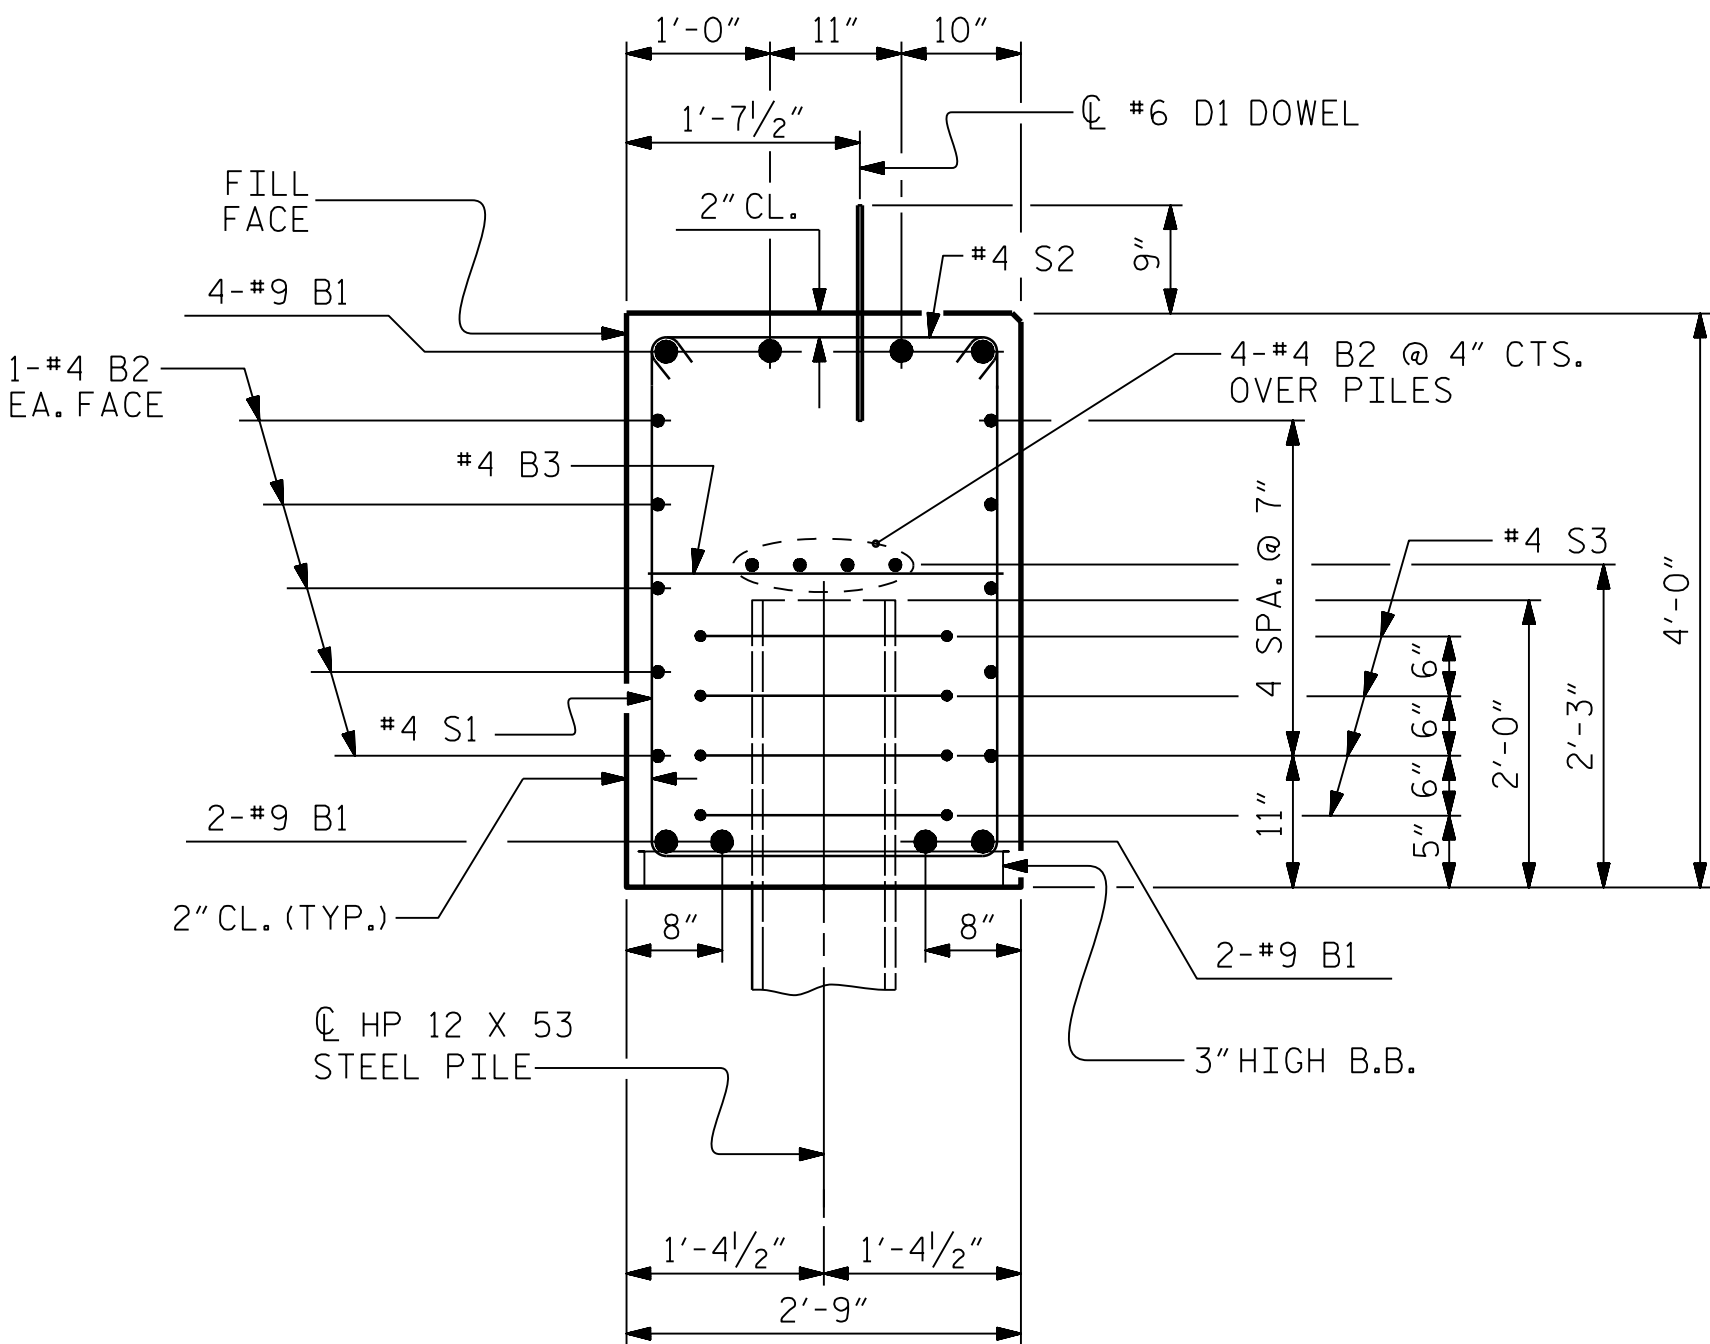

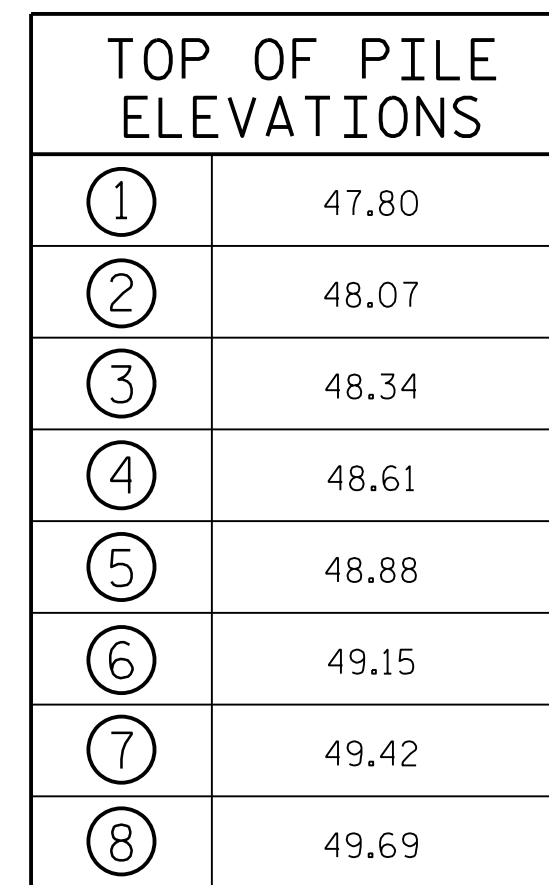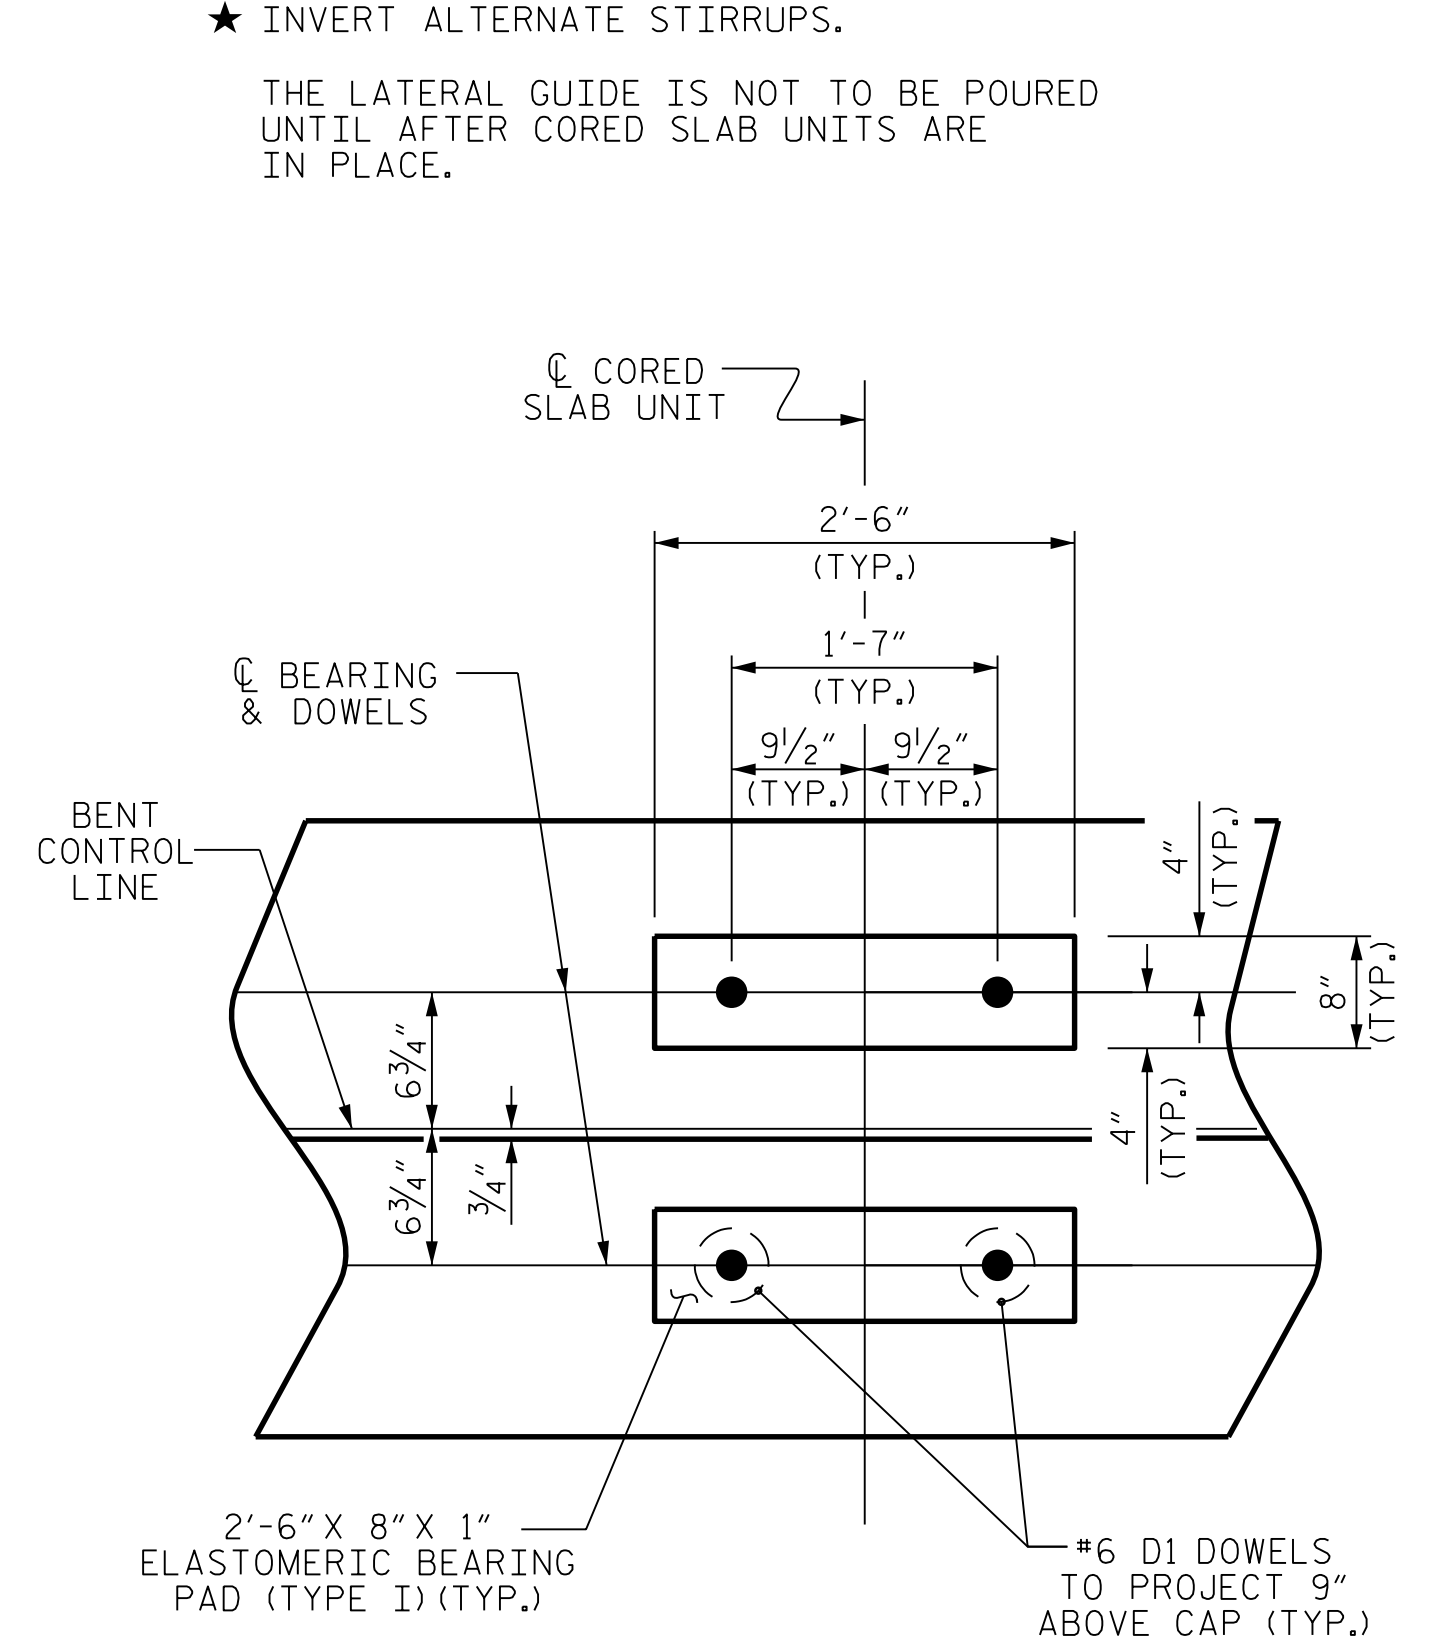


SHEET 1 OF 2

STATE OF NORTH CAROLINA
DEPARTMENT OF TRANSPORTATION
RALEIGH


SUBSTRUCTURE

BENT 1

CDM Smith	CDM SMITH 5400 Glenwood Avenue, Suite 400 Raleigh, NC 27612-3228 NC COA No. F-1255
DRAWN BY : <u>A.L. STROUD</u>	DATE : <u>04/17</u>
CHECKED BY : <u>J.B. TAYLOR</u>	DATE : <u>04/17</u>
DESIGN ENGINEER : <u>J.B. TAYLOR</u>	DATE : <u>04/17</u>

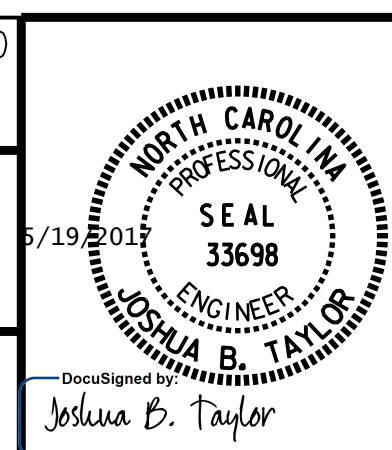


STD. NO. 14" HP_BT_33_90S_<60'

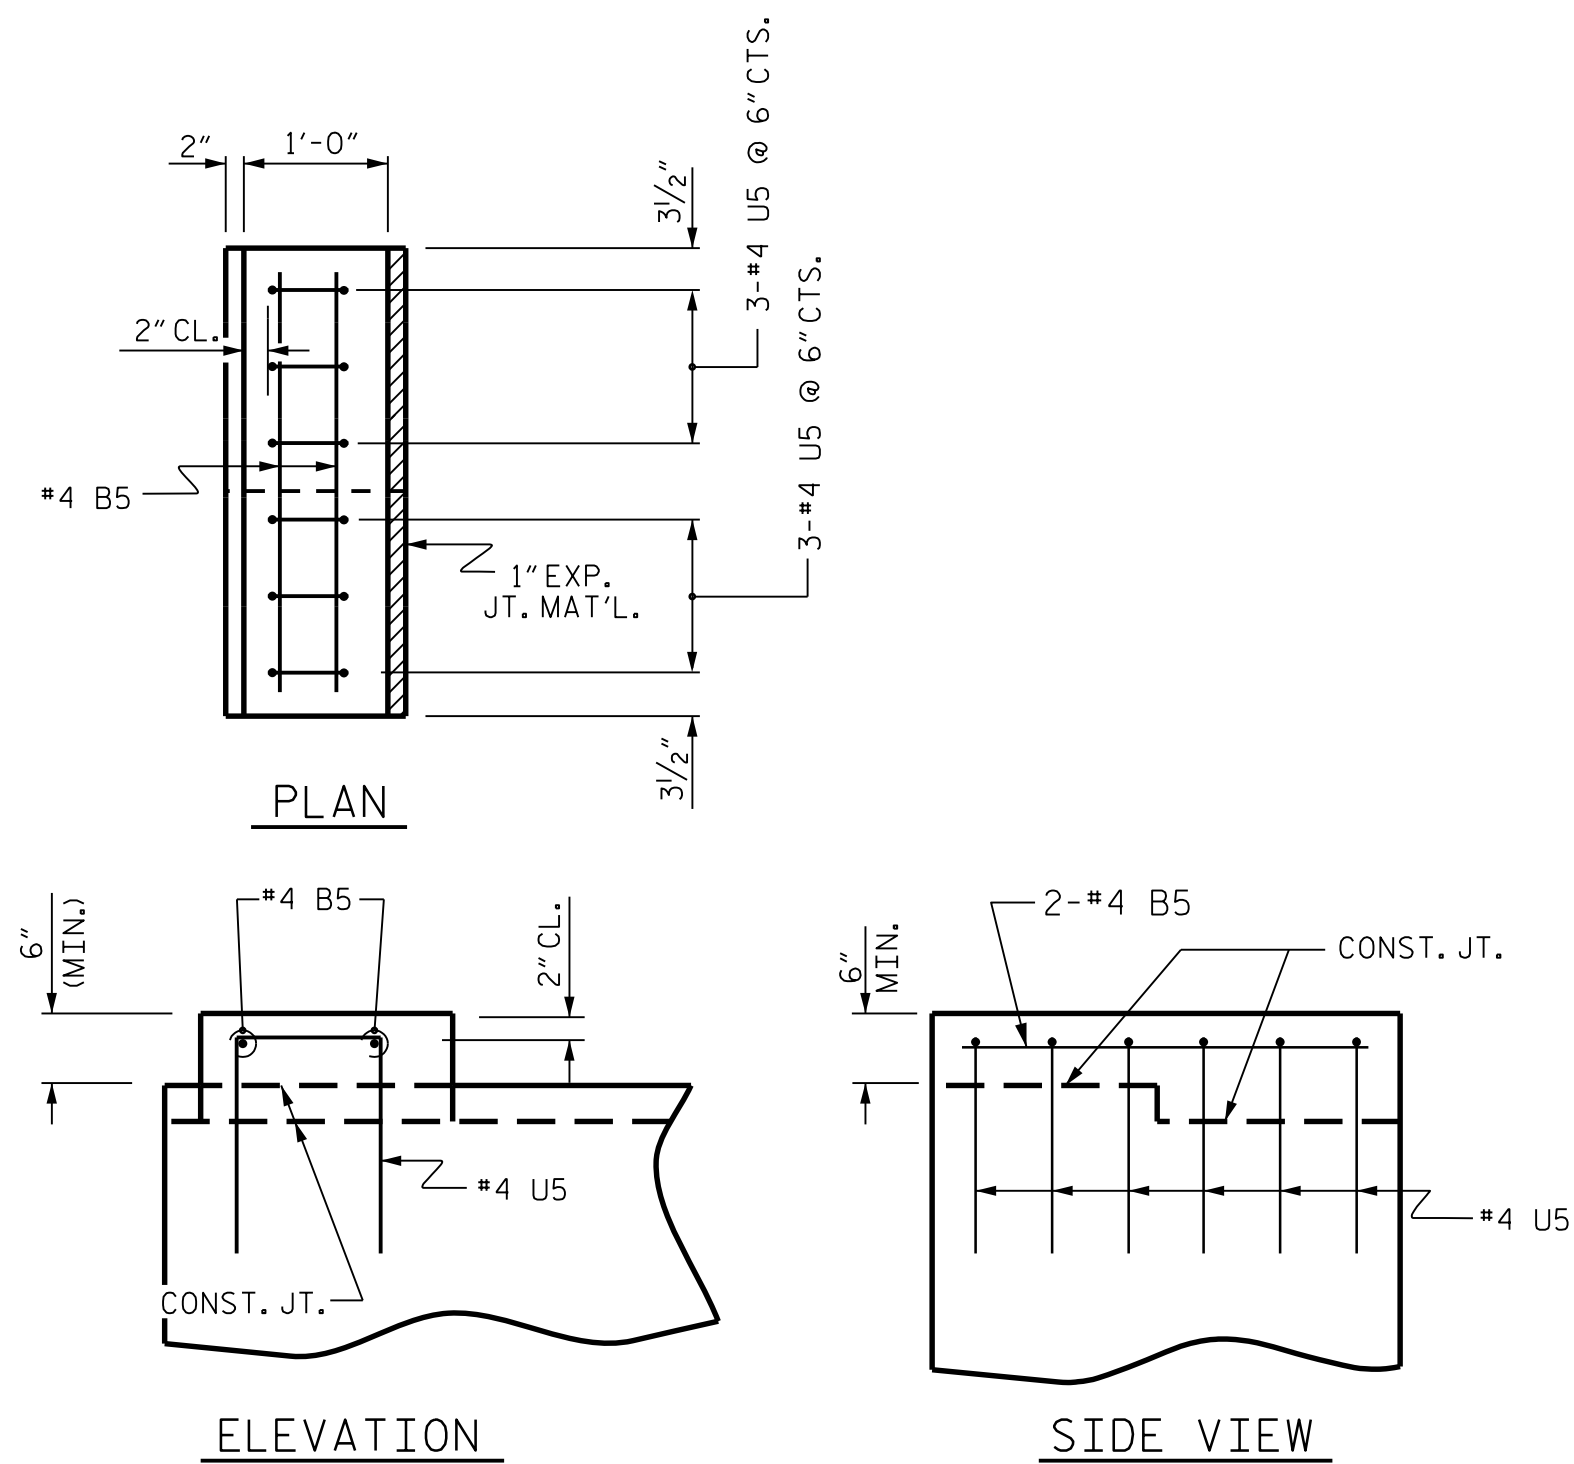


LATERAL GUIDE DETAILS

AT LEFT SIDE ONLY

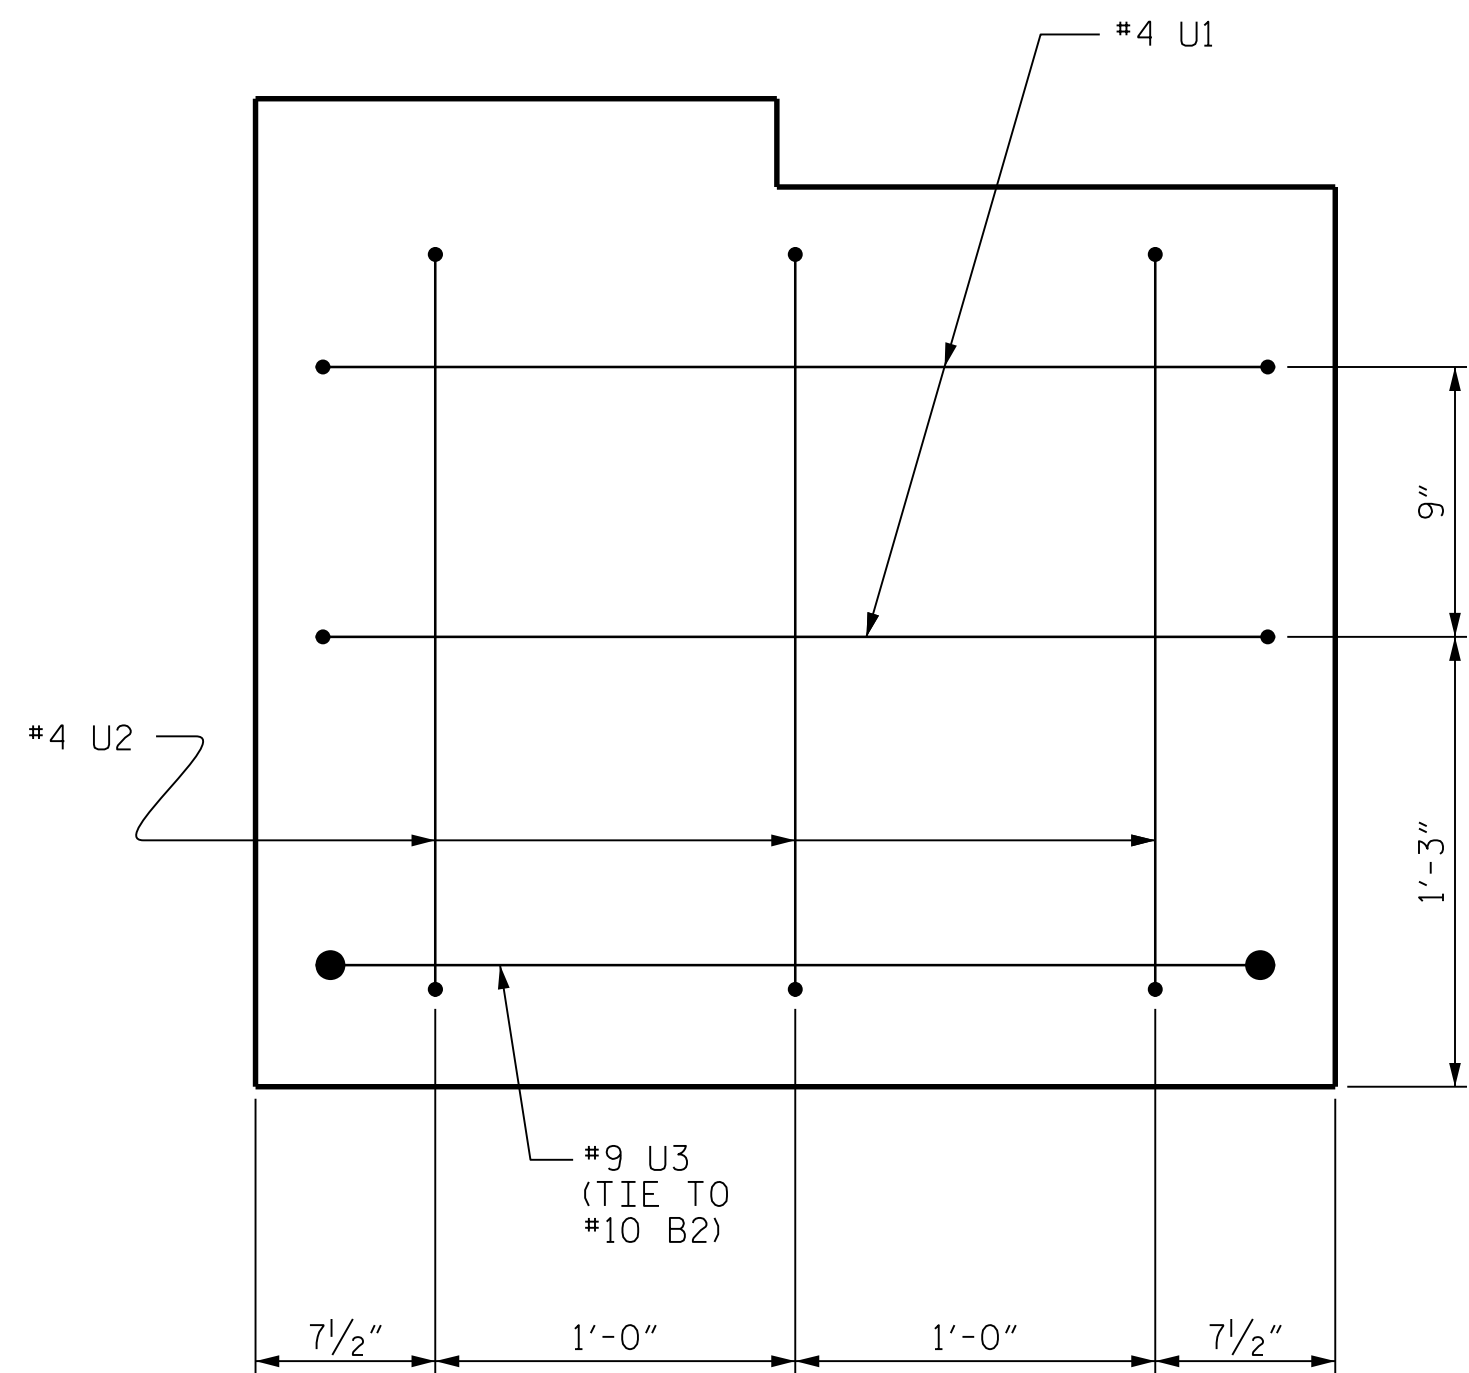


END OF CAP VIEW


(SIMILAR BOTH ENDS)

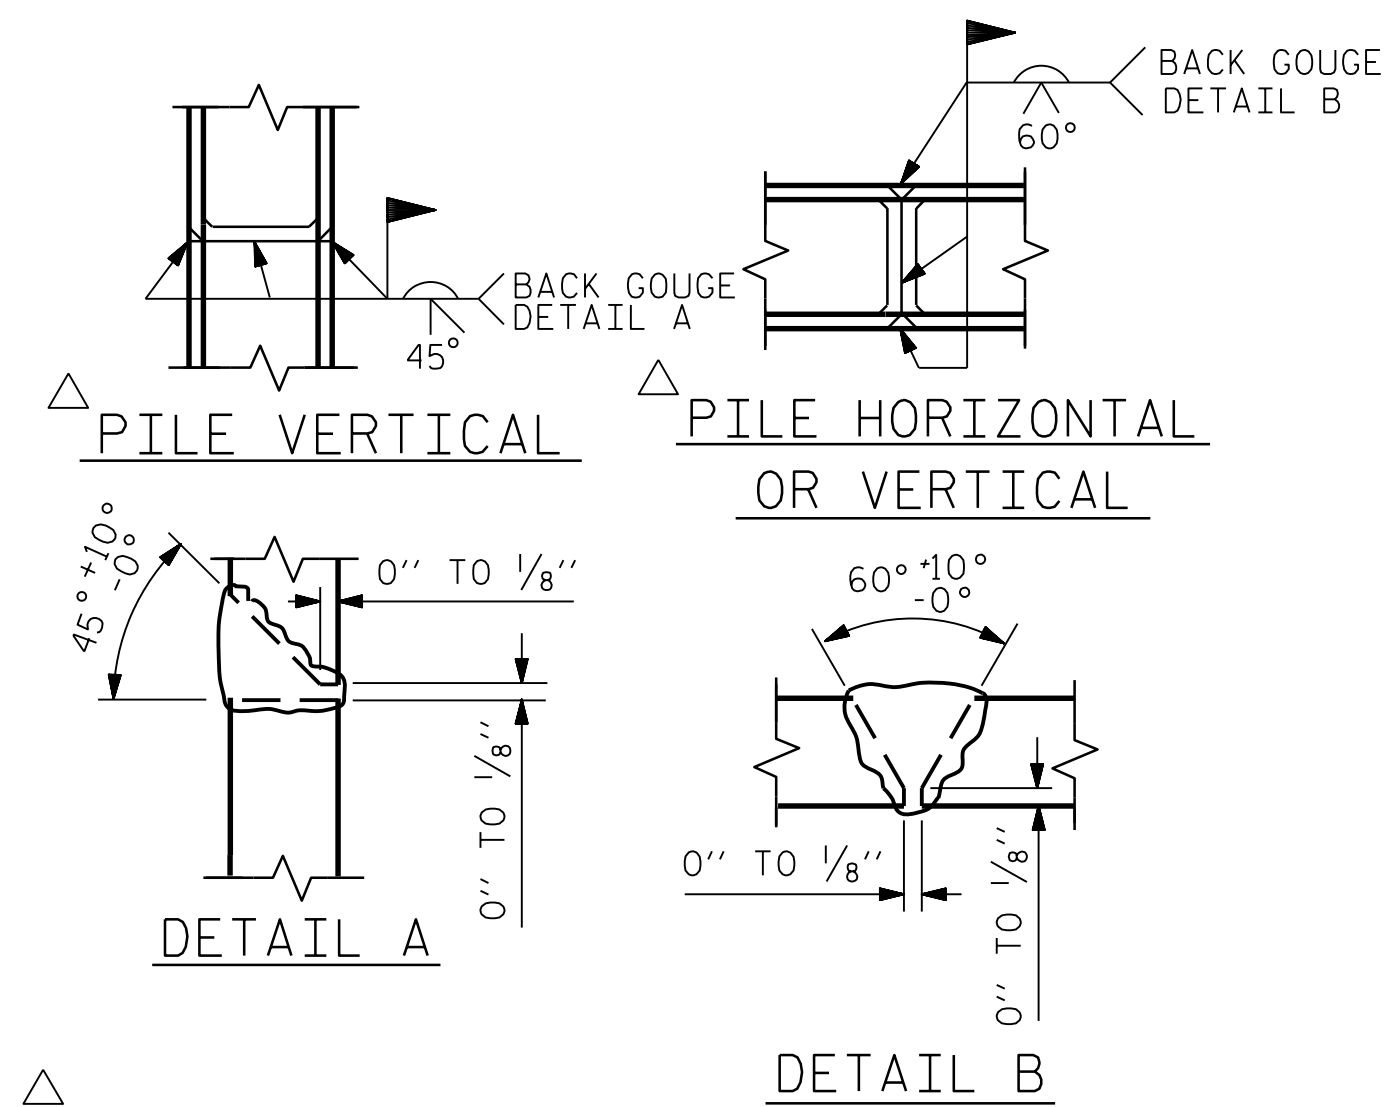

PILE SPLICE DETAILS

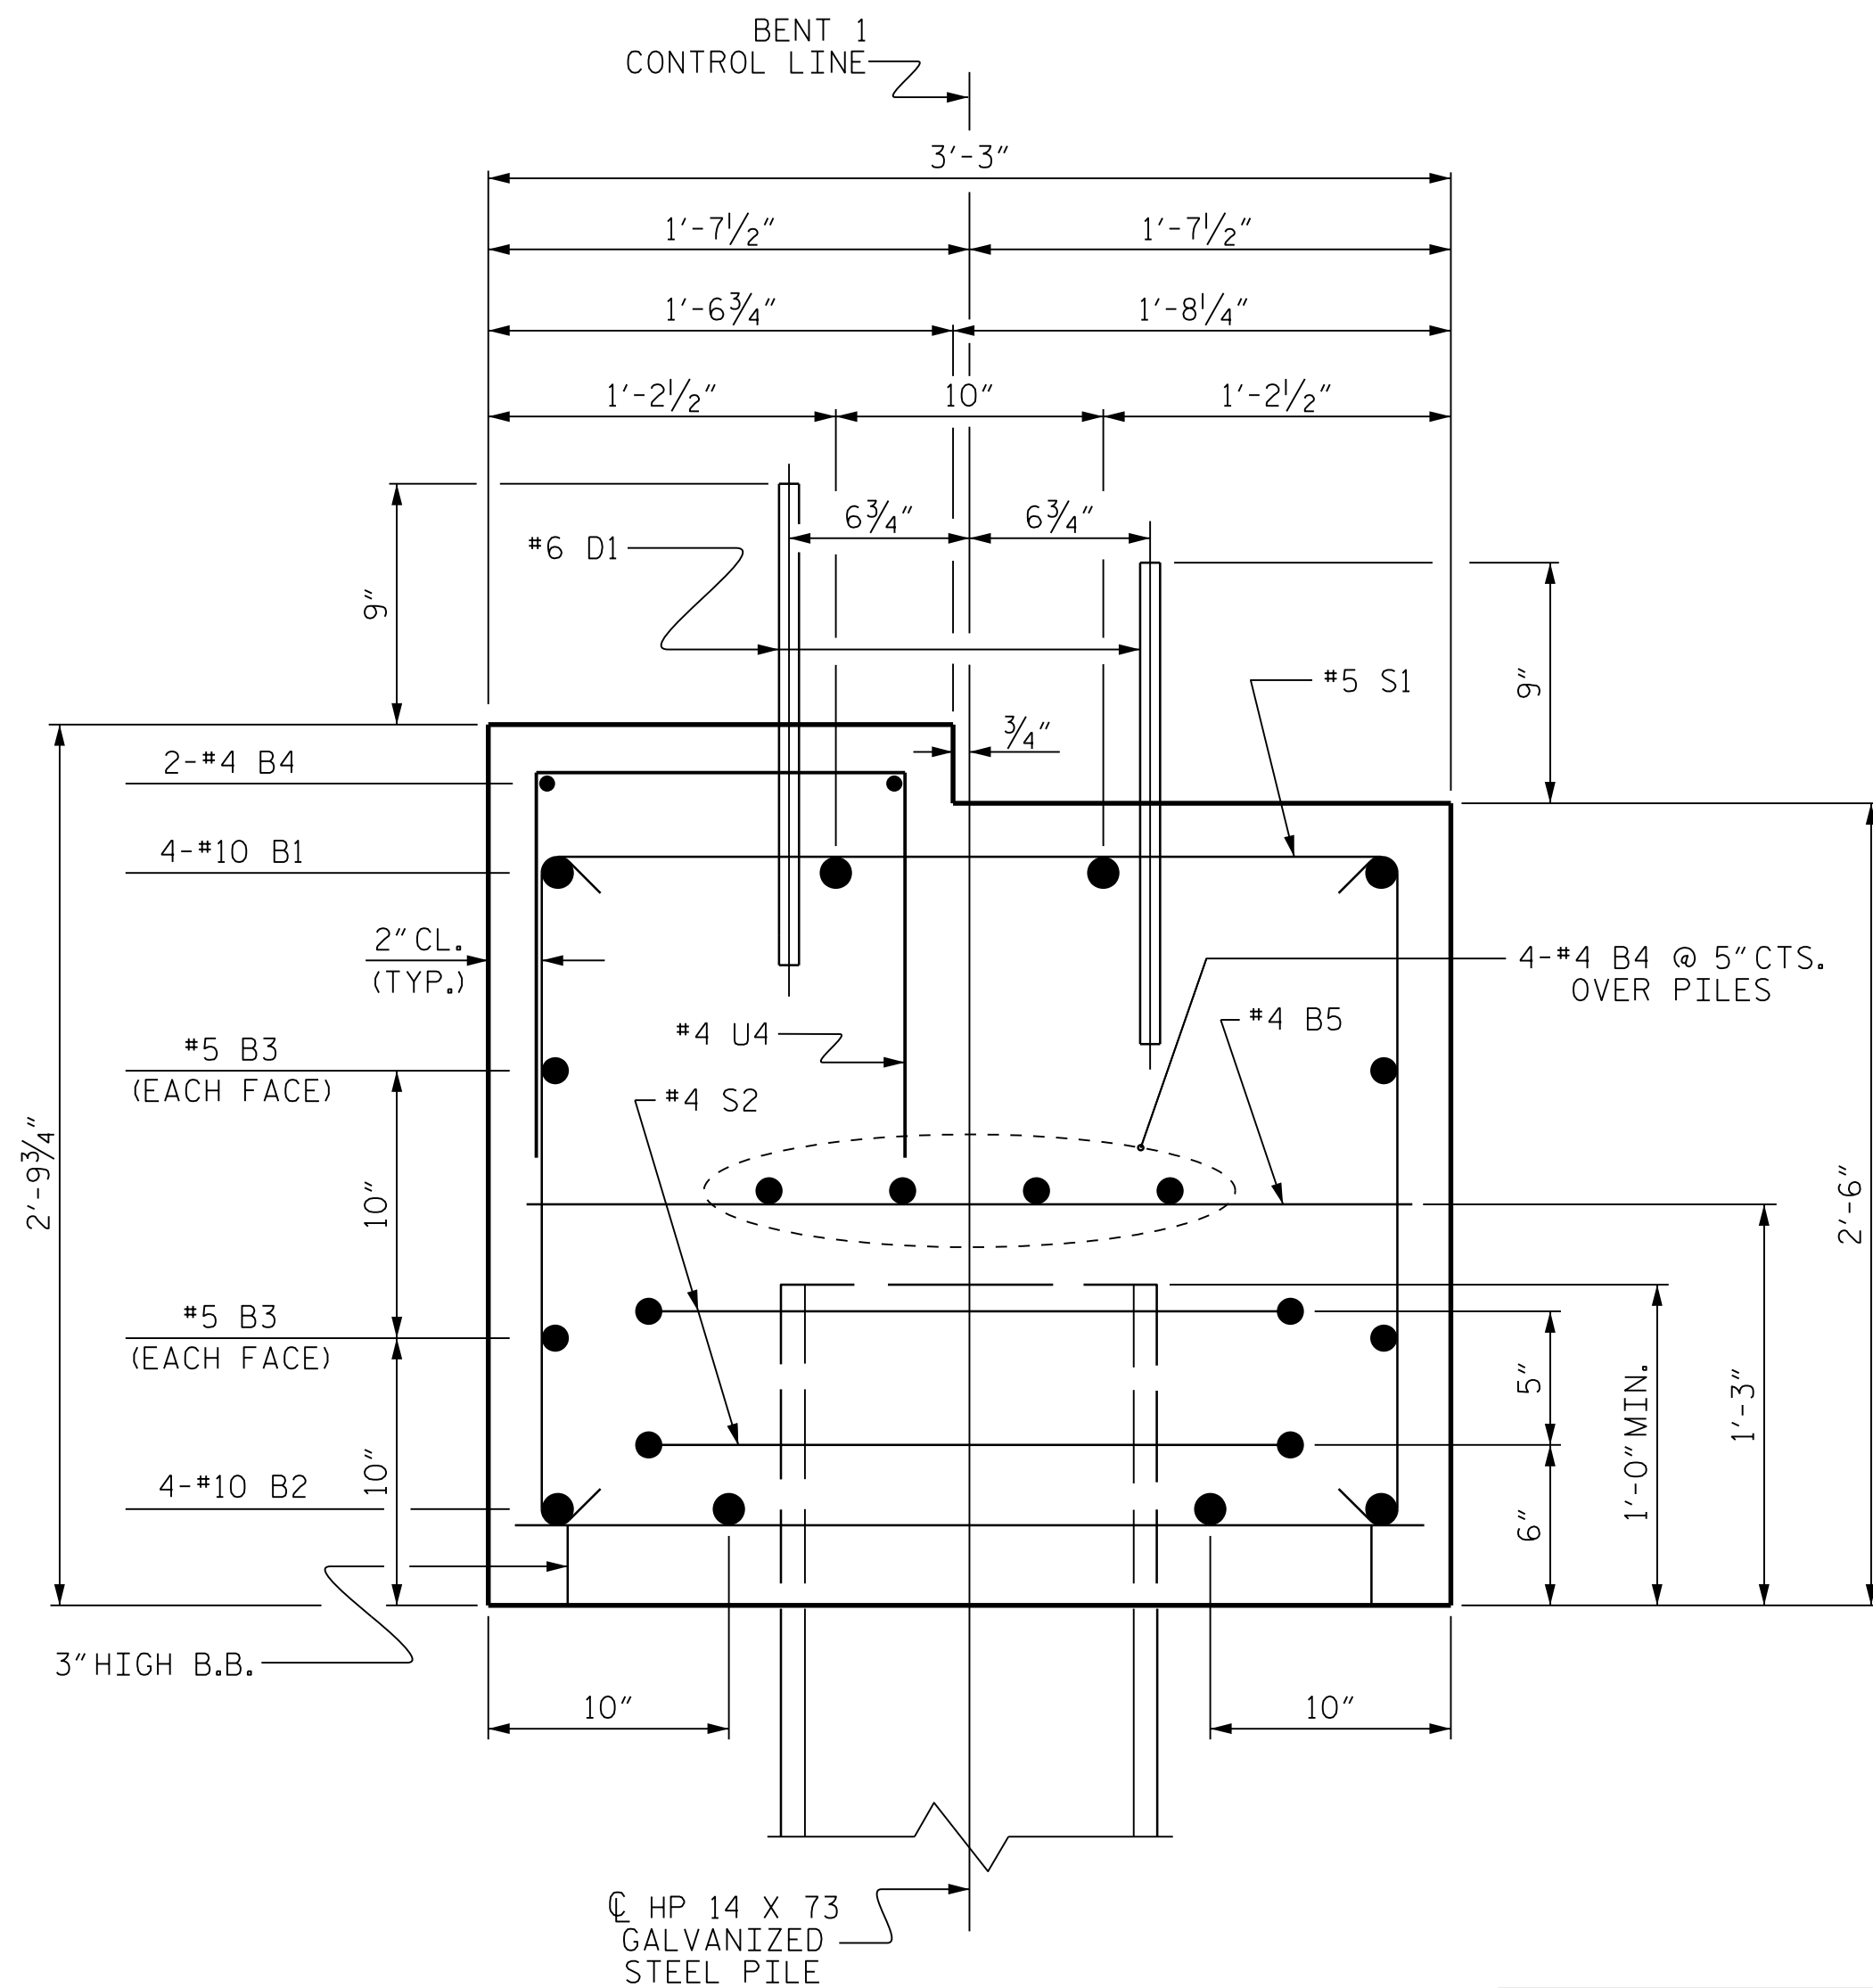

SECTION A-A

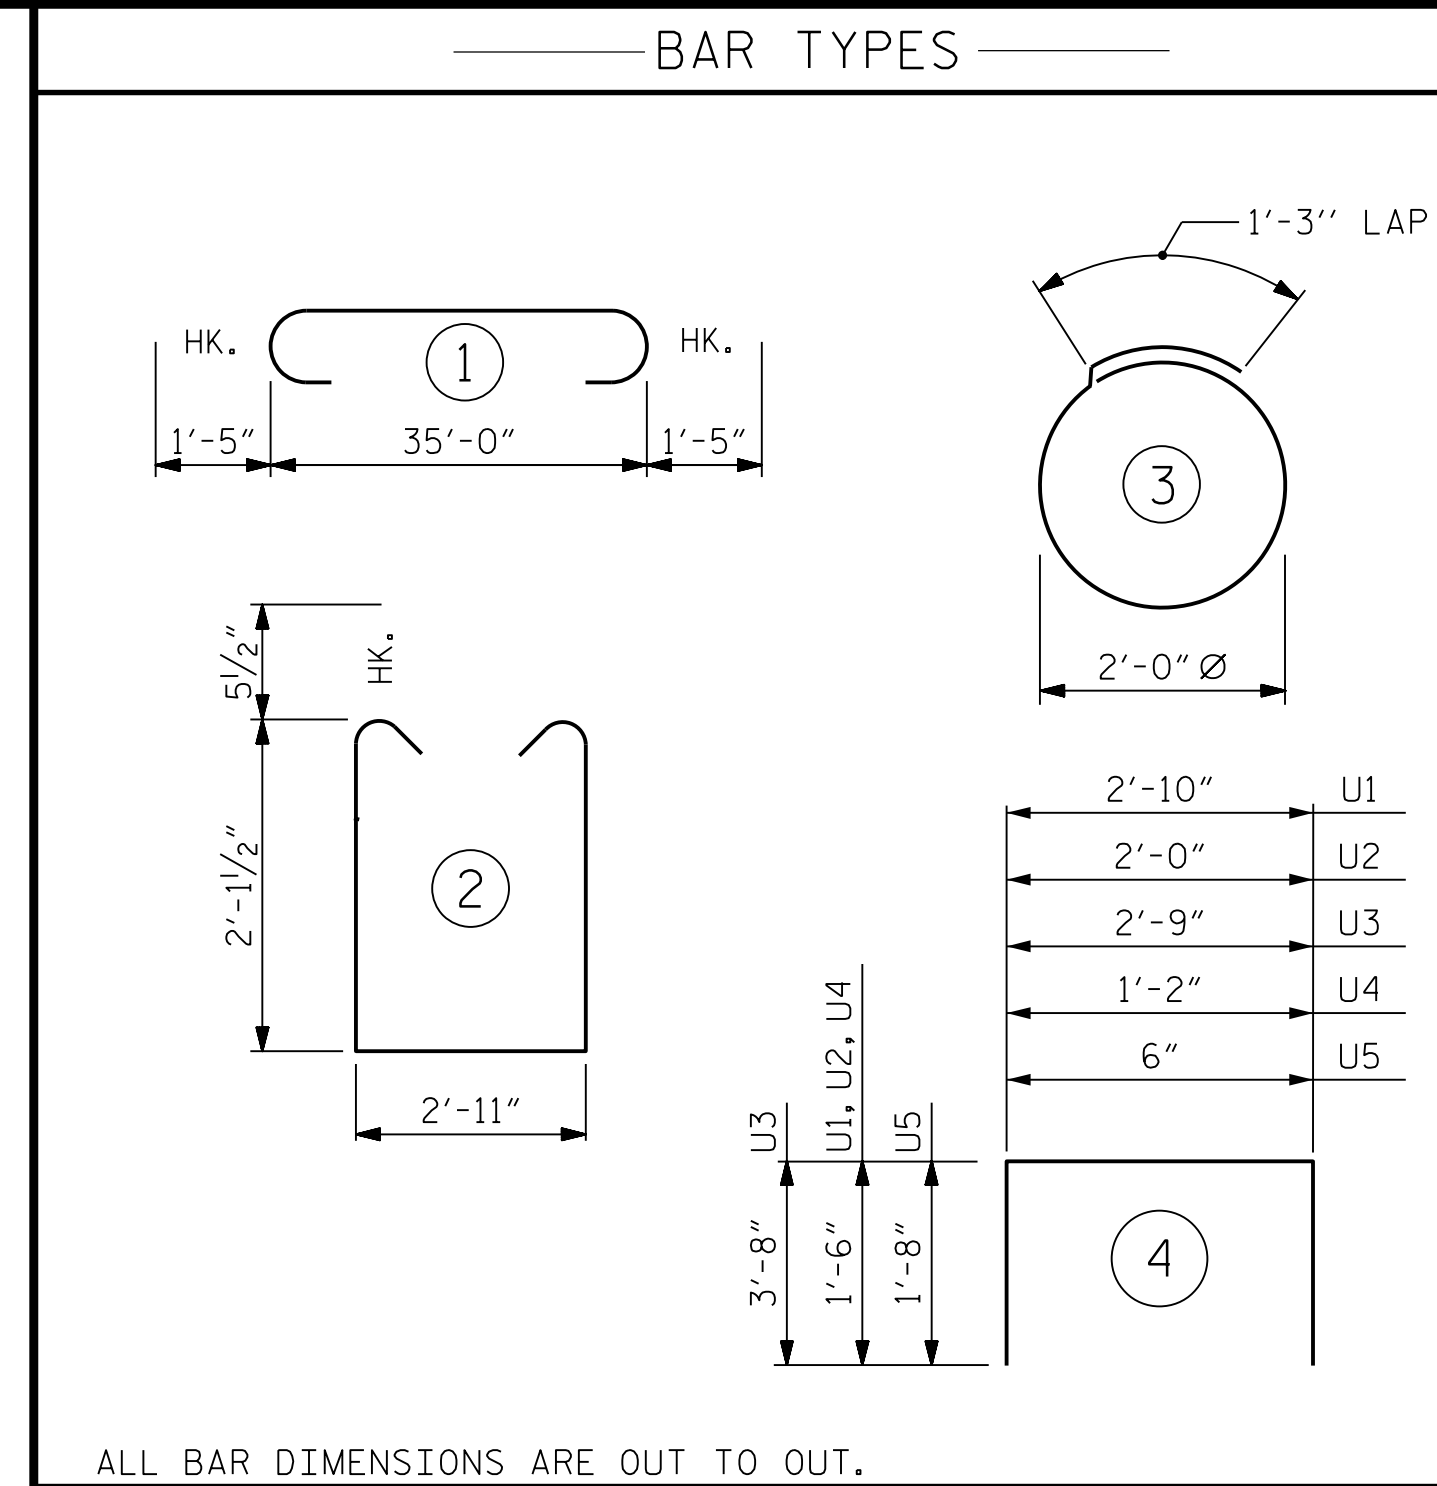

BILL OF MATERIAL

BENT 1

BAR	NO.	SIZE	TYPE	LENGTH	WEIGHT
B1	4	#10	1	37'-10"	651
B2	4	#10	STR	35'-2"	605
B3	4	#5	STR	35'-2"	147
B4	12	#4	STR	18'-10"	151
B5	11	#4	STR	2'-11"	21
D1	44	#6	STR	1'-6"	99
S1	39	#5	2	8'-1"	329
S2	16	#4	3	7'-7"	81
U1	4	#4	4	5'-10"	16
U2	6	#4	4	5'-0"	20
U3	2	#9	4	10'-1"	69
U4	35	#4	4	4'-2"	97
U5	6	#4	4	3'-10"	15

REINFORCING STEEL	2301 LBS
-------------------	----------

CLASS A CONCRETE BREAKDOWN:

POUR 1 (BENT CAP)	11.3 C.Y.
-------------------	-----------

POUR 2 (LATERAL GUIDE)	0.1 C.Y.
------------------------	----------

TOTAL CLASS A CONCRETE	11.4 C.Y.
------------------------	-----------

HP 14 X 73 GALVANIZED STEEL PILES

No. 8 LIN. FT. 520

PILE DRIVING EQUIPMENT SETUP EA. 8

NOTE: GALVANIZE THE TOP OF EACH INTERIOR BENT PILE A MINIMUM OF 24 FEET. GALVANIZE IN ACCORDANCE WITH SECTION 1076 THE STANDARD SPECIFICATIONS.

PROJECT NO. B-5709

BLADEN COUNTY

STATION: 16+25.00 -L-

SHEET 2 OF 2

STATE OF NORTH CAROLINA
DEPARTMENT OF TRANSPORTATION
RALEIGH

SUBSTRUCTURE

BENT 1

DOCUMENT NOT CONSIDERED
FINAL UNLESS ALL
SIGNATURES COMPLETED

CDM SMITH
5400 Glenwood Avenue, Suite 400
Raleigh, NC 27612-3228
NC COA No. F-1255

**CDM
Smith**

DRAWN BY : A.L. STROUD DATE : 04/17
CHECKED BY : J.B. TAYLOR DATE : 04/17
DESIGN ENGINEER : J.B. TAYLOR DATE : 04/17

DWG. No.

5/17/2017

NORTH CAROLINA
PROFESSIONAL
SEAL
33698
ENGINEER
JOSHUA B. TAYLOR

DocuSigned by
Joshua B. Taylor

FILE: c:\pw_pl1\taylorjb\d0349162\401_039_B5709_SMU_B1_020_080154.dgn
DATE: 5/6/2017 2:30:44 PM



PROJECT NO. B-5709
BLADEN COUNTY
 STATION: 16+25.00 -L-

STATE OF NORTH CAROLINA
 DEPARTMENT OF TRANSPORTATION
 RALEIGH


STANDARD
 —RIP RAP DETAILS—





CDM SMITH
5400 Glenwood Avenue, Suite 400
Raleigh, NC 27612-3228
NC COA No. F-1255

DWG. No.


DRAWN BY : A.L. STROUD DATE : 04/17
CHECKED BY : J.B. TAYLOR DATE : 04/17
DESIGN ENGINEER : J.B. TAYLOR DATE : 04/17

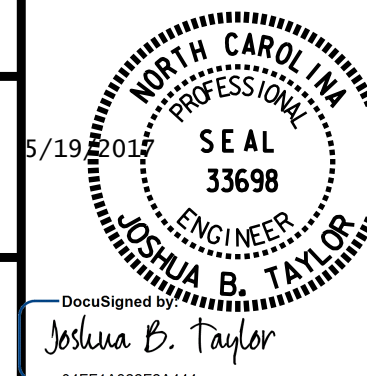


DocuSigned by:
Joshua B. Taylor

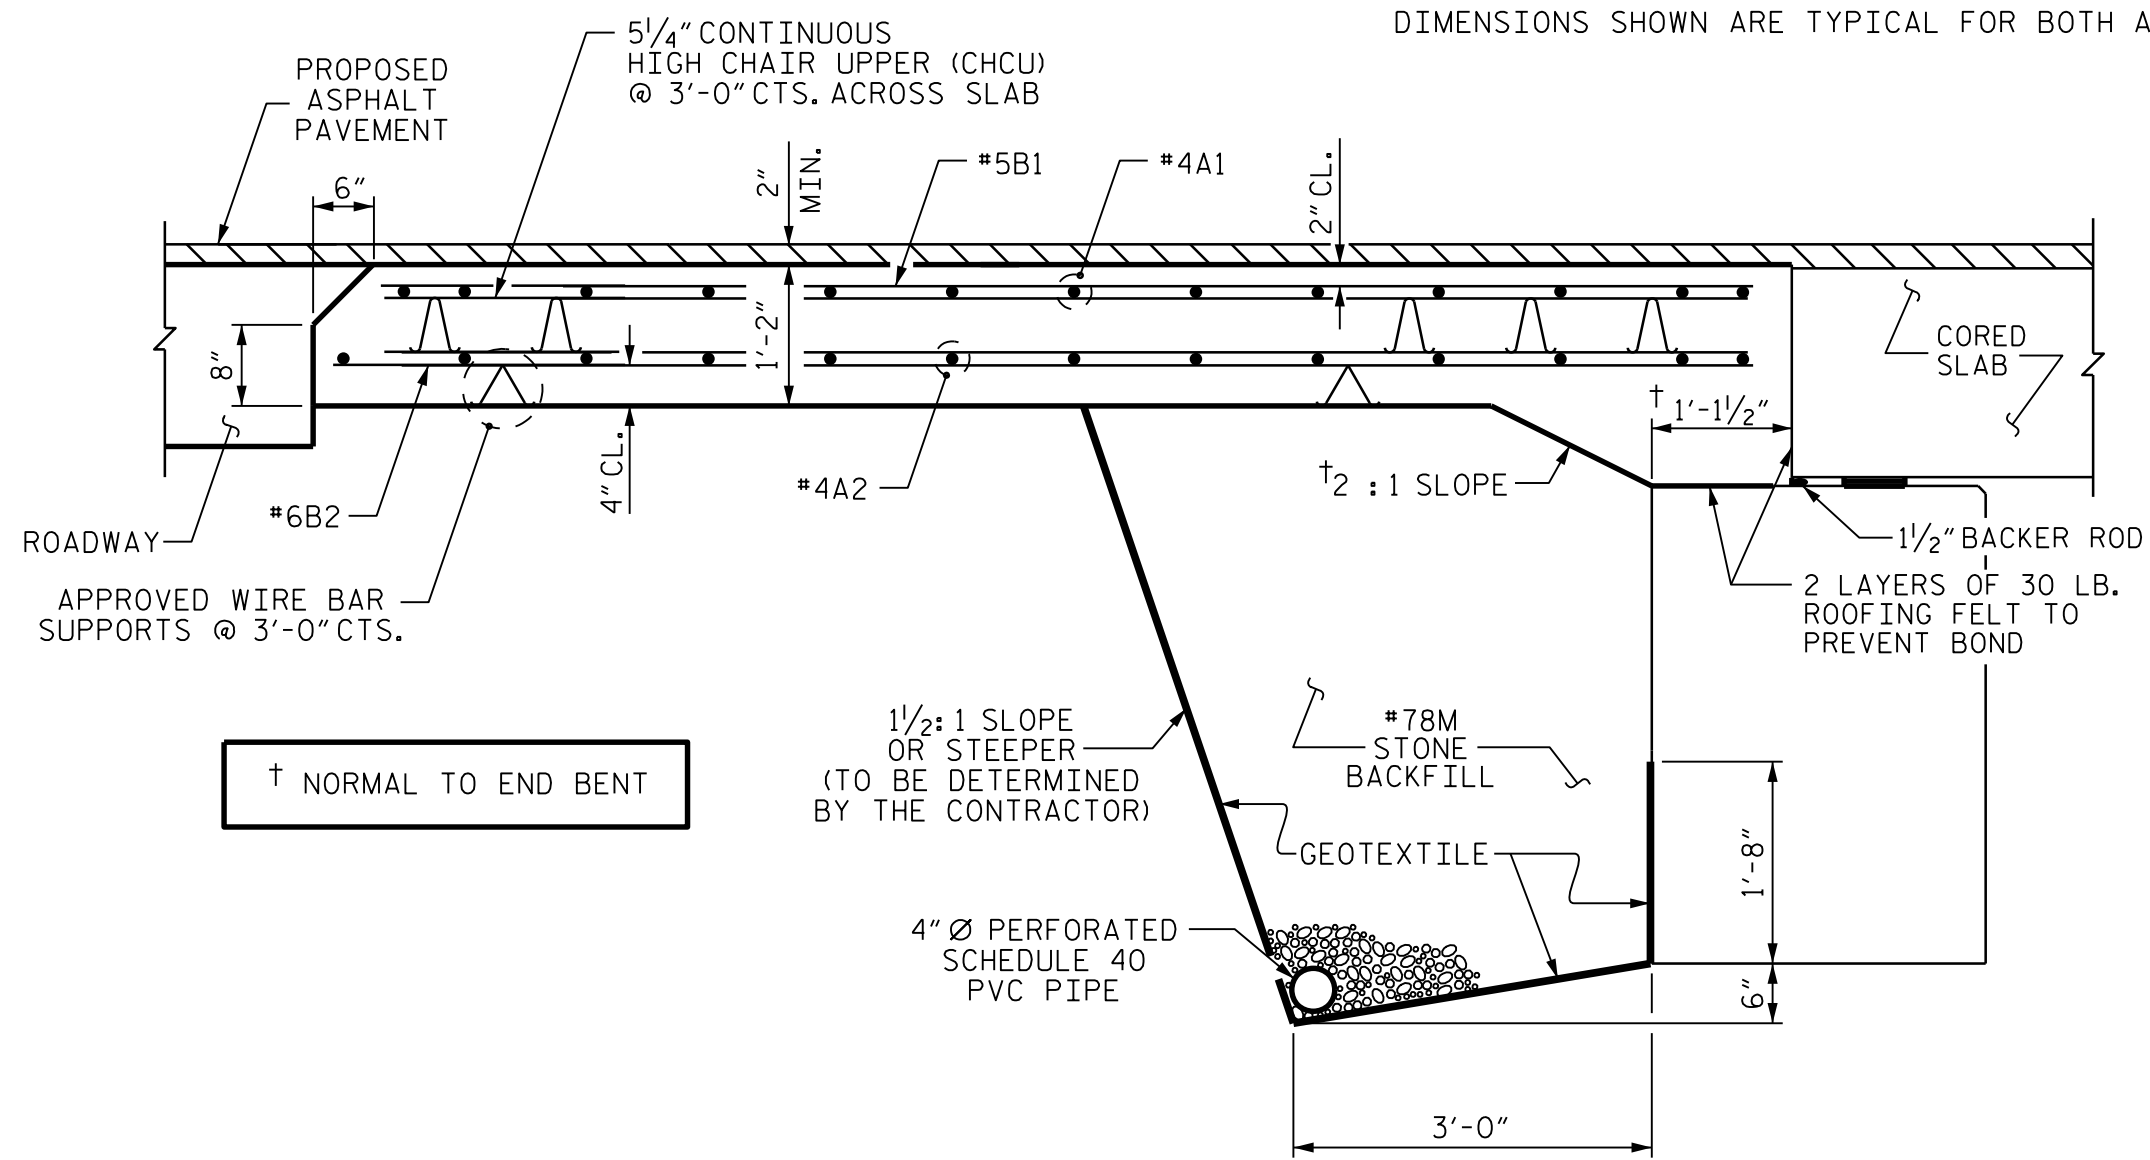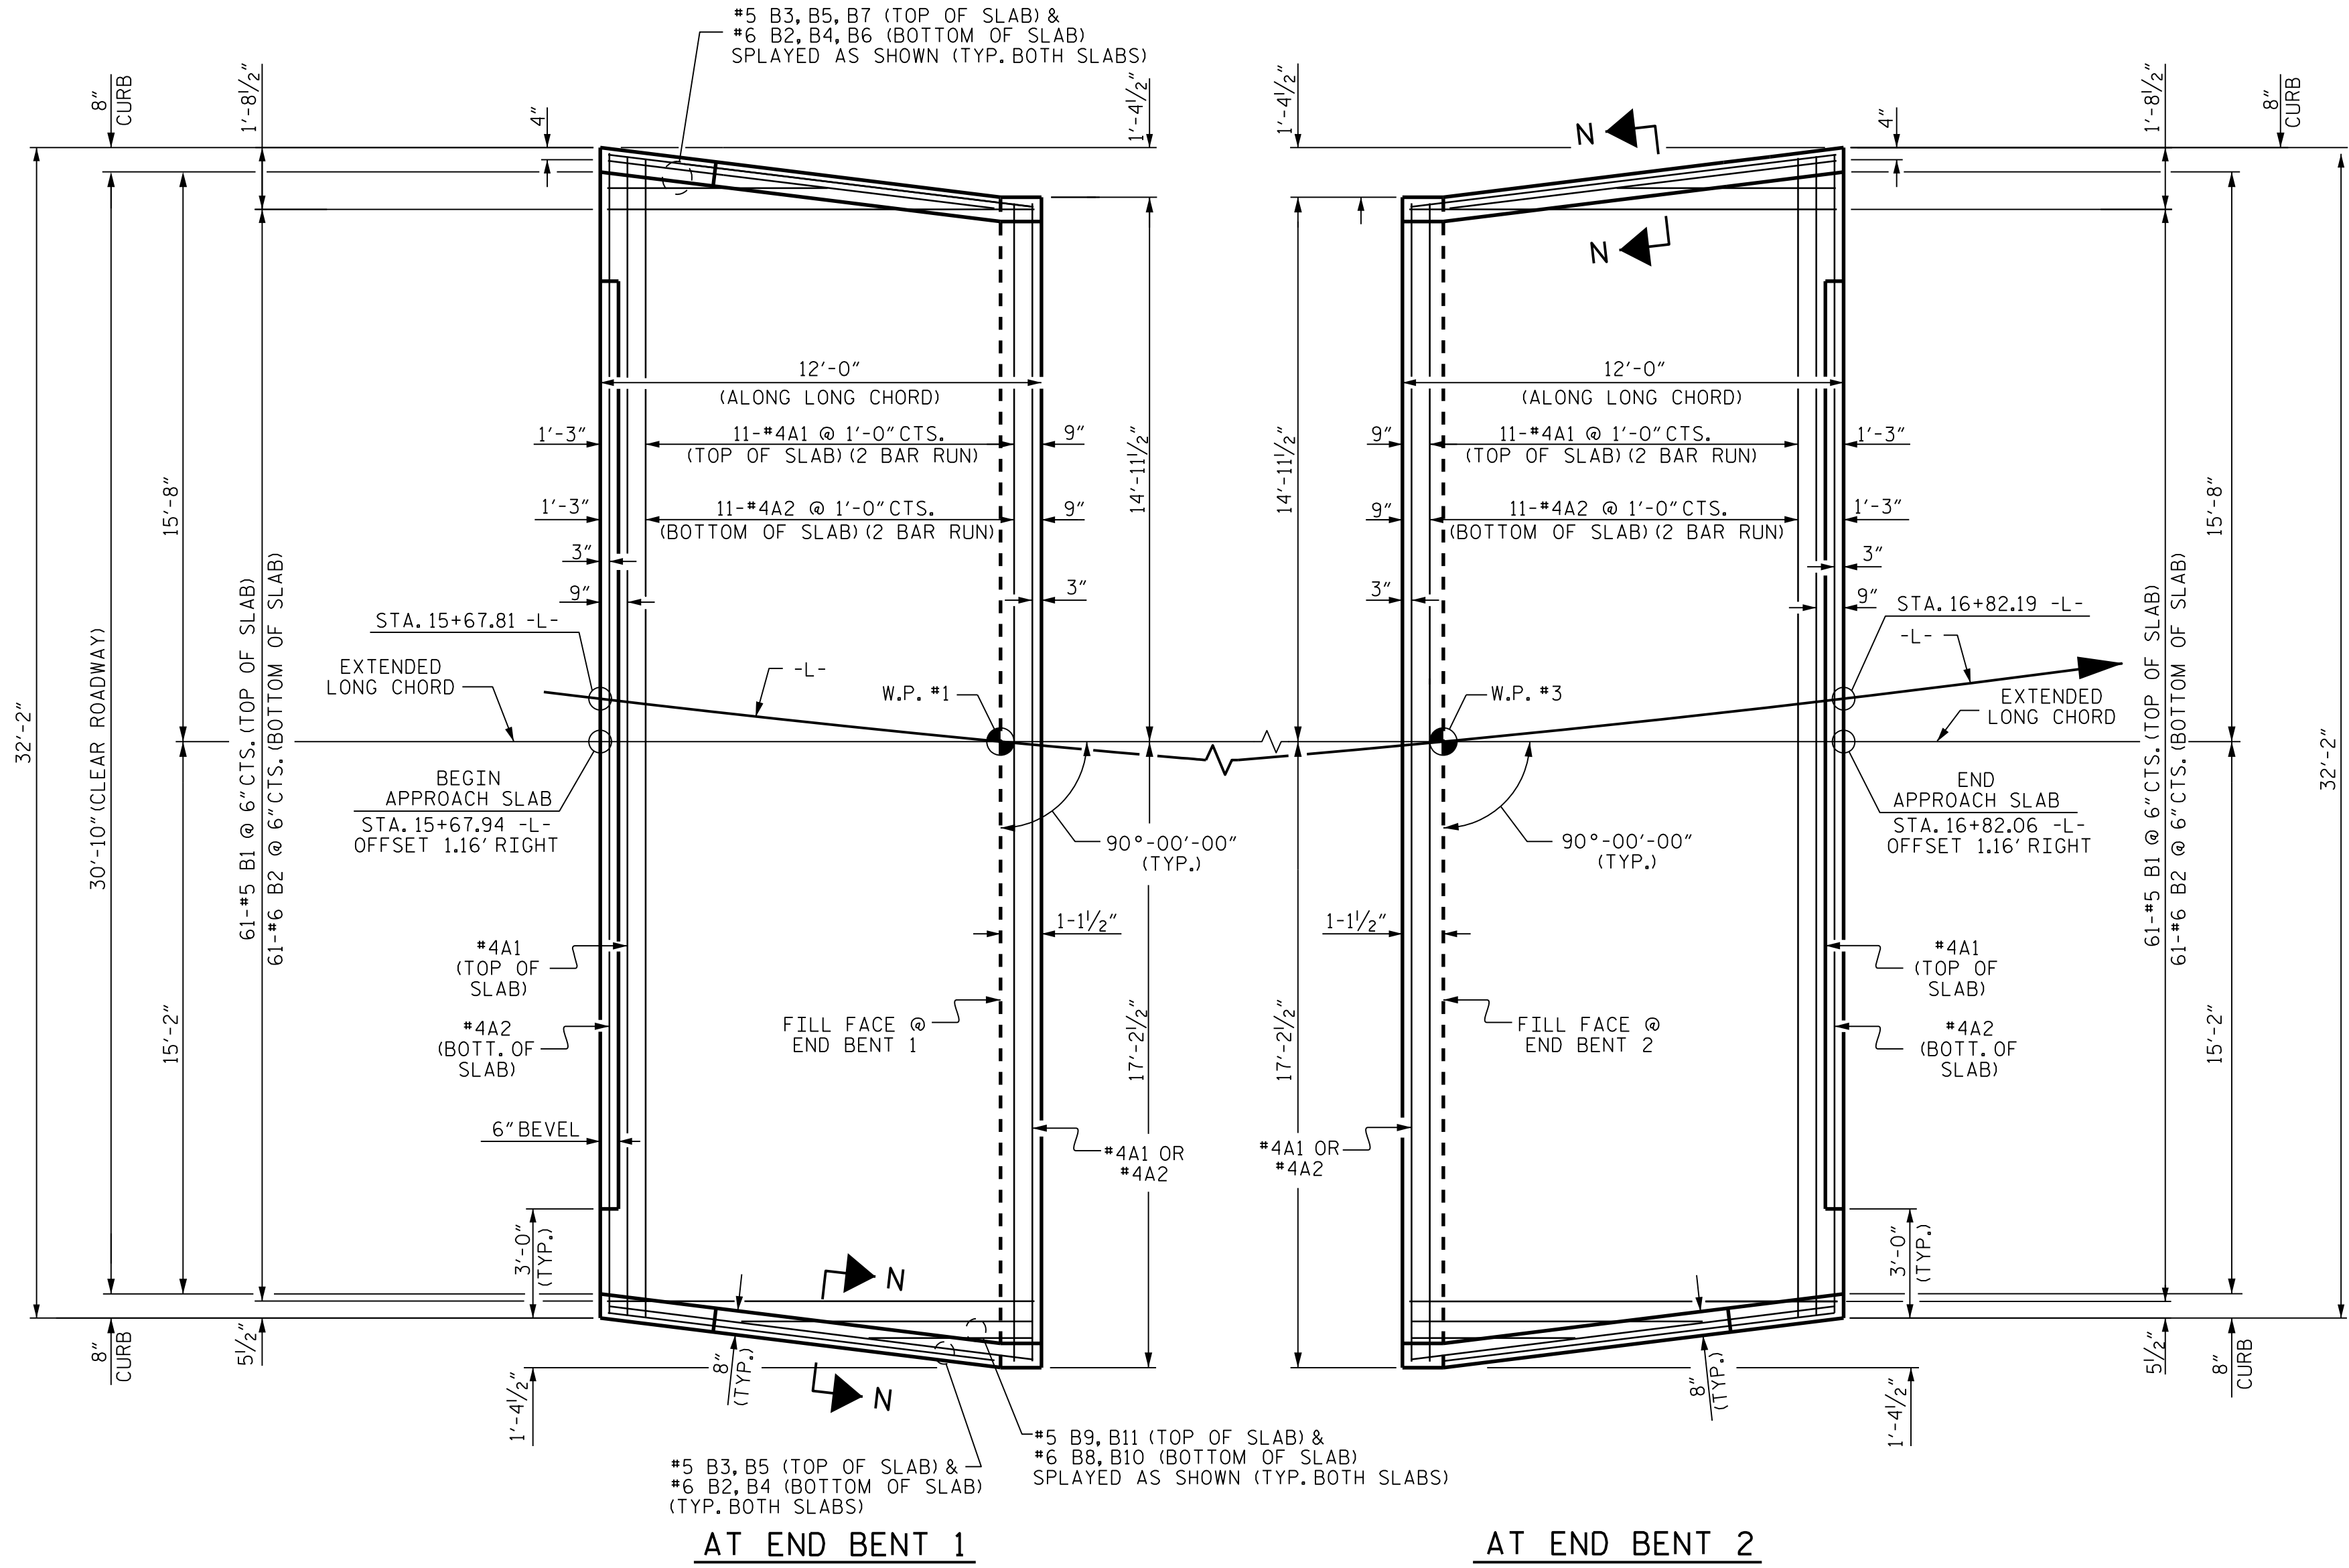

AT END BENT 2

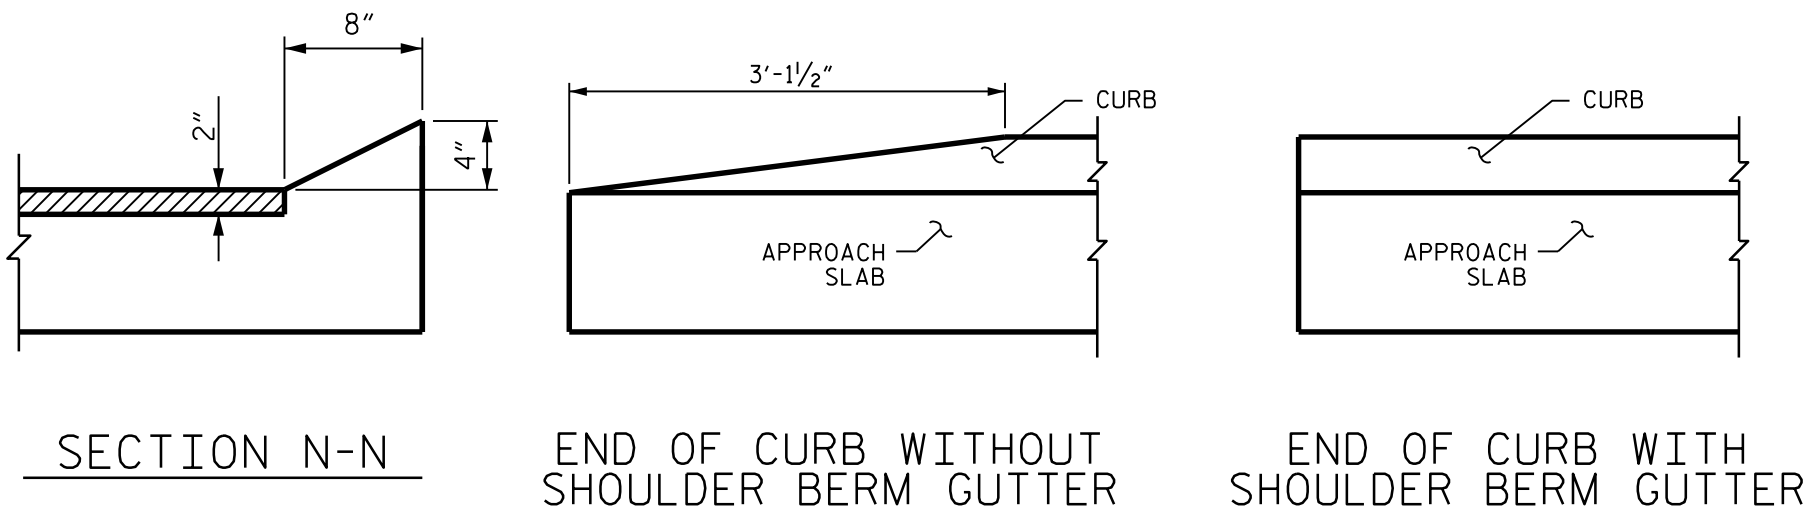


CURB DETAILS

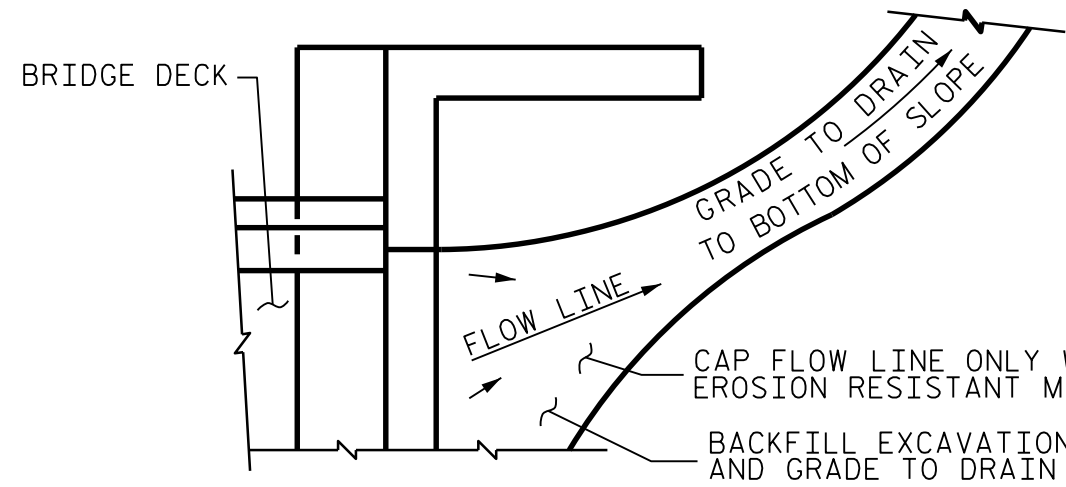

NOTE: IF THE APPROACH SLAB IS NOT CONSTRUCTED IMMEDIATELY AFTER THE BACKFILLING OF THE END BENT EXCAVATION, GRADE TO DRAIN TO THE BOTTOM OF THE SLOPE AND PROVIDE EROSION RESISTANT MATERIAL, SUCH AS FIBERGLASS ROVING OR AS DIRECTED BY THE ENGINEER TO PREVENT SOIL EROSION AND TO PROTECT THE AREA ADJACENT TO THE STRUCTURE. THE CONTRACTOR WILL BE REQUIRED TO REMOVE THESE MATERIALS PRIOR TO CONSTRUCTION OF THE APPROACH SLAB.

TEMPORARY DRAINAGE DETAIL

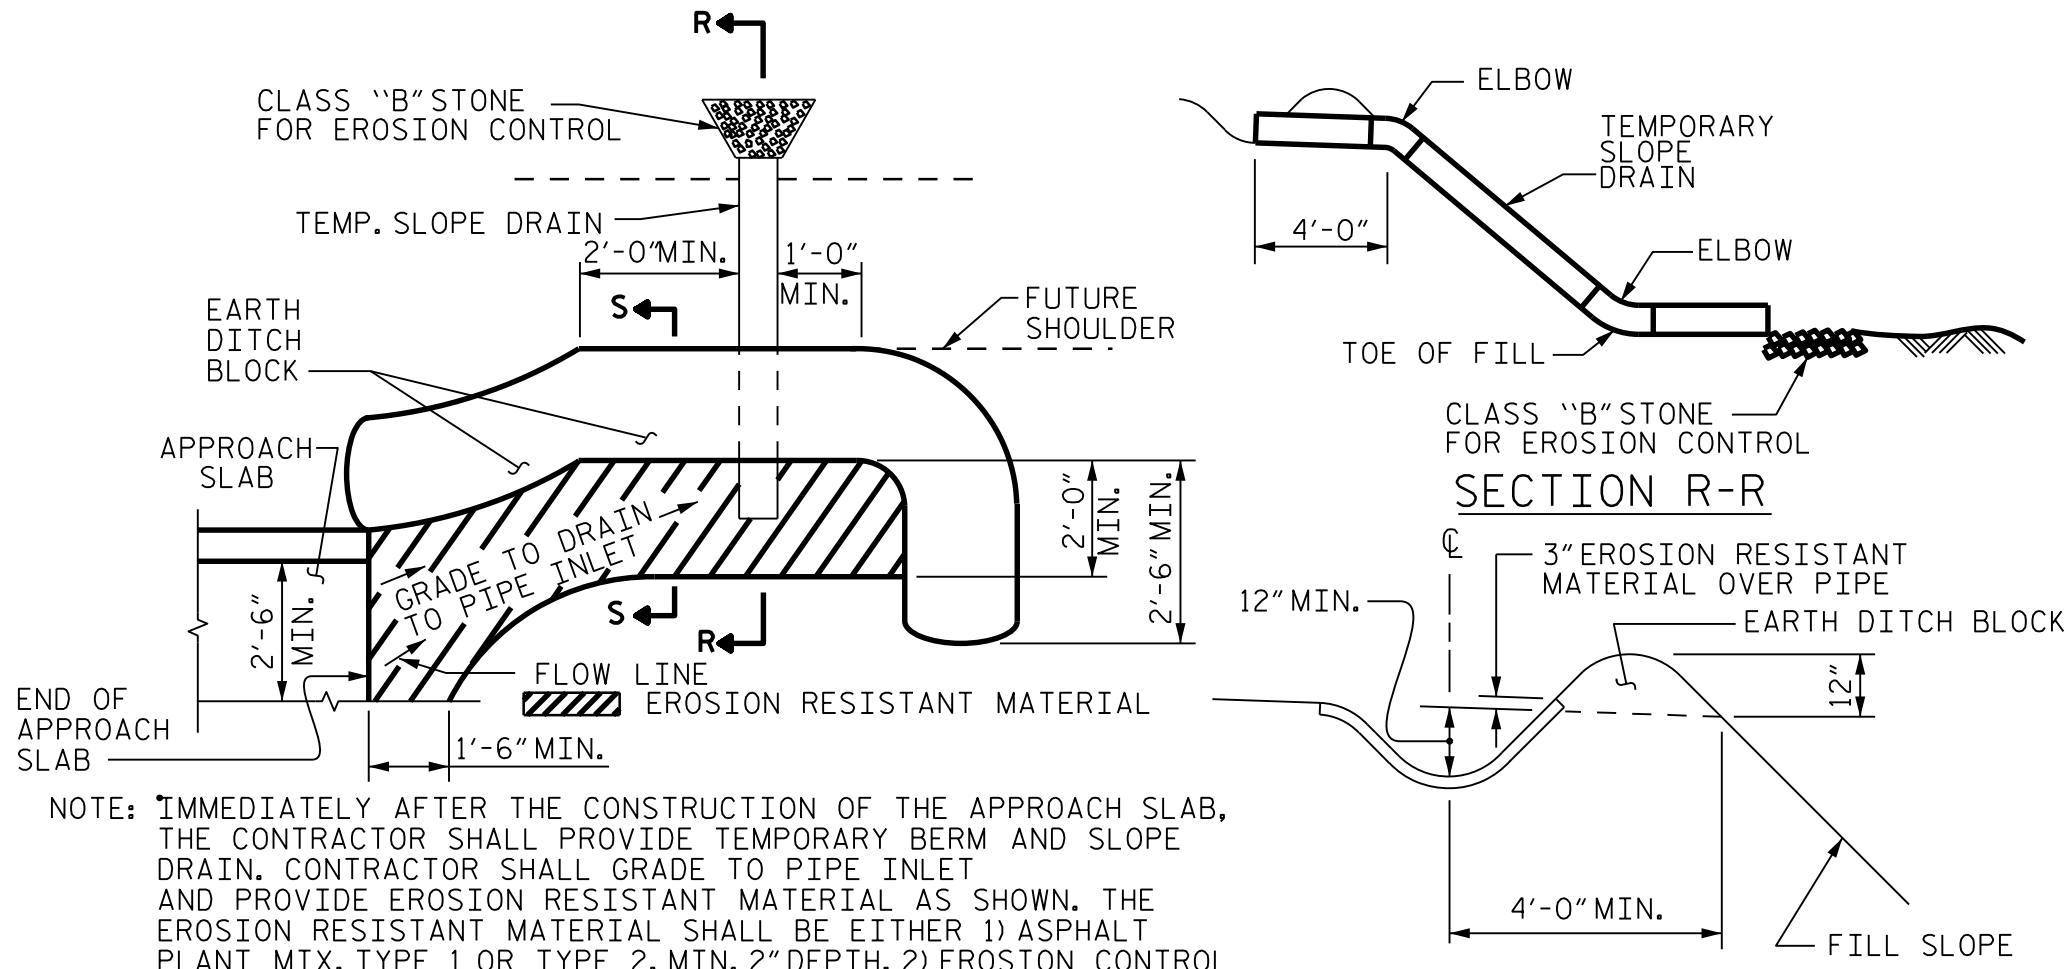

NOTE: IMMEDIATELY AFTER THE CONSTRUCTION OF THE APPROACH SLAB, THE CONTRACTOR SHALL PROVIDE TEMPORARY BERM AND SLOPE DRAIN. CONTRACTOR SHALL GRADE TO PIPE INLET AND PROVIDE EROSION RESISTANT MATERIAL AS SHOWN. THE EROSION RESISTANT MATERIAL SHALL BE EITHER 1) ASPHALT PLANT MIX, TYPE 1 OR TYPE 2, MIN. 2" DEPTH, 2) EROSION CONTROL MAT. OR 3) CONCRETE, AS DIRECTED BY THE ENGINEER. THE SLOPE DRAIN SHALL CONSIST OF A NON-PERFORATED TEMPORARY DRAINAGE PIPE, 12 INCHES IN DIAMETER.

PLAN VIEW

TEMPORARY BERM AND SLOPE DRAIN DETAILS

(TO BE USED WHEN SHOULDER BERM GUTTER IS REQUIRED)

SPlice LENGTHS		
BAR SIZE	EPOXY COATED	UNCOATED
#4	2'-0"	1'-9"
#5	2'-6"	2'-2"
#6	3'-10"	2'-7"

PROJECT NO. B-5709
BLADEN COUNTY
STATION: 16+25.00 -L-


STATE OF NORTH CAROLINA
DEPARTMENT OF TRANSPORTATION
RALEIGH
STANDARD
BRIDGE APPROACH SLAB
FOR PRESTRESSED CONCRETE
CORED SLAB UNIT
(SUB-REGIONAL TIER)

REVISIONS						SHEET NO. S-22
NO.	BY:	DATE:	NO.	BY:	DATE:	
1			3			TOTAL SHEETS
2			4			22

CDM Smith
CDM SMITH
5400 Glenwood Avenue, Suite 400
Raleigh, NC 27612-3228
NC COA No. F-1255

DRAWN BY : A.L. STROUD DATE : 04/17
CHECKED BY : J.B. TAYLOR DATE : 04/17
DESIGN ENGINEER : A.L. STROUD DATE : 04/17

DWG. No.

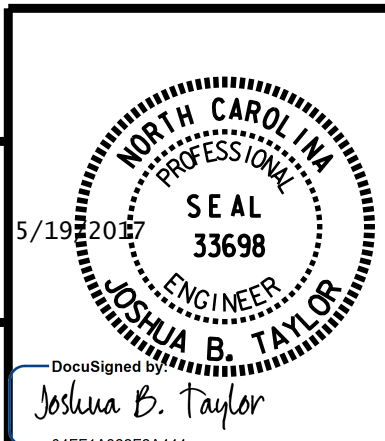

DOCUMENT NOT CONSIDERED
FINAL UNLESS ALL
SIGNATURES COMPLETED

STANDARD NOTES

DESIGN DATA:

SPECIFICATIONS	- - - - -	A.A.S.H.T.O. (CURRENT)
LIVE LOAD	- - - - -	SEE PLANS
IMPACT ALLOWANCE	- - - - -	SEE A.A.S.H.T.O.
STRESS IN EXTREME FIBER OF		
STRUCTURAL STEEL - AASHTO M270 GRADE 36	-	20,000 LBS. PER SQ. IN.
- AASHTO M270 GRADE 50W	-	27,000 LBS. PER SQ. IN.
- AASHTO M270 GRADE 50	-	27,000 LBS. PER SQ. IN.
REINFORCING STEEL IN TENSION		
GRADE 60	- -	24,000 LBS. PER SQ. IN.
CONCRETE IN COMPRESSION	- - - - -	1,200 LBS. PER SQ. IN.
CONCRETE IN SHEAR	- - - - -	SEE A.A.S.H.T.O.
STRUCTURAL TIMBER - TREATED OR		
UNTREATED - EXTREME FIBER STRESS	- - - - -	1,800 LBS. PER SQ. IN.
COMPRESSION PERPENDICULAR TO GRAIN OF TIMBER	- - - -	375 LBS. PER SQ. IN.
EQUIVALENT FLUID PRESSURE OF EARTH	- - - - -	30 LBS. PER CU. FT.
		(MINIMUM)

MATERIAL AND WORKMANSHIP:

EXCEPT AS MAY OTHERWISE BE SPECIFIED ON PLANS OR IN THE SPECIAL PROVISIONS, ALL MATERIAL AND WORKMANSHIP SHALL BE IN ACCORDANCE WITH THE 2012 "STANDARD SPECIFICATIONS FOR ROADS AND STRUCTURES" OF THE N. C. DEPARTMENT OF TRANSPORTATION.

STEEL SHEET PILING FOR PERMANENT OR TEMPORARY APPLICATIONS SHALL BE HOT ROLLED.

CONCRETE:

UNLESS OTHERWISE REQUIRED ON PLANS, CLASS A CONCRETE SHALL BE USED FOR ALL PORTIONS OF ALL STRUCTURES WITH THE EXCEPTION THAT: CLASS AA CONCRETE SHALL BE USED IN BRIDGE SUPERSTRUCTURES, ABUTMENT BACKWALLS, AND APPROACH SLABS; AND CLASS B CONCRETE SHALL BE USED FOR SLOPE PROTECTION AND RIP RAP.

CONCRETE CHAMFERS:

UNLESS OTHERWISE NOTED ON THE PLANS, ALL EXPOSED CORNERS ON STRUCTURES SHALL BE CHAMFERED 3/4" WITH THE FOLLOWING EXCEPTIONS: TOP CORNERS OF CURBS MAY BE ROUNDED TO 1-1/2" RADIUS WHICH IS BUILT INTO CURB FORMS; CORNERS OF TRANSVERSE FLOOR EXPANSION JOINTS SHALL BE ROUNDED WITH A 1/4" FINISHING TOOL UNLESS OTHERWISE REQUIRED ON PLANS; AND CORNERS OF EXPANSION JOINTS IN THE ROADWAY FACES AND TOPS OF CURBS AND SIDEWALKS SHALL BE ROUNDED TO A 1/4" RADIUS WITH A FINISHING STONE OR TOOL UNLESS OTHERWISE REQUIRED ON PLANS.

DOWELS:

DOWELS WHEN INDICATED ON PLANS AS FOR CULVERT EXTENSIONS, SHALL BE EMBEDDED AT LEAST 12" INTO THE OLD CONCRETE AND GROUTED INTO PLACE WITH 1:2 CEMENT MORTAR.

ALLOWANCE FOR DEAD LOAD DEFLECTION, SETTLEMENT, ETC. IN CASTING SUPERSTRUCTURES:

BRIDGES SHALL BE BUILT ON THE GRADE OR VERTICAL CURVE SHOWN ON PLANS. SLABS, CURBS AND PARAPETS SHALL CONFORM TO THE GRADE OR CURVE. ALL DIMENSIONS WHICH ARE GIVEN IN SECTION AND ARE AFFECTED BY DEAD LOAD DEFLECTIONS ARE DIMENSIONS AT CENTER LINE OF BEARING UNLESS OTHERWISE NOTED ON PLANS. IN SETTING FORMS FOR STEEL BEAM BRIDGES AND PRESTRESSED CONCRETE GIRDER BRIDGES, ADJUSTMENTS SHALL BE MADE DUE TO THE DEAD LOAD DEFLECTIONS FOR THE ELEVATIONS SHOWN. WHERE BLOCKS ARE SHOWN OVER BEAMS FOR BUILDING UP TO THE SLAB, THE VERTICAL DIMENSIONS OF THE BLOCKS SHALL BE ADJUSTED BETWEEN BEARINGS TO COMPENSATE FOR DEAD LOAD DEFLECTIONS, VERTICAL CURVE ORDINATE, AND ACTUAL BEAM CAMBER. WHERE BOTTOM OF SLAB IS IN LINE WITH BOTTOM OF TOP FLANGES, DEPTH OF SLAB BETWEEN BEARINGS SHALL BE ADJUSTED TO COMPENSATE FOR DEAD LOAD DEFLECTION, VERTICAL CURVE ORDINATE, AND ACTUAL BEAM CAMBER. IN SETTING FALSEWORK AND FORMS FOR REINFORCED CONCRETE SPANS, AN ALLOWANCE SHALL BE MADE FOR DEAD LOAD DEFLECTIONS, SETTLEMENT OF FALSEWORK, AND PERMANENT CAMBER WHICH SHALL BE PROVIDED FOR IN ADDITION TO THE ELEVATIONS SHOWN. AFTER REMOVAL OF THE FALSEWORK, THE FINISHED STRUCTURES SHALL CONFORM TO THE PROFILE AND ELEVATIONS SHOWN ON THE PLANS AND CONSTRUCTION ELEVATIONS FURNISHED BY THE ENGINEER. DETAILED DRAWINGS FOR FALSEWORK OR FORMS FOR BRIDGE SUPERSTRUCTURE AND ANY STRUCTURE OR PARTS OF A STRUCTURE AS NOTED ON THE PLANS SHALL BE SUBMITTED TO THE ENGINEER FOR APPROVAL BEFORE CONSTRUCTION OF THE FALSEWORK OR FORMS IS STARTED.

REINFORCING STEEL:

ALL REINFORCING STEEL SHALL BE DEFORMED. DIMENSIONS RELATIVE TO PLACEMENT OF REINFORCING ARE TO CENTERS OF BARS UNLESS OTHERWISE INDICATED IN THE PLANS. DIMENSIONS ON BAR DETAILS ARE TO CENTERS OF BARS OR ARE OUT TO OUT AS INDICATED ON PLANS. WIRE BAR SUPPORTS SHALL BE PROVIDED FOR REINFORCING STEEL WHERE INDICATED ON THE PLANS. WHEN BAR SUPPORT PIECES ARE PLACED IN CONTINUOUS LINES, THEY SHALL BE SO PLACED THAT THE ENDS OF THE SUPPORTING WIRES SHALL BE LAPPED TO LOCK LEGS ON ADJOINING PIECES.

STRUCTURAL STEEL:

AT THE CONTRACTOR'S OPTION, HE MAY SUBSTITUTE 7/8"Ø SHEAR STUDS FOR THE 3/4"Ø STUDS SPECIFIED ON THE PLANS. THIS SUBSTITUTION SHALL BE MADE AT THE RATE OF 3 - 7/8"Ø STUDS FOR 4 - 3/4"Ø STUDS, AND STUD SPACING CHANGES SHALL BE MADE AS NECESSARY TO PROVIDE THE SAME EQUIVALENT NUMBER OF 7/8"Ø STUDS ALONG THE BEAM AS SHOWN FOR 3/4"Ø STUDS BASED ON THE RATIO OF 3 - 7/8"Ø STUDS FOR 4 - 3/4"Ø STUDS. STUDS OF THE LENGTH SPECIFIED ON THE PLANS MUST BE PROVIDED. THE MAXIMUM SPACING SHALL BE 2'-0". EXCEPT AT THE INTERIOR SUPPORTS OF CONTINUOUS BEAMS WHERE THE COVER PLATE IS IN CONTACT WITH BEARING PLATE, THE CONTRACTOR MAY, AT HIS OPTION, SUBSTITUTE FOR THE COVER PLATES DESIGNATED ON THE PLANS COVER PLATES OF THE EQUIVALENT AREA PROVIDED THESE PLATES ARE AT LEAST 5/16" IN THICKNESS AND DO NOT EXCEED A WIDTH EQUAL TO THE FLANGE WIDTH LESS 2" OR A THICKNESS EQUAL TO 2 TIMES THE FLANGE THICKNESS. THE SIZE OF FILLET WELDS SHALL CONFORM TO THE REQUIREMENTS OF THE CURRENT ANSI/AASHTO/AWS "BRIDGE WELDING CODE". ELECTROSLAG WELDING WILL NOT BE PERMITTED. WITH THE SOLE EXCEPTION OF EDGES AT SURFACES WHICH BEAR ON OTHER SURFACES, ALL SHARP EDGES AND ENDS OF SHAPES AND PLATES SHALL BE SLIGHTLY ROUNDED BY SUITABLE MEANS TO A RADIUS OF APPROXIMATELY 1/16 INCH OR EQUIVALENT FLAT SURFACE AT A SUITABLE ANGLE PRIOR TO PAINTING, GALVANIZING, OR METALLIZING.

HANDRAILS AND POSTS:

METAL STANDARDS AND FACES OF THE CONCRETE END POSTS FOR THE METAL RAIL SHALL BE SET NORMAL TO THE GRADE OF THE CURB, UNLESS OTHERWISE SHOWN ON PLANS. THE METAL RAIL AND TOPS OF CONCRETE POSTS USED WITH THE ALUMINUM RAIL SHALL BE BUILT PARALLEL TO THE GRADE OF THE CURB. METAL HANDRAILS SHALL BE IN ACCORDANCE WITH THE PLANS. RAILS SHALL BE AS MANUFACTURED FOR BRIDGE RAILING. CASTINGS SHALL BE OF A UNIFORM APPEARANCE. FINIS AND OTHER DEFORMATIONS RESULTING FROM CASTING OR OTHERWISE SHALL BE REMOVED IN A MANNER SO THAT A UNIFORM COLORING OF THE COMPLETED CASTING SHALL BE OBTAINED. CASTINGS WITH DISCOLORATIONS OR OF NON-UNIFORM COLORING WILL NOT BE ACCEPTED. CERTIFIED MILL REPORTS ARE REQUIRED FOR METAL RAILS AND POSTS.

SPECIAL NOTES:

GENERALLY, IN CASE OF DISCREPANCY, THIS STANDARD SHEET OF NOTES SHALL GOVERN OVER THE SPECIFICATIONS, BUT THE REMAINDER OF THE PLANS SHALL GOVERN OVER NOTES HEREON, AND SPECIAL PROVISIONS SHALL GOVERN OVER ALL. SEE SPECIFICATIONS ARTICLE 105-4.

ENGLISH

JANUARY, 1990

STD. NO. SN