

**This electronic collection of documents is provided
for the convenience of the user
and is Not a Certified Document –**


**The documents contained herein were originally issued
and sealed by the individuals whose names and license
numbers appear on each page, on the dates appearing
with their signature on that page.**

**This file or an individual page
shall not be considered a certified document.**

TIP PROJECT: HL-0008F

CONTRACT: DE000393

See Sheet 1A For Index of Sheets
See Sheet 1B For Symbology Sheet

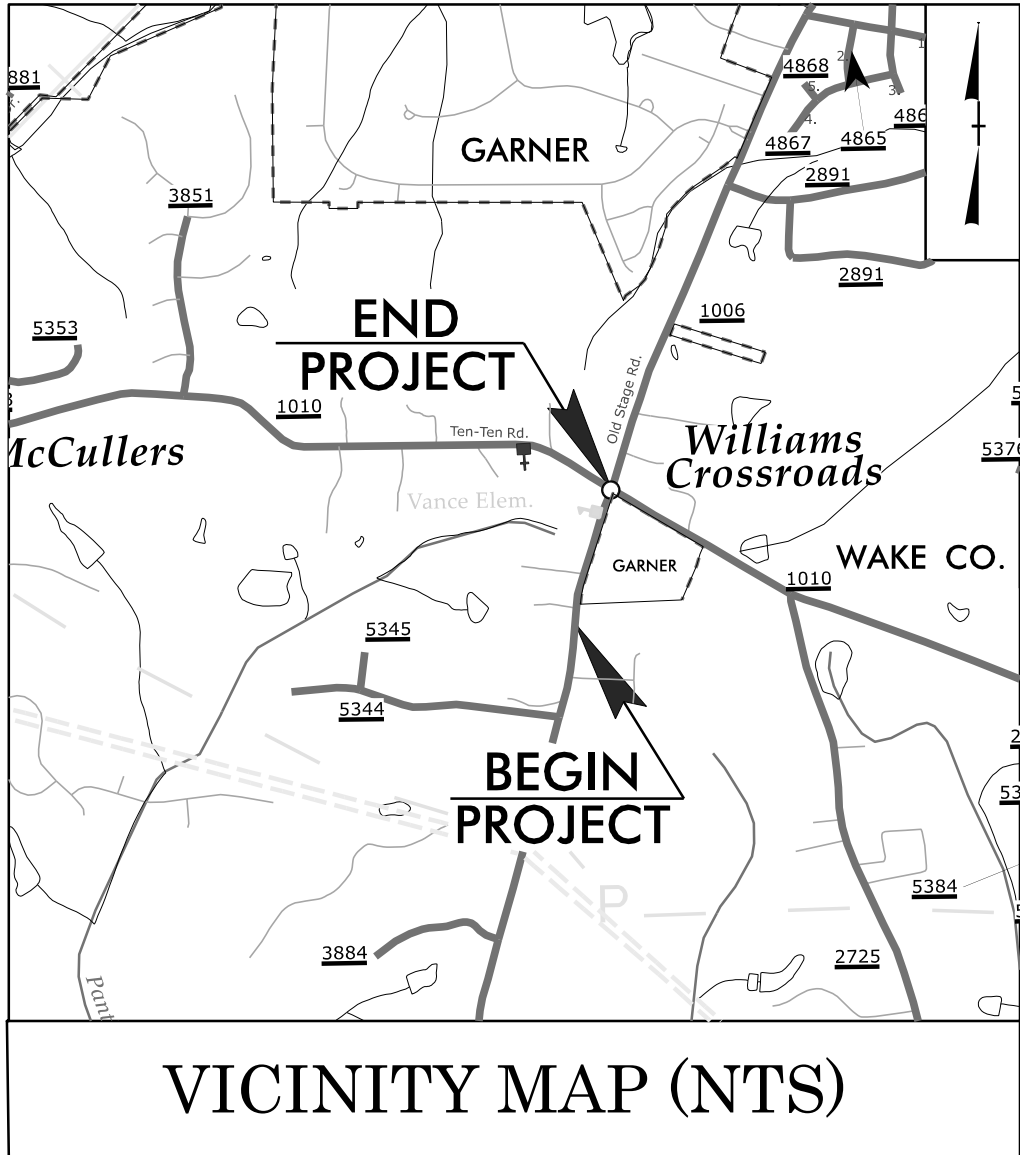

STATE OF NORTH CAROLINA
DIVISION OF HIGHWAYS
WAKE COUNTY

LOCATION: *SR 1006 (OLD STAGE RD) AND SR 1010 (TEN TEN RD)*
INTERSECTION IMPROVEMENTS

TYPE OF WORK: *GRADING, PAVING, DRAINAGE, AND SIGNAL*


STATE	STATE PROJECT REFERENCE NO.	SHEET NO.	TOTAL SHEETS
N.C.	HL-0008F	11	
STATE PROJ. NO.	F. A. PROJ. NO.	DESCRIPTION	
49367.1.1		PE	
49367.2.24	4936724	ROW	
49367.2.25	4936724	UTIL.	
49367.3.15	4936724	CONST.	

BEGIN CONSTRUCTION
-YI- STA. 10 + 85.00

BEGIN TIP PROJECT
HL-0008F -L- STA. 10 + 60.00

END TIP PROJECT HL-0008F
-L- STA. 19 + 30.00

TO NC-540

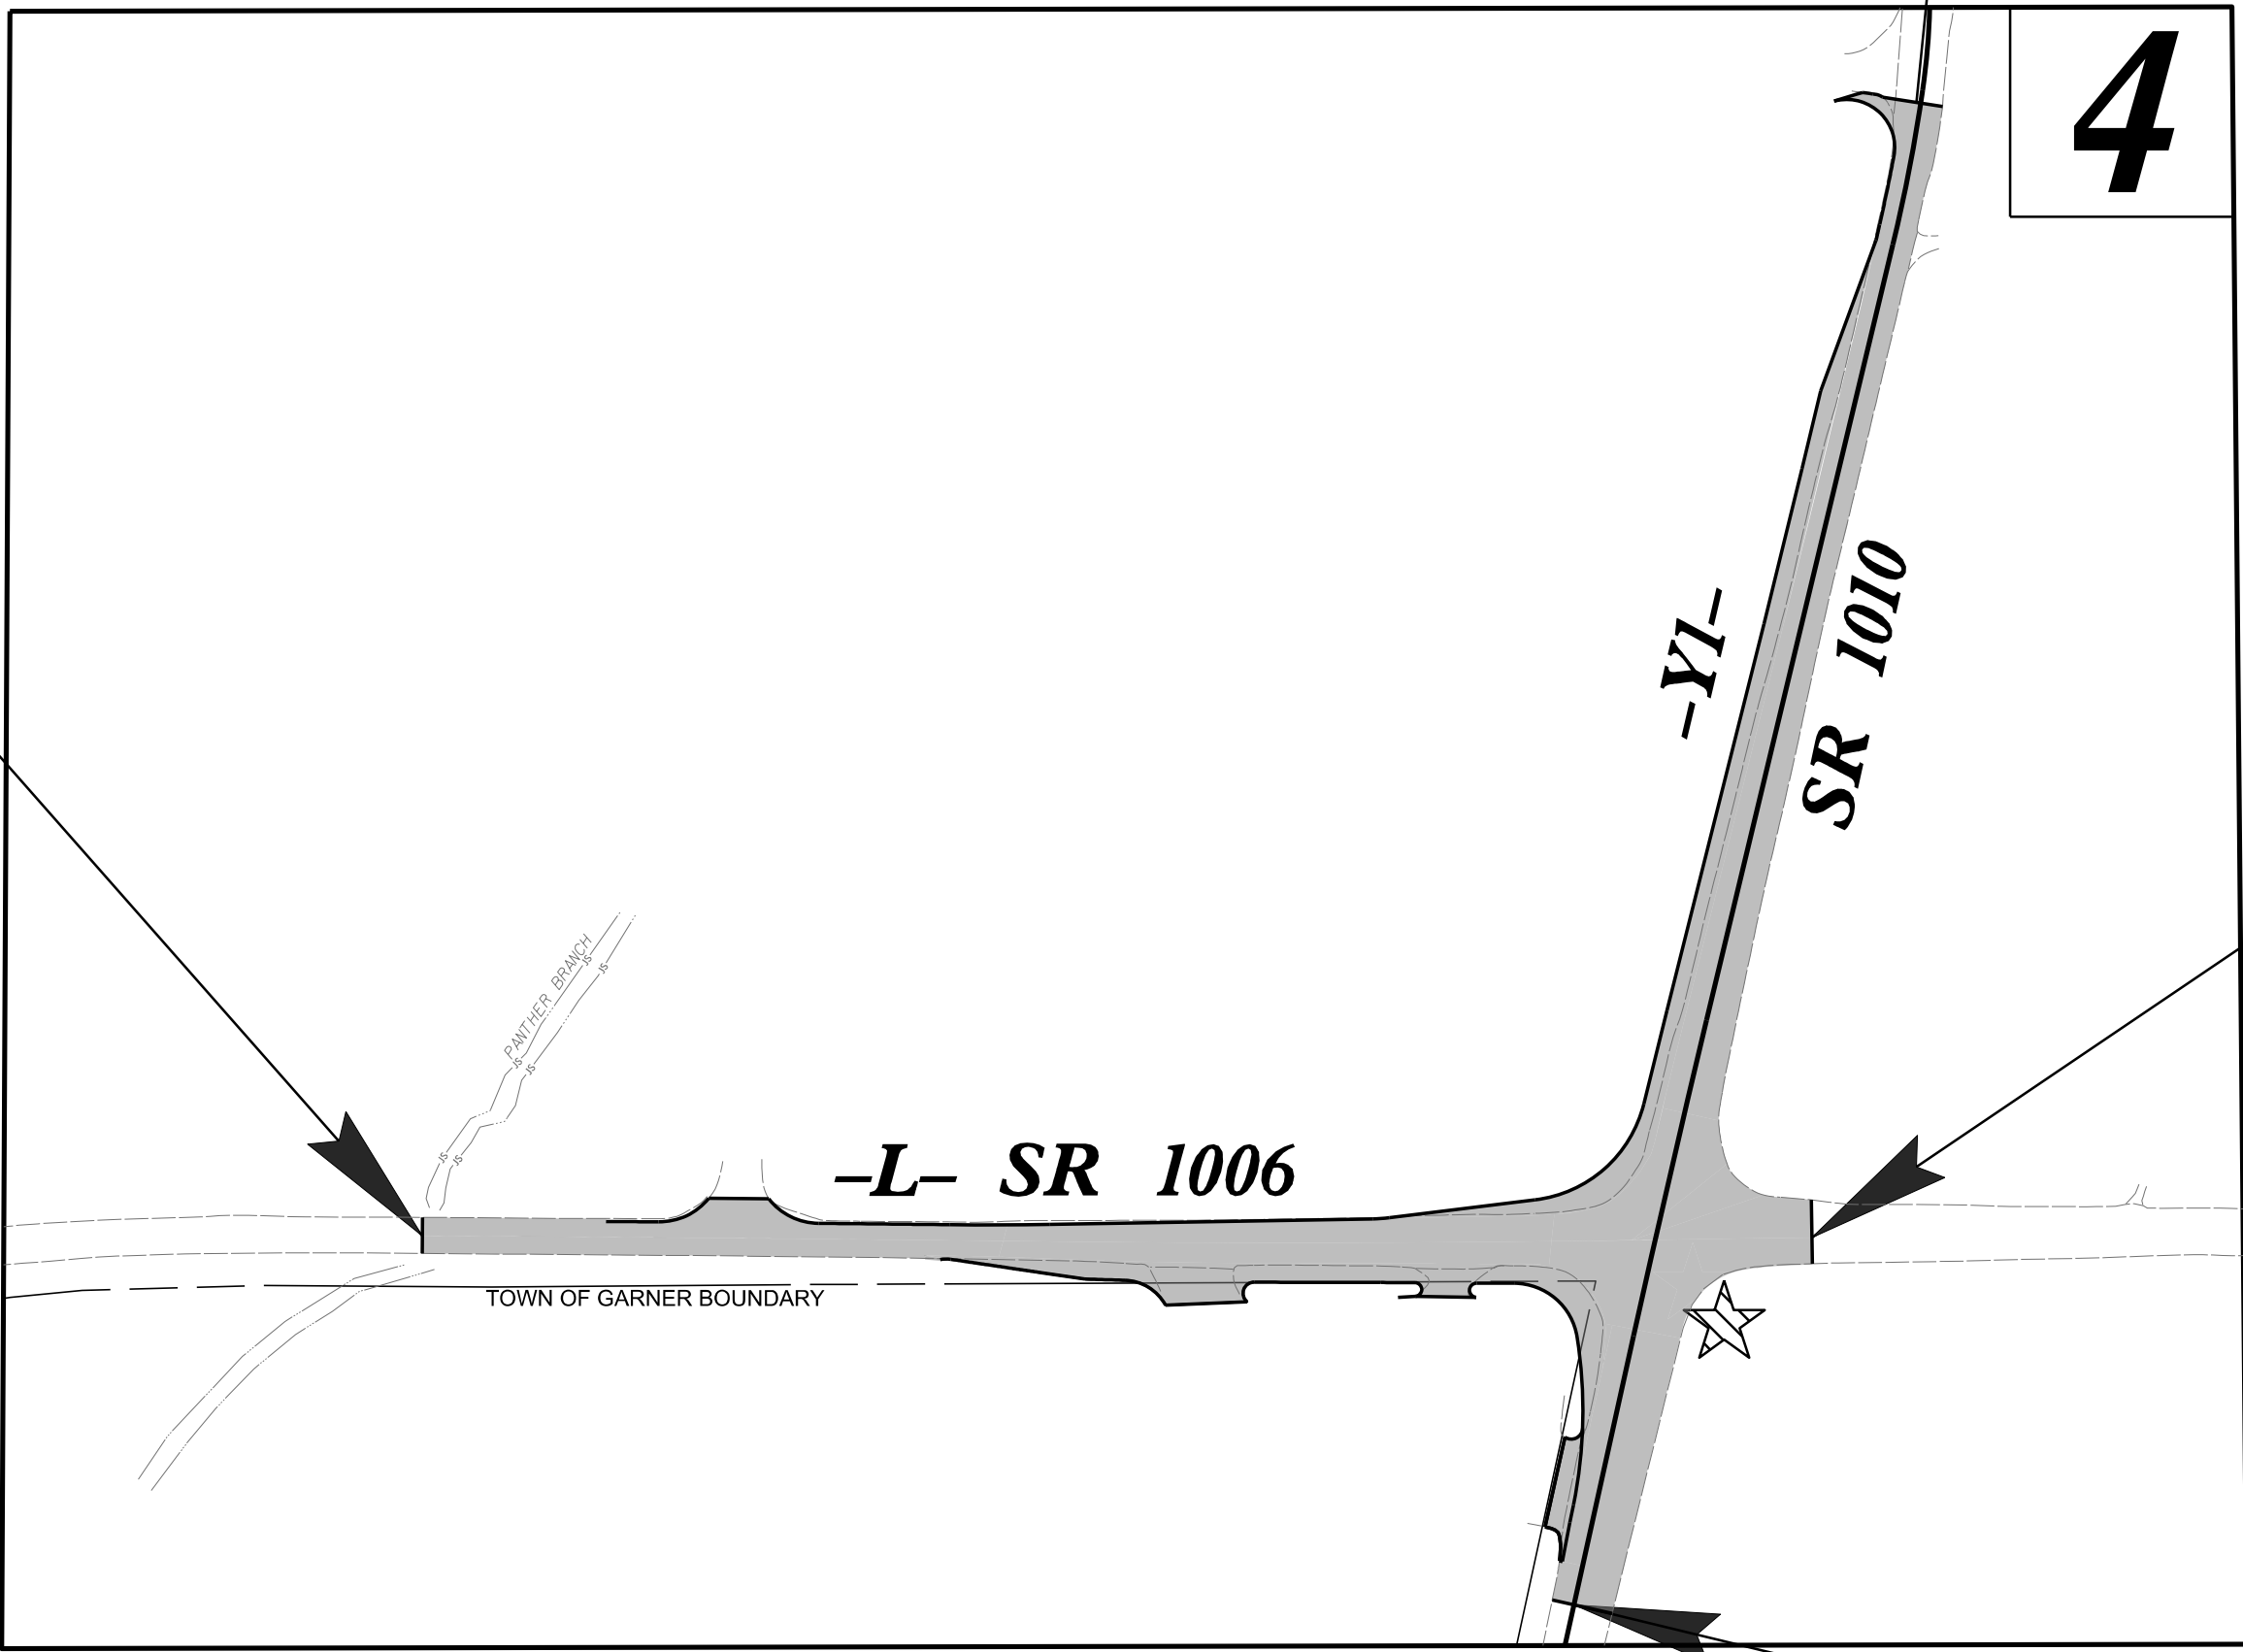


TO US-401

END CONSTRUCTION
-YI- STA. 23 + 25.00

SIGNAL UPGRADE

DOCUMENT NOT CONSIDERED FINAL
UNLESS ALL SIGNATURES COMPLETED

GRAPHIC SCALES

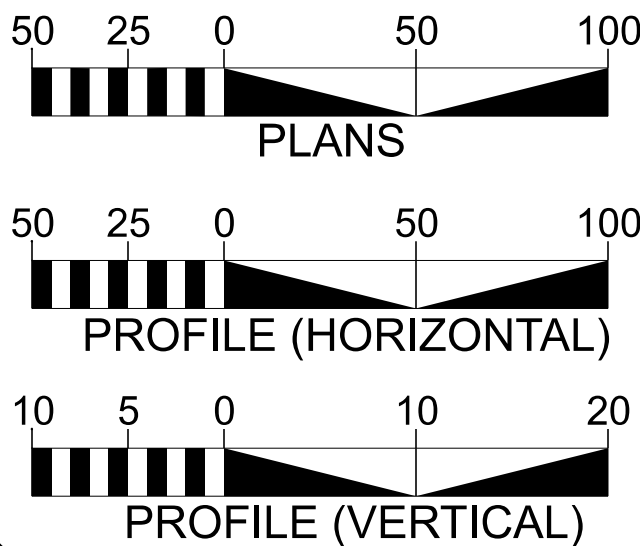

DESIGN DATA

ADT 2021 = 15,100
ADT 2035 = 18,950
K = 9 %
D = 65 %
T = 4 % *
V = 50 MPH
* TTST = 1% DUAL 3%
FUNC CLASS =
MINOR ARTERIAL
REGIONAL TIER

PROJECT LENGTH

LENGTH ROADWAY TIP PROJECT HL-0008F = 0.165 Mi.
TOTAL LENGTH TIP PROJECT HL-0008F = 0.165 Mi.

Prepared in the Office of:
DIVISION OF HIGHWAYS
1000 Birch Ridge Dr., Raleigh NC, 27610

2024 STANDARD SPECIFICATIONS

RIGHT OF WAY DATE:
OCTOBER 5, 2023

LETTING DATE:
AUGUST 13, 2025

DIMITRI GAMBRELL
PROJECT MANAGER

JORDAN WOODARD, PE
ROADWAY TEAM LEAD


HAN NGUYEN, PE
ROADWAY DESIGN ENGINEER


HYDRAULICS ENGINEER

Signed by:
Matthew J. York, P.E.
SIGNATURE: 06/05/2025

ROADWAY DESIGN ENGINEER





Signed by:
Han Nguyen
SIGNATURE: 06/06/2025

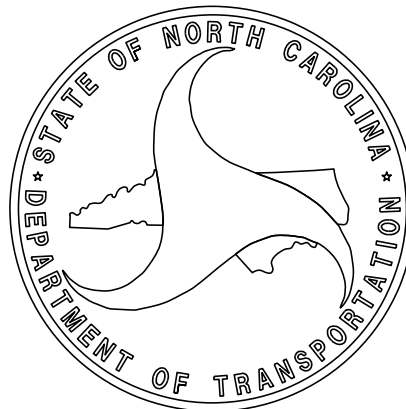




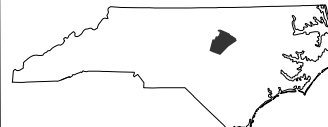
			EFF. 01-16-2024 REV.		HL-0008F 001A NORTH CAROLINA DEPARTMENT OF TRANSPORTATION WARE COUNTY  ROADWAY DESIGN UNIT ROADWAY DESIGN ENGINEER North Carolina Professional Seal 042662 Engineer Ron C. Nguyen Signed by: <i>Ron Nguyen</i> 06/06/2025 DOCUMENT NOT CONSIDERED FINAL UNLESS ALL SIGNATURES COMPLETED	
INDEX OF SHEETS			2024 ROADWAY ENGLISH STANDARD DRAWINGS			
GENERAL NOTES:			The following Roadway Standards as appear in "Roadway Standard Drawings" Contracts Standards and Development Unit - N. C. Department of Transportation - Raleigh, N. C., Dated January 16, 2024 are applicable to this project and by reference hereby are considered part of these plans:			
2024 SPECIFICATIONS EFFECTIVE: 01-16-2024 REVISED:			STD.NO. TITLE			
GRADING AND SURFACING OR RESURFACING AND WIDENING:			DIVISION 2 - EARTHWORK			
THE GRADE LINES SHOWN DENOTE THE FINISHED ELEVATION OF THE PROPOSED SURFACING AT GRADE POINTS SHOWN ON THE TYPICAL SECTIONS. WHERE NO GRADE LINES ARE SHOWN, THE PROFILES SHOWN DENOTE THE TOP ELEVATION OF THE EXISTING PAVEMENT ALONG THE CENTER LINE OF SURVEY ON WHICH THE PROPOSED RESURFACING WILL BE PLACED. GRADE LINES MAY BE ADJUSTED BY THE ENGINEER IN ORDER TO SECURE A PROPER TIE-IN.			200.03 Method of Clearing - Method III			
CLEARING:			225.02 Guide for Grading Subgrade - Secondary and Local			
CLEARING ON THIS PROJECT SHALL BE PERFORMED TO THE LIMITS ESTABLISHED BY METHOD III.			DIVISION 3 - PIPE CULVERTS			
SIDE ROADS:			300.01 Method of Pipe Installation			
THE CONTRACTOR WILL BE REQUIRED TO DO ALL NECESSARY WORK TO PROVIDE SUITABLE CONNECTIONS WITH ALL ROADS, STREETS, AND DRIVES ENTERING THIS PROJECT. THIS WORK WILL BE PAID FOR AT THE CONTRACT UNIT PRICE FOR THE PARTICULAR ITEMS INVOLVED.			DIVISION 6 - ASPHALT BASES AND PAVEMENTS			
SUBSURFACE DRAINS:			654.01 Pavement Repairs			
SUBSURFACE DRAINS SHALL BE CONSTRUCTED IN ACCORDANCE WITH STD. NO. 815.02 AT LOCATIONS DIRECTED BY THE ENGINEER.			DIVISION 8 - INCIDENTALS			
STREET TURNOUT:			806.01 Concrete Right-of-Way Marker			
STREET RETURNS SHALL BE CONSTRUCTED IN ACCORDANCE WITH STD. NO. 848.04 USING THE RADII NOTED ON PLANS.			815.02 Subsurface Drain			
TEMPORARY SHORING:			840.01 Brick Catch Basin - 12" thru 54" Pipe			
SHORING REQUIRED FOR THE MAINTENANCE OF TRAFFIC WILL BE PAID FOR AS "EXTRA WORK" IN ACCORDANCE WITH SECTION 104-7.			840.02 Concrete Catch Basin - 12" thru 54" Pipe			
UTILITIES:			840.03 Frame, Grates and Hood - for Use on Standard Catch Basin			
UTILITY OWNERS ON THIS PROJECT ARE			840.14 Concrete Drop Inlet - 12" thru 30" Pipe			
DUKE ENERGY			840.15 Brick Drop Inlet - 12" thru 30" Pipe			
AT&T			840.16 Drop Inlet Frame and Grates - for use with Std. Dwg 840.14 and 840.15			
SPECTRUM			840.24 Frames and Narrow Slot Sag Grates			
SEGRA			840.31 Concrete Junction Box - 12" thru 66" Pipe			
VERIZON			840.32 Brick Junction Box - 12" thru 66" Pipe			
DOMINION ENERGY			840.34 Traffic Bearing Junction Box - for Use with Pipes 42" and Under			
ANY RELOCATION OF EXISTING UTILITIES WILL BE ACCOMPLISHED BY OTHERS, EXCEPT AS SHOWN ON THE PLANS.			840.45 Precast Drainage Structure			
RIGHT-OF-WAY MARKERS:			840.46 Traffic Bearing Precast Drainage Structure			
ALL RIGHT-OF-WAY MARKERS ON THIS PROJECT SHALL BE PLACED BY CONTRACT.			840.66 Drainage Structure Steps			
			840.71 Concrete and Brick Pipe Plug			
			846.01 Concrete Curb, Gutter and Curb & Gutter			
			848.04 Street Turnout			
			876.02 Guide for Rip Rap at Pipe Outlets			

Note: Not to Scale








BOUNDARIES AND PROPERTY:

    State Line	
County Line	
Township Line	
City Line	
Reservation Line	
Property Line	
Existing Iron Pin (EIP)	
Computed Property Corner	
Existing Concrete Monument (ECM)	
Parcel / Sequence Number	
Existing Fence Line	
Proposed Woven Wire Fence	
Proposed Chain Link Fence	
Proposed Barbed Wire Fence	
Existing Wetland Boundary	
Proposed Wetland Boundary	
Existing Endangered Animal Boundary	
Existing Endangered Plant Boundary	
Existing Historic Property Boundary	
Known Contamination Area: Soil	
Potential Contamination Area: Soil	
Known Contamination Area: Water	
Potential Contamination Area: Water	
Contaminated Site: Known or Potential	




BUILDINGS AND OTHER CULTURE:

 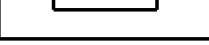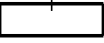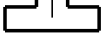Gas Pump Vent or U/G Tank Cap	
Sign	
Well	
Small Mine	
Foundation	
Area Outline	
Cemetery	
Building	
School	
Church	
Dam	




HYDROLOGY:

 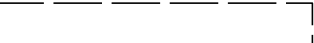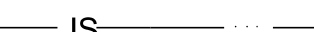   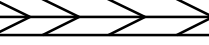Stream or Body of Water	
Hydro, Pool or Reservoir	
Jurisdictional Stream	
Buffer Zone 1	
Buffer Zone 2	
Flow Arrow	
Disappearing Stream	
Spring	
Wetland	
Proposed Lateral, Tail, Head Ditch	
False Sump	



RAILROADS:

   Standard Gauge	
RR Signal Milepost	
Switch	
RR Abandoned	
RR Dismantled	

RIGHT OF WAY & PROJECT CONTROL:

  
 
Primary Horiz Control Point	
Primary Horiz and Vert Control Point	
Secondary Horiz and Vert Control Point	
Vertical Benchmark	
Existing Right of Way Monument	
Proposed Right of Way Monument (Rebar and Cap)	
Proposed Right of Way Monument (Concrete)	
Existing Permanent Easement Monument	
Proposed Permanent Easement Monument (Rebar and Cap)	
Existing C/A Monument	
Proposed C/A Monument (Rebar and Cap)	
Proposed C/A Monument (Concrete)	
Existing Right of Way Line	
Proposed Right of Way Line	
Existing Control of Access Line	
Proposed Control of Access Line	
Proposed ROW and CA Line	
Existing Easement Line	
Proposed Temporary Construction Easement	
Proposed Temporary Drainage Easement	
Proposed Permanent Drainage Easement	
Proposed Permanent Drainage/Utility Easement	
Proposed Permanent Utility Easement	
Proposed Temporary Utility Easement	
Proposed Aerial Utility Easement	

ROADS AND RELATED FEATURES:

 
 
Existing Edge of Pavement	
Existing Curb	
Proposed Slope Stakes Cut	
Proposed Slope Stakes Fill	
Proposed Curb Ramp	
Existing Metal Guardrail	
Proposed Guardrail	
Existing Cable Guiderail	
Proposed Cable Guiderail	
Equality Symbol	
Pavement Removal	
VEGETATION:	
Single Tree	
Single Shrub	
Hedge	

STATE OF NORTH CAROLINA, DIVISION OF HIGHWAYS

CONVENTIONAL PLAN SHEET SYMBOLS

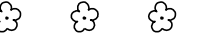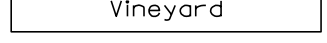Woods Line	
Orchard	
Vineyard	



EXISTING STRUCTURES:

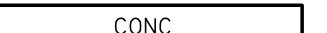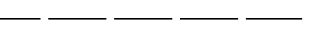MAJOR:	
Bridge, Tunnel or Box Culvert	
Bridge Wing Wall, Head Wall and End Wall	
MINOR:	
Head and End Wall	
Pipe Culvert	
Footbridge	
Drainage Box: Catch Basin, DI or JB	
Paved Ditch Gutter	
Storm Sewer Manhole	
Storm Sewer	



UTILITIES:

** SUE - Subsurface Utility Engineering
LOS - Level of Service - A,B,C or D (Accuracy)*

POWER:

  Existing Power Pole	
Proposed Power Pole	
Existing Joint Use Pole	
Proposed Joint Use Pole	
Power Manhole	
Power Line Tower	
Power Transformer	
U/G Power Cable Hand Hole	
H-Frame Pole	
U/G Power Line Test Hole (SUE - LOS A)*	
U/G Power Line (SUE - LOS B)*	
U/G Power Line (SUE - LOS C)*	
U/G Power Line (SUE - LOS D)*	



TELEPHONE:

  Existing Telephone Pole	
Proposed Telephone Pole	
Telephone Manhole	
Telephone Pedestal	
Telephone Cell Tower	
U/G Telephone Cable Hand Hole	
U/G Telephone Test Hole (SUE - LOS A)*	
U/G Telephone Cable (SUE - LOS B)*	
U/G Telephone Cable (SUE - LOS C)*	
U/G Telephone Cable (SUE - LOS D)*	
U/G Telephone Conduit (SUE - LOS B)*	
U/G Telephone Conduit (SUE - LOS C)*	
U/G Telephone Conduit (SUE - LOS D)*	
U/G Fiber Optics Cable (SUE - LOS B)*	
U/G Fiber Optics Cable (SUE - LOS C)*	
U/G Fiber Optics Cable (SUE - LOS D)*	

WATER:

Water Manhole	
Water Meter	
Water Valve	
Water Hydrant	
U/G Water Line Test Hole (SUE - LOS A)*	
U/G Water Line (SUE - LOS B)*	
U/G Water Line (SUE - LOS C)*	
U/G Water Line (SUE - LOS D)*	
Above Ground Water Line	

TV:

 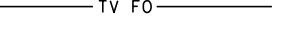TV Pedestal	
TV Tower	
U/G TV Cable Hand Hole	
U/G TV Test Hole (SUE - LOS A)*	
U/G TV Cable (SUE - LOS B)*	
U/G TV Cable (SUE - LOS C)*	
U/G TV Cable (SUE - LOS D)*	
U/G Fiber Optic Cable (SUE - LOS B)*	
U/G Fiber Optic Cable (SUE - LOS C)*	
U/G Fiber Optic Cable (SUE - LOS D)*	

GAS:

Gas Valve	
Gas Meter	
U/G Gas Line Test Hole (SUE - LOS A)*	
U/G Gas Line (SUE - LOS B)*	
U/G Gas Line (SUE - LOS C)*	
U/G Gas Line (SUE - LOS D)*	
Above Ground Gas Line	

SANITARY SEWER:


Sanitary Sewer Manhole	
Sanitary Sewer Cleanout	
U/G Sanitary Sewer Line	
Above Ground Sanitary Sewer	
SS Force Main Line Test Hole (SUE - LOS A)*	
SS Force Main Line (SUE - LOS B)*	
SS Force Main Line (SUE - LOS C)*	
SS Force Main Line (SUE - LOS D)*	

MISCELLANEOUS:

Utility Pole	
Utility Pole with Base	
Utility Located Object	
Utility Traffic Signal Box	
Utility Unknown U/G Line (SUE - LOS B)*	
U/G Tank; Water, Gas, Oil	
Underground Storage Tank, Approx. Loc.	
A/G Tank; Water, Gas, Oil	
Geoenviromental Boring	
Abandoned According to Utility Records	
End of Information	


FINAL PAVEMENT SCHEDULE	
C1	PROP. APPROX. 1.5" ASPHALT CONCRETE SURFACE COURSE, TYPE S9.5B, AT AN AVERAGE RATE OF 165 LBS. PER SQ. YD.
C2	PROP. APPROX. 3" ASPHALT CONCRETE SURFACE COURSE, TYPE S9.5B, AT AN AVERAGE RATE OF 165 LBS. PER SQ. YD. IN EACH OF TWO LAYERS.
D1	PROP. APPROX. 4" ASPHALT CONCRETE INTERMEDIATE COURSE, TYPE I19.0C, AT AN AVERAGE RATE OF 456 LBS. PER SQ. YD.
E1	PROP. APPROX. 4" ASPHALT CONCRETE BASE COURSE, TYPE B25.0C, AT AN AVERAGE RATE OF 456 LBS. PER SQ. YD.
R1	2'-6" CONCRETE CURB AND GUTTER.
T	EARTH MATERIAL.
U	EXISTING PAVEMENT.
V1	MILLING ASPHALT PAVEMENT, 1 1/2" DEPTH.
V2	INCIDENTAL MILLING

NOTE: PAVEMENT EDGE SLOPES ARE 1:1 UNLESS SHOWN OTHERWISE.

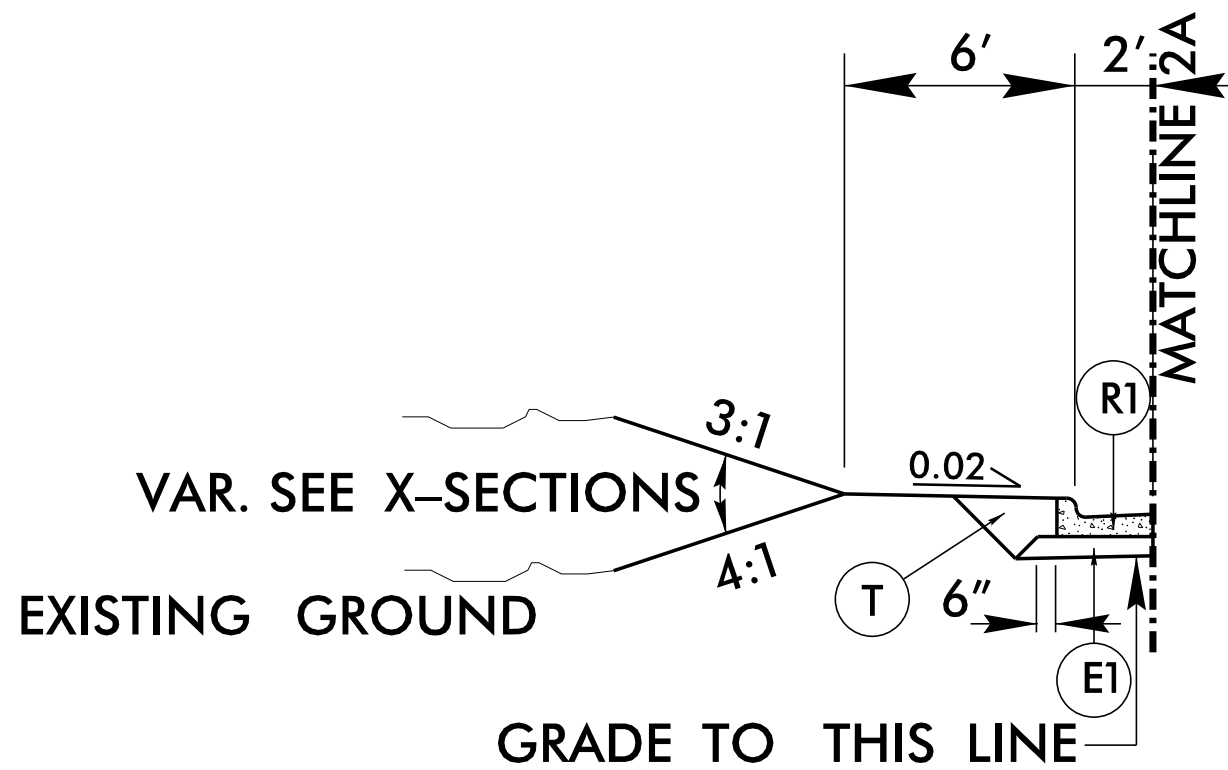


INSET 2A, USE WITH TYPICAL NO.2

-L- STA. 16+55.10 (-L Y1 SW- STA 1+00.00) TO
-Y1- STA. 18+45.00 (-L Y1 SW- STA 4+63.66)

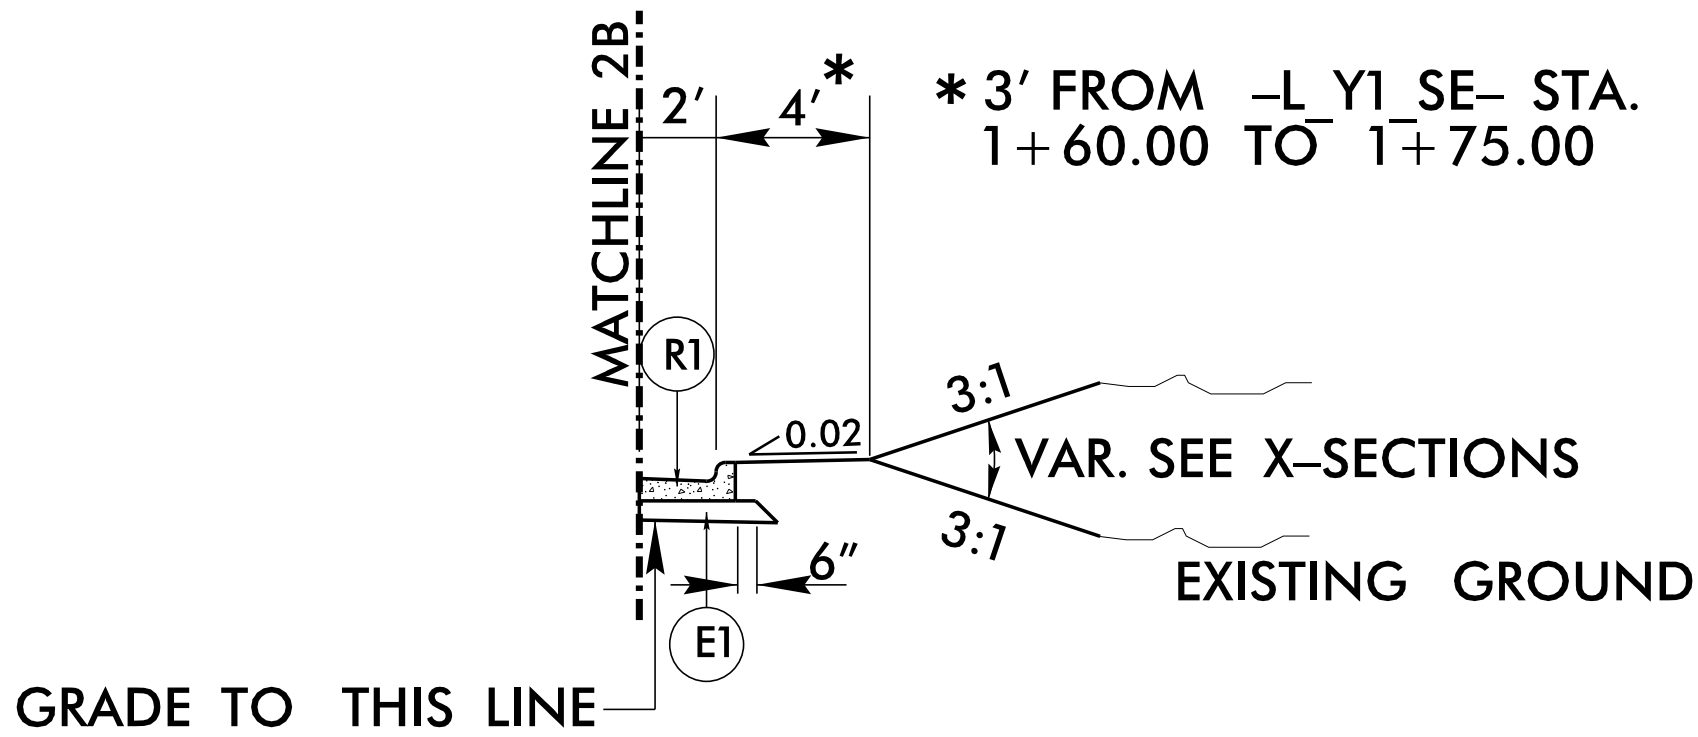


INSET 2B, USE WITH TYPICAL NO.2

-L- STA. 17+43.39 (-L Y1 SE- STA 1+00) TO
-Y1- STA. 22+64.00 (-L Y1 SE- STA. 2+62.07)

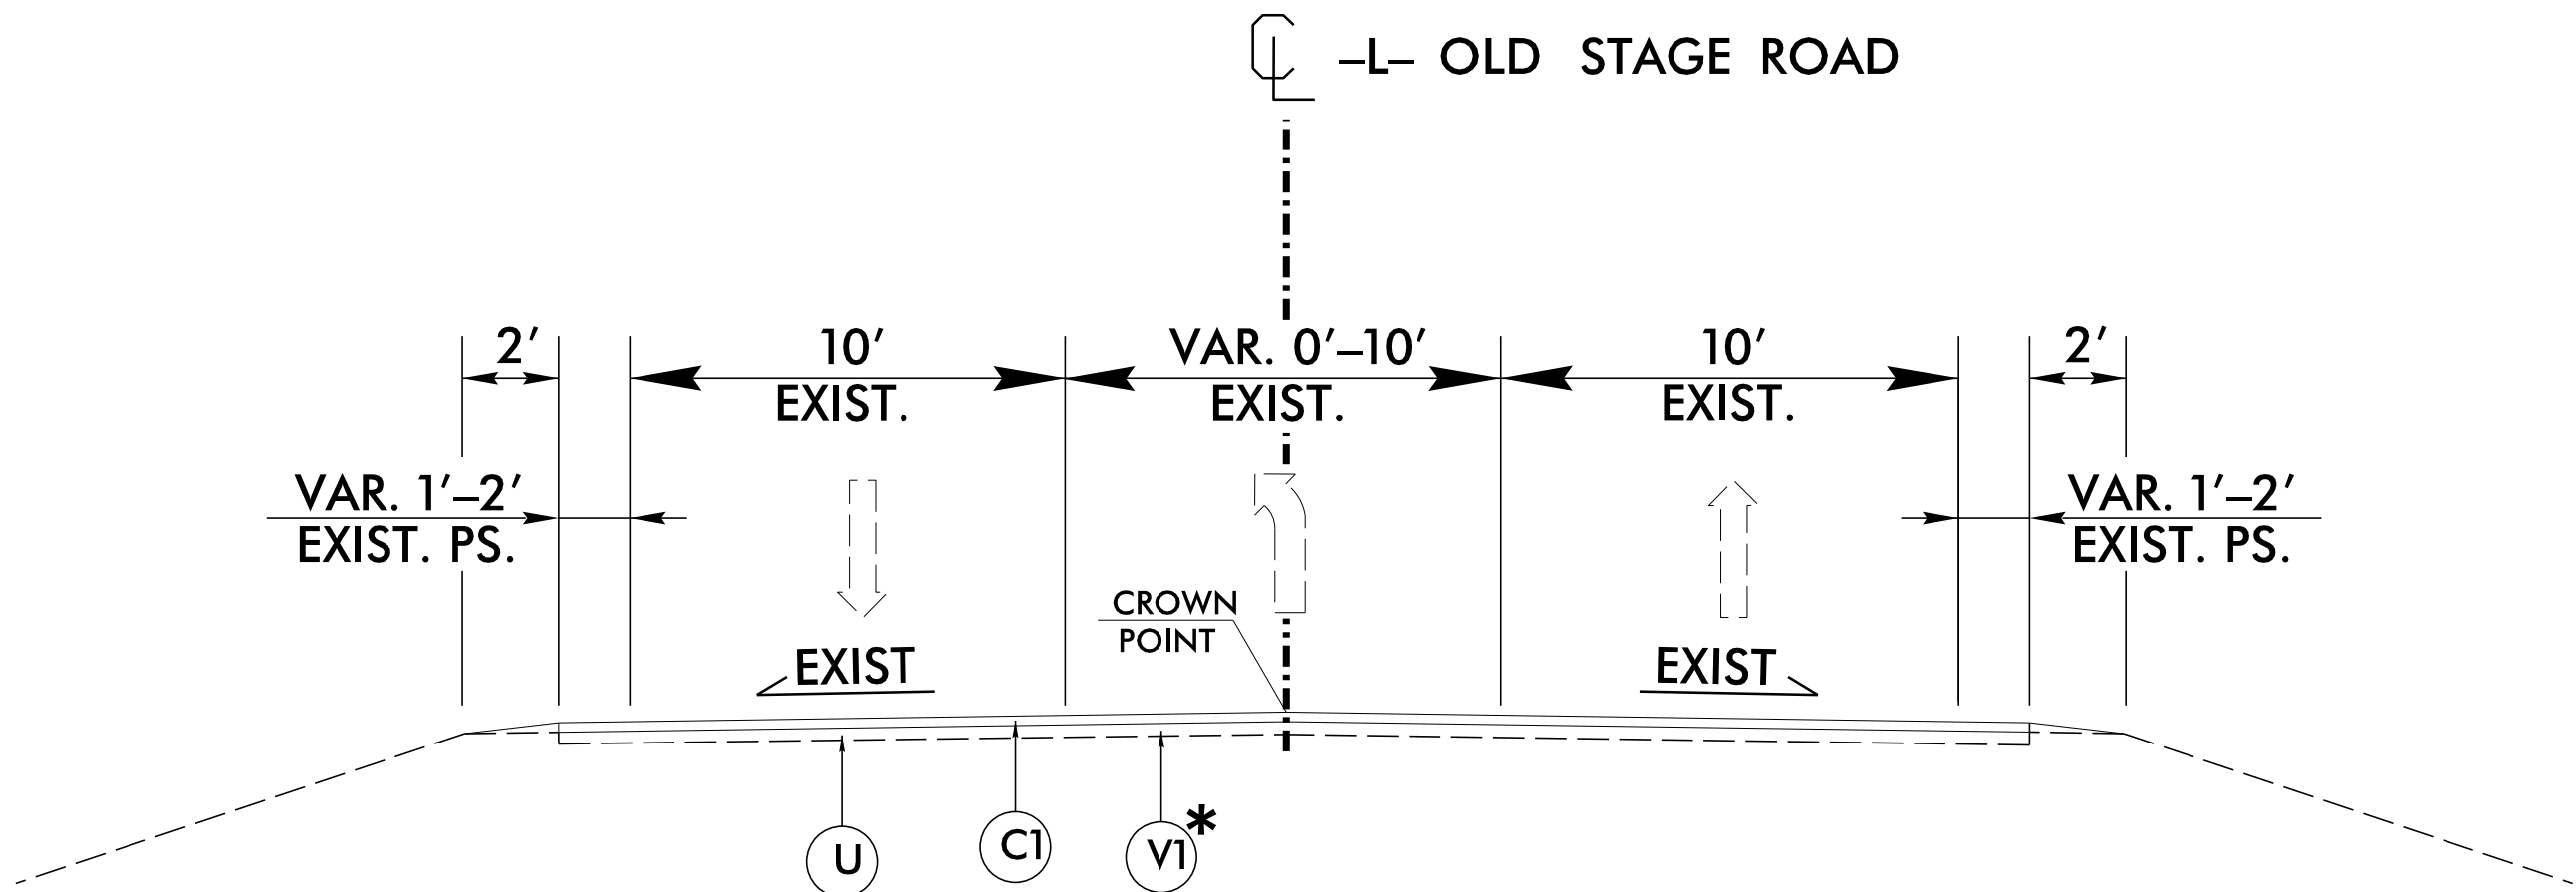

TYPICAL SECTION NO. 1


* -L- STA. 10+60.00 TO 11+37.50
* MILL AND PAVE FOR THIS STATION RANGE
-L- STA. 18+49.12 TO 18+92.50

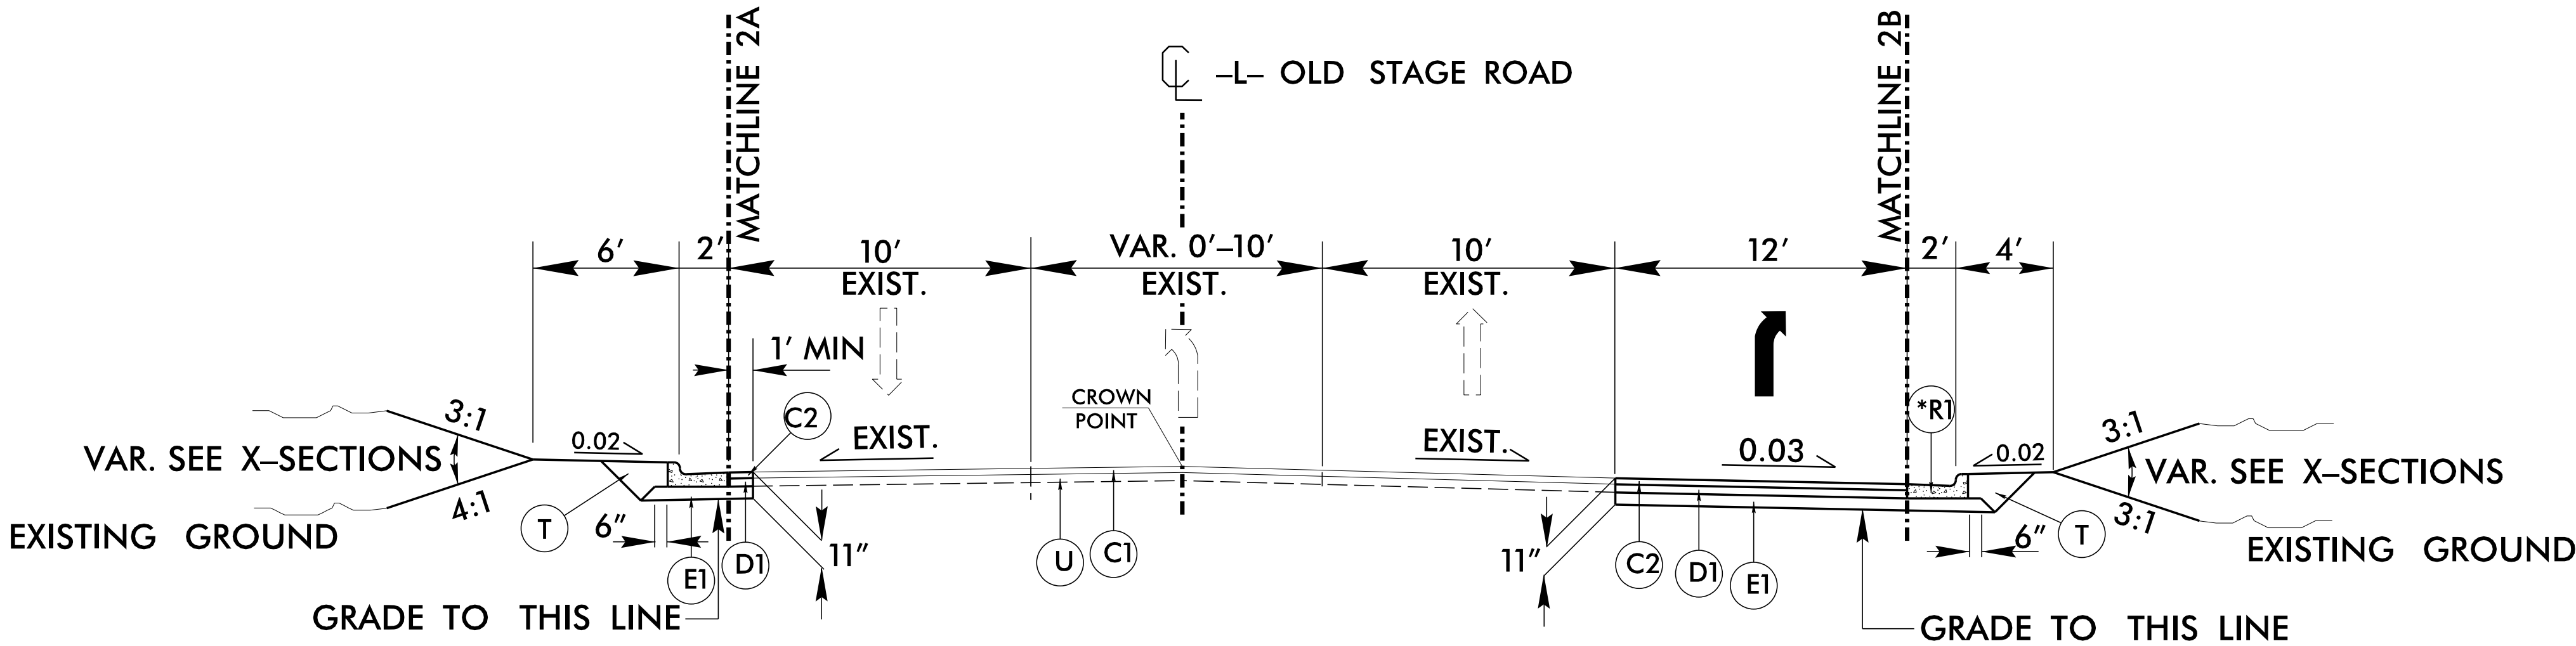

TYPICAL SECTION NO. 2


-L- STA. 11+75.00 TO 18+17.22

* SEE PLANS FOR C&G LOCATIONS

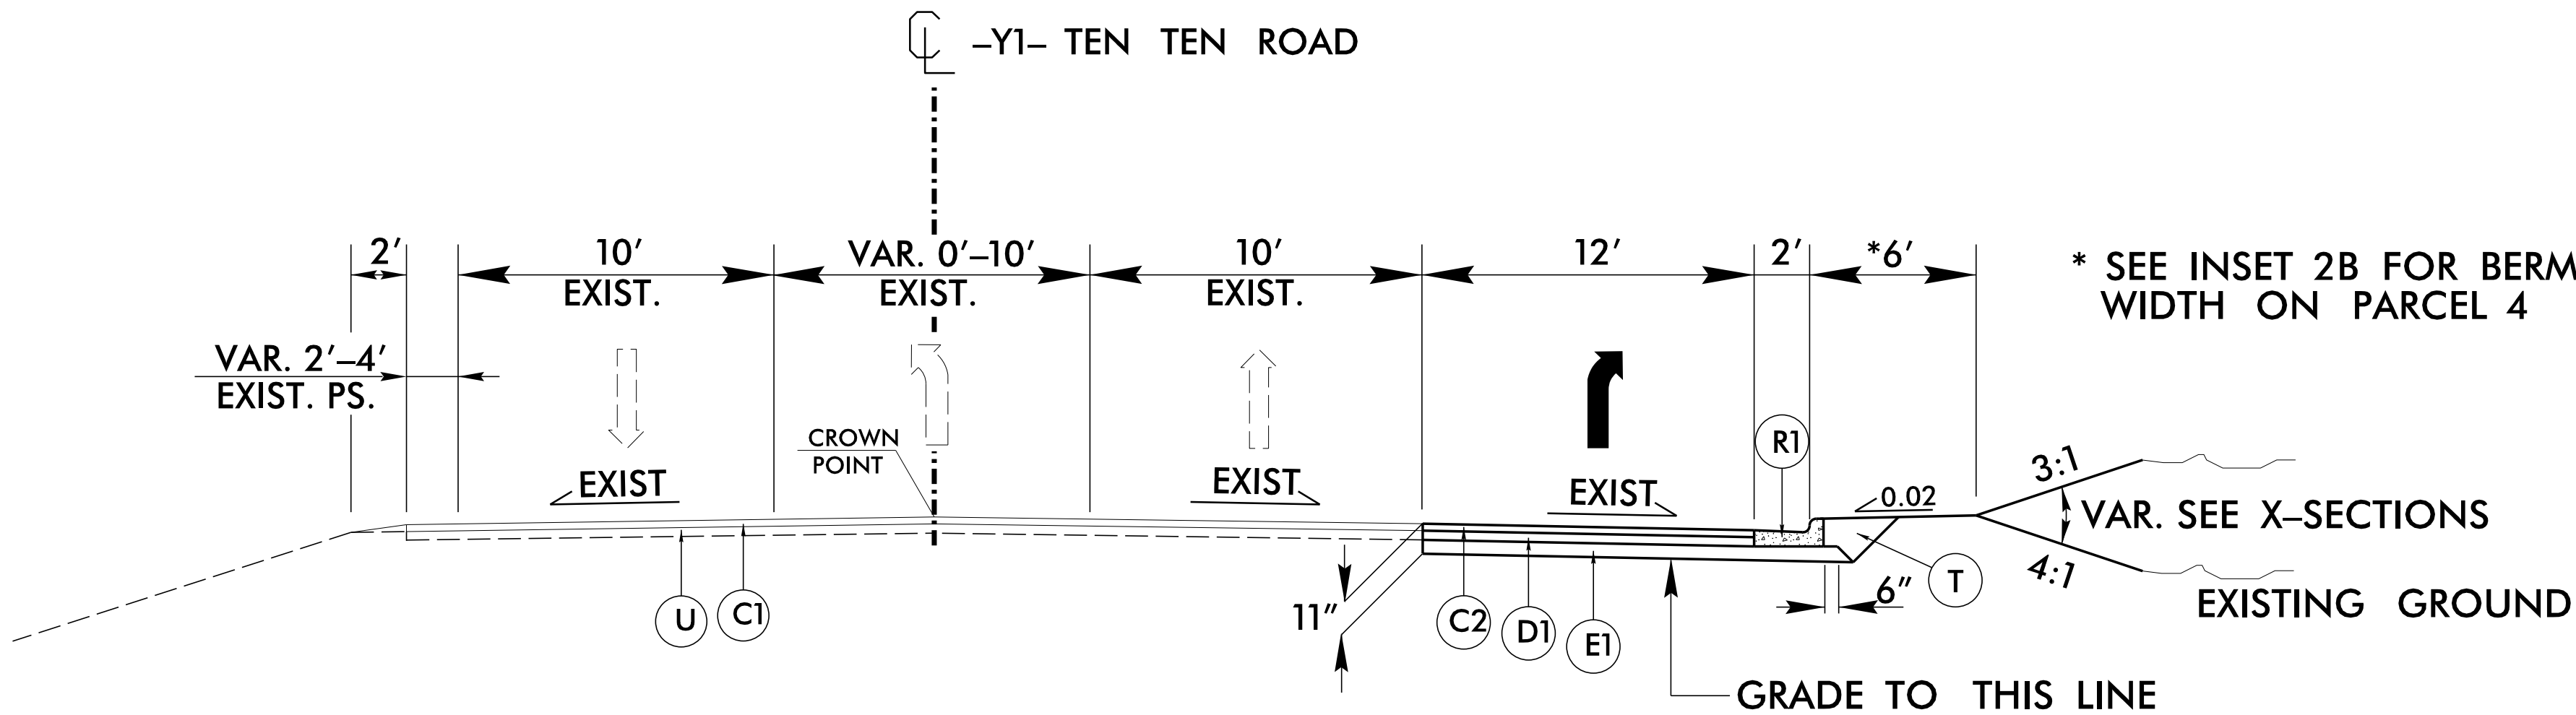

TYPICAL SECTION NO. 3

-Y1- STA. 13+97.50 TO 22+87.50

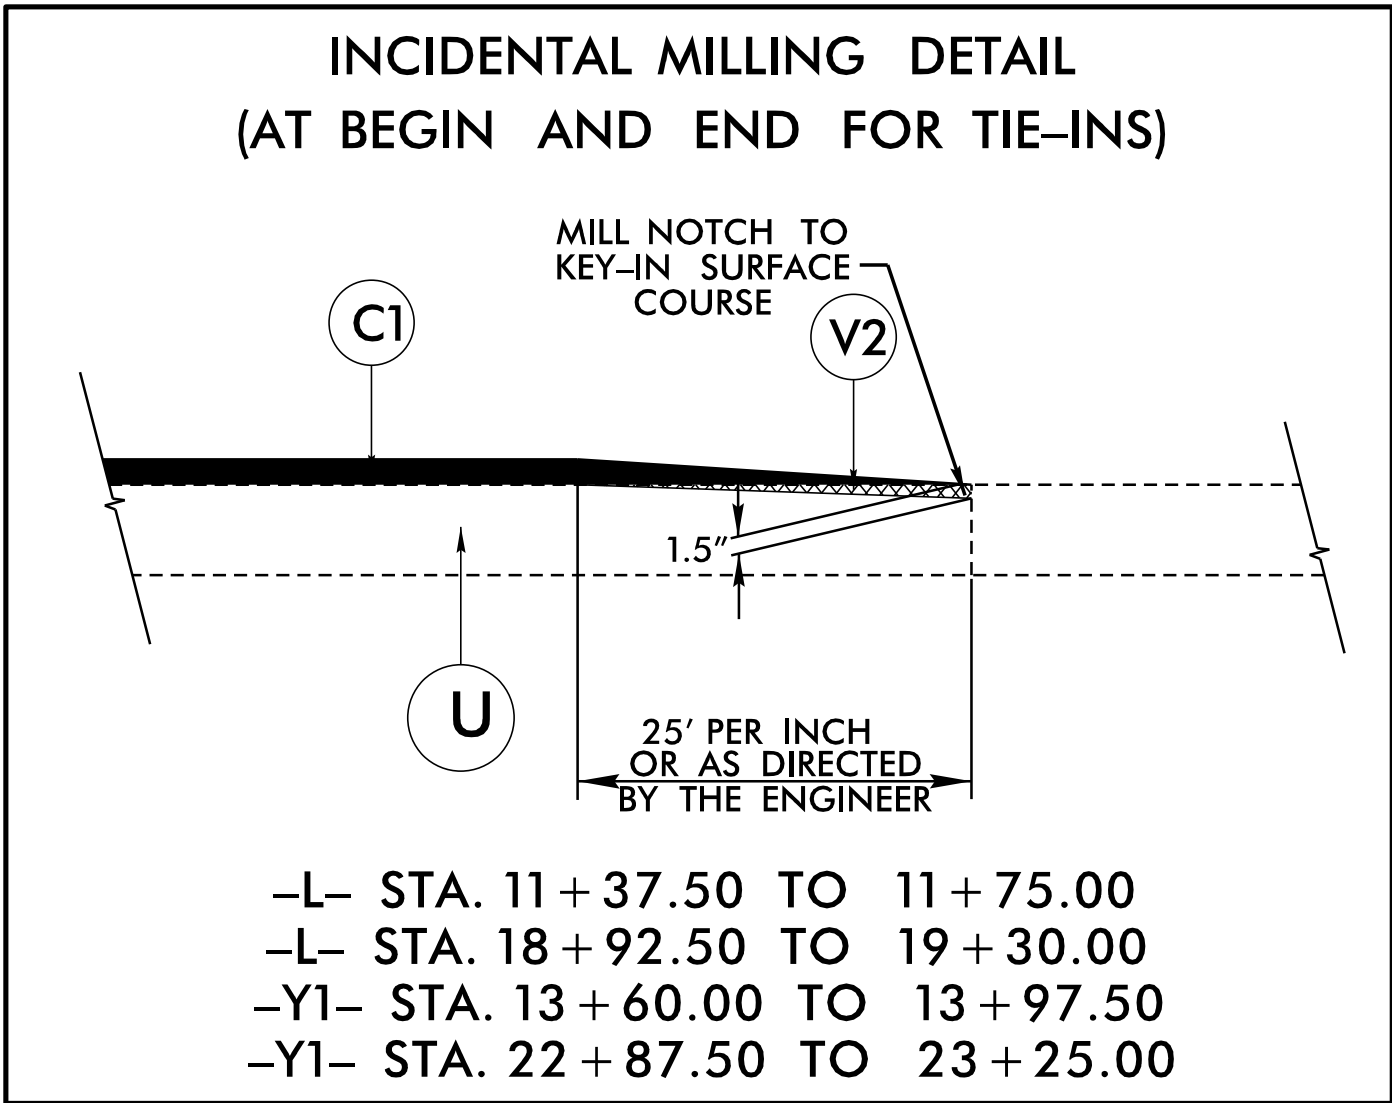

-L- STA. 11+37.50 TO 11+75.00
-L- STA. 18+92.50 TO 19+30.00
-Y1- STA. 13+60.00 TO 13+97.50
-Y1- STA. 22+87.50 TO 23+25.00

HL-0008F

2A-1

NORTH CAROLINA
DEPARTMENT OF TRANSPORTATION
WAKE COUNTY

ROADWAY DESIGN UNIT
ROADWAY DESIGN
ENGINEER

SEAL
042662
ENGINEER
C. HUNTER


Designed by:
06/06/2025

SEAL
038176
ENGINEER
SHUAI ZHANG

06/05/2025

REVISIONS

DETAIL OF SOUTHWEST QUADRANT

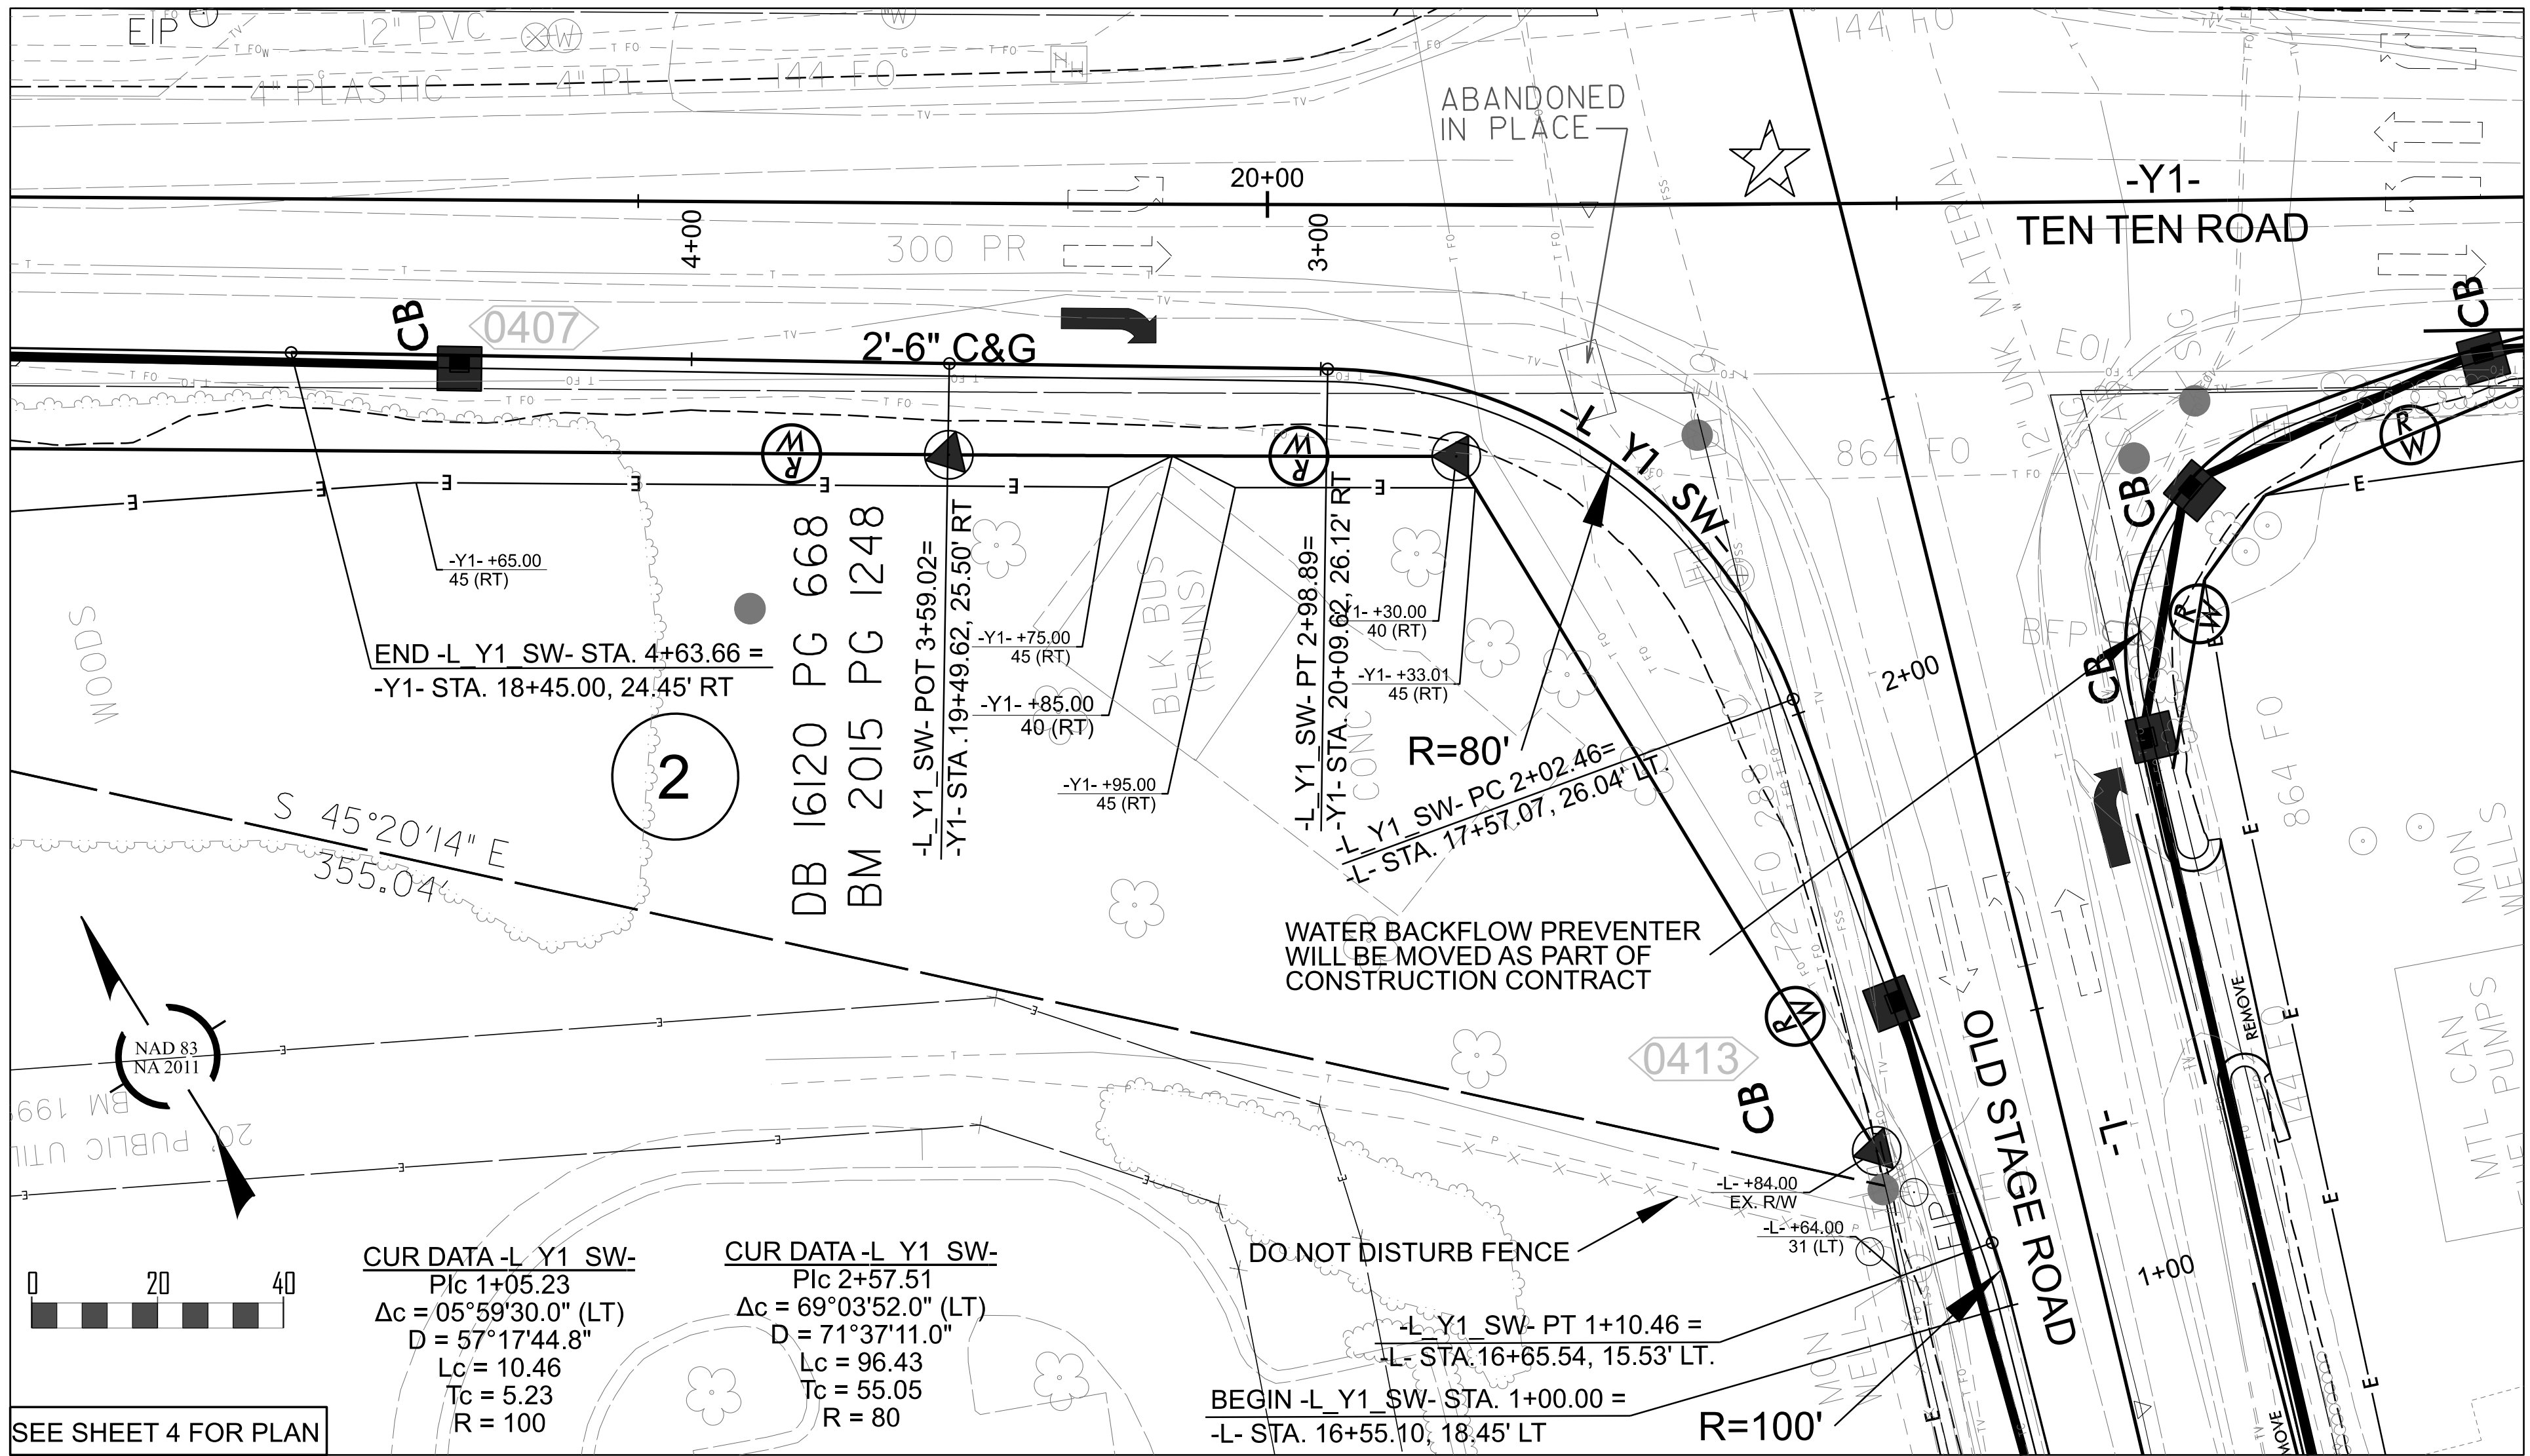

SEE SHEET 4 FOR PLAN

HL-0008F

2B-1

NORTH CAROLINA
DEPARTMENT OF TRANSPORTATION
WAKE COUNTY

ROADWAY DESIGN UNIT
ROADWAY DESIGN
ENGINEER


Signed by: *Matthew J. Vore* 06/06/2025
CLEARANCE: HYDRAULICS
ENGINEER

DocuSigned by:
Matthew J. Vore/PS 06/06/2025

REVISIONS

DISCLAIMER: NOT CONSIDERED FINAL
UNLESS ALL SIGNATURES COMPLETED

DETAIL OF SOUTHEAST QUADRANT

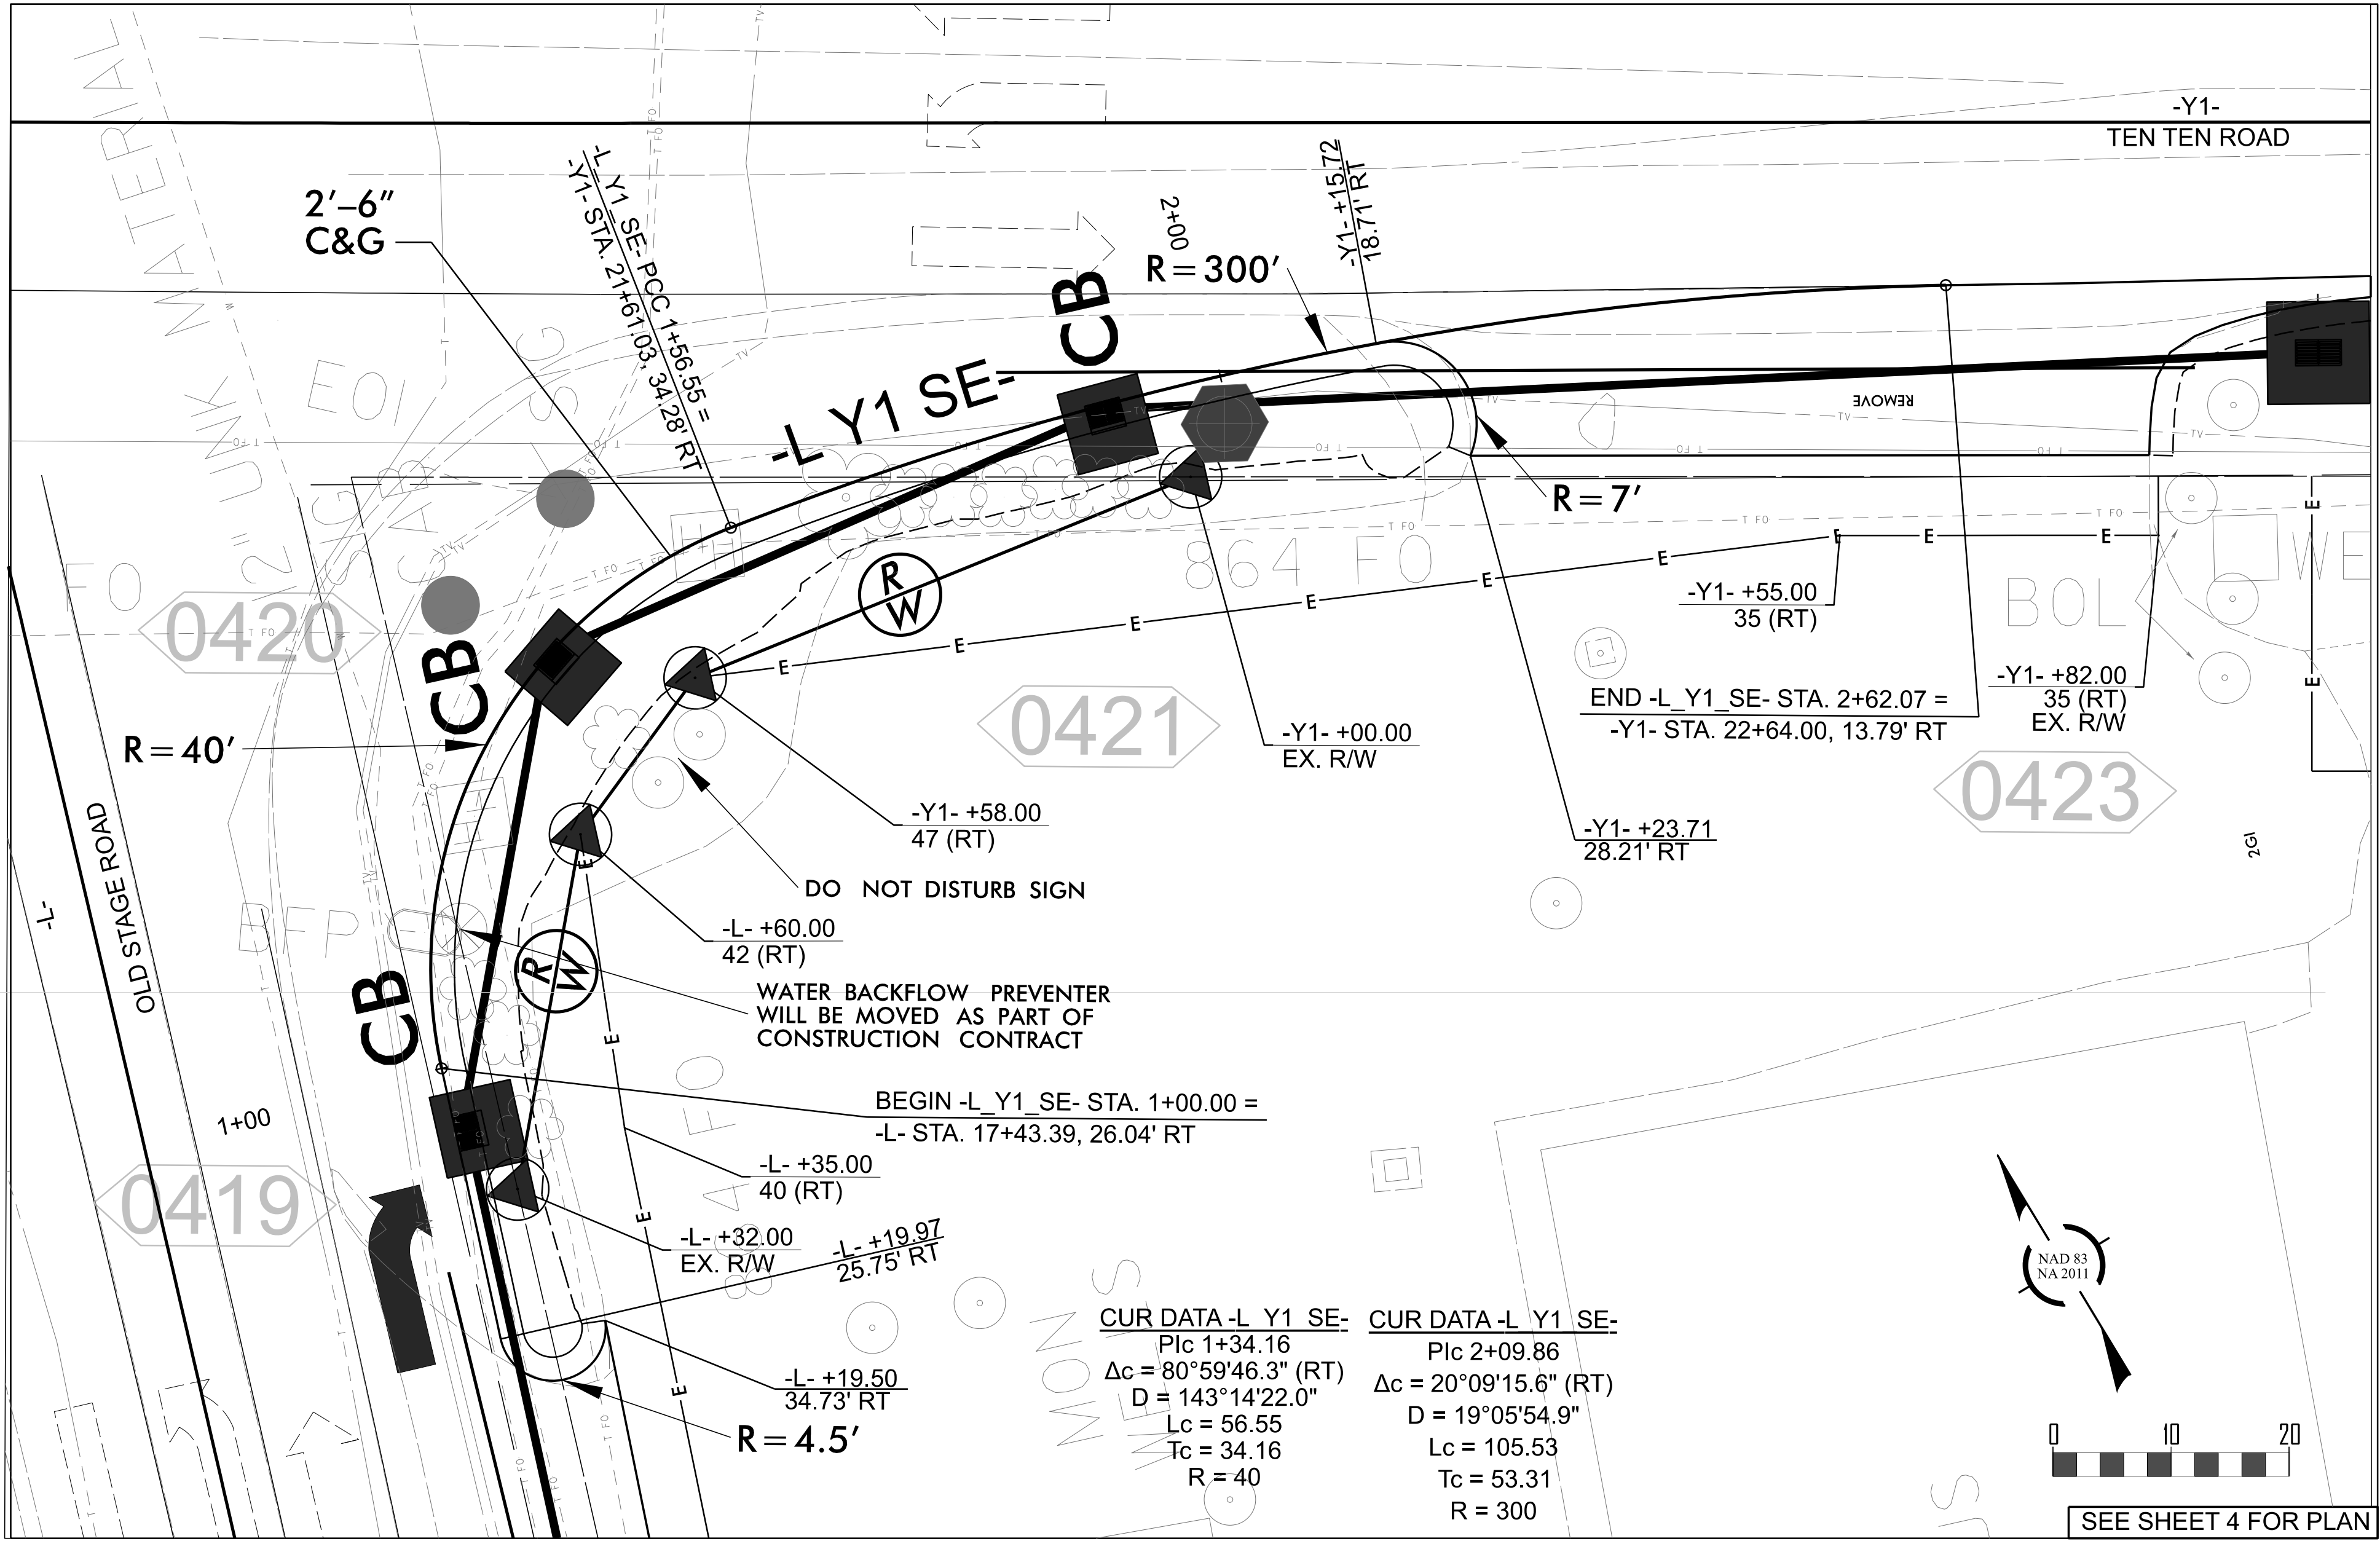

HL-0008F

2B-2

NORTH CAROLINA
DEPARTMENT OF TRANSPORTATION
WAKE COUNTY

ROADWAY DESIGN UNIT
ROADWAY DESIGN
ENGINEER

NORTH CAROLINA
PROFESSIONAL
SEAL
042662
ENGINEER
C. N. NORTON

Signed by: *Matthew J. York* 06/06/2025
CDEASSED HYDRAULICS
ENGINEER

NORTH CAROLINA
PROFESSIONAL
SEAL
043912
ENGINEER
Matthew J. York

DocuSigned by:
Matthew J. York 06/06/2025

DOCUMENT NOT CONSIDERED FINAL
UNLESS ALL SIGNATURES COMPLETED

REVISIONS

STATE OF
NORTH CAROLINA
DEPT. OF TRANSPORTATION
DIVISION OF HIGHWAYS
RALEIGH, N.C.

ENGLISH DETAIL DRAWING FOR
**MINIMUM DEPTH
CONCRETE CATCH BASIN**
12" THRU 84" PIPE

SHEET 1 OF 2

840D02


GENERAL NOTES:
USE CLASS "B" CONCRETE THROUGHOUT.
PROVIDE ALL CATCH BASINS OVER 3'-6" IN DEPTH WITH STEPS 12" ON CENTER. USE STEPS WHICH COMPLY WITH STD. DRAWING 840.66.
OPTIONAL CONSTRUCTION - MONOLITHIC FOUR, 2" KEYWAY, OR #4 BAR DOWELS AT 12" CENTERS AS DIRECTED BY THE ENGINEER.
USE FORMS FOR THE CONSTRUCTION OF THE BOTTOM SLAB.
IF REINFORCED CONCRETE PIPE IS SET IN BOTTOM SLAB OF BOX, ADD TO SLAB AS SHOWN ON STD. NO. 840.00.
USE TYPE "E", "F" AND "G" GRATES UNLESS OTHERWISE INDICATED.
FOR 8'-0" IN HEIGHT OR LESS USE 6" WALLS AND BOTTOM SLAB. OVER 8'-0" TO 16'-0" IN HEIGHT USE 8" WALLS AND BOTTOM SLAB. ADJUST QUANTITIES ACCORDINGLY.
CONSTRUCT WITH PIPE CROWNS MATCHING.
CHAMFER ALL EXPOSED CORNERS 1".
** FOR STRUCTURES WITH PIPE LARGER THAN 54", MAKE THE TOP SLAB 8" THICK.

STATE OF
NORTH CAROLINA
DEPT. OF TRANSPORTATION
DIVISION OF HIGHWAYS
RALEIGH, N.C.

ENGLISH DETAIL DRAWING FOR
**MINIMUM DEPTH
CONCRETE CATCH BASIN**
12" THRU 84" PIPE

SHEET 1 OF 2

840D02

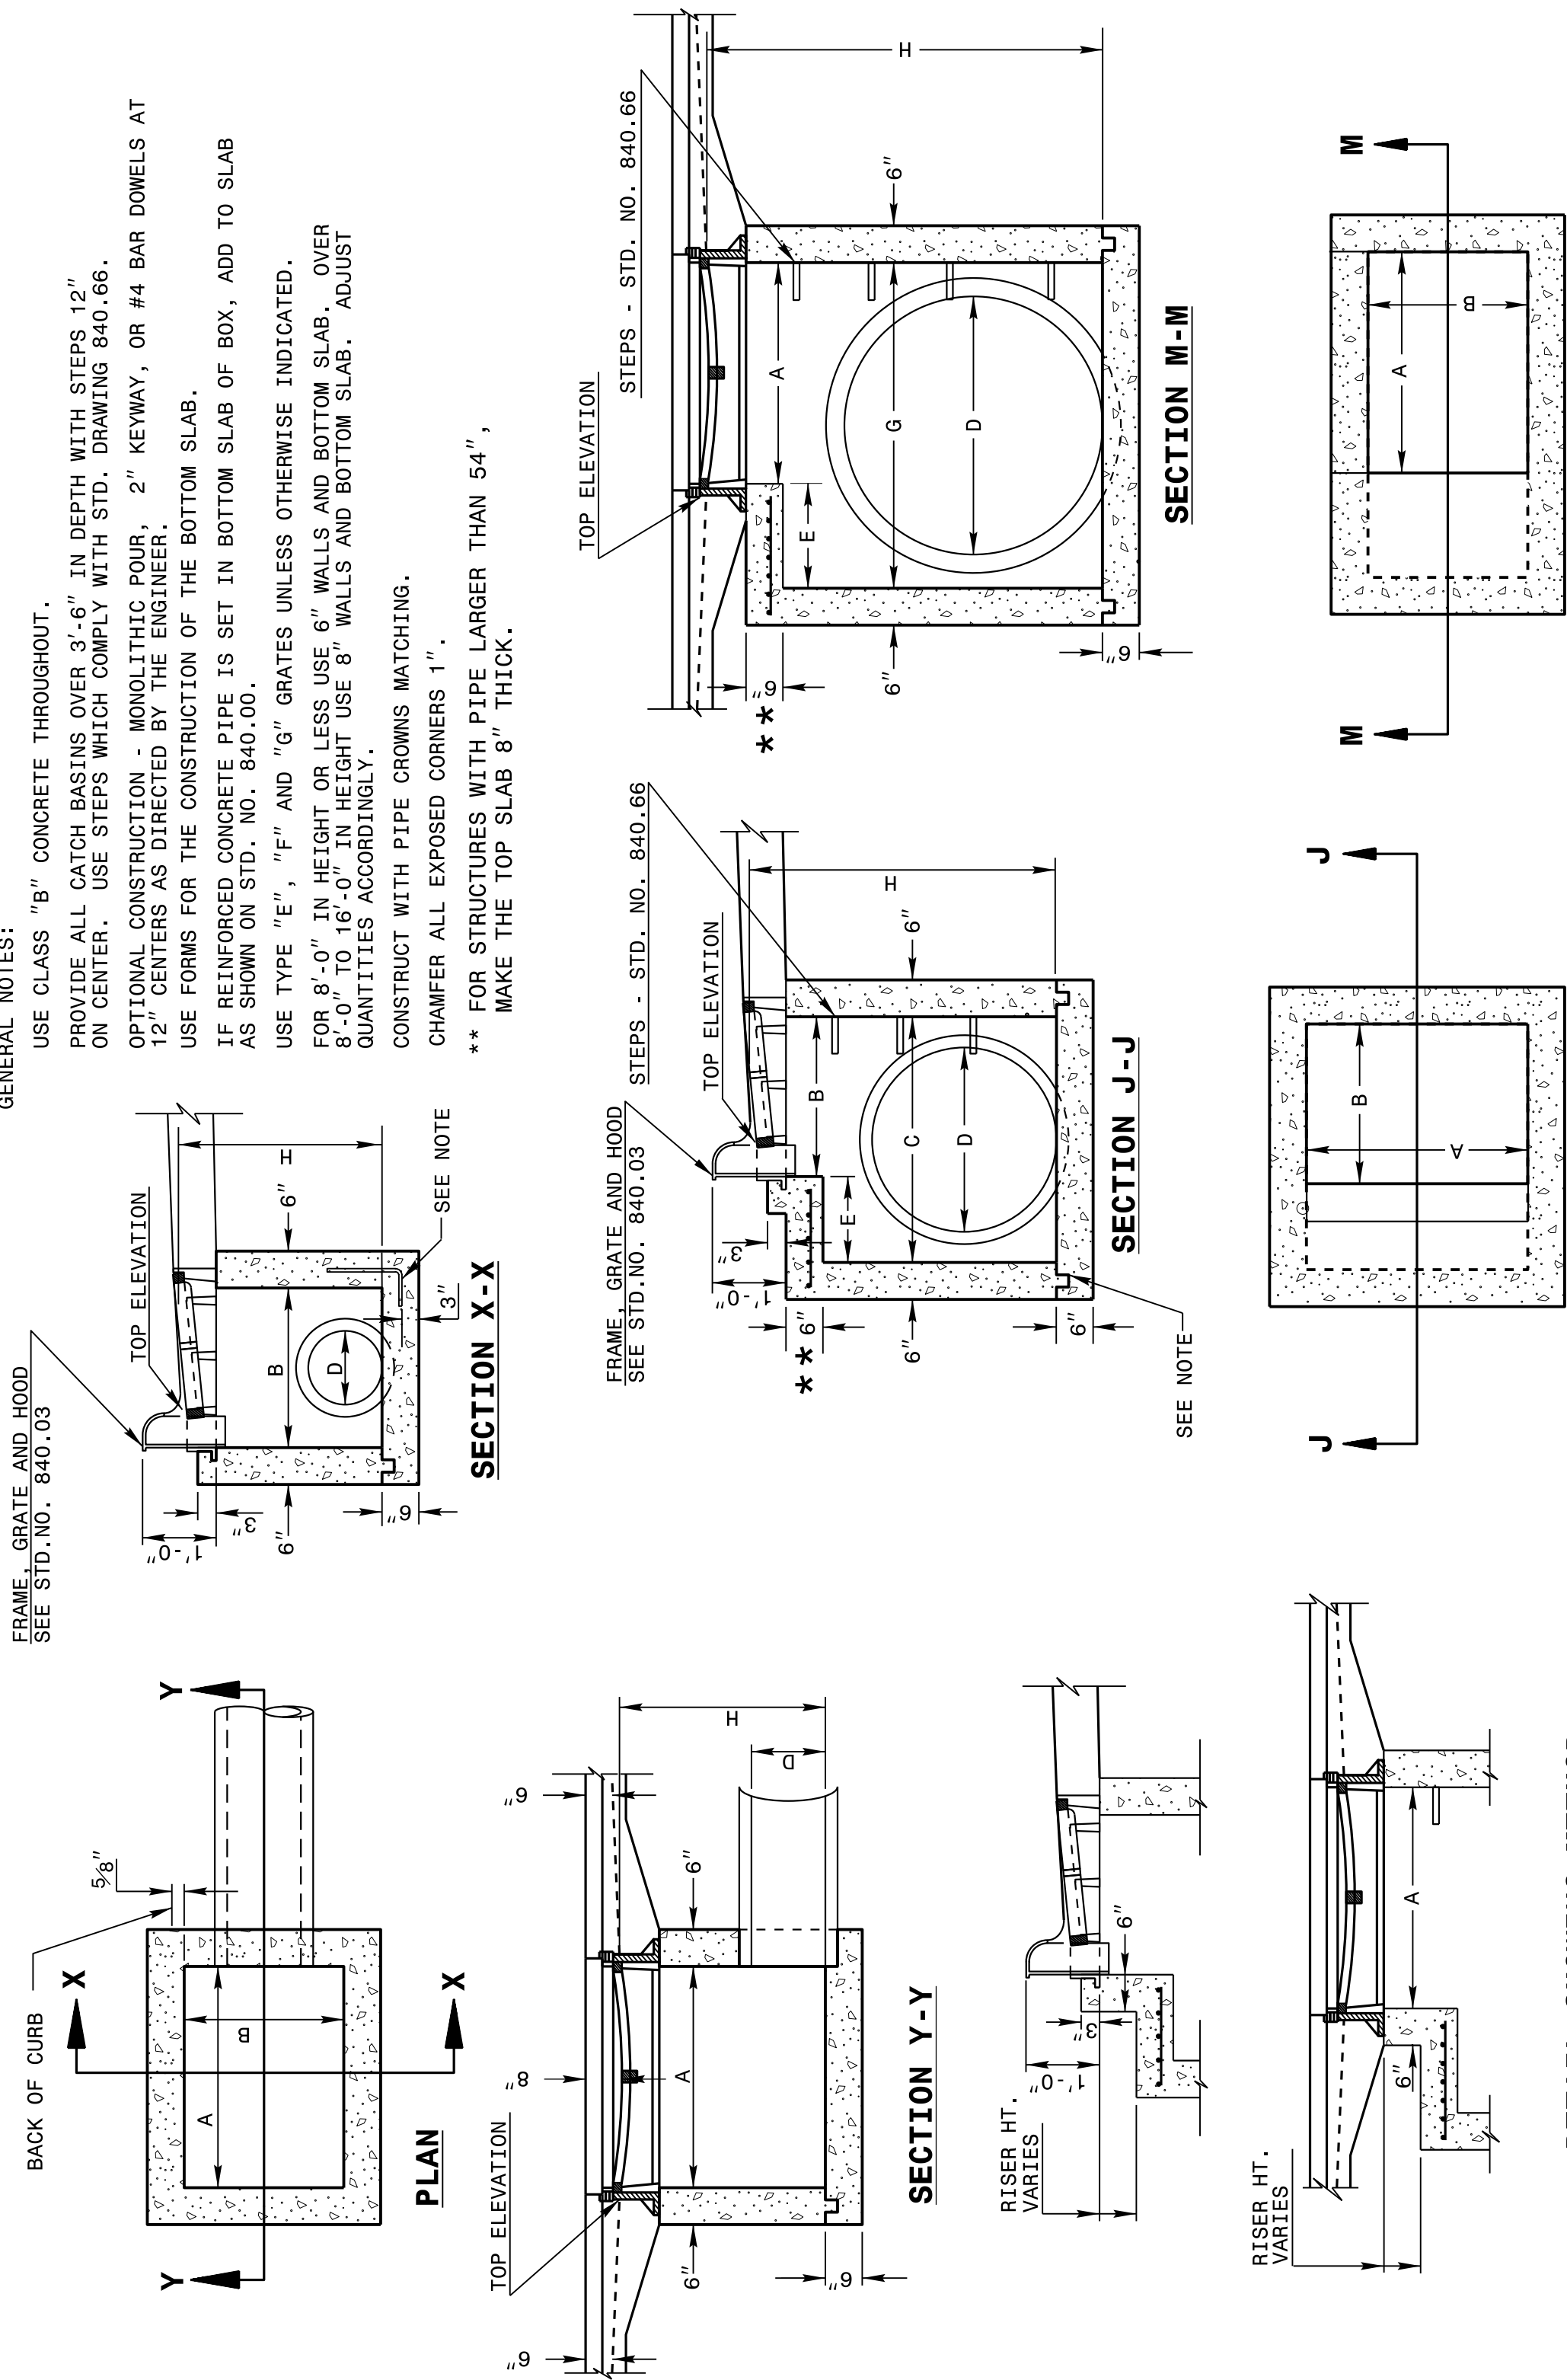


STATE OF
NORTH CAROLINA
DEPT. OF TRANSPORTATION
DIVISION OF HIGHWAYS
RALEIGH, N.C.

ENGLISH DETAIL DRAWING FOR
**MINIMUM DEPTH
CONCRETE CATCH BASIN**
12" THRU 84" PIPE

SHEET 2 OF 2

840D02

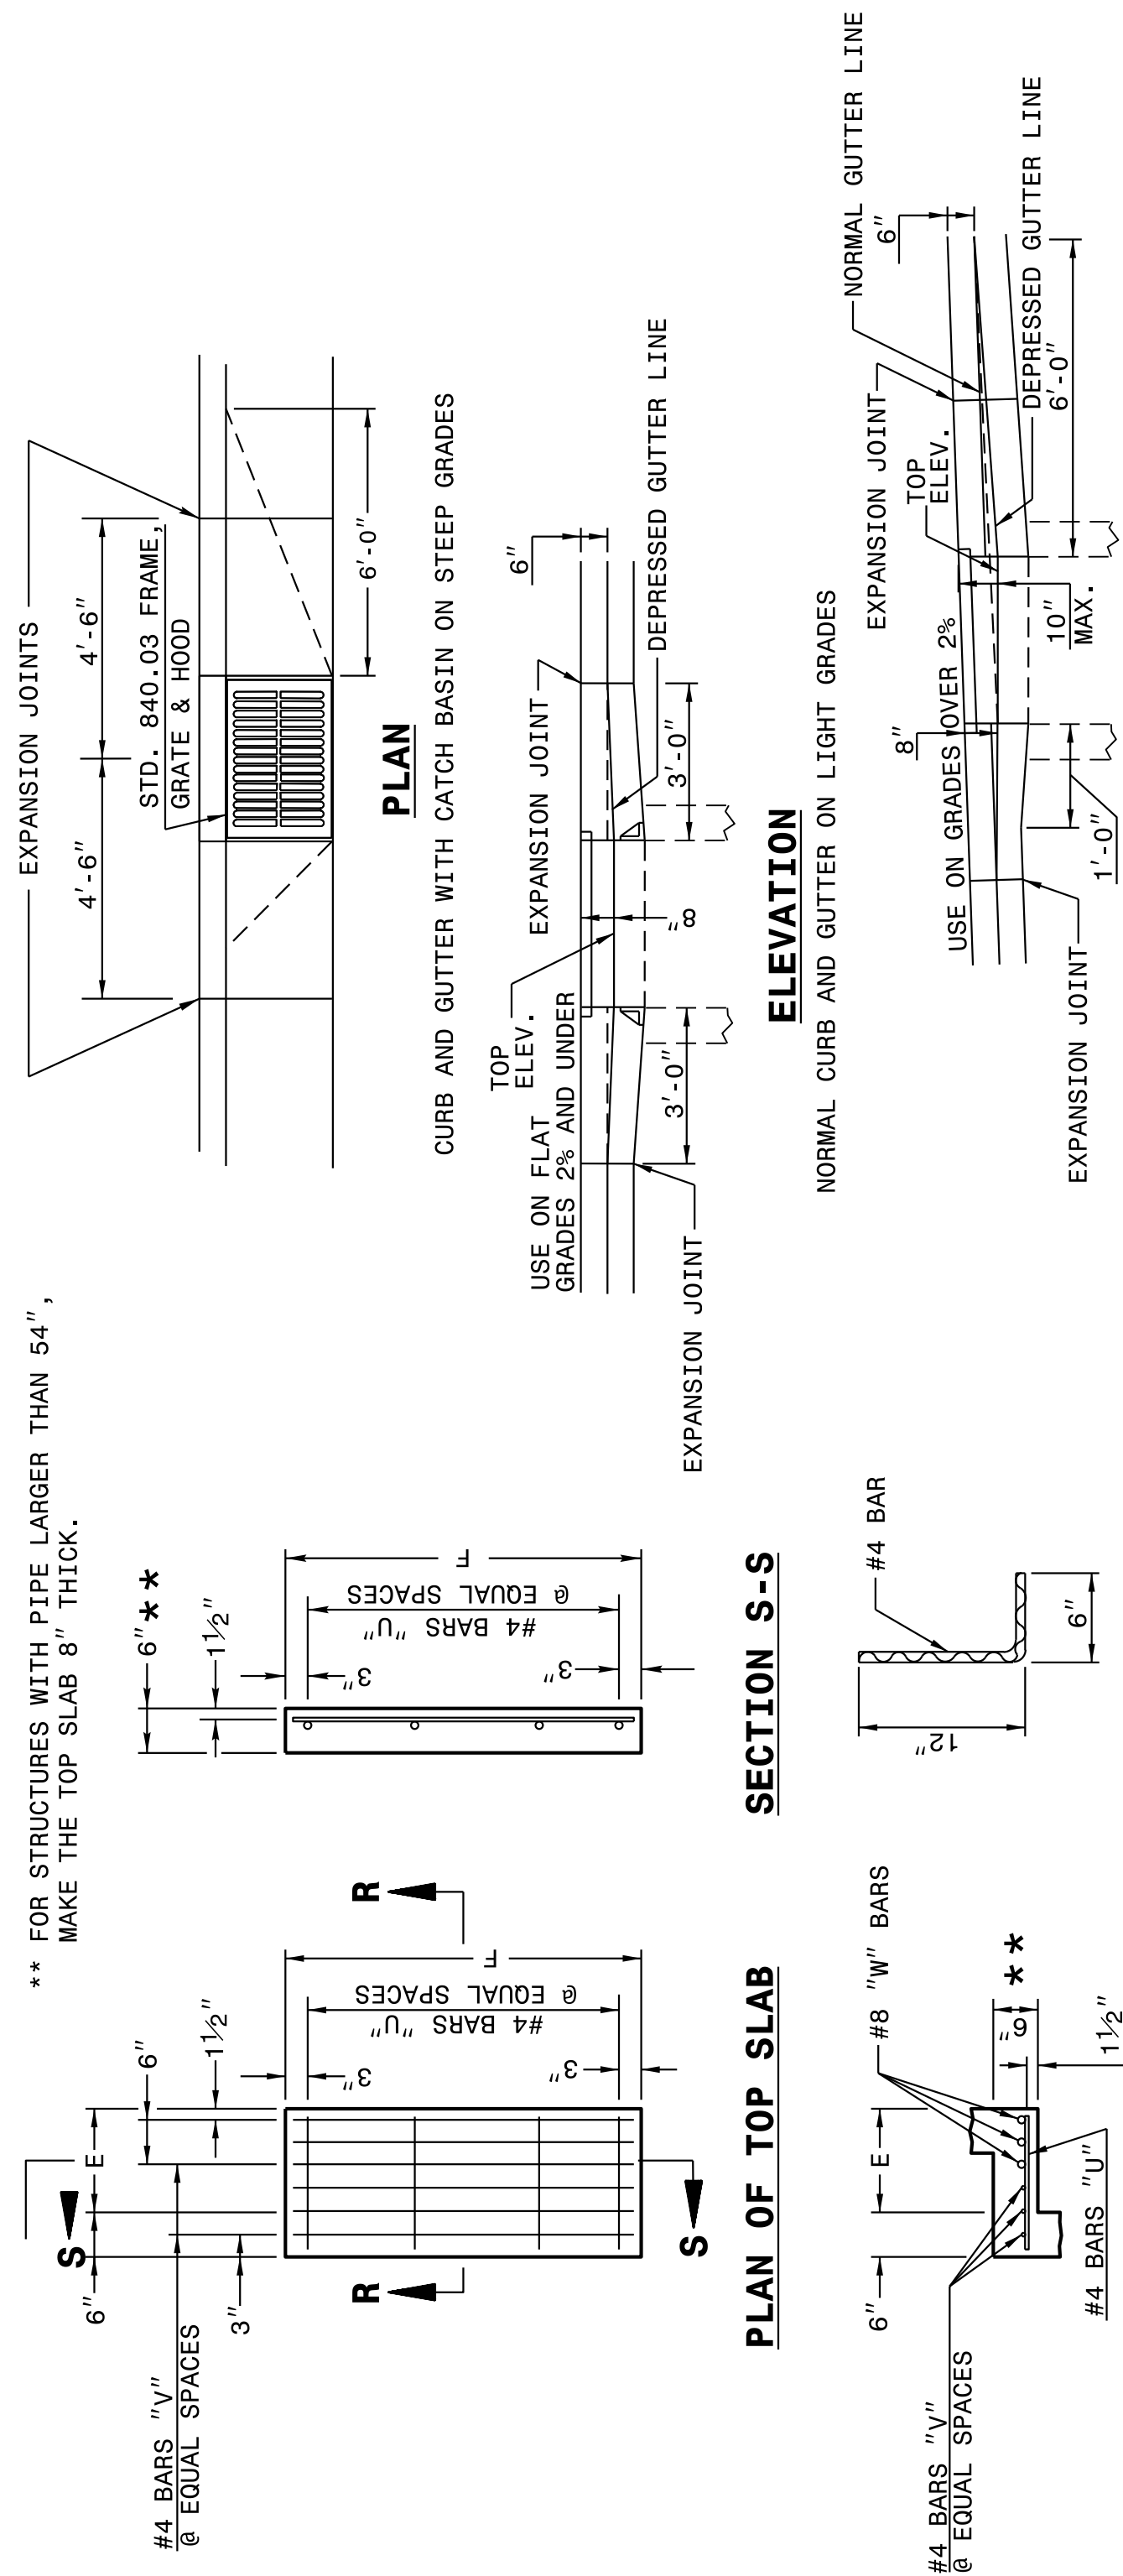

STATE OF
NORTH CAROLINA
DEPT. OF TRANSPORTATION
DIVISION OF HIGHWAYS
RALEIGH, N.C.

ENGLISH DETAIL DRAWING FOR
**MINIMUM DEPTH
CONCRETE CATCH BASIN**
12" THRU 84" PIPE

SHEET 2 OF 2

840D02

COMPUTED BY:	KDA	DATE: 10/3/2024	HL-0008F	
CHECKED BY:	KNM	DATE: 12/19/2024		3B-1

STATE OF NORTH CAROLINA
DIVISION OF HIGHWAYS

SUMMARY OF EARTHWORK

Station to Station	Uncl. Exc. (C.Y.)	Embank. +% (C.Y.)	Borrow (C.Y.)	Waste (C.Y.)
SUMMARY NO. 1				
-L- STA. 10+60.00 TO 19+30.00	448	319		129
-Y1- STA. 13+60.00 TO 20+09.62	428	29		399
-Y1- STA. 21+61.03 TO 23+25.00	63	2		61
SUMMARY NO. 1 TOTALS	939	350		589
PROJECT SUB TOTALS	939	350		589
Material For Shoulder Construction				
Loss due to Clearing & Grubbing				
Est 5% To Replace Topsoil at Borrow Pit				
GRAND TOTALS	939	350		589
SAY	950			
ESTIMATED UNDERCUT = 300 CY				
ESTIMATED SHALLOW UNDERCUT = 100 CY				

SUMMARY OF ASPHALT PAVEMENT
REMOVAL

Station to Station	LOC LT/RT/CL	Square Yards
-L- STA. 11+75.00 TO -L- STA. 13+60.00	LT / RT	341.04
-L- STA. 13+75.00 TO -Y1- STA. 22+15.97	RT / RT	399.55
PROJECT TOTAL		740.59
SAY		750

Note: Earthwork quantities are calculated by the Roadway Design Unit. These earthwork quantities are based in part on subsurface data provided by the Geotechnical Engineering Unit.

APPROXIMATE QUANTITIES ONLY. UNCLASSIFIED EXCAVATION, FINE GRADING, CLEARING AND GRUBBING, AND REMOVAL OF EXISTING PAVEMENT WILL BE PAID FOR AT THE LUMP SUM PRICE FOR "GRADING".

COMPUTED BY: Paul Tosch DATE: 12.3.2024
CHECKED BY: Matt York DATE: 12.3.2024

**NORTH CAROLINA DEPARTMENT OF TRANSPORTATION
DIVISION OF HIGHWAYS**

Note: Invert Elevations indicated are for Bid Purposes only and shall not be used for project construction stakeout.
See "Standard Specifications For Roads and Structures, Section 300-5".

LIST OF PIPES, ENDWALLS, ETC. (FOR PIPES 48 INCHES & UNDER)

[illegible]

SHEET TOTALS (48" or Less)
PROJECT TOTALS (48" or Less)

[illegible]

STATE OF NORTH CAROLINA
DIVISION OF HIGHWAYS

SUMMARY OF SUBSURFACE DRAINAGE



LINE	Station	Station	Location LT/RT/CL	Drain Type* UD/BD/SD	LF
CONTINGENCY				SD	500
				TOTAL LF:	500

*UD = Underdrain
*BD = Blind Drain
*SD = Subsurface Drain

SUMMARY OF AGGREGATE SUBGRADE/STABILIZATION

LINE	Station	Station	Aggregate Type* ASU(1/2)/ AST	Aggregate Thickness INCHES [8" for ASU(2)]	Shallow Undercut CY	Class IV Subgrade Stabilization TONS	Geotextile for Subgrade Stabilization SY	Stabilizer Aggregate TONS	Class IV Aggregate Stabilization TONS
CONTINGENCY			ASU(1)	12"	100	200	300		
			TOTAL CY/TONS/SY:		100	200**	300**	0	0

*ASU(1/2) = Aggregate Subgrade (Type 1 or 2)
*AST = Aggregate Stabilization
**Total tons of "Class IV Subgrade Stabilization" and total square yards of "Geotextile for Subgrade Stabilization" are only the estimated quantities for ASU(1/2)/AST and may only represent a portion of the subgrade stabilization and geotextile quantities shown in the Item Sheets of the Proposal.

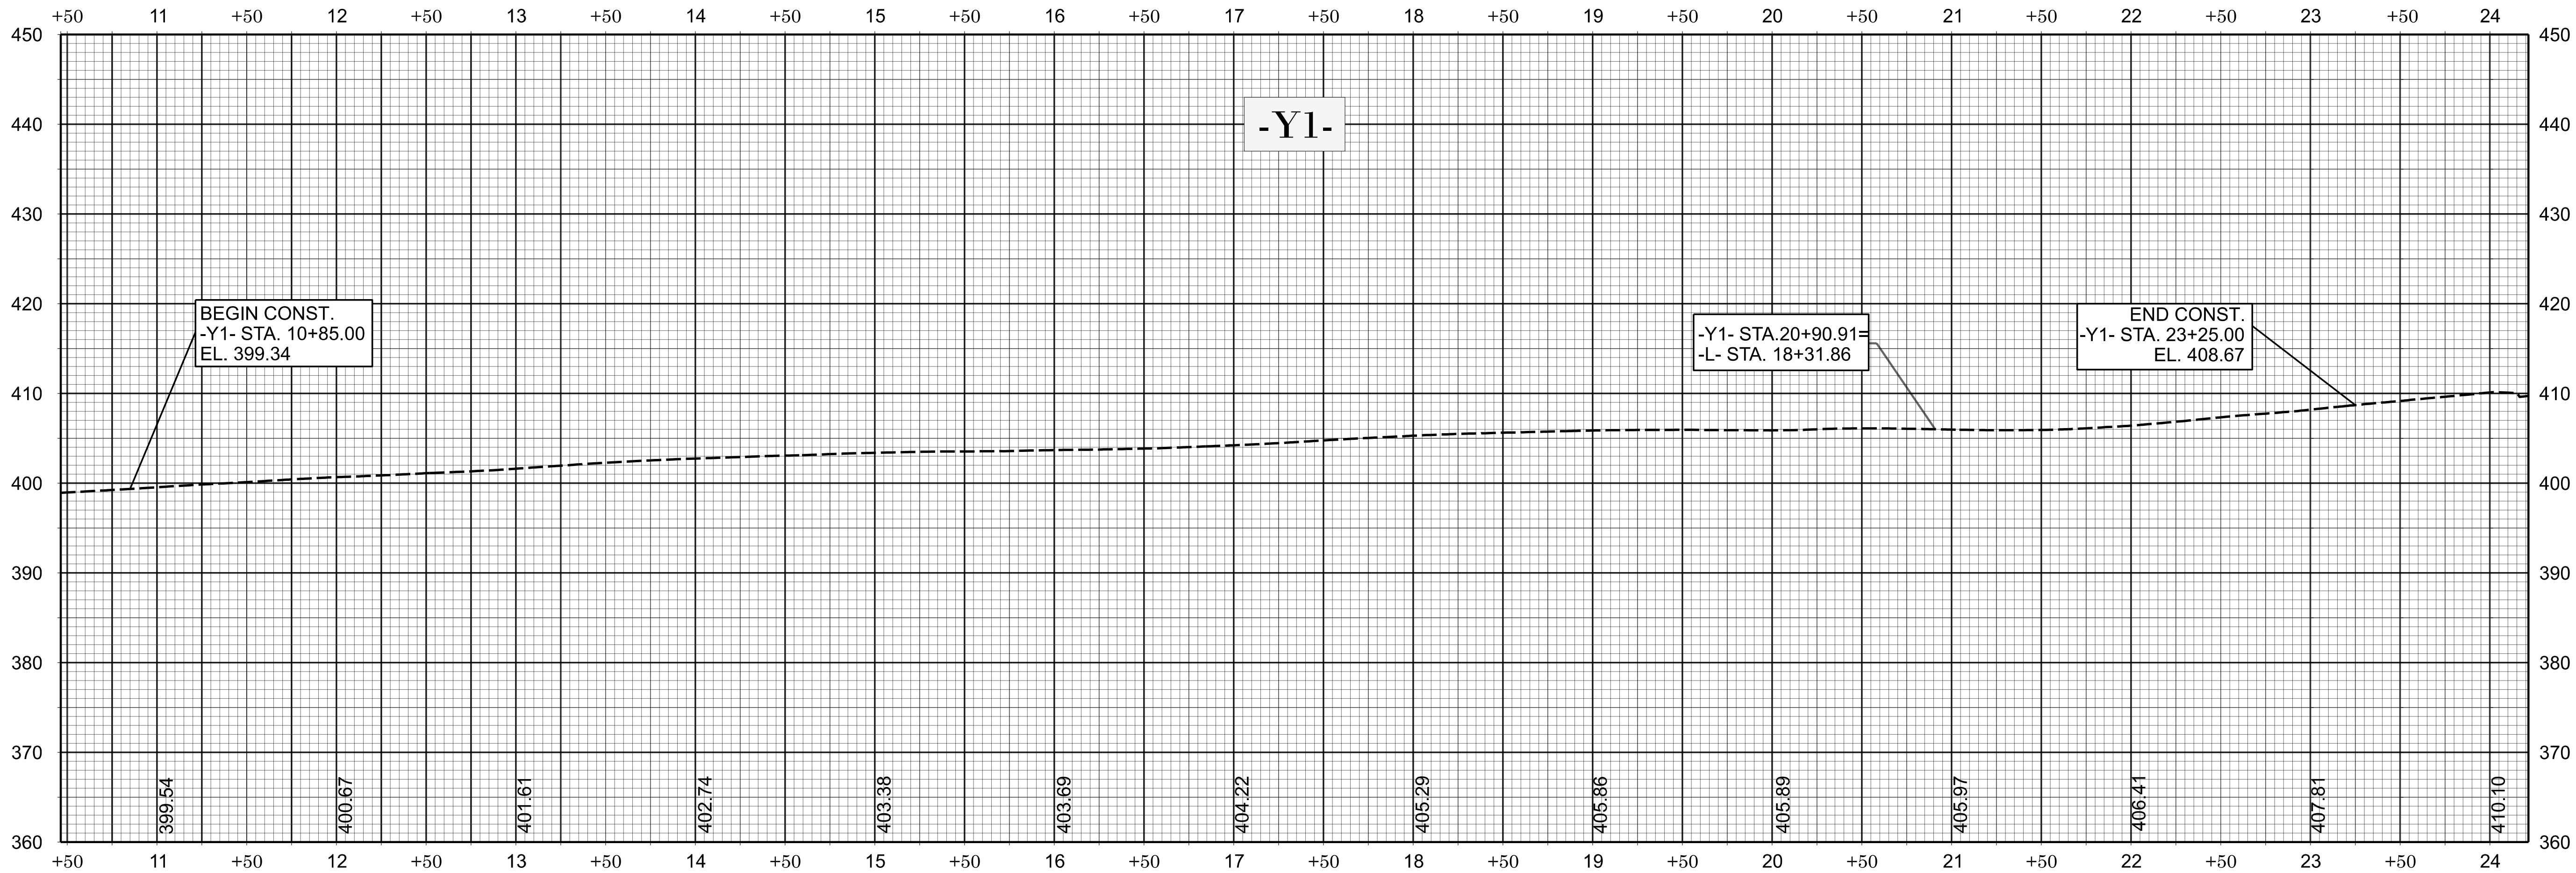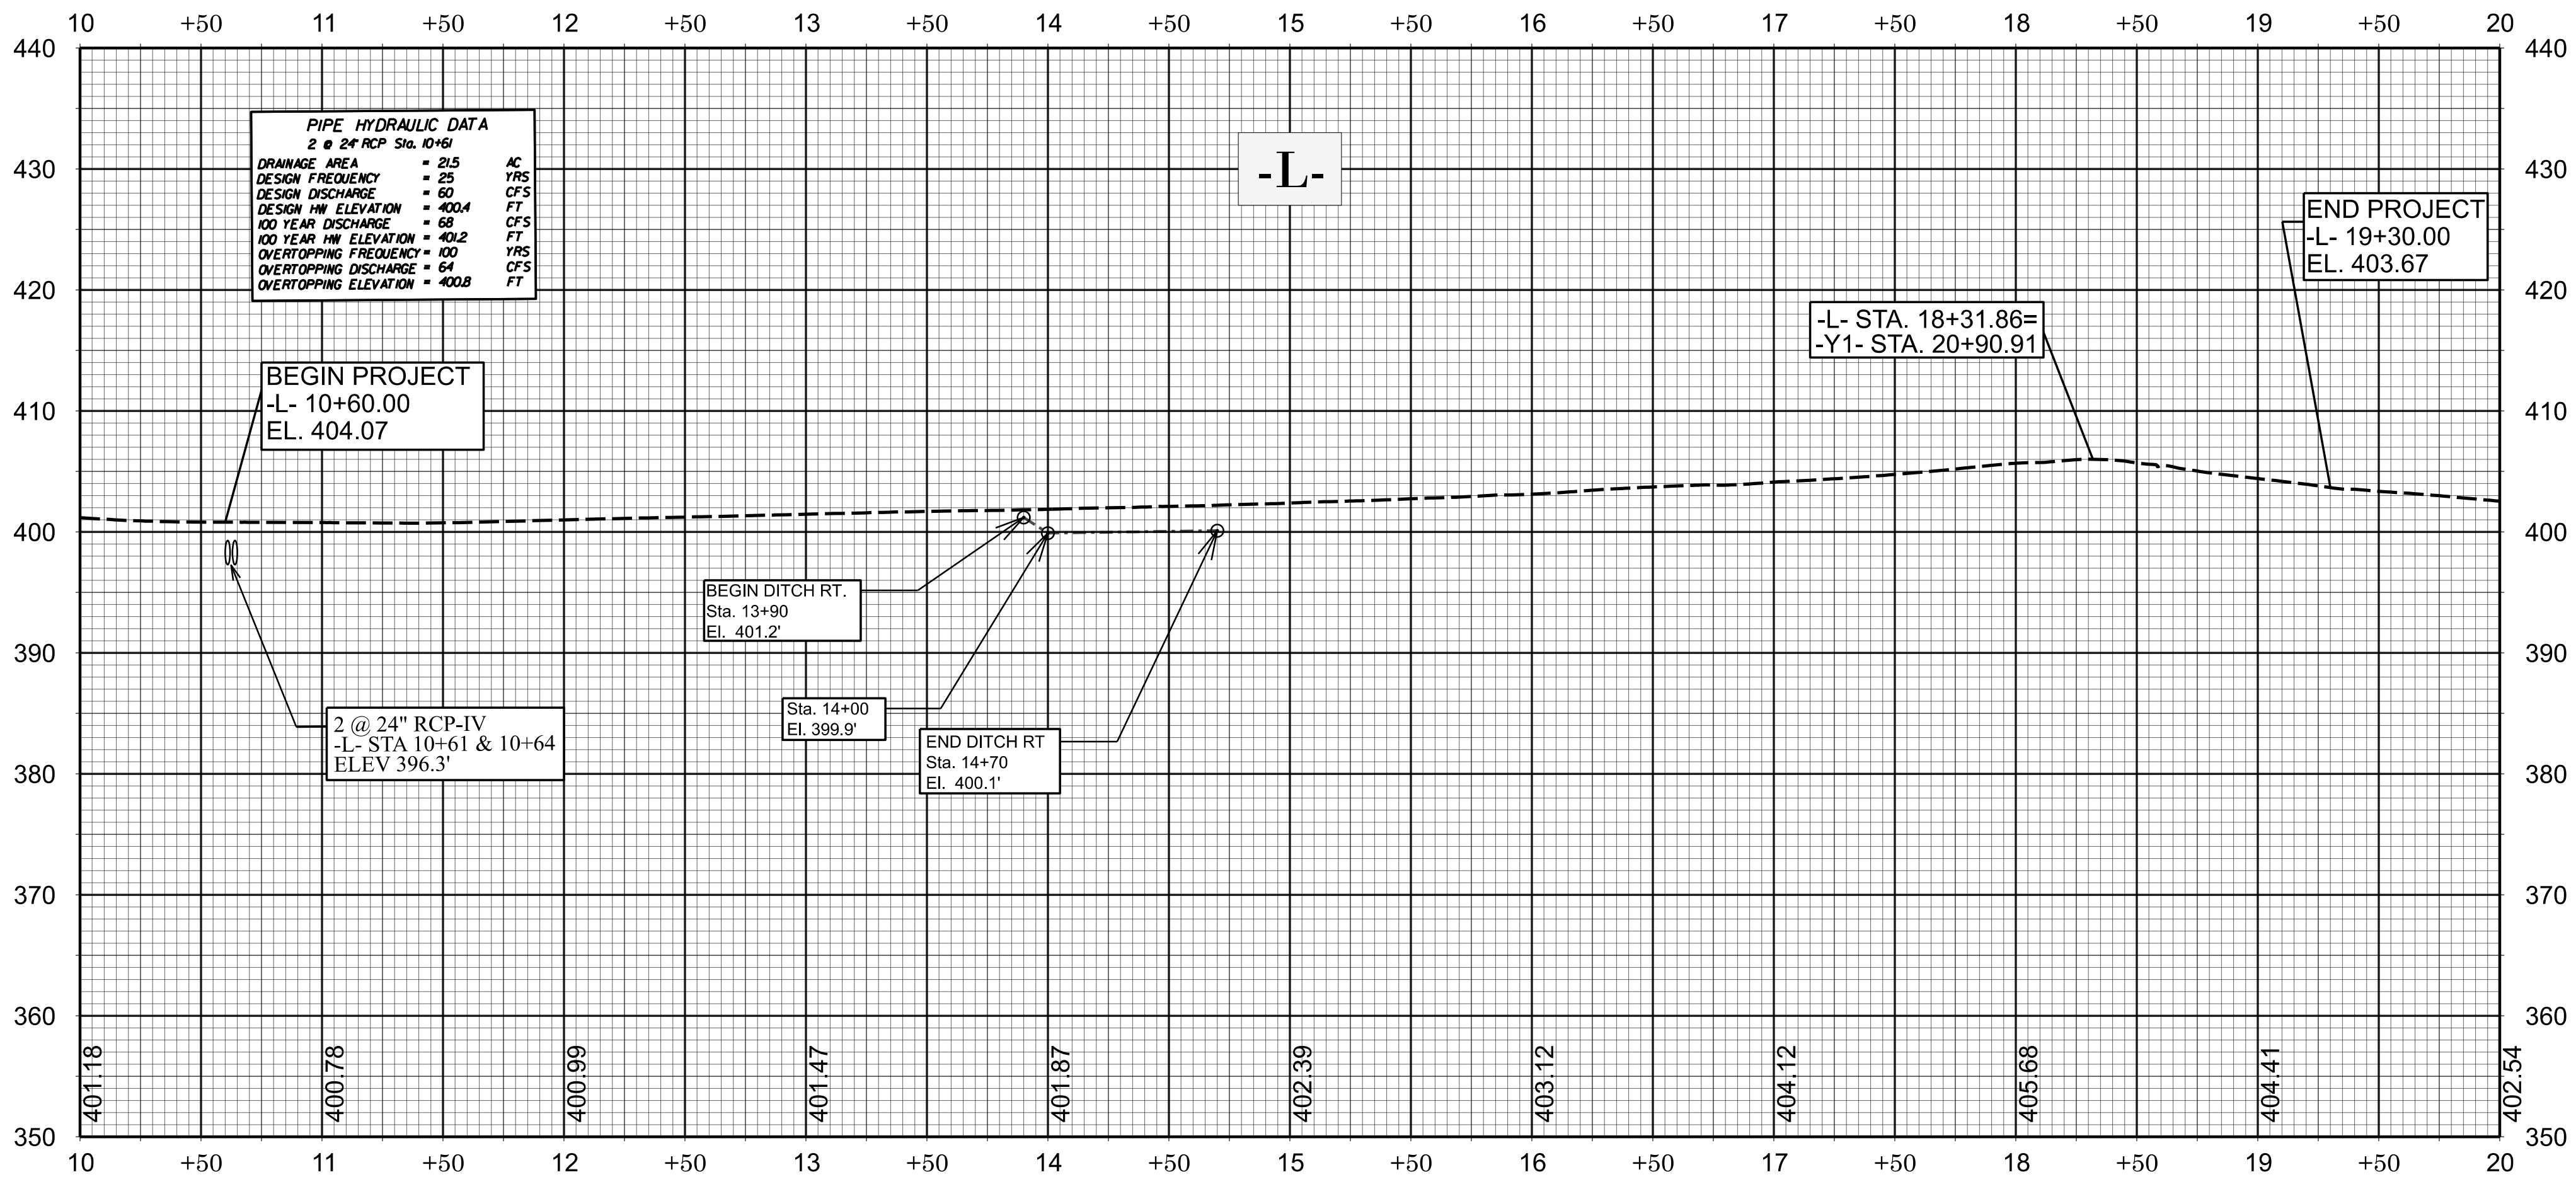

SEE SHEET 4 FOR -L- AND -Y1- PLANS

HL-0008F

005

NORTH CAROLINA
DEPARTMENT OF TRANSPORTATION
WAKE COUNTY

ROADWAY DESIGN UNIT

ROADWAY DESIGN
ENGINEER

Signed by:
Matthew J. York
06/06/2025
HYDRAULICS
ENGINEER

DocuSigned by:

Matthew J. York 06/06/2025

DOCUMENT NOT CONSIDERED FINAL
UNLESS ALL SIGNATURES COMPLETED

REVISIONS

STATE OF NORTH CAROLINA
DEPARTMENT OF TRANSPORTATION

PAVEMENT MARKING PLAN
WAKE COUNTY

LOCATION: OLD STAGE ROAD (SR 1006) AND TEN-TEN ROAD (SR 1010)

ROADWAY STANDARD DRAWING

THE FOLLOWING ROADWAY STANDARDS AS APPEAR IN "ROADWAY STANDARD DRAWINGS" - PROJECT SERVICES UNIT - N.C. DEPARTMENT OF TRANSPORTATION - RALEIGH, N.C., DATED JANUARY 2024 ARE APPLICABLE TO THIS PROJECT AND BY REFERENCE HEREBY ARE CONSIDERED A PART OF THESE PLANS:

STD. NO.	TITLE
1205.01	PAVEMENT MARKINGS - LINE TYPES AND OFFSETS
1205.02	PAVEMENT MARKINGS - TWO-LANE AND MULTILANE ROADWAYS
1205.04	PAVEMENT MARKINGS - INTERSECTIONS
1205.05	PAVEMENT MARKINGS - TURN LANES
1205.08	PAVEMENT MARKINGS - SYMBOLS AND WORD MESSAGES
1205.09	PAVEMENT MARKINGS - PAINTED ISLANDS

GENERAL NOTES

THE FOLLOWING GENERAL NOTES APPLY AT ALL TIMES FOR THE DURATION OF THE CONSTRUCTION PROJECT, EXCEPT WHEN OTHERWISE NOTED IN THE PLAN, OR DIRECTED BY THE ENGINEER.

A) INSTALL PAVEMENT MARKINGS AND PAVEMENT MARKERS ON THE FINAL SURFACE AS FOLLOWS:

ROAD NAME	MARKING	MARKER
OLD STAGE ROAD (SR 1006)	THERMOPLASTIC	NONE
TEN-TEN ROAD (SR 1010)	THERMOPLASTIC	NONE

D) TIE PROPOSED PAVEMENT MARKING LINES TO EXISTING PAVEMENT MARKING LINES.

E) REMOVE/REPLACE ANY CONFLICTING/DAMAGED PAVEMENT MARKINGS AND MARKERS.

F) PASSING ZONES WILL BE DETERMINED IN THE FIELD AND MUST BE APPROVED BY THE ENGINEER.

I) UNLESS OTHERWISE SPECIFIED, HEATED-IN-PLACE THERMOPLASTIC MAY BE USED IN LIEU OF EXTRUDED THERMOPLASTIC FOR STOP BARS, SYMBOLS, CHARACTERS AND DIAGONALS. IF HEATED-IN-PLACE IS USED, IT SHALL BE PAID FOR USING THE EXTRUDED THERMOPLASTIC PAY ITEM.

PLAN PREPARED BY: N.C.D.O.T. SIGNING AND DELINEATION UNIT

MITCH EATON, PE SIGNING & DELINEATION REGIONAL ENGINEER

ANDREW SCOTT SIGNING & DELINEATION PROJECT DESIGN ENGINEER

PAVEMENT MARKING SCHEDULE

SYMBOL DESCRIPTION

THERMOPLASTIC (4", 90 MILS)

T1: WHITE EDGELINE

T2: WHITE SOLID LANE LINE

T4: 3 FT.- 9 FT./SP WHITE MINISKIP

T13: YELLOW DOUBLE CENTER

THERMOPLASTIC (12", 90 MILS)

T52: YELLOW DIAGONAL

THERMOPLASTIC (24", 90 MILS)

T61: WHITE STOPBAR

THERMOPLASTIC PAVEMENT MARKING SYMBOLS (90 MILS)

T70: LEFT TURN ARROW

T71: RIGHT TURN ARROW

T72: STRAIGHT ARROW

T74: COMBO. RIGHT/STRAIGHT ARROW

SUMMARY OF QUANTITIES

ITEM NO.		ITEM DESCRIPTION	QUANTITY	UNIT
DESC. NO.	SECT. NO.			
4685000000	1205	THERMOPLASTIC (4", 90 MILS)	7114	L.F.
4700000000	1205	THERMOPLASTIC (12", 90 MILS)	51	L.F.
4709000000	1205	THERMOPLASTIC (24", 90 MILS)	208	L.F.
4725000000	1205	THERMOPLASTIC PAVEMENT MARKING SYMBOLS (90 MILS)	14	EA

INDEX

SHEET NO.	DESCRIPTION
PMP-1	PAVEMENT MARKING PLAN TITLE AND QUANTITIES SHEET
PMP-2	PAVEMENT MARKING DETAIL

HL-0008F ALT 1

PMP 1

NORTH CAROLINA
DEPARTMENT OF TRANSPORTATION

APPROVED: David M. Eaton
DDATCSF247484F...


DATE: 5/5/2025

SEAL:



INCOMPLETE PLANS
DO NOT USE FOR Bidding


DOCUMENT NOT CONSIDERED FINAL
UNLESS ALL SIGNATURES COMPLETED

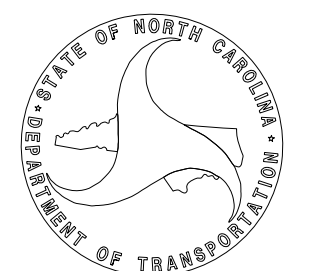

FEDERAL AID # 4936724 T.I.P.: HL-0008F ALT 1

PAVEMENT MARKING CODES

- T1: WHITE EDGELINE (4", 90 MILS)
- T2: WHITE SOLID LANE LINE (4", 90 MILS)
- T4: 3 FT.- 9 FT./SP WHITE MINISKIP (4", 90 MILS)
- T13: YELLOW DOUBLE CENTER (4", 90 MILS)
- T52: YELLOW DIAGONAL (12", 90 MILS)
- T61: WHITE STOPBAR (24", 90 MILS)
- T70: LEFT TURN ARROW (90 MILS)
- T71: RIGHT TURN ARROW (90 MILS)
- T72: STRAIGHT ARROW (90 MILS)
- T74: COMBO. RIGHT/STRAIGHT ARROW (90 MILS)

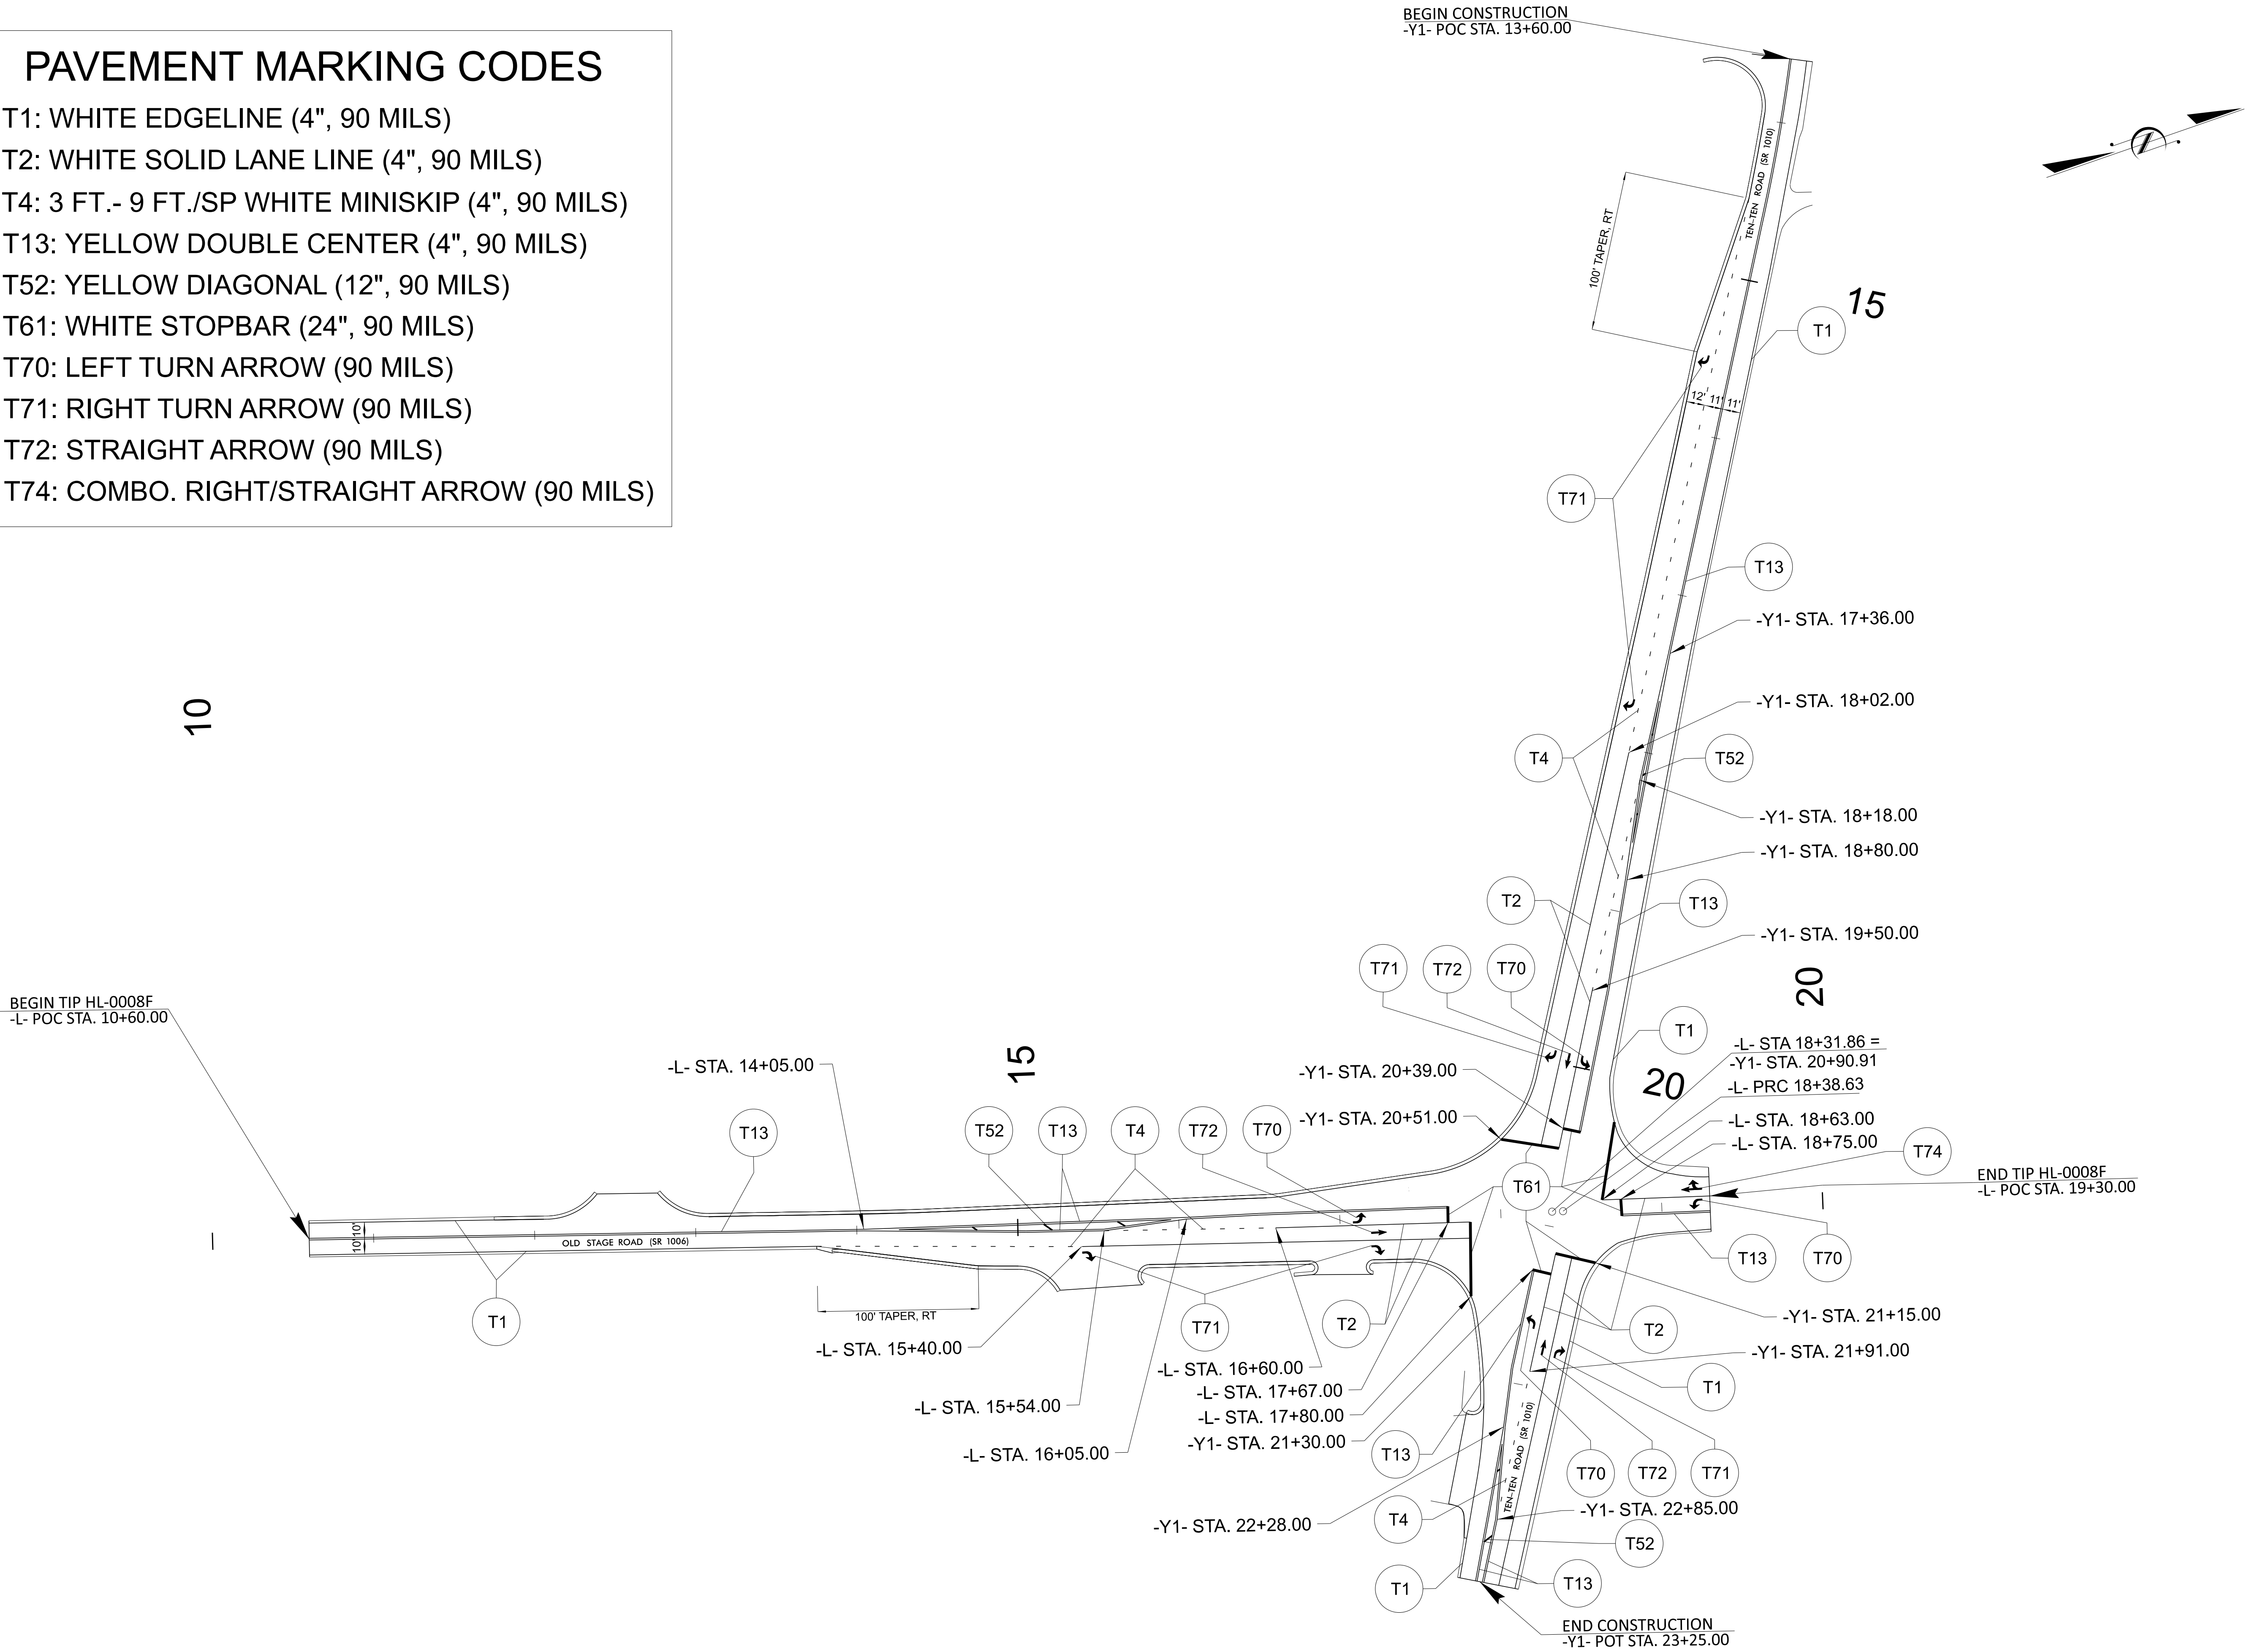

HL-0008F ALT 1

PMP2

NORTH CAROLINA
DEPARTMENT OF TRANSPORTATION

DocuSigned by:
David M. Eaton
DDA1C5F247484F7

APPROVED:

DATE: 1/27/2025

SEAL:

NORTH CAROLINA
PROFESSIONAL
SEAL
043780
ENGINEER
DAVID M. EATON



INCOMPLETE PLANS
DO NOT USE FOR CONSTRUCTION

DOCUMENT NOT CONSIDERED FINAL
UNLESS ALL SIGNATURES COMPLETED

STATE OF NORTH CAROLINA
DEPARTMENT OF TRANSPORTATION

T.I.P.: HL-0008F ALT 1

STATE	STATE PROJECT REFERENCE NO.	SHEET NO.	TOTAL SHEETS
N.C.	HL-0008F	EC-1	
STATE PROJ. NO.	F.A. PROJ. NO.	DESCRIPTION	
49367.1.1	4936724		

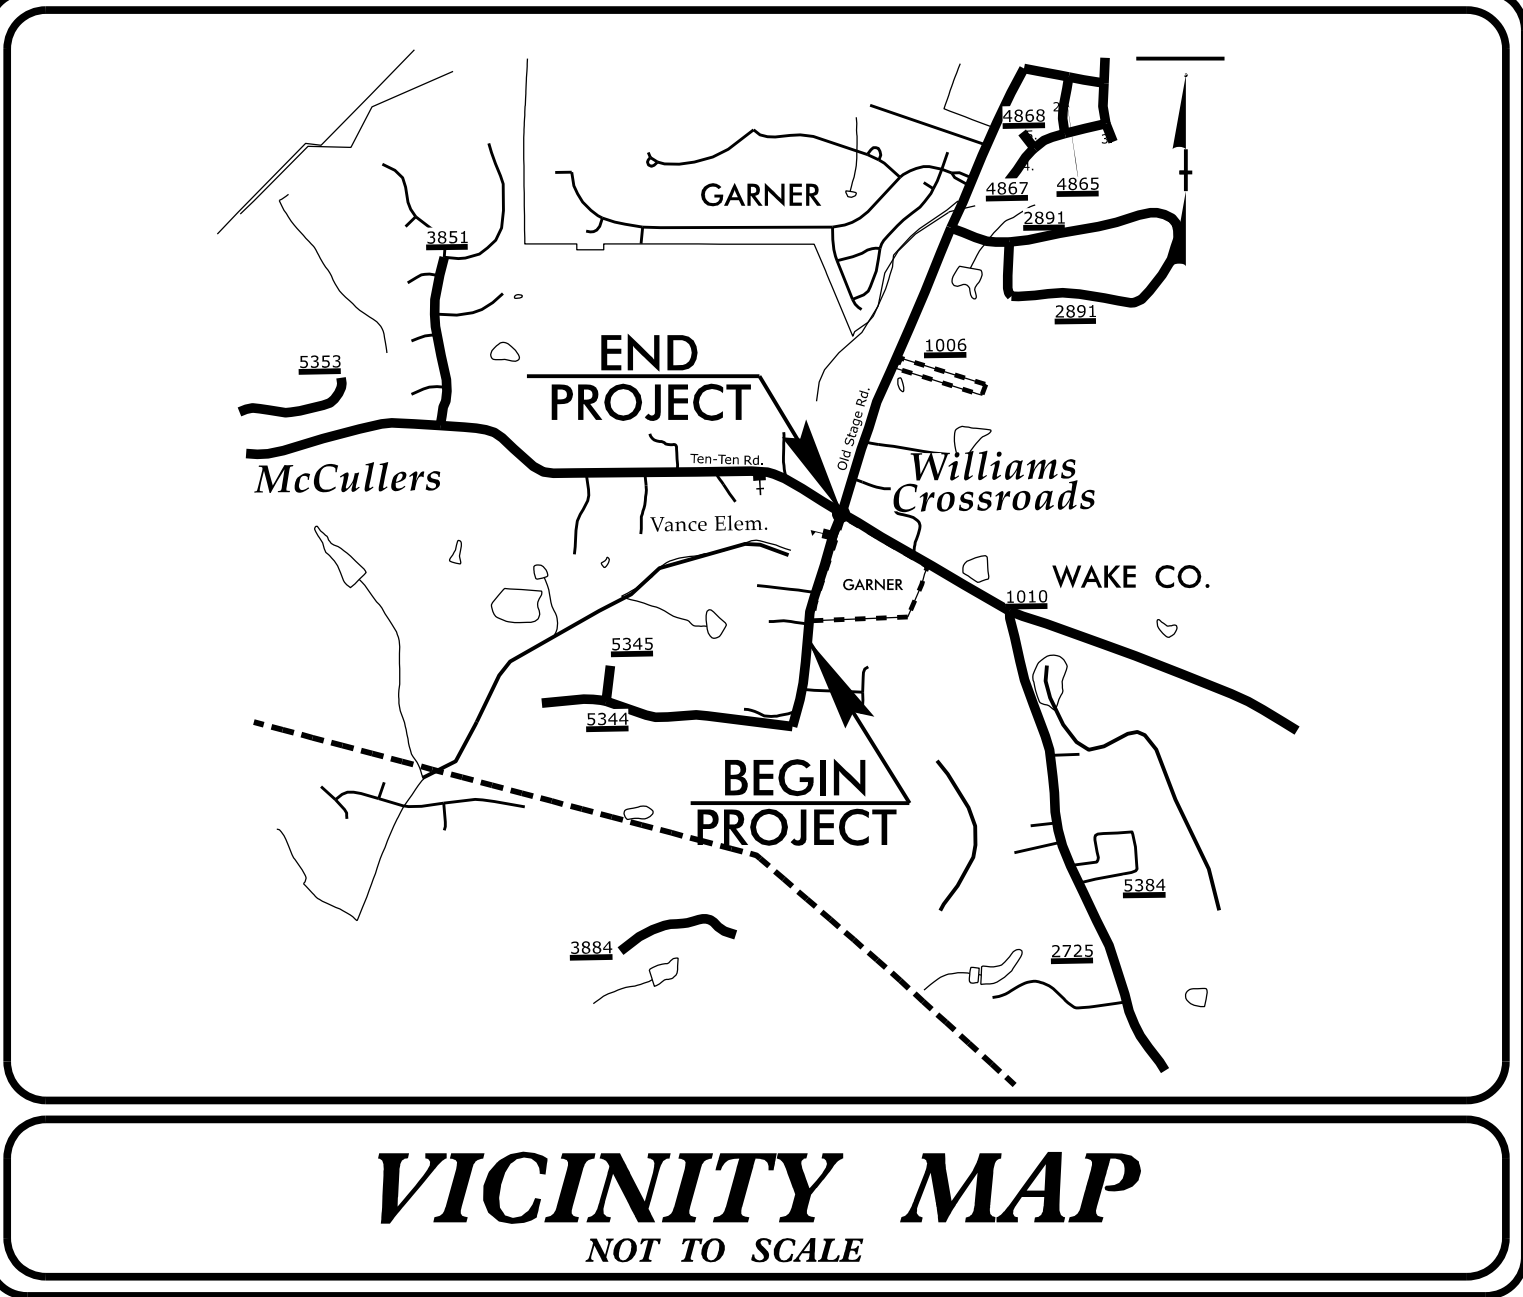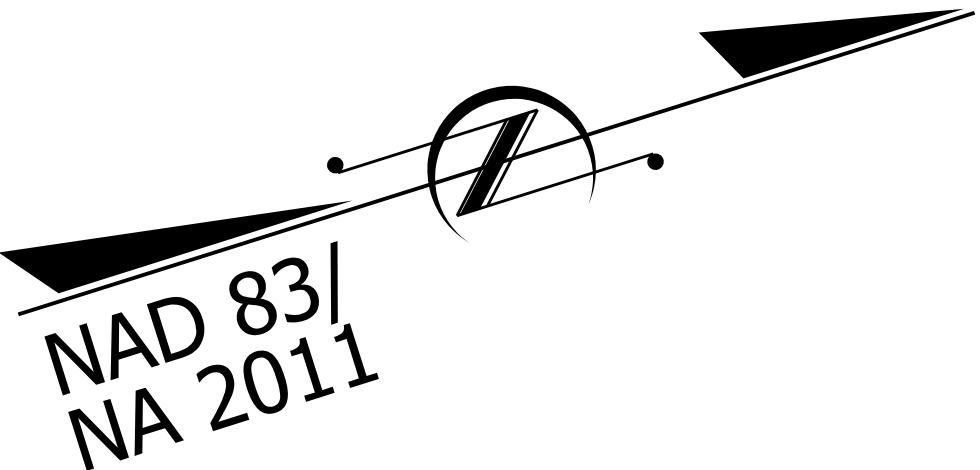

STATE OF NORTH CAROLINA
DIVISION OF HIGHWAYS
PLAN FOR PROPOSED
HIGHWAY EROSION CONTROL
WAKE COUNTY

LOCATION: SR 1006 (OLD STAGE RD) AND SR 1010 (TEN TEN RD).
INTERSECTION IMPROVEMENTS.
TYPE OF WORK: GRADING, PAVING, DRAINAGE, AND SIGNAL

BEGIN TIP PROJECT
HL-0008F -L- STA. 10 + 60.00

BEGIN CONSTRUCTION
-YI- STA. 10 + 85.00

END TIP PROJECT HL-0008F
-L- STA. 19 + 30.00

END CONSTRUCTION
-YI- STA. 23 + 25.00


★ SIGNAL UPGRADE

THIS PROJECT CONTAINS
EROSION CONTROL PLANS
FOR CLEARING AND
GRUBBING PHASE OF
CONSTRUCTION.

ENVIRONMENTALLY
SENSITIVE AREA(S)
ON THIS PROJECT

Refer To E. C. Special Provisions
for Special Considerations.

THIS PROJECT HAS
BEEN DESIGNED TO
SENSITIVE WATERSHED
STANDARDS.

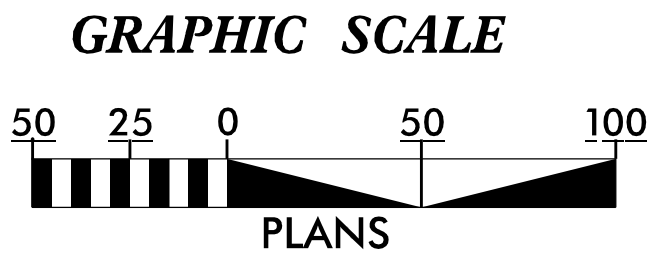

THESE EROSION AND SEDIMENT CONTROL PLANS COMPLY
WITH THE REGULATIONS SET FORTH BY THE
NCG-010000 GENERAL STORMWATER CONSTRUCTION PERMIT
ISSUED BY THE NORTH CAROLINA DEPARTMENT OF
ENVIRONMENTAL QUALITY DIVISION OF ENERGY,
MINERAL AND LAND RESOURCES.

Prepared In the Office of:
ROADSIDE ENVIRONMENTAL UNIT

1 South Wilmington St.
Raleigh, NC 27611

2024 STANDARD SPECIFICATIONS

Designed by:

Noelle Ring

3456

NAME

LEVEL III CERTIFICATION NO.

Roadway Standard Drawings

The "Roadway Standard Drawings"- Roadway Design Unit - N. C.
Department of Transportation - Raleigh, N. C., dated January 2024
and the latest revision thereto are applicable to this project and by
reference hereby are considered a part of these plans.

DIVISION OF HIGHWAYS
STATE OF NORTH CAROLINA




PROJECT REFERENCE NO.	SHEET NO.
HL-0008F	EC-02
ROADWAY DESIGN ENGINEER	HYDRAULICS ENGINEER

EROSION & SEDIMENT CONTROL LEGEND

Std. #	Description	Symbol
1605.01	Temporary Silt Fence	
1606.01	Special Sediment Control Fence	
1622.01	Temporary Berms and Slope Drains	
1630.02	Silt Basin Type B	
1630.03	Temporary Silt Ditch	
1630.04	Stilling Basin	
1630.05	Temporary Diversion	
1630.06	Special Stilling Basin	
1630.07	Skimmer Basin	
1630.08	Tiered Skimmer Basin	
1630.09	Earthen Dam with Skimmer	
	Infiltration Basin	
	Rock Inlet Sediment Trap:	
1632.01	Type A	
1632.02	Type B	
1632.03	Type C	




Std. #	Description	Symbol
1633.01	Temporary Rock Silt Check Type A	
1633.02	Temporary Rock Silt Check Type B	
1633.03	Temporary Rock Silt Check Type A with Excelsior Matting and Flocculant	
1634.01	Temporary Rock Sediment Dam Type A	
1634.02	Temporary Rock Sediment Dam Type B	
1635.01	Rock Pipe Inlet Sediment Trap Type A	
1635.02	Rock Pipe Inlet Sediment Trap Type B	
1636.01	Excelsior Wattle Check	
1636.01	Excelsior Wattle Check with Flocculant	
1636.01	Coir Fiber Wattle Check	
1636.01	Coir Fiber Wattle Check with Flocculant	
1636.02	Silt Fence Excelsior Wattle Break	
	Silt Fence Coir Fiber Wattle Break	
1636.03	Excelsior Wattle Barrier	
1636.03	Coir Fiber Wattle Barrier	

ONSITE CONCRETE WASHOUT STRUCTURE WITH LINER

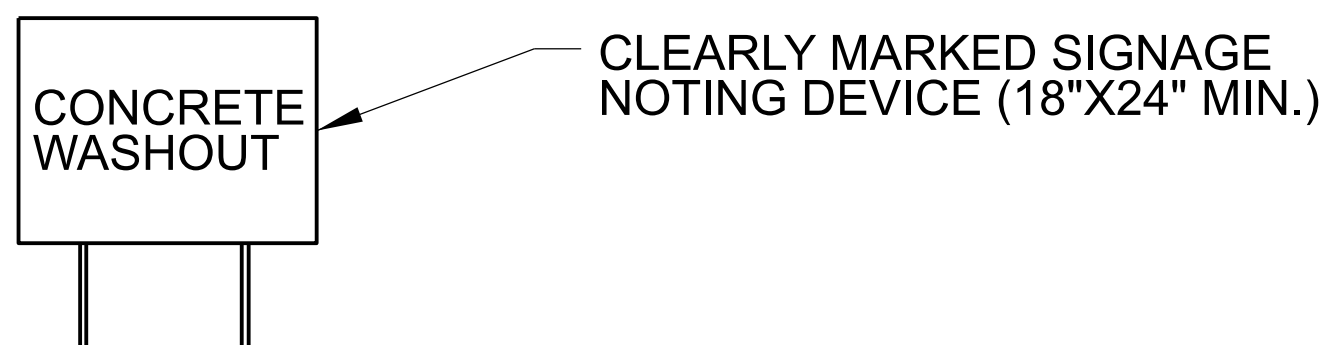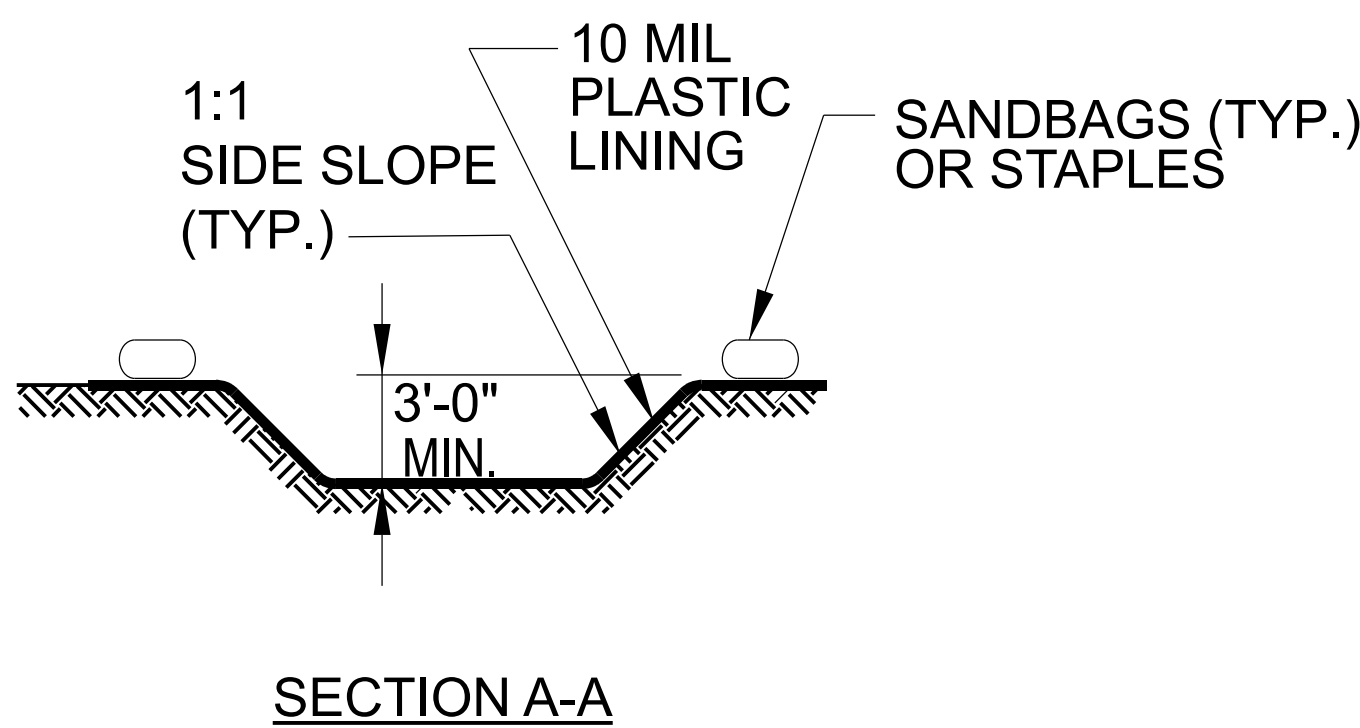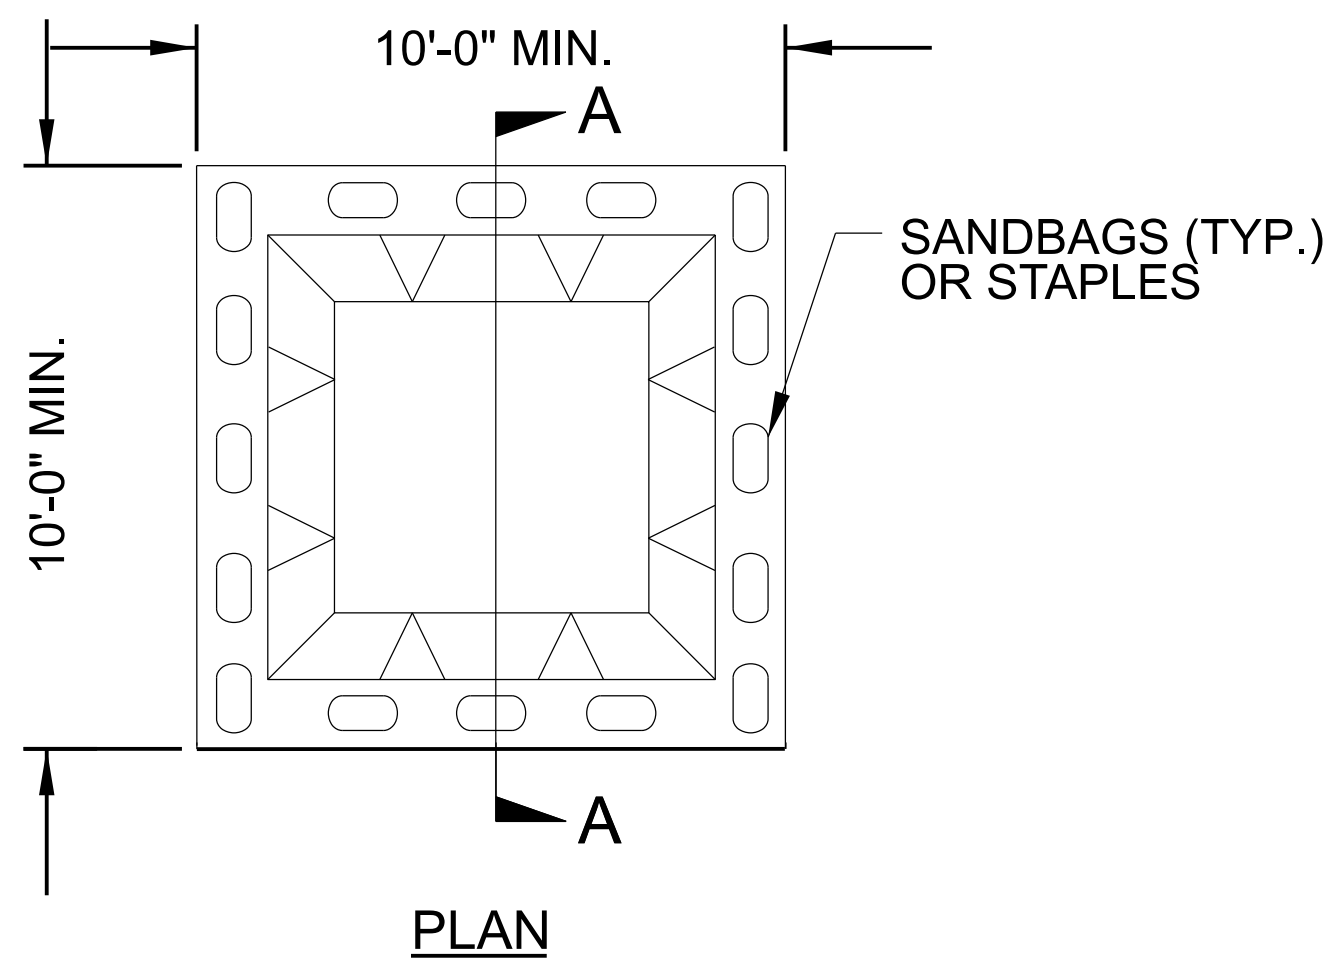

BELOW GRADE WASHOUT STRUCTURE
NOT TO SCALE

- NOTES:**
1. ACTUAL LOCATION DETERMINED IN FIELD
 2. THE CONCRETE WASHOUT STRUCTURES SHALL BE MAINTAINED WHEN THE LIQUID AND/OR SOLID REACHES 75% OF THE STRUCTURES CAPACITY TO PROVIDE ADEQUATE HOLDING CAPACITY WITH A MINIMUM 12 INCHES OF FREEBOARD.
 - 3.CONCRETE WASHOUT STRUCTURE NEEDS TO BE CLEARLY MARKED WITH SIGNAGE NOTING DEVICE.

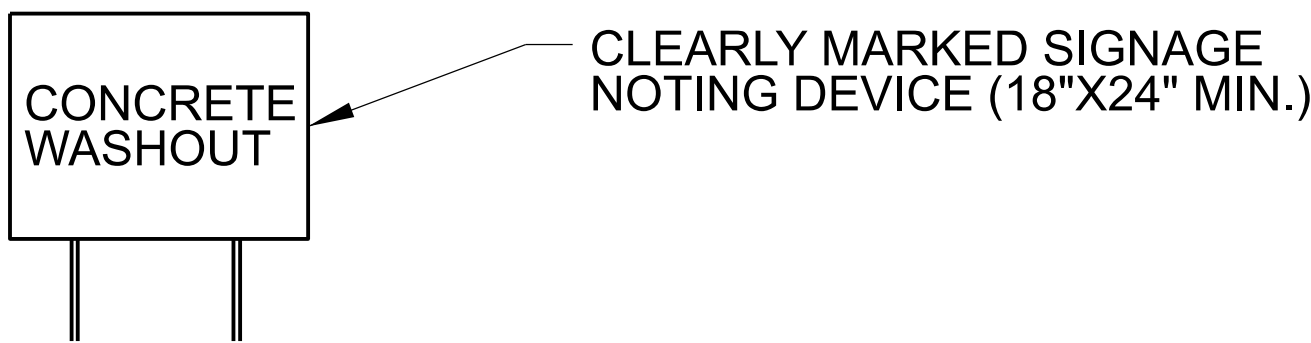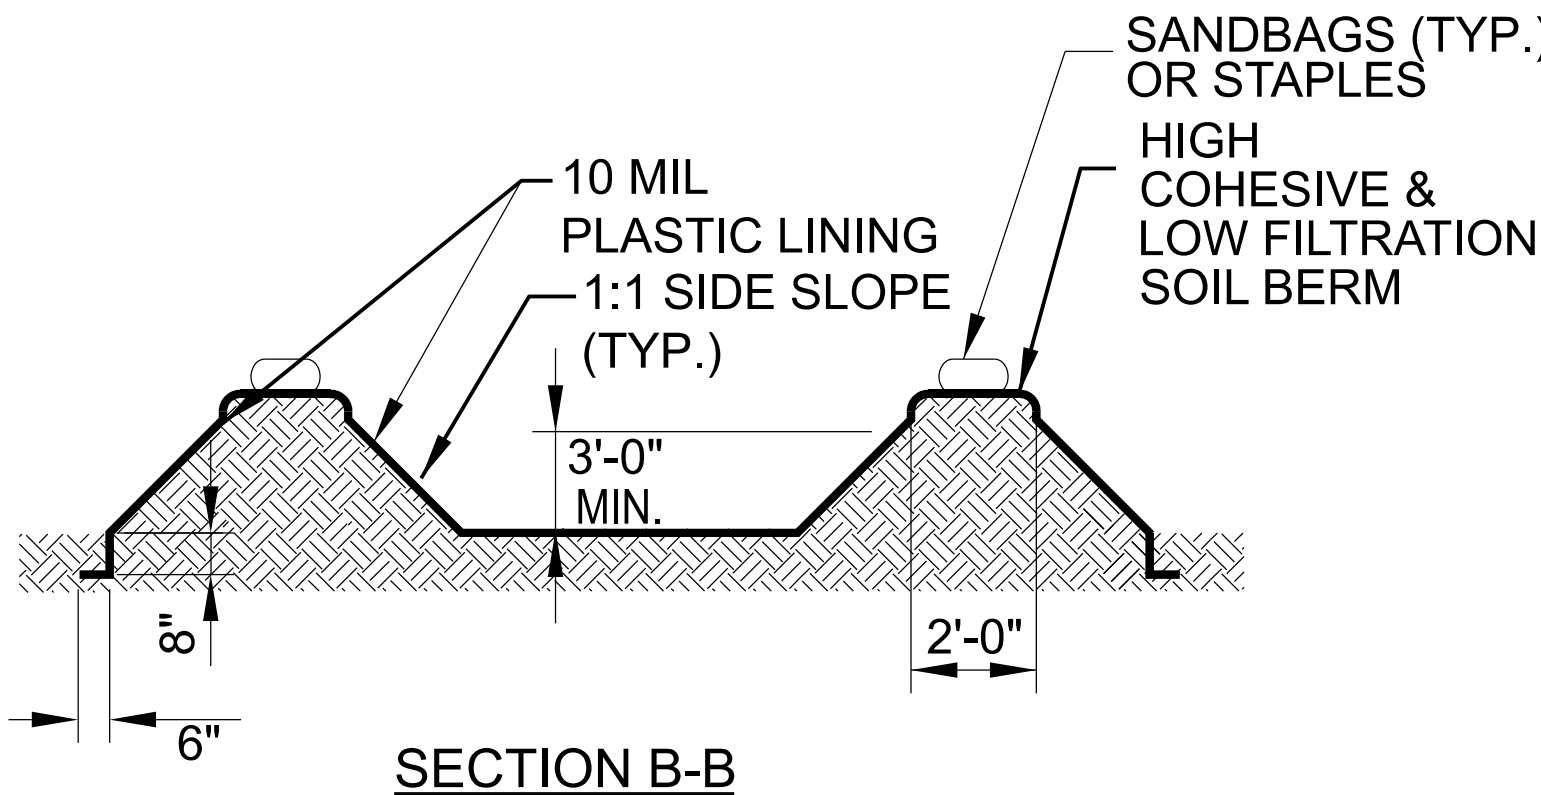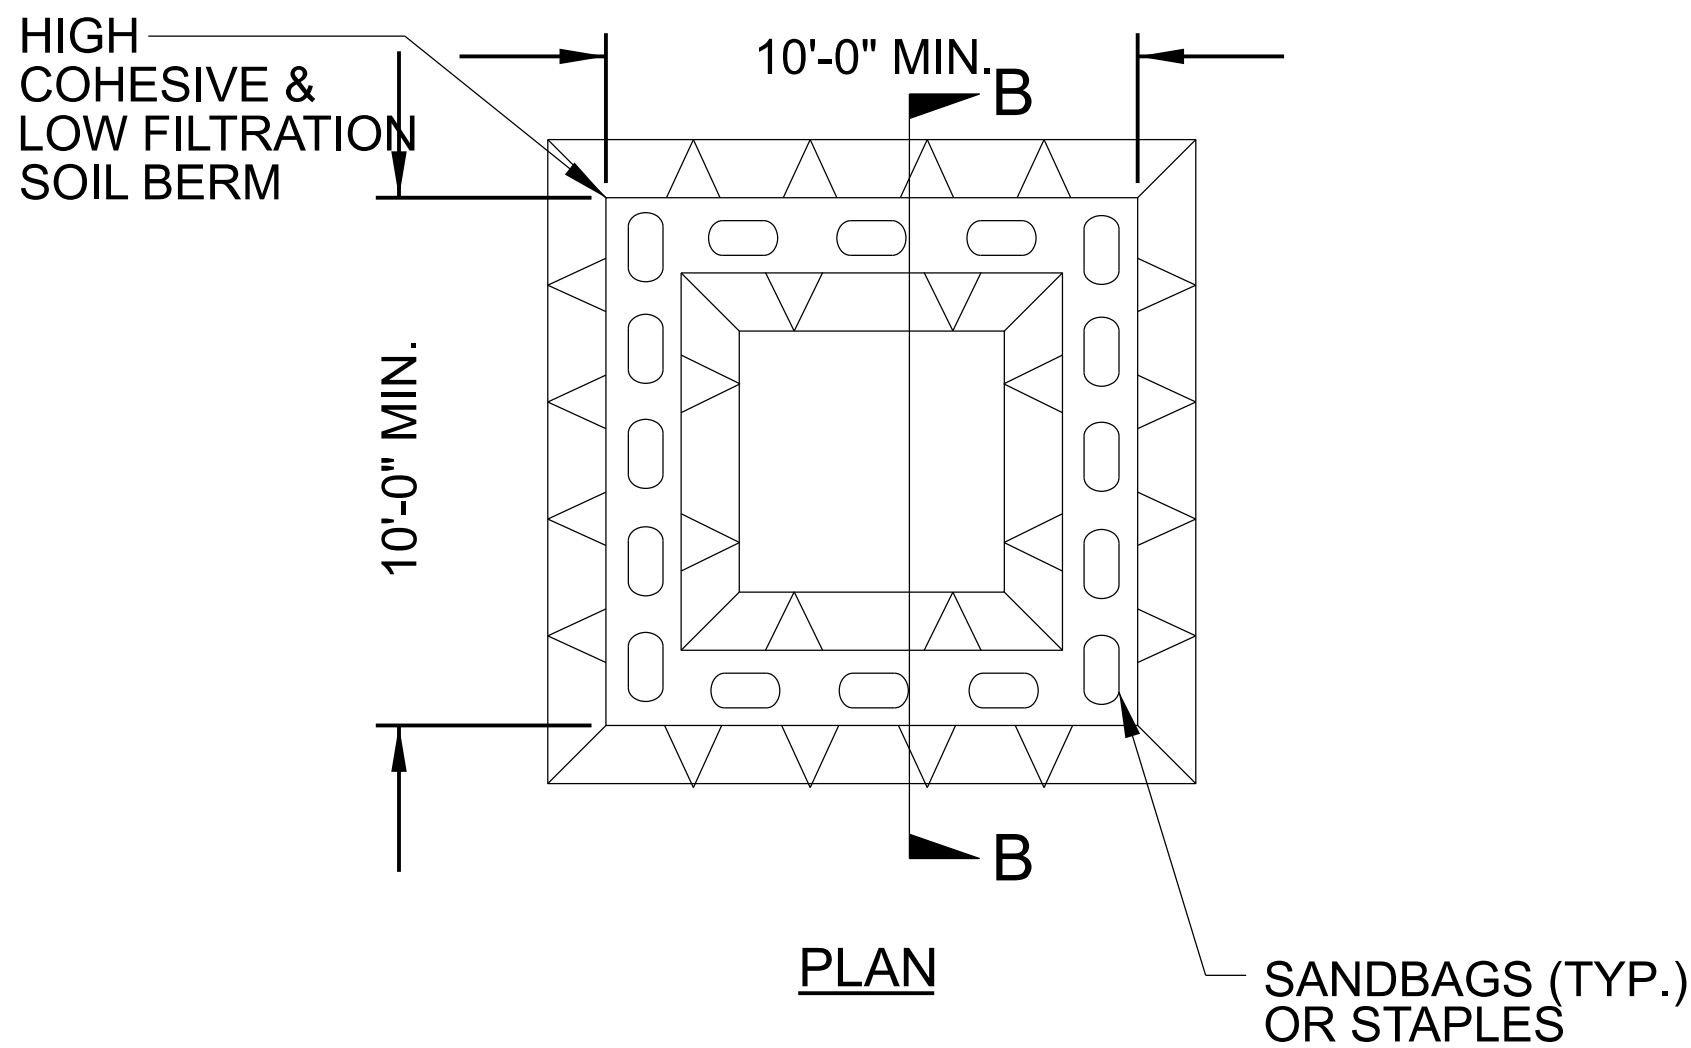

ABOVE GRADE WASHOUT STRUCTURE

- NOTES:**
1. ACTUAL LOCATION DETERMINED IN FIELD
 2. THE CONCRETE WASHOUT STRUCTURES SHALL BE MAINTAINED WHEN THE LIQUID AND/OR SOLID REACHES 75% OF THE STRUCTURES CAPACITY TO PROVIDE ADEQUATE HOLDING CAPACITY WITH A MINIMUM 12 INCHES OF FREEBOARD.
 - 3.CONCRETE WASHOUT STRUCTURE NEEDS TO BE CLEARLY MARKED WITH SIGNAGE NOTING DEVICE.

DIVISION OF HIGHWAYS STATE OF NORTH CAROLINA

SOIL STABILIZATION SUMMARY SHEET

MATTING FOR EROSION CONTROL (STRAW)

[illegible]

MATTING FOR EROSION CONTROL (STRAW)

[illegible]


DIVISION OF HIGHWAYS
STATE OF NORTH CAROLINA

SOIL STABILIZATION TIMEFRAMES

HL-0008F

EC-3A

NORTH CAROLINA
DEPARTMENT OF TRANSPORTATION
WAKE COUNTY

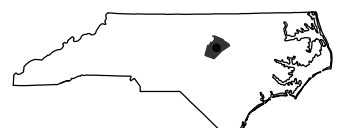

ROADSIDE ENVIRONMENTAL UNIT

SITE DESCRIPTION	STABILIZATION TIME	TIMEFRAME EXCEPTIONS
PERIMETER DIKES, SWALES, DITCHES AND SLOPES	7 DAYS	NONE
HIGH QUALITY WATER (HQW) ZONES	7 DAYS	NONE
SLOPES STEEPER THAN 3:1	7 DAYS	IF SLOPES ARE 10' OR LESS IN LENGTH AND ARE NOT STEEPER THAN 2:1, 14 DAYS ARE ALLOWED.
SLOPES 3:1 TO 4:1	14 DAYS	7 DAYS FOR SLOPES GREATER THAN 50' IN LENGTH WITH SLOPES STEEPER THAN 4:1. 7 DAYS FOR PERIMETER DIKES, SWALES, DITCHES PERIMETER SLOPES, AND HQW ZONES
ALL OTHER AREAS WITH SLOPES FLATTER THAN 4:1	14 DAYS	7 DAYS FOR PERIMETER DIKES, SWALES, DITCHES PERIMETER SLOPES, AND HQW ZONES

DETAIL B

BANK & SCOUR HOLE STABILIZATION
(Not to Scale)

2ft (TYP)

Natural Ground

1.5'

Geotextile

Channel Bed (Variable)

Key-in

Existing Scour Hole

Natural Bed Elevation

Natural Ground


Tuck Geotextile at Minimum of 1ft

2:1 or (TYP) Slope


*Place Geotextile Under Riprap in Locations Directed by Engineer

Length = 28 Ft.

Type of Liner = CL 1 Rip-rap

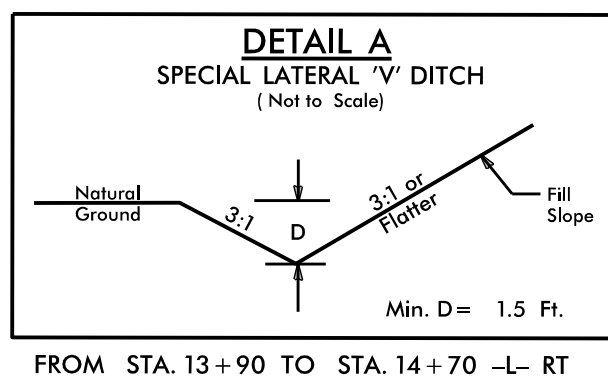

NOTE:
UTILIZE SPECIAL STILLING BASIN(S) WHERE APPLICABLE

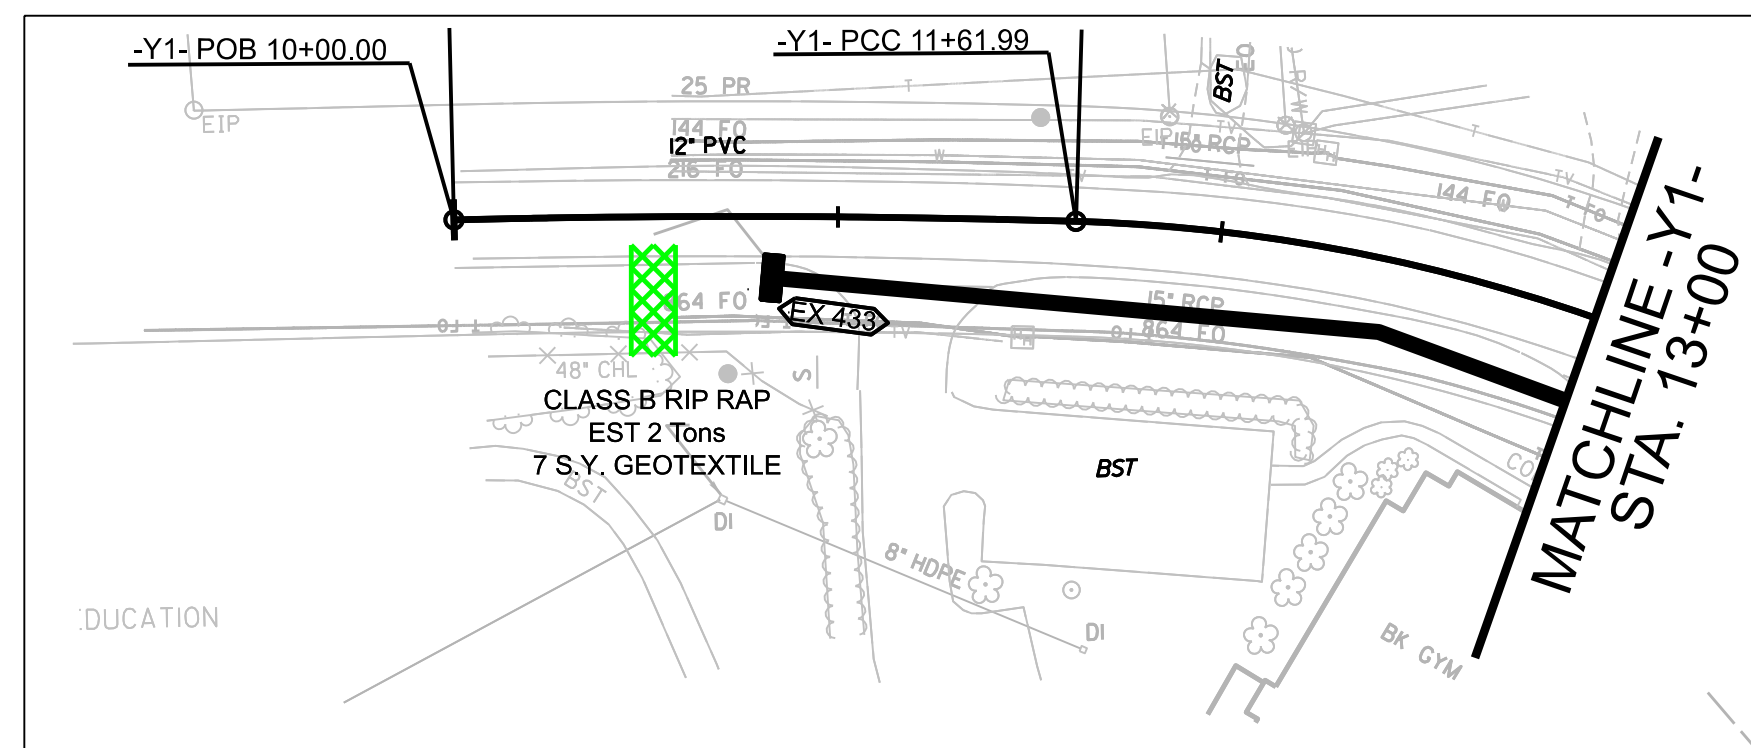

CONSTRUCTION NOTE:
TIE TO EXISTING DRIVE
PIPE

MATCHLINE -Y1- STA. 13+00

BEGIN RESURFACING
-Y1- POT STA. 13+60.00

NAD 83
NA 2011

MICHAEL ADAMS
BM 1993 PG 388
DB 3041 PG 983

— BANK & SCOUR HOLE
STABILIZATION SEE DETAIL B
CL I RIP RAP EST 90 TONS
160 S.Y. GEOTEXTILE

BEGIN TIP HL-0008F
-L- POC STA. 10+60.00\

-L- POB 10+00.00

-L- STA. +75.00

-L- PRC 14+30.13

ABANDONED
IN PLACE

-L- STA 18+31.86 =

END TIP HL-0008F

NOTE: NO ACTIVITY OF ANY KIND OFF NCDOT RIGHT OF WAY. TREE PROTECTION FENCE (SAFETY FENCE) TO BE INSTALLED ALONG NCDOT RIGHT OF WAY BEFORE ONSET OF CONSTRUCTION ACTIVITIES AND MAINTAINED THROUGHOUT CONSTRUCTION.

INSTALL PIPE(S) IN JURISDICTIONAL AREAS WITHOUT IMPACTING STREAM UNTIL
AREA STABILIZED AND ACCORDING TO NCDOT BEST MANAGEMENT
PRACTICES FOR CONSTRUCTION AND MAINTENANCE ACTIVITIES MANUAL




SPECIAL LATERAL V DITCH
SEE DETAIL A

CONSTRUCTION NOTE:
FIELD ADJUST TO ENSURE
INLET IS PLACED AT LOW
POINT IN GUTTER LINE

CONSTRUCTION NOTE:—
SET TOP ELEV 0.5' BELOW
MINIMUM INVERT ELEV=405
MINIMUM TOP ELEV=405
OR 404.8 FOR MIN DEPT

END CONSTRUCTION
-Y1- POT STA. 23+25.00

1. ROW & DESIGN REV (04/02/2024): REMOVED PDE FROM PARCEL 5 AND PARCEL #5. REMOVED DRAINAGE PIPE FROM 0429 TO 0400 AND ADDED STRUCTURES AND PIPES AT 0400, 0434, 0403. ADJUSTED DRIVEWAY RADIUS PROFILE AT

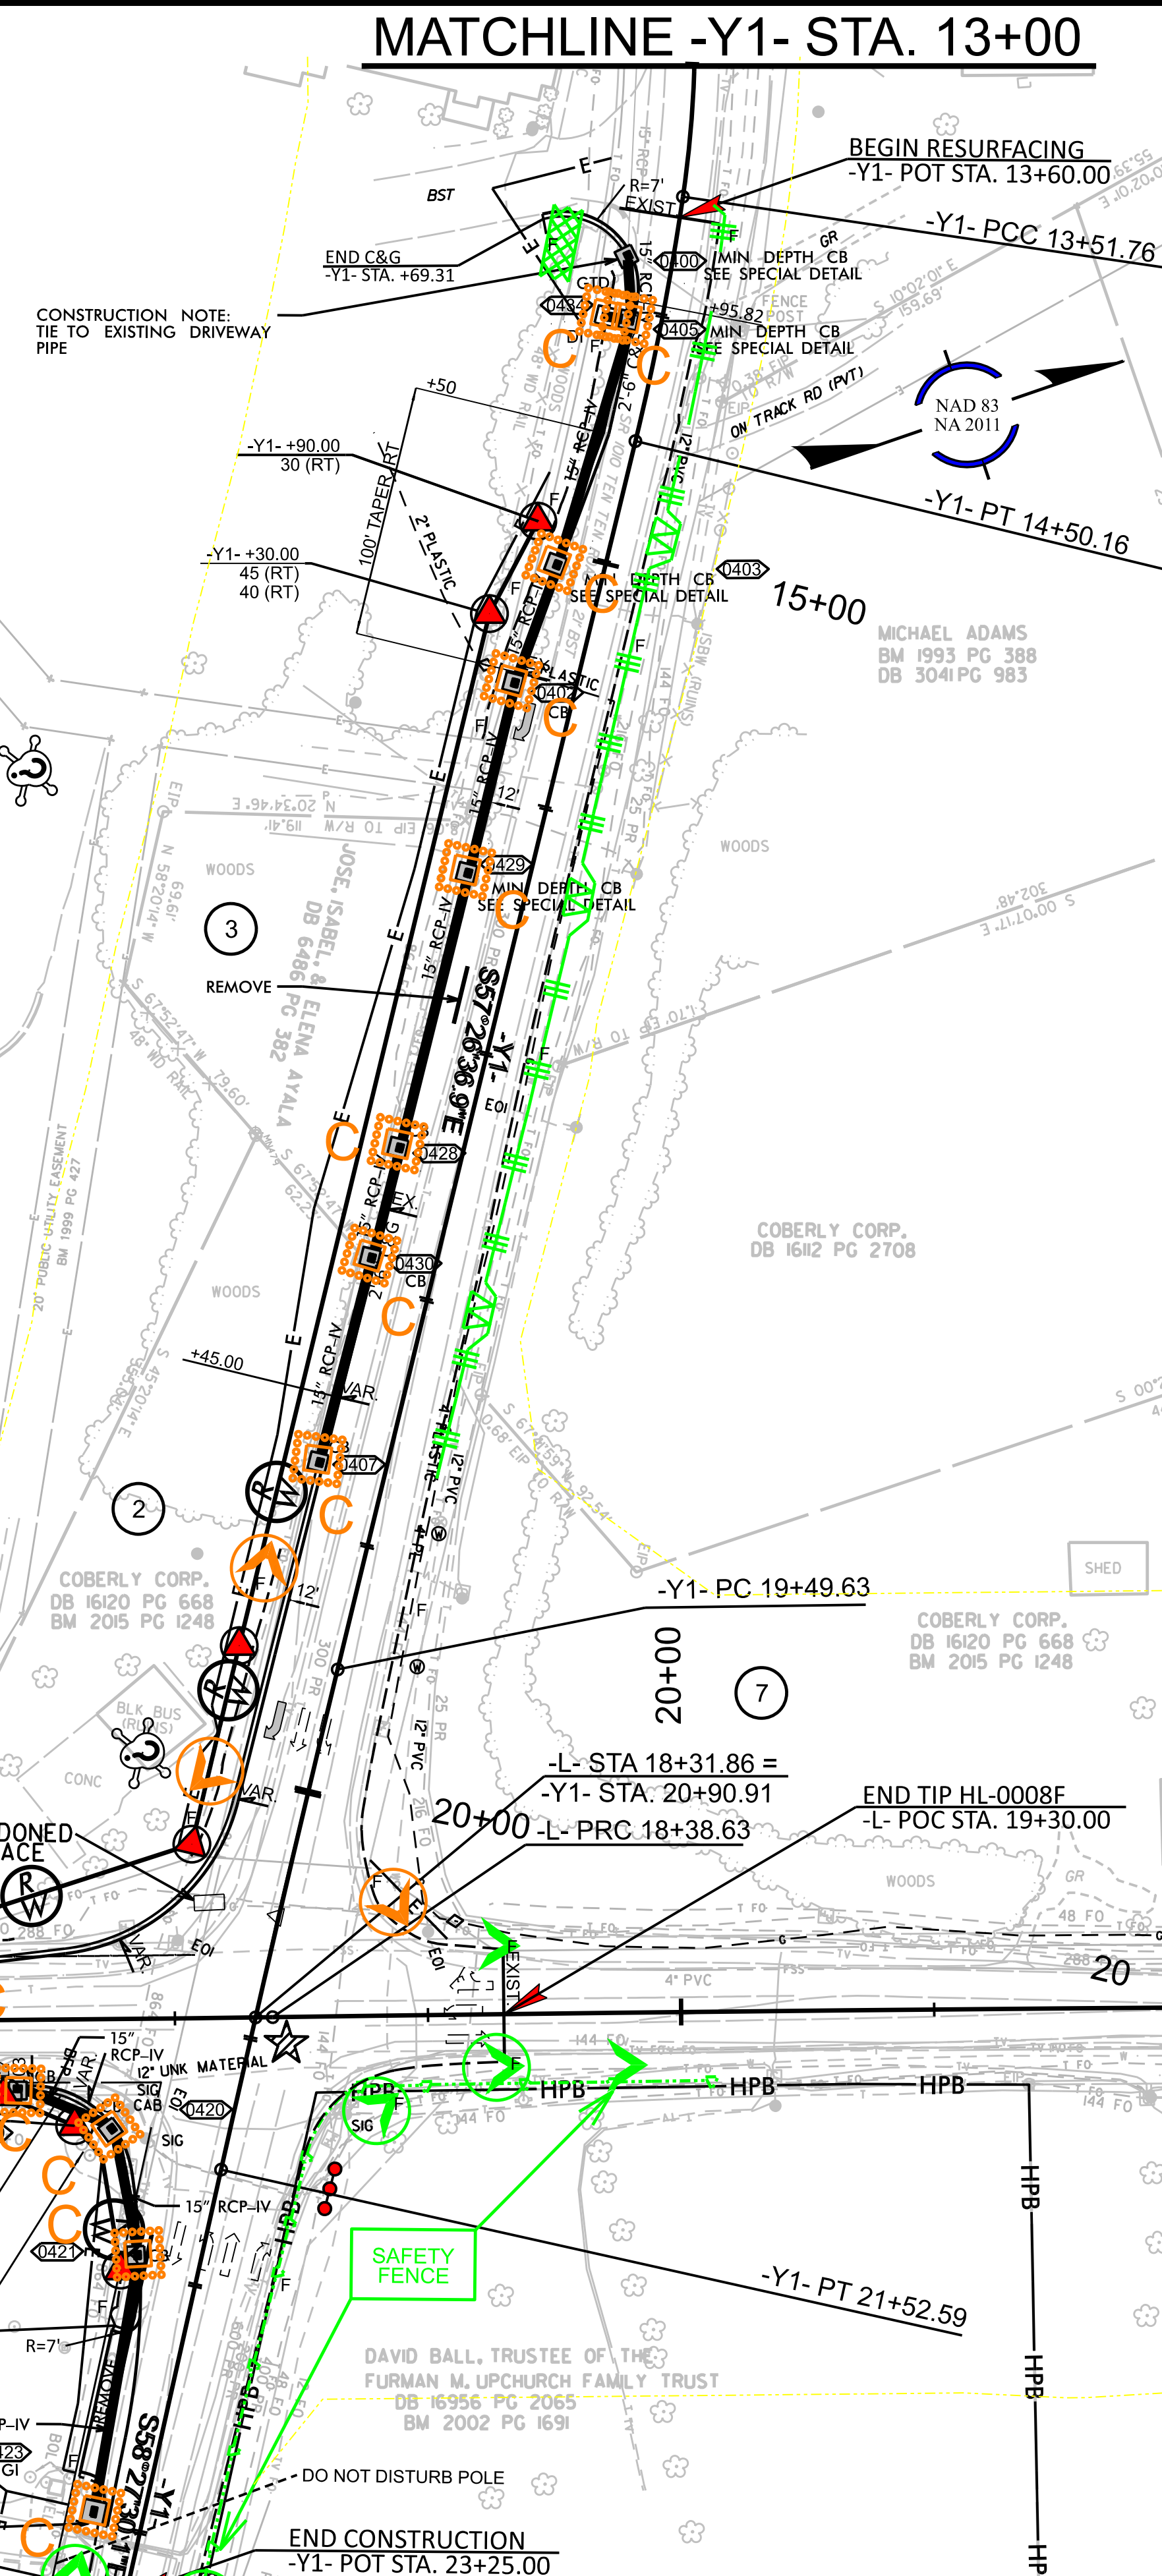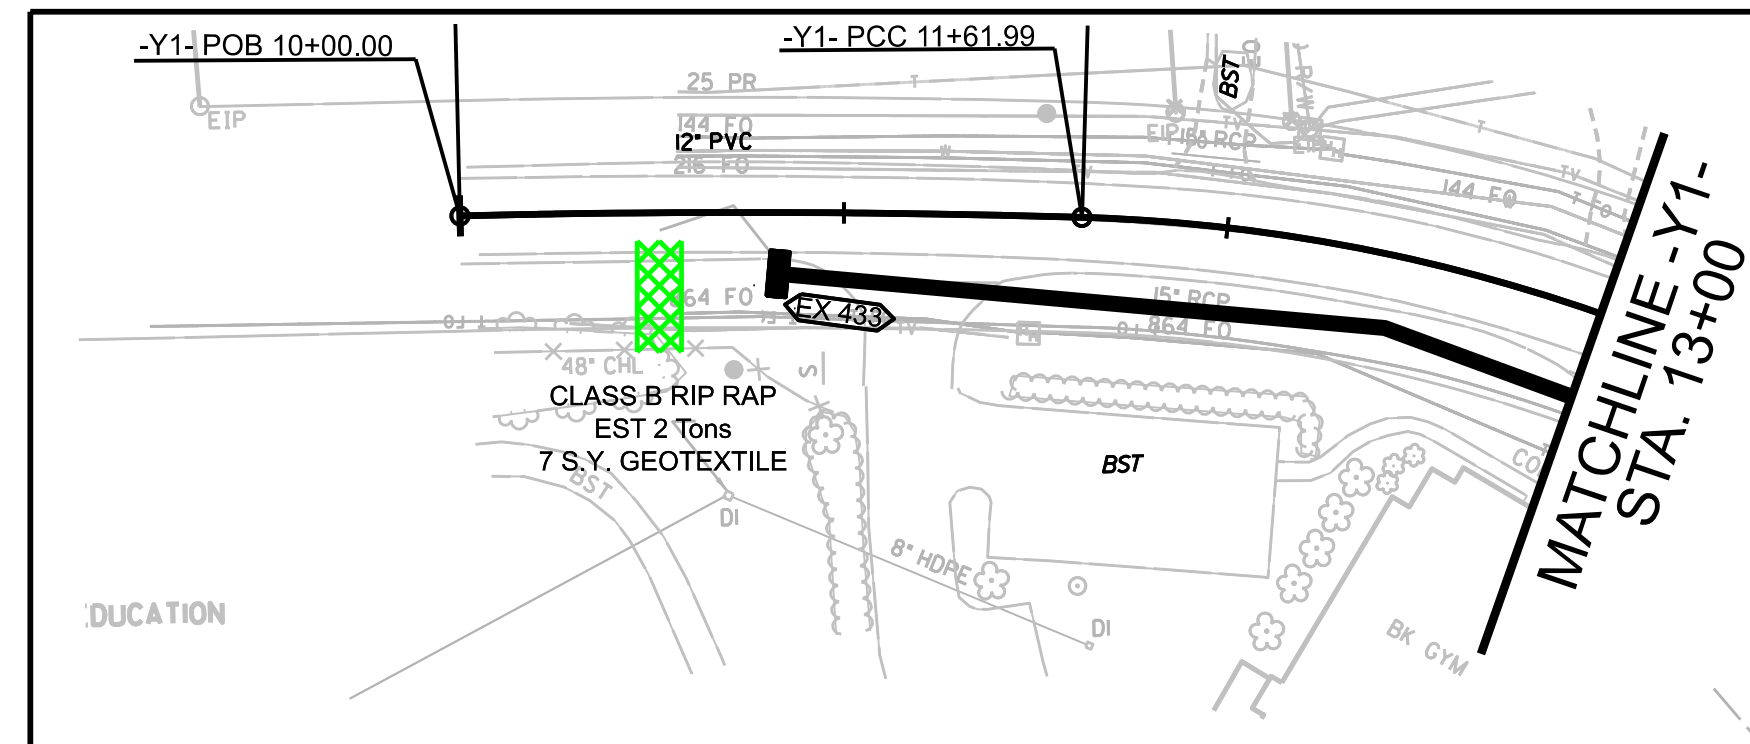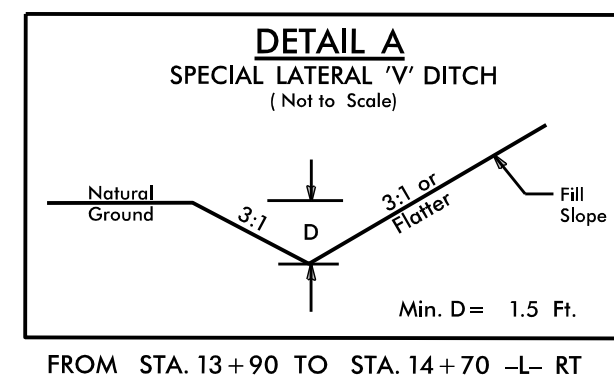

NOTE:
UTILIZE SPECIAL STILLING BASIN(S) WHERE APPLICABLE

Place Matting for Erosion Control on Slopes Adjacent to Permitted Wetlands as Work Allows.

NOTE: NO ACTIVITY OF ANY KIND OFF NCDOT RIGHT OF WAY. TREE PROTECTION FENCE (SAFETY FENCE) TO BE INSTALLED ALONG NCDOT RIGHT OF WAY BEFORE ONSET OF CONSTRUCTION ACTIVITIES AND MAINTAINED THROUGHOUT CONSTRUCTION.

CONSTRUCTION NOTE: SET TOP ELEV 0.5' BELOW NG MINIMUM INVERT ELEV=402.9 MINIMUM TOP ELEV=405.7 FOR STD 24" OR 40.4 FOR MIN DEPTH 24"


REVISIONS
1. ROW & DESIGN PER (04/02/2024): REMOVED PIPE FROM PARCEL 5 AND PARCELS #5, REMOVED DRAINAGE PIPE FROM 0429 TO 0400, 0434, 0403. ADJUSTED DRIVEWAY RADIUS PROFILE AT -Y1 STA. 13+60 RIGHT, AND ADDED INSET FOR -Y1 STA. 10+00 TO 13+00.

PLANTING DETAILS


SEEDLING / LINER BAREROOT PLANTING DETAIL

HEALING IN


1. Locate a healing-in site in a shady, well protected area.
2. Excavate a flat bottom trench 12 inches deep and provide drainage.

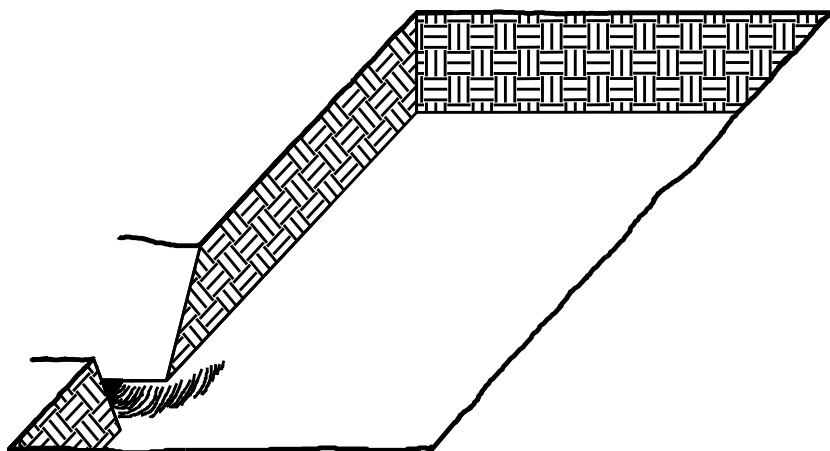


3. Backfill the trench with 2 inches well rotted sawdust. Place a 2 inch layer of well rotted sawdust at a sloping angle at one end of the trench.

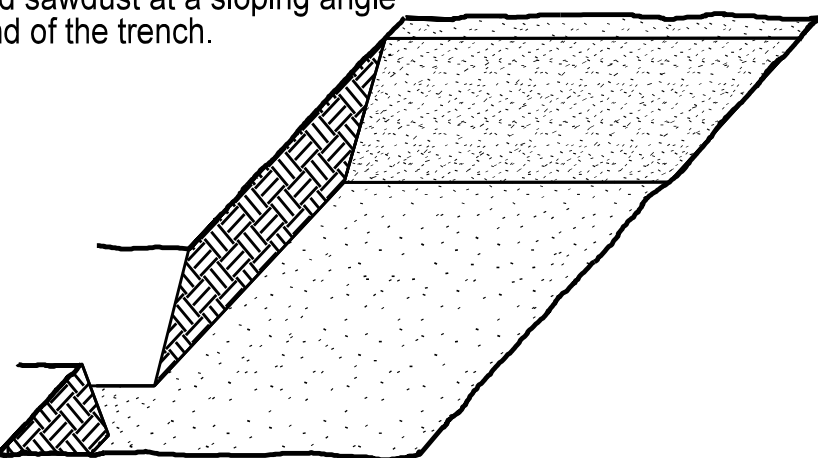

4. Place a single layer of plants against the sloping end so that the root collar is at ground level.


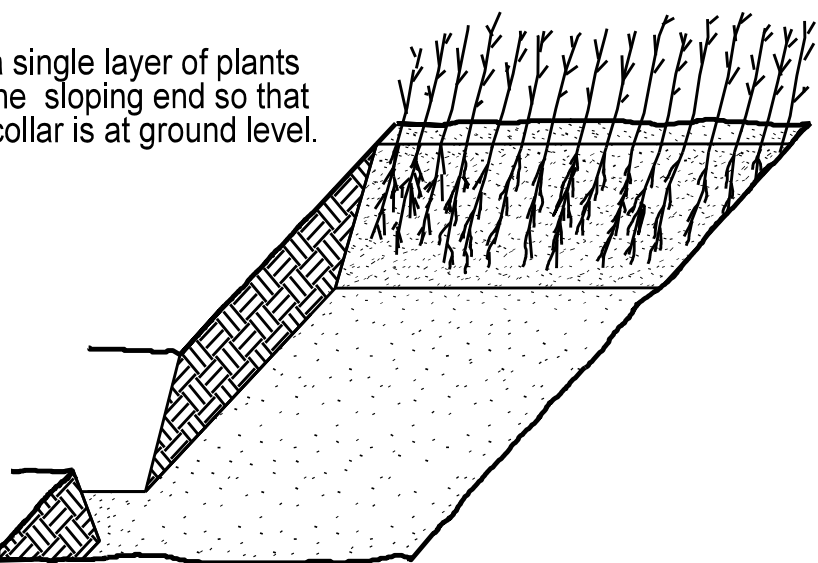


5. Place a 2 inch layer of well rotted sawdust over the roots maintaining a sloping angle.

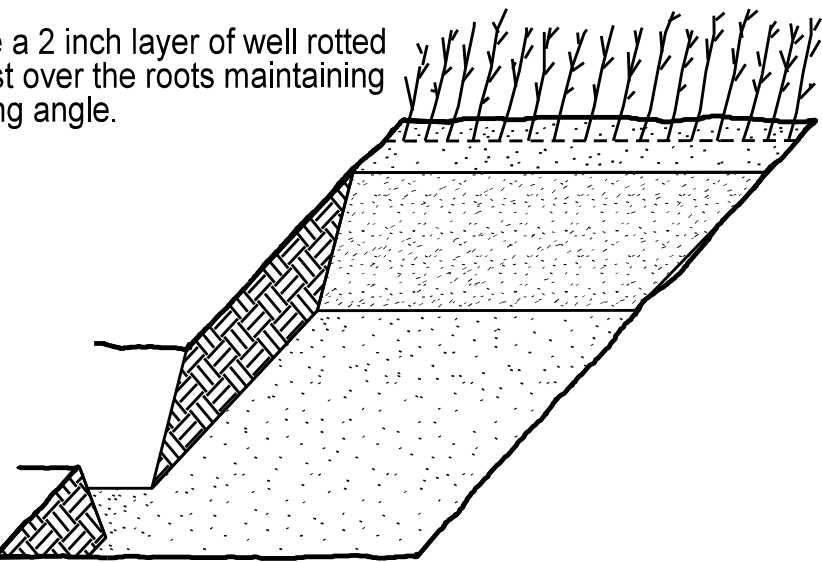

6. Repeat layers of plants and sawdust as necessary and water thoroughly.

DIBBLE PLANTING METHOD
USING THE KBC PLANTING BAR

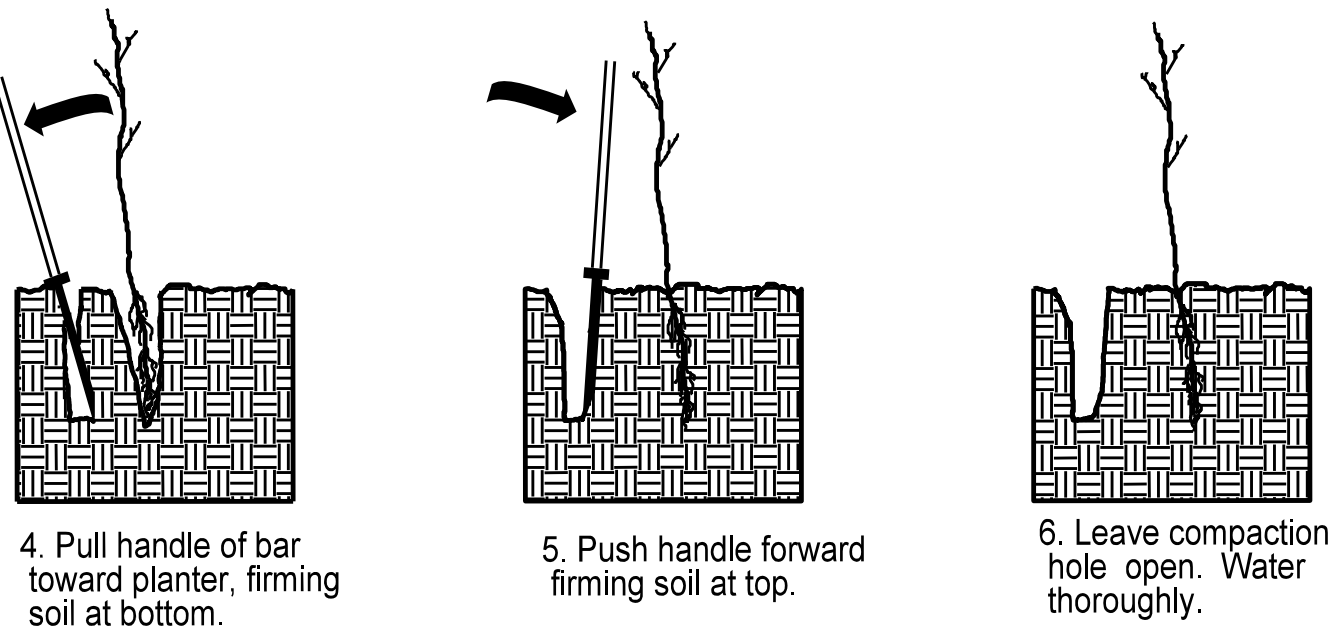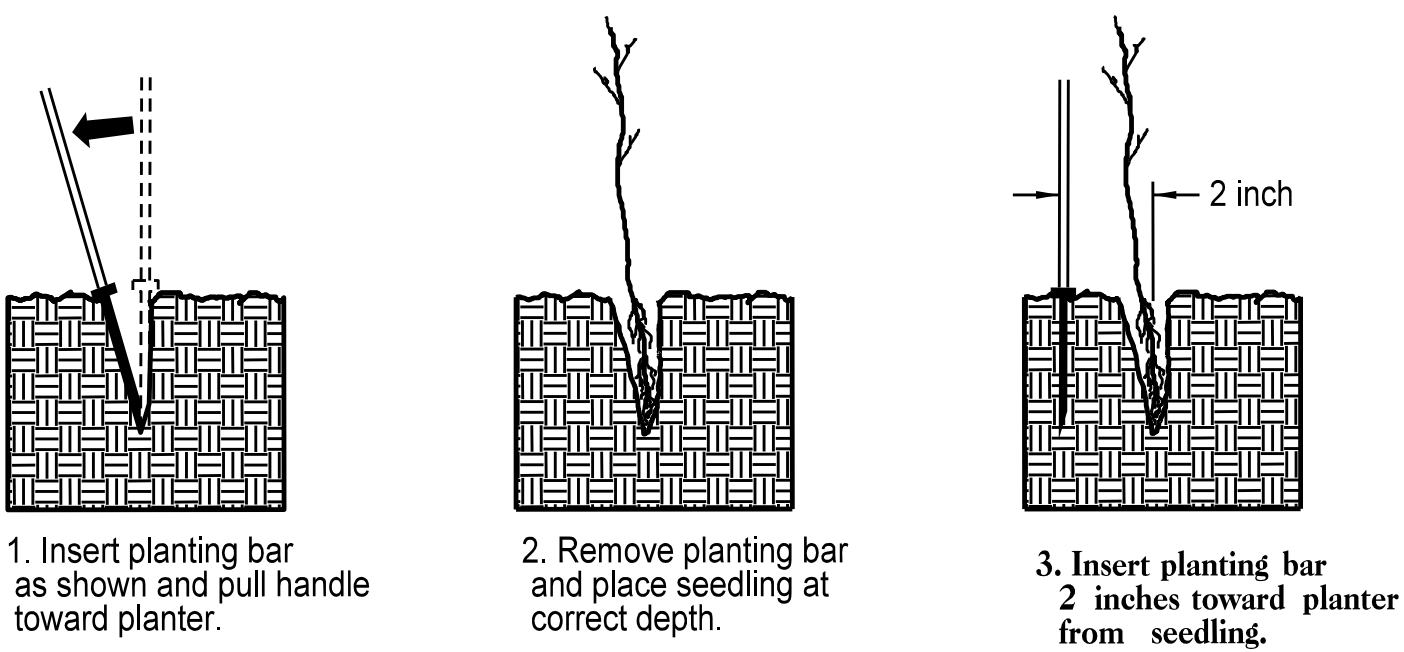


PLANTING NOTES:

PLANTING BAG
During planting, seedlings shall be kept in a moist canvas bag or similar container to prevent the root systems from drying.



KBC PLANTING BAR
Planting bar shall have a blade with a triangular cross section, and shall be 12 inches long, 4 inches wide and 1 inch thick at center.

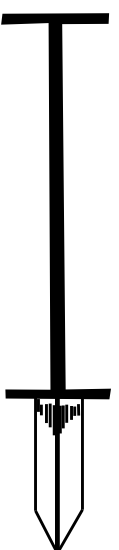

ROOT PRUNING
All seedlings shall be root pruned, if necessary, so that no roots extend more than 10 inches below the root collar.

REFORESTATION

- ☐ TREE REFORESTATION SHALL BE PLANTED 6 FT. TO 10 FT. ON CENTER, RANDOM SPACING, AVERAGING 8 FT. ON CENTER, APPROXIMATELY 680 PLANTS PER ACRE.

REFORESTATION

MIXTURE, TYPE, SIZE, AND FURNISH SHALL CONFORM TO THE FOLLOWING:

34% PLATANUS OCCIDENTALIS	AMERICAN SYCAMORE	12 in - 18 in BR
33% LIRIODENDRON TULIPIFERA	YELLOW POPLAR	12 in - 18 in BR
33% NYSSA SYLVATICA	BLACK GUM	12 in - 18 in BR

REFORESTATION DETAIL SHEET

N.C.D.O.T. - ROADSIDE ENVIRONMENTAL UNIT

REVISIONS

STATE OF NORTH CAROLINA
DEPARTMENT OF TRANSPORTATION

SIGNING PLAN
WAKE COUNTY

LOCATION: OLD STAGE ROAD (SR 1006) AND TEN-TEN ROAD (SR 1010)

ROADWAY STANDARD DRAWING

THE FOLLOWING ROADWAY STANDARDS AS APPEAR IN "ROADWAY STANDARD DRAWINGS" - PROJECT SERVICES UNIT - N.C. DEPARTMENT OF TRANSPORTATION - RALEIGH, N.C., DATED JANUARY 2018 ARE APPLICABLE TO THIS PROJECT AND BY REFERENCE HEREBY ARE CONSIDERED A PART OF THESE PLANS:

STD. NO.	TITLE
904.10	ORIENTATION OF GROUND MOUNTED SIGNS
904.50	MOUNTING OF TYPE 'D', 'E' AND 'F' SIGNS ON 'U' CHANNEL POSTS
910.20	SCHOOL MARKED AND UNMARKED CROSSWALKS / SPEED REDUCTION REQUIREMENTS

SUMMARY OF QUANTITIES

ITEM NO.		ITEM DESCRIPTION	QUANTITY	UNIT
DESC. NO.	SECT. NO.			
4025000000	901	CONTRACTOR FURNISHED, TYPE E SIGN	53	S.F.
4072000000	903	SUPPORTS, 3 LB STEEL U-CHANNEL	86	L.F.
4102000000	904	SIGN ERECTION, TYPE E	14	EA.
4116100000	904	SIGN ERECTION, RELOCATE SIGN TYPE E (GROUND MOUNTED)	2	EA.
4155000000	907	DISPOSAL OF SIGN SYSTEM, U-CHANNEL	5	EA.

GENERAL NOTES

- . SIGNS FURNISHED BY CONTRACTOR
- . IF REMOVAL OR RELOCATION OF SIGNS ON PRIVATE STREET (NON-STATE MAINTAINED) IS REQUIRED DUE TO CONSTRUCTION, THE CONTRACTOR SHALL INFORM THE ENGINEER. THE WORK WILL BE COMPLETED BY OTHERS.
- . WHEN NOT STATIONED OR DIMENSIONED ON PLANS, ALL 'E' AND 'F' SIGNS SHALL BE FIELD LOCATED BY THE ENGINEER
- . ALL EXISTING SIGNS ON "U" CHANNEL POST WITHIN THE PROJECT LIMITS SHALL BE REMOVED AND DISPOSED OF UNLESS OTHERWISE NOTED ON PLANS.
- . WHEN EXISTING SIGNS ARE REMOVED AND INSTALLED ON NEW SUPPORTS, THE RE-ERECTION SHALL IMMEDIATELY FOLLOW THE REMOVAL.
- . THE BACKGROUND FOR TYPE E & F SIGNS SHALL BE GRADE C REFLECTIVE SHEETING UNLESS OTHERWISE NOTED.

INDEX

SHEET NO.	DESCRIPTION
SIGN-1	TITLE SHEET
SIGN-2	E AND F SHEETS
SIGN-3	SIGNING PLAN SHEET

PLAN PREPARED BY: N.C.D.O.T. SIGNING AND DELINEATION UNIT

MITCH EATON SIGNING & DELINEATION REGIONAL ENGINEER
ANDREW SCOTT SIGNING & DELINEATION PROJECT DESIGN ENGINEER

HL-0008F ALT 1

SIGN

I

NORTH CAROLINA
DEPARTMENT OF TRANSPORTATION

DocuSigned by:
David M. Eaton
DDA1C5F247484FT...

APPROVED:

DATE: 5/5/2025


SEAL:

NORTH CAROLINA
DEPARTMENT OF TRANSPORTATION

SEAL
043780
ENGINEER
DAVID M. EATON

INCOMPLETE PLANS
DO NOT BE USED IN CONSTRUCTION

DOCUMENT NOT CONSIDERED FINAL
UNLESS ALL SIGNATURES COMPLETED

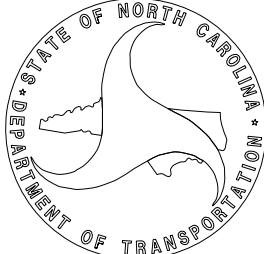

FEDERAL AID # 4936724 T.I.P.: HL-0008F ALT 1

BEGIN TIP HL-0008F
-L- POC STA. 10+60.00

10

409

STOP

STOP

OLD STAGE ROAD (SR 1006)

15

-L- STA. 15+50.00

SCHOOL

403

404

SCHOOL

ADOPT A HIGHWAY
EQUALIZER TOWING
BY THRELL ELLIOTT

-L- STA. 16+70.00

RELOCATE ON
NEW SUPPORT

-L- PRC 18+38.63

-L- STA 18+31.86 =
-Y1- STA. 20+90.91

END CONSTRUCTION
-Y1- POT STA. 23+25.00

BEGIN CONSTRUCTION
-Y1- POC STA. 13+60.00

15

SCHOOL
SPEED
LIMIT
35
SCHOOL
DAYS
8:45 - 9:45AM
3:15 - 4:15PM
ALL YEAR
OPERATION

-Y1- STA. 17+40.00

SCHOOL
SPEED
LIMIT
35

404

401

407

35
M.P.H.

35
M.P.H.

402

406

-Y1- STA. 18+15.00

AHEAD

403

405

408

END TIP HL-0008F
-L- POC STA. 19+30.00

-Y1- STA. 20+00.00

AHEAD

HL-0008F ALT 1

SIGN3

NORTH CAROLINA
DEPARTMENT OF TRANSPORTATION

DocuSigned by:
David M. Eaton

APPROVED:DA01C8F247484F7...

DATE:1/27/2025

SEAL:
NORTH CAROLINA
PROFESSIONAL
SEAL
043780
ENGINEER
DAVID M. EATON

INCOMPLETE PLANS
DO NOT USE FOR R.F.W. ACQUISITION

DOCUMENT NOT CONSIDERED FINAL
UNLESS ALL SIGNATURES COMPLETED


STATE OF NORTH CAROLINA
DEPARTMENT OF TRANSPORTATION

T.I.P.: HL-0008F ALT 1

S:\PROJECTS\2024\1412\81\TSS\601\TSSignals\Signal Design Section\Central Region\Div 5\HL-0008F\HL-0008F-TSH.dgn
R. Ziemba
04-DEC-2024 14:12

CONTRACT: DE000393 TIP Project: HL-0008F

Project No.	Sheet No.
HL-0008F	Sig. 1.0

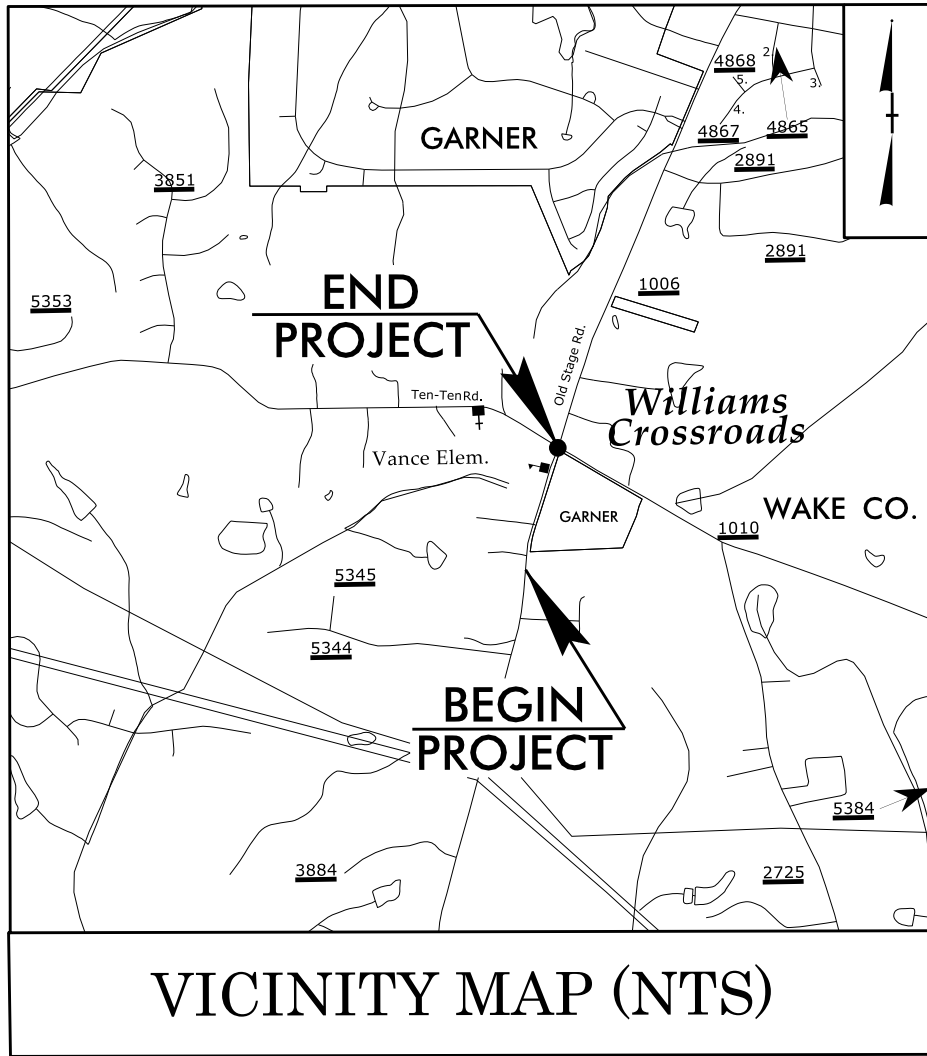



VICINITY MAP (NTS)

STATE OF NORTH CAROLINA
DIVISION OF HIGHWAYS

WAKE COUNTY

LOCATION: INTERSECTION IMPROVEMENT AT SR 1006 (OLD STAGE RD)
AND SR 1010 (TEN TEN RD)

TYPE OF WORK: TRAFFIC SIGNAL AND SIGNAL COMMUNICATIONS

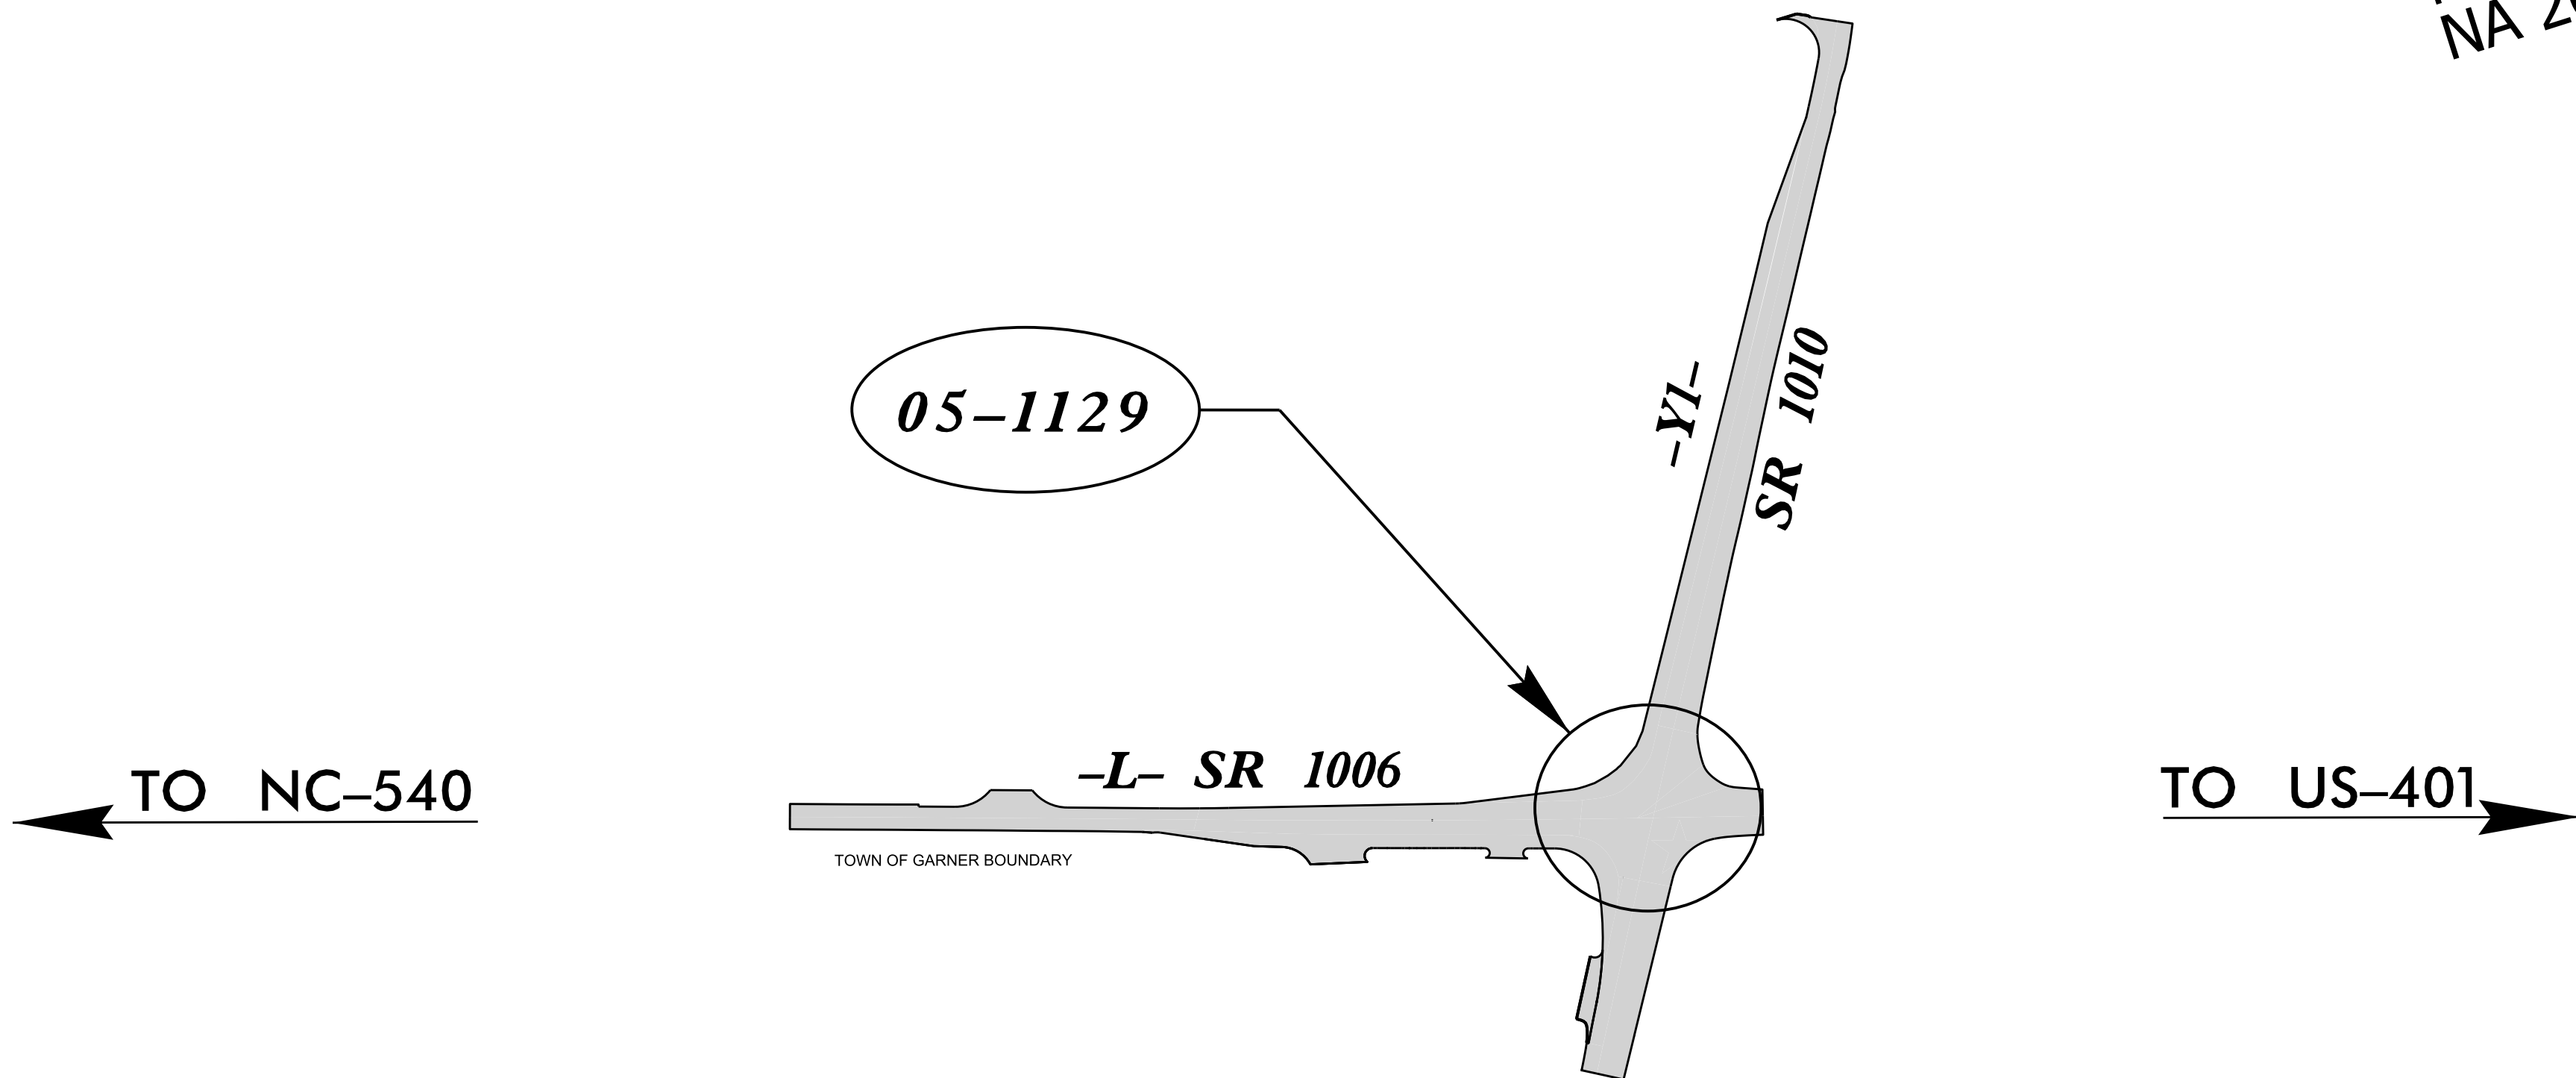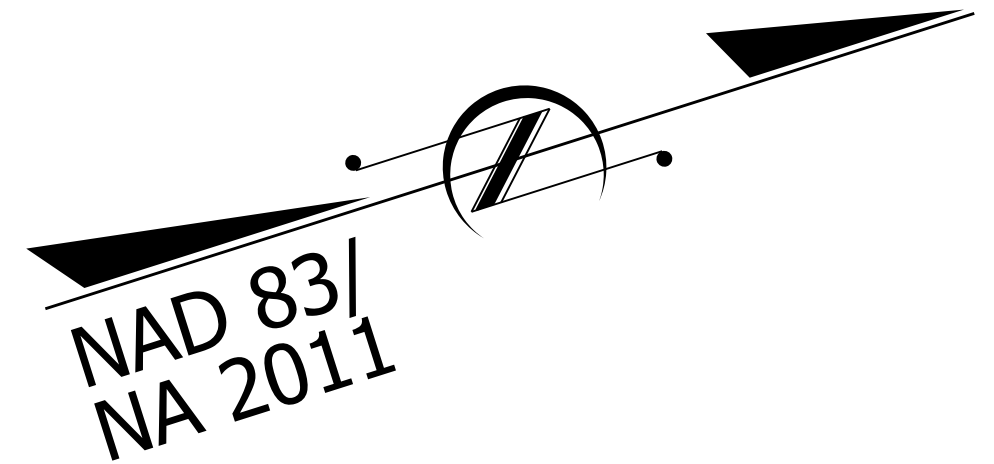

Refer to "Roadway Standard Drawings
NCDOT" dated January 2024 and
"Standard Specifications for Roads
and Structures" dated January 2024.

Sheet #	Reference #
Sig. 1.0	N/A
Sig. 2.0 - 3.2	05-1129
SCP 1-3	N/A

Index of Plans


Location/Description
Title Sheet
SR 1006 (Old Stage Road) at SR 1010 (Ten Ten Road)
Signal Communications Plans

TRANSPORTATION SYSTEMS
MANAGEMENT & OPERATIONS UNIT



Contacts:

Robert J. Ziemba, PE, CPM - Central Region Signals Engineer
Ryan W. Hough, PE - Signal Equipment Design Engineer
Gregory A. Green - Signal Commuincations Project Engineer

Prepared In the Office of:
DIVISION OF HIGHWAYS
TRANSPORTATION MOBILITY & SAFETY DIVISION

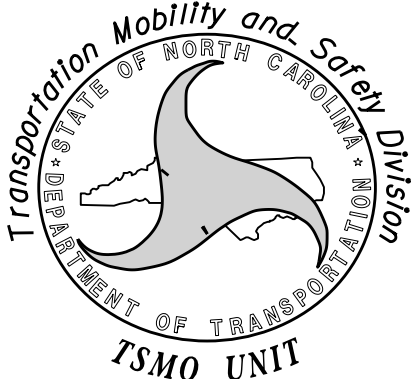

750 N. Greenfield Parkway, Garner, NC 27529

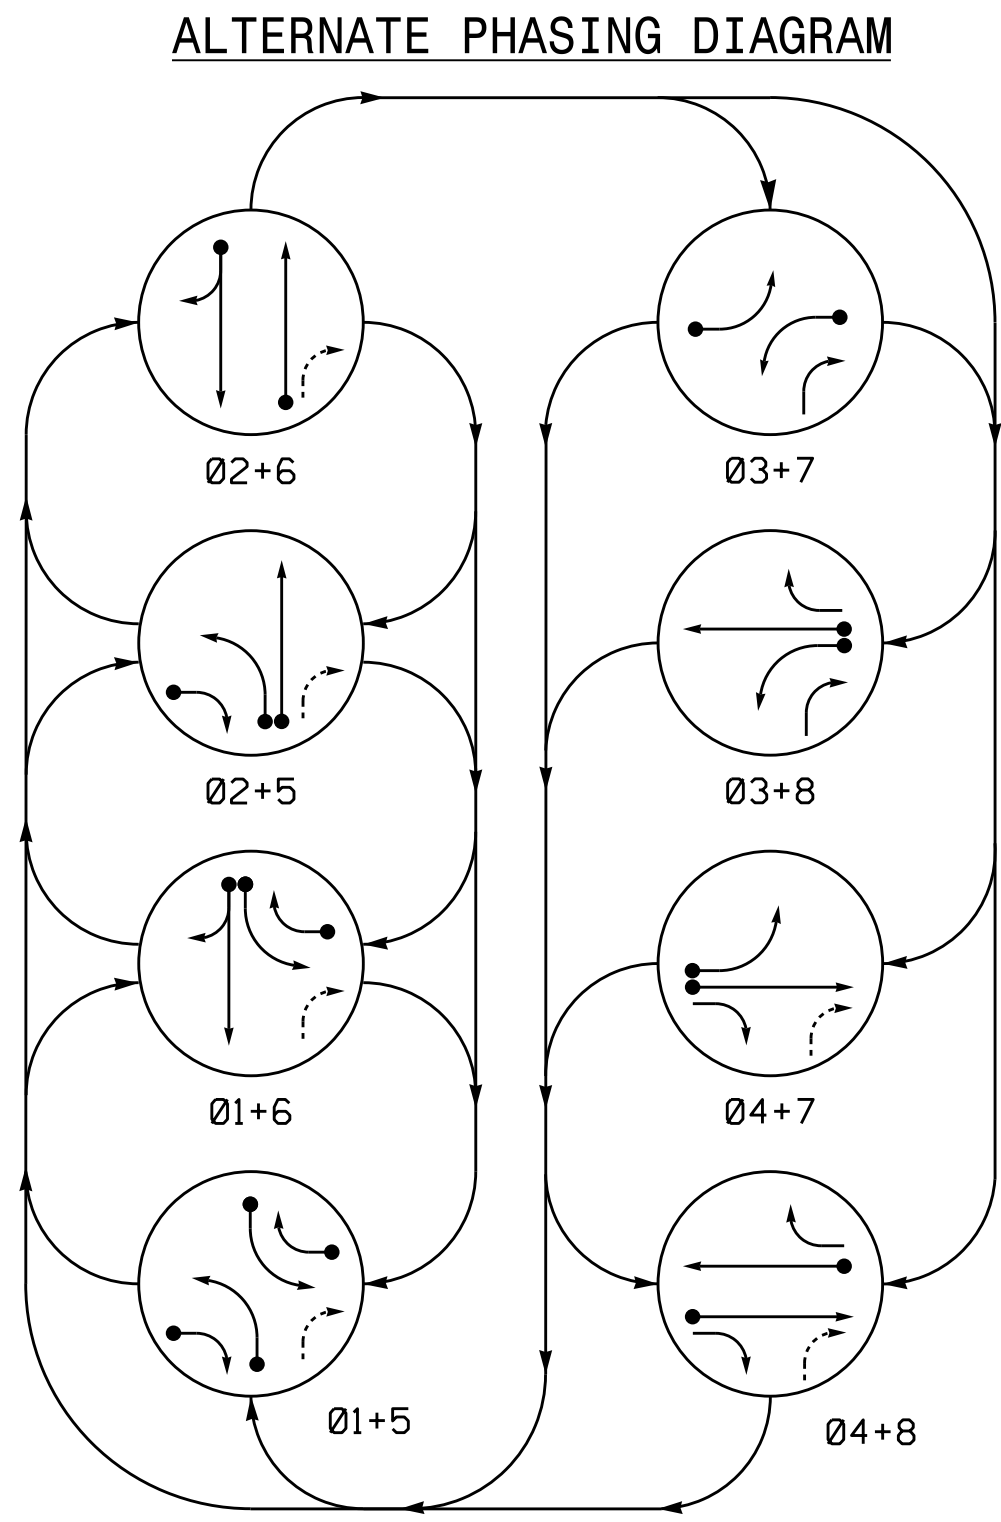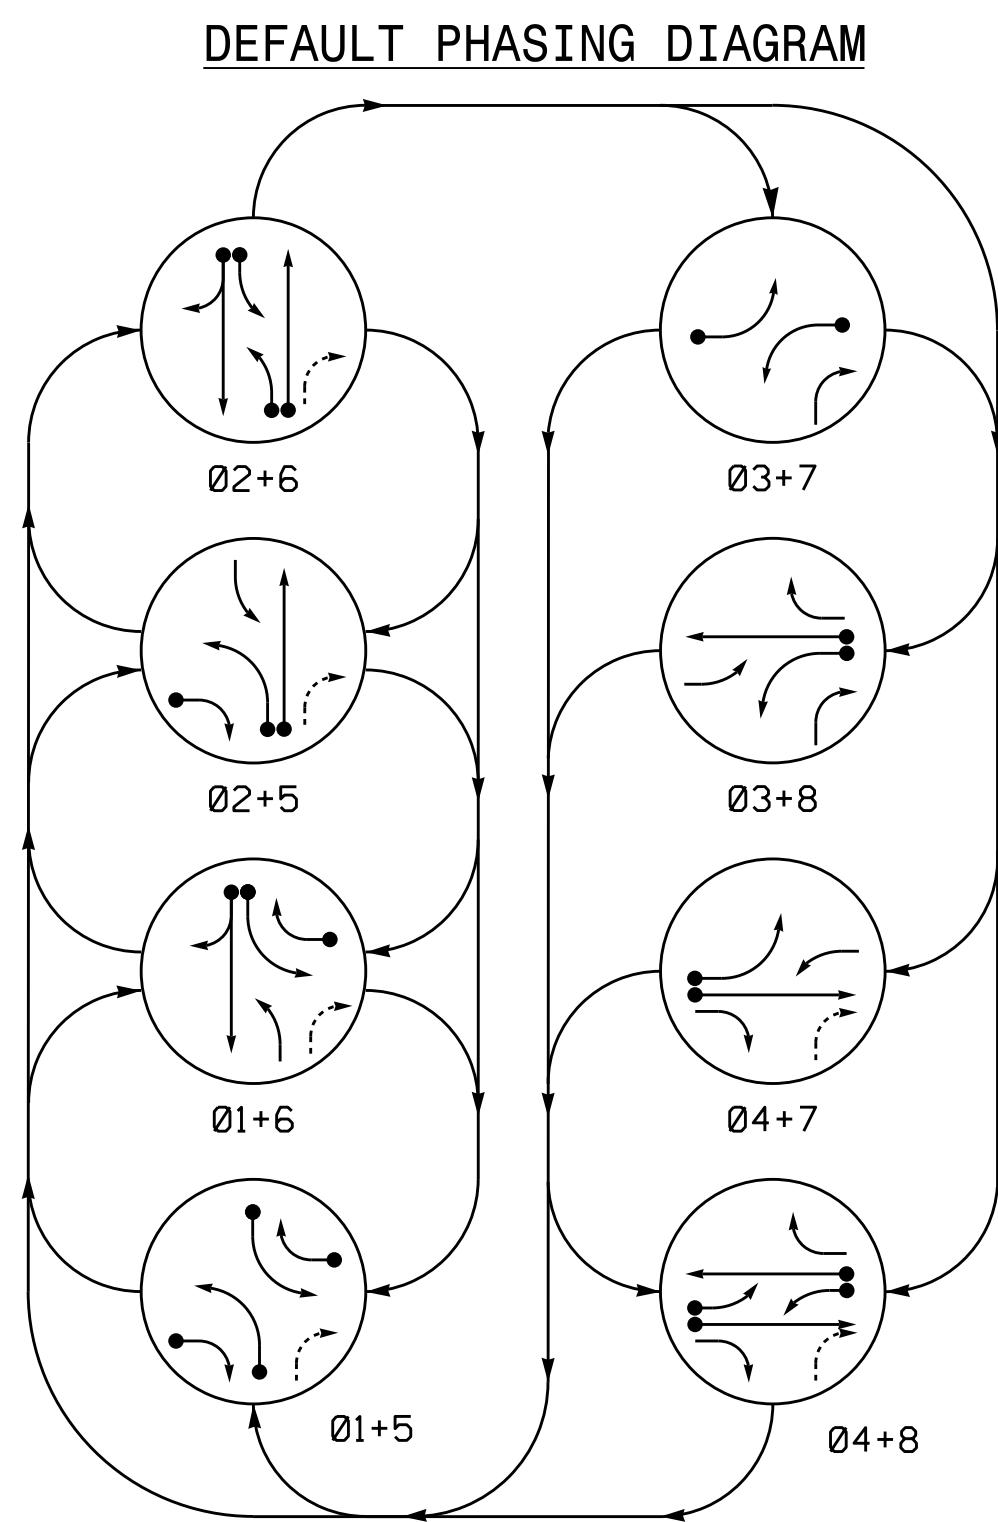

DEFAULT PHASING TABLE OF OPERATION									
SIGNAL FACE	PHASE								
	0 1 + 5	0 1 + 6	0 2 + 5	0 2 + 6	0 3 + 7	0 3 + 8	0 4 + 7	0 4 + 8	F L A S H
II	←	←	$\frac{F}{Y}$	$\frac{F}{Y}$	$\frac{R}{R}$	$\frac{R}{R}$	$\frac{R}{R}$	$\frac{R}{R}$	$\frac{R}{R}$
2I, 22	$\frac{R}{R}$	$\frac{R}{R}$	$\frac{R}{G}$	$\frac{R}{G}$	$\frac{R}{R}$	$\frac{R}{R}$	$\frac{F}{Y}$	$\frac{F}{Y}$	$\frac{R}{R}$
3I	$\frac{R}{R}$	$\frac{R}{R}$	$\frac{R}{R}$	$\frac{R}{R}$	←	←	$\frac{F}{Y}$	$\frac{F}{Y}$	$\frac{R}{R}$
4I	$\frac{R}{R}$	$\frac{R}{R}$	$\frac{R}{R}$	$\frac{R}{R}$	$\frac{R}{R}$	$\frac{R}{G}$	$\frac{G}{G}$	$\frac{R}{R}$	$\frac{R}{R}$
42	$\frac{R}{R}$	$\frac{R}{R}$	$\frac{R}{R}$	$\frac{R}{R}$	$\frac{R}{R}$	$\frac{R}{G}$	$\frac{G}{G}$	$\frac{R}{R}$	$\frac{R}{R}$
5I	←	$\frac{F}{Y}$	←	$\frac{F}{Y}$	$\frac{R}{R}$	$\frac{R}{R}$	$\frac{R}{R}$	$\frac{R}{R}$	$\frac{R}{R}$
6I, 62	$\frac{R}{R}$	$\frac{R}{G}$	$\frac{R}{R}$	$\frac{R}{R}$	$\frac{R}{R}$	$\frac{R}{R}$	$\frac{R}{R}$	$\frac{R}{R}$	$\frac{R}{R}$
7I	$\frac{R}{R}$	$\frac{R}{R}$	$\frac{R}{R}$	$\frac{R}{R}$	←	$\frac{F}{Y}$	←	$\frac{F}{Y}$	$\frac{R}{R}$
8I	$\frac{R}{R}$	$\frac{R}{R}$	$\frac{R}{R}$	$\frac{R}{R}$	$\frac{R}{G}$	$\frac{R}{G}$	$\frac{R}{G}$	$\frac{R}{G}$	$\frac{R}{R}$
82	$\frac{R}{R}$	$\frac{R}{R}$	$\frac{R}{R}$	$\frac{R}{R}$	$\frac{R}{G}$	$\frac{R}{G}$	$\frac{R}{G}$	$\frac{R}{G}$	$\frac{R}{R}$

MAXTIME DETECTOR INSTALLATION CHART												
DETECTOR					PROGRAMMING							
LOOP	SIZE (FT)	DISTANCE FROM STOPBAR (FT)	TURNS	NEW LOOP	CALL PHASE	DELAY TIME	EXTEND TIME	EXTEND	ADDED INITIAL	CALL	DELAY DURING GREEN	NEW CARD
1A	6X40	+5	2-4-2	-	1 6#	15.0*	-	X	-	X	-	-
1B	6X40	0	2-4-2	-	1	15.0	-	X	-	X	X	-
2A	6X6	300	5	X	2	-	-	X	X	X	-	X
3A	6X40	0	2-4-2	-	3 8#	15.0*	-	X	-	X	-	-
4A	6X6	300	5	X	4	-	2.4	X	-	-	-	X
4B	6X40	0	2-4-2	X	4	-	-	X	-	X	-	X
5A	6X40	0	2-4-2	X	5 2#	15.0*	-	X	-	X	-	X
5B	6X40	0	2-4-2	X	5	15.0	-	X	-	X	-	X
6A	6X6	300	5	-	6	-	-	X	X	X	-	-
7A	6X40	0	2-4-2	X	7 4#	15.0*	-	X	-	X	-	X
8A	6X6	300	5	-	8	-	2.4	X	-	-	-	-
8B	6X40	0	2-4-2	-	8	10.0	-	X	-	X	-	-


* Reduce Delay to 3 Seconds During Alternate Phasing Operation.
Disable Phase Call For Loop During Alternate Phasing Operation.

8 Phase
Fully Actuated
SR 1006 (Old Stage Road) @ 540 CLS
Signal System #: D05-17_Fuquay-Varina

NOTES


1. Refer to "Roadway Standard Drawings NCDOT" dated January 2024 and "Standard Specifications for Roads and Structures" dated January 2024.
2. Do not program signal for late night flashing operation unless otherwise directed by the Engineer.
3. Phase 1 and/or phase 5 may be lagged.
4. Phase 3 and/or phase 7 may be lagged.
5. Reposition existing signal heads numbered 21, 22, 42 and 62.
6. Set all detector units to presence mode.
7. Pavement markings are existing unless otherwise shown.
8. The Division Traffic Engineer will determine the hours of use for each phasing plan.
9. Maximum times shown in timing chart are for free-run operation only. Coordinated signal system timing values supersede these values.

PHASING DIAGRAM DETECTION LEGEND

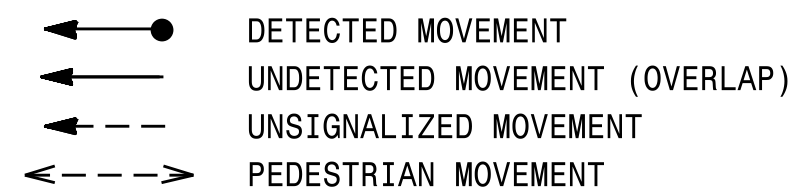


SIGNAL FACE I.D.

All Heads L.E.D.
= Bimodal Section

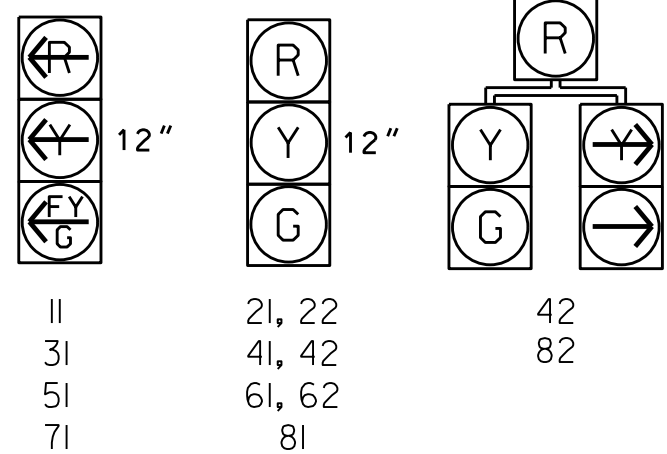


MAXTIME TIMING CHART								
FEATURE	PHASE							
	1	2	3	4	5	6	7	8
Walk *	—	—	—	—	—	—	—	—
Ped Clear	—	—	—	—	—	—	—	—
Min Green	7	12	7	7	7	12	7	7
Passage *	2.0	6.0	2.0	2.0	2.0	6.0	2.0	2.0
Max 1 *	15	100	25	30	15	100	25	30
Yellow Change	3.0	4.3	3.0	4.9	3.0	4.3	3.0	4.9
Red Clear	2.1	1.1	1.9	1.0	2.4	1.1	2.1	1.0
Added Initial *	—	1.5	—	—	—	1.5	—	—
Maximum Initial *	—	34	—	—	—	34	—	—
Time Before Reduction *	—	15	—	—	—	15	—	—
Time To Reduce *	—	30	—	—	—	30	—	—
Minimum Gap	—	3.0	—	—	—	3.0	—	—
Advance Walk	—	—	—	—	—	—	—	—
Non Lock Detector	X	—	X	X	X	—	X	X
Vehicle Recall	—	MIN RECALL	—	—	—	MIN RECALL	—	—
Dual Entry	—	—	—	X	—	—	—	X

* These values may be field adjusted. Do not adjust Min Green and Extension times for phases 2 and 6 lower than what is shown. Min Green for all other phases should not be lower than 4 seconds.

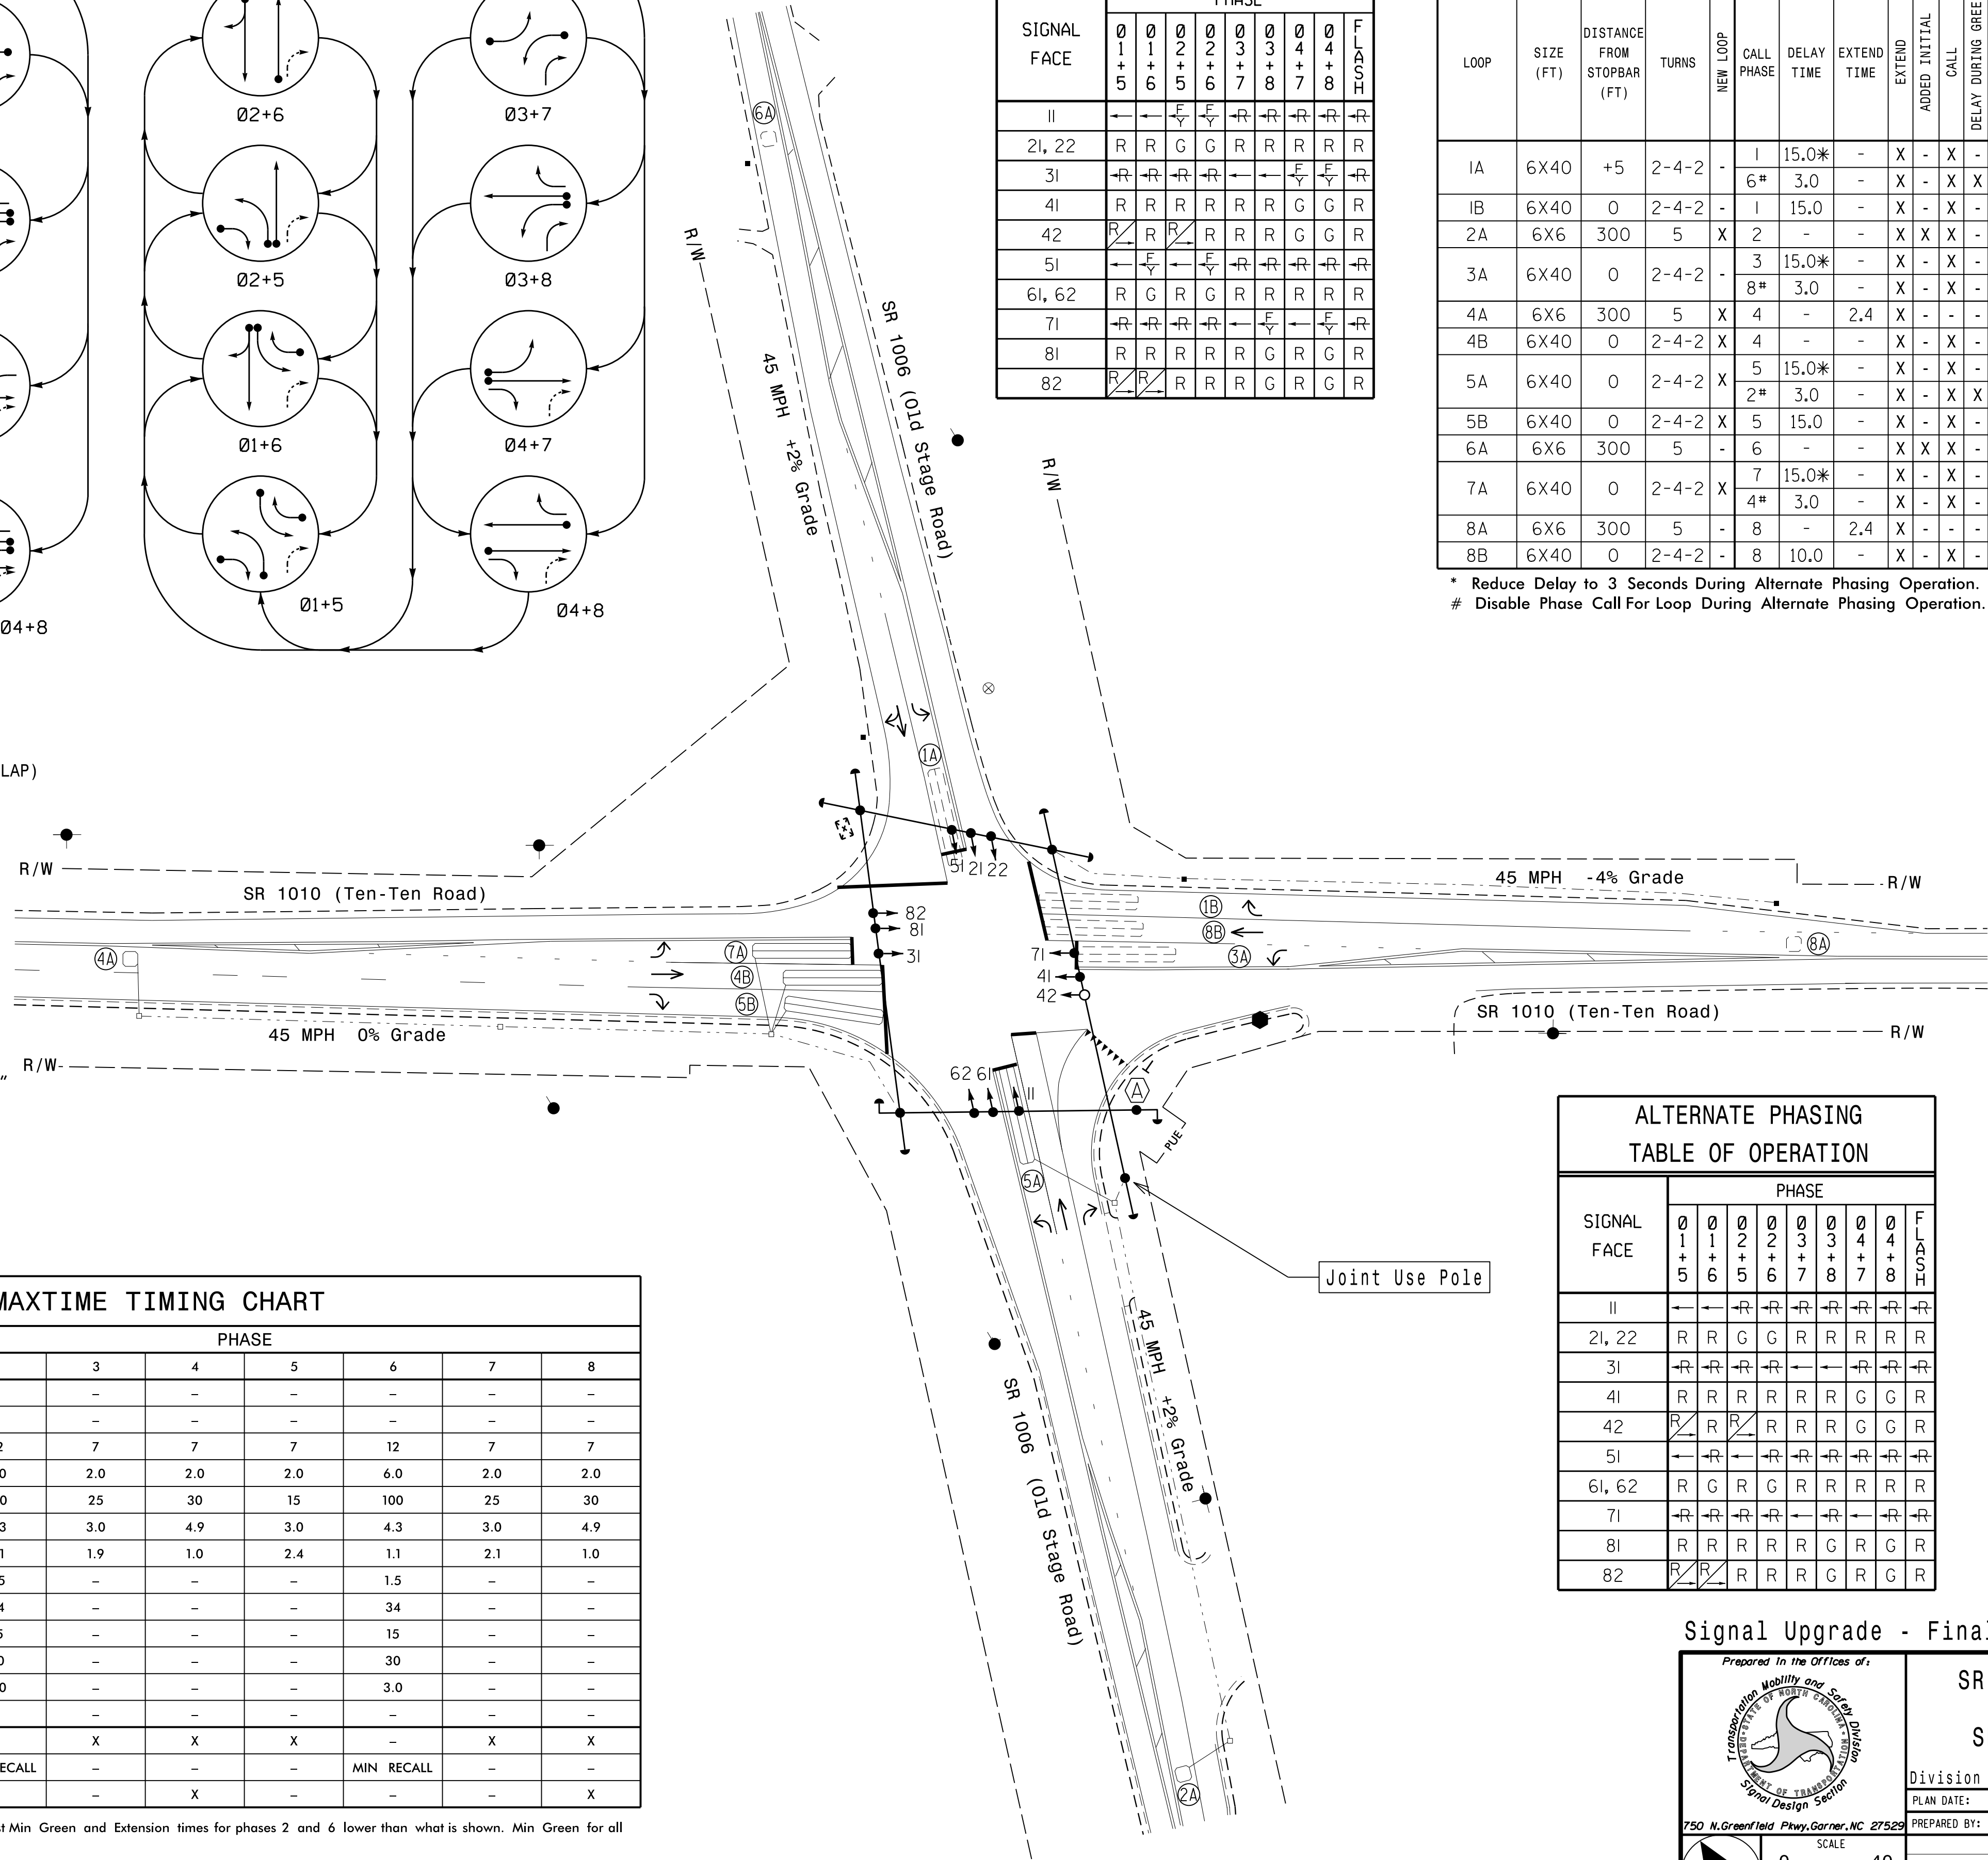


ALTERNATE PHASING TABLE OF OPERATION									
SIGNAL FACE	PHASE								
	0 1 + 5	0 1 + 6	0 2 + 5	0 2 + 6	0 3 + 7	0 3 + 8	0 4 + 7	0 4 + 8	F L A S H
II	←	←	→	→	→	→	→	→	→
2I, 22	→	→	G	G	R	R	R	R	R
3I	→	→	→	→	←	←	←	←	←
4I	→	→	→	→	→	→	G	G	R
42	R	R	R	R	→	→	G	G	R
5I	←	→	←	→	→	→	→	→	→
6I, 62	→	G	R	G	R	R	R	R	R
7I	→	→	→	→	←	←	←	←	←
8I	→	R	R	R	R	G	G	G	R
82	R	R	R	R	R	G	R	G	R

LEGEND

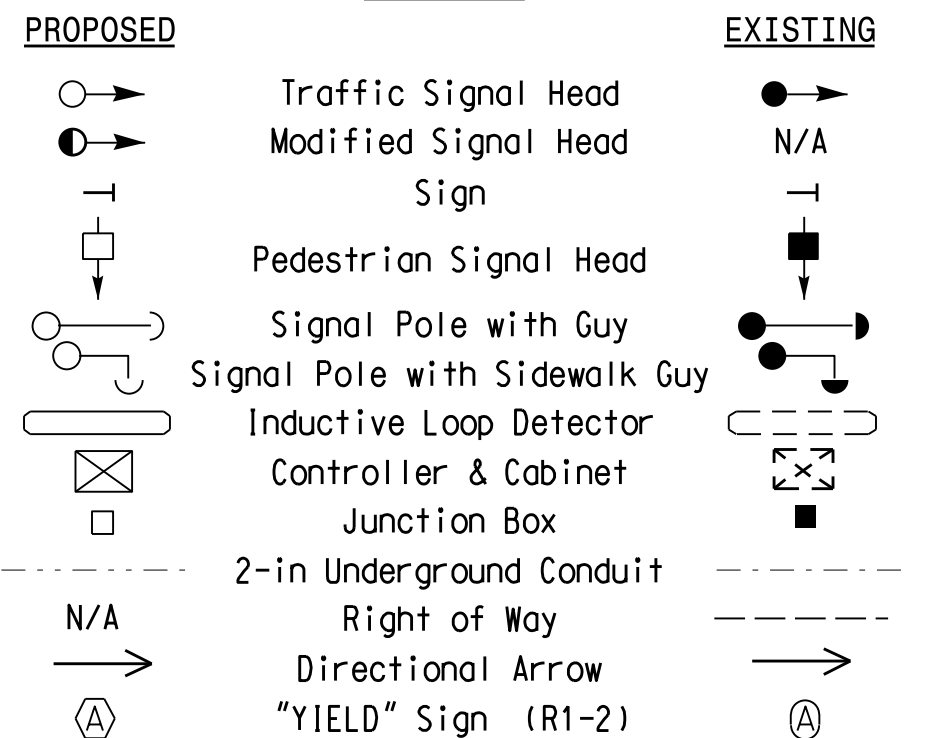

Signal Upgrade - Final Design

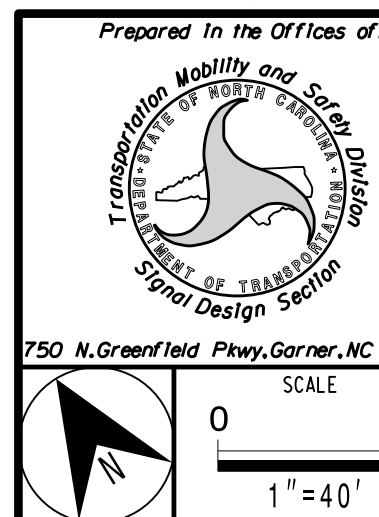

SR 1006 (Old Stage Road)
at
SR 1010 (Ten-Ten Road)

PLAN DATE:	September 2024	REVIEWED BY:	
------------	----------------	--------------	--

PREPARED BY: I.O. Umozurike	REVIEWED BY:
-----------------------------	--------------


REVISIONS	
-----------	--

REVISIONS

DATE

DOCUMENT NOT CONSIDERED
FINAL UNLESS ALL
SIGNATURES COMPLETED

REAL

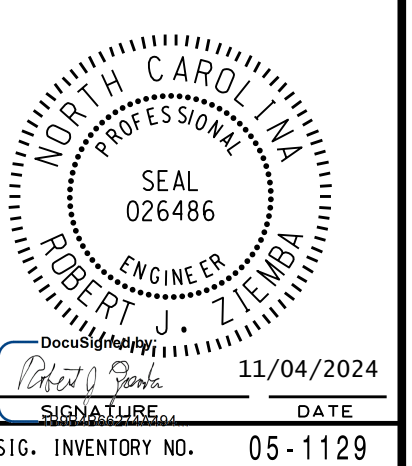


SIG. INVENTORY NO. 05-1129

18 CHANNEL IP CONFLICT MONITOR
PROGRAMMING DETAIL

(remove jumpers and set switches as shown)



REMOVE DIODE JUMPERS 1-5, 1-6, 1-9, 1-11, 2-5, 2-6, 2-9, 2-11, 3-7, 3-8, 3-10, 3-12, 4-7, 4-8, 4-10, 4-12, 5-9, 5-11, 6-9, 6-11, 7-10, 7-12, 8-10, 8-12, 9-11 and 10-12.

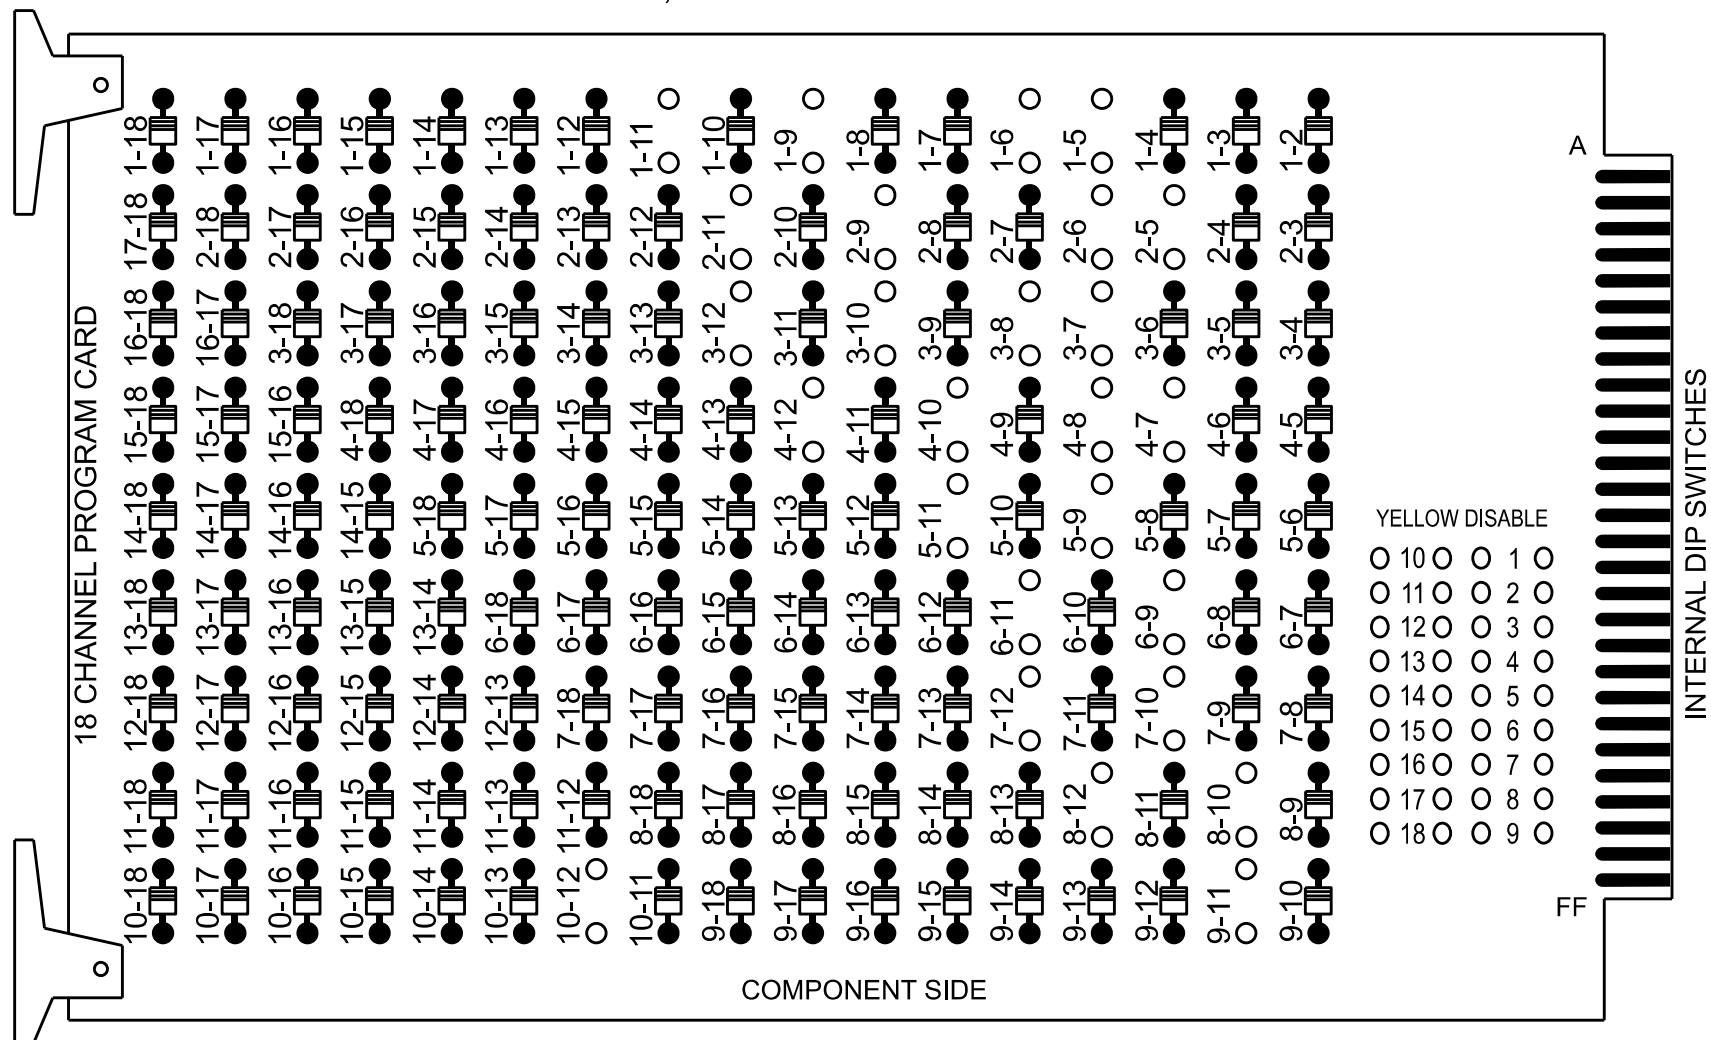

REMOVE JUMPERS AS SHOWN

NOTES:

- Card is provided with all diode jumpers in place. Removal of any jumper allows its channels to run concurrently.
- Ensure jumpers SEL2-SEL5 and SEL9 are present on the monitor board.
- Ensure that the Red Enable is active at all times during normal operation.
- Integrate monitor with Ethernet network in cabinet.

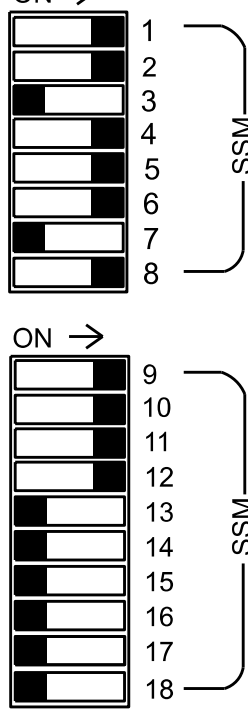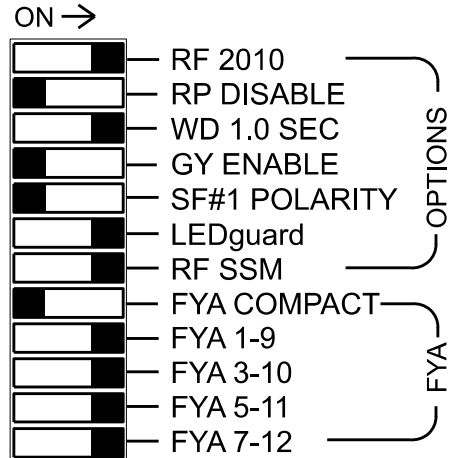

■ = DENOTES POSITION OF SWITCH

NOTES

- To prevent "flash-conflict" problems, insert red flash program blocks for all vehicle load switches in the output file. The installer shall verify that signal heads flash in accordance with the signal plan.
- Program phases 4 and 8 for Dual Entry.
- Program controller to start up in phase 2 Green No Walk and 6 Green No Walk.
- If this signal will be managed by an ATMS software, enable controller and detector logging for all detectors used at this location.
- The cabinet and controller are part of the SR 1006 (Old Stage Road) @ 540 CLS Signal System #: D05-17_Fuquay-Varina.

EQUIPMENT INFORMATION

Controller.....2070LX
Cabinet.....332 w/ Aux
Software.....Q-Free MAXTIME
Cabinet Mount.....Base
Output File Positions.....18 With Aux. Output File
Load Switches Used.....S1, S2, S4, S5, S7, S8, S10, S11, AUX S1, AUX S2, AUX S4, AUX S5
Phases Used.....1, 2, 3, 4, 5, 6, 7, 8
Overlap "1".....*
Overlap "2".....*
Overlap "3".....*
Overlap "4".....*

*See overlap programming detail on sheet 2

SIGNAL HEAD HOOK-UP CHART


LOAD SWITCH NO.	S1	S2	S3	S4	S5	S6	S7	S8	S9	S10	S11	S12	AUX S1	AUX S2	AUX S3	AUX S4	AUX S5	AUX S6		
CMU CHANNEL NO.	1	2	13	3	4	14	5	6	15	7	8	16	9	10	17	11	12	18		
PHASE	1	2	2 PED	3	4	4 PED	5	6	6 PED	7	8	8 PED	OL1	OL2	SPARE	OL3	OL4	SPARE		
SIGNAL HEAD NO.	11★	82	21,22	NU	31★	41,42	NU	51★	42	61,62	NU	71★	81,82	NU	11★	31★	NU	51★	71★	NU
RED		★	128			101			★	134			107							
YELLOW			129		★	102				135		★	108							
GREEN			130			103				136			109							
RED ARROW													A121	A124		A114	A101			
YELLOW ARROW		126							132				A122	A125		A115	A102			
FLASHING YELLOW ARROW													A123	A126		A116	A103			
GREEN ARROW	127	127			118			133	133			124								
																				
																				

NU = Not Used

- * Denotes install load resistor. See load resistor installation detail this sheet.
- * See pictorial of head wiring in detail this sheet.

FYA SIGNAL WIRING DETAIL

(wire signal heads as shown)

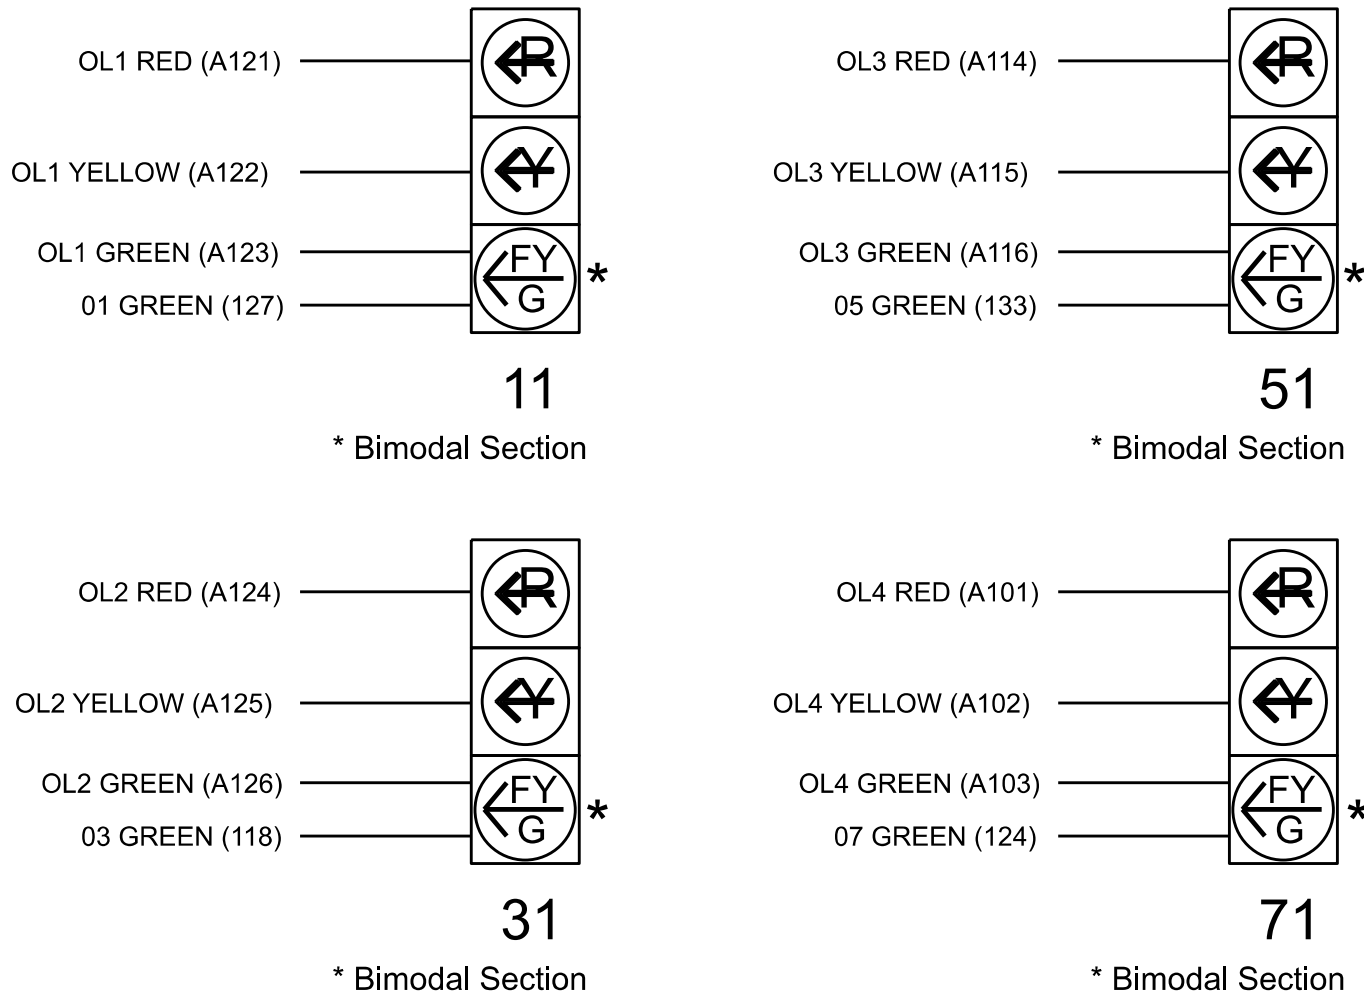

INPUT FILE POSITION LAYOUT

(front view)

FILE "I"	1	2	3	4	5	6	7	8	9	10	11	12	13	14
U	∅ 1 1A	∅ 2 2A	∅ 3 3A	∅ 4 4A	∅ 5 5A	∅ 6 6A	∅ 7 7A	∅ 8 8A	∅ 9 9A	∅ 10 10A	∅ 11 11A	∅ 12 12A	∅ 13 13A	∅ 14 14A
L	NOT USED	NOT USED	NOT USED	NOT USED	NOT USED	NOT USED	NOT USED	NOT USED	NOT USED	NOT USED	NOT USED	NOT USED	NOT USED	NOT USED
U	∅ 5 5A	∅ 6 6A	∅ 7 7A	∅ 8 8A	∅ 9 9A	∅ 10 10A	∅ 11 11A	∅ 12 12A	∅ 13 13A	∅ 14 14A	∅ 15 15A	∅ 16 16A	∅ 17 17A	∅ 18 18A
L	NOT USED	NOT USED	NOT USED	NOT USED	NOT USED	NOT USED	NOT USED	NOT USED	NOT USED	NOT USED	NOT USED	NOT USED	NOT USED	NOT USED


EX. : 1A, 2A, ETC. = LOOP NO.'S

FS = FLASH SENSE
ST = STOP TIME

INPUT FILE CONNECTION & PROGRAMMING CHART

LOOP NO.	LOOP TERMINAL	INPUT FILE POS.	PIN NO.	INPUT POINT	DETECTOR NO.	CALL PHASE	DELAY TIME	EXTEND TIME	EXTEND	ADDED INITIAL	CALL	DELAY DURING GREEN
1A	TB2-1,2	I1U	56	18	1 ★	1	15		X		X	
2A	TB2-5,6	I2U	39	1	29 ★	6	3		X	X	X	X
3A	TB4-5,6	I5U	58	20	7 ★	3	15		X		X	
4A	TB4-9,10	I6U	41	3	8	4		2.4	X			
4B	TB4-11,12	I6L	45	7	9	4			X		X	
1B	TB6-9,10	I9U	60	22	13	1	15		X		X	
5A	TB3-1,2	J1U	55	17	15 ★	5	15		X		X	
6A	TB3-5,6	J2U	40	2	16	6			X	X	X	
7A	TB5-5,6	J5U	57	19	21 ★	7	15		X		X	
8A	TB5-9,10	J6U	42	4	22	8		2.4	X			
8B	TB5-11,12	J6L	46	8	23	8	10		X		X	
5B	TB7-9,10	J9U	59	21	27	5	15		X		X	


INPUT FILE POSITION LEGEND: J2L

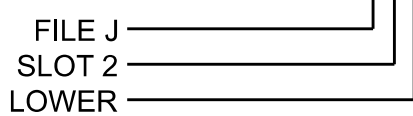

* For the detectors to work as shown on the signal plan see the Detector Programming Detail for Alternate Phasing on Sheet 2 of this plan.

LOAD RESISTOR INSTALLATION DETAIL

(install resistors as shown)

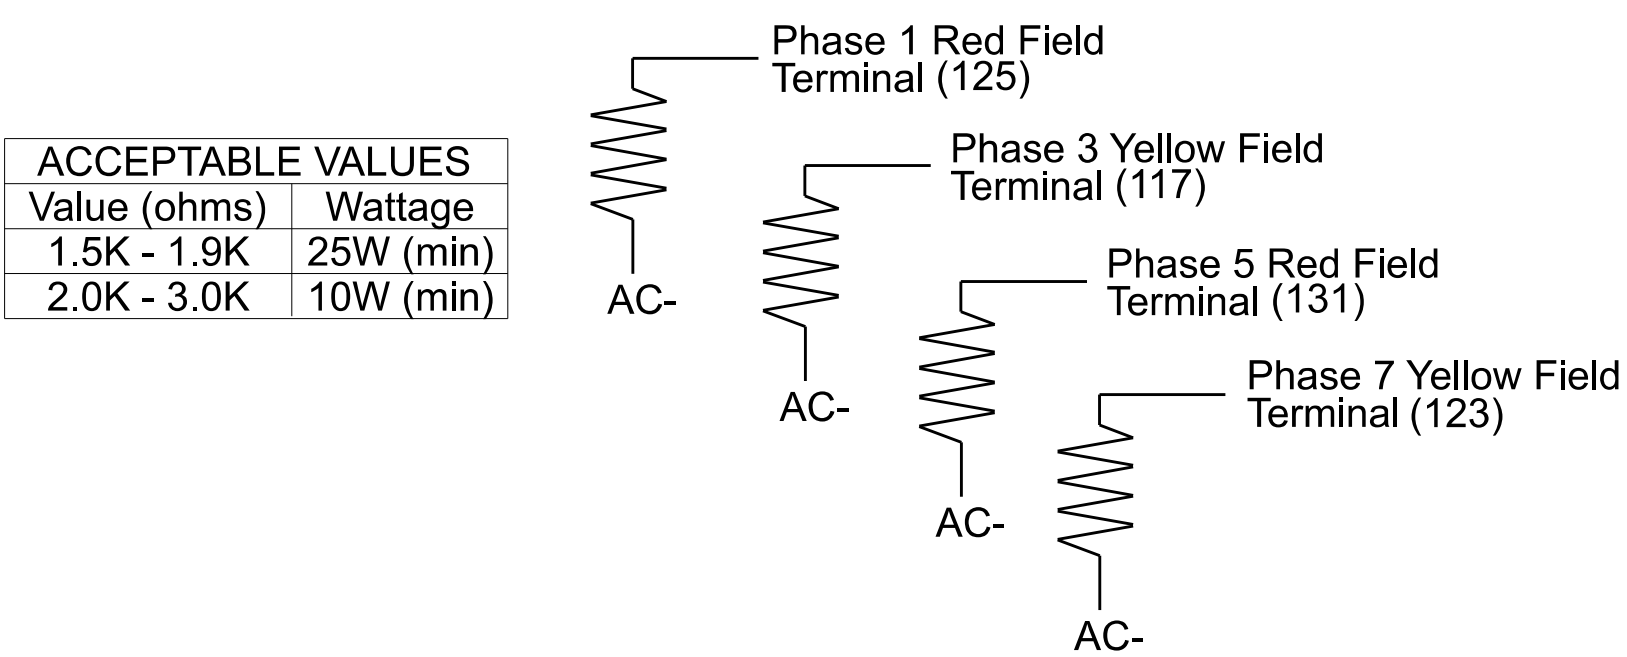


ACCEPTABLE VALUES	Value (ohms)	Wattage
1.5K - 1.9K	25W (min)	
2.0K - 3.0K	10W (min)	

THIS ELECTRICAL DETAIL IS FOR
THE SIGNAL DESIGN: 05-1129
DESIGNED: September 2024
SEALED: 11/04/2024
REVISED:

Electrical Detail - Sheet 1 of 2

Final

DOCUMENT NOT CONSIDERED
FINAL UNLESS ALL
SIGNATURES COMPLETED

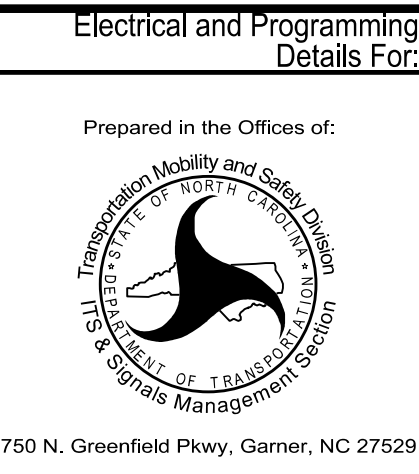

SR 1006 (Old Stage Road)
at
SR 1010 (Ten-Ten Road)


Division 05 Wake County near Garner

PLAN DATE: October 2024 REVIEWED BY: Zarrar Zafar

PREPARED BY: Todd Joyce REVIEWED BY:

REVISIONS INIT. DATE

DATE

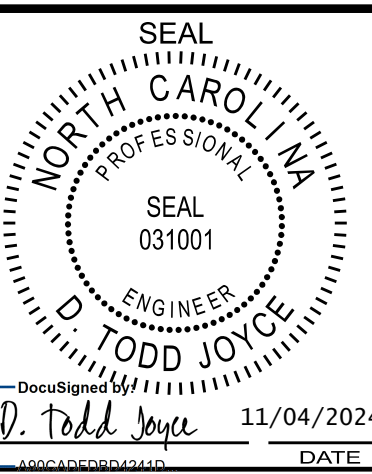

11/04/2024

DATE

SIG. INVENTORY NO. 05-1129








PROJECT REFERENCE NO.	SHEET NO.
HL-0008F	SCP-1

1	INSTALL COAX CABLE
2	INSTALL ETHERNET CABLE
3	EXISTING ETHERNET (OR COAX) CABLE
4	INSTALL SMFO CABLE
5	EXISTING SMFO CABLE
6	INSTALL FIBER OPTIC DROP CABLE
7	INSTALL TRACER WIRE
8	TRENCH
9	INSTALL PVC CONDUIT
10	INSTALL RIGID, GALVANIZED STEEL CONDUIT
11	INSTALL RIGID, GALVANIZED STEEL RISER WITH WEATHERHEAD
12	INSTALL RIGID, GALVANIZED STEEL RISER WITH FIBER OPTIC CABLE SEAL
13	INSTALL OUTER-DUCT POLYETHYLENE CONDUIT
14	INSTALL POLYETHYLENE CONDUIT
15	DIRECTIONAL DRILL CONDUIT
16	BORE AND JACK CONDUIT
17	INSTALL CABLE(S) IN EXISTING CONDUIT
18	INSTALL CABLE(S) IN NEW CONDUIT
19	INSTALL CABLE(S) IN EXISTING RISER
20	INSTALL CABLE(S) IN NEW RISER
21	INSTALL CABLE(S) IN EXISTING CONDUIT STUB-OUTS
22	INSTALL NEW CONDUIT INTO EXISTING CABINET BASE (USE EXISTING CONDUIT STUB-OUTS WHEN AVAILABLE)
23	INSTALL NEW RISER INTO EXISTING CABINET BASE (USE EXISTING CONDUIT STUB-OUTS WHEN AVAILABLE)
24	INSTALL NEW CONDUIT INTO EXISTING POLE MOUNTED CABINET
25	INSTALL NEW RISER INTO EXISTING POLE MOUNTED CABINET
26	INSTALL NEW ETHERNET EDGE SWITCH
27	INSTALL NEW FIBER OPTIC TRANSCEIVER
28	INSTALL INTERCONNECT CENTER, PATCH PANEL, JUMPERS AND FUSION SPLICE CABLE IN CABINET
29	INSTALL UNDERGROUND SPLICE ENCLOSURE
30	INSTALL AERIAL SPLICE ENCLOSURE
31	MODIFY EXISTING INTERCONNECT CENTER / SPLICE ENCLOSURE
32	INSTALL POLE MOUNTED SPLICE CABINET
33	INSTALL BASE MOUNTED SPLICE CABINET

34	INSTALL CABINET FOUNDATION	
35	INSTALL CCTV CAMERA POLE MOUNTED CABINET	
36	INSTALL CCTV CAMERA ASSEMBLY	
37	INSTALL CCTV CAMERA WOOD POLE	
38	INSTALL CCTV CAMERA METAL POLE AND FOUNDATION	
39	INSTALL JUNCTION BOX	
40A	INSTALL OVERSIZED JUNCTION BOX	
40B	INSTALL SPECIAL OVERSIZED JUNCTION BOX (36" x 24" x 24")	
41	REMOVE EXISTING JUNCTION BOX	
42	INSTALL WOOD POLE	
43	REMOVE EXISTING WOOD POLE	
44	INSTALL AERIAL GUY ASSEMBLY	
45	INSTALL STANDARD GUY ASSEMBLY	
46	INSTALL SIDEWALK GUY ASSEMBLY	
47	INSTALL MESSENGER CABLE	
48A	REMOVE EXISTING MESSENGER CABLE	
48B	REMOVE EXISTING COMMUNICATIONS CABLE	
49	BACK PULL EXISTING COMMUNICATIONS CABLE	
50	INSTALL CELL MODEM AND ANTENNA	
51	INSTALL CABLE STORAGE RACKS (SNOW SHOES) AND STORE 100 FEET OF CABLE	
52A	INSTALL DELINEATOR MARKER	
52B	INSTALL JUNCTION BOX MARKER	
53A	STORE 20 FEET OF COMMUNICATIONS CABLE	
53B	STORE 50 FEET OF EACH COMMUNICATIONS CABLE	
54	LASH CABLE(S) TO EXISTING COMMUNICATIONS CABLE	
55	LASH CABLE(S) TO EXISTING MESSENGER CABLE	
56	LASH CABLE(S) TO NEW MESSENGER CABLE	
57	MODIFY EXISTING ELECTRICAL SERVICE	XX" Y"
58	INSTALL NEW ELECTRICAL SERVICE	Y" XX"
59	INSTALL NEW EQUIPMENT CABINET DISCONNECT	"S" FS BS
60	BOND TRACER WIRE TO EQUIPMENT GROUND BUS	
61	DO NOT BOND TRACER WIRE TO EQUIPMENT GROUND BUS	
62	BOND RISER AND MESSENGER CABLE TO POLE GROUND	
63	BOND RISER TO POLE GROUND	
64	BOND MESSENGER CABLE TO POLE GROUND	
65	INSTALL HEAT SHRINK TUBING RETROFIT KIT	
66	INSTALL MOLDABLE DUCT SEAL	
67	SLACK SPAN	

LEGEND

	FO		NEW FIBER OPTIC COMMUNICATIONS CABLE
	EXI		EXISTING COMMUNICATIONS CABLE
	REM		EXISTING COMMUNICATIONS CABLE TO BE REMOVED
			EXISTING AERIAL GUY ASSEMBLY
			NEW CONDUIT
			EXISTING CONDUIT
	DD		NEW DIRECTIONAL DRILLED CONDUIT

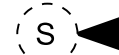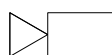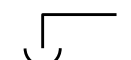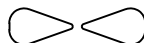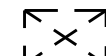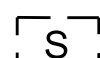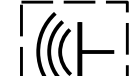NEW		EXISTING
	OVERSIZED JUNCTION BOX	
	WOOD POLE	
	AERIAL SPICE ENCLOSURE	
	UNDERGROUND SPICE ENCLOSURE	
	METAL POLE	
	CCTV ASSEMBLY	
	STANDARD GUY ASSEMBLY	
	SIDEWALK GUY ASSEMBLY	
	CABLE STORAGE RACKS (SNOW SHOES)	
	SIGNAL/EQUIPMENT CABINET	
	SPICE CABINET	
	FLAT PANEL ANTENNA (SINGLE)	
	YAGI ANTENNA (DOUBLE) FOR REPEATER OPERATION	
	YAGI ANTENNA (SINGLE)	
	OMNI ANTENNA	
SP	SIGNAL POLE	SP
XX-XXXX	SIGNAL INVENTORY NUMBER	XX-XXXX

CONSTRUCTION NOTE SYMBOLS KEY

	INDICATES NUMBER OF CABLES, LOOPS, ETC.
	INDICATES NUMBER OF FIBERS PER CABLE, TWISTED PAIRS PER CABLE, ETC.
	INDICATES NUMBER OF RISER(S) / CONDUIT(S)
	INDICATES DIAMETER OF RISER(S) / CONDUIT(S) (INCH)


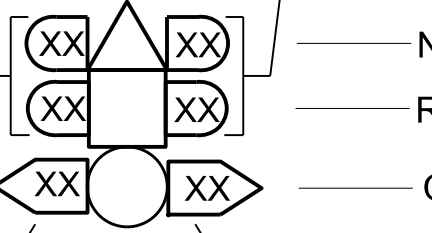


Diagram illustrating the combination of symbols for a construction note:

- NUMBER OF CABLE(S)
- NUMBER OF RISER(S) / CONDUIT(S)
- NUMBER OF RISER(S) / CONDUIT(S) (INCH)
- NUMBER OF FIBERS/TWISTED PAIRS
- NEW/ EXISTING CABLE
- REMOVE/ MODIFY CABLE
- CONDUIT/ RISER

ATTACHMENT POINT:

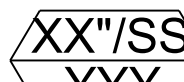

DISTANCE ABOVE (IN)/ATTACHMENT POINT
REFERENCE POINT




REFERENCE POINT
DISTANCE BELOW (IN)/ATTACHMENT POINT

"SS" REFERENCE LOCATION

FS = FRONT SIDE OF POLE

BS = BACK SIDE OF POLE

Prepared in the Offices of:  North Carolina Department of Transportation 7520 N. Greenfield Pkwy., Garner, NC 27529	CONSTRUCTION NOTES <table border="1" style="width: 100%; border-collapse: collapse; margin-top: 20px;"> <tr> <td style="width: 33%;">DIVISION 5</td> <td style="width: 33%;">WAKE COUNTY</td> <td style="width: 33%;">FUQUAY VARINA</td> </tr> <tr> <td>PLAN DATE: DECEMBER 2024</td> <td>REVIEWED BY:</td> <td>DocuSigned by:  ALEX D. STEWART</td> </tr> <tr> <td>PREPARED BY: M. DIAZ</td> <td colspan="2"> REVISIONS INT. DATE </td> </tr> </table>	DIVISION 5	WAKE COUNTY	FUQUAY VARINA	PLAN DATE: DECEMBER 2024	REVIEWED BY:	DocuSigned by:  ALEX D. STEWART	PREPARED BY: M. DIAZ	REVISIONS INT. DATE		SEAL  SIGNATURE:  DATE: 12/03/2024
DIVISION 5	WAKE COUNTY	FUQUAY VARINA									
PLAN DATE: DECEMBER 2024	REVIEWED BY:	DocuSigned by:  ALEX D. STEWART									
PREPARED BY: M. DIAZ	REVISIONS INT. DATE										

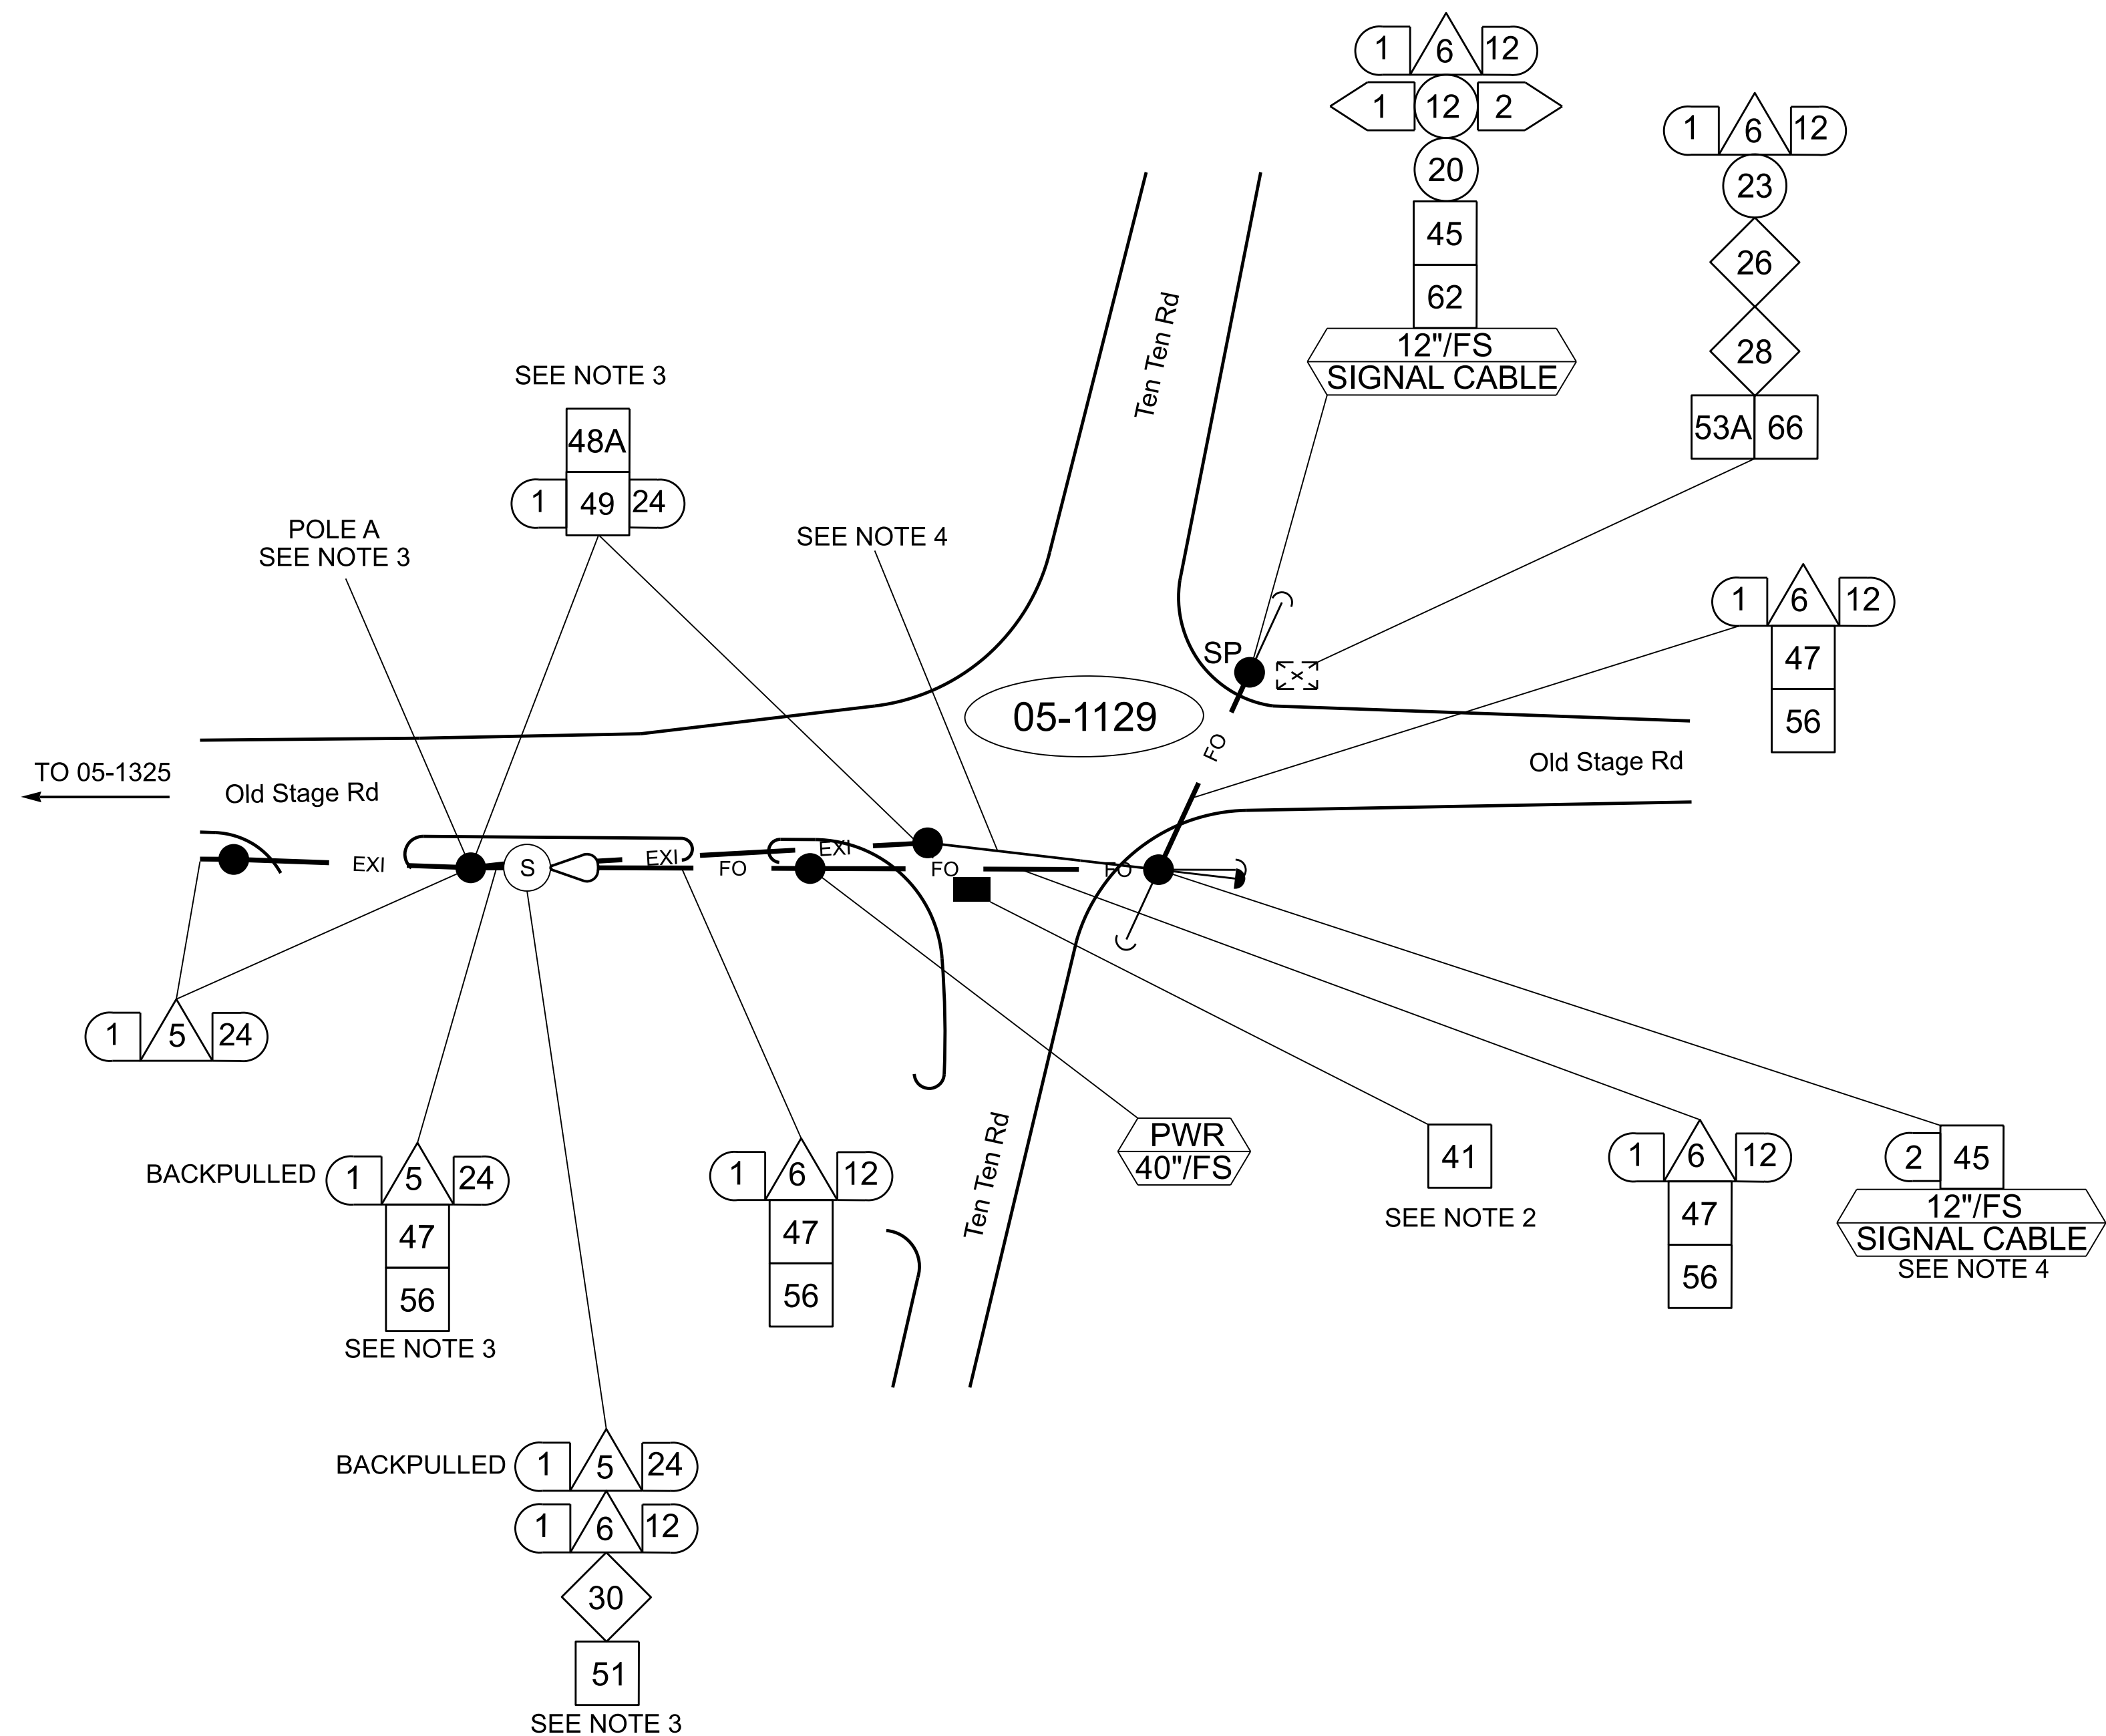

1. FIVE (5) DAYS PRIOR TO BEGINNING WORK ON THE SIGNAL SYSTEM, CONTACT THE DIVISION 5 TRAFFIC ENGINEER AT 919-536-4000 TO ARRANGE FOR THE TOWN TO PROGRAM THE NEW FIELD ETHERNET SWITCHES WITH THE NECESSARY NETWORK CONFIGURATION DATA, INCLUDING BUT NOT LIMITED TO: THE PROJECT IP ADDRESS, DEFAULT GATEWAY, SUBNET MASK AND VLAN ID INFORMATION. NOTIFY THE TRAFFIC ENGINEER AFTER ALL WORK IS PERFORMED TO ENSURE THAT ALL FIBER CIRCUITS ARE FUNCTIONING PROPERLY. WORK IS NOT COMPLETE UNTIL THE SIGNAL SYSTEM IS BACK UP AND OPERATIONAL.
2. REMOVE AND DISPOSE OF EXISTING JUNCTION BOX, SPLICE ENCLOSURE, CONDUIT, AND 12-FIBER DROP CABLE BETWEEN JUNCTION BOX AND SIGNAL CABINET.
3. BREAK EXISTING 24-FIBER CABLE SPLICES AT THE EXISTING SPLICE ENCLOSURE. BACK PULL THIS CABLE TO POLE A. REINSTALL BACK PULLED CABLE AS SHOWN. REMOVE EXISTING MESSENGER CABLE. SPLICE IN A NEW 12 FIBER DROP CABLE IN THE NEW SPLICE ENCLOSURE AND ROUTE TO THE SIGNAL CABINET AT 05-1129 AND RESPLICE AS SHOWN IN THE SPLICE DETAILS.
4. REMOVE EXISTING AERIAL GUY ASSEMBLY AND STANDARD GUY ASSEMBLY

DOCUMENT NOT CONSIDERED FINAL
UNLESS ALL SIGNATURES COMPLETED

 750 N. Greenfield Pkwy., Garner, NC 27529	CABLE ROUTING PLANS D05-17 Fuquay-Varina		 SEAL 046152 ALEX D. STEWART ENGINEER 12/03/2024	
	DIVISION 5	WAKE COUNTY		FUQUAY VARINA
	PLAN DATE: DECEMBER 2024	REVIEWED BY:		INIT. DATE
	PREPARED BY: M. DIAZ	REVISIONS		INIT. DATE

AERIAL SPLICE ENCLOSURE
TEN TEN AT OLD STAGE RD
SIG. INV. # 05-1129



Notes:
Unused fibers left coiled and stored in splice tray.
Unused Buffer Tubes left coiled and stored in splice tray.

COLOR CODE
TIA/EIA 598-A

- | | |
|------------|-------------|
| (1) BLUE | (7) RED |
| (2) ORANGE | (8) BLACK |
| (3) GREEN | (9) YELLOW |
| (4) BROWN | (10) VIOLET |
| (5) SLATE | (11) ROSE |
| (6) WHITE | (12) AQUA |

LEGEND





- X = FUSION SPLICE
E = EXISTING SPLICE
C = CAP IN TRAY

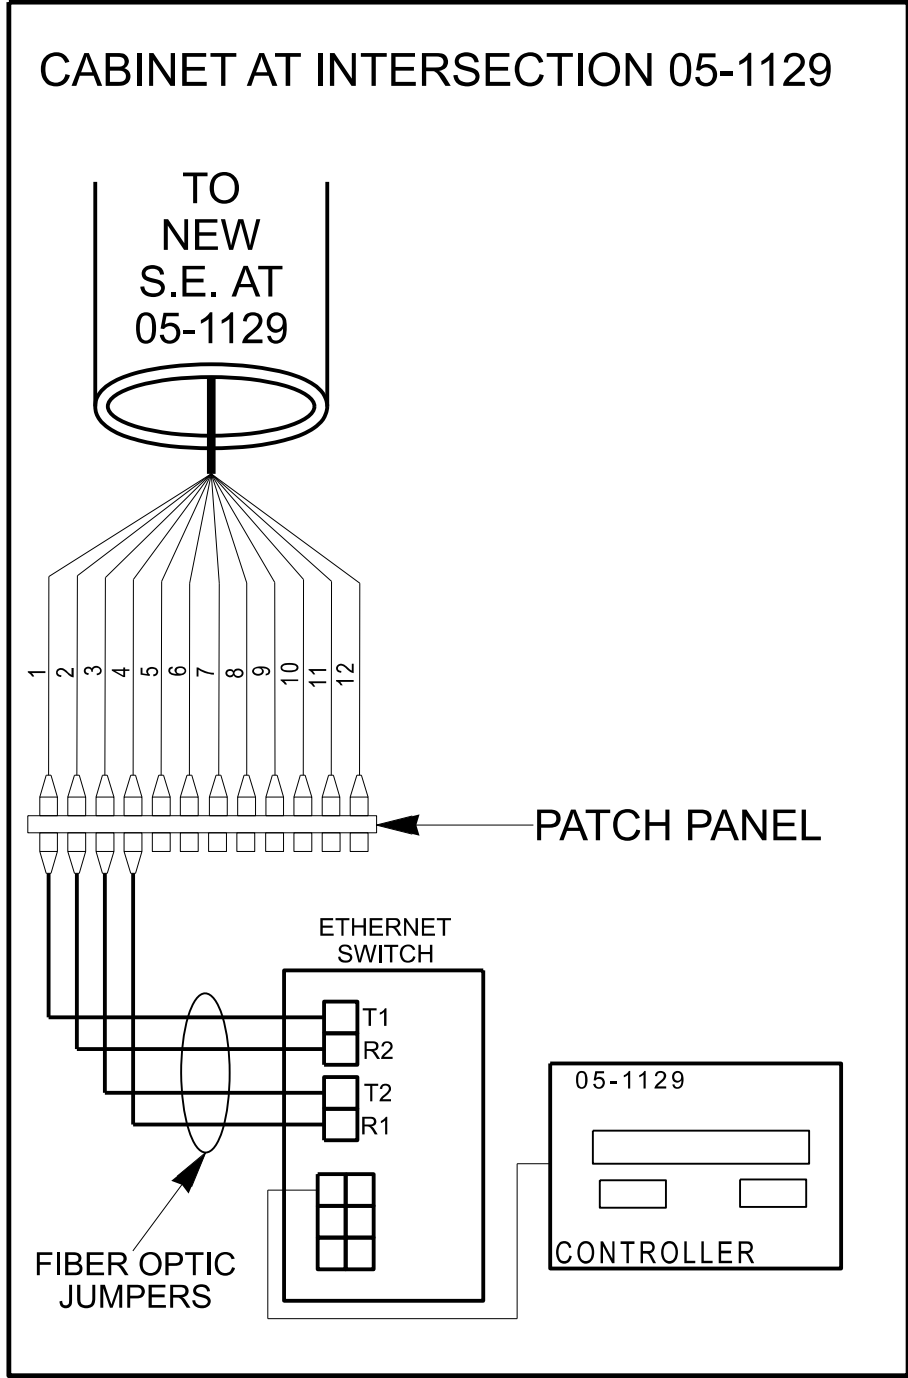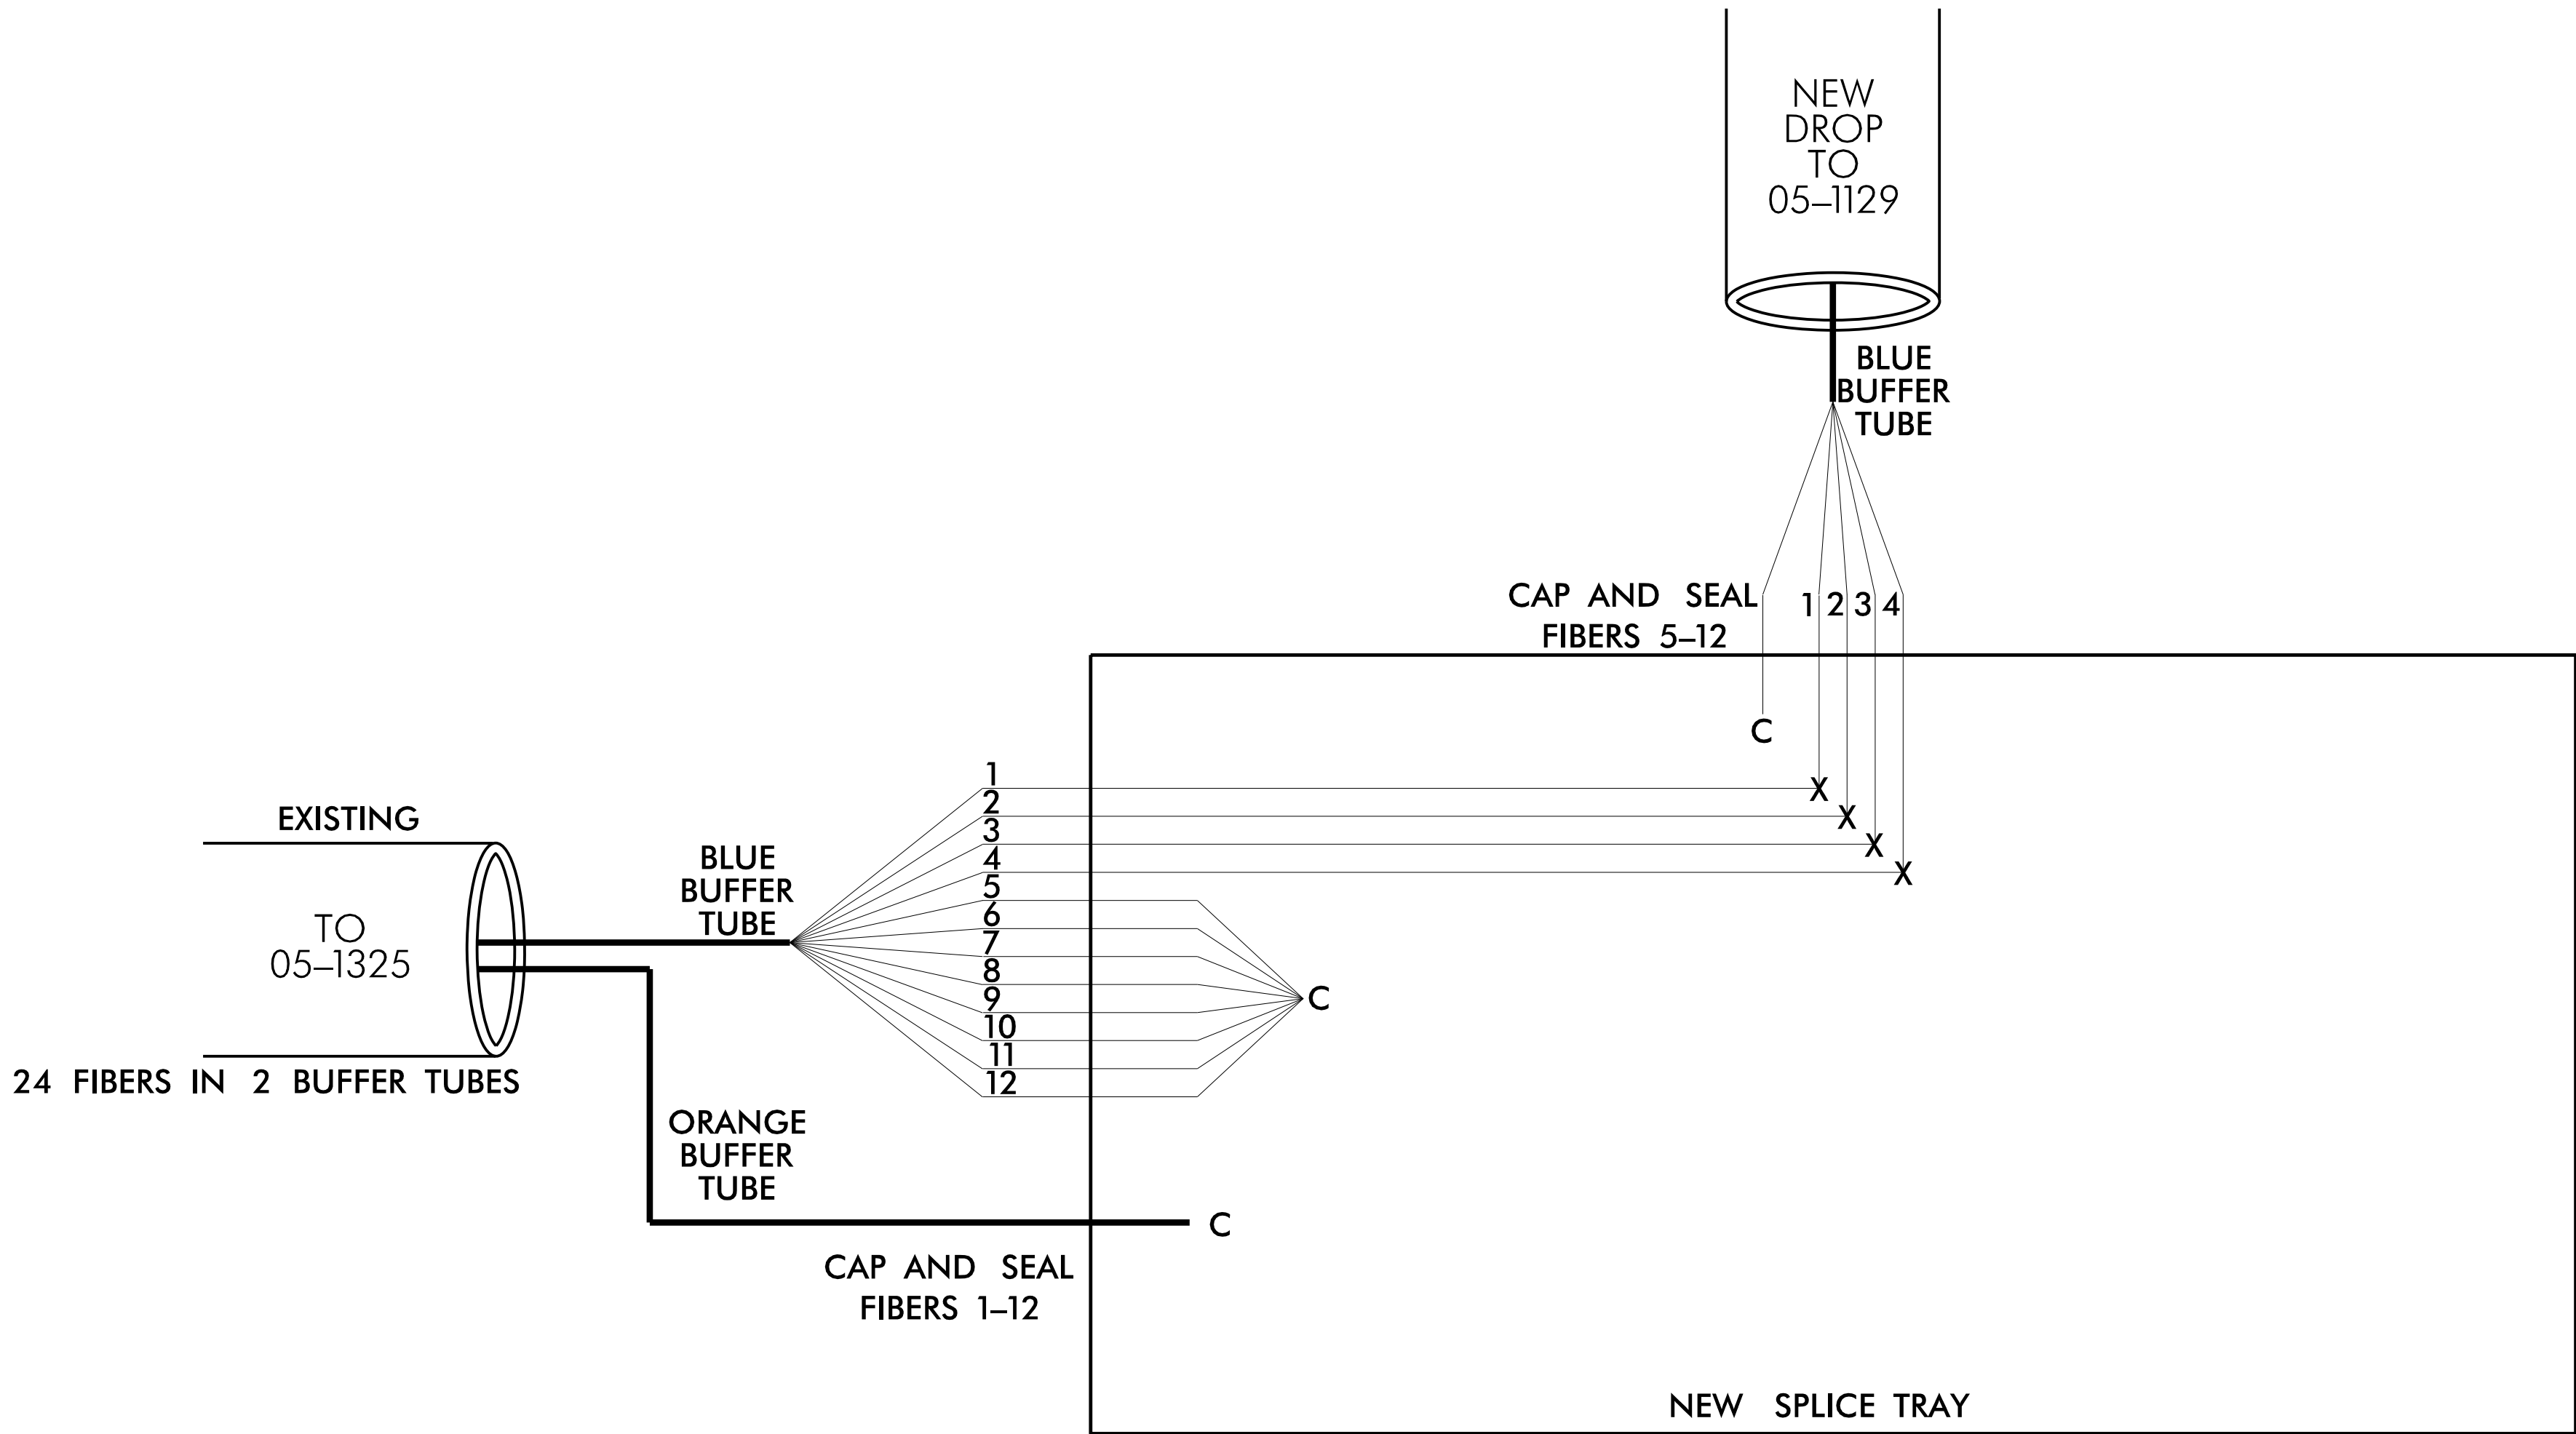

1. FIVE (5) DAYS PRIOR TO BEGINNING WORK ON THE SIGNAL SYSTEM, CONTACT THE DIVISION 5 TRAFFIC ENGINEER AT 919-536-4000 TO ARRANGE FOR THE TOWN TO PROGRAM THE NEW FIELD ETHERNET SWITCHES WITH THE NECESSARY NETWORK CONFIGURATION DATA, INCLUDING BUT NOT LIMITED TO: THE PROJECT IP ADDRESS, DEFAULT GATEWAY, SUBNET MASK AND VLAN ID INFORMATION. NOTIFY THE TRAFFIC ENGINEER AFTER ALL WORK IS PERFORMED TO ENSURE THAT ALL FIBER CIRCUITS ARE FUNCTIONING PROPERLY. WORK IS NOT COMPLETE UNTIL THE SIGNAL SYSTEM IS BACK UP AND OPERATIONAL
2. CONTRACTOR TO RECORD EXISTING SPLICE ARRANGEMENT FOR COMPARISON TO THE SUPPLIED SPLICE DETAILS. IF DISCREPANCIES EXIST, CONTACT THE ENGINEER TO DETERMINE HOW TO PROCEED WITH RESPLICING. PROVIDE AS-BUILT PLANS TO THE ENGINEER IF FINAL SPLICE ARRANGEMENT DIFFERS FROM THE SUPPLIED SPLICE DETAILS.
3. ETHERNET SWITCH TERMINATION CONFIGURATIONS ARE GENERIC. CONTRACTOR IS RESPONSIBLE FOR DETERMINING \ ENSURING PROPER TERMINATIONS.
4. INCLUDE ON THE COVER OF EACH SPLICE TRAY THE FOLLOWING:
REFERENCE SECTION 1731 "FIBER OPTIC SPLICE ENCLOSURE"
 - 1) SPLICE LOCATION
 - 2) DATE
 - 3) COMPANY NAME
 - 4) NAME OF INDIVIDUAL PERFORMING THE SPLICING

PRIOR TO INSTALLING THE COVER ON THE SPLICE TRAY TAKE A DIGITAL PHOTOGRAPH SHOWING THE SPLICE TRAY AND INFORMATION SHOWN ABOVE (1-4) AND SUBMIT PHOTOGRAPH ALONG WITH OTDR TEST RESULTS.

DOCUMENT NOT CONSIDERED FINAL
UNLESS ALL SIGNATURES COMPLETED

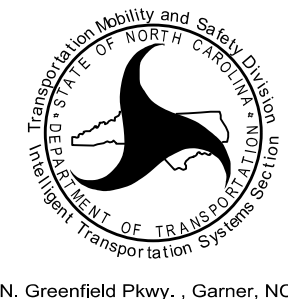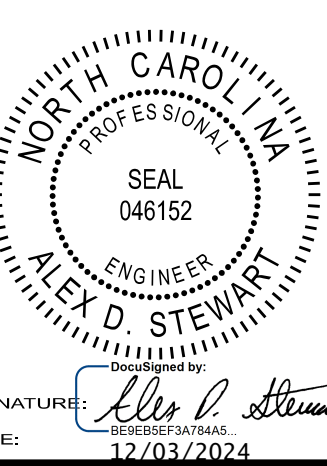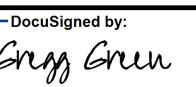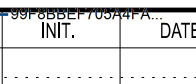 750 N. Greenfield Pkwy., Garner, NC 27529	SPLICING DETAIL D05-17 Fuquay-Varina		 SEAL 046152 ALEX D. STEWART ENGINEER 12/03/2024	
	DIVISION 5	WAKE COUNTY		FUQUAY VARINA
	PLAN DATE: DECEMBER 2024	REVIEWED BY: 		DocuSigned by: 
	PREPARED BY: M. DIAZ	DATE: 12/03/2024		

09/08/2019

TIP PROJECT: HL-0008F


T.I.P. NO.	SHEET NO.
HL-0008F	UC-1

STATE OF NORTH CAROLINA
DIVISION OF HIGHWAYS

UTILITY CONSTRUCTION PLANS
WAKE COUNTY

LOCATION: OLD STAGE ROAD AND TEN TEN ROAD

TYPE OF WORK: WATER LINE AND SANITARY SEWER LINE IMPROVEMENTS

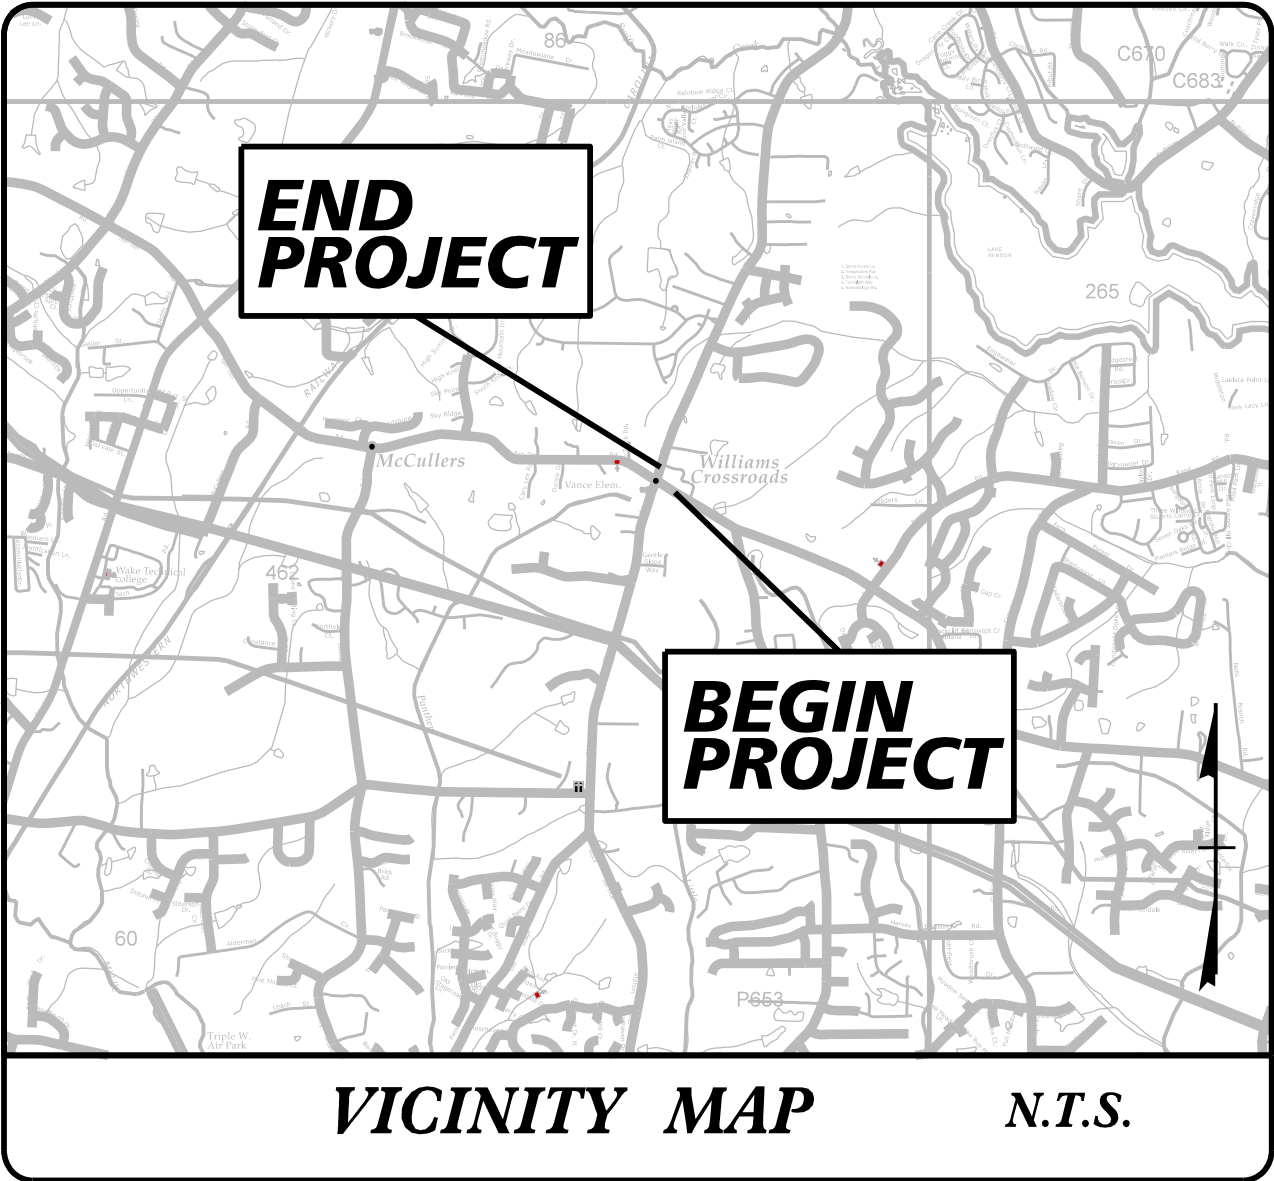

UC PLANS

OLD STAGE RD


PUBLIC IMPROVEMENTS QUANTITIES		
ITEM	UNIT	QUANTITY
PUBLIC WATER	LF	337
PUBLIC WATER STUB	EA	4

END TIP PROJECT HL-0008F

BEGIN TIP PROJECT HL-0008F

TEN TEN RD


OLD STAGE RD

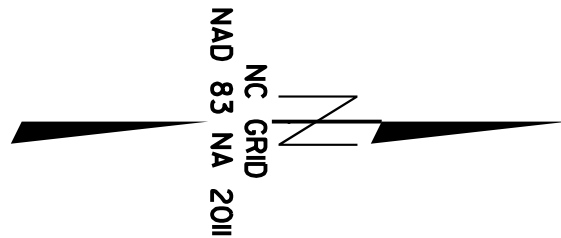

RALEIGH WATER - PLANS AUTHORIZED FOR CONSTRUCTION
Any work authorized by this approval must proceed in accordance with the plans. This electronic approval may not be edited once issued. Any modification to this approval once issued will invalidate this approval.
N/A
Patrick Paine, PE
Date: 2025.05.15 09:58:15-0400

Water and Sewer Permit # if applicable
The City of Raleigh consents to the connection and extension of the City's Public Sewer System as shown on this plan. The material and construction methods used for this project shall conform to the standards and specifications of the City's Public Utilities Handbook. City of Raleigh Public Utilities Department Permit # N/A
The City of Raleigh consents to the connection and extension of the City's Public Water System as shown on this plan. The material and construction methods used for this project shall conform to the standards and specifications of the City's Public Utilities Handbook. City of Raleigh Public Utilities Department Permit # W-4148
The City of Raleigh consents to the connection and extension of the private sewer collection system as shown on this plan. The material and construction methods used for this project shall conform to the standards and specifications of the City's Public Utilities Handbook. City of Raleigh Public Utilities Department Permit # N/A
CITY OF RALEIGH - PLANS AUTHORIZED FOR CONSTRUCTION
Electronic Approval: This approval is being issued electronically. This approval is valid only upon the signature of a City of Raleigh Review Officer below. The City will retain a copy of the approved plans. Any work authorized by this approval must proceed in accordance with the plans kept on file with the City. This electronic approval may not be edited once issued. Any modification to this approval once issued will invalidate this approval.
City of Raleigh Development Approval _____
City of Raleigh Review Officer _____

DOCUMENT NOT CONSIDERED FINAL
UNTIL ALL SIGNATURES ARE COMPLETED

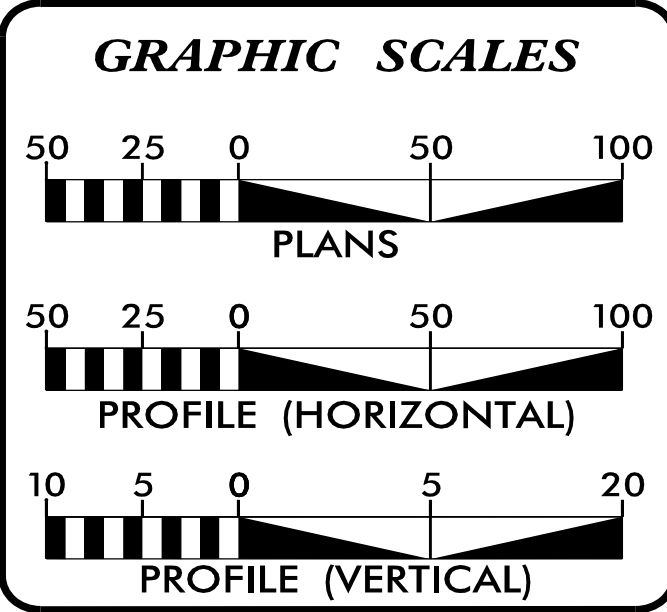

SHEET NO.:	DESCRIPTION:
UC-1	TITLE SHEET
UC-2	UTILITY SYMBOLOGY
UC-3	UTILITY NOTES
UC-3A THRU UC-3B	UTILITY DETAILS
UC-4	UTILITY CONSTRUCTION SHEETS
UC-5	UTILITY PROFILE SHEETS

WATER AND SEWER OWNERS ON PROJECT	
(1) WATER - CITY OF RALEIGH	
(2) SANITARY SEWER - WAKE COUNTY	

PREPARED IN THE OFFICE OF	
Kimley»Horn	
NC LICENSE #F-0102 421 FAYETTEVILLE STREET, SUITE 600 RALEIGH, NORTH CAROLINA 27601 PHONE: (919) 677-2000	
Nathaniel Harvey, P.E.	CONSULTANT CONTACT #1
Jack Christie, E.I.	CONSULTANT CONTACT #2

SEAL
STATE OF NORTH CAROLINA DIVISION OF HIGHWAYS ENGINEER NATHANIEL L. HARVEY, P.E. 045249 5/19/2025

DIVISION OF HIGHWAYS PROJECT DELIVERY UNIT	
2612 DUKE STREET DURHAM, NC 27704 PHONE (919) 220-4600 FAX (919) 560-3371	
BETH QUINN, P.E.	TEAM LEAD
RACHELLE BEAUREGARD	PROJECT MANAGER
C. DAYTON MARTIN, III	UTILITY COORDINATOR
ALI KOUCHEKI, P.E.	UTILITY ENGINEER


06/16/22

UTILITY CONSTRUCTION

HL-0008F

UC-02

NORTH CAROLINA
DEPARTMENT OF TRANSPORTATION
WAKE COUNTY

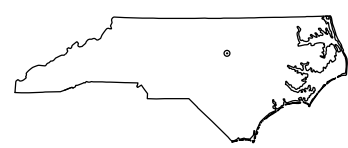

UTILITY DESIGN UNIT

UTILITY CONSTRUCTION
PLANS ONLY

ALL PROPOSED UTILITY
WORK SHOWN ON THIS
SHEET WILL BE DONE
BY OTHERS. NO PAYMENT
WILL BE MADE TO THE
CONTRACTOR FOR
UTILITY WORK SHOWN ON
THIS SHEET.

DESIGNED BY:

DRAWN BY:

CHECKED BY:

APPROVED BY:

REVISED:

UTILITIES ENGINEERING SEC.
PHONE:(919)707-6690
FAX:(919)250-4151

STATE OF NORTH CAROLINA
DIVISION OF HIGHWAYS

UTILITIES PLAN SHEET SYMBOLS

PROPOSED WATER SYMBOLS

Water Line (Sized as Shown)	
11¼ Degree Bend	
22½ Degree Bend	
45 Degree Bend	
90 Degree Bend	
Plug	
Tee	
Cross	
Reducer	
Gate Valve	
Butterfly Valve	
Tapping Valve	
Line Stop	
Line Stop with Bypass	
Blow Off	
Fire Hydrant	
Relocate Fire Hydrant	
Remove Fire Hydrant	
Water Meter	
Relocate Water Meter	
Remove Water Meter	
Water Pump Station	
RPZ Backflow Preventer	
DCV Backflow Preventer	
Relocate RPZ Backflow Preventer	
Relocate DCV Backflow Preventer	

PROPOSED SEWER SYMBOLS

Gravity Sewer Line (Sized as Shown)	
Force Main Sewer Line (Sized as Shown)	
Manhole (Sized per Note)	
Sewer Pump Station	

PROPOSED MISCELLANEOUS UTILITIES SYMBOLS

Power Pole	
Telephone Pole	
Joint Use Pole	
Telephone Pedestal	
Utility Line by Others (Type as Shown)	
Trenchless Installation	
Encasement Method	
Encasement	

Thrust Block	
Air Release Valve	
Utility Vault	
Concrete Pier	
Steel Pier	
Plan Note	
Pay Item Note	

NOTE

PAY ITEM

EXISTING UTILITIES SYMBOLS

Power Pole	
Telephone Pole	
Joint Use Pole	
Utility Pole	
Utility Pole with Base	
H-Frame Pole	
Power Transmission Line Tower	
Water Manhole	
Power Manhole	
Telephone Manhole	
Sanitary Sewer Manhole	
Hand Hole for Cable	
Power Transformer	
Telephone Pedestal	
CATV Pedestal	
Gas Valve	
Gas Meter	
Located Miscellaneous Utility Object	
Abandoned According to Utility Records	
End of Information	

*Underground Power Line	
*Underground Telephone Cable	
*Underground Telephone Conduit	
*Underground Fiber Optics Telephone Cable	
*Underground TV Cable	
*Underground Fiber Optics TV Cable	
*Underground Gas Pipeline	
Aboveground Gas Pipeline	
*Underground Water Line	
Aboveground Water Line	
*Underground Gravity Sanitary Sewer Line	
Aboveground Gravity Sanitary Sewer Line	
*Underground SS Forced Main Line	
Underground Unknown Utility Line	
SUE Test Hole	
Water Meter	
Water Valve	
Fire Hydrant	
Sanitary Sewer Cleanout	

*For Existing Utilities

Utility Line Drawn from Record (Type as Shown)	
Designated Utility Line (Type as Shown)	

REVISIONS

Water and Sewer Permits Handbook The City of Raleigh consents to the connection and extension of the City's Public Sewer System as shown on this plan. The material and construction methods used for this project shall conform to the standards and specifications of the City's Public Utilities Handbook, City of Raleigh Public Utilities Department Permit # N/A.
The City of Raleigh consents to the connection and extension of the City's Public Water System as shown on this plan. The material and construction methods used for this project shall conform to the standards and specifications of the City's Public Utilities Handbook, City of Raleigh Public Utilities Department Permit # W-4148.
The City of Raleigh consents to the connection and extension of the private sewer collection system as shown on this plan. The material and construction methods used for this project shall conform to the standards and specifications of the City's Public Utilities Handbook.
City of Raleigh Public Utilities Department Permit # N/A
CITY OF RALEIGH - PLANS AUTHORIZED FOR CONSTRUCTION Electronic Approval: This approval is being issued electronically. This approval is valid only upon the signature of a City of Raleigh Review Officer below. The City will retain a copy of the approved plans. Any work authorized by this approval must proceed in accordance with the plans kept on file with the City. This electronic approval may not be relied upon once issued. Any modification to this approval once issued will invalidate this approval.
City of Raleigh Development Approval City of Raleigh Review Officer


UTILITY CONSTRUCTION

UTILITY CONSTRUCTION

HL-0008F

UC-03

NORTH CAROLINA
DEPARTMENT OF TRANSPORTATION
WAKE COUNTY

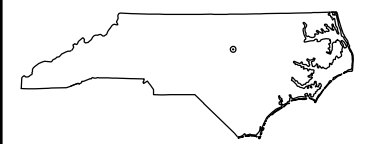

UTILITY DESIGN UNIT

UTILITY CONSTRUCTION
PLANS ONLY



DESIGNED BY: NLH

DRAWN BY: JHC

CHECKED BY: NLH

APPROVED BY:

REVISED:

UTILITIES ENGINEERING SEC.
PHONE:(919)707-6690
FAX:(919)250-4151

NCDOT GENERAL UTILITY NOTES:

1. THE PROPOSED UTILITY CONSTRUCTION SHALL MEET THE APPLICABLE REQUIREMENTS OF THE NC DEPARTMENT OF TRANSPORTATION’S "STANDARD SPECIFICATIONS FOR ROADS AND STRUCTURES" DATED JANUARY 2024.
2. THE EXISTING POTABLE WATER UTILITIES BELONG TO THE CITY OF RALEIGH. THE EXISTING SANITARY SEWER UTILITIES BELONG TO WAKE COUNTY.
3. ALL WATER LINE TO BE INSTALLED WITHIN COMPLIANCE OF THE RULES AND REGULATIONS OF THE NORTH CAROLINA DEPARTMENT OF ENVIRONMENTAL AND NATURAL RESOURCES, DIVISION OF WATER RESOURCES, PUBLIC WATER SUPPLY SECTION. ALL SEWER LINES TO BE INSTALLED WITHIN COMPLIANCE OF THE RULES AND REGULATIONS OF THE NORTH CAROLINA DEPARTMENT OF ENVIRONMENTAL AND NATURAL RESOURCES, WATER QUALITY SECTION. PERFORM ALL WORK IN ACCORDANCE WITH THE APPLICABLE PLUMBING CODES.
4. THE UTILITY OWNER OWNS THE EXISTING UTILITY FACILITIES AND WILL OWN THE NEW UTILITY FACILITIES AFTER ACCEPTANCE BY THE DEPARTMENT AND THE UTILITY OWNER THE DEPARTMENT OWNS THE CONSTRUCTION CONTRACT AND HAS ADMINISTRATIVE AUTHORITY. COMMUNICATIONS AND DECISIONS BETWEEN THE CONTRACTOR AND UTILITY OWNER ARE NOT BINDING UPON THE DEPARTMENT OR THIS CONTRACT UNLESS AUTHORIZED BY THE ENGINEER. AGREEMENTS BETWEEN THE UTILITY OWNER AND CONTRACTOR FOR THE WORK THAT IS NOT PART OF THIS CONTRACT OR IS SECONDARY TO THIS CONTRACT ARE ALLOWED, BUT ARE NOT BINDING UPON THE DEPARTMENT.
5. PROVIDE ACCESS FOR THE DEPARTMENT PERSONNEL AND THE OWNER’S REPRESENTATIVES TO ALL PHASES OF CONSTRUCTION. NOTIFY DEPARTMENT PERSONNEL AND THE UTILITY OWNER TWO WEEKS PRIOR TO COMMENCEMENT OF ANY WORK AND A MINIMUM OF ONE WEEK PRIOR TO SERVICE INTERRUPTIONS AND TESTING. KEEP UTILITY OWNERS’ REPRESENTATIVES INFORMED OF WORK PROGRESS AND PROVIDE OPPORTUNITY FOR INSPECTION OF CONSTRUCTION AND TESTING.
6. THE PLANS DEPICT THE BEST AVAILABLE INFORMATION FOR THE LOCATION, SIZE, AND TYPE OF MATERIAL FOR ALL EXISTING UTILITIES. MAKE INVESTIGATIONS FOR DETERMINING THE EXACT LOCATION, SIZE AND TYPE MATERIAL OF THE EXISTING FACILITIES AS NECESSARY FOR THE CONSTRUCTION OF THE PROPOSED UTILITIES AND FOR AVOIDING DAMAGE TO EXISTING FACILITIES. REPAIR ANY DAMAGE INCURRED TO EXISTING FACILITIES TO THE ORIGINAL OR BETTER CONDITION AT NO ADDITIONAL COST TO THE DEPARTMENT.
7. MAKE FINAL CONNECTIONS OF THE NEW WORK TO THE EXISTING SYSTEM WHERE INDICATED ON THE PLANS, AS REQUIRED TO FIT THE ACTUAL CONDITIONS, OR AS DIRECTED.
8. MAKE CONNECTIONS BETWEEN EXISTING AND PROPOSED UTILITIES AT TIMES MOST CONVENIENT TO THE PUBLIC, WITHOUT ENDANGERING THE UTILITY SERVICE, AND IN ACCORDANCE WITH THE UTILITY OWNER’S REQUIREMENTS. MAKE CONNECTIONS ON WEEKENDS, AT NIGHT, AND ON HOLIDAYS IF NECESSARY.
9. ALL UTILITY MATERIALS SHALL BE APPROVED PRIOR TO DELIVERY TO THE PROJECT. SEE 1500-7, "SUBMITTALS AND RECORDS" IN SECTION 1500 OF THE STANDARD SPECIFICATIONS.

PROJECT SPECIFIC UTILITY NOTES:

1. ALL NECESSARY LICENSES AND PERMITS SHALL BE OBTAINED BY THE CONTRACTOR AT ITS EXPENSE, UNLESS PREVIOUSLY OBTAINED BY THE OWNER AND PROVIDED AT THE PRECONSTRUCTION CONFERENCE.
2. DEVIATION FROM THESE PLANS AND NOTES WITHOUT THE PRIOR WRITTEN CONSENT OF THE UTILITY OWNER OR THEIR REPRESENTATIVE OR THE ENGINEER MAY BE CAUSE FOR THE WORK TO BE UNACCEPTABLE.
3. THE CONTRACTOR SHALL NOTIFY THE ENGINEER IMMEDIATELY SHOULD ANY FIELD CONDITIONS BE ENCOUNTERED THAT VARY FROM THE INFORMATION PROVIDED IN THE CONTRACT DOCUMENTS. ANY NECESSARY FIELD REVISIONS ARE SUBJECT TO REVIEW & APPROVAL OF AN AMENDED PLAN &/OR PROFILE BY THE UTILITY OWNER PRIOR TO CONSTRUCTION.
4. CONTRACTOR SHALL HOLD AN ON-SITE PRECONSTRUCTION MEETING WITH THE OWNER AND NCDOT AND SHALL DETAIL THE INTENDED INSTALLATION CLEANING, TESTING, AND CONNECTION PLAN. OWNER WILL PROVIDE INSPECTIONS CONTACT INFORMATION. PRECONSTRUCTION MEETING SHALL BE SCHEDULED TO TAKE PLACE AT LEAST 7 DAYS PRIOR TO COMMENCING UTILITY CONSTRUCTION WORK.
5. UNLESS OTHERWISE INDICATED, ALL PROFILE ELEVATIONS ARE ALONG THE PIPE CENTERLINE.
6. CONTRACTOR SHALL NOTIFY PROPERTY OWNERS AND TENNANTS AT LEAST 7 DAYS PRIOR TO CONSTRUCTION THAT UTILITY CONSTRUCTION ACTIVITY WILL TAKE PLACE IN THEIR AREA.
7. CONTRACTOR SHALL PROVIDE AS-BUILT DRAWINGS FOR ALL UTILITY CONSTRUCTION PRIOR TO PLACING THE PIPELINE(S) IN SERVICE (SEE UC SPECIAL PROVISIONS).
8. PIPE ALIGNMENT SHOWN IS BASED ON STANDARD DUCTILE IRON MECHANICAL JOINT FITTINGS. JOINT DEFLECTIONS SHALL NOT EXCEED 75 PERCENT OF MANUFACTURER’S RECOMMENDED DEFLECTION. CONTRACTOR SHALL ADJUST PIPELINE ALIGNMENT AND DEFLECT JOINTS AS NECESSARY TO ACCOMMODATE THE STANDARD BENDS SHOWN.
9. MINIMUM PIPE COVER FOR DISTRIBUTION WATER MAINS SHALL BE 3 FEET.
10. ALL PRESSURIZED FITTINGS SHALL BE DUCTILE IRON RESTRAINED MECHANICAL JOINT WITH PRESSURE RATING EQUAL TO OR HIGHER THAN HOST PIPE, UNLESS OTHERWISE SHOWN ON THE DRAWINGS.
11. ALL MECHANICAL JOINTS SHALL BE FITTED WITH WEDGE-TYPE MECHANICAL RESTRAINT ACCESSORY KITS DESIGNED FOR THE INTENDED USE AND MATERIAL, AS APPROVED BY UTILITY OWNER.
12. ALL POTABLE WATER UTILITY WORK SHALL CONFORM TO APPLICABLE REQUIREMENTS OF THE CITY OF RALEIGH PUBLIC UTILITIES HANDBOOK, THE UC PLANS, AND THE UC SPECIAL PROVISIONS.

REVISIONS

Water and Sewer Permit Requirements The City of Raleigh consents to the connection and extension of the City's Public Sewer System as shown on this plan. The material and construction methods used for this project shall conform to the standards and specifications of the City's Public Utilities Handbook, City of Raleigh Public Utilities Department Permit # <u>N/A</u>
The City of Raleigh consents to the connection and extension of the City's Public Water System as shown on this plan. The material and construction methods used for this project shall conform to the standards and specifications of the City's Public Utilities Handbook, City of Raleigh Public Utilities Department Permit # <u>W-4148</u>
The City of Raleigh consents to the connection and extension of the private sewer collection system as shown on this plan. The material and construction methods used for this project shall conform to the standards and specifications of the City's Public Utilities Handbook. City of Raleigh Public Utilities Department Permit # <u>N/A</u>
CITY OF RALEIGH - PLANS AUTHORIZED FOR CONSTRUCTION Electronic Approval: This approval is being issued electronically. This approval is valid only upon the signature of a City of Raleigh Review Officer below. The City will retain a copy of the approved plans. Any work authorized by this approval must proceed in accordance with the plans kept on file with the City. This electronic approval may not be relied upon once issued. Any modification to this approval once issued will invalidate this approval. City of Raleigh Development Approval _____ City of Raleigh Review Officer _____


PROJECT TYPICAL DETAILS

UTILITY CONSTRUCTION

HL-0008F


UC-3A

NORTH CAROLINA
DEPARTMENT OF TRANSPORTATION
WAKE COUNTY

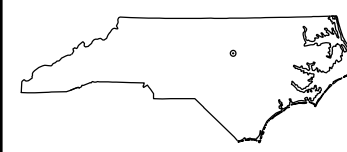

UTILITY DESIGN UNIT

UTILITY CONSTRUCTION
PLANS ONLY

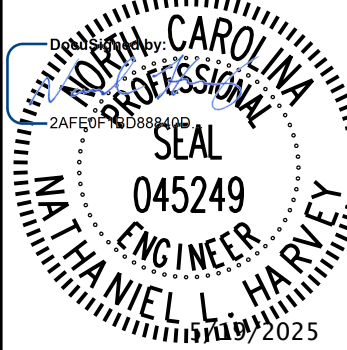

DESIGNED BY: NLH


DRAWN BY: JHC

CHECKED BY: NLH

APPROVED BY:


REVISED:

UTILITIES ENGINEERING SEC.
PHONE: (919) 707-6690
FAX: (919) 250-4151

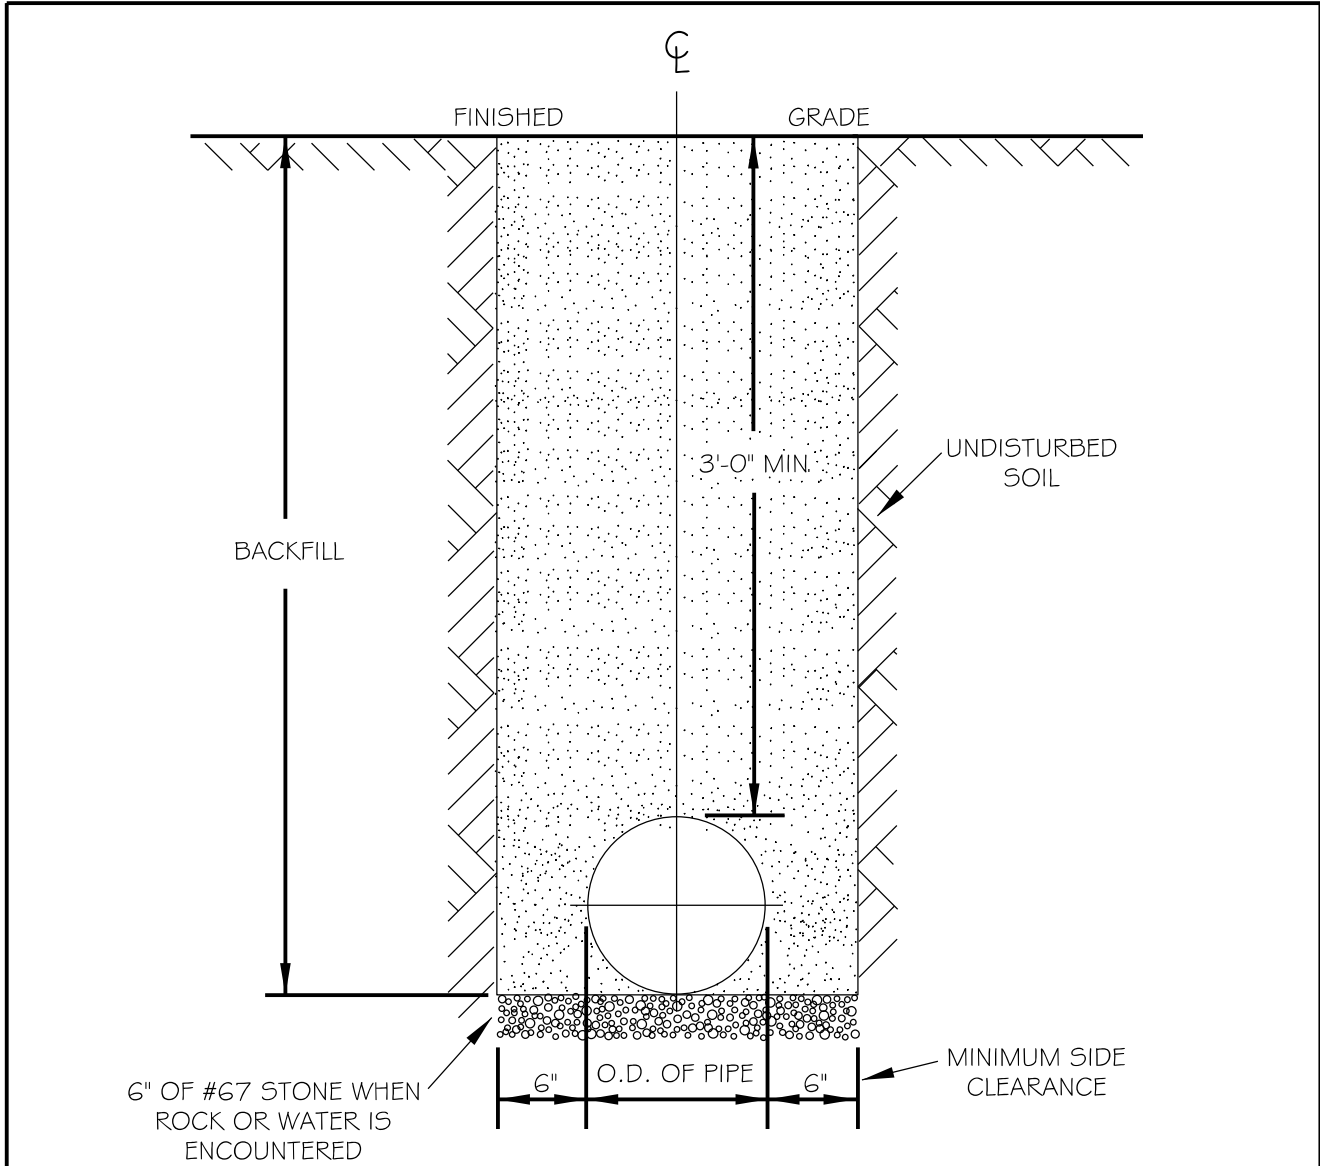

- NOTES:
- TRENCHES REQUIRING SHORING AND BRACING, DIMENSIONS SHALL BE TAKEN FROM THE INSIDE FACE OF THE SHORING AND BRACING.
 - NO ROCKS OR BOULDERS 4" OR LARGER TO BE USED IN BACKFILL.
 - ALL BACKFILL MATERIAL SHALL BE SUITABLE NATIVE MATERIAL.
 - BACKFILL SHALL BE TAMPED IN 6" LIFTS.
 - ACHIEVE 95% COMPACTION IN BACKFILL.


CITY OF RALEIGH				
DEPARTMENT OF PUBLIC UTILITIES				
TRENCH BOTTOM DIMENSIONS & BACKFILL REQUIREMENTS FOR DUCTILE IRON				
DWG. NO.	REVISIONS	DATE	REVISIONS	DATE
W-3	D.W.C.	9-3-99	ABB	2-15-05
	RRH	3-31-00	J.P.S.	10-29-10

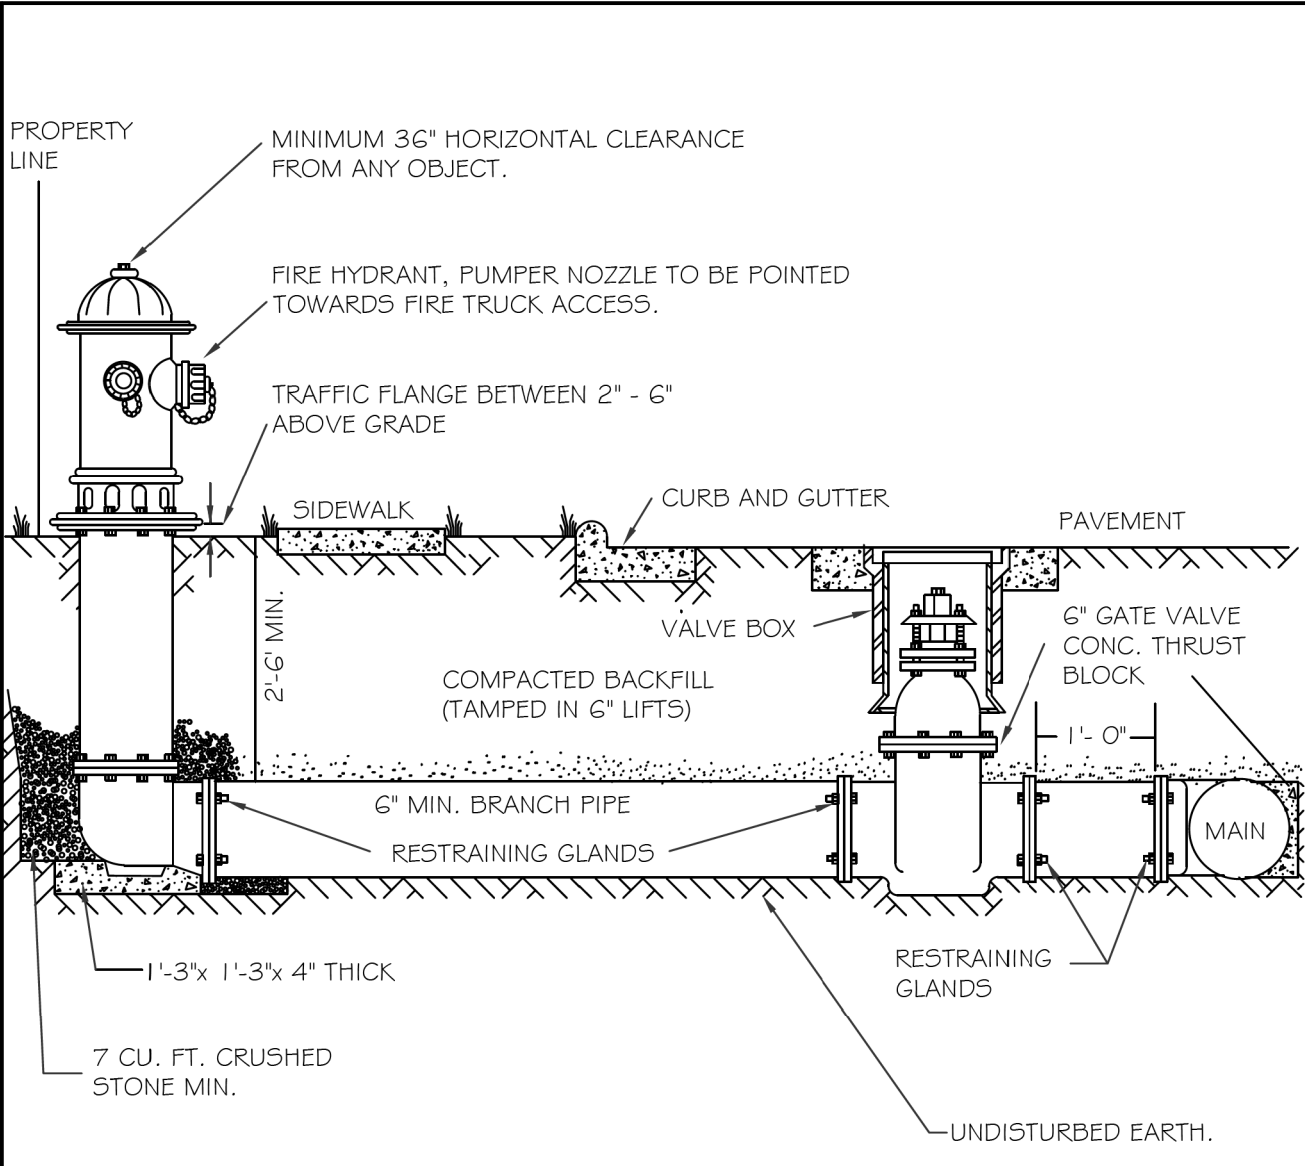

- NOTES:
- FIRE HYDRANT SHALL BE AS MANUFACTURED: MUELLER, AMERICAN DARLING, KENNEDY, M&H, WATEROUS, CLOW, EAST JORDAN IRON WORKS, OR US PIPE.
 - BRANCH PIPE SHALL BE DUCTILE IRON AWWA C150-96
 - 6" GATE VALVE SHALL BE AWWA C500-86 OPEN LEFT
 - STEEL RODS AND BOLTS SHALL BE 3/4" HOT DIPPED GALVANIZED
 - FIRE HYDRANTS WILL BE INSTALLED IN TRUE VERTICAL POSITION. RODS SHALL NOT BE COUPLED MORE THAN ONCE. IF THE LENGTH FROM THE VALVE TO THE HYDRANT EXCEEDS 20' THEN A MECHANICAL RESTRAINING GLAND WITH A REBAR CAGE SHALL BE INSTALLED NO MORE THAN 10' FROM HYDRANT AND POURED IN CONCRETE. FIRE HYDRANTS TO BE LOCATED IN ROW OR 2 FOOT EASEMENT ADJACENT TO ROW


ANYTIME SITE WORK, CONSTRUCTION, ROAD WORK, OR ANY OTHER WORK CHANGES THE GRADE OF THE FIRE HYDRANT, THE PERSON RESPONSIBLE FOR THE WORK IS RESPONSIBLE FOR ADJUSTING THE FIRE HYDRANT TO STAY WITHIN COMPLIANCE.

CITY OF RALEIGH				
DEPARTMENT OF PUBLIC UTILITIES				
STANDARD FIRE HYDRANT INSTALLATION DETAIL				
DWG. NO.	REVISIONS	DATE	REVISIONS	DATE
W-4	ABB	4-6-04	FAP	2/17/09
	DHL	2/14/08		

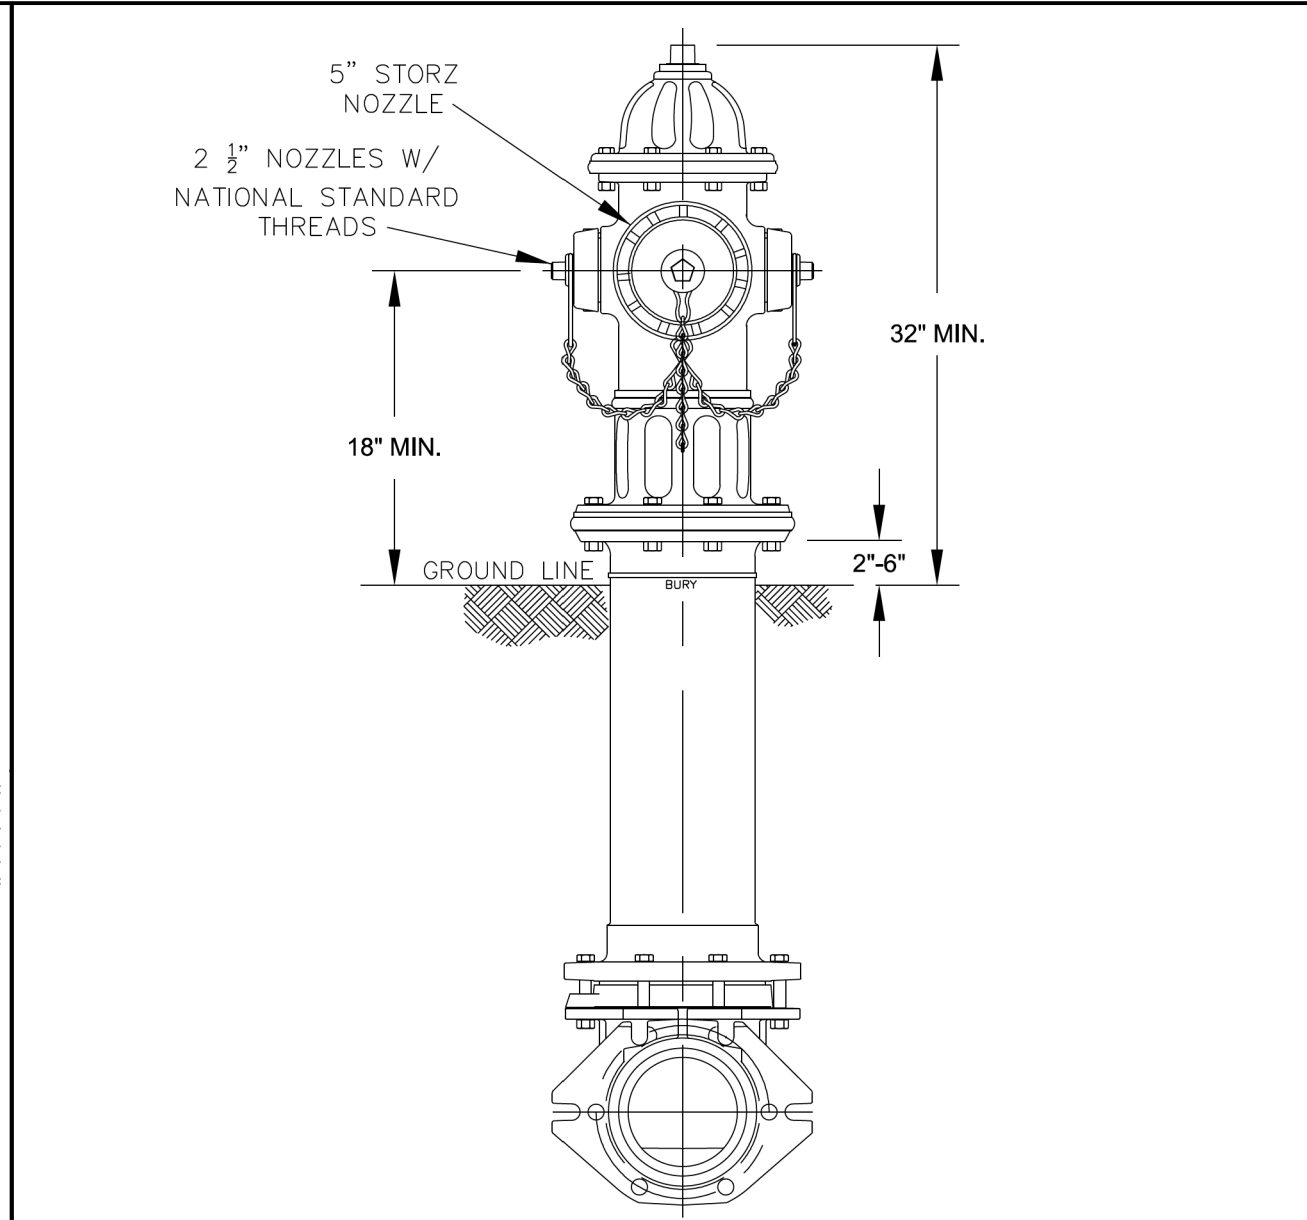


- NOTES:
- ALL PUBLIC FIRE HYDRANTS IN THE CITY OF RALEIGH AND THE MERGER TOWNS OF GARNER, ROLESVILLE, WAKE FOREST, KNIGHTDALE, WENDELL AND ZEBULON SHALL BE PAINTED CHROME YELLOW WITH HIGH REFLECTIVE ALUMINUM SILVER CAPS, BONNETS AND OPERATING NUTS.
 - ALL PRIVATE FIRE HYDRANTS SHALL BE RED.

CITY OF RALEIGH				
DEPARTMENT OF PUBLIC UTILITIES				
STANDARD FIRE HYDRANT WITH 5" STORZ PUMPER NOZZLE				
DWG.	REVISIONS	DATE	REVISIONS	DATE
W-5	MAB	9-30-16		
	KAT	9-15-17		

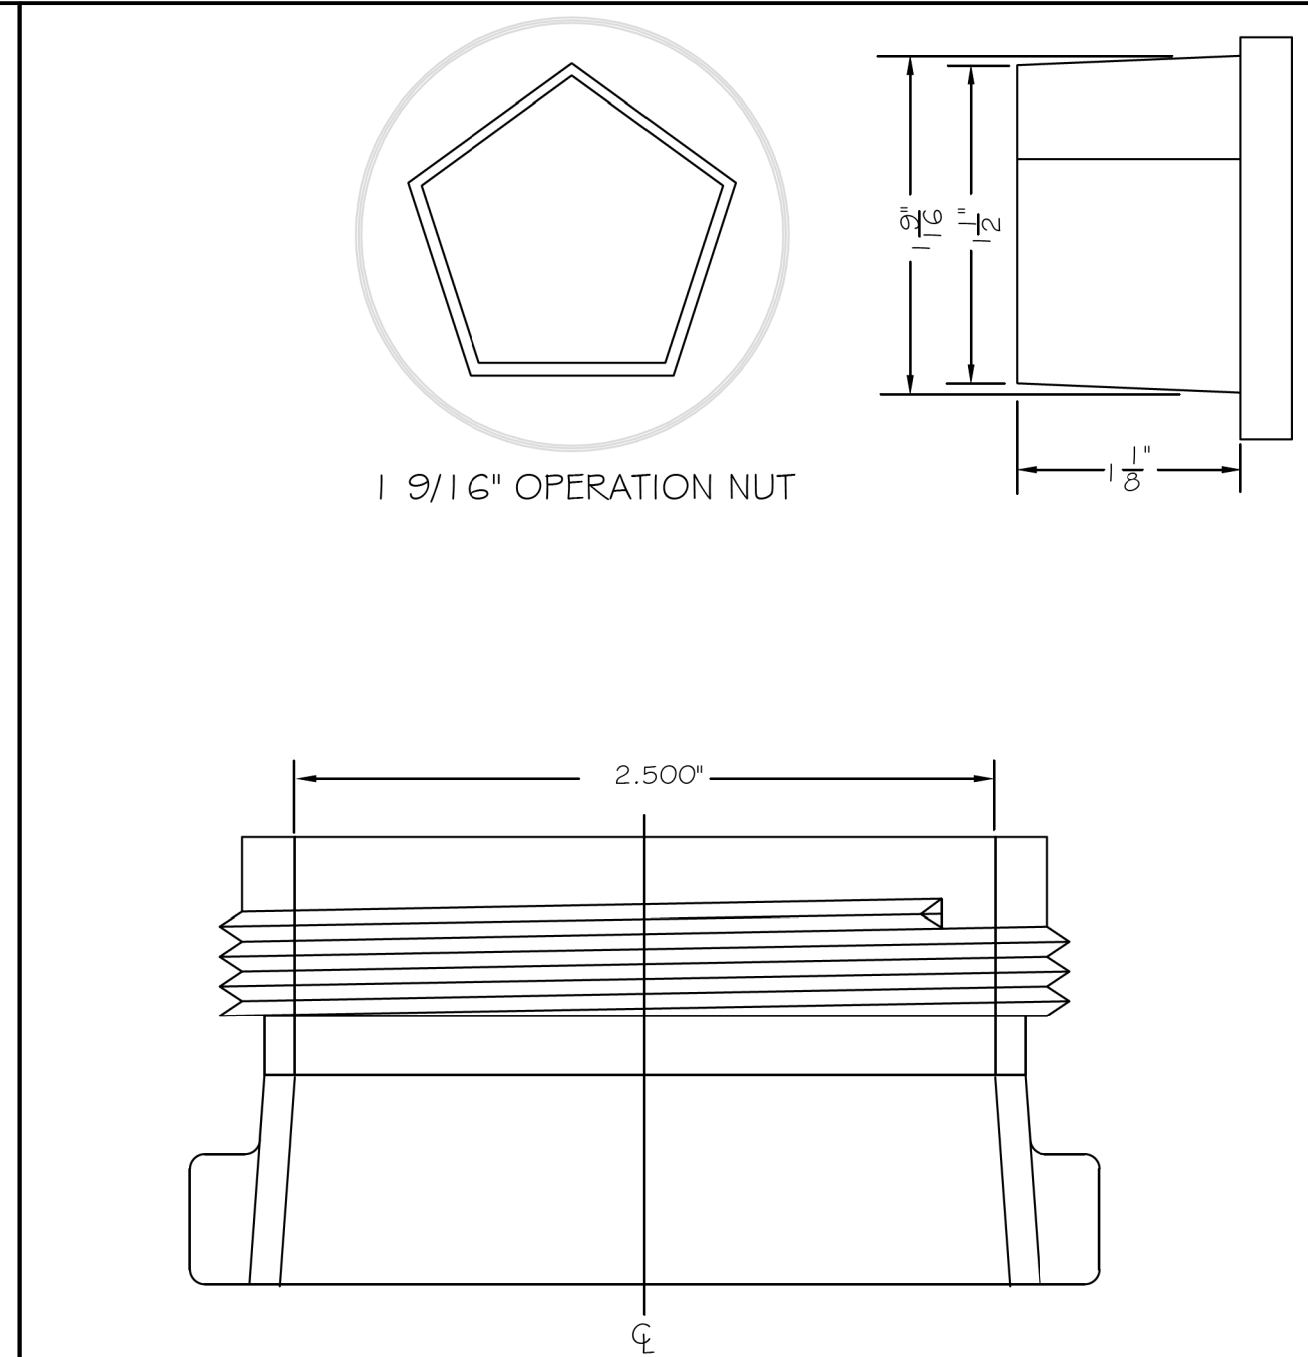


CITY OF RALEIGH				
DEPARTMENT OF PUBLIC UTILITIES				
HYDRANT OPERATING NUT AND 2 1/2" OUTLET THREADS				
DWG. NO.	REVISIONS	DATE	REVISIONS	DATE
W-6	RRH	3-31-00	DHL	2-18-08
	A.B.B	4-13-04	J.P.S	11-1-10

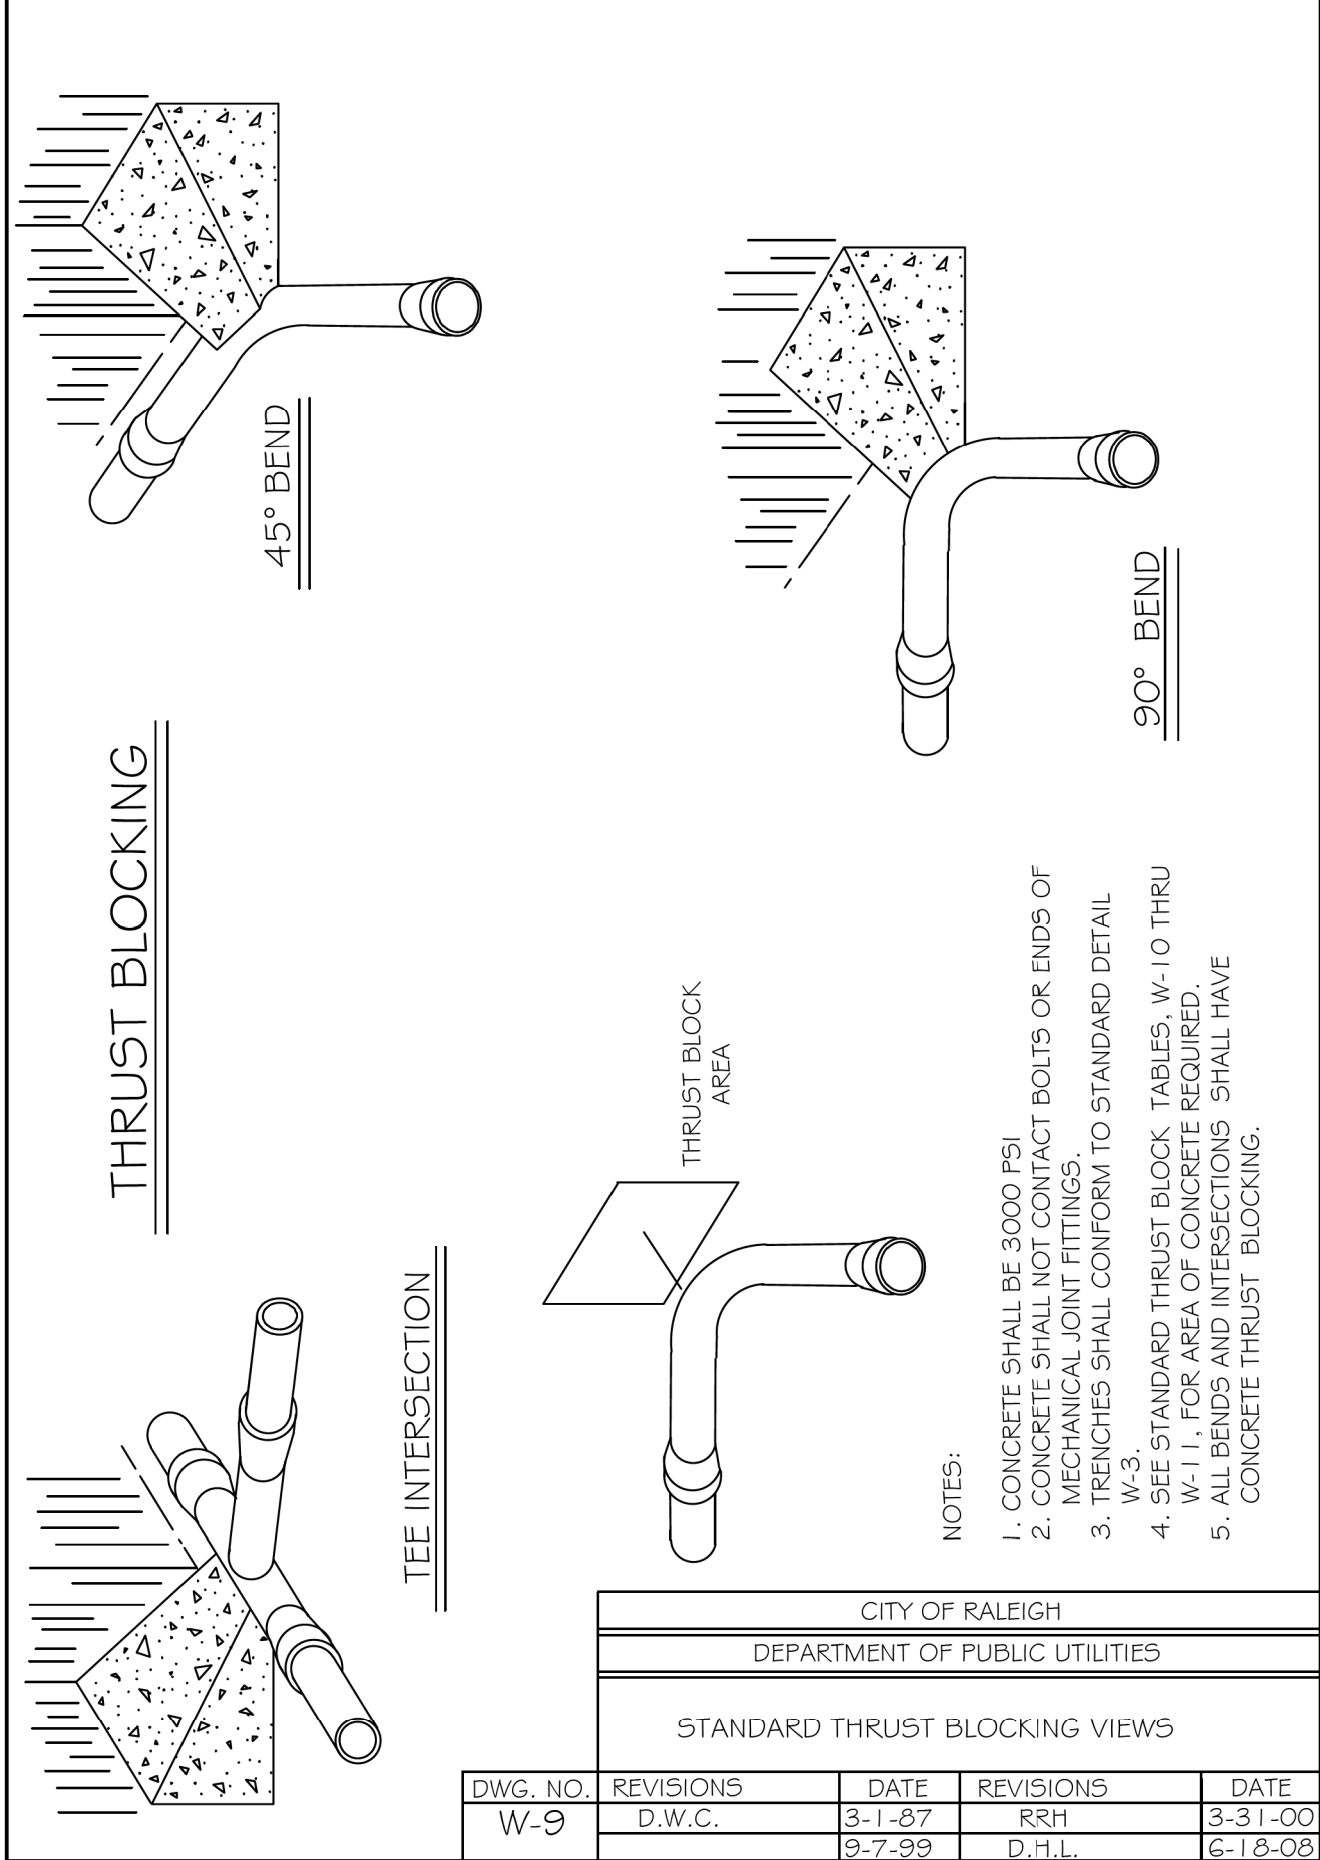

- NOTES:
- CONCRETE SHALL BE 3000 PSI
 - CONCRETE SHALL NOT CONTACT BOLTS OR ENDS OF MECHANICAL JOINT FITTINGS
 - TRENCHES SHALL CONFORM TO STANDARD DETAIL
 - SEE STANDARD THRUST BLOCK TABLES, W-10 THRU W-11, FOR AREA OF CONCRETE REQUIRED.
 - ALL BENDS AND INTERSECTIONS SHALL HAVE CONCRETE THRUST BLOCKING.


CITY OF RALEIGH				
DEPARTMENT OF PUBLIC UTILITIES				
STANDARD THRUST BLOCKING VIEWS				
DWG. NO.	REVISIONS	DATE	REVISIONS	DATE
W-9	D.W.C.	3-1-87	RRH	3-31-00
	D.H.L.	9-7-99		6-18-08

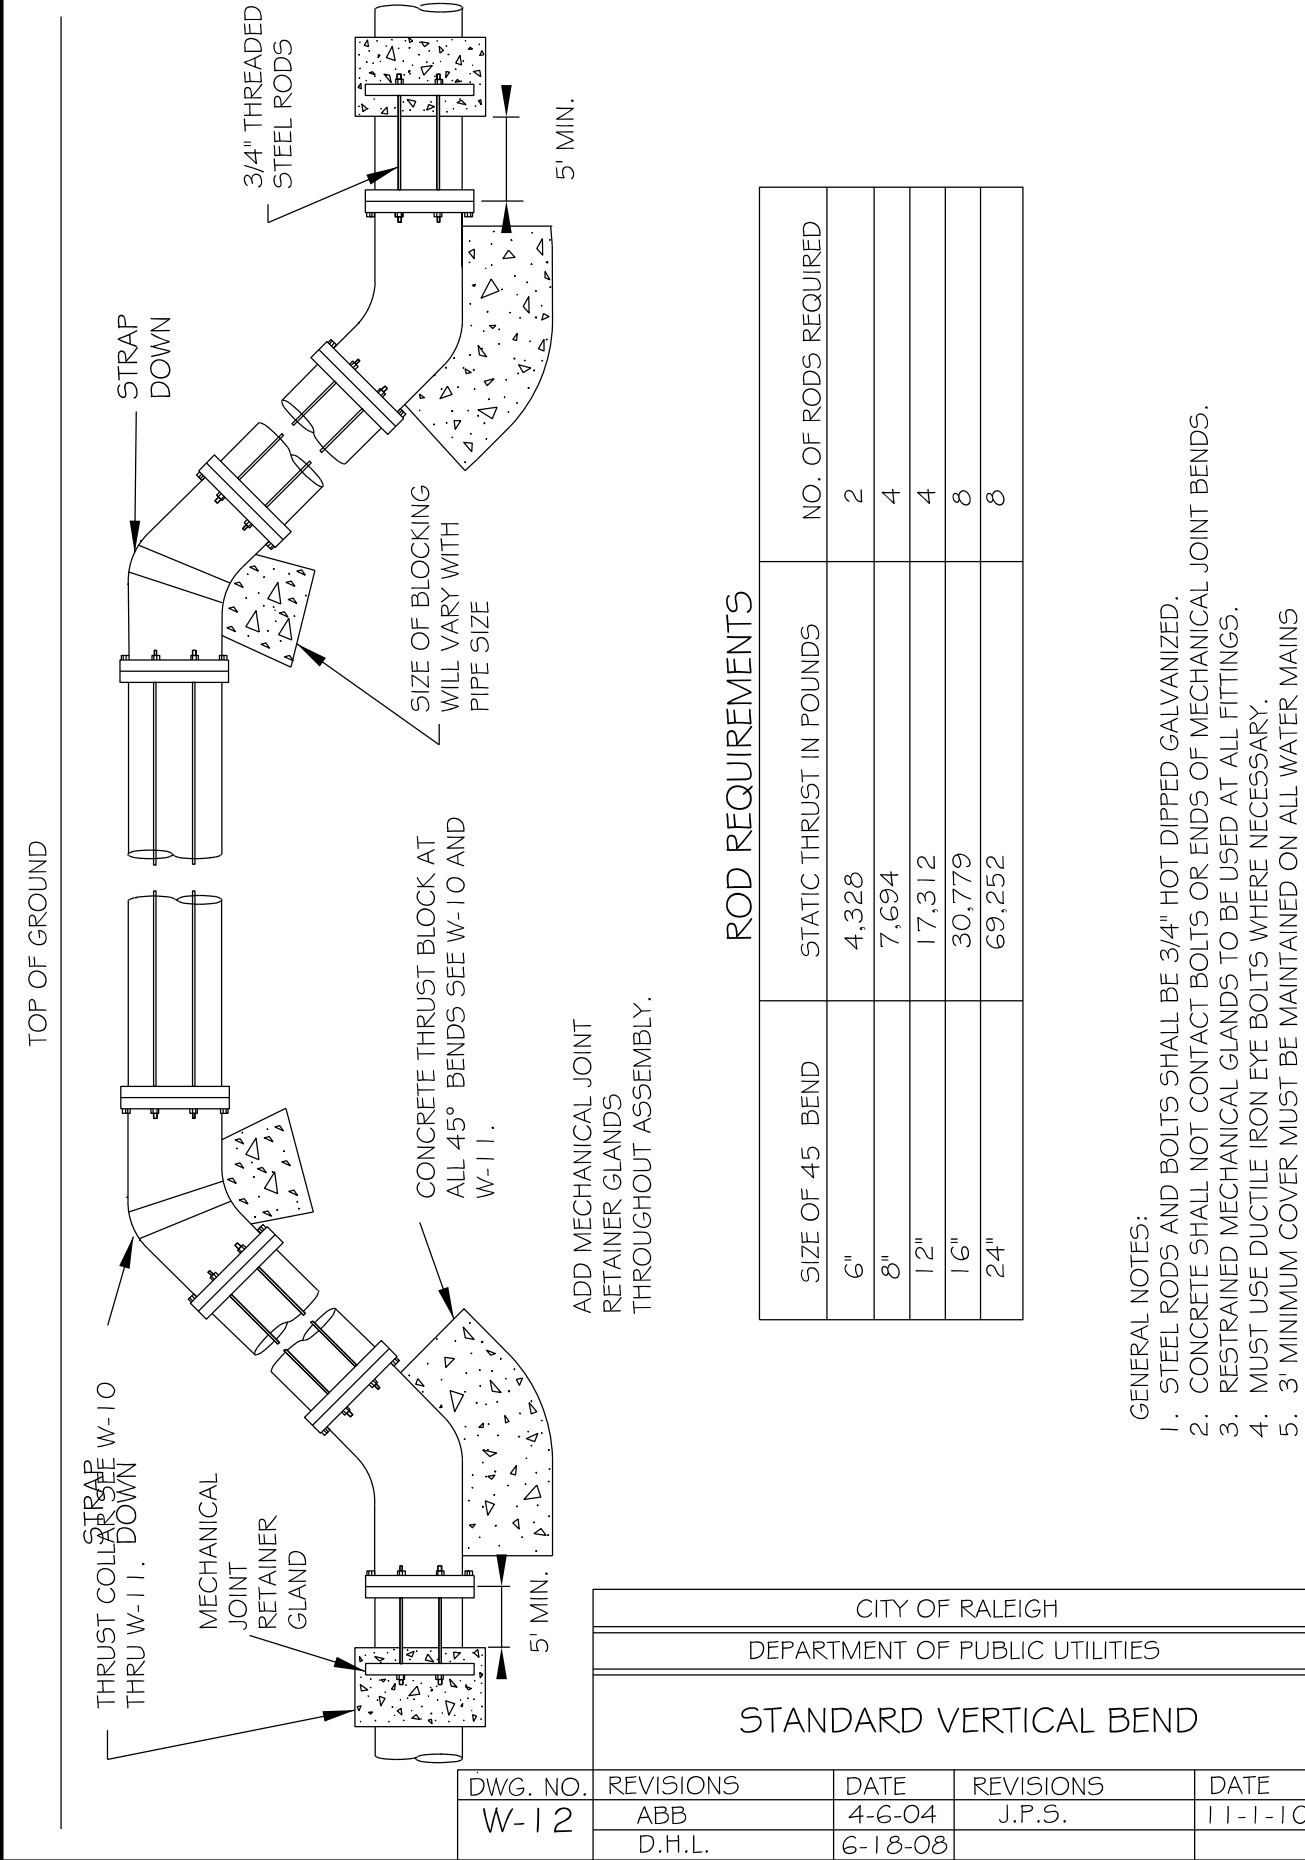


ROD REQUIREMENTS	
SIZE OF 45° BEND	NO. OF RODS REQUIRED
6"	2
8"	4
12"	4
16"	6
24"	8

- GENERAL NOTES:
- STEEL RODS AND BOLTS SHALL BE 3/4" HOT DIPPED GALVANIZED
 - CONCRETE SHALL NOT CONTACT BOLTS OR ENDS OF MECHANICAL JOINT BENDS.
 - RESTRAINED MECHANICAL GLANDS TO BE USED AT ALL FITTINGS.
 - MUST USE DUCTILE IRON PIPE BOLTS WHERE NECESSARY.
 - 3" MINIMUM COVER MUST BE MAINTAINED ON ALL WATER MAINS

CITY OF RALEIGH				
DEPARTMENT OF PUBLIC UTILITIES				
STANDARD VERTICAL BEND				
DWG. NO.	REVISIONS	DATE	REVISIONS	DATE
W-12	ABB	4-6-04	J.P.S.	11-1-10
	D.H.L.	6-18-08		

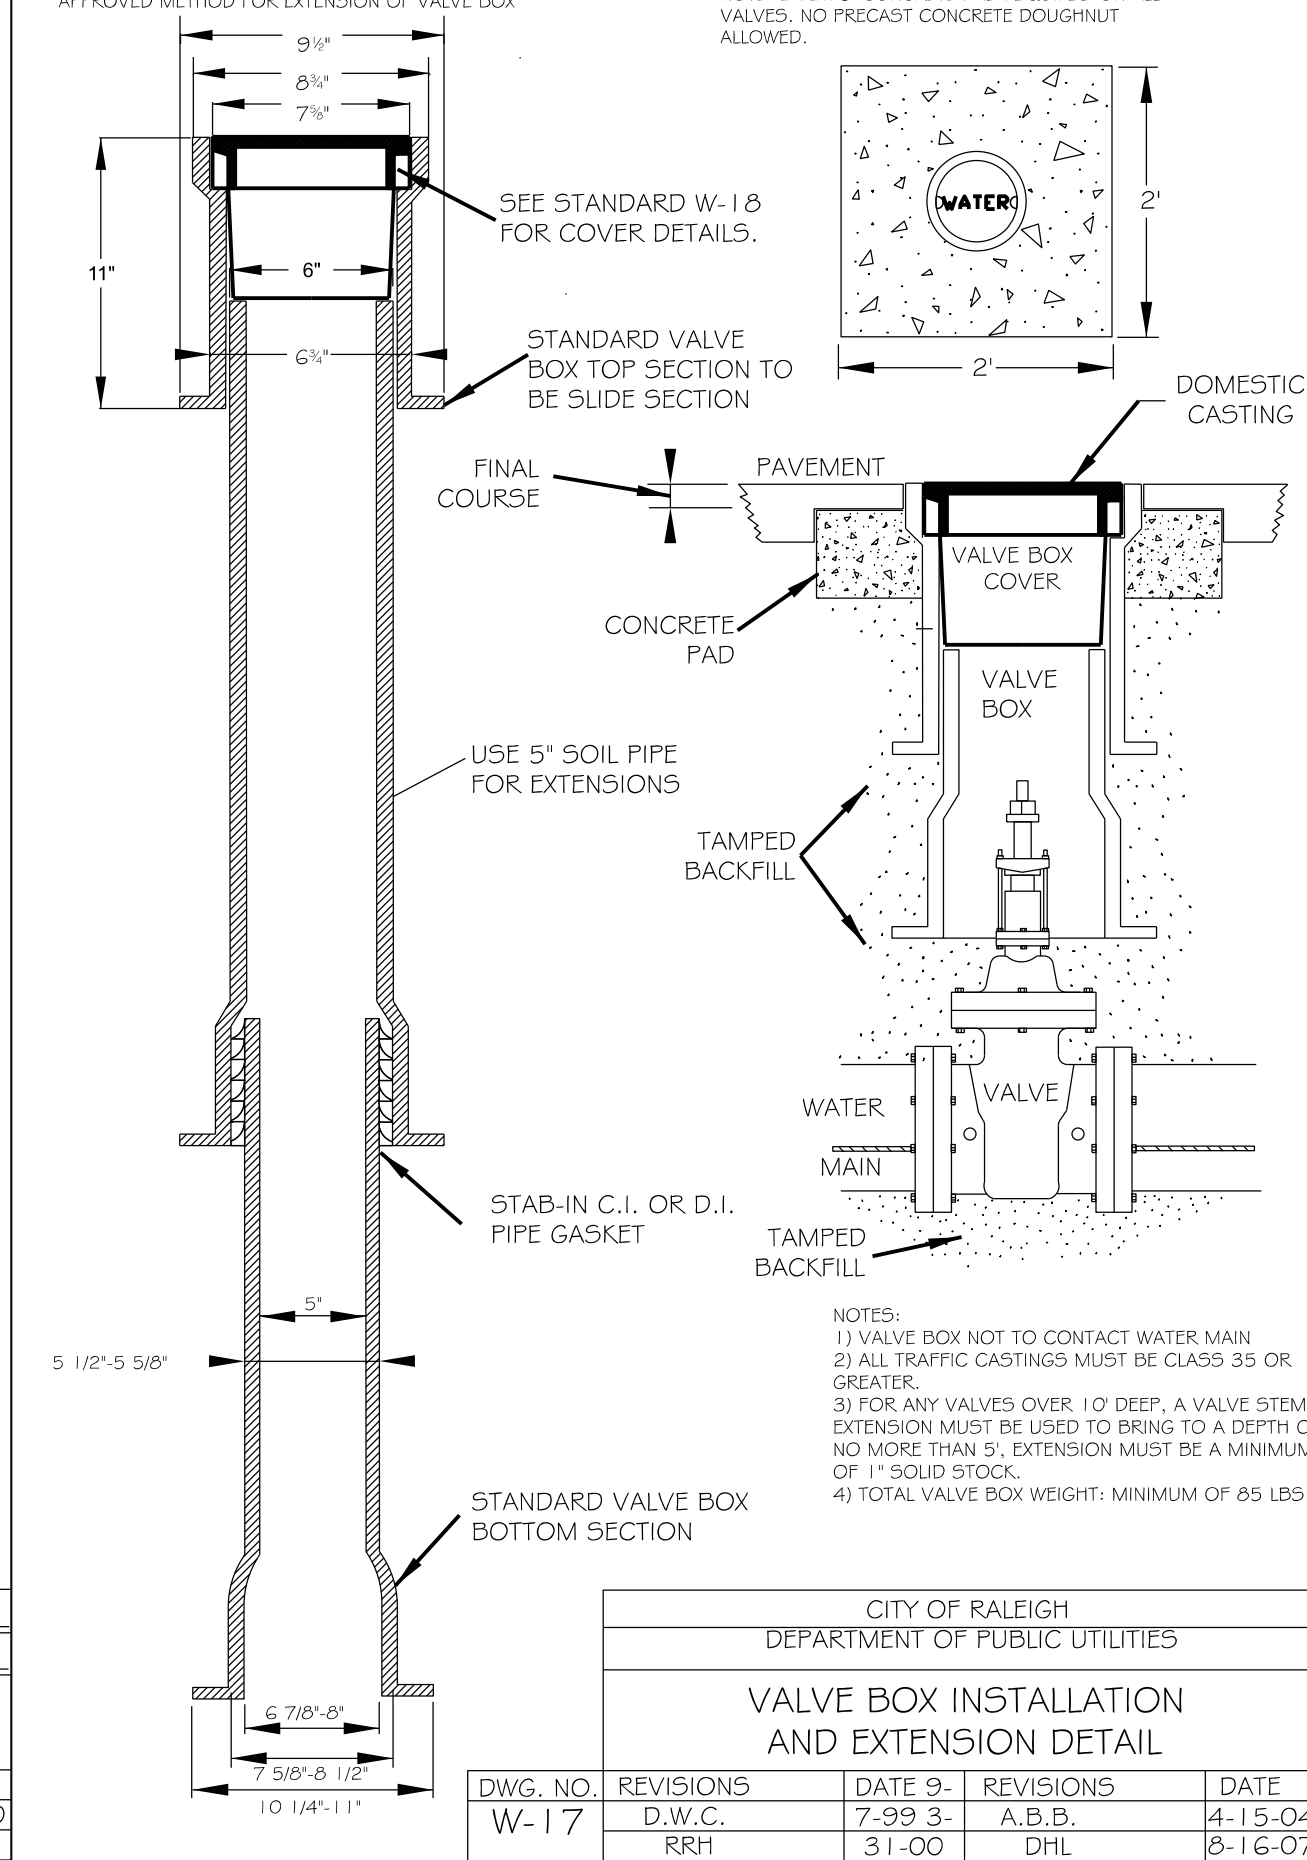

CITY OF RALEIGH				
DEPARTMENT OF PUBLIC UTILITIES				
VALVE BOX INSTALLATION AND EXTENSION DETAIL				
DWG. NO.	REVISIONS	DATE	REVISIONS	DATE
W-17	D.W.C.	7-99	A.B.B.	4-15-04
	RRH	31-00	DHL	8-16-07

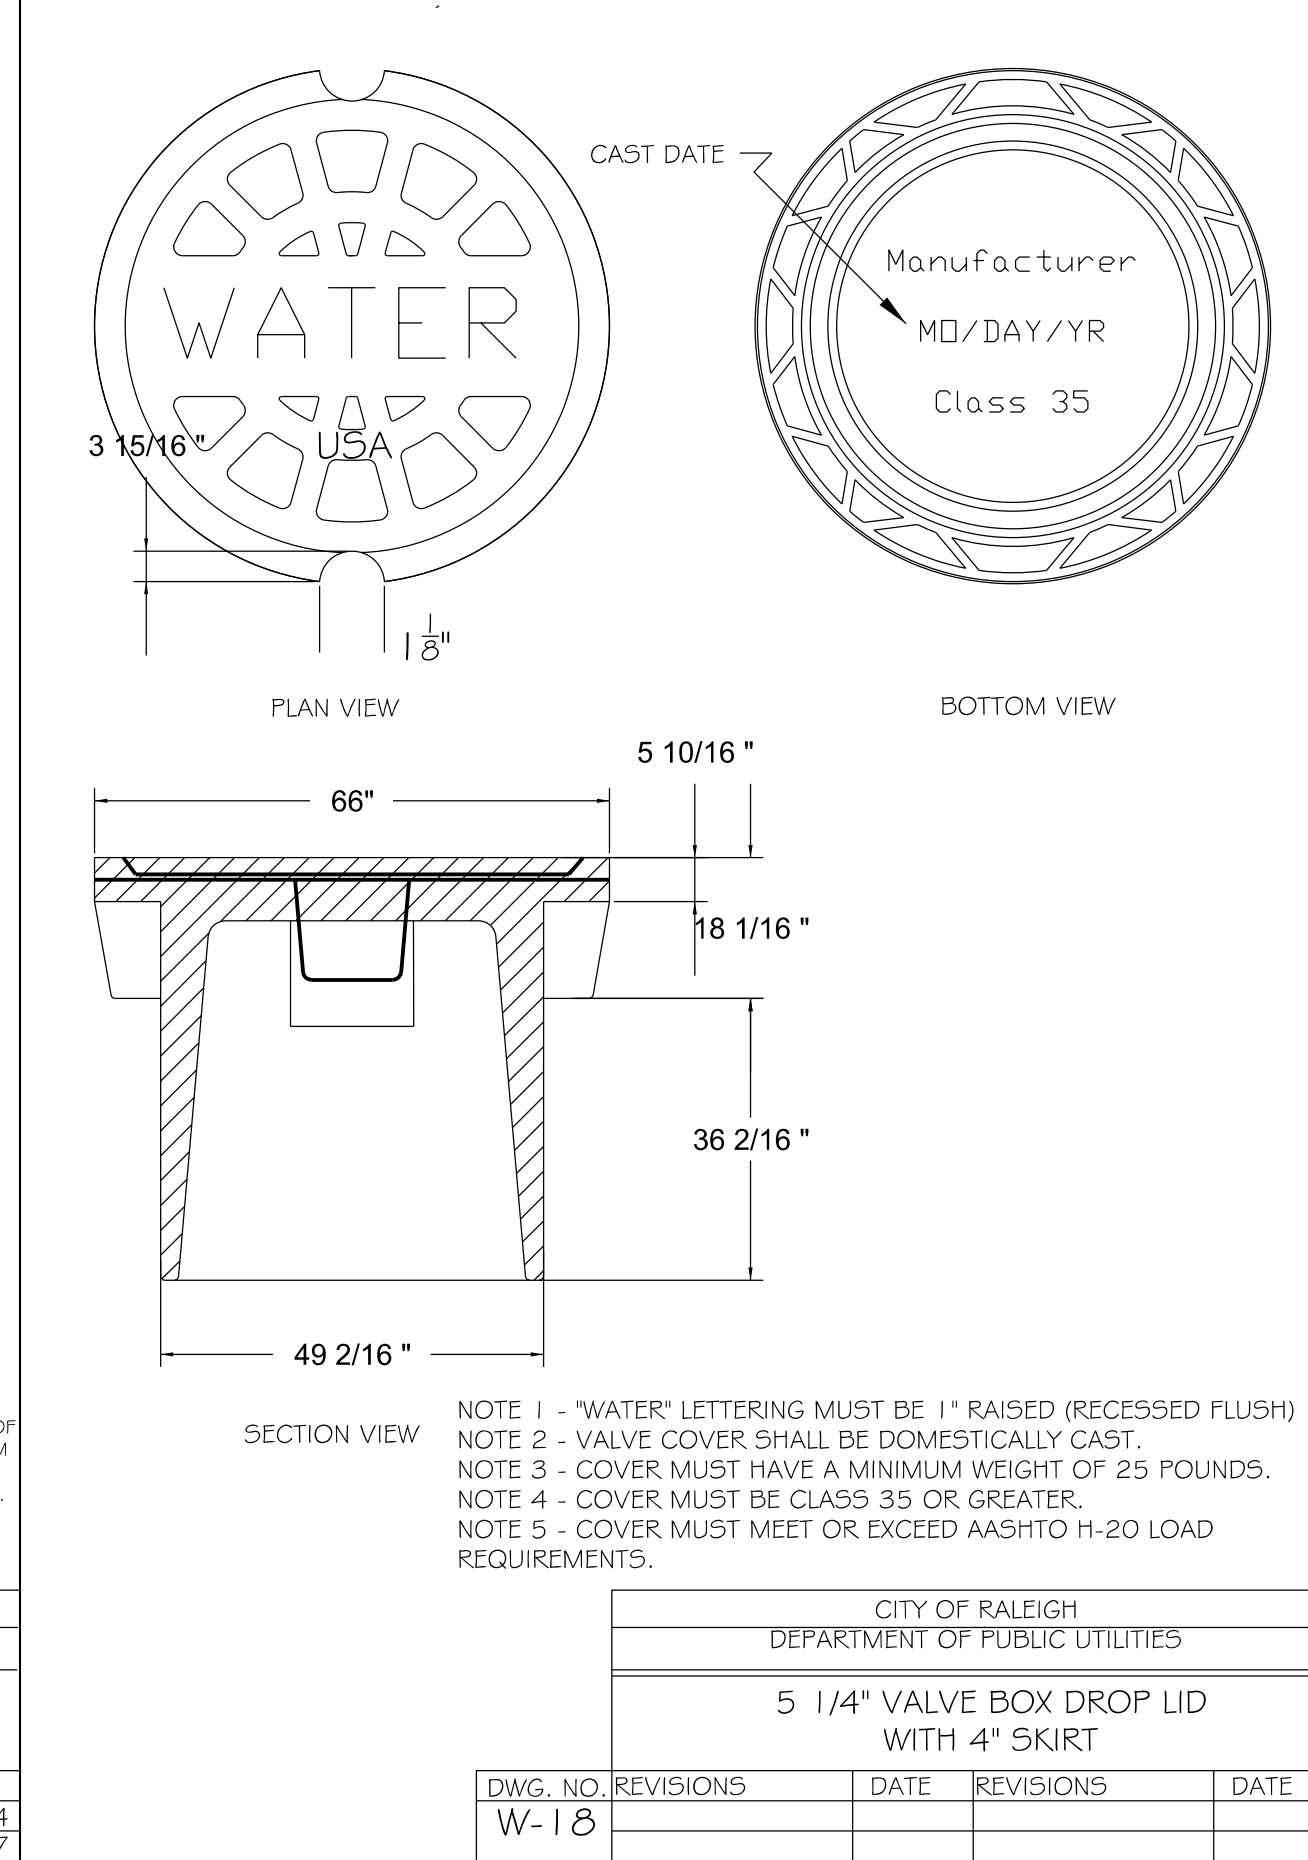

- NOTE 1 - "WATER" LETTERING MUST BE 1" RAISED (RECESSED FLUSH)
- NOTE 2 - VALVE COVER SHALL BE DOMESTICALLY CAST.
- NOTE 3 - COVER MUST HAVE A MINIMUM WEIGHT OF 25 POUNDS.
- NOTE 4 - COVER MUST BE CLASS 35 OR GREATER.
- NOTE 5 - COVER MUST MEET OR EXCEED AASHTO H-20 LOAD REQUIREMENTS.

CITY OF RALEIGH				
DEPARTMENT OF PUBLIC UTILITIES				
5 1/4" VALVE BOX DROP LID WITH 4" SKIRT				
DWG. NO.	REVISIONS	DATE	REVISIONS	DATE
W-18				

Water and Sewer Permits & Construction

The City of Raleigh consents to the connection and extension of the City's Public Sewer System as shown on this plan. The material and construction methods used for this project shall conform to the standards and specifications of the City's Public Utilities Handbook, City of Raleigh Public Utilities Department Form # W-4148.



The City of Raleigh consents to the connection and extension of the City's Public Water System as shown on this plan. The material and construction methods used for this project shall conform to the standards and specifications of the City's Public Utilities Handbook, City of Raleigh Public Utilities Department Form # W-4148.

The City of Raleigh consents to the connection and extension of the City's Public Gas System as shown on this plan. The material and construction methods used for this project shall conform to the standards and specifications of the City's Public Utilities Handbook, City of Raleigh Public Utilities Department Form # W-4148.

City of Raleigh Development Approval

City of Raleigh Review Office

REVISIONS

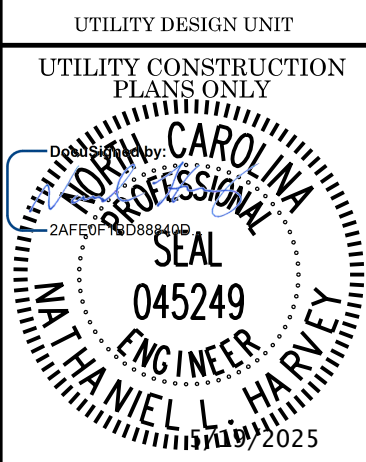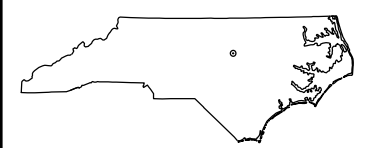

DESIGNED BY: NLH

DRAWN BY: JHC





CHECKED BY: NLH

APPROVED BY:


REVISED:

UTILITIES ENGINEERING SEC.
PHONE: (919) 707-6690
FAX: (919) 250-4151

PROJECT TYPICAL DETAILS

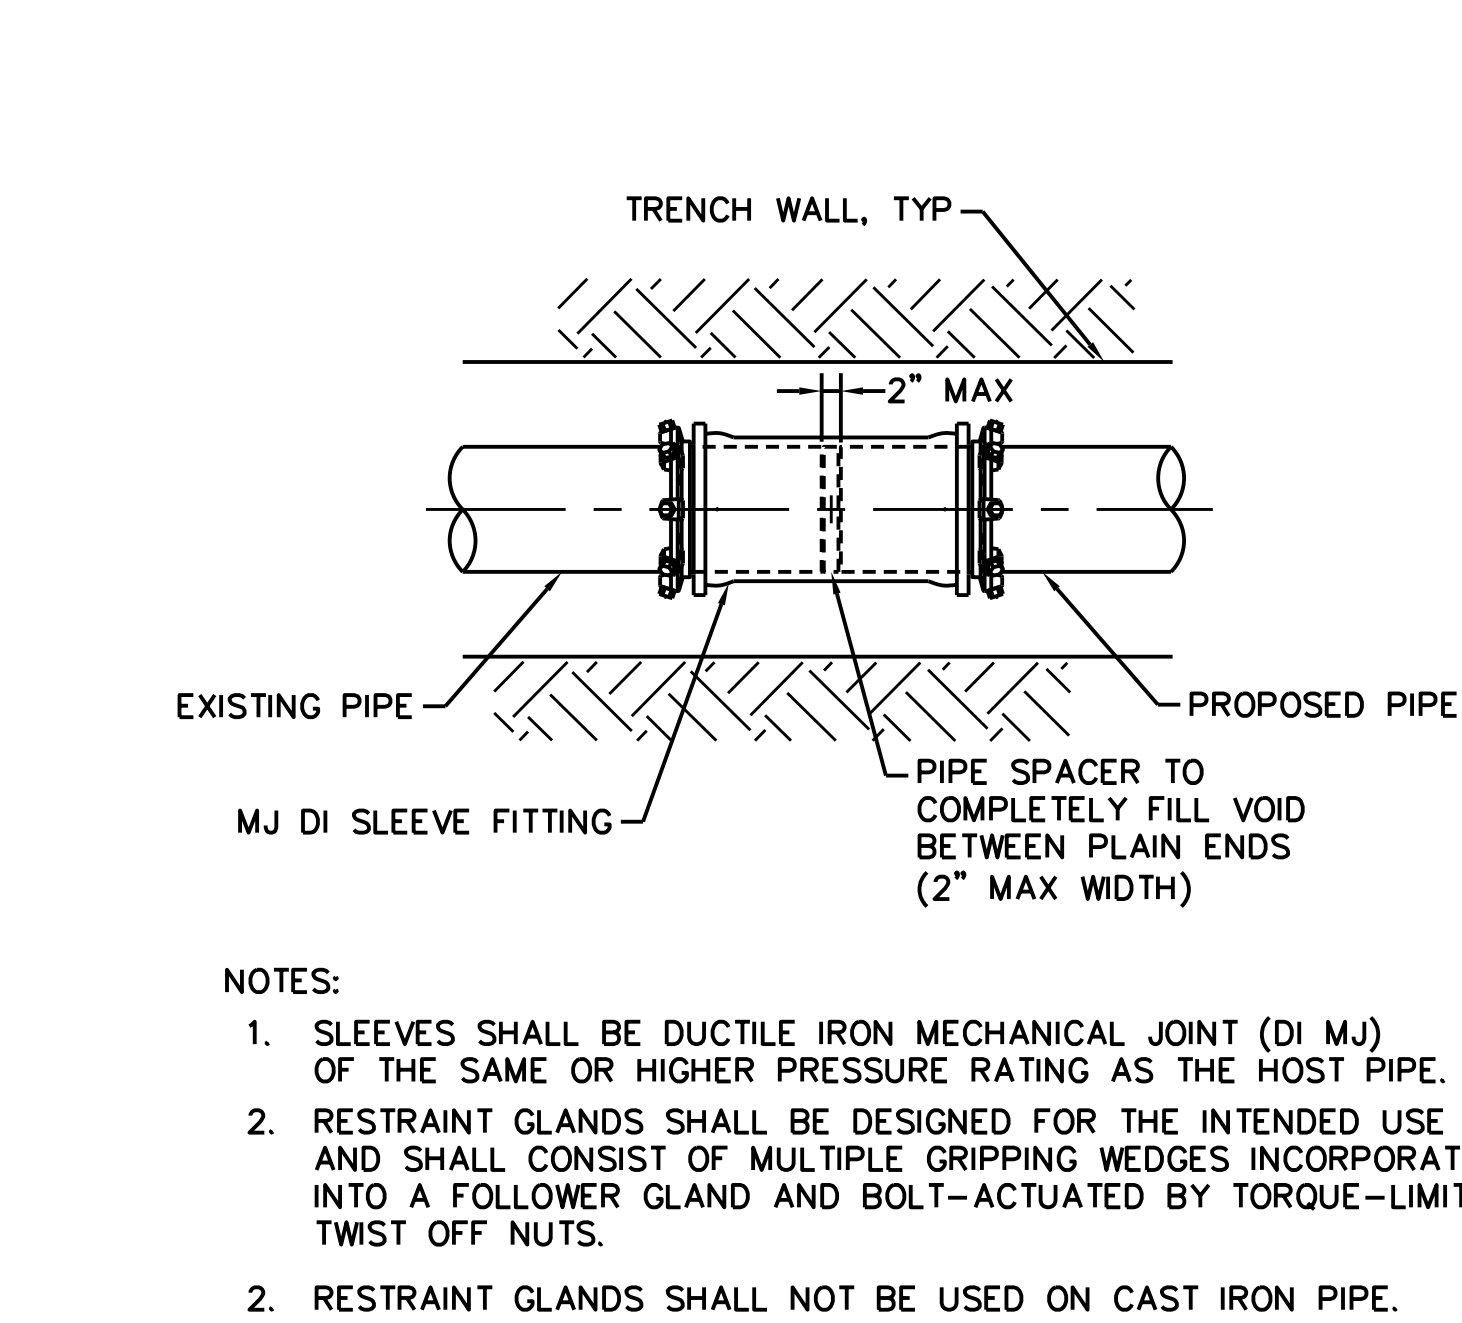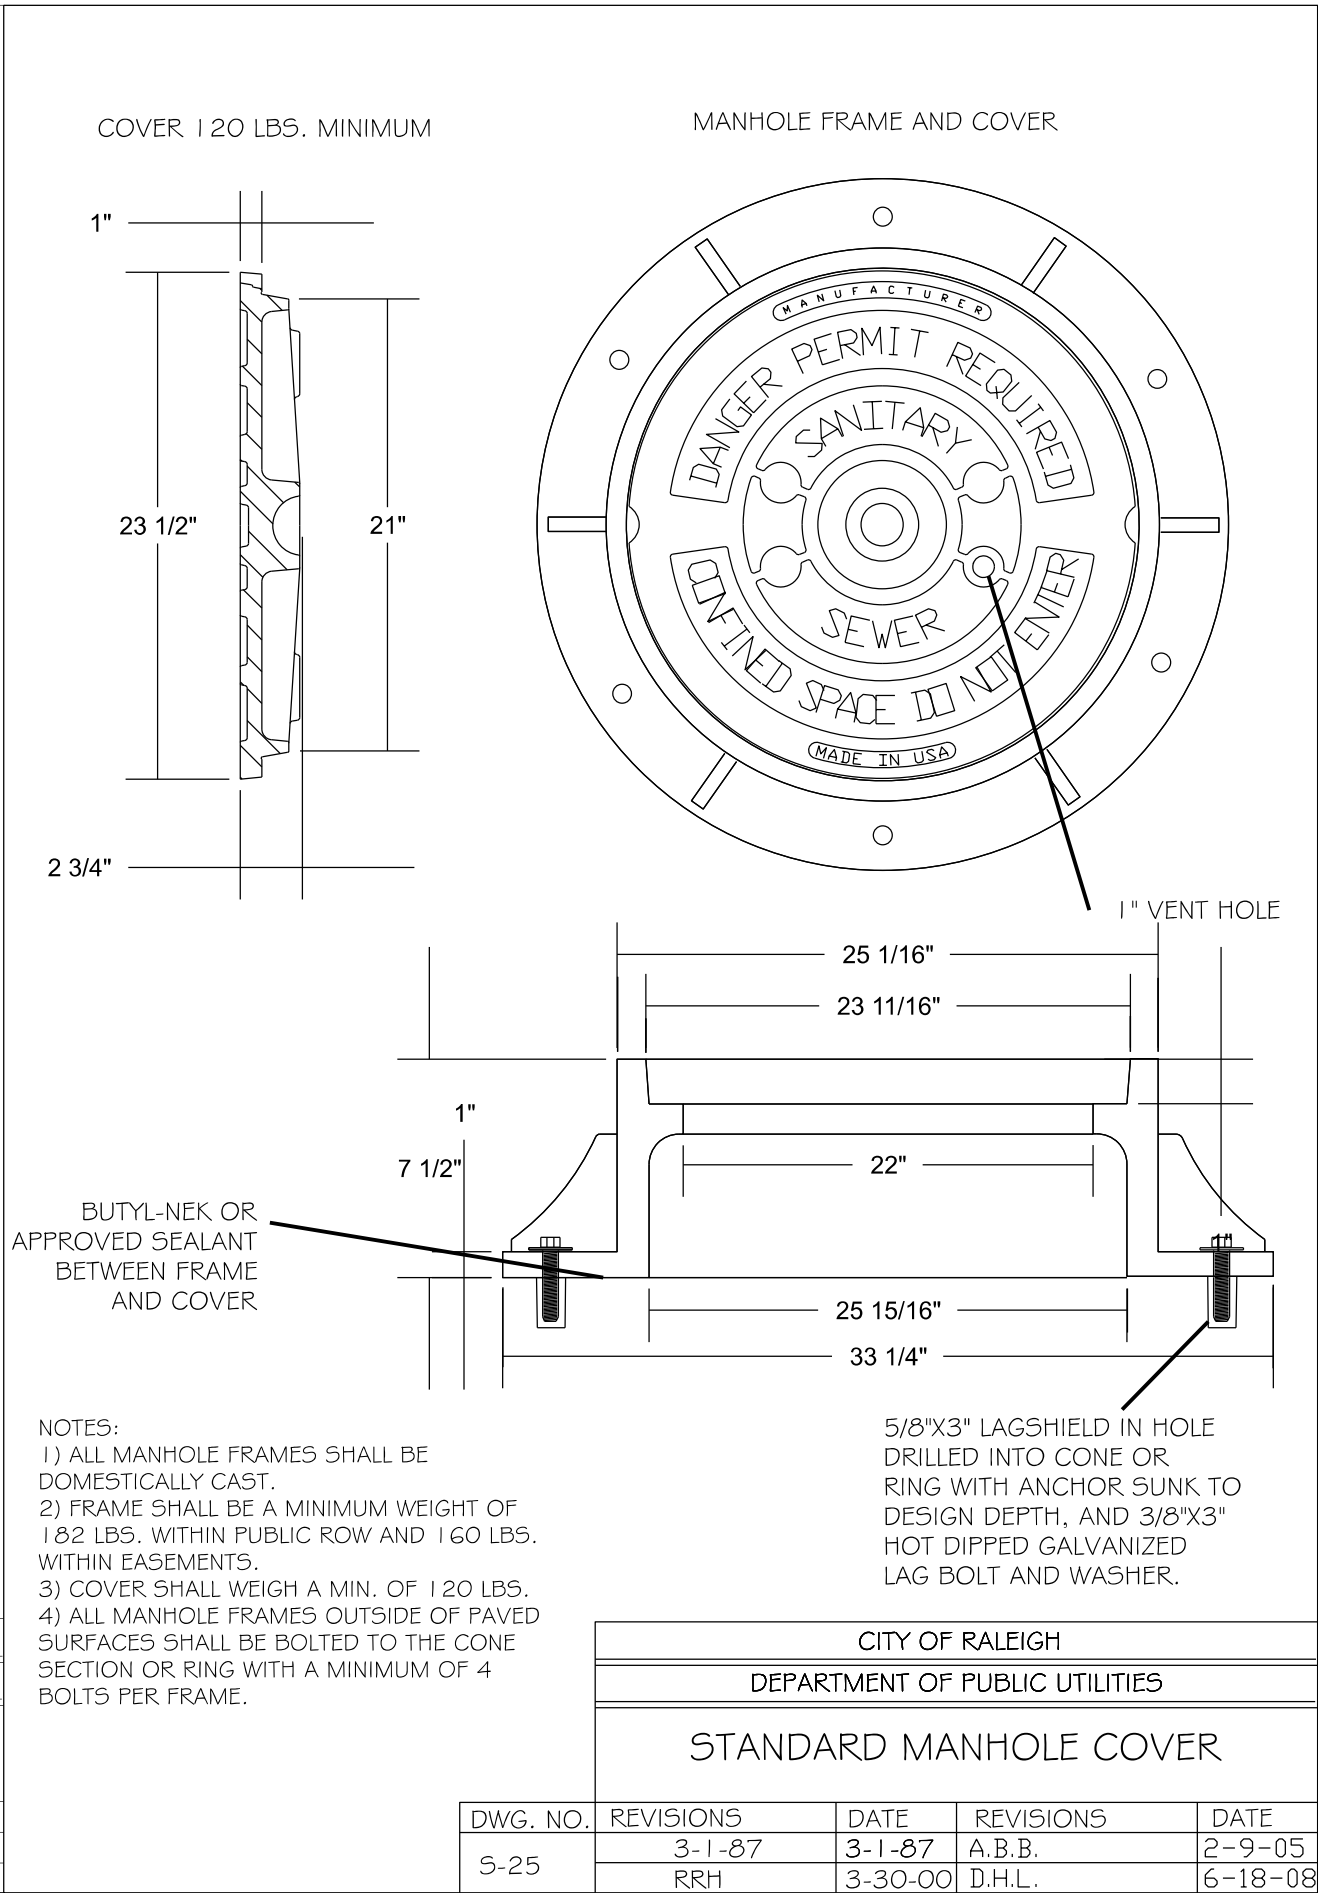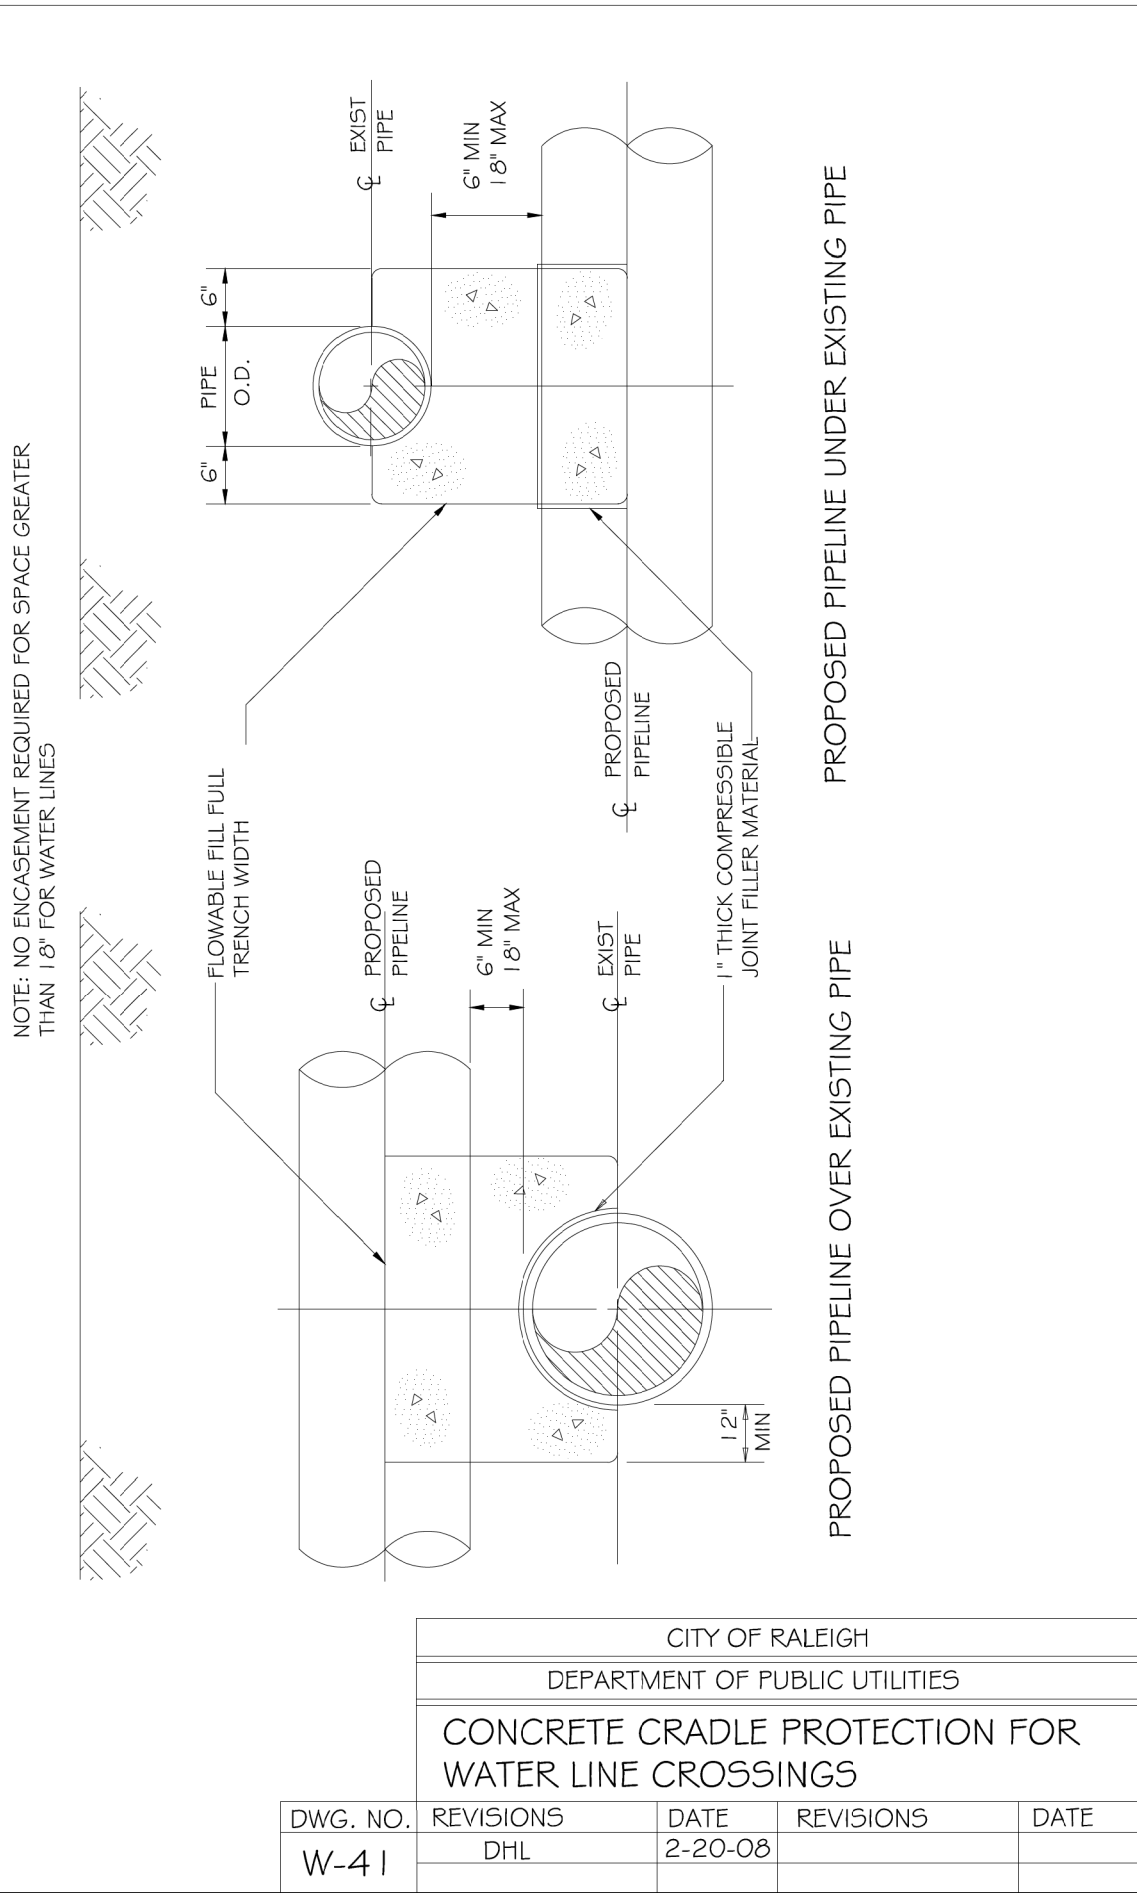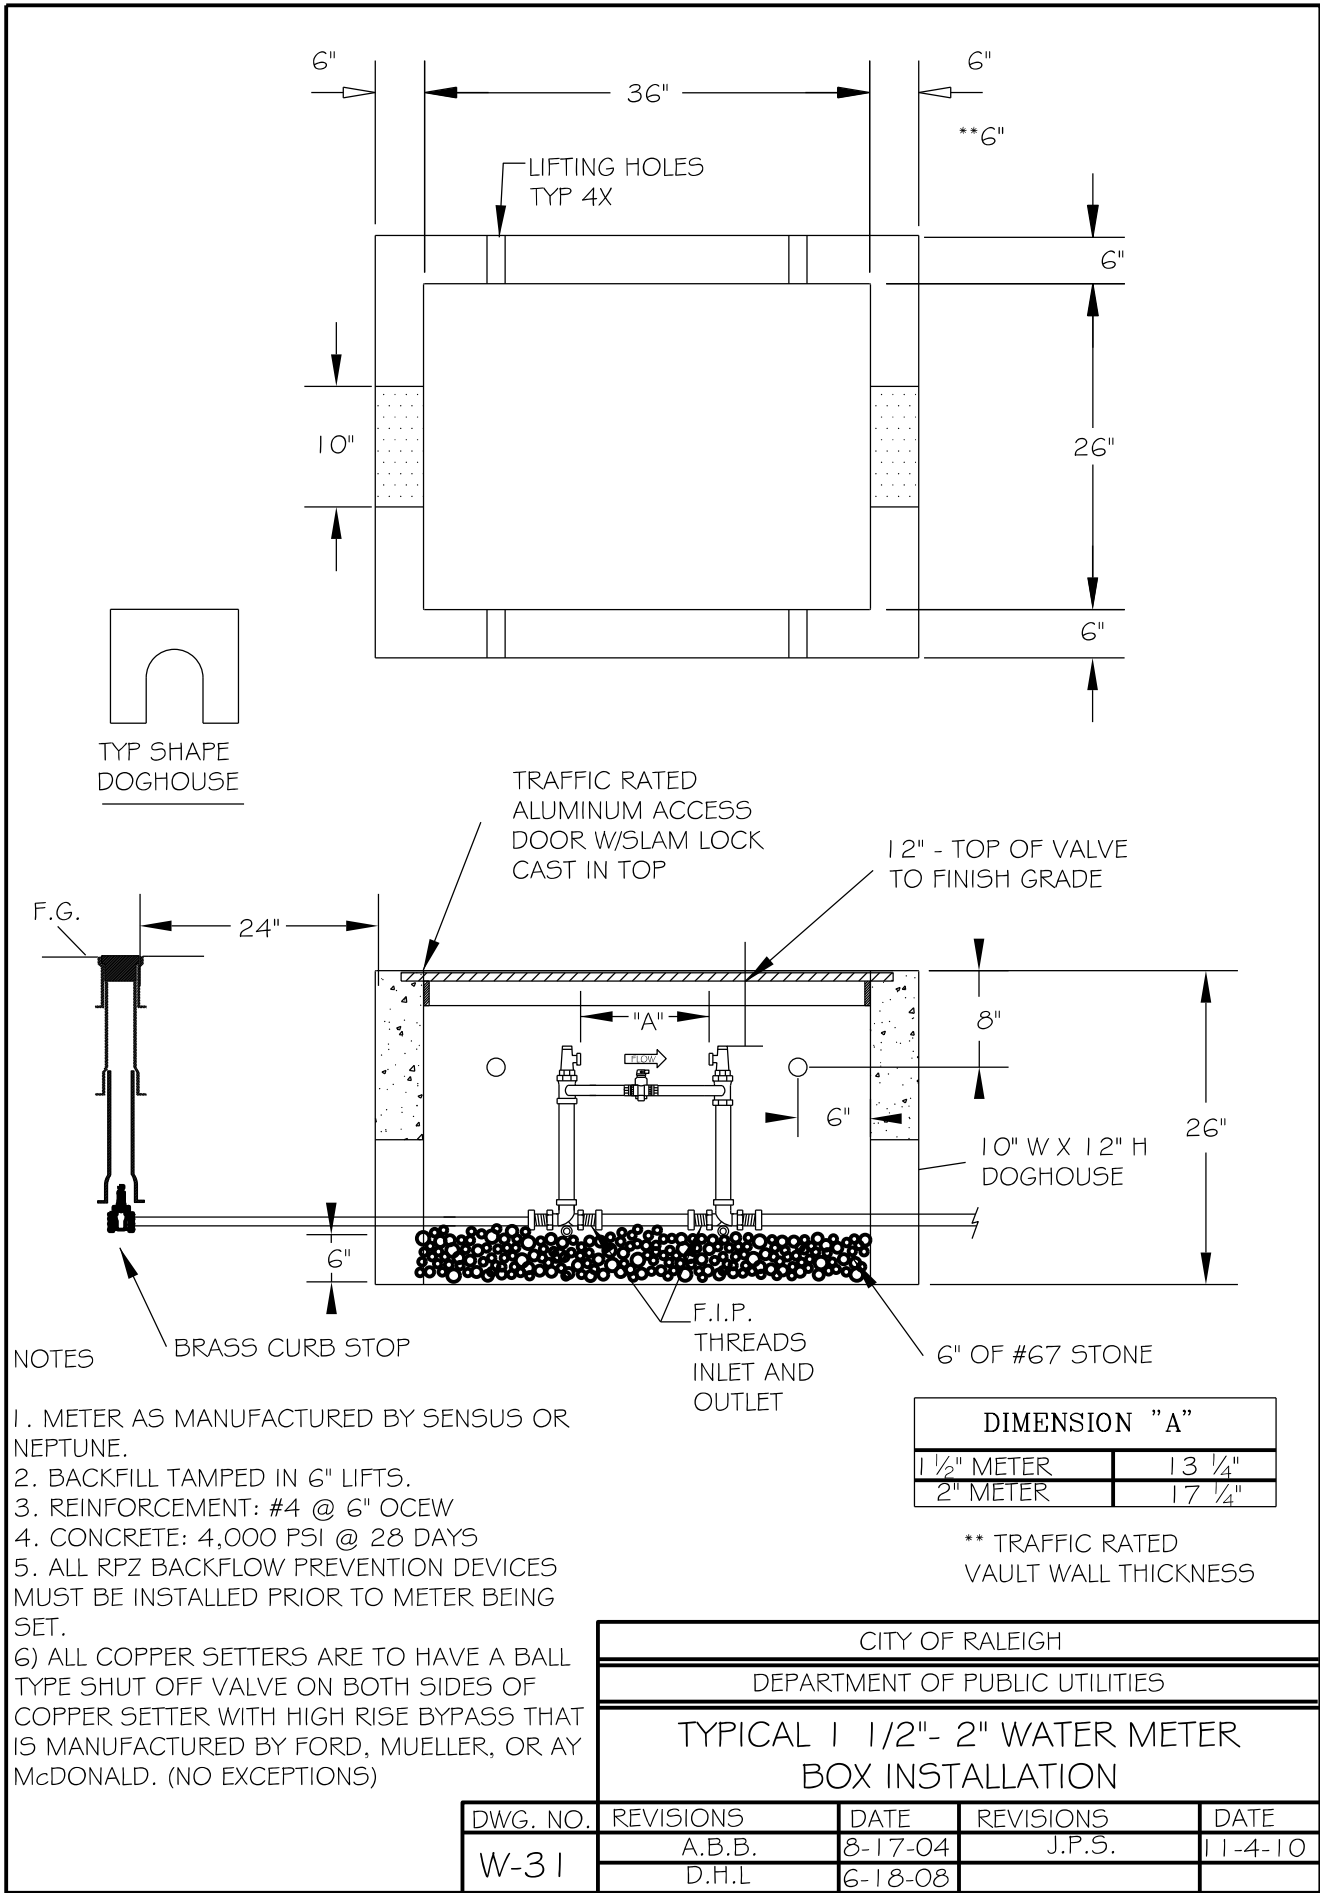

1	RESTRAINED MJ SOLID SLEEVE
UC-3B	SCALE: N.T.S.

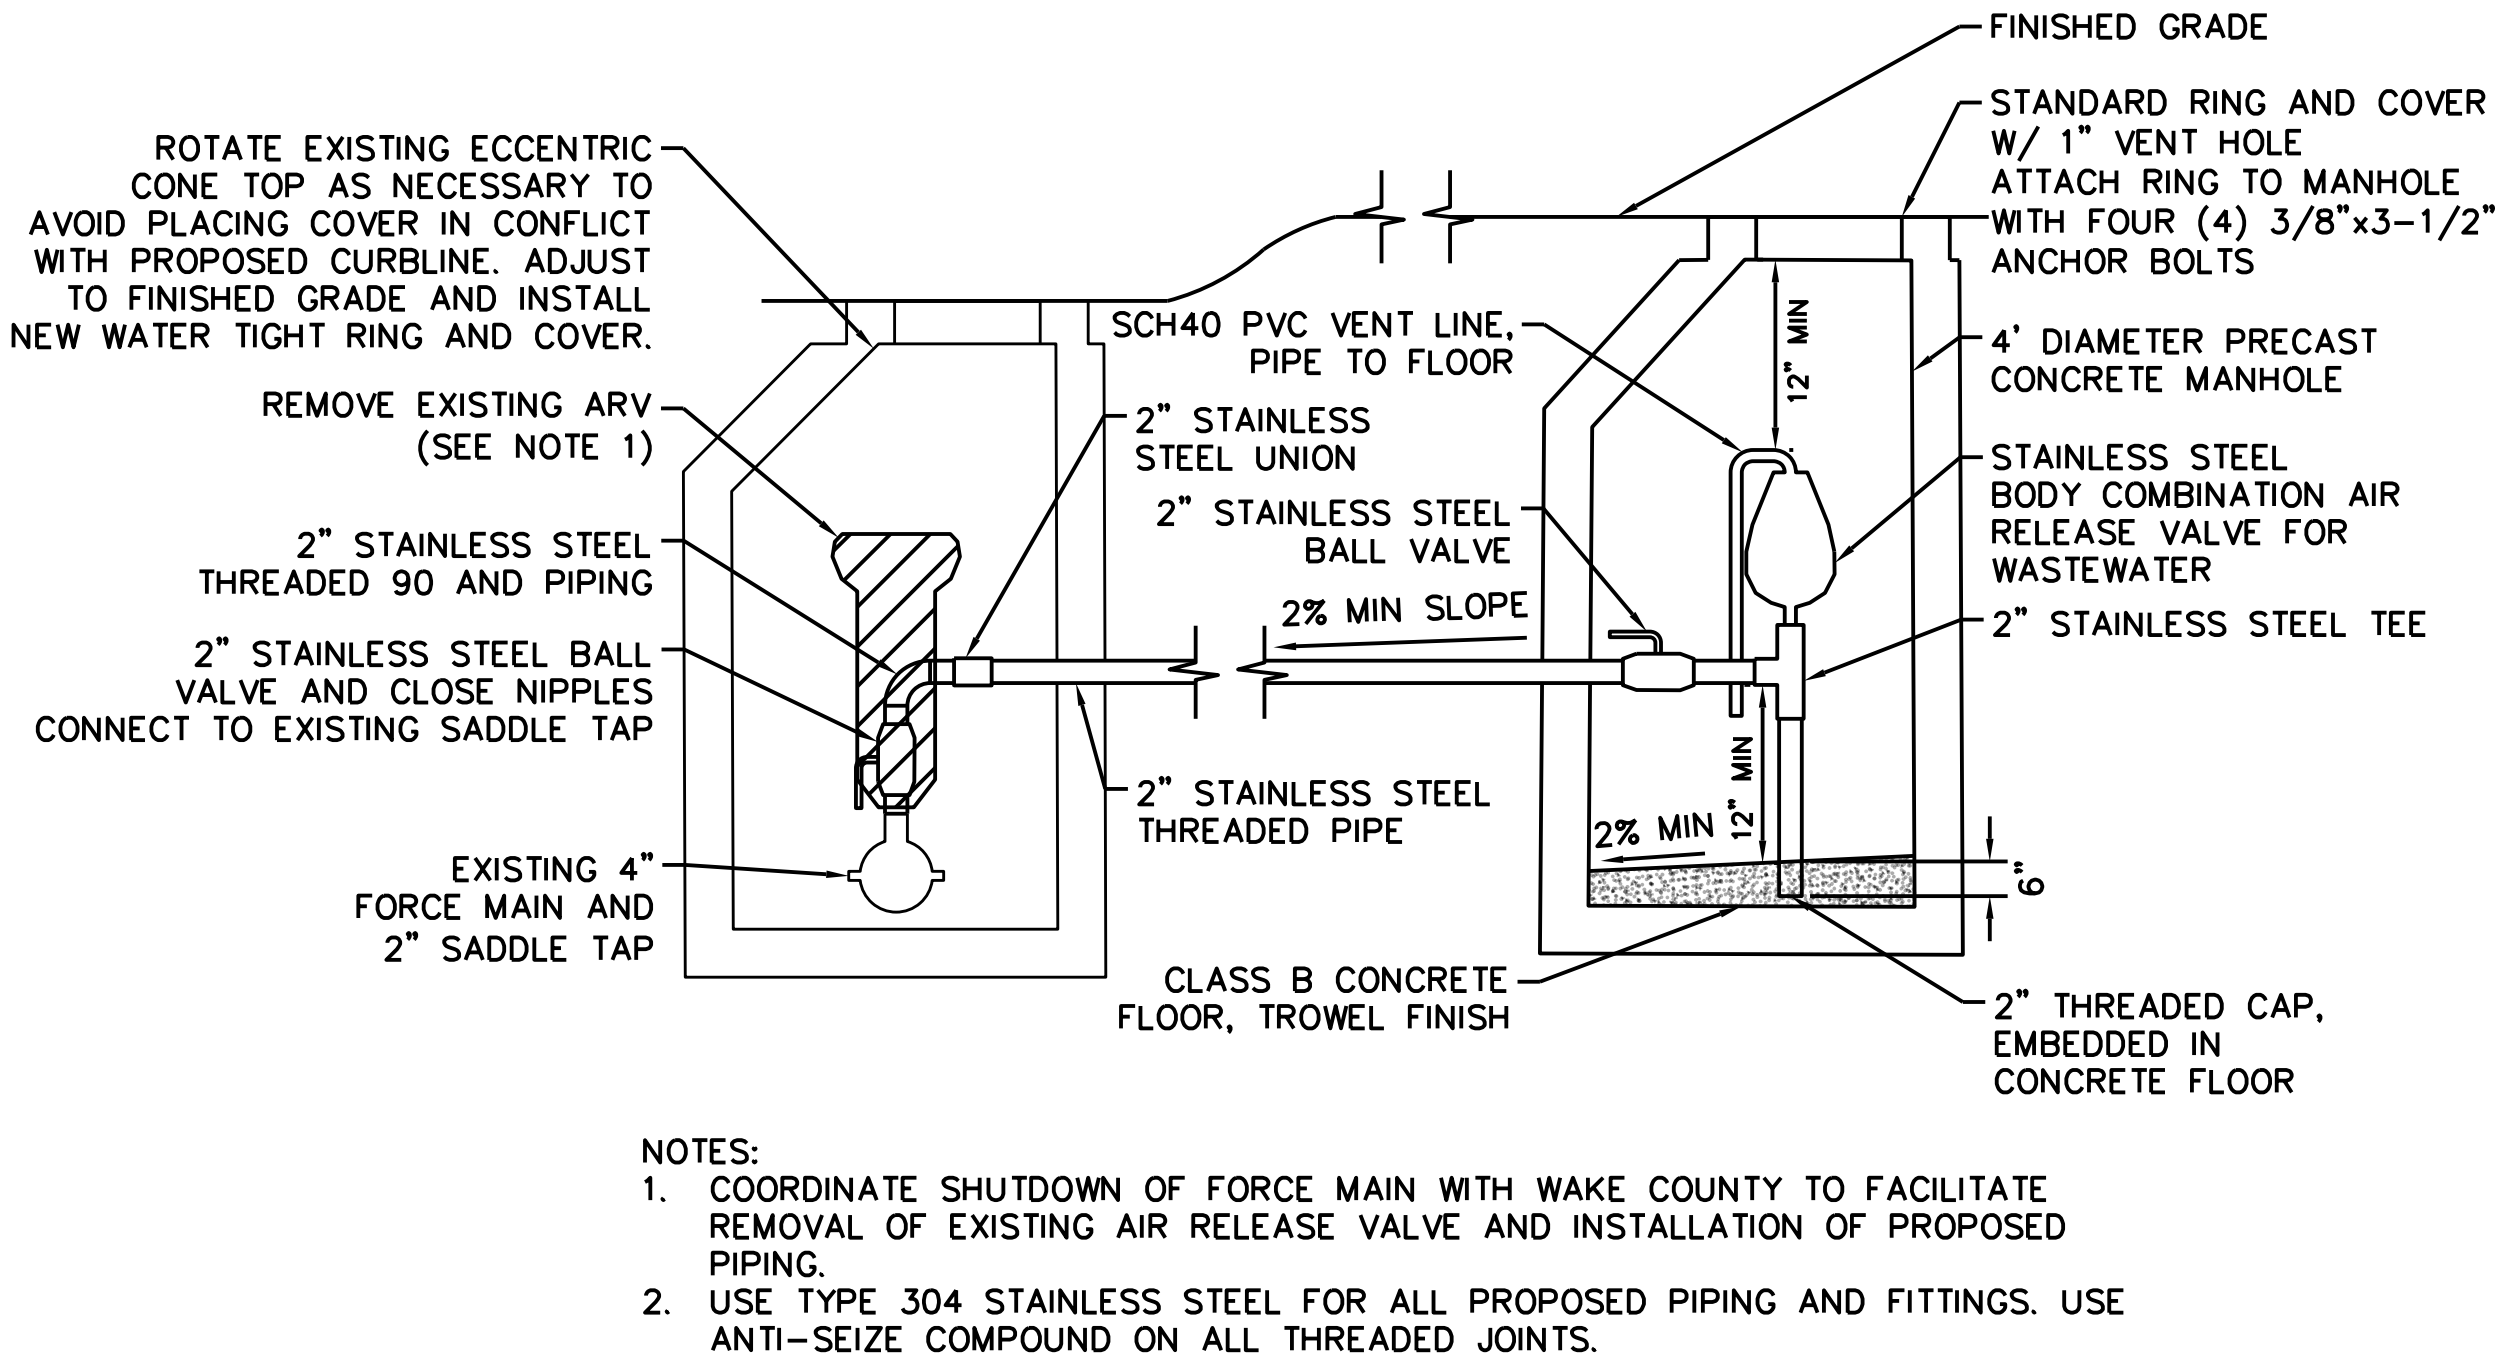

2	RELOCATE AIR RELEASE VALVE
UC-3B	SCALE: N.T.S.

Water and Sewer Permit Requirements

The City of Raleigh consents to the connection and extension of the City's Public Sewer System as shown on this plan. The material and construction methods used for this project shall conform to the standards and specifications of the City's Public Utilities Handbook. City of Raleigh Public Utilities Department Permit # N/A

The City of Raleigh consents to the connection and extension of the City's Public Water System as shown on this plan. The material and construction methods used for this project shall conform to the standards and specifications of the City's Public Utilities Handbook. City of Raleigh Public Utilities Department Permit # W-4148

The City of Raleigh consents to the connection and extension of the private sewer collection system as shown on this plan. The material and construction methods used for this project shall conform to the standards and specifications of the City's Public Utilities Handbook.

City of Raleigh Public Utilities Department Permit # N/A

CITY OF RALEIGH - PLANS AUTHORIZED FOR CONSTRUCTION

Electronic Approval: This approval is being issued electronically. This approval is valid only upon the signature of a City of Raleigh Review Officer below. The City will retain a copy of the approved plans. Any work authorized by this approval must proceed in accordance with the plans kept on file with the City. This electronic approval may not be relied upon once issued. Any modification to this approval once issued will invalidate this approval.

City of Raleigh Development Approval _____

City of Raleigh Review Officer _____

REVISIONS

2. CONSTRUCT NEW COMBINATION AIR RELEASE VALVE AND CONNECT TO EXISTING FORCE MAIN PER DETAIL 2 ON SHEET UC-3B. SEE UC SPECIAL PROVISIONS FOR ADDITIONAL INFORMATION.

THIS SHEET CORRESPONDS TO RDY-4

UTILITIES ENGINEERING S
PHONE:(919)707-6690
FAX:(919)250-4151



THE ESTIMATED QUANTITY OF DUCTILE IRON
WATER PIPE FITTINGS ON THIS PLAN SHEET
IS 3,000 POUNDS. THE ACTUAL QUANTITY
AND TYPE OF FITTINGS WILL VARY BASED
ON FIELD CONDITIONS.

DAVID BALL, TRUSTEE OF THE FURMAN M. UPCHURCH FAMILY TRUST
DB 16639 PG 1569
DB 17985 PG 1387

WATER METER AND BACKFLOW PREVENTER TO BE RELOCATED

RELOCATE WATER METER.
50 LF WATER SERVICE LINE

RELOCATE RPZ BACKFLOW PREVENTION ASSEMBLY

2" VALVE

P ELEV 0.5' BELOW NG
 UM IN FIRE HYDRANT
 UM TO ELEV -
 4.8 FOR MIN D 6" VALVE
 8 LF HYDRANT LEG

CONNECT TO EXISTING 12"
DI WATER LINE WITH 12" DI
MJ LONG BODY SOLID SLEEVE

-12" DI R 145° BEND

-12" DI RJ 22.5° BEND

299 | F 12" WATER | U

- 12" DI R.I 45° BEND (2)

12"x6" DI RJ TEE
WITH 12" DI MJ PLUG

Water and Sewer Permits (if applicable)
The City of Raleigh consents to the connection and extension of the City's Public Sewer System as shown on this plan. The material and construction methods used for this project shall conform to the standards and specifications of the City's Public Utilities Handbook. City of Raleigh Public Utilities Department Permit #

The City of Raleigh consents to the connection and extension of the City's Public Water System as shown on this plan. The material and construction methods used for this project shall conform to the standards and specifications of the City's Public Utilities Handbook. City of Raleigh Public Utilities Department Permit # W-4148

The City of Raleigh consents to the connection and extension of the private sewer collection system as shown on this plan. The material and construction methods used for this project shall conform to the standards and specifications of the City's Public Utilities Handbook.

City of Raleigh Public Utilities Department Permit # N/A

CITY OF RALEIGH - PLANS AUTHORIZED FOR CONSTRUCTION

Electronic Approval: This approval is being issued electronically. This approval is valid only upon the signature of a City of Raleigh Review Officer below. The City will retain a copy of the approved plans. Any work authorized by this approval must proceed in accordance with the plans kept on file with the City. This electronic approval may not be edited once issued. Any modification to this approval once issued will invalidate this approval.

City of Raleigh Development Approval _____
City of Raleigh Review Office _____

REVISIONS



HL-0008F

NORTH CAROLINA
DEPARTMENT OF TRANSPORTATION
WAKE COUNTY



Documented by: 



DRAWN BY: JHC

CHECKED BY: NLH

APPROVED BY:

REVISÉ:

UTILITIES ENGINEERING SEC.
PHONE:(919)707-6690
FAX:(919)250-4151

REVISIONS

Water and Sewer Formula (if applicable)

The City of Raleigh consents to the connection and extension of the City's Public Sewer System as shown on this plan. The materials and construction methods used for this project shall conform to the standards and specifications of the City's Public Utilities Handbook. City of Raleigh Public Utilities Department Permit #

N/A

The City of Raleigh consents to the connection and extension of the City's Public Water System as shown on this plan. The material and construction methods used for this project shall conform to the standards and specifications of the City's Public Utilities Handbook. City of Raleigh Public Utilities Department Permit #

W-4148

W-4148

The City of Raleigh consents to the connection and extension of the private sewer collection system as shown on this plan. The material and construction methods used for this project shall conform to the standards and specifications of the City's Public Utilities Handbook.

City of Raleigh Public Utilities Department Permit # N/A

CITY OF RALEIGH - PLANS AUTHORIZED FOR CONSTRUCTION

Electronic Approval: This approval is being issued electronically. This approval is valid only upon the signature of a City of Raleigh Review Officer below. The City will retain a copy of the approved plans. Any work authorized by this approval must proceed in accordance with the plans kept on file with the City. This electronic approval may not be edited once issued. Any modification to this approval once issued will invalidate this approval.




City of Raleigh Development Approval _____
City of Raleigh Review Office _____




HL-0008F




CROSS SECTION INDEX





CROSS SECTION SUMMARY	X-1A
-L-	X-2 THRU X-9
-Y1-	X-10 THRU X-18





STATE OF NORTH CAROLINA DIVISION OF HIGHWAYS			PROJ. REFERENCE NO.	SHEET NO.
			HL-0008F	X-1A
NOTE: EMBANKMENT COLUMN DOES NOT INCLUDE BACKFILL FOR UNDERCUT			CROSS-SECTION SUMMARY	
Station L	Uncl. Exc. (cu. yd.)	Embt (cu. yd.)		
10+60.00	0	0		
11+00.00	0	0		
11+50.00	0	0		
12+00.00	3	17		
12+50.00	6	12		
13+00.00	4	4		
13+50.00	6	32		
14+00.00	10	39		
14+50.00	15	39		
15+00.00	23	31		
15+50.00	40	29		
16+00.00	37	24		
16+50.00	37	20		
17+00.00	33	13		
17+50.00	51	2		
18+00.00	112	0		
18+50.00	60	1		
19+00.00	10	3		
19+30.00	1	0		
Station Y1	Uncl. Exc. (cu. yd.)	Embt (cu. yd.)		
13+60.00	0	0		
14+00.00	25	3		
14+50.00	6	11		
15+00.00	7	4		
15+50.00	22	1		
16+00.00	29	1		
16+50.00	45	0		
17+00.00	62	0		
17+50.00	53	0		
18+00.00	56	0		
18+50.00	39	0		
19+00.00	27	0		
19+50.00	25	1		
20+00.00	32	2		
20+09.62	0	0		
Station Y1	Uncl. Exc. (cu. yd.)	Embt (cu. yd.)	Approximate quantities only. Unclassified excavation, fine grading, clearing and grubbing, and removal of existing pavement will be paid for at the lump sum price for "Grading".	
21+61.03	33	1		
22+00.00	19	1		
22+50.00	11	0		
23+00.00	0	0		
23+25.00	0	0		

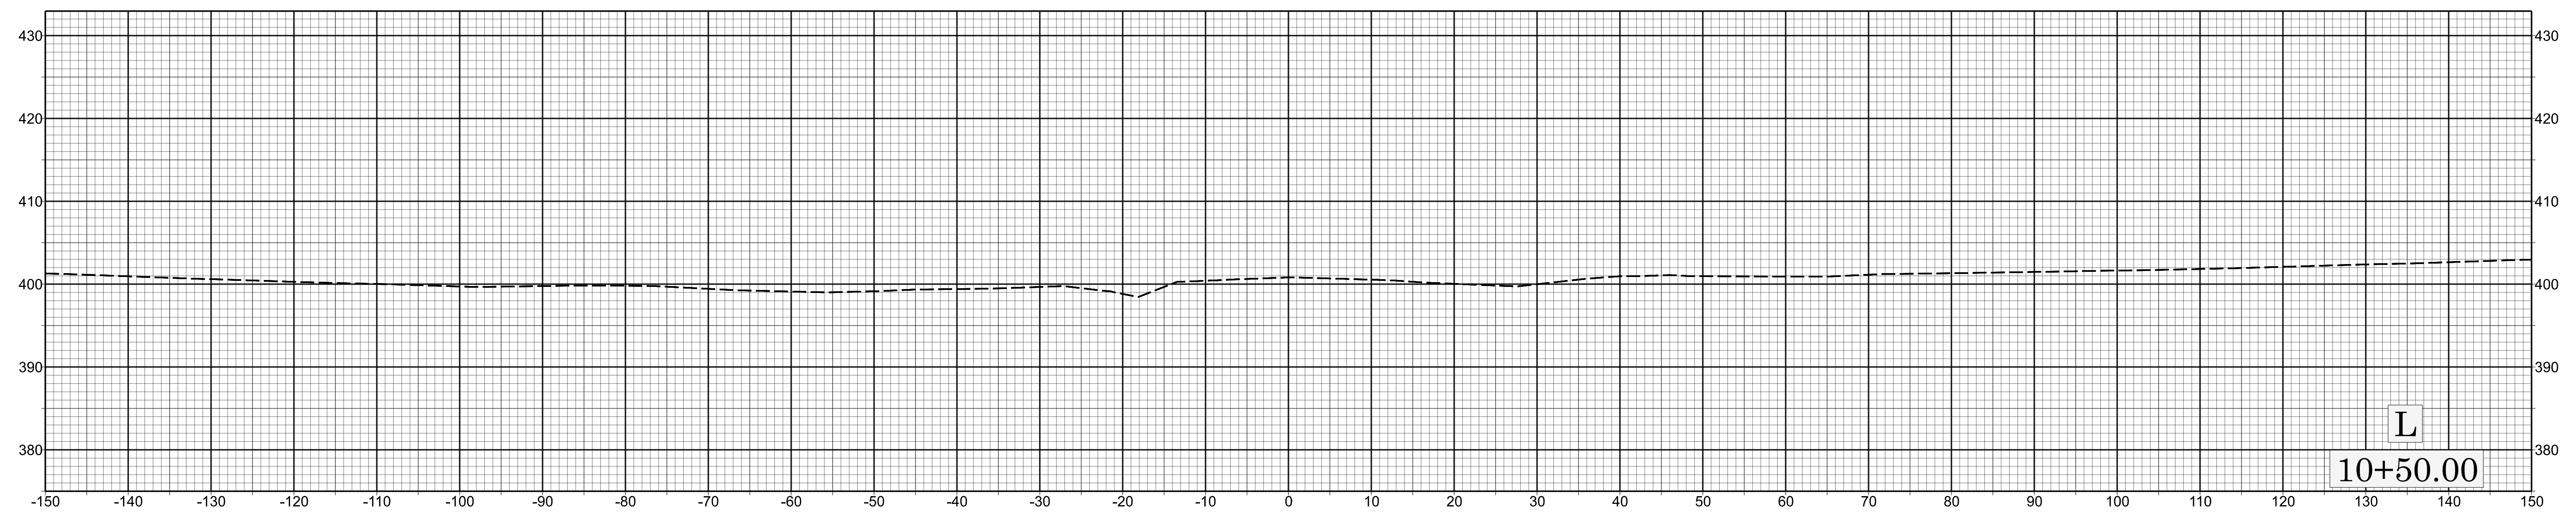
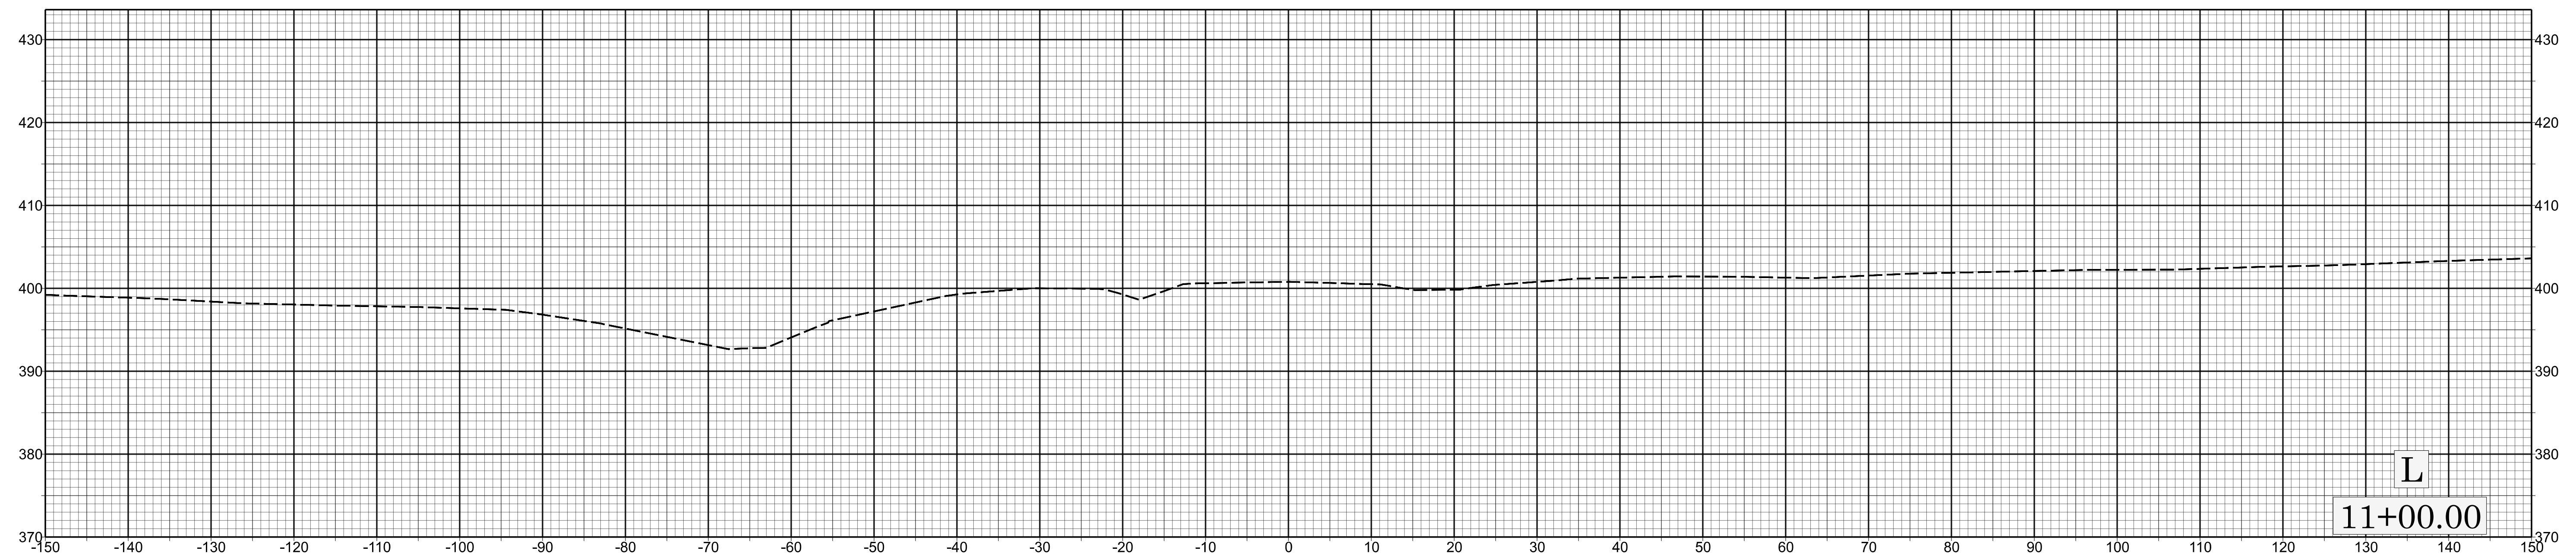
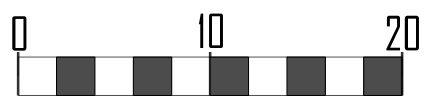


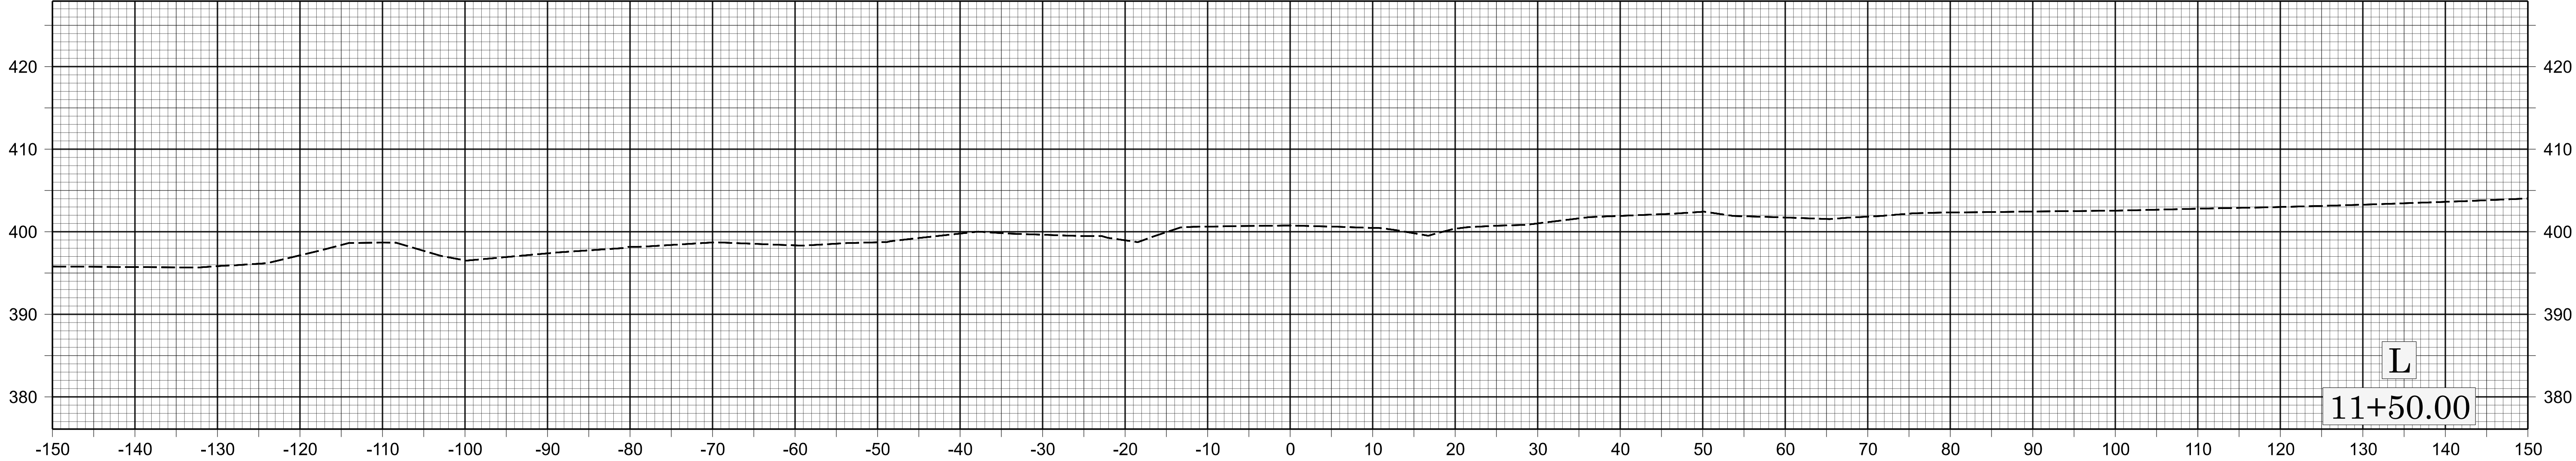
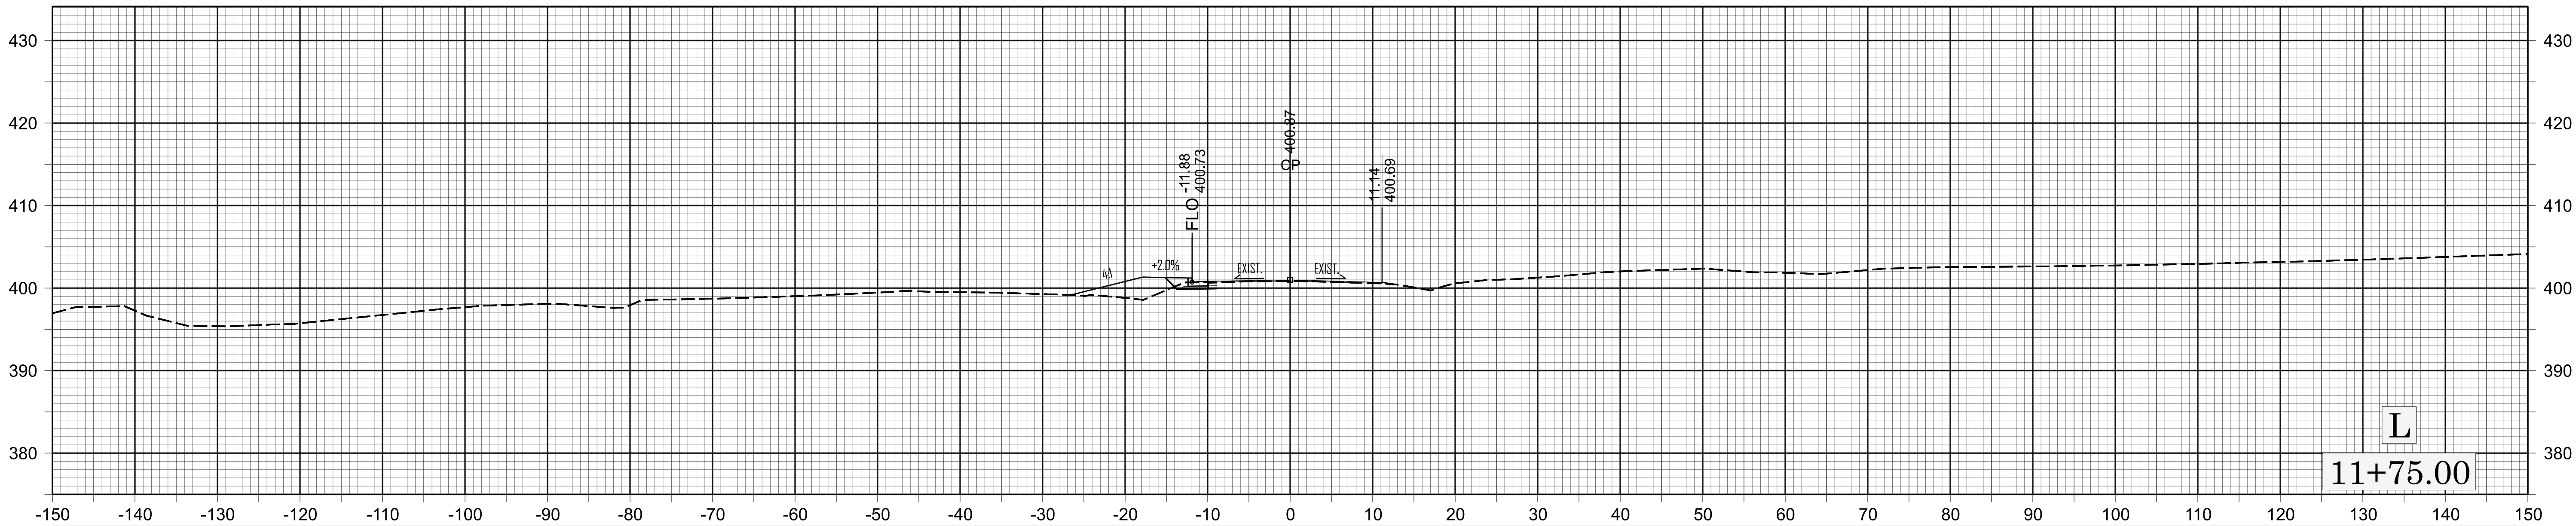
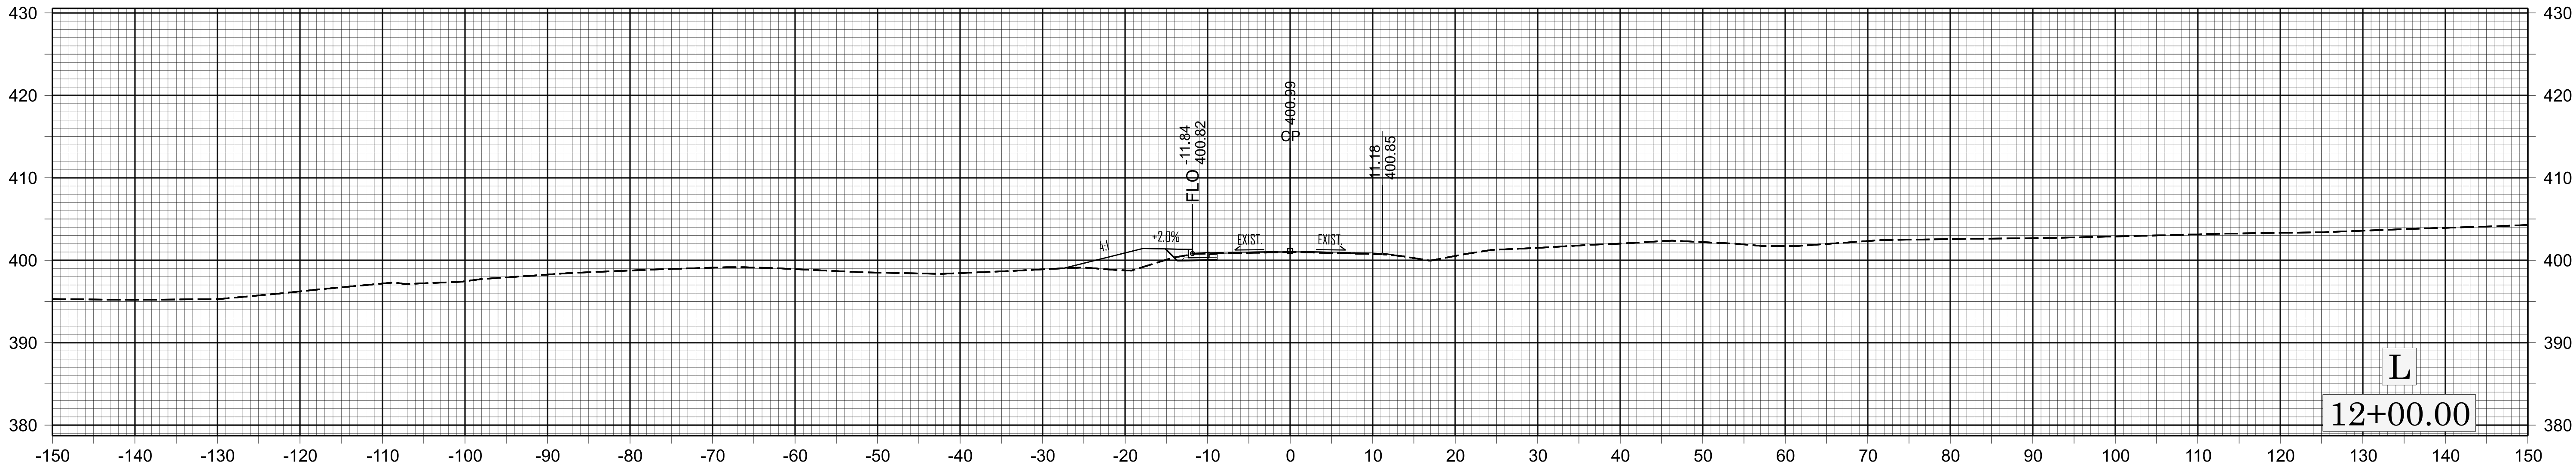


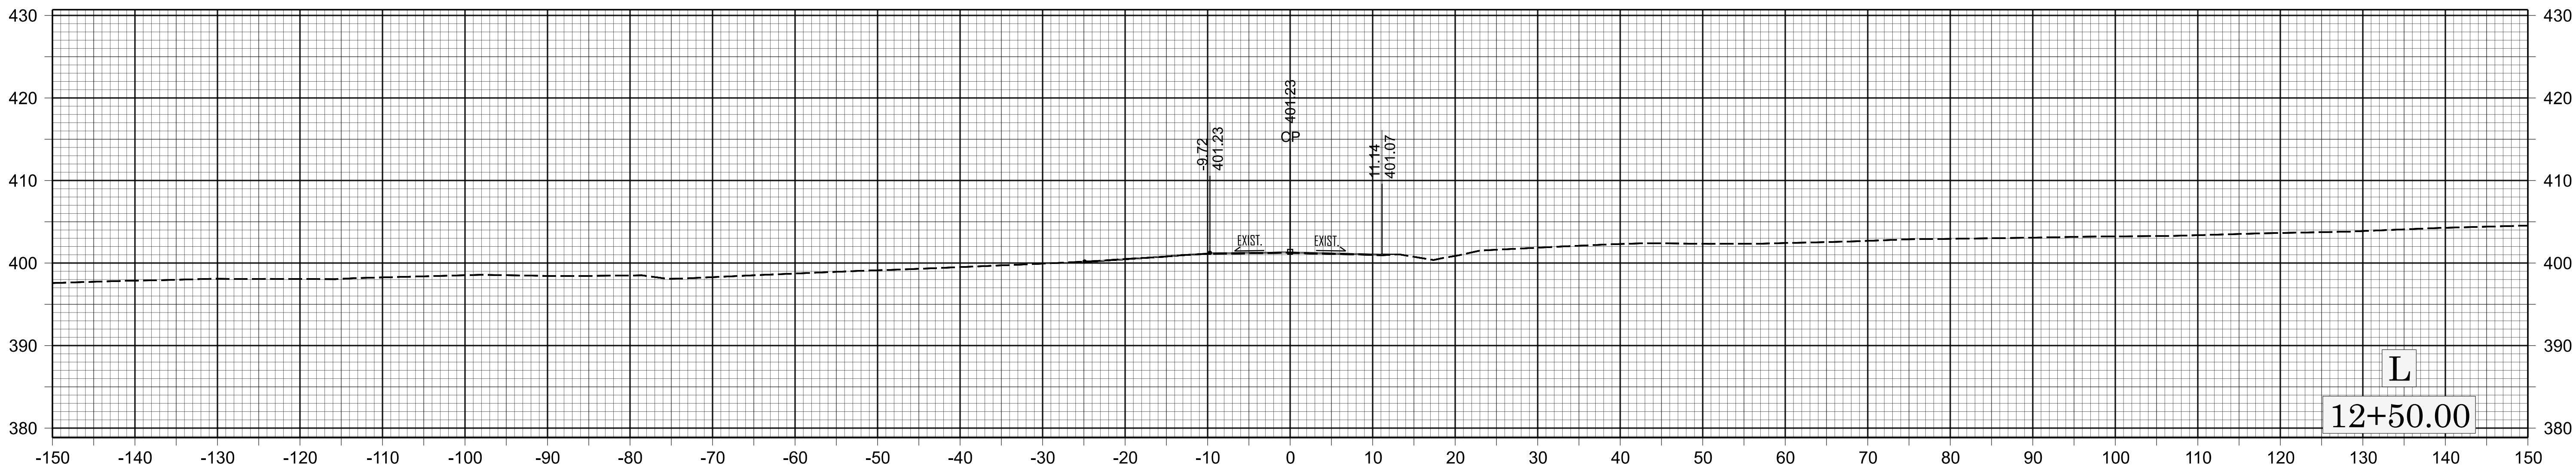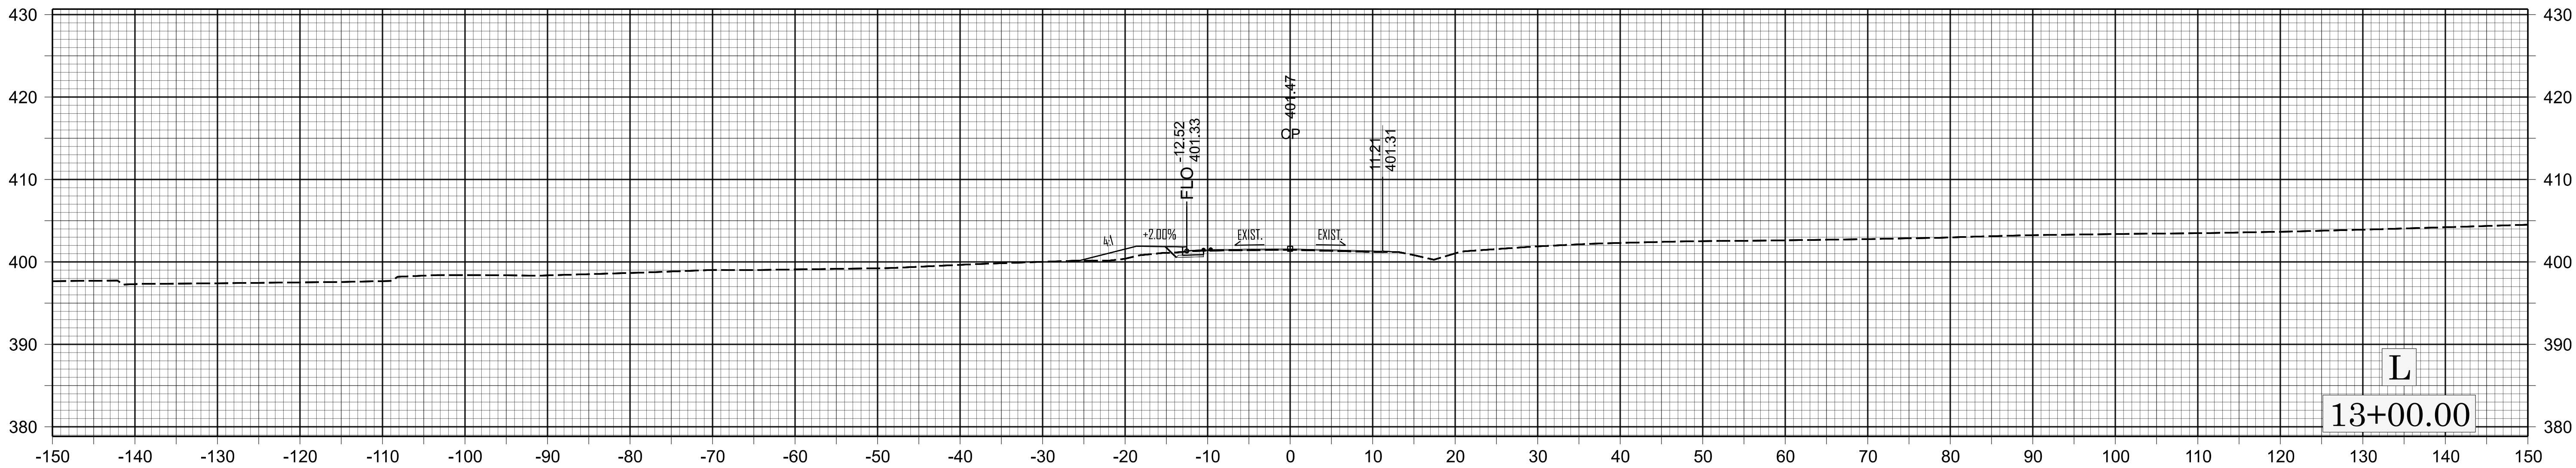
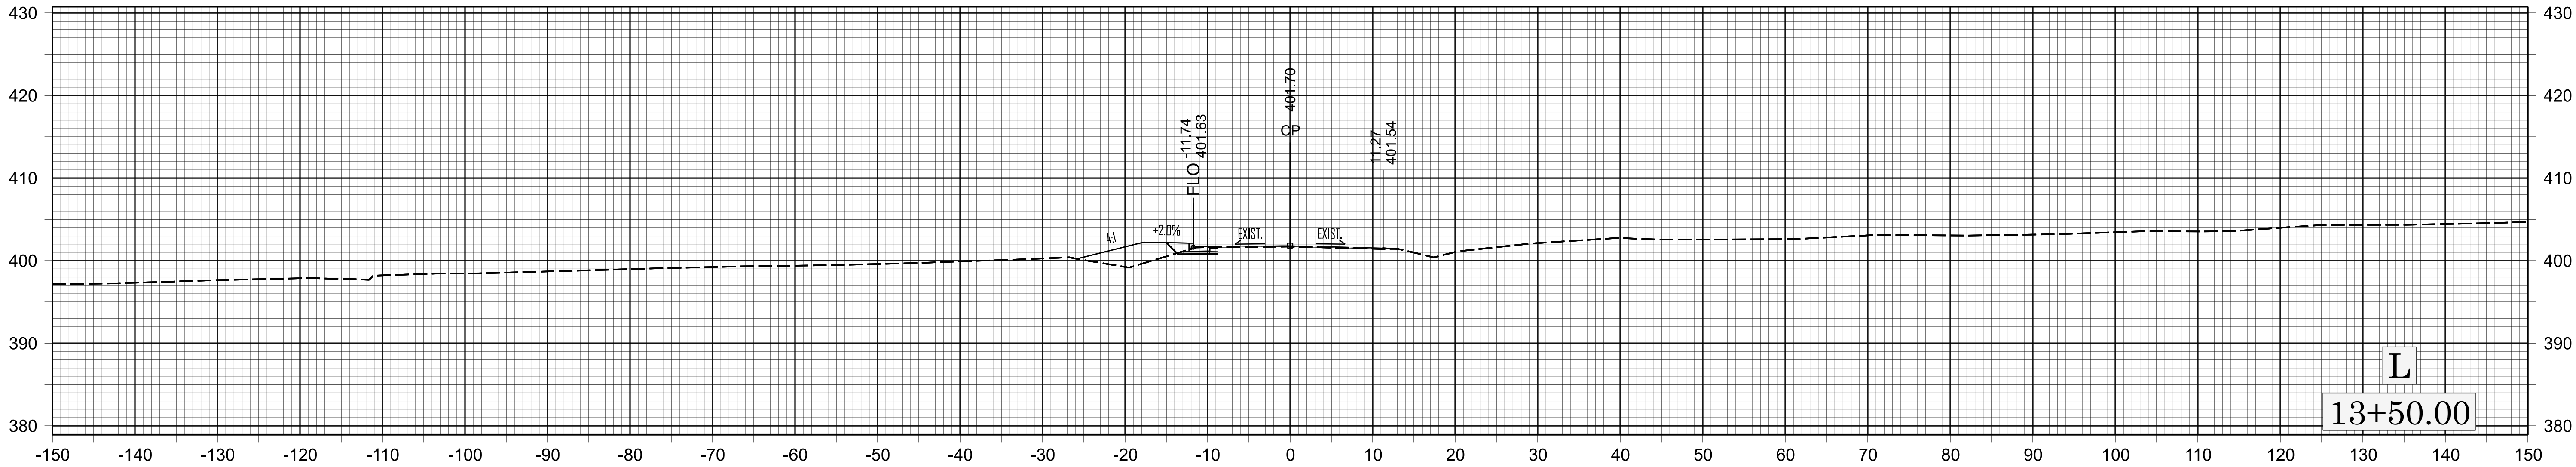


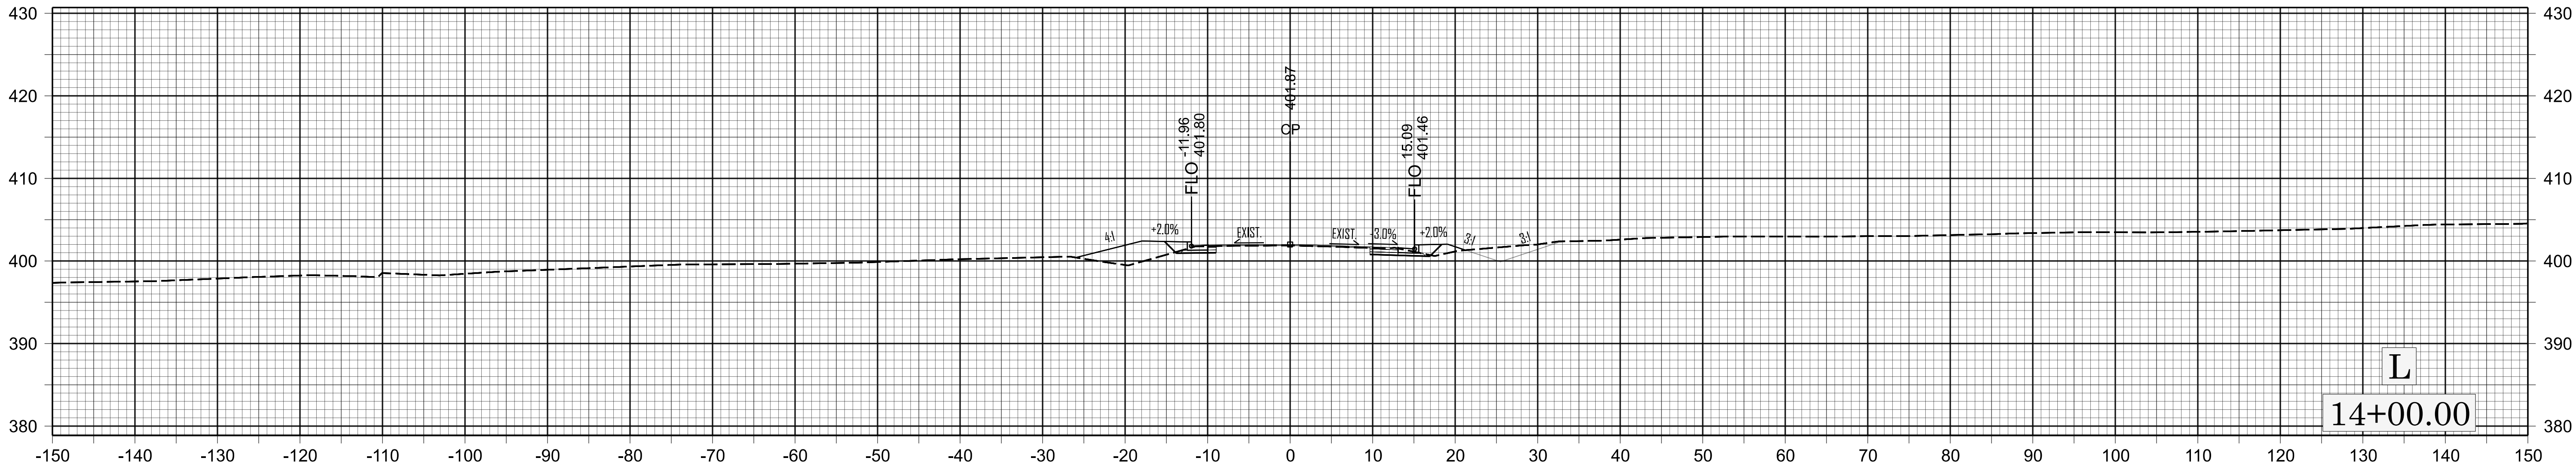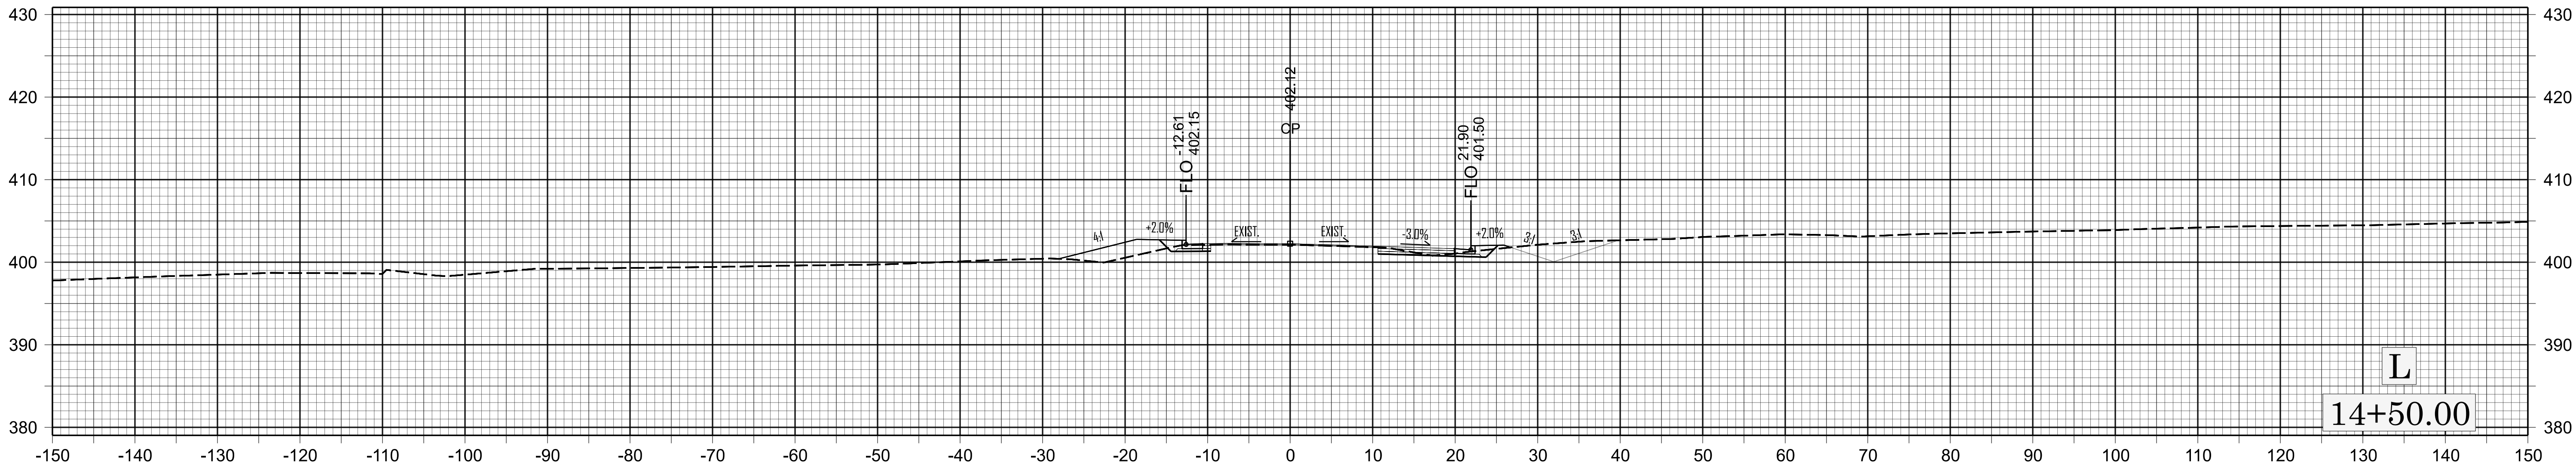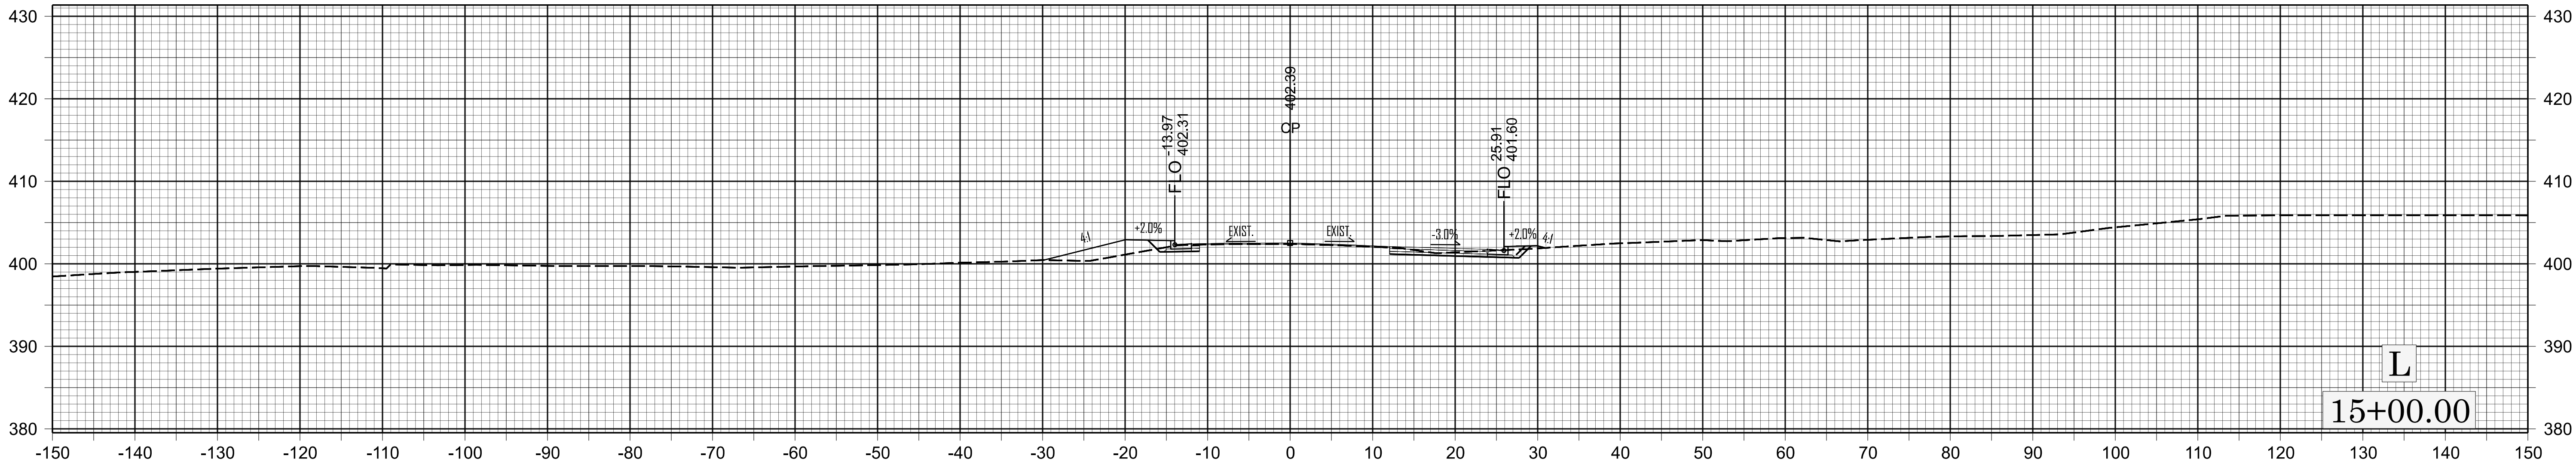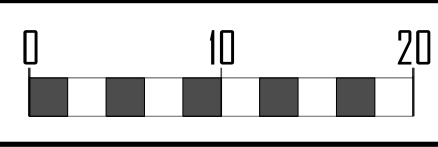

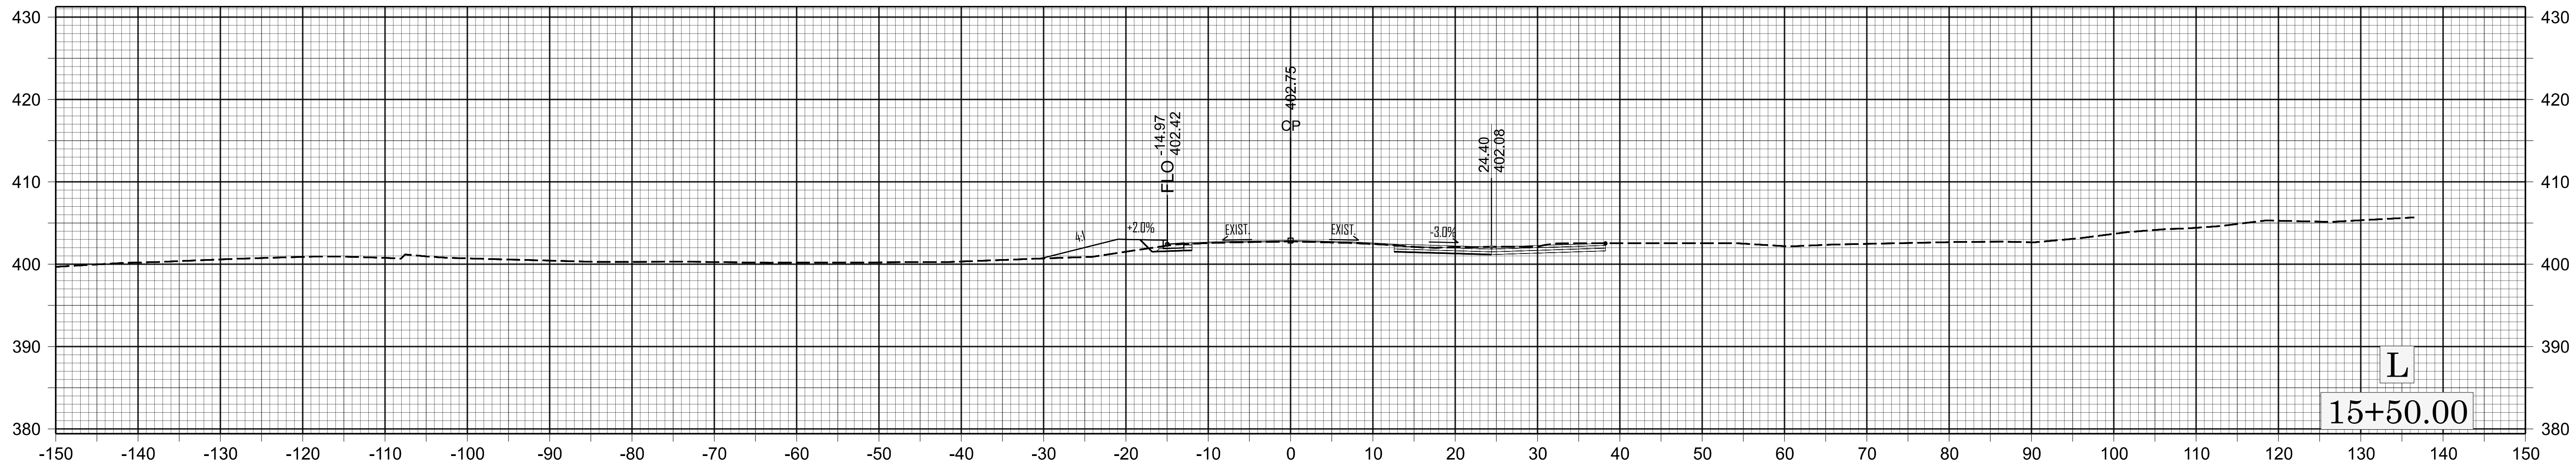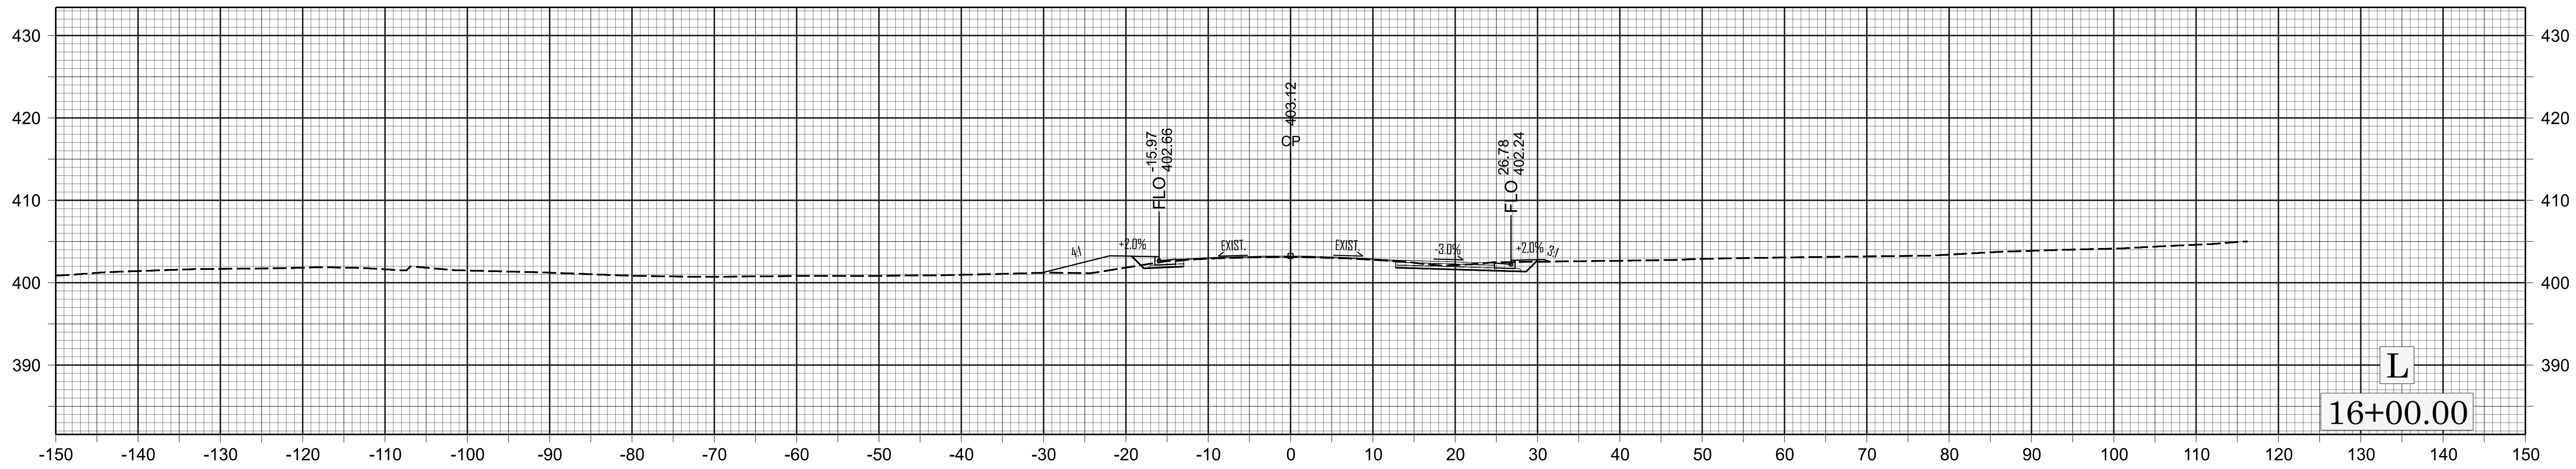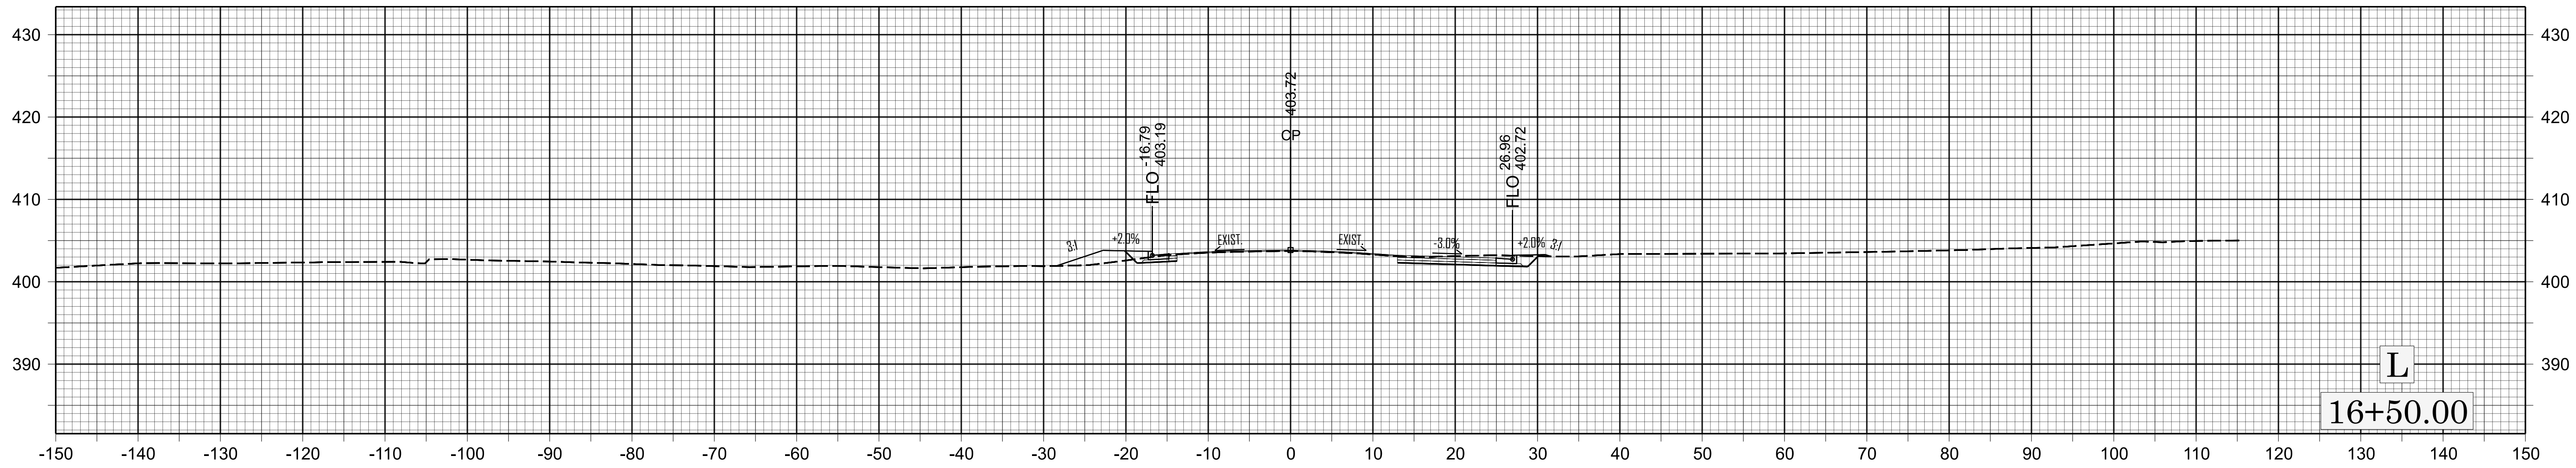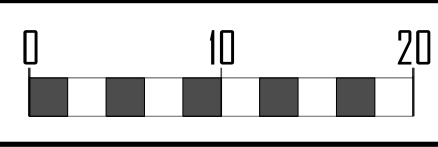

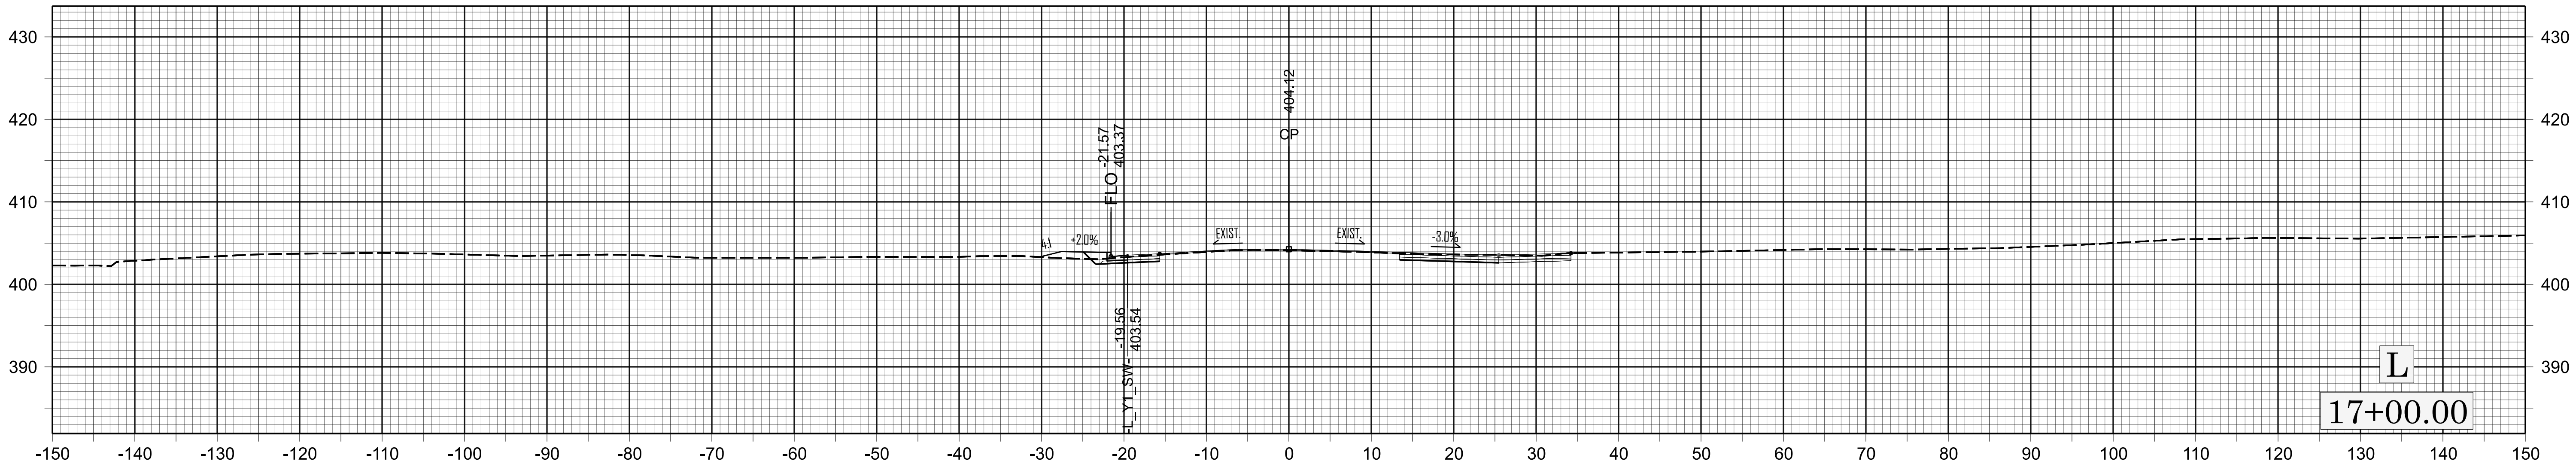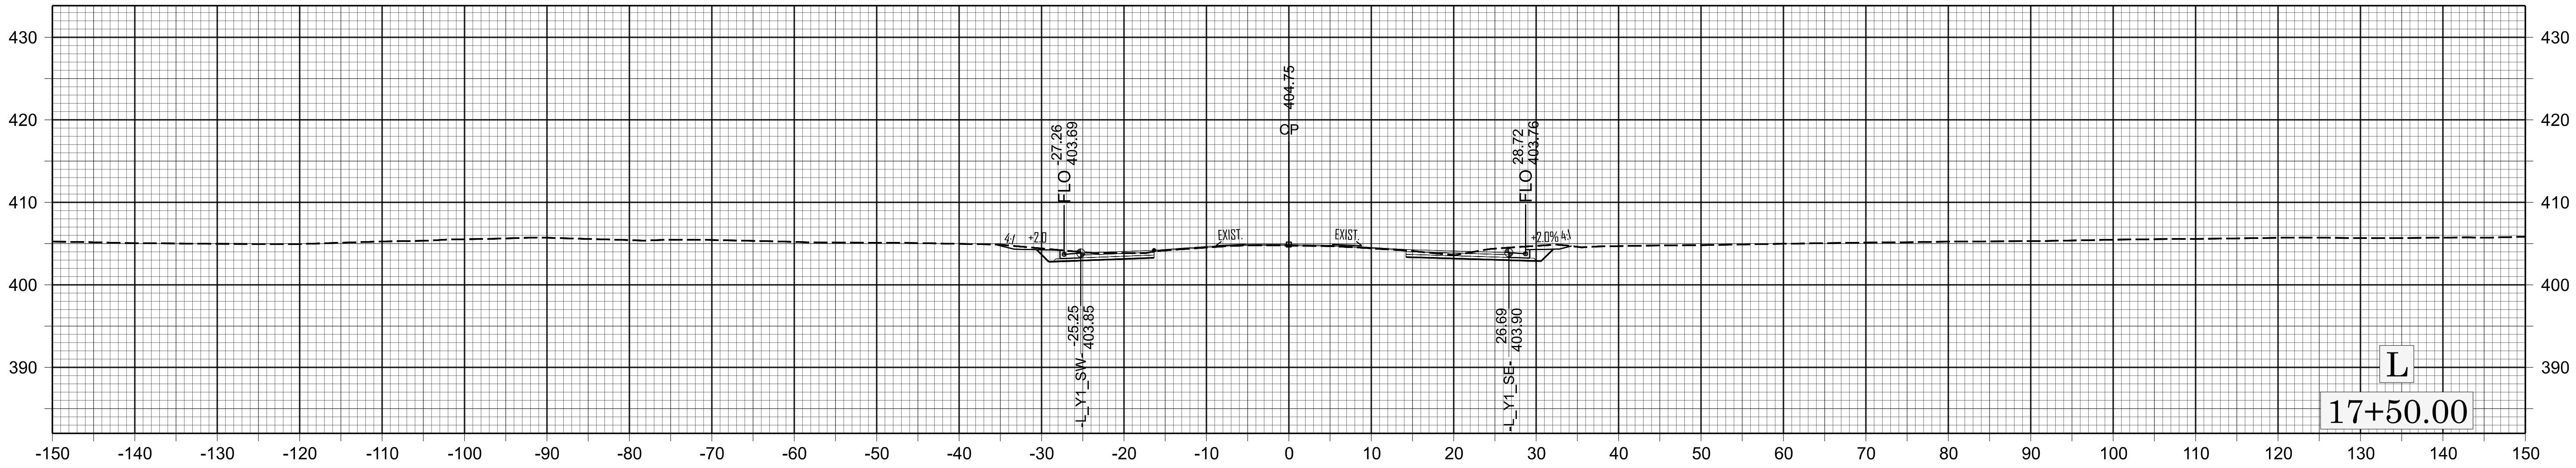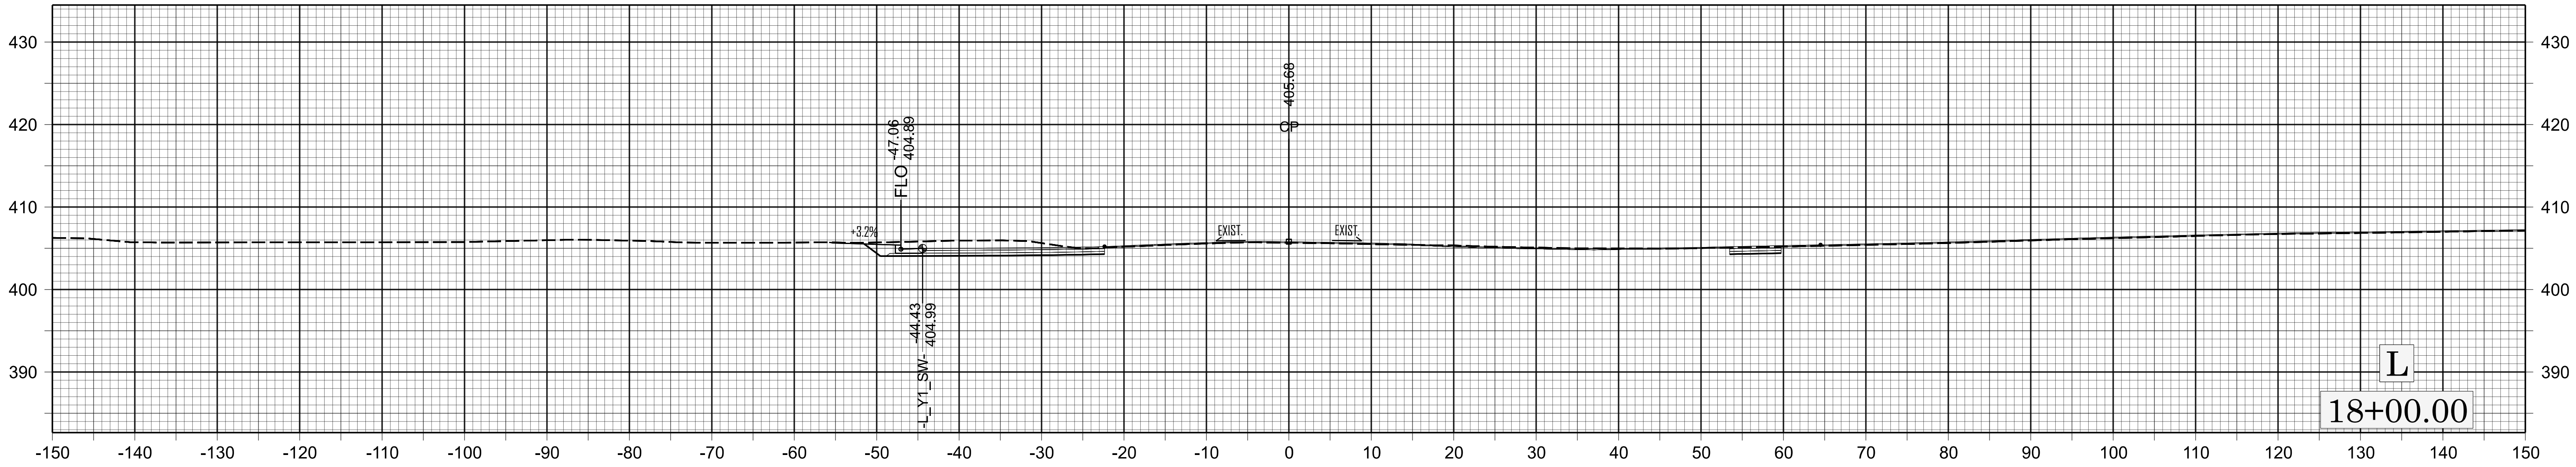

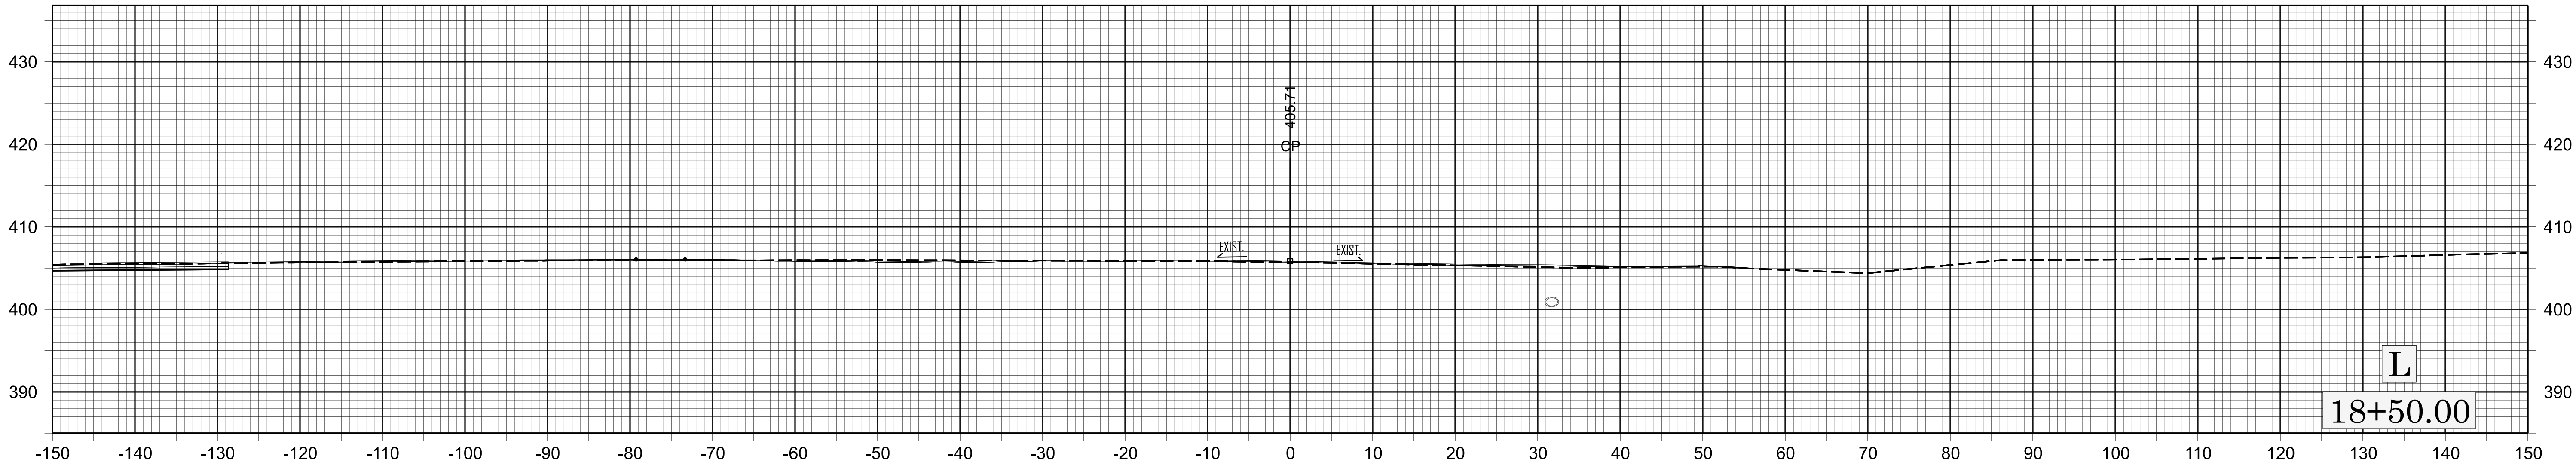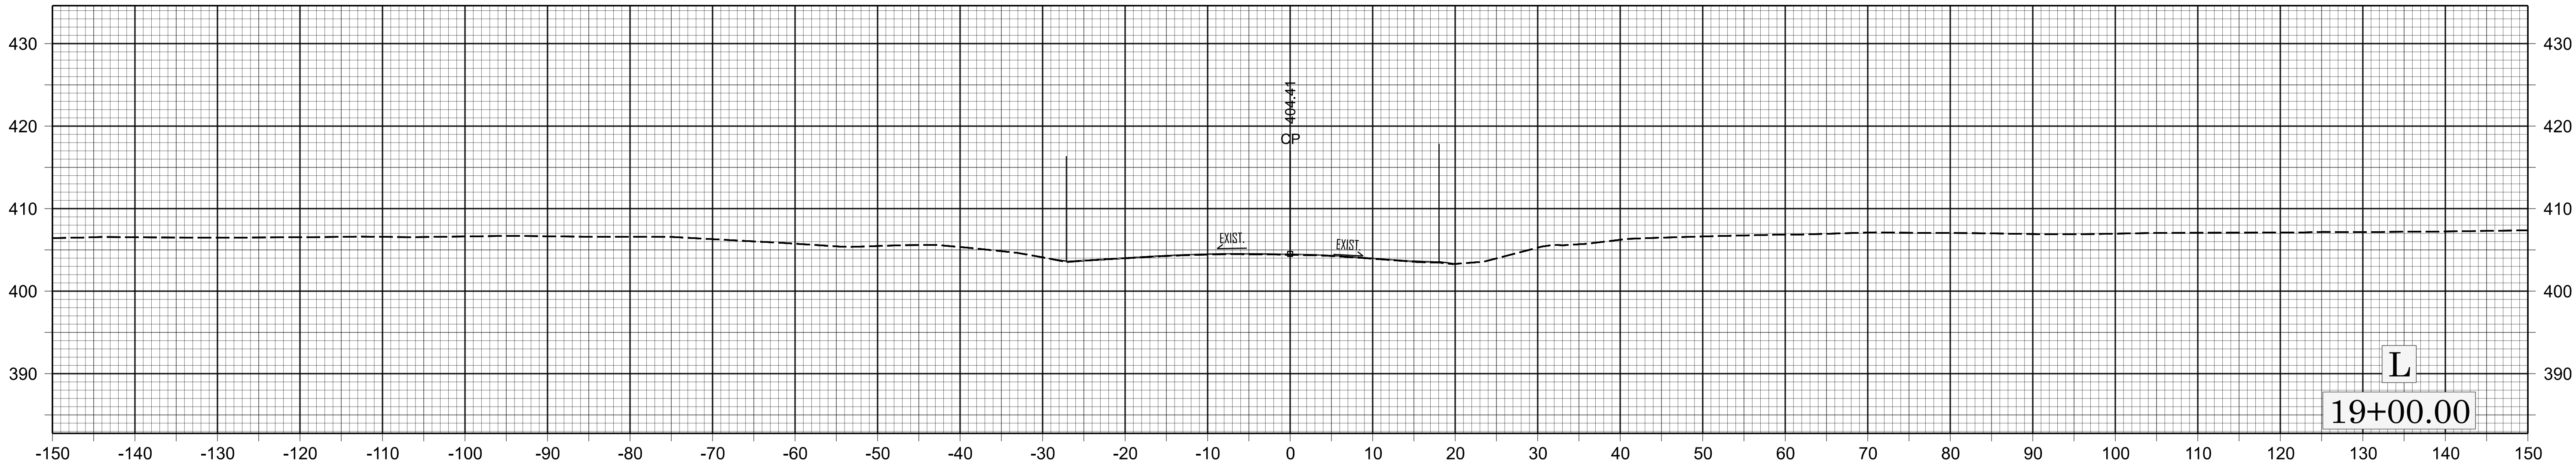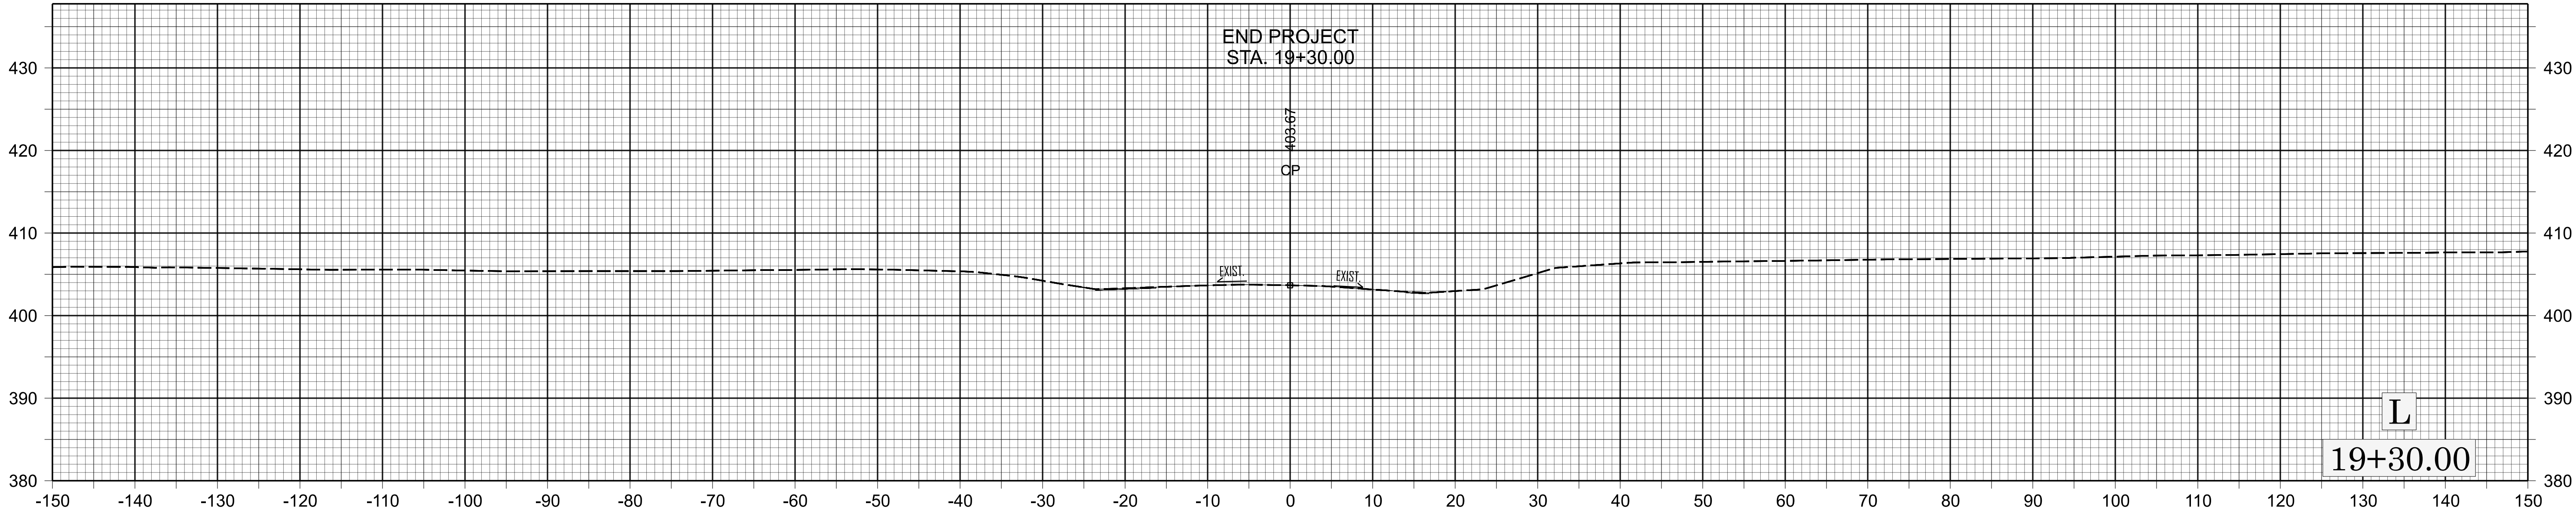

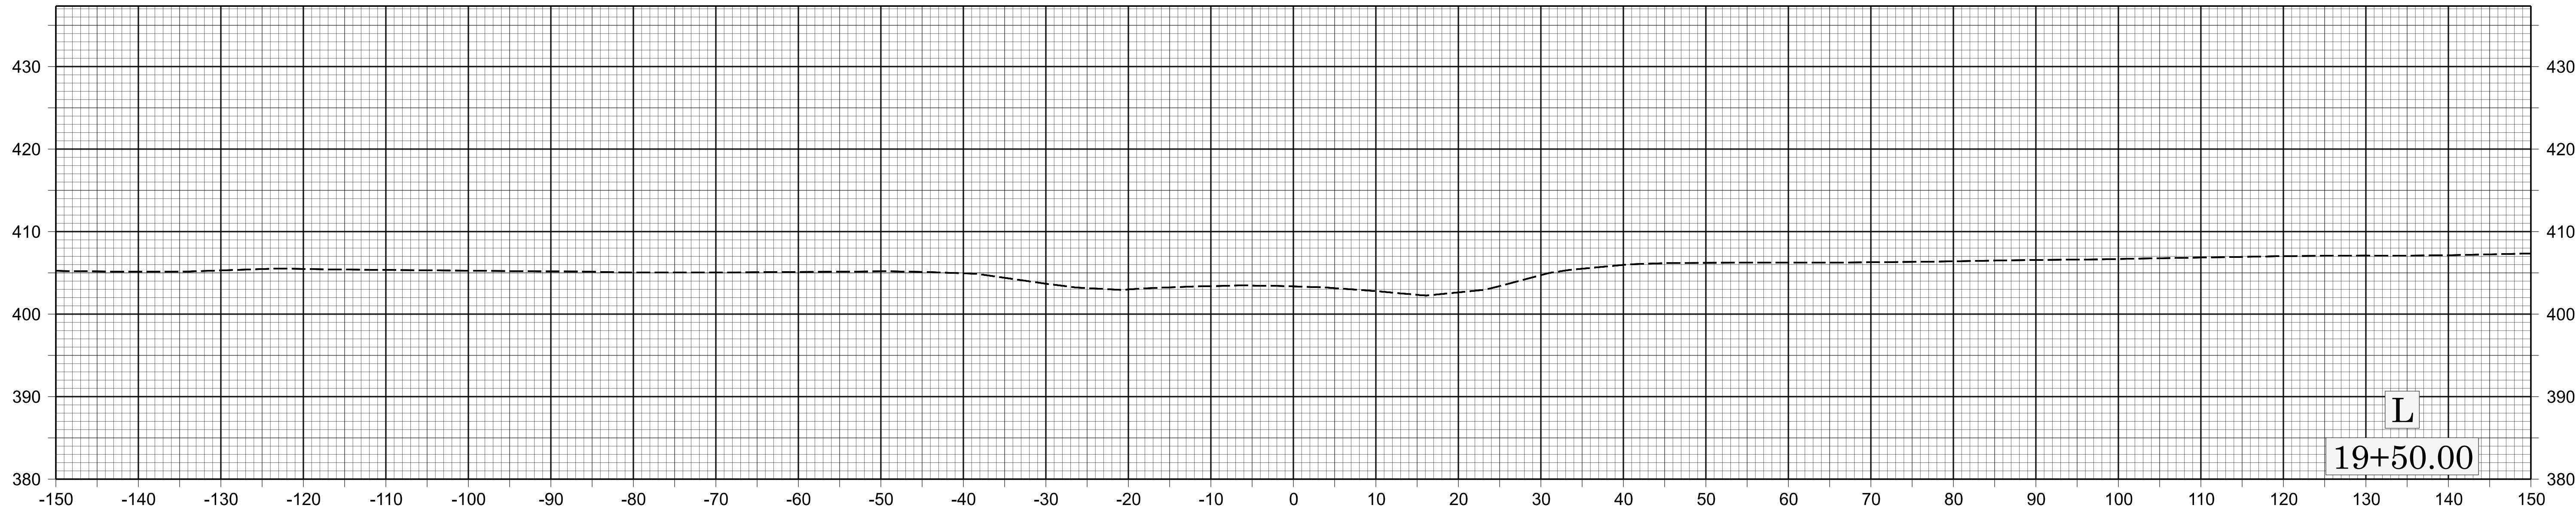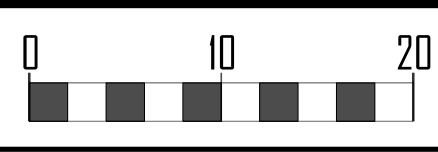

L
19+50.00

