Docusign Envelope ID: B757717B-0EEA-4002-BDBE-5775C0A6DE9A

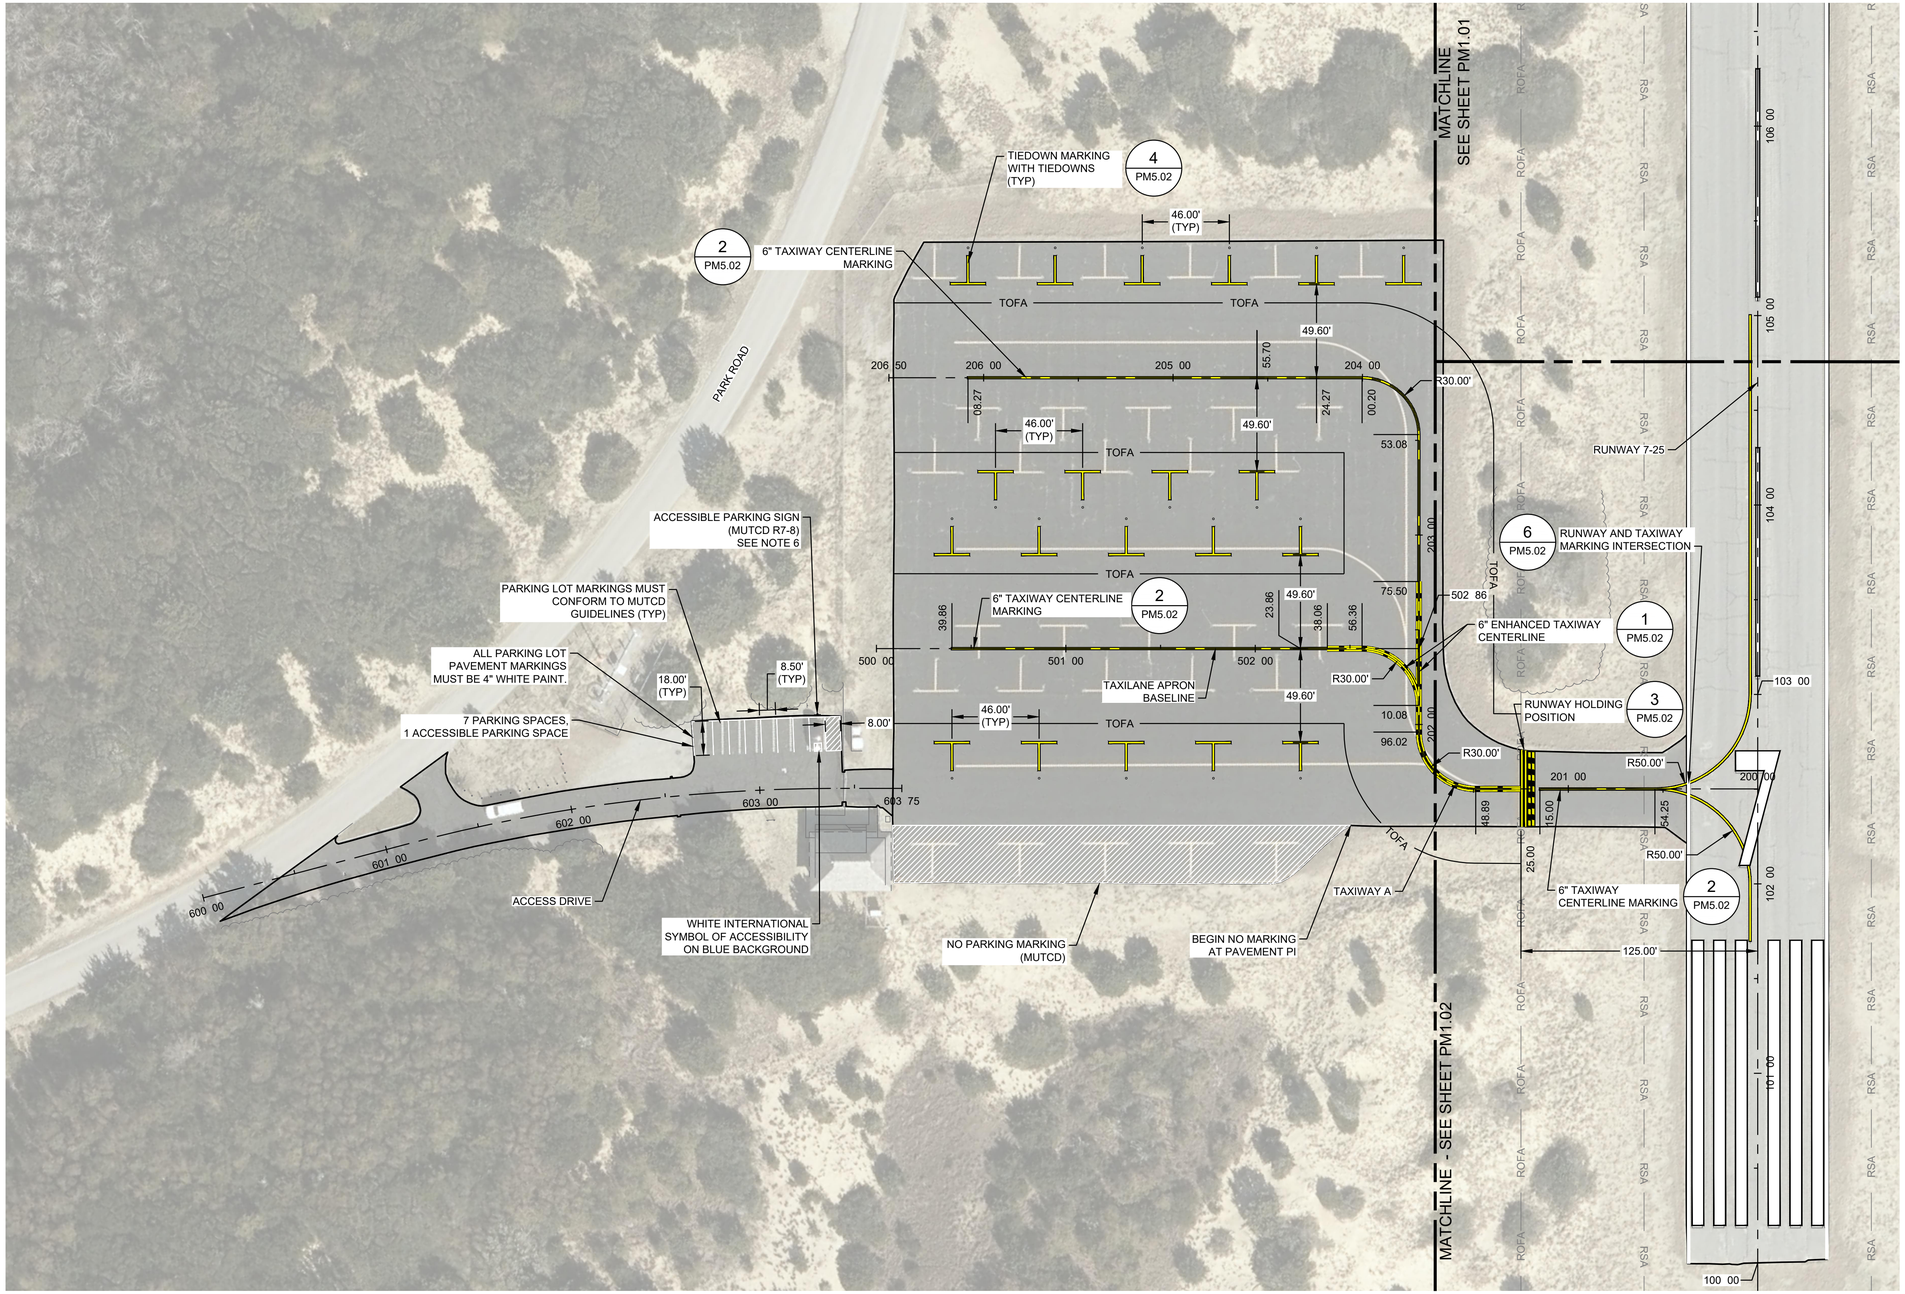

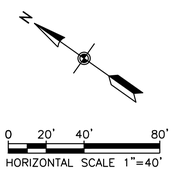

KEY PLAN

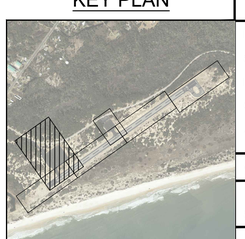

NOTES

1. PARKING LOT PAVEMENT MARKING TO FOLLOW MUTCD STANDARDS.
2. FOR DEMOLITION PLANS, SEE SHEETS CD1.01 THROUGH CD1.04.
3. FOR PAVING AND GRADING PLANS, SEE SHEETS C1.01 THROUGH C1.04.
4. SEE SHEET CD5.01 FOR EXISTING PAVING SECTIONS.
5. SEE SHEETS C5.01 AND C5.02 FOR PAVING DETAILS.
6. SEE SHEETS PM5.01 THROUGH PM5.02 FOR PAVEMENT MARKING DETAILS.
7. CONTRACTOR TO SUBMIT PROPOSED SIGN POST AND FOUNDATION.

BY OTHERS - NOT IN CONTRACT

WSP USA INC.
NORTH CAROLINA LICENSE NO. F-0165
1001 MOREHEAD SQUARE DRIVE
SUITE 610
CHARLOTTE, NC 28203
T 704-342-5401 I www.wsp.com

NO.	DESCRIPTION	DATE

BILLY MITCHELL AIRPORT (HSE)

PAVEMENT REHABILITATION PROJECT
NCDOT PROJECT NO. 36244.74.1.1

53252 BILLY MITCHELL ROAD
FRISCO, NC 27936

ISSUED FOR BID

NORTH CAROLINA PROFESSIONAL SEAL 053220 ENGINEER Richard D. Bauer
DocuSigned by: 9716/2024

SHEET TITLE

PAVEMENT MARKING PLAN SHEET 4 OF 4

DATE	**SEPTEMBER 16, 2024**
SCALE	**1" = 40'**
DRAWN BY	**KR**
CHECKED BY	**RDB**
APPROVED BY	**RDB**
WSP PROJECT NUMBER	**188695-05**
SHEET NUMBER	**PM1.04**

SHEET 24 OF 26

SCALE (S) AS NOTED ON THIS SHEET ARE BASED ON A FULL SIZE 22 X 34 SHEET.

FILE NAME: OBX-HSE-PM1.DWG
PLOT DATE: S p 13 , 2024 - 1:58PM