
PROJECT: BP1-R014

TIP No.

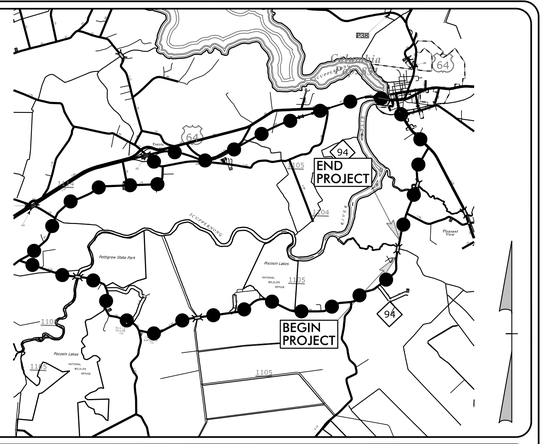

VICINITY MAP
NOT TO SCALE

STATE OF NORTH CAROLINA
DIVISION OF HIGHWAYS

PLAN FOR PROPOSED
HIGHWAY EROSION CONTROL

TYRRELL COUNTY

LOCATION: REPLACE BRIDGE NO. 880018 ON SR 1105 OVER SECOND CREEK


TYPE OF WORK: GRADING, PAVING, DRAINAGE AND STRUCTURE

STATE	STATE PROJECT REFERENCE NO.	SHEET NO.	TOTAL SHEETS
N.C.	BP1-R014	EC-1	

STATE PROJ. NO.	F. A. PROJ. NO.	DESCRIPTION
BP1.R014.1	N/A	P.E.
BP1.R014.2	N/A	R/W
BP1.R014.3	N/A	CONST.

NAD 83/NA 2011

THIS PROJECT CONTAINS EROSION CONTROL PLANS FOR CLEARING AND GRUBBING PHASE OF CONSTRUCTION.

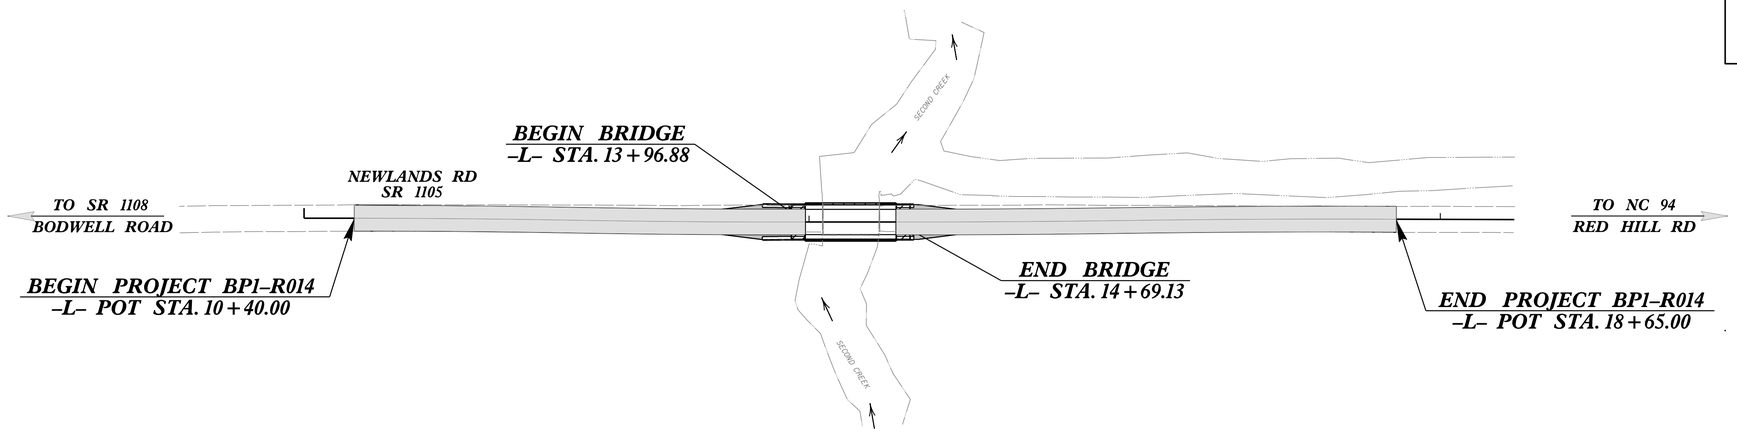

GRAPHIC SCALE

50 25 0 50 100

PLANS

THESE EROSION AND SEDIMENT CONTROL PLANS COMPLY WITH THE REGULATIONS SET FORTH BY THE NCG 010000 GENERAL STORMWATER CONSTRUCTION PERMIT ISSUED BY THE NORTH CAROLINA DEPARTMENT OF ENVIRONMENTAL QUALITY DIVISION OF ENERGY, MINERAL, AND LAND RESOURCES.

Prepared in the Office of:

SUNGATE
DESIGN GROUP

5400 Etta Burke Ct., STE. 100 • Raleigh, North Carolina 27606
Phone: (919) 859-2243 • Eng Firm License No. C-890

2024 STANDARD SPECIFICATIONS

Designed by:

MATTHEW C. EDWARDS, PE 3992

NAME *LEVEL III CERTIFICATION NO.*

Roadway Standard Drawings

The "Roadway Standard Drawings"- Roadway Design Unit - N. C. Department of Transportation - Raleigh, N. C., dated January 2024 and the latest revision thereto are applicable to this project and by reference hereby are considered a part of these plans.

3/10/2026
BP1-R014_EC_dsn_psh_01.dgn
MEdwards