
09/08/99

TIP PROJECT: BP1.R014

CONTRACT:

See Sheet 1A For Index of Sheets
See Sheet 1B For Conventional Symbols

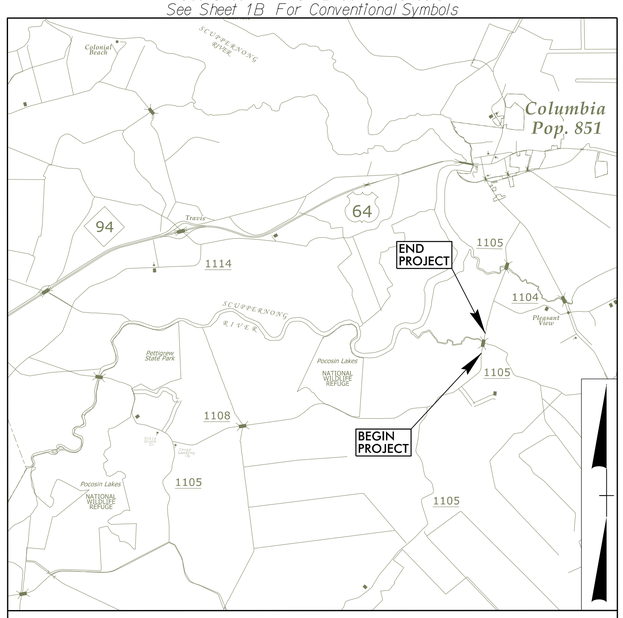

DETOUR (TBD) ***VICINITY MAP***

NOT TO SCALE

65% PLANS

STATE OF NORTH CAROLINA
DIVISION OF HIGHWAYS

T.I.P. NO.	SHEET NO.
BP1.R014.1	UC–1


UTILITY CONSTRUCTION PLANS
TYRRELL COUNTY

LOCATION: REPLACEMENT OF BRIDGES NO. 880018 OVER SECOND CREEK ON BODWELL ROAD (SR 1105)

TYPE OF WORK: UTILITY RELOCATION FOR WATER LINE



NAD 83/NA 2011

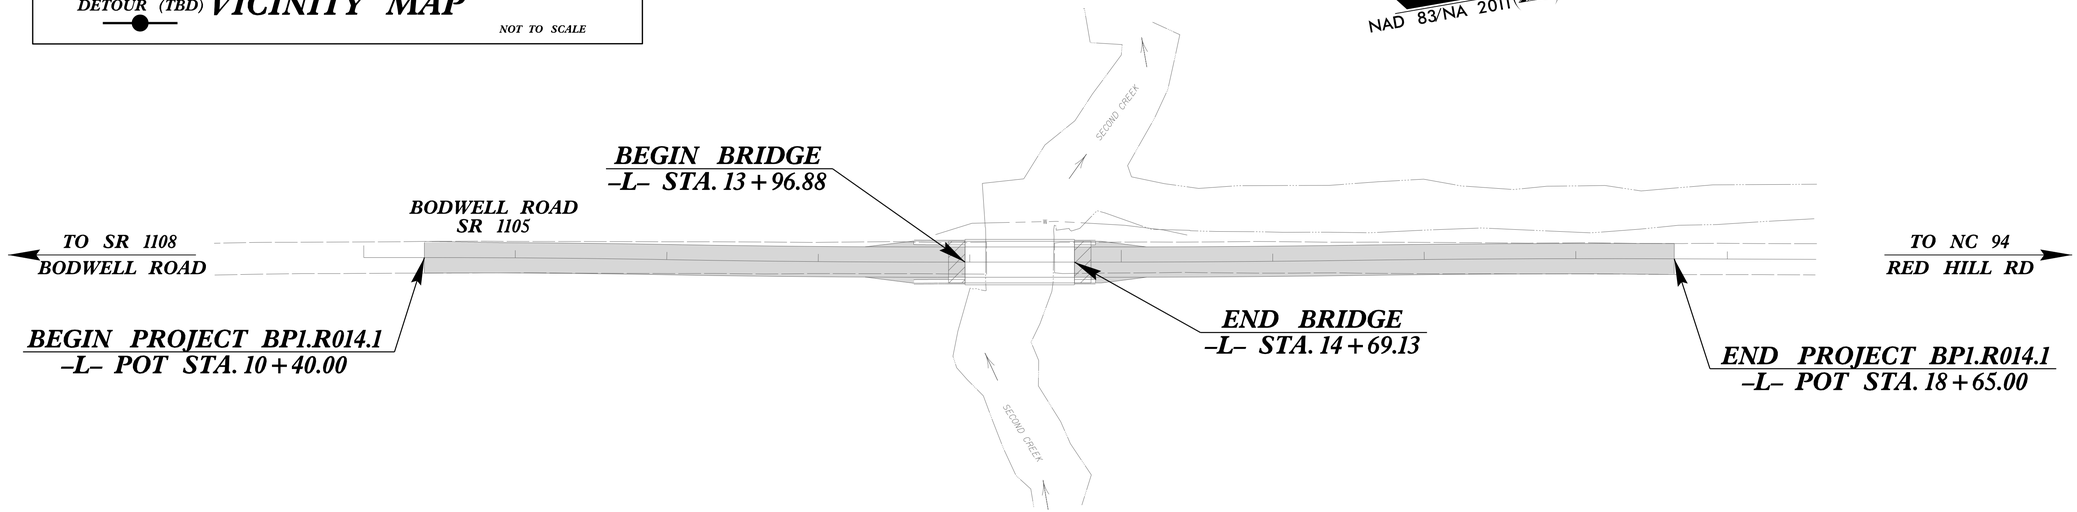

THIS PROJECT IS NOT WITHIN A MUNICIPAL BOUNDARY.
CLEARING ON THIS PROJECT SHALL BE PERFORMED TO THE LIMITS ESTABLISHED BY METHOD II.

INCOMPLETE PLANS
DO NOT USE FOR R/W ACQUISITION

DOCUMENT NOT CONSIDERED FINAL UNLESS ALL SIGNATURES COMPLETED

GRAPHIC SCALES

50 0 50 100
PLANS

50 0 50 100
PROFILE (HORIZONTAL)

10 0 10 20
PROFILE (VERTICAL)

INDEX OF SHEETS

SHEET NO.	DESCRIPTION:
UC-1	TITLE SHEET
UC-2	UTILITY SYMBOLOGY
UC-3	NOTES
UC-3A - 3B	DETAILS
UC-4	UTILITY CONSTRUCTION PLAN AND PROFILE

UTILITY OWNER
WATER

TYRRELL COUNTY UTILITIES
PUBLIC WORKS DEPARTMENT
108 S. WATER STREET
P.O. BOX 449
COLUMBIA, NC 27925

PREPARED IN THE OFFICE OF

STANTEC CONSULTING SERVICES INC.
801 JONES FRANKLIN ROAD,
SUITE 300
RALEIGH, NC 27686
TEL: (919) 851-6865
FAX: (919) 851-7024
www.stantec.com
License No.: F-0672

JOE KELVINGTON, PE — *CONSULTANT CONTACT #1*
TAYLOR VALENCIA, PE — *CONSULTANT CONTACT #2*

SEAL

NORTH CAROLINA PROFESSIONAL SEAL 057141 ENGINEER TAYLOR D VALENCIA
11/25/25

DIVISION OF HIGHWAYS
UTILITIES UNIT
1555 MAIL SERVICES CENTER
RALEIGH NC 27699-1555
PHONE (919) 707-6690
FAX (919) 250-4151

Daniel S. Merritt — DIVISION UTILITY COORDINATOR
John S. Abel, Jr. — DIVISION PROJECT TEAM LEAD

12/1/2025
U:\Utilities\Engineering\UC\Proj\BP1.R014.1.Rdy_TSH.dgn
gmayemba