8/17/99

DESIGN DIMENSIONS IN THESE UTILITY PLANS ARE BASED ON INFORMATION PROVIDED BY THE OWNER. THE ACCURACY AND COMPLETENESS OF SUCH DATA HAVE NOT BEEN INDEPENDENTLY VERIFIED BY THE ENGINEER. ANY DISCREPANCIES OR INACCURACIES IN THE PROVIDED DATA MAY AFFECT THE CONSTRUCTABILITY OF THE FINAL DESIGN. THE OWNER IS RESPONSIBLE FOR VERIFYING ALL CRITICAL INFORMATION WITH THE CONTRACTOR PRIOR TO CONSTRUCTION.


THE INSTALLED HORIZONTAL ALIGNMENT OF THE PROPOSED HDPE PIPE SHALL NOT DEVIATE MORE THAN 3 FEET EASTWARD FROM THE ALIGNMENT SHOWN ON THE PLANS. UNDER NO CIRCUMSTANCES SHALL THE INSTALLED PIPE ENCROACH UPON PROPERTY PARCEL 3.


PROJECT REFERENCE NO.	SHEET NO.
BPI.R014	UC-4
R/W SHEET NO.	

HYDRAULICS ENGINEER

NORTH CAROLINA PROFESSIONAL SEAL 057141 ENGINEER ERIN D. VALENCIA 9/29/2021

DOCUMENT NOT CONSIDERED FINAL UNLESS ALL SIGNATURES COMPLETED

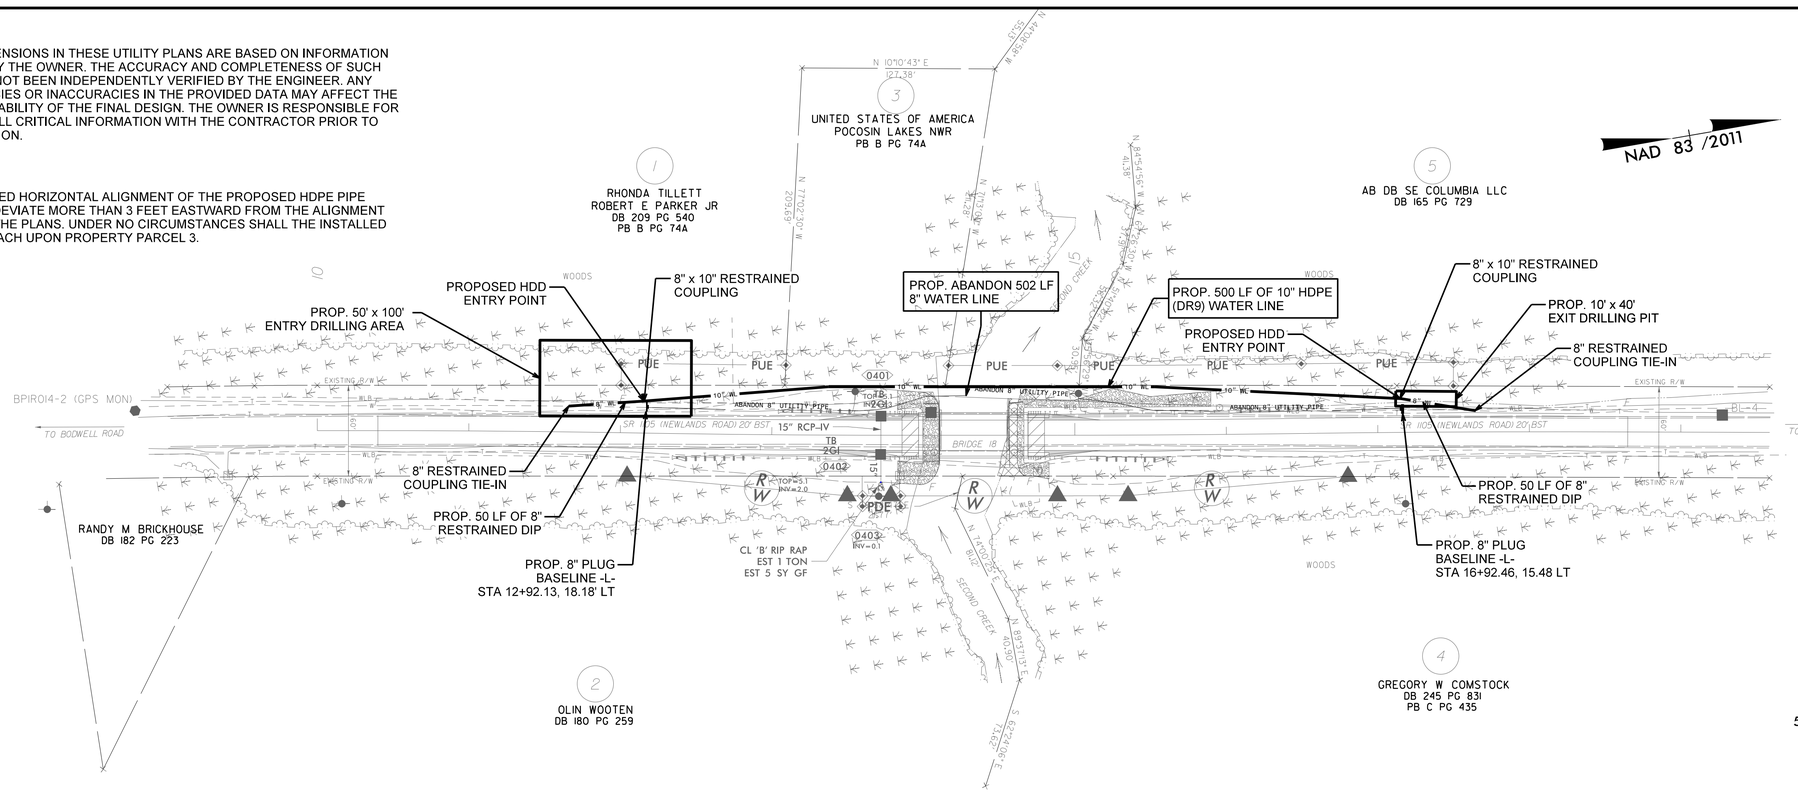

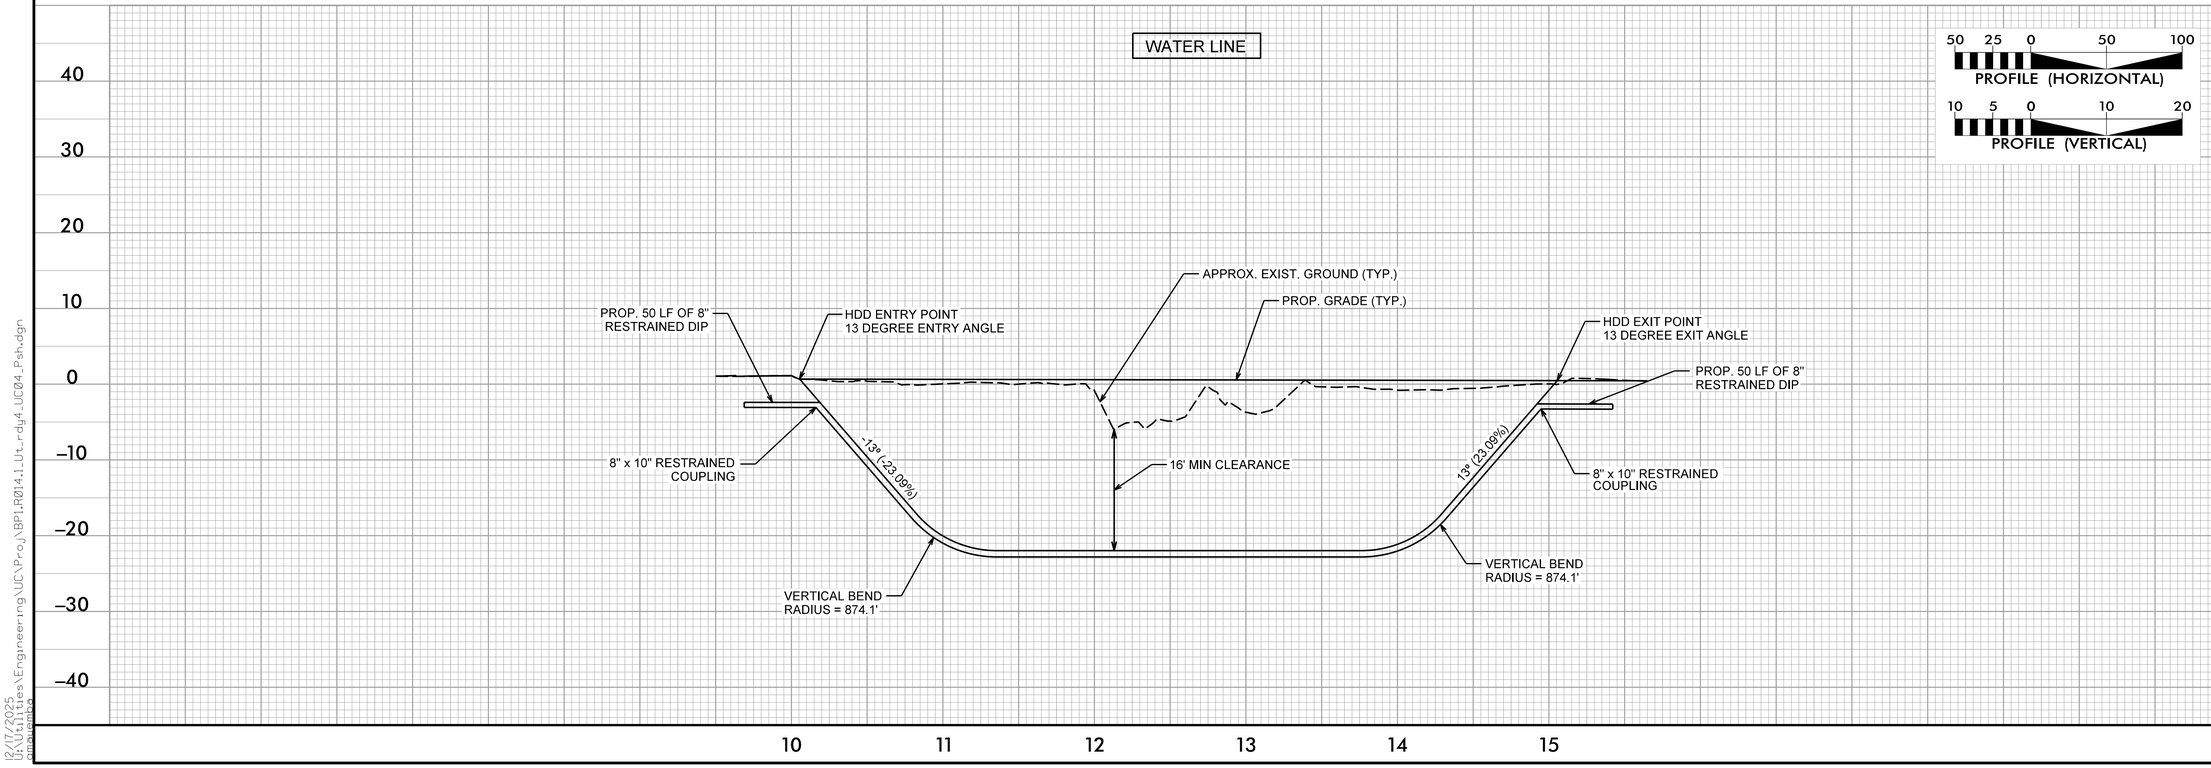

12/17/2025
U:\Utilities\Engineering\UC\Proj\BPI.R014_Ut_rdy4_UC04_Psh.dgn
dgnmgr