Docusign Envelope ID: 3A0D4083-F525-4865-9663-D320F5ECCAE5

NAD 83

-LI- PROPOSED 10' GREENWAY

PROPERTY LINE IS CENTERLINE OF CREEK

CLEAR CREEK

-LI- PT Sta. 125+09.94

-LI- PC Sta. 125+78.26

-LI- PT Sta. 126+80.03

MATCHLINE -LI- 125+00 (SEE SHEET 2)

S 76°53'29.2" E

2.00%

END CROSS SLOPE TRANSITION
-LI- 127+50.00

OUTLET PROTECTION
CLASS 'B' RIP RAP
EST 2 TONS
EST 7 SY GFD

1302

1301

N 79°47'05.3" E

18" RCP-III

BEGIN CROSS SLOPE TRANSITION
-LI- 127+00.00

STONE STABILIZATION
CLASS 'B' RIP RAP
EST 10 TONS
EST 10 SY GFD

LATERAL 'V' DITCH
SEE DETAIL 2, SHEET 2B-1

-LI- +51.69
5.00' LT
2072.33'

-LI- PC Sta. 128+52.34

-LI- PT Sta. 128+62.97

R=45'

-LI- +74.74
10.64' LT
2072.57'

-LI- PC Sta. 129+25.58

PROPOSED KAYAK LAUNCH
SEE DETAIL, SHEET 2-A2

-LI- +54.51
59.57' LT
2070.44'

2.20%

R=5'

-LI- +60.64
51.67' LT
2070.68'

MATCHLINE -LI- 130+00 (SEE SHEET 14)

N 83°50'39.0" E

S 88°05'02.8" F

N 79°47'05.3" E

-LI- +09.89
5.00' LT
2073.96'

-LI- PT Sta. 129+42.52
-LI- PC Sta. 129+61.00

-LI- PT Sta. 129+84.80

S 78°05'16" W
194.54'

N 27°46'26" W
182.27'

N 27°46'26" W
32.60'

THE CITY OF HENDERSONVILLE
DB 3524 PG 291
PB 2020 PG 12548

THE CITY OF HENDERSONVILLE
DB 3520 PG 392

-LI-

PI Sta 124+88.99	PI Sta 126+29.86	PI Sta 128+04.63
△ = 12° 02' 55.8" (LT)	△ = 23° 19' 25.5" (LT)	△ = 4° 03' 33.7" (RT)
D = 28° 38' 52.4"	D = 22° 55' 05.9"	D = 38° 11' 49.9"
L = 42.06'	L = 101.77'	L = 10.63'
T = 21.11'	T = 51.60'	T = 5.32'
R = 200.00'	R = 250.00'	R = 150.00'
PI Sta 128+57.66	PI Sta 129+34.08	PI Sta 129+72.99
△ = 4° 03' 33.7" (LT)	△ = 12° 07' 51.8" (RT)	△ = 17° 03' 04.0" (LT)
D = 38° 11' 49.9"	D = 71° 37' 11.0"	D = 71° 37' 11.0"
L = 10.63'	L = 16.94'	L = 23.81'
T = 5.32'	T = 8.50'	T = 11.99'
R = 150.00'	R = 80.00'	R = 80.00'

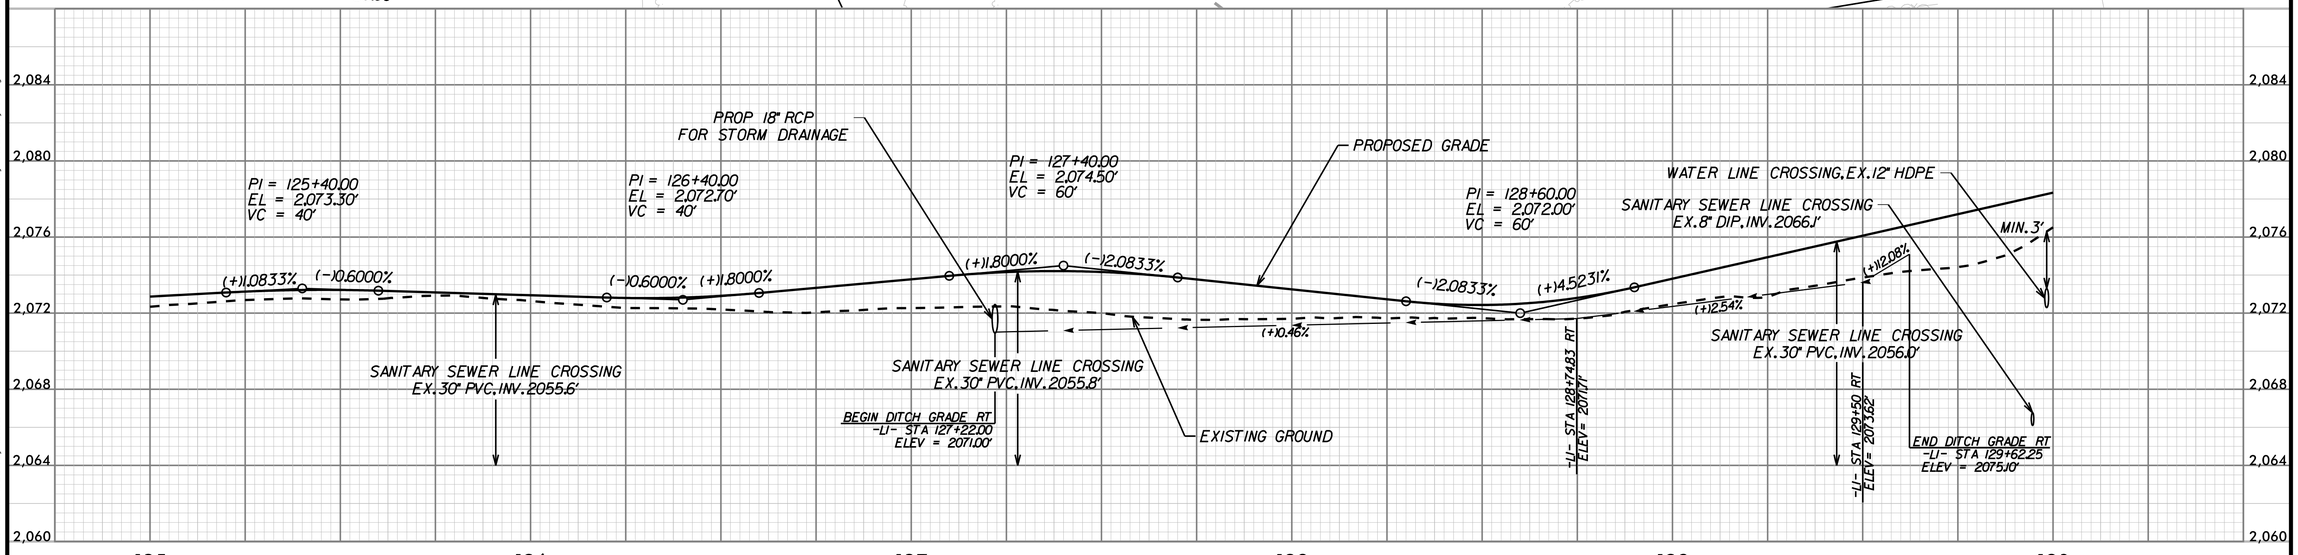

REV. No.:	REVISION:	DATE:	DRAWN BY:	CHECKED BY:

This document, together with the concepts and designs presented herein, as an instrument of service, is intended only for the specific purpose and client for which it was prepared. Reuse of and improper reliance on this document without written authorization and adoption by Kimley-Horn and Associates, Inc. shall be without liability to Kimley-Horn and Associates, Inc.
Copyright Kimley-Horn and Associates, Inc., 2025

PREPARED IN THE OFFICE OF:

Kimley»Horn
NC LICENSE #F-0102
200 S TRYON ST, SUITE 200
CHARLOTTE, NORTH CAROLINA 28202
PHONE: (704) 333-5131

©2025

-L1- PLAN AND PROFILE

NORTH CAROLINA PROFESSIONAL ENGINEER SEAL 052643 VICTORIA G. GOLUBTSOV

10' 0' 20'

PROJECT:

CLEAR CREEK GREENWAY

JOB NUMBER: 015574013

SHEET NUMBER: 13

K:\RAL_Roadway\015574013 - BL-0008 Clear Creek Greenway\Roadway\Proj\Plan Sheets\BL-0008_rdy_psh_13.dgn

11/26/2025