Docusign Envelope ID: 3A0D4083-F525-4865-9663-D320F5ECCAE5

CAROLINA VILLAGE INC
DB 1341PG 582
PB 2017 PG 11014

PROPERTY LINE IS CENTERLINE OF CREEK
CONSERVATION EASEMENT
CONSERVATION EASEMENT

-LI- PROPOSED 10' GREENWAY

-LI- PC Sta.136+27.43
-LI- PT Sta.136+86.76
-LI- PT Sta.135+84.48
-LI- PC Sta.137+94.45
-LI- PT Sta.139+91.87
-LI- PT Sta.139+14.70
-LI- PC Sta.139+51.35

MATCHLINE -LI- 135+00 (SEE SHEET 14)
MATCHLINE -LI- 140+00 (SEE SHEET 16)

NAD 83

END CONSTRUCTION ALIGNMENT
-LI- STA 139+91.87

BEGIN CONSTRUCTION ALIGNMENT
-LI- STA 137+86.23

BEGIN CROSS SLOPE TRANSITION
-LI- 139+50.00

STANDARD BASE DITCH
SEE DETAIL 1, SHEET 2B-1

OUTLET PROTECTION
CLASS 'B' RIP RAP
EST 2 TONS
EST 5 SY GFD

STONE STABILIZATION
CLASS 'B' RIP RAP
EST 1 TONS
EST 4 SY GFD

15" RCP-IV

R = 350'
R = 90'

S 74° 44' 48.5" E
N 82° 35' 24.4" E
S 77° 23' 24.7" E

-LI- +09.93
47.37' RT
-LI- +56.91
28.12' RT
-LI- +76.28
47.18' RT
-LI- +20.63
50.20' RT
-LI- 139+08.96
2.73' RT
-LI- 139+44.66
2.98' RT
-LI- 139+88.44
0.01' RT

-LI-

PI Sta 135+37.51
△ = 27° 26' 40.9" (RT)
D = 28° 38' 52.4"
L = 95.80'
T = 48.84'
R = 200.00'

PI Sta 136+57.49
△ = 22° 39' 47.1" (LT)
D = 38° 11' 49.9"
L = 59.33'
T = 30.06'
R = 150.00'

PI Sta 138+47.80
△ = 19° 41' 10.8" (RT)
D = 16° 22' 12.8"
L = 120.26'
T = 60.73'
R = 350.00'

PI Sta 139+71.96
△ = 25° 47' 39.5" (LT)
D = 63° 39' 43.1"
L = 40.18'
T = 20.61'
R = 90.00'

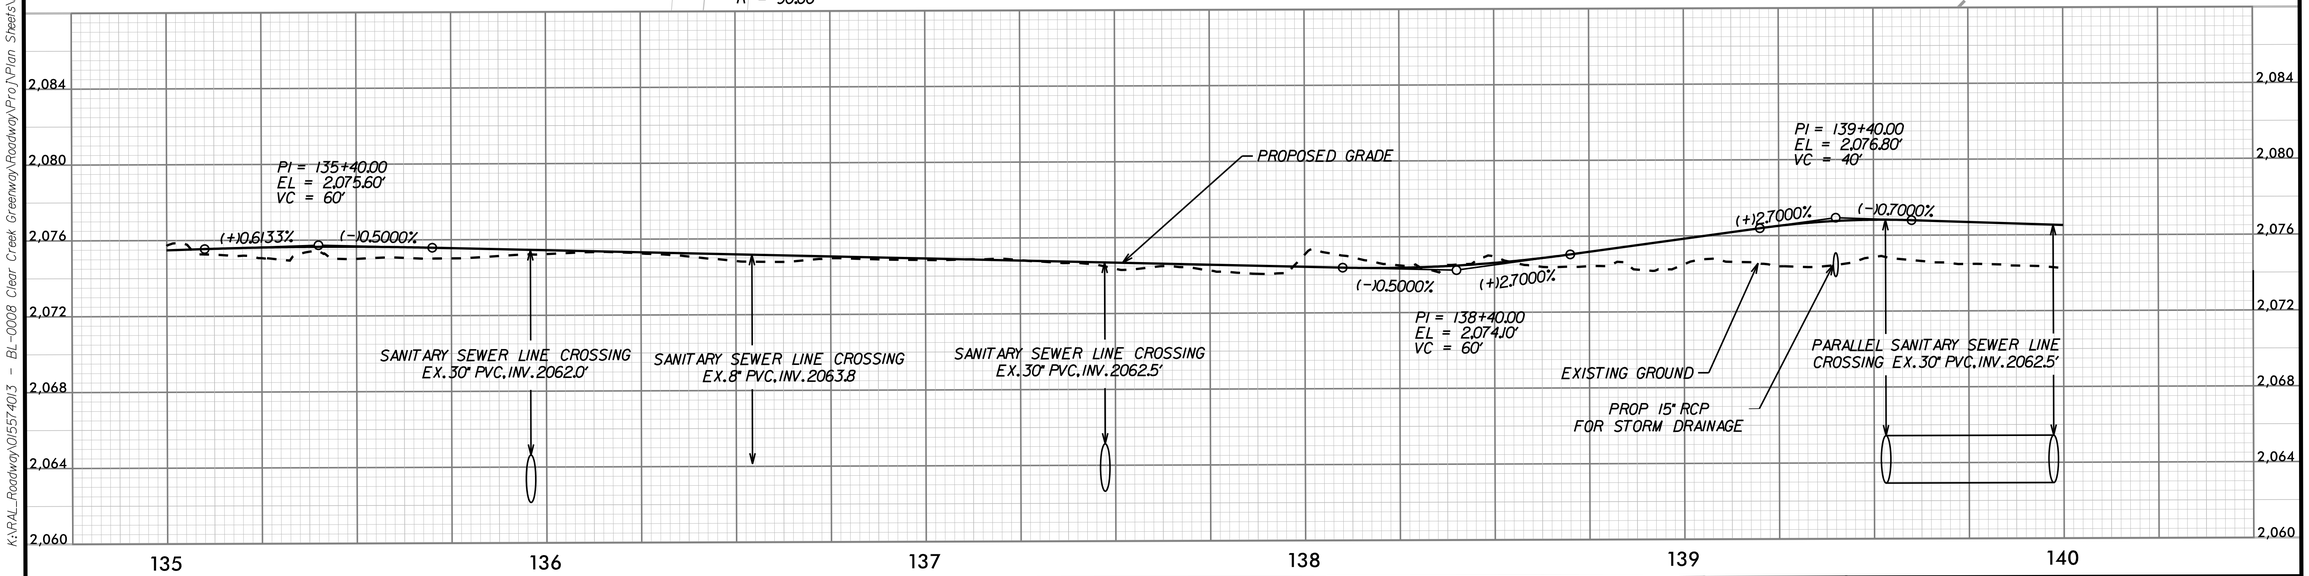

K:\RAL_Roadway\0155740I3 - BL-0008 Clear Creek Greenway\Roadway\Pro\Plan Sheets\BL-0008_rdy_psh_I5.dgn
II/26/2025

REV. No.:	REVISION:	DATE:	DRAWN BY:	CHECKED BY:

This document, together with the concepts and designs presented herein, as an instrument of service, is intended only for the specific purpose and client for which it was prepared. Reuse of and improper reliance on this document without written authorization and adoption by Kimley-Horn and Associates, Inc. shallbe without liability to Kimley-Horn and Associates, Inc.
Copyright Kimley-Horn and Associates, Inc., 2025

PREPARED IN THE OFFICE OF:

Kimley»Horn
NC LICENSE #F-0102
200 S TRYON ST, SUITE 200
CHARLOTTE, NORTH CAROLINA 28202
PHONE: (704) 333-5131

©2025

-L1- PLAN AND PROFILE

NORTH CAROLINA PROFESSIONAL ENGINEER SEAL 052843 VIRGINIA G. GOULASEKI

10' 0' 20'

PROJECT:
CLEAR CREEK GREENWAY

JOB NUMBER: 0155740I3
SHEET NUMBER: 15