Docusign Envelope ID: 3A0D4083-F525-4865-9663-D320F5ECCAE5

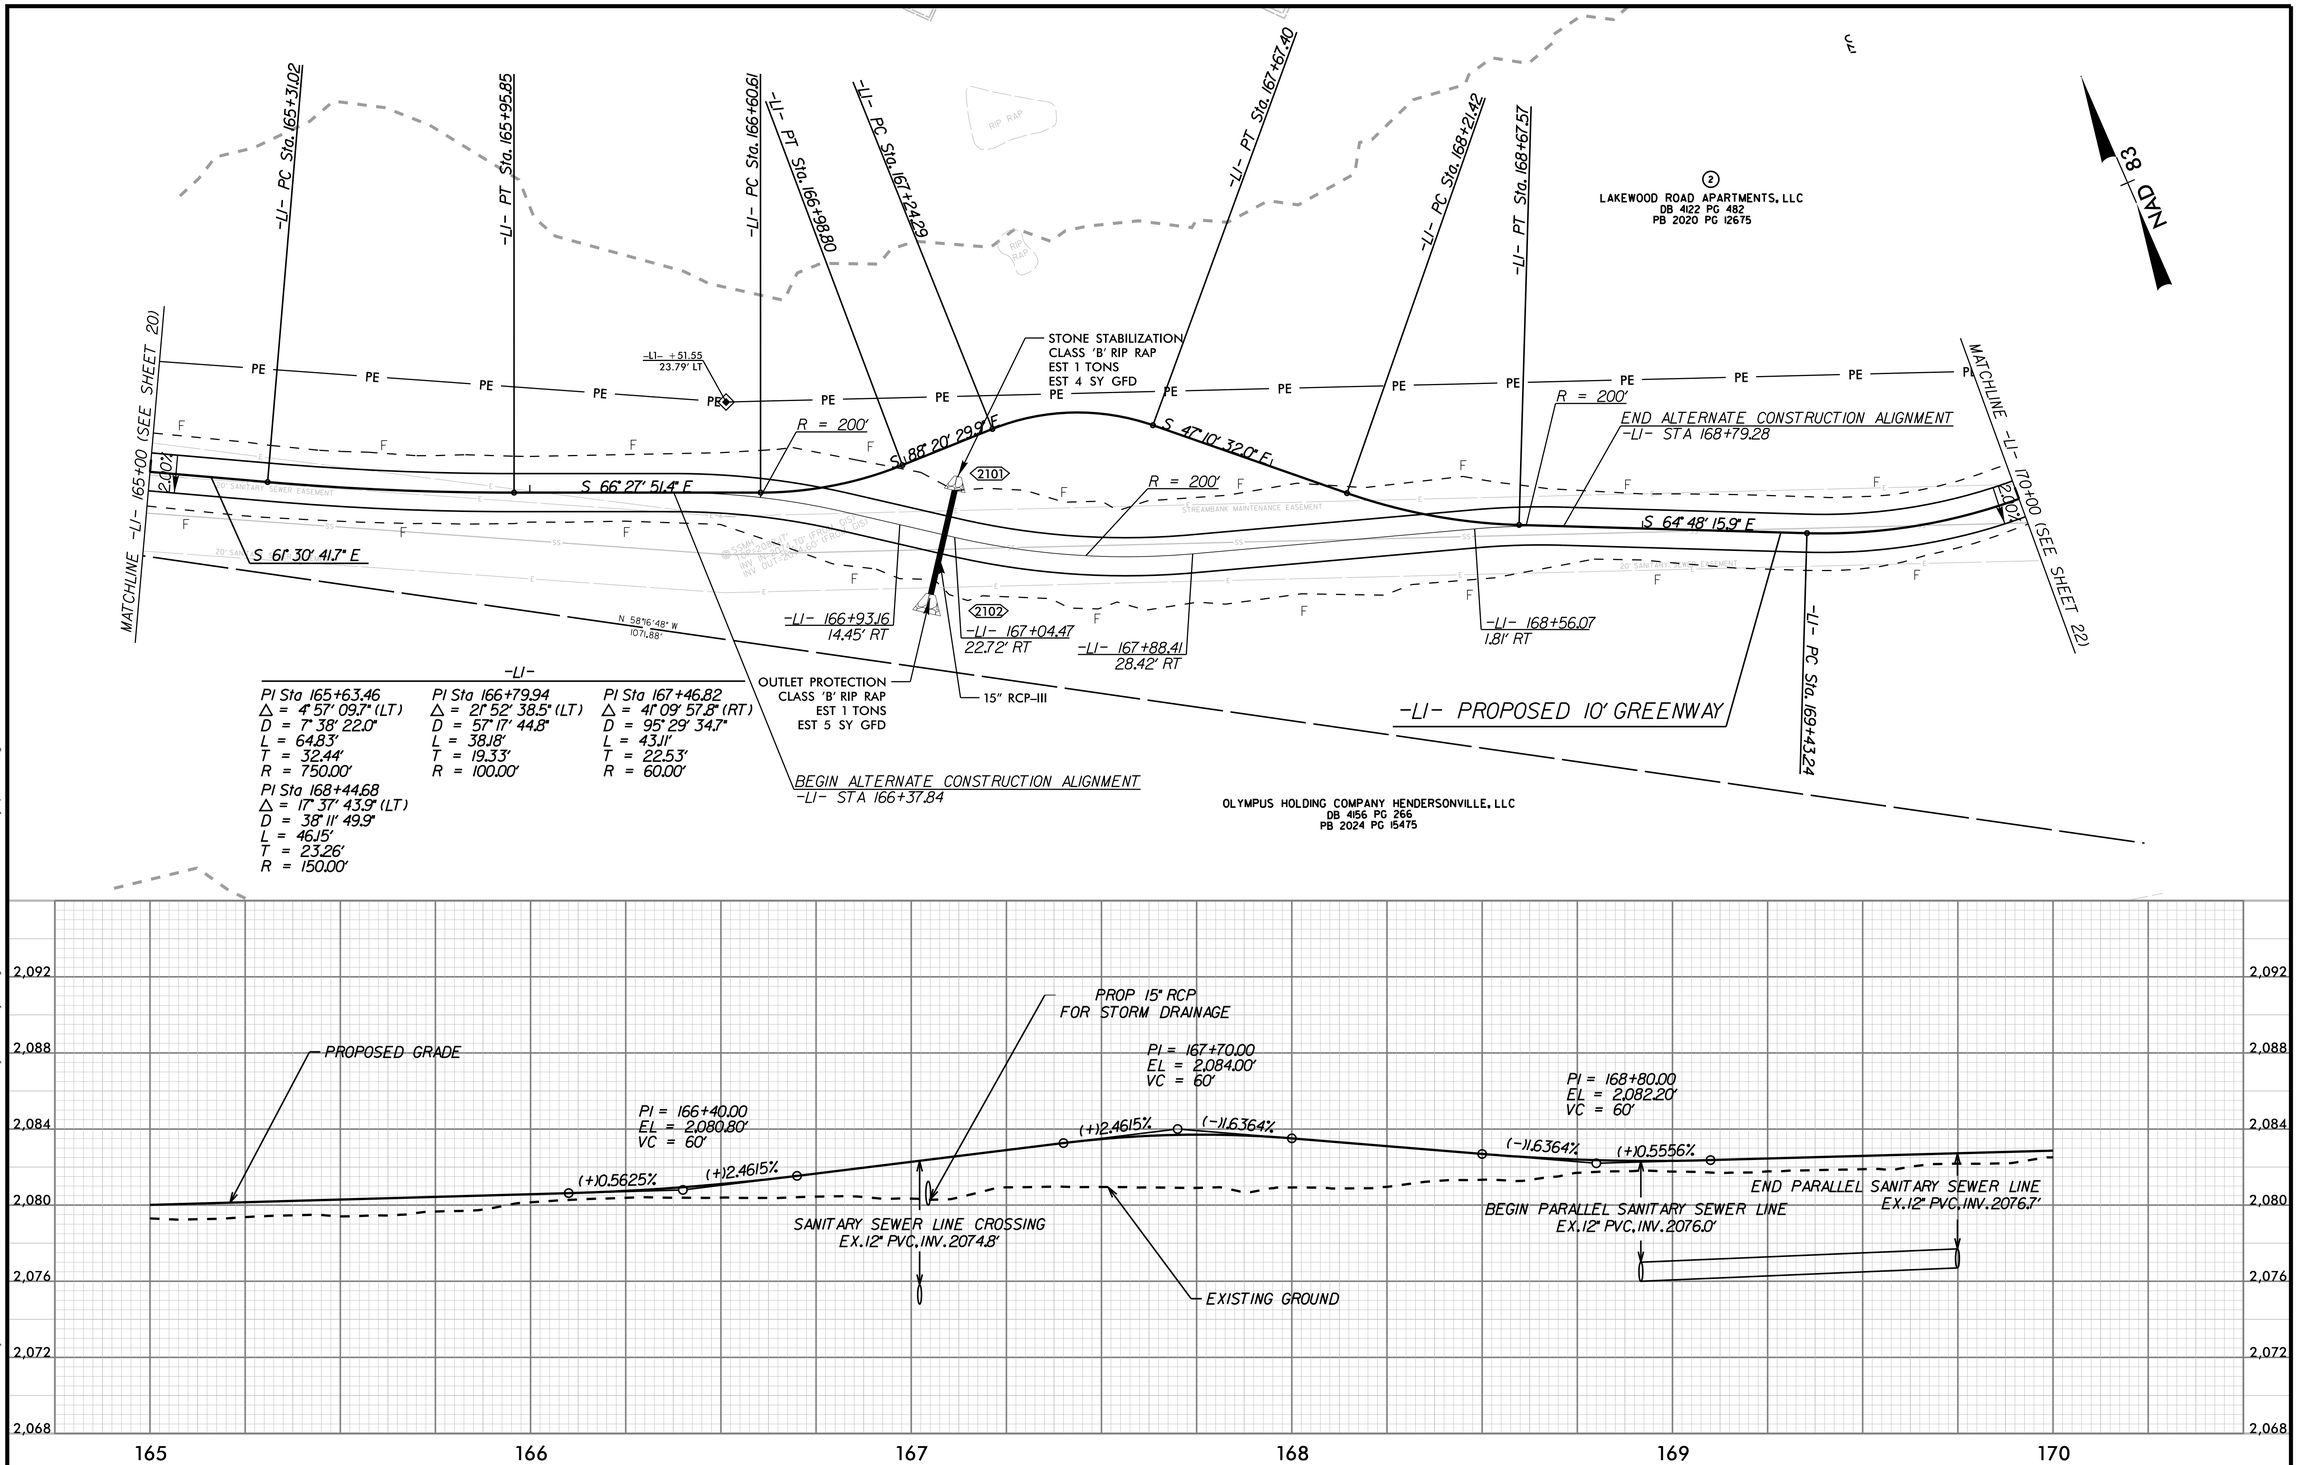

K:\RAL_Roadway\015574013 - BL-0008 Clear Creek Greenway\Roadway\Proj\Plan Sheets\BL-0008_rdy_psh_21.dgn

11/26/2025

REV. No.:	REVISION:	DATE:	DRAWN BY:	CHECKED BY:

This document, together with the concepts and designs presented herein, as an instrument of service, is intended only for the specific purpose and client for which it was prepared. Reuse of and improper reliance on this document without written authorization and adoption by Kimley-Horn and Associates, Inc. shall be without liability to Kimley-Horn and Associates, Inc.
Copyright Kimley-Horn and Associates, Inc., 2025

PREPARED IN THE OFFICE OF:

Kimley»Horn
NC LICENSE #F-0102
200 S TRYON ST, SUITE 200
CHARLOTTE, NORTH CAROLINA 28202
PHONE: (704) 333-5131

©2025

-L1- PLAN AND PROFILE

NORTH CAROLINA PROFESSIONAL ENGINEER SEAL 052843 GINA G. GOLASZEWSKI

10' 0' 20'

PROJECT:

CLEAR CREEK GREENWAY

JOB NUMBER: 015574013

SHEET NUMBER: 21