
PROJECT: EB-5964

VICINITY MAP

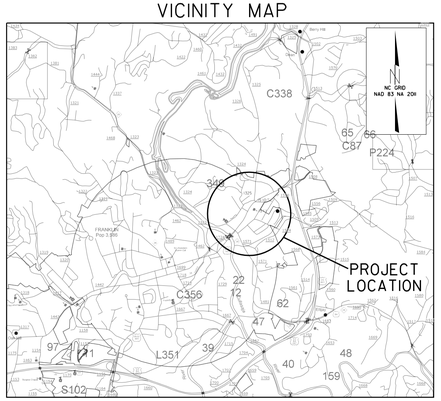

STATE OF NORTH CAROLINA
DIVISION OF HIGHWAYS

PLAN FOR PROPOSED
HIGHWAY EROSION CONTROL


MACON COUNTY

LOCATION: ***ALONG BUSINESS 441, SR-1510 OLD CAT CREEK ROAD AND 1ST STREET***

TYPE OF WORK: ***GRADING, DRAINAGE, PAVING AND RETAINING WALLS***

STATE	STATE PROJECT REFERENCE NO.	SHEET NO.	TOTAL SHEETS
N.C.	EB-5964	EC-1	

STATE PROJ. NO.	F. A. PROJ. NO.	DESCRIPTION

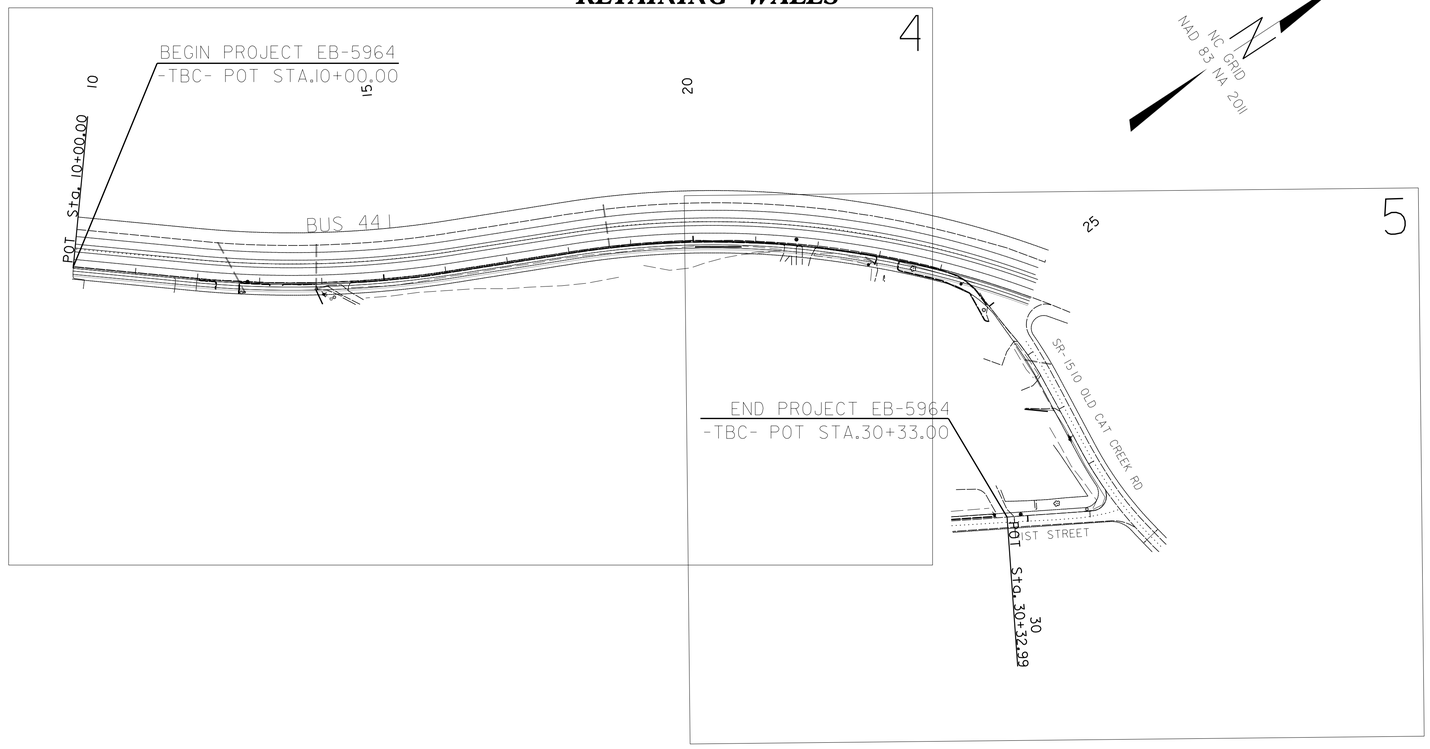

GRAPHIC SCALE

25 12.5 0 25 50

PLANS

DIVISION 14, DISTRICT 3
DIVISION OF HIGHWAYS
STATE OF NORTH CAROLINA

THESE EROSION AND SEDIMENT CONTROL PLANS COMPLY WITH THE REGULATIONS SET FORTH BY THE NCG-010000 GENERAL STORMWATER CONSTRUCTION PERMIT ISSUED BY THE NORTH CAROLINA DEPARTMENT OF ENVIRONMENTAL QUALITY DIVISION OF ENERGY, MINERAL, AND LAND RESOURCES.

Prepared In the Office of:

DIVISION 14, DISTRICT 3

191 ROBBINSVILLE ROAD
ANDREWS, NC 28901

2024 STANDARD SPECIFICATIONS

Designed by:

MARSHALL ORR	***4139***
NAME	LEVEL III CERTIFICATION NO.

Roadway Standard Drawings

The "Roadway Standard Drawings"– Roadway Design Unit – N.C. Department of Transportation – Raleigh, N.C., dated January 2024 and the latest revision thereto are applicable to this project and by reference hereby are considered a part of these plans.

20-AUG-2026 10:08
\\ncdot.org\dfs\rdh\Projects\Division 14\EB-5964 old cat creek\microstation\pdfs\PLANS_PDFS\PLANS\EB_5964_EC_EC.dsn.dgn
jmarshall