STATE OF NORTH CAROLINA
DEPARTMENT OF TRANSPORTATION
RALEIGH, N.C.

C204773

CONTRACT AND

CONTRACT BONDS

FOR CONTRACT NO. C204773

WBS 48326.3.1, 48708.3.1 0007005, 0029074

T.I.P NO. U-6143, B-6051

COUNTY OF GASTON, MECKLENBURG

THIS IS THE ROADWAY & STRUCTURE CONTRACT

ROUTE NUMBER

LENGTH 0.859 MILES

LOCATION INTERSECTIONS OF NC-7 AND SR-2083 AT US-74, BRIDGE #350091 OVER CATAWBA RIVER ON US-29/74.

CONTRACTOR ZACHRY CONSTRUCTION CORPORATION

ADDRESS P.O. BOX 33240
SAN ANTONIO, TX 782653240

BIDS OPENED MAY 19, 2026

CONTRACT EXECUTION 06/22/2026

STATE OF NORTH CAROLINA
DEPARTMENT OF TRANSPORTATION
RALEIGH, N.C.

PROPOSAL

DATE AND TIME OF BID OPENING: **May 19, 2026 AT 02:00 PM**

CONTRACT ID	C204773
WBS	48326.3.1, 48708.3.1

FEDERAL-AID NO.	0007005, 0029074
COUNTY	GASTON, MECKLENBURG
T.I.P NO.	U-6143, B-6051
MILES	0.859
ROUTE NO.	
LOCATION	INTERSECTIONS OF NC-7 AND SR-2083 AT US-74, BRIDGE #350091 OVER CATAWBA RIVER ON US-29/74.
TYPE OF WORK	GRADING, DRAINAGE, PAVING, SIGNALS, AND STRUCTURES.

NOTICE:

ALL BIDDERS SHALL COMPLY WITH ALL APPLICABLE LAWS REGULATING THE PRACTICE OF GENERAL CONTRACTING AS CONTAINED IN CHAPTER 87 OF THE GENERAL STATUTES OF NORTH CAROLINA WHICH REQUIRES THE BIDDER TO BE LICENSED BY THE N.C. LICENSING BOARD FOR CONTRACTORS WHEN BIDDING ON ANY NON-FEDERAL AID PROJECT WHERE THE BID IS $30,000 OR MORE, EXCEPT FOR CERTAIN SPECIALTY WORK AS DETERMINED BY THE LICENSING BOARD. BIDDERS SHALL ALSO COMPLY WITH ALL OTHER APPLICABLE LAWS REGULATING THE PRACTICES OF ELECTRICAL, PLUMBING, HEATING AND AIR CONDITIONING AND REFRIGERATION CONTRACTING AS CONTAINED IN CHAPTER 87 OF THE GENERAL STATUTES OF NORTH CAROLINA. NOTWITHSTANDING THESE LIMITATIONS ON BIDDING, THE BIDDER WHO IS AWARDED ANY FEDERAL - AID FUNDED PROJECT SHALL COMPLY WITH CHAPTER 87 OF THE GENERAL STATUTES OF NORTH CAROLINA FOR LICENSING REQUIREMENTS WITHIN 60 CALENDAR DAYS OF BID OPENING.

BIDS WILL BE RECEIVED AS SHOWN BELOW:

THIS IS A ROADWAY & STRUCTURE PROPOSAL

5% BID BOND OR BID DEPOSIT REQUIRED

PROPOSAL FOR THE CONSTRUCTION OF

CONTRACT No. C204773 IN GASTON AND MECKLENBURG COUNTIES, NORTH CAROLINA

DEPARTMENT OF TRANSPORTATION,

RALEIGH, NORTH CAROLINA

The Bidder has carefully examined the location of the proposed work to be known as Contract No. **C204773** has carefully examined the plans and specifications, which are acknowledged to be part of the proposal, the special provisions, the proposal, the form of contract, and the forms of contract payment bond and contract performance bond; and thoroughly understands the stipulations, requirements and provisions. The undersigned bidder agrees to bound upon his execution of the bid and subsequent award to him by the Board of Transportation in accordance with this proposal to provide the necessary contract payment bond and contract performance bond within fourteen days after the written notice of award is received by him. The undersigned Bidder further agrees to provide all necessary machinery, tools, labor, and other means of construction; and to do all the work and to furnish all materials, except as otherwise noted, necessary to perform and complete the said contract in accordance with the *2024 Standard Specifications for Roads and Structures* by the dates(s) specified in the Project Special Provisions and in accordance with the requirements of the Engineer, and at the unit or lump sum prices, as the case may be, for the various items given on the sheets contained herein.

The Bidder shall provide and furnish all the materials, machinery, implements, appliances and tools, and perform the work and required labor to construct and complete Contract No. **C204773** in **Gaston and Mecklenburg Counties**, for the unit or lump sum prices, as the case may be, bid by the Bidder in his bid and according to the proposal, plans, and specifications prepared by said Department, which proposal, plans, and specifications show the details covering this project, and hereby become a part of this contract.

The published volume entitled *North Carolina Department of Transportation, Raleigh, Standard Specifications for Roads and Structures, January 2024* with all amendments and supplements thereto, is by reference incorporated into and made a part of this contract; that, except as herein modified, all the construction and work included in this contract is to be done in accordance with the specifications contained in said volume, and amendments and supplements thereto, under the direction of the Engineer.

If the proposal is accepted and the award is made, the contract is valid only when signed either by the Contract Officer or such other person as may be designated by the Secretary to sign for the Department of Transportation. The conditions and provisions herein cannot be changed except over the signature of the said Contract Officer.

The quantities shown in the itemized proposal for the project are considered to be approximate only and are given as the basis for comparison of bids. The Department of Transportation may increase or decrease the quantity of any item or portion of the work as may be deemed necessary or expedient.

An increase or decrease in the quantity of an item will not be regarded as sufficient ground for an increase or decrease in the unit prices, nor in the time allowed for the completion of the work, except as provided for the contract.

Accompanying this bid is a bid bond secured by a corporate surety, or certified check payable to the order of the Department of Transportation, for five percent of the total bid price, which deposit is to be forfeited as liquidated damages in case this bid is accepted and the Bidder shall fail to provide the required payment and performance bonds with the Department of Transportation, under the condition of this proposal, within 14 calendar days after the written notice of award is received by him, as provided in the *Standard Specifications*; otherwise said deposit will be returned to the Bidder.



State Proposals and Specifications Engineer

Signed by:
Jeffrey J. Renn
F435514469A145A...
04/17/2026

TABLE OF CONTENTS

COVER SHEET
PROPOSAL SHEET

PROJECT SPECIAL PROVISIONS

HAUL ROADS:..... G-1
BUILD AMERICA, BUY AMERICA (BABA): G-1
CONTRACT TIME AND LIQUIDATED DAMAGES: G-5
INTERMEDIATE CONTRACT TIME NUMBER 1 AND LIQUIDATED DAMAGES: G-5
INTERMEDIATE CONTRACT TIME NUMBER 2 AND LIQUIDATED DAMAGES: G-6
INTERMEDIATE CONTRACT TIME NUMBER 3 AND LIQUIDATED DAMAGES: G-7
INTERMEDIATE CONTRACT TIME NUMBER 4 AND LIQUIDATED DAMAGES FOR FAILURE TO REPAIR A DAMAGED SIGNAL SYSTEM FIBER OPTIC COMMUNICATIONS CABLE AND RESTORE COMMUNICATION:..... G-9
INTERMEDIATE CONTRACT TIME NUMBERS 5 AND 6 FOR FAILURE TO REESTABLISH SIGNAL SYSTEM FIBER COMMUNICATIONS:..... G-9
INTERMEDIATE CONTRACT TIME NUMBER 7 AND LIQUIDATED DAMAGES FOR FAILURE TO RESTORE COMMUNICATIONS TO ITS DEVICE AFTER AN UNPLANNED DISRUPTION:..... G-10
PERMANENT VEGETATION ESTABLISHMENT:..... G-10
CONSTRUCTION MORATORIUM:..... G-11
DELAY IN RIGHT OF ENTRY:..... G-11
MAJOR CONTRACT ITEMS: G-11
SPECIALTY ITEMS:..... G-12
FUEL PRICE ADJUSTMENT: G-12
STEEL PRICE ADJUSTMENT: G-14
PAYOUT SCHEDULE: G-26
SCHEDULE OF ESTIMATED COMPLETION PROGRESS:..... G-26
DISADVANTAGED BUSINESS ENTERPRISE: G-26
CERTIFICATION FOR FEDERAL-AID CONTRACTS: G-40
RESTRICTIONS ON ITS EQUIPMENT AND SERVICES:..... G-41
USE OF UNMANNED AIRCRAFT SYSTEM (UAS): G-41
EQUIPMENT IDLING GUIDELINES:..... G-42
U.S. DEPARTMENT OF TRANSPORTATION HOTLINE: G-42
SUBSURFACE INFORMATION:..... G-43
PORTABLE CONCRETE BARRIER - (Partial Payments for Materials):..... G-43
REMOVABLE PAVEMENT MARKINGS - (Partial Payments for Materials):..... G-43
MAINTENANCE OF THE PROJECT: G-43
COOPERATION BETWEEN CONTRACTORS:..... G-44
TWELVE MONTH GUARANTEE:..... G-44
EROSION AND SEDIMENT CONTROL/STORMWATER CERTIFICATION:..... G-45
PROCEDURE FOR MONITORING BORROW PIT DISCHARGE:..... G-50
NOTES TO CONTRACTOR: G-52
NOTES TO CONTRACTOR (Temporary River Warning Signs): G-52

ROADWAY.....R-1

STANDARD SPECIAL PROVISIONS

AVAILABILITY OF FUNDS – TERMINATION OF CONTRACTS SSP-1
NCDOT GENERAL SEED SPECIFICATION FOR SEED QUALITY SSP-2
ERRATA.....SSP-5
PLANT AND PEST QUARANTINES SSP-8
TITLE VI AND NONDISCRIMINATION: SSP-9
MINORITY AND FEMALE EMPLOYMENT REQUIREMENTS SSP-18
REQUIRED CONTRACT PROVISIONS FEDERAL-AID CONSTR CONTRACTS SSP-21
ON-THE-JOB TRAINING.....SSP-35
MINIMUM WAGES SSP-38

UNIT PROJECT SPECIAL PROVISIONS

GEOTECHNICAL.....GT-0.1
TRAFFIC CONTROL TC-1
UTILITY CONSTRUCTION.....UC-1
UTILITY BY OTHERS.....UBO-1
EROSION CONTROL EC-1
TRAFFIC SIGNALS TS-1
STRUCTURE/CULVERTS ST-1

PERMITS P-1

PROPOSAL ITEM SHEET

ITEM SHEET(S)

PROJECT SPECIAL PROVISIONS

GENERAL

HAUL ROADS:
(7-16-24) 105 SP1 G04

Revise the *Standard Specifications* as follows:

Page 1-45, Article 105-15 RESTRICTION OF LOAD LIMITS, line 31, add the following after second sentence of the second paragraph:

At least 30 days prior to use, the Contractor shall notify the Engineer of any public road proposed for use as a haul road for the project.

BUILD AMERICA, BUY AMERICA (BABA):
(11-15-22)(Rev. 4-21-26) 106 SP1 G05 B

Revise the *Standard Specifications* as follows:

Page 1-47 and 1-48, Article 106-1 GENERAL REQUIREMENTS, lines 30-47 and 1-49, delete and replace Article 106-1 with the following:

106-1 MATERIALS AND MANUFACTURING

(A) General Requirements

The Contractor shall furnish materials that conform to all contract requirements, are suitable for their intended use, and are free from defects. All materials used in the work shall meet the requirements of the contract and shall be subject to inspection, test, or rejection by the Engineer. All materials permanently incorporated into the completed work shall be new, unless otherwise specified in the contract or as approved by the Engineer.

The Contractor is responsible for selecting, procuring, and delivering materials of the types and quantities necessary to perform the work and meet contract requirements. Delays in material delivery or quality control do not relieve the Contractor of obligations for schedule or quality.

All materials incorporated into the work shall be approved before use. Approval is based on testing, certification, or both, as required by the contract. Department review or acceptance does not relieve the Contractor of responsibility for material compliance. The Department may inspect, sample, and test materials at any time before, during, or after installation.

Materials shall be handled, stored, and protected to prevent damage, contamination, or deterioration. Materials determined to be defective, damaged, contaminated, or otherwise not in compliance shall be rejected and promptly removed from the project.

To facilitate inspection and testing, the Contractor shall furnish a complete statement of origin for all materials, including certifications or samples when requested. This information

shall be submitted to the Materials and Tests Unit when required by the contract or as directed by the Engineer, in advance of fabrication, shipment, or use to allow for appropriate inspection.

The Contractor shall furnish Safety Data Sheets (SDS) for all paints and hazardous chemicals proposed for use on the project, in accordance with the North Carolina Hazard Communication Standard, 29 CFR 1910.1200 and NCGS § 95-174.

The Contractor shall provide access, equipment, means and assistance for the verification and calibration of any devices used in testing, measurement, or documentation of materials.

If the Contractor proposes to use materials from local deposits not identified in the contract, the Contractor shall be responsible for preliminary sampling, source approval, and production of acceptable material. Preliminary samples shall be furnished at no cost to the Department. If requested in writing, the Department may perform sampling, with costs to be charged to the Contractor as determined by the Engineer.

Sampling or testing by the Department does not constitute pre-approval or acceptance of material. The Contractor remains responsible for ensuring quality and uniformity of all materials produced or delivered, including those from local deposits. The Contractor shall indemnify and hold harmless the Department from any claims, costs, or damages related to the development or use of such sources, including, but not limited to, failure to meet quantity or quality requirements.

Materials covered by Subarticles 106-1(B) and 106-1(C) shall comply with applicable domestic content requirements, including those for iron and steel, construction materials, and manufactured products.

(B) Domestic Material Requirements

Domestic material requirements apply to iron and steel products permanently incorporated into any project in accordance with 23 U.S.C. § 313, 23 CFR 635.410, and NCGS § 136-28.7. Construction materials and manufactured products permanently incorporated into the work are subject to domestic-content requirements only on Federal-aid projects, in accordance with 23 U.S.C. § 313, Build America Buy America Act (IIJA § 70914), 2 CFR 184, and as implemented for the Federal-aid highway program through 23 CFR Part 635.410.

All iron or steel products, construction materials, and manufactured products subject to domestic content requirements shall be of domestic origin and meet the applicable requirements of the contract based on the project's funding source.

Before any materials are delivered to the project, the Contractor shall submit a notarized letter acknowledging their understanding of the domestic material requirements for the specific contract. This acknowledgment is a contract-level affirmation that the Contractor is responsible for ensuring that no iron or steel product, construction material, or manufactured product subject to domestic content requirements is permanently incorporated into the work without the required certification. This acknowledgment does not substitute for product-level certifications from the manufacturer or supplier. The Department reserves the right to deny or recover payment for any material incorporated into the work without valid documentation.

For iron and steel, all manufacturing processes must occur in the United States.

For construction materials, all manufacturing processes must occur in the United States.

For manufactured products, final assembly must occur in the United States.

Before any iron or steel product, construction material, or manufactured product subject to domestic content requirements is eligible for payment, the Contractor shall submit a certification from the manufacturer or supplier confirming compliance with the applicable regulations. A separate certification is required for each shipment or delivery and must clearly identify the items covered, linked to the associated bill of lading, invoice, or packing list.

The Contractor shall ensure that all required certifications from the manufacturer or supplier are obtained and submitted to the Engineer prior to payment for any iron or steel product, construction material, or manufactured product subject to domestic content requirements. The Engineer will retain documentation in accordance with Department procedures. Compliance with domestic material requirements is the responsibility of the Contractor, based on certifications and documentation provided by the manufacturer or supplier.

(C) Material Category Requirements

(1) Iron and Steel Products

Items are considered iron or steel products if they consist wholly or predominantly of iron or steel. Predominantly means the cost of iron or steel components exceeds 50% of the total cost of all product components.

All steel and iron products that are permanently incorporated into the work shall be produced in the United States. This includes any such item that is melted, cast, rolled, formed, shaped, drawn, extruded, forged, fabricated, finished or otherwise processed in the manufacture of the product. Coatings applied to iron and steel products shall also be applied in the United States.

A minimal amount of foreign iron or steel products may be permitted provided the total value of such foreign material, as delivered to the project, does not exceed 0.1% of the total contract cost or $2,500, whichever is greater. Documentation establishing the value of the foreign material shall be submitted when requested. This allowance is intended only for incidental quantities that may arise despite good-faith compliance efforts and may not be used to intentionally procure foreign iron or steel.

Domestically produced high-strength fasteners are required, and foreign-produced high-strength fasteners are not permitted under any circumstance.

Raw materials such as pig iron, processed pelletized iron ore, and reduced iron ore may be sourced internationally; however, all manufacturing processes to produce the final product, including coatings, must occur within the United States.

(2) Construction Materials

Construction materials shall consist of a single, listed material type permanently incorporated into the work as defined in 2 CFR 184.3. The following are classified as construction materials:

(a) Non-ferrous metals (such as aluminum, copper, and zinc);
(b) Plastic and polymer-based products (including polyvinylchloride, composite building materials, and polymers used in fiber optic cables);
(c) Glass (including optical glass);
(d) Fiber optic cable (including drop cable);
(e) Optical fiber;
(f) Lumber;
(g) Engineered wood;
(h) Drywall

For construction materials, all manufacturing processes must occur in the United States. If a construction material is combined with other materials, components, or features to form a product with new properties or functions, it shall be classified as a manufactured product.

Minor additions such as binding agents, dyes, or adhesives that do not materially alter the item's properties do not affect classification.

(3) Manufactured Products

Manufactured products are articles, materials, or supplies that are made by combining one or more materials to create a product with new or different properties, functions, or uses. This includes items that incorporate multiple components, materials, or assemblies and cannot be classified as a single listed construction material.

Final assembly of all manufactured products must occur in the United States. Certification must address the product as a whole, including all incorporated components.

Items that meet the definition of construction materials or iron and steel products shall not be reclassified as manufactured products.

(4) Materials Not Subject to Domestic Content Requirements

The following materials are not subject to domestic content requirements and do not require certification, as identified below:

(a) Materials Excluded by Federal Statute or Regulation

The following materials are excluded from domestic content requirements under applicable Federal law or regulation:

(i) Cement and cementitious materials
(ii) Aggregates such as stone, sand, or gravel
(iii) Aggregate binding agents or additives

(b) Materials Not Permanently Incorporated into the Work

Materials that are not permanently incorporated into the completed project are not subject to domestic content requirements. Materials are not permanently incorporated when they are used solely to facilitate construction activities and do not perform an ongoing structural, operational, or functional role after construction is complete. Determinations regarding whether a material is permanently incorporated will be made by the Engineer.

(D) Classification and Clarification of Materials

All items subject to domestic content requirements shall be classified as either an iron or steel product, construction material, manufactured product, or a material not subject to domestic content requirements based on their final form as delivered to the project site. Each item may be classified into only one category and shall not be reclassified to avoid more stringent requirements. Classification of a manufactured product does not relieve the Contractor of compliance with iron and steel domestic manufacturing requirements applicable to embedded iron or steel components when required by Federal law or regulation. When an item's classification is uncertain or does not clearly fall within the listed categories, the Contractor shall submit the item for review by the Engineer. Approval must be obtained prior to procurement or incorporation into the project.

CONTRACT TIME AND LIQUIDATED DAMAGES:
(8-15-00) (Rev. 5-16-23) 108 SP1 G08 A

The date of availability for this contract is **September 9, 2026**, except that work in jurisdictional waters and wetlands shall not begin until a meeting between the DOT, Regulatory Agencies, and the Contractor is held as stipulated in the permits contained elsewhere in this proposal. This delay in availability has been considered in determining the contract time for this project.

The completion date for this contract is **January 28, 2033**.

Except where otherwise provided by the contract, observation periods required by the contract will not be a part of the work to be completed by the completion date and/or intermediate contract times stated in the contract. The acceptable completion of the observation periods that extend beyond the final completion date shall be a part of the work covered by the performance and payment bonds.

The liquidated damages for this contract are **Two Hundred Dollars ($ 200.00)** per calendar day. These liquidated damages will not be cumulative with any liquidated damages which may become chargeable under Intermediate Contract Time Number 1.

INTERMEDIATE CONTRACT TIME NUMBER 1 AND LIQUIDATED DAMAGES:
(7-1-95) (Rev. 2-21-12) 108 SP1 G13 A

Except for that work required under the Project Special Provisions entitled *Planting, Reforestation* and/or *Permanent Vegetation Establishment*, included elsewhere in this proposal, the Contractor will be required to complete all work included in this contract and shall place and maintain traffic on same.

The date of availability for this intermediate contract time is **September 9, 2026**.

The completion date for this intermediate contract time is **August 1, 2032**.

The liquidated damages for this intermediate contract time are **Five Thousand Dollars ($ 5,000.00)** per calendar day.

Upon apparent completion of all the work required to be completed by this intermediate date, a final inspection will be held in accordance with Article 105-17 and upon acceptance, the Department will assume responsibility for the maintenance of all work except *Planting, Reforestation* and/or *Permanent Vegetation Establishment*. The Contractor will be responsible for and shall make corrections of all damages to the completed roadway caused by his planting operations, whether occurring prior to or after placing traffic through the project.

INTERMEDIATE CONTRACT TIME NUMBER 2 AND LIQUIDATED DAMAGES:
(2-20-07) 108 SP1 G14 A

The Contractor shall complete the required work of installing, maintaining, and removing the traffic control devices for lane closures and restoring traffic to the existing traffic pattern. The Contractor shall not close or narrow a lane of traffic on **US 29 / US 74 (-L-)** during the following time restrictions:

DAY AND TIME RESTRICTIONS

Monday thru Sunday, 6:00 AM to 9:00 PM

In addition, the Contractor shall not narrow or close a lane of traffic on **US 29 / US 74 (-L-)**, detain and /or alter the traffic flow on or during holiday weekends, special events, or any other time when traffic is unusually heavy, including the following schedules:

HOLIDAY AND HOLIDAY WEEKEND LANE CLOSURE RESTRICTIONS

1. For **unexpected occurrence** that creates unusually high traffic volumes, as directed by the Engineer.

2. For **New Year's Day**, between the hours of **6:00 AM** December 31st and **6:00 PM** January 2nd. If New Year's Day is on a Friday, Saturday, Sunday or Monday, then until **6:00 PM** the following Tuesday.

3. For **Easter**, between the hours of **6:00 AM** Thursday and **6:00 PM** Monday.

4. For **Memorial Day**, between the hours of **6:00 AM** Friday and **6:00 PM** Tuesday.

5. For **Independence Day**, between the hours of **6:00 AM** the day before Independence Day and **6:00 PM** the day after Independence Day.

   If **Independence Day** is on a Friday, Saturday, Sunday or Monday, then between the hours of **6:00 AM** the Thursday before Independence Day and **6:00 PM** the Tuesday after Independence Day.

6. For **Labor Day**, between the hours of **6:00 AM** Friday and **6:00 PM** Tuesday.

7. For **Thanksgiving**, between the hours of **6:00 AM** Tuesday and **6:00 PM** Monday.

8. For **Christmas**, between the hours of **6:00 AM** the Friday before the week of Christmas Day and **6:00 PM** the following Tuesday after the week of Christmas Day.

9. For **Carolina Panthers Football Games**, occurring at **Bank of America Stadium** between **three (3)** hours before the start and **three (3) hours** after the end of the game.

10. For **McAdenville Christmas Light Celebration**, occurring in **downtown McAdenville** beginning the day before Thanksgiving and ending January 2nd (of the following year). The Contractor shall no narrow or close a lane of traffic from **4:00 PM to 12:00 AM (midnight)** each day.

Holidays and holiday weekends shall include New Year's, Easter, Memorial Day, Independence Day, Labor Day, Thanksgiving, and Christmas. The Contractor shall schedule his work so that lane closures are not required during these periods, unless otherwise directed by the Engineer.

The time of availability for this intermediate contract work shall be the time the Contractor begins to install all traffic control devices for lane closures according to the time restrictions listed herein.

The completion time for this intermediate contract work shall be the time the Contractor is required to complete the removal of all traffic control devices for lane closures according to the time restrictions stated herein and place traffic in the existing traffic pattern.

The liquidated damages are **One Thousand Two Hundred Fifty Dollars ($ 1,250.00)** per fifteen **(15)** minute time period.

INTERMEDIATE CONTRACT TIME NUMBER 3 AND LIQUIDATED DAMAGES:
(2-20-07) 108 SP1 G14 A

The Contractor shall complete the required work of installing, maintaining, and removing the traffic control devices for lane closures and restoring traffic to the existing traffic pattern. The Contractor shall not close or narrow a lane of traffic on **Hazeleen Avenue (-Y1-), NC 7 / SR-1910 E. Catawba Street (-Y2-), or SR-1600 Moores Chapel Loop S 29 / US 74 (-Y3-)** during the following time restrictions:

DAY AND TIME RESTRICTIONS

Monday thru Friday, 7:00 AM to 9:00 AM and 4:00 PM to 6:00 PM

In addition, the Contractor shall not narrow or close a lane of traffic on **Any Road except US 29 / US 74 (-L-)**, detain and /or alter the traffic flow on or during holiday weekends, special events, or any other time when traffic is unusually heavy, including the following schedules:

HOLIDAY AND HOLIDAY WEEKEND LANE CLOSURE RESTRICTIONS

1. For **unexpected occurrence** that creates unusually high traffic volumes, as directed by the Engineer.

2. For **New Year's Day**, between the hours of **6:00 AM** December 31st and **6:00 PM** January 2nd. If New Year's Day is on a Friday, Saturday, Sunday or Monday, then until **6:00 PM** the following Tuesday.

3. For **Easter**, between the hours of **6:00 AM** Thursday and **6:00 PM** Monday.

4. For **Memorial Day**, between the hours of **6:00 AM** Friday and **6:00 PM** Tuesday.

5. For **Independence Day**, between the hours of **6:00 AM** the day before Independence Day and **6:00 PM** the day after Independence Day.

   If **Independence Day** is on a Friday, Saturday, Sunday or Monday, then between the hours of **6:00 AM** the Thursday before Independence Day and **6:00 PM** the Tuesday after Independence Day.

6. For **Labor Day**, between the hours of **6:00 AM** Friday and **6:00 PM** Tuesday.

7. For **Thanksgiving**, between the hours of **6:00 AM** Tuesday and **6:00 PM** Monday.

8. For **Christmas**, between the hours of **6:00 AM** the Friday before the week of Christmas Day and **6:00 PM** the following Tuesday after the week of Christmas Day.

9. For **Carolina Panthers Football Games**, occurring at **Bank of America Stadium** between **three (3)** hours before the start and **three (3) hours** after the end of the game.

10. For **McAdenville Christmas Light Celebration**, occurring in **downtown McAdenville** beginning the day before Thanksgiving and ending January 2nd (of the following year). The Contractor shall no narrow or close a lane of traffic from **4:00 PM to 12:00 AM (midnight)** each day.

Holidays and holiday weekends shall include New Year's, Easter, Memorial Day, Independence Day, Labor Day, Thanksgiving, and Christmas. The Contractor shall schedule his work so that lane closures are not required during these periods, unless otherwise directed by the Engineer.

The time of availability for this intermediate contract work shall be the time the Contractor begins to install all traffic control devices for lane closures according to the time restrictions listed herein.

The completion time for this intermediate contract work shall be the time the Contractor is required to complete the removal of all traffic control devices for lane closures according to the time restrictions stated herein and place traffic in the existing traffic pattern.

The liquidated damages are **Two Hundred Fifty Dollars ($ 250.00)** per hour.

INTERMEDIATE CONTRACT TIME NUMBER 4 AND LIQUIDATED DAMAGES FOR FAILURE TO REPAIR A DAMAGED SIGNAL SYSTEM FIBER OPTIC COMMUNICATIONS CABLE AND RESTORE COMMUNICATION:

The Contractor shall repair all existing fiber optic communication cables damaged during construction. The Contractor shall immediately report damages to the Engineer and the Division 12 Traffic Engineer at (980) 552-4214. The Contractor shall repair all damages within twenty-four (24) hours at no cost to the Department. The Contractor shall bring all affected Signal System fiber optic communication cables back online within the same twenty-four (24) hours. A "damaged" Signal System fiber optic communications cable is any fiber communications cable that is determined damaged due to an accidental or unscheduled outage event.

Liquidated Damages for failure to repair a damaged Signal System fiber optic communications cable and restore communication within twenty-four (24) hours are Five Hundred Dollars ($ 500.00) per hour, or any portion thereof.

INTERMEDIATE CONTRACT TIME NUMBERS 5 AND 6 FOR FAILURE TO REESTABLISH SIGNAL SYSTEM FIBER COMMUNICATIONS:

During construction, the Contractor shall coordinate any proposed disruption in Signal System fiber optic communications with the Engineer and the Division 12 Traffic Engineer at (980) 552-4214. The Contractor shall notify the Engineer and the Division 12 Traffic Engineer at (980) 552-4214 a minimum of five (5) calendar days prior to all proposed disruptions in service.

A minimum of twenty-one (21) calendar days prior to any disruption in Signal System fiber optic communications, the Contractor shall develop and provide a plan for the Department's approval that defines: 1) an anticipated disruption timeframe, and 2) a plan of action for reestablishing Signal System communications within twenty-four (24) hours.

Liquidated Damages for failure to reestablish Signal System fiber optic communications within twenty-four (24) hours are Five Hundred Dollars ($ 500.00) per hour, or any portion thereof.

Liquidated Damages for failure to provide a plan that defines: 1) an anticipated Signal System fiber optic communications disruption timeframe and 2) a plan of action for reestablishing Signal System communications a minimum of twenty-one (21) calendar days prior to a proposed disruption in service are Ten Thousand Dollars ($ 10,000.00) per failure.

INTERMEDIATE CONTRACT TIME NUMBER 7 AND LIQUIDATED DAMAGES FOR FAILURE TO RESTORE COMMUNICATIONS TO ITS DEVICE AFTER AN UNPLANNED DISRUPTION:

The Contractor shall maintain communications with all permanent and temporary ITS devices integrated with the "Statewide ITS Network" that have not been turned over to the OMC Contractor for maintenance. If communication is lost, the Contractor shall restore communication within twenty-four (24) hours or provide a replacement device at no cost to the Department. If a replacement device is provided, it shall be integrated with the "Statewide ITS Network" within twenty-four (24) hours.

Liquidated Damages for failure to restore communication to ITS devices or provide a replacement device within twenty-four (24) hours are Five Hundred Dollars ($ 500.00) per hour, or any portion thereof.

PERMANENT VEGETATION ESTABLISHMENT:

(2-16-12)(Rev. 1-16-24) 104 SP1 G16

Establish a permanent stand of the vegetation mixture shown in the contract. During the period between initial vegetation planting and final project acceptance, perform all work necessary to establish permanent vegetation on all erodible areas within the project limits, as well as, in borrow and waste pits. This work shall include erosion control device maintenance and installation, repair seeding and mulching, supplemental seeding and mulching, mowing, and fertilizer topdressing, as directed. All work shall be performed in accordance with the applicable section of the *Standard Specifications*. All work required for initial vegetation planting shall be performed as a part of the work necessary for the completion and acceptance of the Intermediate Contract Time (ICT). Between the time of ICT and Final Project acceptance, or otherwise referred to as the vegetation establishment period, the Department will be responsible for preparing the required National Pollutant Discharge Elimination System (NPDES) inspection records.

Once the Engineer has determined that the permanent vegetation establishment requirement has been achieved at an 80% vegetation density (the amount of established vegetation per given area to stabilize the soil) and no erodible areas exist within the project limits, the Contractor will be notified to remove the remaining erosion control devices that are no longer needed. The Contractor will be responsible for, and shall correct any areas disturbed by operations performed in permanent vegetation establishment and the removal of temporary erosion control measures, whether occurring prior to or after placing traffic on the project.

Payment for *Response for Erosion Control*, *Seeding and Mulching, Repair Seeding*, *Supplemental Seeding, Mowing, Fertilizer Topdressing, Silt Excavation,* and *Stone for Erosion Control* will be made at contract unit prices for the affected items. Work required that is not represented by contract line items will be paid in accordance with Articles 104-7 or 104-3 of the *Standard Specifications*. No additional compensation will be made for maintenance and removal of temporary erosion control items.

CONSTRUCTION MORATORIUM:

(1-19-16) SP1 G18C

No tree cutting will be allowed from **April 1st** through **October 15th** of any year **effective with the federal listing of the tricolored bat (Perimyotis subflavus)**.

DELAY IN RIGHT OF ENTRY:

(7-1-95) (Rev. 7-15-14) 108 SP1 G22

The Contractor will not be allowed right of entry to the following parcel(s) prior to the listed date(s) unless otherwise permitted by the Engineer.

Parcel No.	Property Owner	Date
014	Duke Energy Carolinas, LLC	5/31/2026
015A	Duke Energy Carolinas, LLC	5/31/2026
020	Duke Energy Carolinas, LLC	5/31/2026
025	Duke Energy Carolinas, LLC	5/31/2026
028	Duke Energy Carolinas, LLC	5/31/2026

MAJOR CONTRACT ITEMS:

(2-19-02)(Rev. 1-16-24) 104 SP1 G28

The following listed items are the major contract items for this contract (see Article 104-5 of the *Standard Specifications*):

Line #	Description
266	Reinforced Concrete Deck Slab
269	Class A Concrete (Bridge)
274	54" Prestressed Concrete Girders

SPECIALTY ITEMS:
(7-1-95)(Rev. 1-16-24) 108-6 SP1 G37

Items listed below will be the specialty items for this contract (see Article 108-6 of the *Standard Specifications*).

Line #	**Description**
83-96	Guardrail
97	Fencing
103-110	Signing
130-134, 142	Long-Life Pavement Markings
135	Removable Tape
148-149	Permanent Pavement Markers
150-152, 287	Lighting
153-162, 286	Utility Construction
163-199, 201-204	Erosion Control
200	Reforestation
205-250, 284	Signals/ITS System
259-264, 291	Drilled Piers
289	Bridge Painting

FUEL PRICE ADJUSTMENT:
(11-15-05)(Rev. 1-16-24) 109-8 SP1 G43

Page 1-82, Article 109-8, FUEL PRICE ADJUSTMENTS, add the following:

The base index price for DIESEL #2 FUEL is **$ 4.1435** per gallon. Where any of the following are included as pay items in the contract, they will be eligible for fuel price adjustment.

The pay items and the fuel factor used in calculating adjustments to be made will be as follows:

Description	**Units**	**Fuel Usage Factor Diesel**
Unclassified Excavation	Gal/CY	0.29
Borrow Excavation	Gal/CY	0.29
Class IV Subgrade Stabilization	Gal/Ton	0.55
Aggregate Base Course	Gal/Ton	0.55
Sub-Ballast	Gal/Ton	0.55
Erosion Control Stone	Gal/Ton	0.55
Rip Rap, Class _____	Gal/Ton	0.55
Asphalt Concrete Base Course, Type ____	Gal/Ton	0.90 or 2.90
Asphalt Concrete Intermediate Course, Type ____	Gal/Ton	0.90 or 2.90
Asphalt Concrete Surface Course, Type ____	Gal/Ton	0.90 or 2.90
Open-Graded Asphalt Friction Course	Gal/Ton	0.90 or 2.90
Permeable Asphalt Drainage Course, Type ____	Gal/Ton	0.90 or 2.90
Sand Asphalt Surface Course, Type ____	Gal/Ton	0.90 or 2.90
Ultra-thin Bonded Wearing Course	Gal/Ton	0.90 or 2.90
Aggregate for Cement Treated Base Course	Gal/Ton	0.55
Portland Cement for Cement Treated Base Course	Gal/Ton	0.55
> 11" Portland Cement Concrete Pavement	Gal/SY	0.327
Concrete Shoulders Adjacent to > 11" Pavement	Gal/SY	0.327
9" to 11" Portland Cement Concrete Pavement	Gal/SY	0.272
Concrete Shoulders Adjacent to 9" to 11" Pavement	Gal/SY	0.272
< 9" Portland Cement Concrete Pavement	Gal/SY	0.245
Concrete Shoulders Adjacent to < 9" Pavement	Gal/SY	0.245

For the asphalt items noted in the chart as eligible for fuel adjustments, the bidder may include the *Fuel Usage Factor Adjustment Form* with their bid submission if they elect to use the fuel usage factor. The *Fuel Usage Factor Adjustment Form* is found at the following link:

https://connect.ncdot.gov/letting/LetCentral/Fuel%20Usage%20Factor%20Adjustment%20Form%20-%20%20Starting%20Nov%202022%20Lettings.pdf

Select either 2.90 Gal/Ton fuel factor or 0.90 Gal/Ton fuel factor for each asphalt line item on the *Fuel Usage Factor Adjustment Form*. The selected fuel factor for each asphalt item will remain in effect for the duration of the contract.

Failure to complete the *Fuel Usage Factor Adjustment Form* will result in using 2.90 gallons per ton as the Fuel Usage Factor for Diesel for the asphalt items noted above. The contractor will not be permitted to change the Fuel Usage Factor after the bids are submitted.

STEEL PRICE ADJUSTMENT:
(4-19-22)(Rev. 12-20-22) SP1 G47

Description and Purpose

Steel price adjustments will be made to the payments due the Contractor for items as defined herein that are permanently incorporated into the work, when the price of raw steel mill products utilized on the contract have fluctuated. The Department will adjust monthly progress payments up or down as appropriate for cost changes in steel according to this provision.

Eligible Items

The list of eligible bid items for steel price adjustment can be found on the Departments website at the following address:

https://connect.ncdot.gov/letting/LetCentral/Eligible%20Bid%20Items%20for%20Steel%20Price%20Adjustment.xlsx

Nuts, bolts, anchor bolts, rebar chairs, connecting bands and other miscellaneous hardware associated with these items shall not be included in the price adjustment.

Adjustments will only be made for fluctuations in the material cost of the steel used in the above products as specified in the Product Relationship Table below. The producing mill is defined as the source of steel product before any fabrication has occurred (e.g., coil, plate, rebar, hot rolled shapes, etc.). No adjustment will be made for changes in the cost of fabrication, coating, shipping, storage, etc.

No steel price adjustments will be made for any products manufactured from steel having an adjustment date, as defined by the Product Relationship Table below, prior to the letting date.

Bid Submittal Requirements

The successful bidder, within 14 calendar days after the notice of award is received by him, shall provide the completed Form SPA-1 to the Department (State Contract Officer or Division Contract Engineer) along with the payment bonds, performance bonds and contract execution signature sheets in a single submittal. If Form SPA-1 is not included in the same submittal as the payment bonds, performance bonds and contract execution signature sheets, the Contractor will not be eligible for any steel price adjustment for any item in the contract for the life of the contract. Form SPA-1 can be found on the Department's website at the following address:

https://connect.ncdot.gov/letting/LetCentral/Form%20SPA-1.xlsm

The Contractor shall provide Form SPA-1 listing the Contract Line Number, (with corresponding Item Number, Item Description, and Category) for the steel products they wish to have an adjustment calculated. Only the contract items corresponding to the list of eligible item numbers for steel price adjustment may be entered on Form SPA-1. The Contractor may choose to have steel price adjustment applied to any, all, or none of the eligible items. However, the Contractor's selection of items for steel price adjustment or non-selection (non-participation)

may not be changed once Form SPA-1 has been received by the Department. Items the Bidder chooses for steel price adjustment must be designated by writing the word "Yes" in the column titled "Option" by each Pay Item chosen for adjustment. Should the bidder elect an eligible steel price item, the entire quantity of the line item will be subject to the price adjustment for the duration of the Contract. The Bidder's designations on Form SPA-1 must be written in ink or typed and signed by the Bidder (Prime Contractor) to be considered complete. Items not properly designated, designated with "No", or left blank on the Bidder's Form SPA-1 will automatically be removed from consideration for adjustment. No steel items will be eligible for steel price adjustment on this Project if the Bidder fails to return Form SPA-1 in accordance with this provision.

Establishing the Base Price

The Department will use a blend of monthly average prices as reported from the Fastmarkets platform to calculate the monthly adjustment indices (BI and MI). This data is typically available on the first day of the month for the preceding month. The indices will be calculated by the Department for the different categories found on the Product Relationship Table below. For item numbers that include multiple types of steel products, the category listed for that item number will be used for adjusting each steel component.

The bidding index for Category 1 Steel items is **$ 47.25** per hundredweight.
The bidding index for Category 2 Steel items is **$ 58.72** per hundredweight.
The bidding index for Category 3 Steel items is **$ 74.93** per hundredweight.
The bidding index for Category 4 Steel items is **$ 51.91** per hundredweight.
The bidding index for Category 5 Steel items is **$ 57.81** per hundredweight.
The bidding index for Category 6 Steel items is **$ 69.57** per hundredweight.
The bidding index for Category 7 Steel items is **$ 50.03** per hundredweight.

The bidding index represents a selling price of steel based on Fastmarkets data for the month of **March 2026**.

MI = Monthly Index. – in Dollars ($) per hundredweight (CWT). Use the adjustment indices from the month the steel was shipped from the producing mill, received on the project, or member cast as defined in the Product Relationship Table.

BI = Bidding Index. - in Dollars ($) per hundredweight (CWT). Use the adjustment indices as listed in the proposal.

Product Relationship Table

Steel Product (Title)	BI, MI*	Adjustment Date for MI	Category
Reinforcing Steel, Bridge Deck, and SIP Forms	Based on one or more Fastmarkets indices	Delivery Date from Producing Mill	1
Structural Steel and Encasement Pipe	Based on one or more Fastmarkets indices	Delivery Date from Producing Mill	2
Steel H-Piles, Soldier Pile Walls	Based on one or more Fastmarkets indices	Delivery Date from Producing Mill	3
Guardrail Items and Pipe Piles	Based on one or more Fastmarkets indices	Material Received Date**	4
Fence Items	Based on one or more Fastmarkets indices	Material Received Date**	5
Overhead Sign Assembly, Signal Poles, High Mount Standards	Based on one or more Fastmarkets indices	Material Received Date**	6
Prestressed Concrete Members	Based on one or more Fastmarkets indices	Cast Date of Member	7

* BI and MI are in converted units of Dollars per Hundredweight ($/CWT)
** Material Received Date is defined as the date the materials are received on the project site. If a material prepayment is made for a Category 4-6 item, the Adjustment Date to be used will be the date of the prepayment request instead of the Materials Received Date.

Submit documentation to the Engineer for all items listed in the Contract for which the Contractor is requesting a steel price adjustment.

Submittal Requirements

The items in categories 1,2, and 3, shall be specifically stored, labeled, or tagged, recognizable by color marking, and identifiable by Project for inspection and audit verification immediately upon arrival at the fabricator.

Furnish the following documentation for all steel products to be incorporated into the work and documented on Form SPA-2, found on the Departments website at the following address:

https://connect.ncdot.gov/projects/construction/Construction%20Forms/Form%20SPA-2.xlsx

Submit all documentation to the Engineer prior to incorporation of the steel into the completed work. The Department will withhold progress payments for the affected contract line item if the documentation is not provided and at the discretion of the Engineer the work is allowed to proceed. Progress payments will be made upon receipt of the delinquent documentation.

Step 1 (Form SPA -2)

Utilizing Form SPA-2, submit separate documentation packages for each line item from Form SPA-1 for which the Contractor opted for a steel price adjustment. For line items with multiple components of steel, each component should be listed separately. Label each SPA-2 documentation package with a unique number as described below.

a. Documentation package number: (Insert the contract line-item) - (Insert sequential package number beginning with "1").
   Example: 412 - 1,
   412 - 2,
   424 – 1,
   424 – 2,
   424 – 3, etc.
b. The steel product quantity in pounds
   i. The following sources should be used, in declining order of precedence, to determine the weight of steel/iron, based on the Engineers decision:
      1. Department established weights of steel/iron by contract pay item per pay unit;
      2. Approved Shop Drawings;
      3. Verified Shipping Documents;
      4. Contract Plans;
      5. Standard Drawing Sheets;
      6. Industry Standards (i.e., AISC Manual of Steel Construction, AWWA Standards, etc.); and
      7. Manufacture's data.
   ii. Any item requiring approved shop drawings shall have the weights of steel calculated and shown on the shop drawings or submitted and certified separately by the fabricator.
c. The date the steel product, subject to adjustment, was shipped from the producing mill (Categories 1-3), received on the project (Categories 4-6), or casting date (Category 7).

Step 2 (Monthly Calculator Spreadsheet)

For each month, upon the incorporation of the steel product into the work, provide the Engineer the following:

1) Completed NCDOT Steel Price Adjustment Calculator Spreadsheet, summarizing all the steel submittal packages (Form SPA-2) actually incorporated into the completed work in the given month.
   a. Contract Number
   b. Bidding Index Reference Month
   c. Contract Completion Date or Revised Completion Date
   d. County, Route, and Project TIP information
   e. Item Number
   f. Line-Item Description
   g. Submittal Number from Form SPA-2
   h. Adjustment date
   i. Pounds of Steel

2) An affidavit signed by the Contractor stating the documentation provided in the NCDOT Steel Price Adjustment Calculator Spreadsheet is true and accurate.

Price Adjustment Conditions

Download the Monthly Steel Adjustment Spreadsheet with the most current reference data from the Department's website each month at the following address:

https://connect.ncdot.gov/projects/construction/Construction%20Forms/Form%20SPA-3%20NCDOT%20Steel%20Price%20Adjustment%20Calculator.xlsx

If the monthly Fastmarkets data is not available, the data for the most recent immediately preceding month will be used as the basis for adjustment.

Price Adjustment Calculations

The price adjustment will be determined by comparing the percentage of change in index value listed in the proposal (BI) to the monthly index value (MI). (See included sample examples). Weights and date of shipment must be documented as required herein. The final price adjustment dollar value will be determined by multiplying this percentage increase or decrease in the index by the represented quantity of steel incorporated into the work, and the established bidding index (BI) subject to the limitations herein.

Price increase/decrease will be computed as follows:

SPA = ((MI/ BI) -1) * BI *(Q/100)

Where;

SPA = Steel price adjustment in dollars

MI = Monthly Shipping Index. – in Dollars ($) per hundredweight (CWT). Use the adjustment indices from the month the steel was shipped from the producing mill, received on the project, or member cast as defined in the Product Relationship Table.

BI = Bidding Index. - in Dollars ($) per hundredweight (CWT). Use the adjustment indices as listed in the proposal.

Q = Quantity of steel, product, pounds actually incorporated into the work as documented by the Contractor, or Design Build Team and verified by the Engineer.

Calculations for price adjustment shall be shown separate from the monthly progress estimate and will not be included in the total cost of work for determination of progress or for extension of Contract time in accordance with Subarticle 108-10(B)(1).

Any apparent attempt to unbalance bids in favor of items subject to price adjustment may result in rejection of the bid proposal.

Adjustments will be paid or charged to the Contractor only. Any Contractor receiving an adjustment under this provision shall distribute the proper proportional part of such adjustments to the subcontractor who performed the applicable work.

Delays to the work caused by steel shortages may be justification for a Contract time extension but will not constitute grounds for claims for standby equipment, extended office overhead, or other costs associated with such delays.

If an increase in the steel material price is anticipated to exceed 50% of the original quoted price, the contractor must notify the Department within 7 days prior to purchasing the material. Upon receipt of such notification, the Department will direct the Contractor to either (1) proceed with the work or (2) suspend the work and explore the use of alternate options.

If the decrease in the steel material exceeds 50% of the original quoted price, the contractor may submit to the Department additional market index information specific to the item in question to dispute the decrease. The Department will review this information and determine if the decrease is warranted.

When the steel product adjustment date, as defined in the Product Relationship Table, is after the approved contract completion date, the steel price adjustments will be based on the lesser value of either the MI for the month of the approved contract completion date or the MI for the actual adjustment date.

If the price adjustment is based on estimated material quantities for that time, and a revision to the total material quantity is made in a subsequent or final estimate, an appropriate adjustment will be made to the price adjustment previously calculated. The adjustment will be based on the same indices used to calculate the price adjustment which is being revised. If the adjustment date of the revised material quantity cannot be determined, the adjustment for the quantity in question, will be based on the indices utilized to calculate the steel price adjustment for the last initial documentation package submission, for the steel product subject to adjustment, that was incorporated into the particular item of work, for which quantities are being finalized. Example: Structural steel for a particular bridge was provided for in three different shipments with each having a different mill shipping date. The quantity of structural steel actually used for the bridge was calculated and a steel price adjustment was made in a progress payment. At the conclusion of the work an error was found in the plans of the final quantity of structural steel used for the bridge. The quantity to be adjusted cannot be directly related to any one of the three mill shipping dates. The steel price adjustment for the quantity in question would be calculated using the indices that were utilized to calculate the steel price adjustment for the quantity of structural steel represented by the last initial structural steel documentation package submission. The package used will be the one with the greatest sequential number.

Extra Work/Force Account:

When steel products, as specified herein, are added to the contract as extra work, in accordance with the provisions of Article 104-7 or 104-3, the Engineer will determine and specify in the supplemental agreement, the need for application of steel price adjustments on a case-by-case basis. No steel price adjustments will be made for any products manufactured from steel having an adjustment date prior to the supplemental agreement execution date. Price adjustments will be made as provided herein, except the Bidding Index will be based on the month in which the supplemental agreement pricing was executed.

For work performed on force account basis, reimbursement of actual material costs, along with the specified overhead and profit markup, will be considered to include full compensation for the current cost of steel and no steel price adjustments will be made.

Examples **Form SPA-2**

Steel Price Adjustment Submission Form

Contract Number __C203394_____Bid Reference Month __January 2019__

Submittal Date ___8/31/2019_____

Contract Line Item _____237_____

Line Item Description __APPROX….LBS Structural Steel_____

Sequential Submittal Number _____2_____

Supplier	Description of material	Location information	Quantity in lbs.	Adjustment Date
XYZ mill	Structural Steel	Structure 3, Spans A-C	1,200,000	May 4, 2020
ABC distributing	Various channel & angle shapes	Structure 3 Spans A-C	35,000	July 14, 2020
		Total Pounds of Steel	1,235,000	

Note: Attach the following supporting documentation to this form.

- Bill of Lading to support the shipping dates
- Supporting information for weight documentation (e.g., Pay item reference, Shop drawings, shipping documents, Standards Sheets, industry standards, or manufacturer's data)

By providing this data under my signature, I attest to the accuracy of and validity of the data on this form and certify that no deliberate misrepresentation in any manner has occurred.

Printed Name _____ Signature _____

Examples **Form SPA-2**

Steel Price Adjustment Submission Form

Contract Number C203394 Bid Reference Month January 2019

Submittal Date August 31, 2019

Contract Line Item 237

Line Item Description SUPPORT, OVRHD SIGN STR -DFEB – STA 36+00

Sequential Submittal Number 2

Supplier	Description of material	Location information	Quantity in lbs.	Adjustment Date
XYZ mill	Tubular Steel (Vertical legs)	-DFEB – STA 36+00	12000	December 11, 2021
PDQ Mill	4" Tubular steel (Horizontal legs)	-DFEB – STA 36+00	5900	December 11, 2021
ABC distributing	Various channel & angle shapes (see quote)	-DFEB – STA 36+00	1300	December 11, 2021
	Catwalk assembly	-DFEB – STA 36+00	2000	December 11, 2021
Nucor	Flat plate	-DFEB – STA 36+00	650	December 11, 2021
		Total Pounds of Steel	21,850	

Note: Attach the following supporting documentation to this form.

- Bill of Lading to support the shipping dates
- Supporting information for weight documentation (e.g., Pay item reference, Shop drawings, shipping documents, Standards Sheets, industry standards, or manufacturer's data)

By providing this data under my signature, I attest to the accuracy of and validity of the data on this form and certify that no deliberate misrepresentation in any manner has occurred.

Printed Name _____ Signature _____

Price Adjustment Sample Calculation (increase)

Project bid on September 17, 2019

Line Item 635 "Structural Steel" has a plan quantity of 2,717,000 lbs.

Bidding Index for Structural Steel (Category 2) in the proposal was $36.12/CWT = BI

450,000 lbs. of Structural Steel for Structure 2 at Station 44+08.60 were shipped to fabricator from the producing mill in same month, May 2021.

Monthly Index for Structural Steel (Category 2) for May 2021 was $64.89/CWT = MI

The Steel Price Adjustment formula is as follows:

SPA = ((MI/ BI) -1) * BI *(Q/100)

Where; SPA = Steel price adjustment in dollars

BI = Bidding Index – in dollars ($) per hundredweight (CWT). Use the adjustment indices as listed in the proposal.

MI = Mill Shipping Index – in dollars ($) per hundredweight (CWT). Use the adjustment indices from the month the steel was shipped from the producing mill, received on the project, or member cast as defined in the Product Relationship Table.

Q = Quantity of steel product, in pounds (lbs.) actually incorporated into the work as documented by the Contractor, or Design Build Team and verified by the Engineer.

BI = $36.12/ CWT

MI = $64.89 / CWT

% change = ((MI/ BI)-1) = ($64.89 / $36.12 – 1) = (1.79651 – 1) = 0.79651162791

Q = 450,000 lbs.

SPA = 0.79651162791x $36.12 x (450,000/100)

SPA = 0.79651162791* $36.12 *4,500

SPA = $129,465 pay adjustment to Contractor for Structural Steel (Structure 2 at Station 44+08.60)

Price Adjustment Sample Calculation (decrease)

Project bid on December 18, 2018

Line Item 635 Structural Steel has a plan quantity of 2,717,000 lbs.

Bidding Index for Structural Steel (Category 2) in the proposal was $46.72/CWT = BI

600,000 lbs. of Structural Steel for Structure 1 at Station 22+57.68 were shipped to fabricator from the producing mill in same month, August 2020.

Monthly Index for Structural Steel (Category 2) for August 2020 was $27.03/CWT = MI

The Steel Price Adjustment formula is as follows:

SPA = ((MI/ BI) -1) * BI *(Q/100)

Where; SPA = Steel price adjustment in dollars

BI = Bidding Index – in dollars ($) per hundredweight (CWT). Use the adjustment indices as listed in the proposal.

MI = Mill Shipping Index – in dollars ($) per hundredweight (CWT). Use the adjustment indices from the month the steel was shipped from the producing mill, received on the project, or member cast as defined in the Product Relationship Table.

Q = Quantity of steel product, in pounds (lbs.) actually incorporated into the work as documented by the Contractor, or Design Build Team and verified by the Engineer.

BI = $46.72/ CWT

MI = $27.03 / CWT

% change = ((MI/ BI)-1) = ($27.03/ $46.72–1) = (0.57855–1) = -0.421446917808

Q = 600,000 lbs.

SPA = -0.421446917808 * $46.72 * (600,000/100)

SPA = -0.421446917808 * $46.72 *6,000

SPA = $ 118,140.00 Credit to the Department for Structural Steel (Structure 1 at Station 22+57.68)

Price Adjustment Sample Calculation (increase)

Project bid on July 16, 2020

Line Item 614 Reinforced Concrete Deck Slab has a plan quantity of 241974 lbs.

Bidding Index Reference Month was May 2020. Bidding Index for Reinforced Concrete Deck Slab (Category 1) in the proposal was $29.21/CWT = BI

51,621 lbs. of reinforcing steel and 52,311 lbs. of epoxy coated reinforcing steel for Structure 2 at Station 107+45.55 -L- was shipped to fabricator from the producing mill in same month, May 2021.

Monthly Index for Reinforced Concrete Deck Slab (Category 1) for May 2021 was $43.13/CWT = MI

The Steel Price Adjustment formula is as follows:

SPA = ((MI/ BI) -1) * BI *(Q/100)

Where; SPA = Steel price adjustment in dollars

BI = Bidding Index – in dollars ($) per hundredweight (CWT). Use the adjustment indices as listed in the proposal.

MI = Mill Shipping Index – in dollars ($) per hundredweight (CWT). Use the adjustment indices from the month the steel was shipped from the producing mill, received on the project, or member cast as defined in the Product Relationship Table.

Q = Quantity of steel product, in pounds (lbs.) actually incorporated into the work as documented by the Contractor, or Design Build Team and verified by the Engineer.

BI = $29.21/ CWT

MI = $43.13 / CWT

% change = ((MI/ BI)-1) = ($43.13 / $29.21 – 1) = (1.47655 – 1) = 0.47654912701

Q = 103932 lbs.

SPA = 0. 47654912701 * $29.21 * (103,932/100)

SPA = 0. 47654912701 * $29.21 *1,039.32

SPA = $14,467.33 Pay Adjustment to Contractor for Reinforced Concrete Deck Slab (Category 1) at Station 107+45.55 -L-

PAYOUT SCHEDULE:
(1-19-10) (Rev. 1-17-12) 108 SP1 G57

Submit an Anticipated Monthly Payout Schedule prior to beginning construction. The Anticipated Monthly Payout Schedule will be used by the Department to monitor funding levels for this project. Include a monthly percentage breakdown (in terms of the total contract amount) of the work anticipated to be completed. The schedule should begin with the date the Contractor plans to begin construction and end with the anticipated completion date. Submit updates of the Anticipated Monthly Payout Schedule on March 15, June 15, September 15, and December 15 of each calendar year until project acceptance. Submit the original Anticipated Monthly Payout Schedule and all subsequent updates to the Resident Engineer with a copy to the State Construction Engineer at 1 South Wilmington Street, 1543 Mail Service Center, Raleigh, NC 27699-1543.

SCHEDULE OF ESTIMATED COMPLETION PROGRESS:
(7-15-08)(Rev. 6-17-25) 108-2 SP1 G58

The Contractor's attention is directed to the Standard Special Provision entitled *Availability of Funds Termination of Contracts* included elsewhere in this proposal. The Department of Transportation's schedule of estimated completion progress for this project as required by that Standard Special Provision is as follows:

	Fiscal Year	**Progress (% of Dollar Value)**
2027	(7/01/26 - 6/30/27)	**18**% of Total Amount Bid
2028	(7/01/27 - 6/30/28)	**23**% of Total Amount Bid
2029	(7/01/28 - 6/30/29)	**20**% of Total Amount Bid
2030	(7/01/29 - 6/30/30)	**17**% of Total Amount Bid
2031	(7/01/30 – 6/30/31)	**13**% of Total Amount Bid
2032	(7/01/31 – 6/30/32)	**8**% of Total Amount Bid
2033	(7/01/32 – 6/30/33)	**1**% of Total Amount Bid

The Contractor shall also furnish his own progress schedule in accordance with Article 108-2 of the *Standard Specifications*. Any acceleration of the progress as shown by the Contractor's progress schedule over the progress as shown above shall be subject to the approval of the Engineer.

DISADVANTAGED BUSINESS ENTERPRISE:
(10-16-07)(Rev. 10-21-25) 102-15(J) SP1 G61

Description

The purpose of this Special Provision is to carry out the U.S. Department of Transportation's policy of ensuring nondiscrimination in the award and administration of contracts financed in whole or in part with Federal funds. This provision is guided by 49 CFR Part 26.

Definitions

Additional DBE Subcontractors - Any DBE submitted at the time of bid that will not be used to meet the DBE goal. No submittal of a Letter of Intent is required.

Committed DBE Subcontractor - Any DBE submitted at the time of bid that is being used to meet the DBE goal by submission of a Letter of Intent. Or any DBE used as a replacement for a previously committed DBE firm.

Contract Goal Requirement - The approved DBE participation at time of award, but not greater than the advertised contract goal.

DBE Goal - A portion of the total contract, expressed as a percentage, that is to be performed by committed DBE subcontractor(s).

Disadvantaged Business Enterprise (DBE) - A firm certified as a Disadvantaged Business Enterprise through the North Carolina Unified Certification Program.

Goal Confirmation Letter - Written documentation from the Department to the bidder confirming the Contractor's approved, committed DBE participation along with a listing of the committed DBE firms.

Manufacturer - A firm that owns (or leases) and operates or maintains a factory or establishment that produces on the premises, the materials or supplies obtained by the Contractor. A firm that makes minor modifications to the materials, supplies, articles, or equipment is not a manufacturer.

Regular Dealer - A firm that owns (or leases), and operates a store, warehouse, or other establishment in which the materials or supplies required for the performance of the contract are bought, kept in sufficient quantities, and regularly sold to the public in the usual course of business. A regular dealer engages in, as its principal business and in its own name, the purchase and sale or lease of the products in question. A regular dealer in such bulk items as steel, concrete or concrete products, gravel, stone, asphalt and petroleum products need not keep such products in stock, if it owns and operates distribution equipment for the products. Any supplement of regular dealers' own distribution equipment shall be by a long-term operating lease and not on an ad hoc or contract-by-contract basis.

Distributor – A firm that engages in the regular sale or lease of the items specified by the contract. A distributor assumes responsibility for the items it purchases once they leave the point of origin (e.g., a manufacturer's facility), making it liable for any loss or damage not covered by the carrier's insurance.

Replacement / Substitution – A full or partial reduction in the amount of work subcontracted to a committed (or an approved substitute) DBE firm.

North Carolina Unified Certification Program (NCUCP) - A program that provides comprehensive services and information to applicants for DBE certification, such that an applicant is required to apply only once for a DBE certification that will be honored by all recipients of USDOT funds in the state and not limited to the Department of Transportation only. The Certification Program is in accordance with 49 CFR Part 26.

United States Department of Transportation (USDOT) - Federal agency responsible for issuing regulations (49 CFR Part 26) and official guidance for the DBE program.

Forms and Websites Referenced in this Provision

DBE Payment Tracking System - On-line system in which the Contractor enters the payments made to DBE subcontractors who have performed work on the project. https://apps.dot.state.nc.us/Vendor/PaymentTracking/

DBE-IS *Subcontractor Payment Information* - Form for reporting the payments made to all DBE firms working on the project. This form is for paper bid projects only. https://connect.ncdot.gov/business/Turnpike/Documents/Form%20DBE-IS%20Subcontractor%20Payment%20Information.pdf

RF-1 *DBE Replacement Request Form* - Form for replacing a committed DBE. https://connect.ncdot.gov/projects/construction/Construction%20Forms/DBE%20MBE%20WBE%20Replacement%20Form%20and%20Instructions.pdf

SAF *Subcontract Approval Form* - Form required for approval to sublet the contract. https://connect.ncdot.gov/projects/construction/Construction%20Forms/SAF%20Form%20-%20Subcontract%20Approval%20Form%20Revised%2004-19.xlsm

JC-1 *Joint Check Notification Form* - Form and procedures for joint check notification. The form acts as a written joint check agreement among the parties providing full and prompt disclosure of the expected use of joint checks. http://connect.ncdot.gov/projects/construction/Construction%20Forms/Joint%20Check%20Notification%20Form.pdf

Letter of Intent - Form signed by the Contractor and the DBE subcontractor, manufacturer or regular dealer that affirms that a portion of said contract is going to be performed by the signed DBE for the estimated amount (based on quantities and unit prices) listed at the time of bid. http://connect.ncdot.gov/letting/LetCentral/Letter%20of%20Intent%20to%20Perform%20as%20a%20Subcontractor.pdf

Listing of DBE Subcontractors Form - Form for entering DBE subcontractors on a project that will meet this DBE goal. This form is for paper bids only. http://connect.ncdot.gov/municipalities/Bid%20Proposals%20for%20LGA%20Content/08%20DBE%20Subcontractors%20(Federal).docx

Subcontractor Quote Comparison Sheet - Spreadsheet for showing all subcontractor quotes in the work areas where DBEs quoted on the project. This sheet is submitted with good faith effort packages. http://connect.ncdot.gov/business/SmallBusiness/Documents/DBE%20Subcontractor%20Quote%20Comparison%20Example.xls

DBE Regular Dealer/Distributor Affirmation Form – Form is used to make a preliminary counting determination for each DBE listed as a regular dealer or distributor to assess its eligibility for 60 or 40 percent credit, respectively of the cost of materials or supplies based on its demonstrated capacity and intent to perform as a regular dealer or distributor, as defined in section 49 CFR 26.55 under the contract at issue. A Contractor will submit the completed form with the Letter of Intent.
https://connect.ncdot.gov/projects/construction/Construction%20Forms/DBE%20Regular%20Dealer-Distributor%20Affirmation%20Form%20-%20USDOT%202024.pdf

DBE Goal

There is NO goal for participation by Disadvantaged Business Enterprises for this contract.

Directory of Transportation Firms (Directory)

Real-time information is available about firms doing business with the Department and firms that are certified through NCUCP in the Directory of Transportation Firms. Only firms identified in the Directory as DBE certified shall be used to meet the DBE goal. The Directory can be found at the following link. https:// www.ebs.nc.gov/VendorDirectory/default.html

The listing of an individual firm in the directory shall not be construed as an endorsement of the firm's capability to perform certain work.

Listing of DBE Subcontractors

At the time of bid, bidders shall submit all DBE participation that they anticipate to use during the life of the contract. Only those identified to meet the DBE goal will be considered committed, even though the listing shall include both committed DBE subcontractors and additional DBE subcontractors. Additional DBE subcontractor participation submitted at the time of bid will be used toward the Department's overall race-neutral goal. Only those firms with current DBE certification at the time of bid opening will be acceptable for listing in the bidder's submittal of DBE participation. The Contractor shall indicate the following required information:

(A) Electronic Bids

Bidders shall submit a listing of DBE participation in the appropriate section of the electronic submittal file.

(1) Submit the names and addresses of DBE firms identified to participate in the contract. If the bidder uses the updated listing of DBE firms shown in the electronic submittal file, the bidder may use the dropdown menu to access the name and address of the DBE firm.

(2) Submit the contract line numbers of work to be performed by each DBE firm. When no figures or firms are entered, the bidder will be considered to have no DBE participation.

(3) The bidder shall be responsible for ensuring that the DBE is certified at the time of bid by checking the Directory of Transportation Firms. If the firm is not certified at the time of the bid-letting, that DBE's participation will not count towards achieving the DBE goal.

(B) Paper Bids

(1) *If the DBE goal is more than zero,*

(a) Bidders, at the time the bid proposal is submitted, shall submit a listing of *DBE* participation, including the names and addresses on *Listing of DBE Subcontractors* contained elsewhere in the contract documents in order for the bid to be considered responsive. Bidders shall indicate the total dollar value of the DBE participation for the contract.

(b) If bidders have no DBE participation, they shall indicate this on the *Listing of DBE Subcontractors* by entering the word "None" or the number "0." This form shall be completed in its entirety. **Blank forms will not be deemed to represent zero participation**. Bids submitted that do not have DBE participation indicated on the appropriate form will not be read publicly during the opening of bids. The Department will not consider these bids for award and the proposal will be rejected.

(c) The bidder shall be responsible for ensuring that the DBE is certified at the time of bid by checking the Directory of Transportation Firms. If the firm is not certified at the time of the bid-letting, that DBE's participation will not count towards achieving the corresponding goal.

(2) *If the DBE goal is zero,* entries on the *Listing of DBE Subcontractors* are not required for the zero goal, however any DBE participation that is achieved during the project shall be reported in accordance with requirements contained elsewhere in the special provision.

DBE Prime Contractor

When a certified DBE firm bids on a contract that contains a DBE goal, the DBE firm is responsible for meeting the goal or making good faith efforts to meet the goal, just like any other bidder. In most cases, a DBE bidder on a contract will meet the DBE goal by virtue of the work it performs on the contract with its own forces. However, all the work that is performed by the DBE bidder and any other DBE subcontractors will count toward the DBE goal. The DBE bidder shall list itself along with any DBE subcontractors, if any, in order to receive credit toward the DBE goal.

For example, if the DBE goal is 45% and the DBE bidder will only perform 40% of the contract work, the prime will list itself at 40%, and the additional 5% shall be obtained through additional DBE participation with DBE subcontractors or documented through a good faith effort.

DBE prime contractors shall also follow Sections A and B listed under *Listing of DBE Subcontractor* just as a non-DBE bidder would.

Written Documentation – Letter of Intent

The bidder shall submit written documentation for each DBE that will be used to meet the DBE goal of the contract, indicating the bidder's commitment to use the DBE in the contract. This documentation shall be submitted on the Department's form titled *Letter of Intent*.

The documentation shall be received in the office of the State Contractor Utilization Engineer or at DBE@ncdot.gov no later than 10:00 a.m. of the sixth calendar day following opening of bids, unless the sixth day falls on an official state holiday. In that situation, it is due in the office of the State Contractor Utilization Engineer no later than 10:00 a.m. on the next official state business day.

If the bidder fails to submit the Letter of Intent from each committed DBE to be used toward the DBE goal, or if the form is incomplete (i.e. both signatures are not present), the DBE participation will not count toward meeting the DBE goal. If the lack of this participation drops the commitment below the DBE goal, the Contractor shall submit evidence of good faith efforts, completed in its entirety, to the State Contractor Utilization Engineer or DBE@ncdot.gov no later than 10:00 a.m. on the eighth calendar day following opening of bids, unless the eighth day falls on an official state holiday. In that situation, it is due in the office of the State Contractor Utilization Engineer no later than 10:00 a.m. on the next official state business day.

Submission of Good Faith Effort

If the bidder fails to meet or exceed the DBE goal, the apparent lowest responsive bidder shall submit to the Department documentation of adequate good faith efforts made to reach the DBE goal.

A hard copy and an electronic copy of this information shall be received in the office of the State Contractor Utilization Engineer or at DBE@ncdot.gov no later than 10:00 a.m. on the sixth calendar day following opening of bids unless the sixth day falls on an official state holiday. In that situation, it is due in the office of the State Contractor Utilization Engineer no later than 10:00 a.m. on the next official state business day. If the contractor cannot send the information electronically, then one complete set and 5 copies of this information shall be received under the same time constraints above.

Note: Where the information submitted includes repetitious solicitation letters, it will be acceptable to submit a representative letter along with a distribution list of the firms that were solicited. Documentation of DBE quotations shall be a part of the good faith effort submittal. This documentation may include written subcontractor quotations, telephone log notations of verbal quotations, or other types of quotation documentation.

Consideration of Good Faith Effort for Projects with DBE Goals More Than Zero

Adequate good faith efforts mean that the bidder took all necessary and reasonable steps to achieve the goal which, by their scope, intensity, and appropriateness, could reasonably be expected to obtain sufficient DBE participation. Adequate good faith efforts also mean that the bidder actively and aggressively sought DBE participation. Mere *pro forma* efforts are not considered good faith efforts.

The Department will consider the quality, quantity, and intensity of the different kinds of efforts a bidder has made. Listed below are examples of the types of actions a bidder will take in making a good faith effort to meet the goal and are not intended to be exclusive or exhaustive, nor is it intended to be a mandatory checklist.

(A) Soliciting through all reasonable and available means (e.g. attendance at pre-bid meetings, advertising, written notices, use of verifiable electronic means through the use of the NCDOT Directory of Transportation Firms) the interest of all certified DBEs who have the capability to perform the work of the contract. The bidder must solicit this interest within at least 10 days prior to bid opening to allow the DBEs to respond to the solicitation. Solicitation shall provide the opportunity to DBEs within the Division and surrounding Divisions where the project is located. The bidder must determine with certainty if the DBEs are interested by taking appropriate steps to follow up initial solicitations.

(B) Selecting portions of the work to be performed by DBEs in order to increase the likelihood that the DBE goals will be achieved.

(1) Where appropriate, break out contract work items into economically feasible units to facilitate DBE participation, even when the prime contractor might otherwise prefer to perform these work items with its own forces.

(2) Negotiate with subcontractors to assume part of the responsibility to meet the contract DBE goal when the work to be sublet includes potential for DBE participation (2^{nd} and 3^{rd} tier subcontractors).

(C) Providing interested DBEs with adequate information about the plans, specifications, and requirements of the contract in a timely manner to assist them in responding to a solicitation.

(D) (1) Negotiating in good faith with interested DBEs. It is the bidder's responsibility to make a portion of the work available to DBE subcontractors and suppliers and to select those portions of the work or material needs consistent with the available DBE subcontractors and suppliers, to facilitate DBE participation. Evidence of such negotiation includes the names, addresses, and telephone numbers of DBEs that were considered; a description of the information provided regarding the plans and specifications for the work selected for subcontracting; and evidence as to why additional agreements could not be reached for DBEs to perform the work.

(2) A bidder using good business judgment would consider a number of factors in negotiating with subcontractors, including DBE subcontractors, and would take a firm's price and capabilities as well as contract goals into consideration. However, the fact that there may be some additional costs involved in finding and using DBEs is not in itself sufficient reason for a bidder's failure to meet the contract DBE goal, as long as such costs are reasonable. Also, the ability or desire of a prime contractor to perform the work of a contract with its own organization does not relieve the bidder of the responsibility to make good faith efforts. Bidding contractors are not, however, required to accept higher quotes from DBEs if the price difference is excessive or unreasonable.

(E) Not rejecting DBEs as being unqualified without sound reasons based on a thorough investigation of their capabilities. The bidder's standing within its industry, membership in specific groups, organizations, or associates and political or social affiliations (for example, union vs. non-union employee status) are not legitimate causes for the rejection or non-solicitation of bids in the bidder's efforts to meet the project goal.

(F) Making efforts to assist interested DBEs in obtaining bonding, lines of credit, or insurance as required by the recipient or bidder.

(G) Making efforts to assist interested DBEs in obtaining necessary equipment, supplies, materials, or related assistance or services.

(H) Effectively using the services of available minority/women community organizations; minority/women contractors' groups; Federal, State, and local minority/women business assistance offices; and other organizations as allowed on a case-by-case basis to provide assistance in the recruitment and placement of DBEs. Contact within 7 days from the bid opening the Business Opportunity and Work Force Development Unit at BOWD@ncdot.gov to give notification of the bidder's inability to get DBE quotes.

(I) Any other evidence that the bidder submits which shows that the bidder has made reasonable good faith efforts to meet the DBE goal.

In addition, the Department may take into account the following:

(1) Whether the bidder's documentation reflects a clear and realistic plan for achieving the DBE goal.

(2) The bidders' past performance in meeting the DBE goals.

(3) The performance of other bidders in meeting the DBE goal. For example, when the apparent successful bidder fails to meet the DBE goal, but others meet it, you may reasonably raise the question of whether, with additional reasonable efforts the apparent successful bidder could have met the goal. If the apparent successful bidder fails to meet the DBE goal, but meets or exceeds the average DBE participation obtained by other bidders, the Department may view this, in conjunction with other factors, as evidence of the apparent successful bidder having made a good faith effort.

If the Department does not award the contract to the apparent lowest responsive bidder, the Department reserves the right to award the contract to the next lowest responsive bidder that can satisfy to the Department that the DBE goal can be met or that an adequate good faith effort has been made to meet the DBE goal.

Non-Good Faith Appeal

The State Prequalification Engineer will notify the Contractor verbally and in writing of non-good faith. A Contractor may appeal a determination of non-good faith made by the Goal Compliance Committee. If a Contractor wishes to appeal the determination made by the Committee, they shall provide written notification to the State Prequalification Engineer. The appeal shall be made within 2 business days of notification of the determination of non-good faith.

Counting DBE Participation Toward Meeting DBE Goal

(A) Participation

The total dollar value of the participation by a committed DBE will be counted toward the contract goal requirement. The total dollar value of participation by a committed DBE will be based upon the value of work performed by the DBE and the actual payments to DBE firms by the Contractor.

(B) Joint Checks

Prior notification of joint check use shall be required when counting DBE participation for services or purchases that involves the use of a joint check. Notification shall be through submission of Form JC-1 *(Joint Check Notification Form)* and the use of joint checks shall be in accordance with the Department's Joint Check Procedures.

(C) Subcontracts (Non-Trucking)

A DBE may enter into subcontracts. Work that a DBE subcontracts to another DBE firm may be counted toward the contract goal requirement. Work that a DBE subcontracts to a non-DBE firm does <u>not</u> count toward the contract goal requirement. If a DBE contractor or subcontractor subcontracts a significantly greater portion of the work of the contract than would be expected on the basis of standard industry practices, it shall be presumed that the DBE is not performing a commercially useful function. The DBE may present evidence to rebut this presumption to the Department. The Department's decision on the rebuttal of this presumption is subject to review by the Federal Highway Administration but is not administratively appealable to USDOT.

(D) Joint Venture

When a DBE performs as a participant in a joint venture, the Contractor may count toward its contract goal requirement a portion of the total value of participation with the

DBE in the joint venture, that portion of the total dollar value being a distinct clearly defined portion of work that the DBE performs with its forces.

(E) Manufacturer, Regular Dealer, Distributor

A Contractor may count toward its DBE requirement 40 percent of its expenditures for materials or supplies (including transportation costs) from a DBE distributor, 60 percent of its expenditures for materials or supplies (including transportation costs) from a DBE regular dealer and 100 percent of such expenditures obtained from a DBE manufacturer.

A Contractor may count toward its DBE requirement the following expenditures to DBE firms that are not manufacturers, regular dealers or distributors:

(1) The fees or commissions charged by a DBE firm for providing a *bona fide* service, such as professional, technical, consultant, or managerial services, or for providing bonds or insurance specifically required for the performance of a DOT-assisted contract, provided the fees or commissions are determined to be reasonable and not excessive as compared with fees and commissions customarily allowed for similar services.

(2) With respect to materials or supplies purchased from a DBE, which is neither a manufacturer, regular dealer, nor a distributor count the entire amount of fees or commissions charged that the Department deems to be reasonable, including transportation charges for the delivery of materials or supplies. Do not count any portion of the cost of the materials and supplies themselves.

A Contractor will submit a completed *DBE Regular Dealer/Distributor Affirmation Form* with the Letter of Intent to the State Contractor Utilization Engineer or DBE@ncdot.gov. The State Contractor Utilization Engineer will make a preliminary assessment as to whether a DBE supplier has the demonstrated capacity to perform a commercially useful function (CUF) on a contract-by-contract basis *prior* to its participation.

Commercially Useful Function

(A) DBE Utilization

The Contractor may count toward its contract goal requirement only expenditures to DBEs that perform a commercially useful function in the work of a contract. A DBE performs a commercially useful function when it is responsible for execution of the work of the contract and is carrying out its responsibilities by performing, managing, and supervising the work involved. To perform a commercially useful function, the DBE shall also be responsible with respect to materials and supplies used on the contract, for negotiating price, determining quality and quantity, ordering the material and installing (where applicable) and paying for the material itself. To determine whether a DBE is performing a commercially useful function, the Department will evaluate the amount of work subcontracted, industry practices, whether the amount the firm is to be paid under the contract is commensurate with the work it is performing and the DBE credit claimed for its performance of the work, and any other relevant factors.

(B) DBE Utilization in Trucking

The following factors will be used to determine if a DBE trucking firm is performing a commercially useful function:

(1) The DBE shall be responsible for the management and supervision of the entire trucking operation for which it is responsible on a particular contract, and there shall not be a contrived arrangement for the purpose of meeting DBE goals.

(2) The DBE shall itself own and operate at least one fully licensed, insured, and operational truck used on the contract.

(3) The DBE receives credit for the total value of the transportation services it provides on the contract using trucks it owns, insures, and operates using drivers it employs.

(4) The DBE may subcontract the work to another DBE firm, including an owner-operator who is certified as a DBE. The DBE who subcontracts work to another DBE receives credit for the total value of the transportation services the subcontracted DBE provides on the contract.

(5) The DBE may also subcontract the work to a non-DBE firm, including from an owner-operator. The DBE who subcontracts the work to a non-DBE is entitled to credit for the total value of transportation services provided by the non-DBE subcontractor not to exceed the value of transportation services provided by DBE-owned trucks on the contract. Additional participation by non-DBE subcontractors receives credit only for the fee or commission it receives as a result of the subcontract arrangement. The value of services performed under subcontract agreements between the DBE and the Contractor will not count towards the DBE contract requirement.

(6) A DBE may lease truck(s) from an established equipment leasing business open to the general public. The lease must indicate that the DBE has exclusive use of and control over the truck. This requirement does not preclude the leased truck from working for others during the term of the lease with the consent of the DBE, so long as the lease gives the DBE absolute priority for use of the leased truck. This type of lease may count toward the DBE's credit as long as the driver is under the DBE's payroll.

(7) Subcontracted/leased trucks shall display clearly on the dashboard the name of the DBE that they are subcontracted/leased to and their own company name if it is not identified on the truck itself. Magnetic door signs are not permitted.

DBE Replacement

When a Contractor has relied on a commitment to a DBE subcontractor (or an approved substitute DBE subcontractor) to meet all or part of a contract goal requirement, the contractor

shall not terminate the DBE subcontractor or any portion of its work for convenience. This includes, but is not limited to, instances in which the Contractor seeks to perform the work of the terminated subcontractor with another DBE subcontractor, a non-DBE subcontractor, or with the Contractor's own forces or those of an affiliate.

The Contractor must give notice in writing both by certified mail and email to the DBE subcontractor, with a copy to the Engineer of its intent to request to terminate a DBE subcontractor or any portion of its work, and the reason for the request. The Contractor must give the DBE subcontractor five (5) business days to respond to the Contractor's Notice of Intent to Request Termination and/or Substitution. If the DBE subcontractor objects to the intended termination/substitution, the DBE, within five (5) business days must advise the Contractor and the Department of the reasons why the action should not be approved. The five-day notice period shall begin on the next business day after written notice is provided to the DBE subcontractor.

A committed DBE subcontractor may only be terminated or any portion of its work after receiving the Department's written approval based upon a finding of good cause for the proposed termination and/or substitution. Good cause does not exist if the Contractor seeks to terminate a DBE or any portion of its work that it relied upon to obtain the contract so that the Contractor can self-perform the work for which the DBE was engaged, or so that the Contractor can substitute another DBE or non-DBE contractor after contract award. For purposes of this section, good cause shall include the following circumstances:

(a) The listed DBE subcontractor fails or refuses to execute a written contract;
(b) The listed DBE subcontractor fails or refuses to perform the work of its subcontract in a way consistent with normal industry standards. Provided, however, that good cause does not exist if the failure or refusal of the DBE subcontractor to perform its work on the subcontract results from the bad faith or discriminatory action of the prime contractor;
(c) The listed DBE subcontractor fails or refuses to meet the prime contractor's reasonable, nondiscriminatory bond requirements;
(d) The listed DBE subcontractor becomes bankrupt, insolvent, or exhibits credit unworthiness;
(e) The listed DBE subcontractor is ineligible to work on public works projects because of suspension and debarment proceedings pursuant to 2 CFR parts 180, 215 and 1200 or applicable State law;
(f) The listed DBE subcontractor is not a responsible contractor;
(g) The listed DBE voluntarily withdraws from the project and provides written notice of withdrawal;
(h) The listed DBE is ineligible to receive DBE credit for the type of work required;
(i) A DBE owner dies or becomes disabled with the result that the listed DBE contractor is unable to complete its work on the contract; and
(j) Other documented good cause that compels the termination of the DBE subcontractor.

The Contractor shall comply with the following for replacement of a committed DBE:

(A) Performance Related Replacement

When a committed DBE is terminated for good cause as stated above, an additional DBE that was submitted at the time of bid may be used to fulfill the DBE commitment.

A good faith effort will only be required for removing a committed DBE if there were no additional DBEs submitted at the time of bid to cover the same amount of work as the DBE that was terminated.

If a replacement DBE is not found that can perform at least the same amount of work as the terminated DBE, the Contractor shall submit a good faith effort documenting the steps taken. Such documentation shall include, but not be limited to, the following:

(1) Copies of written notification to DBEs that their interest is solicited in contracting the work defaulted by the previous DBE or in subcontracting other items of work in the contract.

(2) Efforts to negotiate with DBEs for specific subbids including, at a minimum:

(a) The names, addresses, and telephone numbers of DBEs who were contacted.
(b) A description of the information provided to DBEs regarding the plans and specifications for portions of the work to be performed.

(3) A list of reasons why DBE quotes were not accepted.

(4) Efforts made to assist the DBEs contacted, if needed, in obtaining bonding or insurance required by the Contractor.

(B) Decertification Replacement

(1) When a committed DBE is decertified by the Department after the SAF (*Subcontract Approval Form*) has been received by the Department, the Department will not require the Contractor to solicit replacement DBE participation equal to the remaining work to be performed by the decertified firm. The participation equal to the remaining work performed by the decertified firm will count toward the contract goal requirement but not the overall goal.

(i) If the DBE's ineligibility is caused solely by its having exceeded the size standard during the performance of the contract. The Department may continue to count participation equal to the remaining work performed by the decertified firm which will count toward the contract goal requirement and overall goal.

(ii) If the DBE's ineligibility is caused solely by its acquisition by or merger with a non-DBE during the performance of the contract. The Department may not continue to count the portion of the decertified firm's performance on the contract remaining toward either the contract goal or the overall goal, even if the Contractor has executed a subcontract with the firm or the Department has executed a prime contract with the DBE that was later decertified.

(2) When a committed DBE is decertified prior to the Department receiving the SAF (*Subcontract Approval Form*) for the named DBE firm, the Contractor shall take all necessary and reasonable steps to replace the DBE subcontractor with another DBE subcontractor to perform at least the same amount of work to meet the DBE goal requirement. If a DBE firm is not found to do the same amount of work, a good faith effort must be submitted to NCDOT (see A herein for required documentation).

All requests for replacement of a committed DBE firm shall be submitted to the Engineer for approval on Form RF-1 *(DBE Replacement Request).* If the Contractor fails to follow this procedure, the Contractor may be disqualified from further bidding for a period of up to 6 months.

Changes in the Work

When the Engineer makes changes that result in the reduction or elimination of work to be performed by a committed DBE, the Contractor will not be required to seek additional participation. When the Engineer makes changes that result in additional work to be performed by a DBE based upon the Contractor's commitment, the DBE shall participate in additional work to the same extent as the DBE participated in the original contract work.

When the Engineer makes changes that result in extra work, which has more than a minimal impact on the contract amount, the Contractor shall seek additional participation by DBEs unless otherwise approved by the Engineer.

When the Engineer makes changes that result in an alteration of plans or details of construction, and a portion or all of the work had been expected to be performed by a committed DBE, the Contractor shall seek participation by DBEs unless otherwise approved by the Engineer.

When the Contractor requests changes in the work that result in the reduction or elimination of work that the Contractor committed to be performed by a DBE, the Contractor shall seek additional participation by DBEs equal to the reduced DBE participation caused by the changes.

Reports and Documentation

A SAF (*Subcontract Approval Form*) shall be submitted for all work which is to be performed by a DBE subcontractor. The Department reserves the right to require copies of actual subcontract agreements involving DBE subcontractors.

When using transportation services to meet the contract commitment, the Contractor shall submit a proposed trucking plan in addition to the SAF. The plan shall be submitted prior to beginning construction on the project. The plan shall include the names of all trucking firms proposed for use, their certification type(s), the number of trucks owned by the firm, as well as the individual truck identification numbers, and the line item(s) being performed.

Within 30 calendar days of entering into an agreement with a DBE for materials, supplies or services, not otherwise documented by the SAF as specified above, the Contractor shall

furnish the Engineer a copy of the agreement. The documentation shall also indicate the percentage (60% or 100%) of expenditures claimed for DBE credit.

Reporting Disadvantaged Business Enterprise Participation

The Contractor shall provide the Engineer with an accounting of payments made to all DBE firms, including material suppliers and contractors at all levels (prime, subcontractor, or second tier subcontractor). This accounting shall be furnished to the Engineer for any given month by the end of the following month. Failure to submit this information accordingly may result in the following action:

(A) Withholding of money due in the next partial pay estimate; or

(B) Removal of an approved contractor from the prequalified bidders' list or the removal of other entities from the approved subcontractors list.

While each contractor (prime, subcontractor, 2nd tier subcontractor) is responsible for accurate accounting of payments to DBEs, it shall be the prime contractor's responsibility to report all monthly and final payment information in the correct reporting manner.

Failure on the part of the Contractor to submit the required information in the time frame specified may result in the disqualification of that contractor and any affiliate companies from further bidding until the required information is submitted.

Failure on the part of any subcontractor to submit the required information in the time frame specified may result in the disqualification of that contractor and any affiliate companies from being approved for work on future DOT projects until the required information is submitted.

Contractors reporting transportation services provided by non-DBE lessees shall evaluate the value of services provided during the month of the reporting period only.

At any time, the Engineer can request written verification of subcontractor payments.

The Contractor shall report the accounting of payments through the Department's DBE Payment Tracking System.

Failure to Meet Contract Requirements

Failure to meet contract requirements in accordance with Subarticle 102-15(J) of the *Standard Specifications* may be cause to disqualify the Contractor.

CERTIFICATION FOR FEDERAL-AID CONTRACTS:

(3-21-90) SP1 G85

The prospective participant certifies, by signing and submitting this bid or proposal, to the best of his or her knowledge and belief, that:

(A) No Federal appropriated funds have been paid or will be paid, by or on behalf of the undersigned, to any person for influencing or attempting to influence an officer or

employee of any Federal agency, a Member of Congress, an officer or employee of Congress, or an employee of a Member of Congress in connection with the awarding of any Federal contract, the making of any Federal grant, the making of any Federal loan, the entering into of any cooperative agreement, and the extension, continuation, renewal, amendment, or modification of any Federal contract, grant, loan, or cooperative agreement.

(B) If any funds other than Federal appropriated funds have been paid or will be paid to any person for influencing or attempting to influence an officer or employee of any Federal agency, a Member of Congress, an officer or employee of Congress, or an employee of a Member of Congress in connection with this Federal contract, grant, loan, or cooperative agreement, the undersigned shall complete and submit Standard Form-LLL, *Disclosure Form to Report Lobbying*, in accordance with its instructions.

This certification is a material representation of fact upon which reliance was placed when this transaction was made or entered into. Submission of this certification is a prerequisite for making or entering into this transaction imposed by *Section 1352, Title 31, U.S. Code*. Any person who fails to file the required certification shall be subject to a civil penalty of not less than $10,000 and not more than $100,000 for each such failure.

The prospective participant also agrees by submitting his or her bid or proposal that he or she shall require that the language of this certification be included in all lower tier subcontracts, which exceed $100,000 and that all such subrecipients shall certify and disclose accordingly.

RESTRICTIONS ON ITS EQUIPMENT AND SERVICES:
(11-17-20) SP01 G090

All telecommunications, video or other ITS equipment or services installed or utilized on this project must be in conformance with UNIFORM ADMINISTRATIVE REQUIREMENTS, COST PRINCIPLES, AND AUDIT REQUIREMENTS FOR FEDERAL AWARDS **2 CFR, § 200.216 Prohibition on certain telecommunications and video surveillance services or equipment.**

USE OF UNMANNED AIRCRAFT SYSTEM (UAS):
(8-20-19)(Rev. 3-17-26) SP1 G092

The Contractor shall adhere to all Federal, State and Local regulations and guidelines for the use of Unmanned Aircraft Systems (UAS). This includes but is not limited to US 14 CFR Part 107, NC GS 15A-300, American Security Drone Act of 2023 (ASDA), Office of Management and Budget (OMB) Memorandum M-26-02, all FAA rules, regulations and policies and all NCDOT UAS Policies. The required operator certifications include possessing a current Federal Aviation Administration (FAA) Remote Pilot Certificate, as well as operating a UAS registered with the FAA.

All UAS operations shall be approved by the Engineer prior to beginning the operations.

All contractors or subcontractors operating UAS shall have UAS specific general liability insurance to cover all operations under this contract.

The use of UAS is at the Contractor's discretion. No measurement or payment will be made for the use of UAS. In the event that the Department directs the Contractor to utilize UAS, payment will be in accordance with Article 104-7 Extra Work.

EQUIPMENT IDLING GUIDELINES:
(1-19-21) 107 SP1 G096

Exercise reduced fuel consumption and reduced equipment emissions during the construction of all work associated with this contract. Employees engaged in the construction of this project should turn off vehicles when stopped for more than thirty (30) minutes and off-highway equipment should idle no longer than fifteen (15) consecutive minutes.

These guidelines for turning off vehicles and equipment when idling do not apply to:

1. Idling when queuing.
2. Idling to verify the vehicle is in safe operating condition.
3. Idling for testing, servicing, repairing or diagnostic purposes.
4. Idling necessary to accomplish work for which the vehicle was designed (such as operating a crane, mixing concrete, etc.).
5. Idling required to bring the machine system to operating temperature.
6. Emergency vehicles, utility company, construction, and maintenance vehicles where the engines must run to perform needed work.
7. Idling to ensure safe operation of the vehicle.
8. Idling when the propulsion engine is providing auxiliary power for other than heating or air conditioning. (such as hydraulic systems for pavers)
9. When specific traffic, safety, or emergency situations arise.
10. If the ambient temperature is less than 32 degrees Fahrenheit. Limited idling to provide for the safety of vehicle occupants (e.g. to run the heater).
11. If the ambient temperature is greater than 90 degrees Fahrenheit. Limited idling to provide for the safety of vehicle occupants of off-highway equipment (e.g. to run the air conditioning) no more than 30 minutes.
12. Diesel powered vehicles may idle for up to 30 minutes to minimize restart problems.

Any vehicle, truck, or equipment in which the primary source of fuel is natural gas or electricity is exempt from the idling limitations set forth in this special provision.

U.S. DEPARTMENT OF TRANSPORTATION HOTLINE:
(11-22-94) 108-5 SP1 G100

To report bid rigging activities call: **1-800-424-9071**

The U.S. Department of Transportation (DOT) operates the above toll-free hotline Monday through Friday, 8:00 a.m. to 5:00 p.m. eastern time. Anyone with knowledge of possible bid rigging, bidder collusion, or other fraudulent activities should use the hotline to report such activities.

The hotline is part of the DOT's continuing effort to identify and investigate highway construction contract fraud and abuse is operated under the direction of the DOT Inspector General. All information will be treated confidentially and caller anonymity will be respected.

SUBSURFACE INFORMATION:
(7-1-95) 450 SP1 G112 C

Subsurface information is available on the roadway and structure portions of this project.

PORTABLE CONCRETE BARRIER - (Partial Payments for Materials):
(7-1-95)(Rev. 1-16-24) 1170-4 SP1 G121

When so authorized by the Engineer, partial materials payments will be made up to 95 percent of the delivered cost of portable concrete barrier, provided that these materials have been delivered on the project and stored in an acceptable manner, and further provided the documents listed in Subarticle 109-5(C) of the *Standard Specifications* have been furnished to the Engineer.

The provisions of Subarticle 109-5(B) of the *Standard Specifications* will apply to the portable concrete barrier.

REMOVABLE PAVEMENT MARKINGS - (Partial Payments for Materials):
(7-1-95)(Rev. 1-16-24) 1205-10 SP1 G124

When so authorized by the Engineer, partial materials payments will be made up to 95 percent of the delivered cost of pavement marking tape, provided that these materials have been delivered on or in the vicinity of the project, stored in an acceptable manner, not to exceed the shelf life recommended by the manufacturer, and further provided the documents listed in Subarticle 109-5(C) of the *Standard Specifications* have been furnished to the Engineer.

The Contractor shall be responsible for the material and the satisfactory performance of the material when used in the work.

The provisions of Article 109-6 of the *Standard Specifications* will not apply to removable pavement marking materials.

MAINTENANCE OF THE PROJECT:
(11-20-07)(Rev. 1-16-24) 104-10 SP1 G125

Revise the *Standard Specifications* as follows:

Page 1-35, Article 104-10 Maintenance of the Project, line 3, add the following after the first sentence of the first paragraph:

All guardrail/guiderail within the project limits shall be included in this maintenance.

Page 1-35, Article 104-10 MAINTENANCE OF THE PROJECT, line 8, add the following as the last sentence of the first paragraph:

The Contractor shall perform weekly inspections of guardrail and guiderail and shall report damages to the Engineer on the same day of the weekly inspection. *Where damaged guardrail or guiderail is repaired or replaced as a result of maintaining the project in* accordance with this

article, such repair or replacement shall be performed within 7 consecutive calendar days of such inspection report.

Page 1-35, Article 104-10 MAINTENANCE OF THE PROJECT, lines 20-22, replace the last sentence of the last paragraph with the following:

The Contractor will not be directly compensated for any maintenance operations necessary, except for maintenance of guardrail/guiderail, as this work will be considered incidental to the work covered by the various contract items. The provisions of Article 104-7, Extra Work, and Article 104-8, Compensation and Record Keeping will apply to authorized maintenance of guardrail/guiderail. Performance of weekly inspections of guardrail/guiderail, and the damage reports required as described above, will be considered to be an incidental part of the work being paid for by the various contract items.

COOPERATION BETWEEN CONTRACTORS:
(7-1-95)(Rev. 1-16-24) 105-7 SP1 G133

The Contractor's attention is directed to Article 105-7 of the *Standard Specifications*.

I-5719B / U-5800 (C205001) is an I-85 widening project located in the vicinity of this project. C205001 is currently under construction and not anticipated to be completed prior to the letting of this project.

I-5828 is an I-485 pavement rehabilitation project located in the vicinity of this project. I-5828 is anticipated for a January 16, 2029 letting.

The Contractor on this project shall cooperate with the Contractor working within or adjacent to the limits of this project to the extent that the work can be carried out to the best advantage of all concerned.

TWELVE MONTH GUARANTEE:
(7-15-03) 108 SP1 G145

(A) The Contractor shall guarantee materials and workmanship against latent and patent defects arising from faulty materials, faulty workmanship or negligence for a period of twelve months following the date of final acceptance of the work for maintenance and shall replace such defective materials and workmanship without cost to the Department. The Contractor will not be responsible for damage due to faulty design, normal wear and tear, for negligence on the part of the Department, and/or for use in excess of the design.

(B) Where items of equipment or material carry a manufacturer’s guarantee for any period in excess of twelve months, then the manufacturer’s guarantee shall apply for that particular piece of equipment or material. The Department’s first remedy shall be through the manufacturer although the Contractor is responsible for invoking the warranted repair work with the manufacturer. The Contractor’s responsibility shall be limited to the term of the manufacturer’s guarantee. NCDOT would be afforded the same warranty as provided by the Manufacturer.

This guarantee provision shall be invoked only for major components of work in which the Contractor would be wholly responsible for under the terms of the contract. Examples would include pavement structures, bridge components, and sign structures. This provision will not be used as a mechanism to force the Contractor to return to the project to make repairs or perform additional work that the Department would normally compensate the Contractor for. In addition, routine maintenance activities (i.e. mowing grass, debris removal, ruts in earth shoulders,) are not parts of this guarantee.

Appropriate provisions of the payment and/or performance bonds shall cover this guarantee for the project.

To ensure uniform application statewide the Division Engineer will forward details regarding the circumstances surrounding any proposed guarantee repairs to the Chief Engineer for review and approval prior to the work being performed.

EROSION AND SEDIMENT CONTROL/STORMWATER CERTIFICATION:

(1-16-07) (Rev. 10-15-24) 105-16, 225-2, 16 SP1 G180

General

Schedule and conduct construction activities in a manner that will minimize soil erosion and the resulting sedimentation and turbidity of surface waters. Comply with the requirements herein regardless of whether or not a National Pollution discharge Elimination System (NPDES) permit for the work is required.

Establish a chain of responsibility for operations and subcontractors' operations to ensure that the *Erosion and Sediment Control/Stormwater Pollution Prevention Plan* is implemented and maintained over the life of the contract.

(A) *Certified Supervisor* - Provide a certified Erosion and Sediment Control/Stormwater Supervisor to manage the Contractor and subcontractor operations, insure compliance with Federal, State and Local ordinances and regulations, and manage the Quality Control Program.

(B) *Certified Foreman* - Provide a certified, trained foreman for each construction operation that increases the potential for soil erosion or the possible sedimentation and turbidity of surface waters.

(C) *Certified Installer* - Provide a certified installer to install or direct the installation for erosion or sediment/stormwater control practices.

(D) *Certified Designer* - Provide a certified designer for the design of the erosion and sediment control/stormwater component of reclamation plans and, if applicable, for the design of the project erosion and sediment control/stormwater plan.

Roles and Responsibilities

(A) *Certified Erosion and Sediment Control/Stormwater Supervisor* - The Certified Supervisor shall be Level II and responsible for ensuring the erosion and sediment

control/stormwater plan is adequately implemented and maintained on the project and for conducting the quality control program. The Certified Supervisor shall be on the project within 24 hours notice from initial exposure of an erodible surface to the project's final acceptance. Perform the following duties:

(1) Manage Operations - Coordinate and schedule the work of subcontractors so that erosion and sediment control/stormwater measures are fully executed for each operation and in a timely manner over the duration of the contract.

(a) Oversee the work of subcontractors so that appropriate erosion and sediment control/stormwater preventive measures are conformed to at each stage of the work.
(b) Prepare the required National Pollutant Discharge Elimination System (NPDES) Inspection Record and submit to the Engineer.
(c) Attend all weekly or monthly construction meetings to discuss the findings of the NPDES inspection and other related issues.
(d) Implement the erosion and sediment control/stormwater site plans requested.
(e) Provide any needed erosion and sediment control/stormwater practices for the Contractor's temporary work not shown on the plans, such as, but not limited to work platforms, temporary construction, pumping operations, plant and storage yards, and cofferdams.
(f) Acquire applicable permits and comply with requirements for borrow pits, dewatering, and any temporary work conducted by the Contractor in jurisdictional areas.
(g) Conduct all erosion and sediment control/stormwater work in a timely and workmanlike manner.
(h) Fully perform and install erosion and sediment control/stormwater work prior to any suspension of the work.
(i) Coordinate with Department, Federal, State and Local Regulatory agencies on resolution of erosion and sediment control/stormwater issues due to the Contractor's operations.
(j) Ensure that proper cleanup occurs from vehicle tracking on paved surfaces or any location where sediment leaves the Right-of-Way.
(k) Have available a set of erosion and sediment control/stormwater plans that are initialed and include the installation date of Best Management Practices. These practices shall include temporary and permanent groundcover and be properly updated to reflect necessary plan and field changes for use and review by Department personnel as well as regulatory agencies.

(2) Requirements set forth under the NPDES Permit - The Department's NPDES Stormwater permit (NCS000250) outlines certain objectives and management measures pertaining to construction activities. The permit references *NCG010000, General Permit to Discharge Stormwater* under the NPDES, and states that the Department shall incorporate the applicable requirements into its delegated Erosion and Sediment Control Program for construction activities disturbing one or more acres of land. The Department further incorporates these

requirements on all contracted bridge and culvert work at jurisdictional waters, regardless of size. Some of the requirements are, but are not limited to:

(a) Control project site waste to prevent contamination of surface or ground waters of the state, i.e. from equipment operation/maintenance, construction materials, concrete washout, chemicals, litter, fuels, lubricants, coolants, hydraulic fluids, any other petroleum products, and sanitary waste.
(b) Inspect erosion and sediment control/stormwater devices and stormwater discharge outfalls at least once every 7 calendar days and within 24 hours after a rainfall event equal to or greater than 1.0 inch that occurs within a 24 hour period. Additional monitoring may be required at the discretion of Division of Water Resources personnel if the receiving stream is 303(d) listed for turbidity and the project has had documented problems managing turbidity.
(c) Maintain an onsite rain gauge or use the Department's Multi-Sensor Precipitation Estimate website to maintain a daily record of rainfall amounts and dates.
(d) Maintain erosion and sediment control/stormwater inspection records for review by Department and Regulatory personnel upon request.
(e) Implement approved reclamation plans on all borrow pits, waste sites and staging areas.
(f) Maintain a log of turbidity test results as outlined in the Department's Procedure for Monitoring Borrow Pit Discharge.
(g) Provide secondary containment for bulk storage of liquid materials.
(h) Provide training for employees concerning general erosion and sediment control/stormwater awareness, the Department's NPDES Stormwater Permit NCS000250 requirements, and the applicable requirements of the *General Permit, NCG010000*.
(i) Report violations of the NPDES permit to the Engineer immediately who will notify the Division of Water Quality Regional Office within 24 hours of becoming aware of the violation.

(3) Quality Control Program - Maintain a quality control program to control erosion, prevent sedimentation and follow provisions/conditions of permits. The quality control program shall:

(a) Follow permit requirements related to the Contractor and subcontractors' construction activities.
(b) Ensure that all operators and subcontractors on site have the proper erosion and sediment control/stormwater certification.
(c) Notify the Engineer when the required certified erosion and sediment control/stormwater personnel are not available on the job site when needed.
(d) Conduct the inspections required by the NPDES permit.
(e) Take corrective actions in the proper timeframe as required by the NPDES permit for problem areas identified during the NPDES inspections.

(f) Incorporate erosion control into the work in a timely manner and stabilize disturbed areas with mulch/seed or vegetative cover on a section-by-section basis.

(g) Use flocculants approved by state regulatory authorities where appropriate and where required for turbidity and sedimentation reduction.

(h) Ensure proper installation and maintenance of temporary erosion and sediment control devices.

(i) Remove temporary erosion or sediment control devices when they are no longer necessary as agreed upon by the Engineer.

(j) The Contractor's quality control and inspection procedures shall be subject to review by the Engineer. Maintain NPDES inspection records and make records available at all times for verification by the Engineer.

(B) *Certified Foreman* - At least one Certified Foreman shall be onsite for each type of work listed herein during the respective construction activities to control erosion, prevent sedimentation and follow permit provisions:

(1) Foreman in charge of grading activities
(2) Foreman in charge of bridge or culvert construction over jurisdictional areas
(3) Foreman in charge of utility activities

The Contractor may request to use the same person as the Level II Supervisor and Level II Foreman. This person shall be onsite whenever construction activities as described above are taking place. This request shall be approved by the Engineer prior to work beginning.

The Contractor may request to name a single Level II Foreman to oversee multiple construction activities on small bridge or culvert replacement projects. This request shall be approved by the Engineer prior to work beginning.

(C) *Certified Installers* - Provide at least one onsite, Level I Certified Installer for each of the following erosion and sediment control/stormwater crew:

(1) Seeding and Mulching
(2) Temporary Seeding
(3) Temporary Mulching
(4) Sodding
(5) Silt fence or other perimeter erosion/sediment control device installations
(6) Erosion control blanket installation
(7) Hydraulic tackifier installation
(8) Turbidity curtain installation
(9) Rock ditch check/sediment dam installation
(10) Ditch liner/matting installation
(11) Inlet protection
(12) Riprap placement
(13) Stormwater BMP installations (such as but not limited to level spreaders, retention/detention devices)
(14) Pipe installations within jurisdictional areas

If a Level I *Certified Installer* is not onsite, the Contractor may substitute a Level II Foreman for a Level I Installer, provided the Level II Foreman is not tasked to another crew requiring Level II Foreman oversight.

(D) *Certified Designer* - Include the certification number of the Level III Certified Designer on the erosion and sediment control/stormwater component of all reclamation plans and if applicable, the certification number of the Level III Certified Designer on the design of the project erosion and sediment control/stormwater plan.

Preconstruction Meeting

Furnish the names of the *Certified Erosion and Sediment Control/Stormwater Supervisor, Certified Foremen, Certified Installers* and *Certified Designer* and notify the Engineer of changes in certified personnel over the life of the contract within 2 days of change.

Ethical Responsibility

Any company performing work for the North Carolina Department of Transportation has the ethical responsibility to fully disclose any reprimand or dismissal of an employee resulting from improper testing or falsification of records.

Revocation or Suspension of Certification

Upon recommendation of the Chief Engineer to the certification entity, certification for *Supervisor*, *Certified Foremen*, *Certified Installers* and *Certified Designer* may be revoked or suspended with the issuance of an *Immediate Corrective Action (ICA), Notice of Violation (NOV),* or C*ease and Desist Order* for erosion and sediment control/stormwater related issues.

The Chief Engineer may recommend suspension or permanent revocation of certification due to the following:

(A) Failure to adequately perform the duties as defined within this certification provision.
(B) Issuance of an ICA, NOV, or Cease and Desist Order.
(C) Failure to fully perform environmental commitments as detailed within the permit conditions and specifications.
(D) Demonstration of erroneous documentation or reporting techniques.
(E) Cheating or copying another candidate's work on an examination.
(F) Intentional falsification of records.
(G) Directing a subordinate under direct or indirect supervision to perform any of the above actions.
(H) Dismissal from a company for any of the above reasons.
(I) Suspension or revocation of one's certification by another entity.

Suspension or revocation of a certification will be sent by certified mail to the certificant and the Corporate Head of the company that employs the certificant.

A certificant has the right to appeal any adverse action which results in suspension or permanent revocation of certification by responding, in writing, to the Chief Engineer within 10 calendar days after receiving notice of the proposed adverse action.

Chief Engineer
1536 Mail Service Center
Raleigh, NC 27699-1536

Failure to appeal within 10 calendar days will result in the proposed adverse action becoming effective on the date specified on the certified notice. Failure to appeal within the time specified will result in a waiver of all future appeal rights regarding the adverse action taken. The certificant will not be allowed to perform duties associated with the certification during the appeal process.

The Chief Engineer will hear the appeal and make a decision within 7 days of hearing the appeal. Decision of the Chief Engineer will be final and will be made in writing to the certificant.

If a certification is temporarily suspended, the certificant shall pass any applicable written examination and any proficiency examination, at the conclusion of the specified suspension period, prior to having the certification reinstated.

Measurement and Payment

All work described within this provision and the role of Certified Erosion and Sediment Control/Stormwater Supervisor, Certified Foremen, Certified Installers and Certified Designer will be incidental to the project for which no direct compensation will be made.

PROCEDURE FOR MONITORING BORROW PIT DISCHARGE:

(2-20-07) (Rev. 1-16-24) 105-16, 230, 801 SP1 G181

Water discharge from borrow pit sites shall not cause surface waters to exceed 50 NTUs (nephelometric turbidity unit) in streams not designated as trout waters and 10 NTUs in streams, lakes or reservoirs designated as trout waters. For lakes and reservoirs not designated as trout waters, the turbidity shall not exceed 25 NTUs. If the turbidity exceeds these levels due to natural background conditions, the existing turbidity level shall not be increased.

If during any operating day, the downstream water quality exceeds the standard, the Contractor shall do all of the following:

(A) Either cease discharge or modify the discharge volume or turbidity levels to bring the downstream turbidity levels into compliance, or

(B) Evaluate the upstream conditions to determine if the exceedance of the standard is due to natural background conditions. If the background turbidity measurements exceed the standard, operation of the pit and discharge can continue as long as the stream turbidity levels are not increased due to the discharge.

(C) Measure and record the turbidity test results (time, date and sampler) at all defined sampling locations 30 minutes after startup and at a minimum, one additional sampling of all sampling locations during that 24-hour period in which the borrow pit is discharging.

(D) Notify DWQ within 24 hours of any stream turbidity standard exceedances that are not brought into compliance.

During the Environmental Assessment required by Article 230-4 of the *Standard Specifications*, the Contractor shall define the point at which the discharge enters into the State's surface waters and the appropriate sampling locations. Sampling locations shall include points upstream and downstream from the point at which the discharge enters these waters. Upstream sampling location shall be located so that it is not influenced by backwater conditions and represents natural background conditions. Downstream sampling location shall be located at the point where complete mixing of the discharge and receiving water has occurred.

The discharge shall be closely monitored when water from the dewatering activities is introduced into jurisdictional wetlands. Any time visible sedimentation (deposition of sediment) on the wetland surface is observed, the dewatering activity will be suspended until turbidity levels in the stilling basin can be reduced to a level where sediment deposition does not occur. Staining of wetland surfaces from suspended clay particles, occurring after evaporation or infiltration, does not constitute sedimentation. No activities shall occur in wetlands that adversely affect the functioning of a wetland. Visible sedimentation will be considered an indication of possible adverse impacts on wetland use.

The Engineer will perform independent turbidity tests on a random basis. These results will be maintained in a log within the project records. Records will include, at a minimum, turbidity test results, time, date and name of sampler. Should the Department's test results exceed those of the Contractor's test results, an immediate test shall be performed jointly with the results superseding the previous test results of both the Department and the Contractor.

The Contractor shall use the *NCDOT Turbidity Reduction Options for Borrow Pits Matrix,* available at https://connect.ncdot.gov/resources/roadside/FieldOperationsDocuments/TurbidityReductionOptionSheet.pdf to plan, design, construct, and maintain BMPs to address water quality standards. Tier I Methods include stilling basins which are standard compensatory BMPs. Other Tier I methods are noncompensatory and shall be used when needed to meet the stream turbidity standards. Tier II Methods are also noncompensatory and are options that may be needed for protection of rare or unique resources or where special environmental conditions exist at the site which have led to additional requirements being placed in the DWQ's 401 Certifications and approval letters, Isolated Wetland Permits, Riparian Buffer Authorization or a DOT Reclamation Plan's Environmental Assessment for the specific site. Should the Contractor exhaust all Tier I Methods on a site exclusive of rare or unique resources or special environmental conditions, Tier II Methods may be required by regulators on a case by case basis per supplemental agreement.

The Contractor may use cation exchange capacity (CEC) values from proposed site borings to plan and develop the bid for the project. CEC values exceeding 15 milliequivalents per 100 grams of soil may indicate a high potential for turbidity and should be avoided when dewatering into surface water is proposed.

No additional compensation for monitoring borrow pit discharge will be paid.

NOTES TO CONTRACTOR:

If during construction the NCDOT identifies any cultural resources and determines them to be eligible for the National Register of Historic Places (NRHP), all work shall halt within the limits of the NRHP-eligible resource(s). The NCDOT will contact and consult with the FHWA and North Carolina State Historic Preservation Officer (SHPO). If, after consultation additional mitigation is deemed necessary, the NCDOT, in consultation with the FHWA and SHPO, will develop and implement appropriate protection and/or mitigation measures for the resource.

If during construction inadvertent or accidental discovery of human remains shall be addressed in accordance with the North Carolina General Statute Chapters 65 and 70.

The contractors attention is directed to the existence of "No Wake" buoys owned by the North Carolina Wildlife Resource Commission (NCWRC) that will be affected by the construction of B-6051. The NCWRC has requested they be contacted at least two weeks prior to the implementation of the Boater Safety Plan to facilitate the removal of their buoys. The contractor shall notify the Engineer at least two weeks prior to implementing the Boater Safety Plan to allow contact with Tracy Parsons, NCWRC, at (704) 292-0312.

The contractor shall not encroach upon or use as a staging area the abandoned weigh station on the north side of Moores Chapel Loop.

The contractor shall be made aware should blasting occur, it shall take place after tree clearing within the action area has been completed.

NOTES TO CONTRACTOR (Temporary River Warning Signs):

The Contractors attention is directed to pages TC-3 to TC-4 of the Traffic Control Provisions: "Temporary River Warning Signs". The Contractor shall implement and adhere to the "Temporary River Warning Signs" provision. Two weeks prior to starting construction the contractor shall provide and install temporary signage in accordance with the River Warning Sign plan sheets TMP-2AC and TMP-2AD, Standard Specifications and as directed by the Engineer. The Contractor shall contact local stakeholders listed in the plan, confirm dates and contact information for stakeholders for inclusion on the contractor furnished signs.

In the event of a boating incident involving construction equipment, the contractor shall immediately notify the Engineer and communicate with local stakeholders.

PROJECT SPECIAL PROVISIONS

ROADWAY

CLEARING AND GRUBBING - METHOD III:

(4-6-06)(Rev. 3-19-24) 200 SP2 R02B

Perform clearing on this project to the limits established by Method - III shown on Standard Drawing No. 200.03 of the *Roadway Standard Drawings*. Conventional clearing methods may be used except where permit drawings or conditions have been included in the proposal which require certain areas to be cleared by hand methods.

BURNING RESTRICTIONS:

(7-1-95) 200, 210, 215 SP2 R05

Open burning is not permitted on any portion of the right-of-way limits established for this project. Do not burn the clearing, grubbing or demolition debris designated for disposal and generated from the project at locations within the project limits, off the project limits or at any waste or borrow sites in this county. Dispose of the clearing, grubbing and demolition debris by means other than burning, according to state or local rules and regulations.

LUMP SUM GRADING:

(8-17-10)(Rev. 1-16-24) 226 SP2 R16

Lump sum grading shall be performed in accordance with Section 226 Comprehensive Grading of the *Standard Specifications* except as follows:

Delete all references to **Section 230 Borrow Excavation (Item 0106)**.

BOATER SAFETY PLAN:

Description

The Contractor shall install items for and implement the Boater Safety Plan and River Safety Plan as detailed in the project permits and as directed by the Engineer

Measurement and Payment

Payment shall be made at the contract lump sum bid price for *Boater Safety Plan,* which the River Safety Plan is a component of, and is found on pages P-60 to P-88 of the permit and is titled "Boater Safety Plan: US 29/74/Wilkinson Boulevard Gaston County Bridge No. 91 Over Catawba River (Lake Wylie) Gaston and Mecklenburg Counties NCDOT Divisions 10 and 12 dated December 2023". The lump sum payment shall be full compensation for all work covered by this provision including, but not limited to, furnishing, installing, maintaining, and removing all items related to the Boater Safety Plan and River Safety Plan, as detailed in the project permits, other contract documents, *Standard Specifications* and as directed by the Engineer. Such work also includes, but is not limited to, providing barriers that are signed, marked and illuminated consistent with Uniform Waterway Marking System and in accordance with NCDOT guidelines and standards. Additional work may include floating turbidity curtains, floating barricade and lighted buoy system, danger markers, Hazard Analysis Forms, safety forms, training employees, "Slow No Wake", "Keep Out" buoys as needed, Boat Detour signs as needed, agency contact, public notification and as directed by the Engineer.

SHOULDER AND FILL SLOPE MATERIAL:
(5-21-02)(Rev. 1-16-24) 235, 560 SP2 R45 A

Description

Perform the required shoulder and slope construction for this project in accordance with the applicable requirements of Section 560 and Section 235 of the *Standard Specifications*.

Measurement and Payment

Where the material has been obtained from an authorized stockpile or from a borrow source and *Borrow Excavation* is not included in the contract, no direct payment will be made for this work, as the cost of this work will be part of the work being paid at the contract lump sum price for *Grading.* If *Borrow Excavation* is included in this contract and the material has been obtained from an authorized stockpile or from a borrow source, measurement and payment will be as provided in Section 230 of the *Standard Specifications* for *Borrow Excavation*.

BORROW EXCAVATION (In Place or Truck Measurement):
(7-1-95)(Rev. 1-16-24) 230 SP2 R58

The borrow material used on this project will be measured for payment by in place measurement as provided in Article 230-5 of the *Standard Specifications*, or by truck measurement as provided in Article 230-5 of the *Standard Specifications,* as directed by the Engineer.

MANUFACTURED QUARRY FINES IN EMBANKMENTS:
(01-17-17)(Rev. 4-16-24) 235 SP02 R72

Description

This specification addresses the use of manufactured quarry fines that are not classified as select materials. The specification allows the Contractor an option, with the approval of the Engineer, to use manufactured quarry fines (MQFs) in embankments as a substitute for conventional borrow material. Furnish and place geotextile for subgrade stabilization in accordance with the

contract. Geotextile for subgrade stabilization is required to prevent pavement cracking and provide separation between the subgrade and pavement section at embankment locations where manufactured quarry fines are utilized and as directed by the Engineer.

Materials

Manufactured Quarry Fines.

Site specific approval of MQFs material will be required prior to beginning construction as detailed in the preconstruction requirements of this provision.

The following MQFs are unacceptable:
(A) Frozen material,
(B) Material with a maximum dry unit weight of less than 90 pounds per cubic foot when tested in accordance with AASHTO T 99 Method A or C.
(C) Material with greater than 80% by weight Passing the #200 sieve

Collect and transport MQFs in a manner that will prevent nuisances and hazards to public health and safety. Moisture condition the MQFs as needed and transport in covered trucks to prevent dusting. If MQFs are blended with natural earth material, follow Borrow Criteria in Section 1018 of the *Standard Specifications.*

Preconstruction Requirements

When MQFs are to be used as a substitute for earth borrow material, request written approval from the Engineer at least ninety (90) days in advance of the intent to use MQFs and include the following details:

(A) Description, purpose and location of project.
(B) Estimated start and completion dates of project.
(C) Estimated volume of MQFs to be used on project with specific locations and construction details of the placement.
(D) The names, address, and contact information for the generator of the MQFs.
(E) Physical location of the site at which the MQFs were generated.

The Engineer will forward this information to the State Materials Engineer for review and material approval.

Construction Methods

Place MQFs in the core of the embankment section with at least 4 feet of earth cover to the outside limits of the embankments or subgrade.

Construct embankments by placing MQFs in level uniform lifts with no more than a lift of 10 inches and compacted to at least a density of 95 percent as determined by test methods in AASHTO T 99, Determination of Maximum Dry Density and Optimum Moisture Content, Method A or C depending upon particle size of the product. Provide a moisture content at the

time of compaction of within 4 percent of optimum but not greater than one percent above optimum as determined by AASHTO T 99, Method A or C.

In embankments where MQFs are incorporated, geotextile for subgrade stabilization shall be used. Refer to Article 505-2 of the *Standard Specifications* for geotextile type and Article 505-3 of the *Standard Specifications* for the geotextile construction methods.

Measurement and Payment

Borrow Excavation will be measured by truck volume and paid in cubic yards in accordance with Article 230-5 of the *Standard Specifications*. As an alternate weigh tickets can be provided and payment made by converting weight to cubic yards based on the verifiable unit weight. Where the pay item for *Borrow Excavation* is not included in the original contract then no separate payment will be made for this item and payment will be included in the lump sum price bid for *Grading*.

Geotextile for Subgrade Stabilization will be measured and paid in accordance with Article 505-4 of the *Standard Specifications*. When the pay item for *Geotextile for Subgrade Stabilization* is not included in the original contract then no payment will be made for this item and will be considered incidental to the use of MQFs in embankment.

FLOWABLE FILL:

(9-17-02) (Rev. 1-16-24) 300, 340, 1000, 1530, 1540, 1550 SP3 R30

Description

This work consists of all work necessary to place flowable fill in accordance with these provisions, the plans, and as directed.

Materials

Refer to Division 10 of the *Standard Specifications*.

Item	**Section**
Flowable Fill	1000-7

Construction Methods

Discharge flowable fill material directly from the truck into the space to be filled, or by other approved methods. The mix may be placed full depth or in lifts as site conditions dictate. The Contractor shall provide a method to plug the ends of the existing pipe in order to contain the flowable fill.

Measurement and Payment

At locations where flowable fill is called for on the plans and a pay item for flowable fill is included in the contract, *Flowable Fill* will be measured in cubic yards and paid as the actual number of cubic yards that have been satisfactorily placed and accepted. Such price and payment will be full compensation for all work covered by this provision including, but not limited to, the mix design, furnishing, hauling, placing and containing the flowable fill.

Payment will be made under:

Pay Item	**Pay Unit**
Flowable Fill	Cubic Yard

CORRUGATED ALUMINUM ALLOY CULVERT PIPE:

(9-21-21)(Rev. 1-16-24) 305, 310 SP3 R34

Revise the *Standard Specifications* as follows:

Page 3-5, Article 305-2, MATERIALS, add the following after line 16:

Item	**Section**
Waterborne Paint	1080-9
Hot Bitumen	1081-3

Page 3-5, Article 305-3, CONSTRUCTION METHODS, add the following after line 26:

Coating must be applied to the aluminum when in contact with concrete. Immediately prior to coating, aluminum surfaces to be coated shall be cleaned by a method that will remove all dirt, oil, grease, chips, and other foreign substances. Aluminum to be coated shall be given one coat of suitable quality coating such as:

Approved waterborne paint (Section 1080-9)
Approved Hot Bitumen (Section 1081-3)

Other coating materials may be submitted to the Engineer for approval.

Page 3-7, Article 310-6, MEASUREMENT AND PAYMENT, lines 10-11, delete the fourth sentence and replace with the following:

Select bedding and backfill material and coating will be included in the cost of the installed pipe.

BRIDGE APPROACH FILLS:
(10-19-10)(Rev. 1-16-24) 422 SP4 R02

Description

Bridge approach fills consist of backfilling behind bridge end bents with select material or aggregate to support all or part of bridge approach slabs. Install outlets and grade bridge approach fills to drain water through and away from approach fills. Install geotextiles to allow for possible future slab jacking and separate approach fills from embankment fills, natural ground and pavement sections as required. For bridge approach fills behind end bents with mechanically stabilized earth (MSE) abutment walls, reinforce bridge approach fills with MSE wall reinforcement connected to end bent caps as required. Construct bridge approach fills in accordance with the contract, accepted submittals and bridge approach fill *Roadway Standard Drawings*.

Define bridge approach fill types as follows:

Type 1 Approach Fill – Approach fill for bridge abutment in accordance with *Roadway Standard Drawing* No. 423.01;

Type 1A Approach Fill – Alternate approach fill for integral bridge abutment in accordance with *Roadway Standard Drawing* No. 423.02;

Type 2 Approach Fill – Approach fill for bridge abutment with MSE wall in accordance with *Roadway Standard Drawing* No. 423.03 and

Type 2A Approach Fill – Alternate approach fill for integral bridge abutment with MSE wall in accordance with *Roadway Standard Drawing* No. 423.04.

At the Contractors option, use Type 1A or 2A approach fills instead of Type 1 or 2 approach fills, respectively, for integral bridge abutments. Type 1A and 2A approach fills consists of constructing an approach fill with a temporary geotextile wall before placing all or a portion of the concrete for the backwall and wing walls of the integral end bent cap. The temporary geotextile wall is designed for a construction surcharge, remains in place and is aligned so the wall face functions as a form for the integral end bent cap backwall and wing walls.

Materials

Refer to Division 10 of the *Standard Specifications*.

Item	**Section**
Geotextiles	1056
Portland Cement Concrete	1000
Select Materials	1016
Subsurface Drainage Materials	1044
Welded Wire Reinforcement	1070-3

Provide Type 1 geotextile for separation geotextiles, Type 4a geotextile for under bridge approach slabs and Class B concrete for outlet pads. Use Class V or Class VI select material for

Type 1 and 1A approach fills and the same aggregate type approved for the reinforced zone in the accepted MSE wall submittal for Type 2 and 2A approach fills. For MSE wall aggregate, reinforcement and connector materials, see the *Mechanically Stabilized Earth Retaining Walls* provision. Provide outlet pipes and fittings for subsurface drainage materials. Provide 1/4" hardware cloth with 1/4 inch openings constructed from 24 gauge wire.

For temporary geotextile walls, use welded wire reinforcement for welded wire facing and Type 5a geotextile for reinforcement geotextiles. Use Type 5a geotextile with lengths as shown in *Roadway Standard Drawing* No. 423.02 or 423.04.

Construction Methods

Excavate as necessary for approach fills and, if applicable, temporary geotextile walls in accordance with the contract. Ensure limits of approach fills are graded to drain as shown in the bridge approach fill *Roadway Standard Drawings*. For Type 1 and 1A approach fills in embankment fills, place and compact a temporary 1.5:1 (H:V) fill slope in accordance with *Roadway Standard Drawing* No. 423.01 or 423.02 and in accordance with Subarticle 235-3(B) and 235-3(C) of the *Standard Specifications*. Density testing is required within the temporary fill slope and additional more frequent density testing is also required for bridge approach embankments. Wait 3 days before cutting the slope back to complete the approach fill excavation. Use excavated material elsewhere on the project to form embankments, subgrades, or shoulders. If a slope for an approach fill is excavated to flatter than what is required for access or any other reason, that same slope is required for the entire approach fill excavation. Do not backfill overexcavations that extend outside the approach fill limits shown on the *Roadway Standard Drawings* with embankment soils. Instead, expand approach fill limits to include overexcavations.

Notify the Engineer when embankment fill placement and approach fill excavation is complete. Do not place separation geotextiles or aggregate until approach fill dimensions and embankment materials below and outside approach fills are approved.

For Type 2 approach fills, cast MSE wall reinforcement or connectors into end bent cap backwalls within 3 inches of locations shown in the accepted MSE wall submittals. Install MSE wall reinforcement with the orientation, dimensions and number of layers shown in the accepted MSE wall submittals. If a Type 2 approach fill is designed with geogrid reinforcement embedded in an end bent cap, cut geogrids to the required lengths and after securing ends of geogrids in place, reroll and rewrap portions of geogrids not embedded in the cap to protect geogrids from damage. Before placing aggregate over any MSE wall geosynthetic reinforcement, pull reinforcement taut so that it is in tension and free of kinks, folds, wrinkles or creases.

For Type 1 and 1A approach fills, place pipe sleeves in wing walls so water drains towards outlets. Use sleeves that can withstand wing wall loads. Insert outlet pipes into pipe sleeves to direct water towards outlets. Attach hardware cloth in front of the outlet pipe at the wing. Connect outlet pipes and fittings with solvent cement in accordance with Article 815-3 of the *Standard Specifications* and place outlet pads in accordance with Roadway Standard Drawing No. 815.03.

Attach separation geotextiles to end bent cap backwalls and wing walls with adhesives, tapes or other approved methods. Overlap adjacent geotextiles of the same type at least 18 inches. Cover select material or aggregate with Type 4a geotextile at an elevation 6 inches below the bridge approach slab. Hold geotextiles in place with wire staples or anchor pins as needed. Contact the Engineer when existing or future obstructions such as foundations, pavements, pipes, inlets or utilities will interfere with geotextiles or MSE wall reinforcement.

For Type 1A and 2A approach fills, install temporary geotextile walls as shown in *Roadway Standard Drawing* No. 423.02 or 423.04. At the Contractor's option, construct the bottom portion of integral end bents before temporary geotextile walls as shown in the plans. Erect and set welded wire facing for temporary geotextile walls so facing functions as a form for the integral end bent cap backwall. Place welded wire facing adjacent to each other in the horizontal and vertical directions to completely cover the temporary geotextile wall face. Stagger welded wire facing to create a running bond by centering facing over joints in the row below. Wrap reinforcement geotextiles at the wall face in accordance with *Roadway Standard Drawing* No. 423.02 or 423.04 and cover geotextiles with at least 3 inches of select material or aggregate. Place layers of reinforcement geotextiles within 3 inches of locations shown in *Roadway Standard Drawing* No. 423.02 or 423.04. Install reinforcement geotextiles with the direction shown in *Roadway Standard Drawing* No. 423.02 or 423.04. Orient overlapping seams in reinforcement geotextiles perpendicular to the integral end bent cap backwall. Do not overlap reinforcement geotextiles so seams are parallel to the wall face. Before placing select material or aggregate over reinforcement geotextiles, pull geotextiles taut so they are in tension and free of kinks, folds, wrinkles or creases. Temporary geotextile walls are designed for a surcharge pressure in accordance with *Roadway Standard Drawing* No. 423.02 or 423.04. If loads from construction equipment will be more than what the wall is designed for, contact the Engineer before positioning equipment on top of temporary geotextile walls.

Place select material or aggregate in 6 inch to 8 inch thick lifts. Compact fine aggregate for Type 2 and 2A approach fills in accordance with Subarticle 235-3(C) of the *Standard Specifications* except compact fine aggregate to a density of at least 98%. Compact select material for Type 1 and 1A approach fills and coarse aggregate for Type 2 and 2A approach fills with at least 4 passes of a trench roller in a direction parallel to the end bent cap backwall. Do not displace or damage geosynthetics or MSE wall reinforcement when placing and compacting select material or aggregate. End dumping directly on geosynthetics is not permitted. Do not operate heavy equipment on geosynthetics until they are covered with at least 8 inches of select material or aggregate. Replace any damaged geosynthetics to the satisfaction of the Engineer. When approach fills extend beyond bridge approach slabs, wrap Type 4a geotextiles over select material or aggregate and back under approach slabs as shown in *Roadway Standard Drawing* No. 423.03 or 423.04.

Measurement and Payment

Type 1 and 1A approach fills will be paid for at the contract lump sum price for *Type 1 Bridge Approach Fill, Station* _____ and Type 2 and 2A approach fills will be paid for at the contract lump sum price for *Type 2 Bridge Approach Fill, Station* _____. The lump sum price for each approach fill will be full compensation for providing labor, tools, equipment and approach fill materials, excavating, backfilling, hauling and removing excavated materials, installing wall facing, geotextiles and outlets, compacting backfill and supplying select material, aggregate, geotextiles, pipe sleeves, outlet pipes and pads and any incidentals necessary to construct approach fills behind bridge end bents.

Compensation for the material placed within the temporary 1.5:1 (H:V) fill slopes will be made in accordance with Section 225, 226, or 230 of the *Standard Specifications*. The cost of removal, including excavating, hauling, placement, and compaction of the material elsewhere on or off the project will be included in the contract lump sum price for *Type 1 Bridge Approach Fill, Station* _____.

The contract lump sum price for *Type 2 Bridge Approach Fill, Station* _____ will also be full compensation for supplying and connecting MSE wall reinforcement to end bent caps but not designing MSE wall reinforcement and connectors. The cost of designing reinforcement and connectors for Type 2 approach fills behind bridge end bents with MSE abutment walls will be incidental to the contract unit price for *MSE Retaining Wall No.* _____.

Payment will be made under:

Pay Item	**Pay Unit**
Type 1 Bridge Approach Fill, Station _____	Lump Sum
Type 2 Bridge Approach Fill, Station _____	Lump Sum

PRICE ADJUSTMENT - ASPHALT BINDER FOR PLANT MIX:
(11-21-00)(Rev. 1-16-24) 620 SP6 R25

Price adjustments for asphalt binder for plant mix will be made in accordance with Section 620 of the *Standard Specifications.*

The base price index for asphalt binder for plant mix is **$ 685.00** per ton.

This base price index represents an average of F.O.B. selling prices of asphalt binder at supplier's terminals on **April 1, 2026**.

DELETION OF FINAL SURFACE TESTING REQUIREMENTS:
(1-20-25) 610 SP6 R045A

Revise the *Standard Specifications* as follows:

Pages 6-24 to 6-30, Article 610-13 FINAL SURFACE TESTING AND ACCEPTANCE, delete Article 610-13 in its entirety.

TEMPORARY PAVEMENT:

(8-15-00) (Rev. 4-21-15) 1101 SP2 R30A(Rev)

Construct the temporary pavement required on this project in accordance with the plans or as directed by the Engineer.

After the temporary pavement has served its purpose, remove the portions deemed unsuitable for use as a permanent part of the project as directed by the Engineer. Salvage and stockpile the aggregate base course removed from the temporary pavement at locations within the right of way, as directed by the Engineer, for removal by State Forces. Place pavement and earth material removed from the temporary pavement locations in embankments or dispose of in waste areas furnished by the Contractor.

Pipe culverts removed from the temporary pavement locations remain the property of the Contractor. Pipe culverts that are removed will be measured and will be paid at the contract unit price per linear foot for *Pipe Removal*. Payment for the construction of the temporary pavement will be made at the contract unit prices for the various items involved.

No direct payment will be made for removing the aggregate base course, earth material and pavement, as the cost of same shall be included in the lump sum price bid for *Grading*. Such prices and payments will be full compensation for the work of removing, salvaging, and stockpiling aggregate base course; and for placing earth material and pavement in embankments or disposing of earth material and pavement in waste areas.

DETECTABLE WARNING SURFACE AT CURB RAMPS:

(8-19-25) 848 SP8 R52A

Description

Install detectable warning surface at curb ramps as shown in the plans or as directed by the Engineer, in accordance with Section 848 of the *Standard Specifications* and this special provision.

Materials

Detectable warning surface materials shall consist of raised truncated domes found on the NCDOT APL, meet the requirements of Article 848-2 of the *Standard Specifications* and be capable of being affixed to or anchored in the concrete sidewalk, including green concrete defined as concrete that has set but not appreciably hardened, cured concrete, or asphalt pavement. Surface applied such as glued or stick down applications are prohibited for permanent installations unless approved by the Engineer.

The detectable warning surface shall be uniform in color and texture, be free of cracks or other defects. The color shall be an approximate visual match to the color specified in the contract or as approved by the Engineer.

Construction Methods

Install all detectable warning surface in accordance with the manufacturer's recommendations, Article 848-3 of the *Standard Specifications* and as approved by the Engineer. Ensure the surface is free of debris and irregularities prior to placing the detectable warning on the surface. Place in fresh concrete, before the concrete has reached initial set, or on a hardened cement concrete surface or asphalt pavement surface. Secure permanent installations with mechanical fasteners. No cutting of the coated colored truncated domes is allowed. Embossing or stamping the wet concrete to achieve the truncated dome pattern or using a mold into which a catalyst-hardened material is applied is not allowed. Detectable warning surfaces shall be 24 inches in the direction of travel and extend the full width of the flush surface. The detectable warning surface shall show no appreciable fading, lifting or shrinkage and fit contours, breaks and faults of concrete and asphalt surfaces and show no significant tearing, rollback, lifting or other signs of poor adhesion.

Remove and replace any damaged or misaligned detectable warning surfaces and repair any damage to adjacent facilities prior to final acceptance at no cost to the Department. The finished installation shall meet all applicable ADA and Public Right-of-Way Accessibility Guidelines (PROWAG) requirements for placement, orientation, surface condition, and visual contrast.

Measurement and Payment

The detectable warning surface at curb ramps are incidental to *Concrete Curb Ramps*, *Retrofit Existing Curb Ramps*, and/or *Remove and Replace Curb Ramps* in accordance with Article 848-4 of the *Standard Specifications*.

IMPACT ATTENUATOR UNITS, TYPE TL- :
(4-20-04)(Rev. 8-20-24) SP8 R75

Description

Furnish and install impact attenuator units and any components necessary to connect the impact attenuator units in accordance with the manufacturer's requirement, the details in the plans and at locations shown in the plans.

Materials

Furnish attenuator units listed on the NCDOT APL. Units shall not be modified by the manufacturer and installer once approved and on the NCDOT APL.

Prior to installation the Contractor shall submit to the Engineer certified working drawings and assembling instructions from the manufacturer for each impact attenuator unit in accordance with Article 105-2 of the *Standard Specifications*.

Construction Methods

Perform installation in accordance with the plans and details and assembling instructions furnished by the manufacturer.

Measurement and Payment

Impact Attenuator Unit, Type TL-___ will be measured and paid at the contract unit price per each. Such prices and payment will be full compensation for all work covered by this provision including, but not limited to, furnishing, installing and all incidentals necessary to complete the work.

Payment will be made under:

Pay Item	**Pay Unit**
Impact Attenuator Units, Type TL-___	Each

BICYCLE/PEDESTRIAN SAFETY RAIL:

(7-18-23)(Rev. 10-15-24) SPI 8-52

Furnish and install steel pipe handrail at locations as shown in the plans, in accordance with the detail in the plans and as directed by the Engineer.

Measurement and Payment

Bicycle/Pedestrian Safety Rail will be measured and paid as the actual number of linear feet of steel pipe handrail measured along the top of the handrail to the nearest 0.1 of a foot. Such price and payment shall be full compensation for fabricating, furnishing, installing, painting, anchoring and all incidentals necessary to satisfactorily install the handrail.

Payment will be made under:

Pay Item	Pay Unit
Bicycle/Pedestrian Safety Rail	Linear Foot

FOUNDATIONS AND ANCHOR ROD ASSEMBLIES FOR METAL POLES:

(1-17-12)(Rev. 1-16-24) 9, 14, 17 SP9 R05

Description

Foundations for metal poles include foundations for signals, cameras, overhead and dynamic message signs (DMS) and high mount and light standards supported by metal poles or upright trusses. Foundations consist of footings with pedestals and drilled piers with or without grade beams or wings. Anchor rod assemblies consist of anchor rods (also called anchor bolts) with nuts and washers on the exposed ends of rods and nuts and a plate or washers on the other ends of rods embedded in the foundation.

Construct concrete foundations with the required resistances and dimensions and install anchor rod assemblies in accordance with the contract and accepted submittals. Construct drilled piers consisting of cast-in-place reinforced concrete cylindrical sections in excavated holes. Provide temporary casings or polymer slurry as needed to stabilize drilled pier excavations. Use a prequalified Drilled Pier Contractor to construct drilled piers for metal poles. Define "excavation" and "hole" as a drilled pier excavation and "pier" as a drilled pier.

This provision does not apply to foundations for signal pedestals; see Section 1743 of the *Standard Specifications* and Roadway Standard Drawing No. 1743.01.

Materials

Refer to the *Standard Specifications*.

Item	Section
Conduit	1091-3
Grout, Type 2	1003
Polymer Slurry	411-2(B)(2)
Portland Cement Concrete	1000
Reinforcing Steel	1070
Rollers and Chairs	411-2(C)
Temporary Casings	411-2(A)

Provide Type 3 material certifications in accordance with Article 106-3 of the *Standard Specifications* for conduit, rollers, chairs and anchor rod assemblies. Store steel materials on blocking at least 12" above the ground and protect it at all times from damage; and when placing in the work make sure it is free from dirt, dust, loose mill scale, loose rust, paint, oil or other foreign materials. Load, transport, unload and store foundation and anchor rod assembly materials so materials are kept clean and free of damage. Bent, damaged or defective materials will be rejected.

Use conduit type in accordance with the contract. Use Class A concrete for footings and pedestals, Class Drilled Pier concrete for drilled piers and Class AA concrete for grade beams and wings including portions of drilled piers above bottom of wings elevations. Corrugated temporary casings may be accepted at the discretion of the Engineer. A list of approved polymer slurry products is available from:
connect.ncdot.gov/resources/Geological/Pages/Products.aspx

Provide anchor rod assemblies in accordance with the contract consisting of the following:

(A) Straight anchor rods,

(B) Heavy hex top and leveling nuts and flat washers on exposed ends of rods, and

(C) Nuts and either flat plates or washers on the other ends of anchor rods embedded in foundations.

Do not use lock washers. Use steel anchor rods, nuts and washers that meet ASTM F1554 for Grade 55 rods and Grade A nuts. Use steel plates and washers embedded in concrete with a thickness of at least 1/4". Galvanize anchor rods and exposed nuts and washers in accordance with Article 1076-4 of the *Standard Specifications*. It is not necessary to galvanize nuts, plates and washers embedded in concrete.

Construction Methods

Install the required size and number of conduits in foundations in accordance with the plans and accepted submittals. Construct top of piers, footings, pedestals, grade beams and wings flat, level and within 1" of elevations shown in the plans or approved by the Engineer. Provide an Ordinary Surface finish in accordance with Subarticle 825-6(B) of the *Standard Specifications* for portions of foundations exposed above finished grade. Do not remove anchor bolt templates or pedestal or grade beam forms or erect metal poles or upright trusses onto foundations until concrete attains a compressive strength of at least 3,000 psi.

(A) Drilled Piers

Before starting drilled pier construction, hold a predrill meeting to discuss the installation, monitoring and inspection of the drilled piers. Schedule this meeting after the Drilled Pier Contractor has mobilized to the site. The Resident or Division Traffic Engineer, Contractor and Drilled Pier Contractor Superintendent will attend this predrill meeting.

Do not excavate holes, install piles or allow equipment wheel loads or vibrations within 20 ft of completed piers until 16 hours after Drilled Pier concrete reaches initial set.

Check for correct drilled pier alignment and location before beginning drilling. Check plumbness of holes frequently during drilling.

Construct drilled piers with the minimum required diameters shown in the plans. Install piers with tip elevations no higher than shown in the plans or approved by the Engineer.

Excavate holes with equipment of the sizes required to construct drilled piers. Depending on the subsurface conditions encountered, drilling through rock and boulders may be required. Do not use blasting for drilled pier excavations.

Contain and dispose of drilling spoils and waste concrete as directed and in accordance with Section 802 of the *Standard Specifications*. Drilling spoils consist of all materials and fluids removed from excavations.

If unstable, caving or sloughing materials are anticipated or encountered, stabilize holes with temporary casings and/or polymer slurry. Do not use telescoping temporary casings. If it becomes necessary to replace a temporary casing during drilling, backfill the excavation, insert a larger casing around the casing to be replaced or stabilize the excavation with polymer slurry before removing the temporary casing.

If temporary casings become stuck or the Contractor proposes leaving casings in place, temporary casings should be installed against undisturbed material. Unless otherwise approved, do not leave temporary casings in place for mast arm poles and cantilever signs. The Engineer will determine if casings may remain in place. If the Contractor proposes leaving temporary casings in place, do not begin drilling until a casing installation method is approved.

Use polymer slurry and additives to stabilize holes in accordance with the slurry manufacturer's recommendations. Provide mixing water and equipment suitable for polymer slurry. Maintain the required slurry properties at all times except for sand content.

Define a "sample set" as slurry samples collected from mid-height and within 2 ft of the bottom of holes. Take sample sets from excavations to test polymer slurry immediately after filling holes with slurry, at least every 4 hours thereafter and immediately before placing concrete. Do not place Drilled Pier concrete until both slurry samples from an excavation meet the required polymer slurry properties. If any slurry test results do not meet the requirements, the Engineer may suspend drilling until both samples from a sample set meet the required polymer slurry properties.

Remove soft and loose material from bottom of holes using augers to the satisfaction of the Engineer. Assemble rebar cages and place cages and Drilled Pier concrete in accordance with Subarticle 411-4(E) of the *Standard Specifications* except for the following:

(1) Inspections for tip resistance and bottom cleanliness are not required,
(2) Temporary casings may remain in place if approved, and
(3) Concrete placement may be paused near the top of pier elevations for anchor rod assembly installation and conduit placement or
(4) If applicable, concrete placement may be stopped at bottom of grade beam or wings elevations for grade beam or wing construction.

If wet placement of concrete is anticipated or encountered, do not place Drilled Pier concrete until a concrete placement procedure is approved. If applicable, temporary casings and fluids may be removed when concrete placement is paused or stopped in accordance with the exceptions above provided holes are stable. Remove contaminated concrete from exposed Drilled Pier concrete after removing casings and fluids. If holes are unstable, do not remove temporary casings until a procedure for placing anchor rod assemblies and conduit or constructing grade beams or wings is approved.

Use collars to extend drilled piers above finished grade. Remove collars after Drilled Pier concrete sets and round top edges of piers.

If drilled piers are questionable, pile integrity testing (PIT) and further investigation may be required in accordance with Article 411-5 of the *Standard Specifications*. A drilled pier will be considered defective in accordance with Subarticle 411-5(D) of the *Standard Specifications* and drilled pier acceptance is based in part on the criteria in Article 411-6 of the *Standard Specifications* except for the top of pier tolerances in Subarticle 411-6(C) of the *Standard Specifications*.

If a drilled pier is under further investigation, do not grout core holes, backfill around the pier or perform any work on the drilled pier until the Engineer accepts the pier. If the drilled pier is accepted, dewater and grout core holes and backfill around the pier with approved material to finished grade. If the Engineer determines a pier is unacceptable,

remediation is required in accordance with Article 411-6 of the *Standard Specifications*. No extension of completion date or time will be allowed for remediation of unacceptable drilled piers or post repair testing.

Permanently embed a plate in or mark top of piers with the pier diameter and depth, size and number of vertical reinforcing bars and the minimum compressive strength of the concrete mix at 28 days.

(B) Footings, Pedestals, Grade Beams and Wings

Excavate as necessary for footings, grade beams and wings in accordance with the plans, accepted submittals and Section 410 of the *Standard Specifications*. If unstable, caving or sloughing materials are anticipated or encountered, shore foundation excavations as needed with an approved method. Notify the Engineer when foundation excavation is complete. Do not place concrete or reinforcing steel until excavation dimensions and foundation material are approved.

Construct cast-in-place reinforced concrete footings, pedestals, grade beams and wings with the dimensions shown in the plans and in accordance with Section 825 of the *Standard Specifications*. Use forms to construct portions of pedestals and grade beams protruding above finished grade. Provide a chamfer with a 3/4" horizontal width for pedestal and grade beam edges exposed above finished grade. Place concrete against undisturbed soil or backfill and fill in accordance with Article 410-8 of the *Standard Specifications*. Proper compaction around footings and wings is critical for foundations to resist uplift and torsion forces.

(C) Anchor Rod Assemblies

Size anchor rods for design and the required projection above top of foundations. Determine required anchor rod projections from nut, washer and base plate thicknesses, the protrusion of 3 to 5 anchor rod threads above top nuts after tightening and the distance of one nut thickness between top of foundations and bottom of leveling nuts.

Protect anchor rod threads from damage during storage and installation of anchor rod assemblies. Before placing anchor rods in foundations, turn nuts onto and off rods past leveling nut locations. Turn nuts with the effort of one workman using an ordinary wrench without a cheater bar. Report any thread damage to the Engineer that requires extra effort to turn nuts.

Arrange anchor rods symmetrically about center of base plate locations as shown in the plans. Set anchor rod elevations based on required projections above top of foundations. Securely brace and hold rods in the correct position, orientation and alignment with a steel template. Do not weld to reinforcing steel, temporary casings or anchor rods.

Install top and leveling (bottom) nuts, washers and the base plate for each anchor rod assembly in accordance with the following procedure:

(1) Turn leveling nuts onto anchor rods to a distance of one nut thickness between the top of foundation and bottom of leveling nuts. Place washers over anchor rods on top of leveling nuts.

(2) Determine if nuts are level using a flat rigid template on top of washers. If necessary, lower leveling nuts to level the template in all directions or if applicable, lower nuts to tilt the template so the metal pole or upright truss will lean as shown in the plans. If leveling nuts and washers are not in full contact with the template, replace washers with galvanized beveled washers.

(3) Verify the distance between the foundation and leveling nuts is no more than one nut thickness.

(4) Place base plate with metal pole or upright truss over anchor rods on top of washers. High mount luminaires may be attached before erecting metal poles but do not attach cables, mast arms or trusses to metal poles or upright trusses at this time.

(5) Place washers over anchor rods on top of base plate. Lubricate top nut bearing surfaces and exposed anchor rod threads above washers with beeswax, paraffin or other approved lubricant.

(6) Turn top nuts onto anchor rods. If nuts are not in full contact with washers or washers are not in full contact with the base plate, replace washers with galvanized beveled washers.

(7) Tighten top nuts to snug-tight with the full effort of one workman using a 12" wrench. Do not tighten any nut all at once. Turn top nuts in increments. Follow a star pattern cycling through each nut at least twice.

(8) Repeat (7) for leveling nuts.

(9) Replace washers above and below the base plate with galvanized beveled washers if the slope of any base plate face exceeds 1:20 (5%), any washer is not in firm contact with the base plate or any nut is not in firm contact with a washer. If any washers are replaced, repeat (7) and (8).

(10) With top and leveling nuts snug-tight, mark each top nut on a corner at the intersection of 2 flats and a corresponding reference mark on the base plate. Mark top nuts and base plate with ink or paint that is not water-soluble. Use the turn-of-nut method for pretensioning. Do not pretension any nut all at once. Turn top nuts in increments for a total turn that meets the following nut rotation requirements:

NUT ROTATION REQUIREMENTS (Turn-of-Nut Pretensioning Method)	
Anchor Rod Diameter, inch	**Requirement**
≤ 1 1/2	1/3 turn (2 flats)
> 1 1/2	1/6 turn (1 flat)

Follow a star pattern cycling through each top nut at least twice.

(11) Ensure nuts, washers and base plate are in firm contact with each other for each anchor rod. Cables, mast arms and trusses may now be attached to metal poles and upright trusses.

(12) Between 4 and 14 days after pretensioning top nuts, use a torque wrench

calibrated within the last 12 months to check nuts in the presence of the Engineer. Completely erect mast arm poles and cantilever signs and attach any hardware before checking top nuts for these structures. Check that top nuts meet the following torque requirements:

TORQUE REQUIREMENTS	
Anchor Rod Diameter, inch	**Requirement, ft-lb**
7/8	180
1	270
1 1/8	380
1 1/4	420
≥ 1 1/2	600

If necessary, retighten top nuts in the presence of the Engineer with a calibrated torque wrench to within ± 10 ft-lb of the required torque. Do not overtighten top nuts.

(13) Do not grout under base plate.

Measurement and Payment

Foundations and anchor rod assemblies for metal poles and upright trusses will be measured and paid for elsewhere in the contract.

No payment will be made for temporary casings that remain in drilled pier excavations. No payment will be made for PIT. No payment will be made for further investigation of defective piers. Further investigation of piers that are not defective will be paid as extra work in accordance with Article 104-7 of the *Standard Specifications*. No payment will be made for remediation of unacceptable drilled piers or post repair testing.

HIGH STRENGTH CONCRETE FOR DRIVEWAYS:

(11-21-00)(Rev. 1-16-24) 848 SP10 R02

Use high early strength concrete for all driveways shown in the plans and as directed by the Engineer. Provide high early strength concrete that meets the requirements of Article 1000-6 of the *Standard Specifications*.

Measurement and payment will be in accordance with Section 848 of the *Standard Specifications*.

ELECTRONIC TICKETING SYSTEM:

(7-16-24)(Rev. 12-17-24) 1020 SP10 R20

Description

At the contractor's option, the use of an electronic ticketing system for reporting individual and cumulative asphalt material deliveries may be utilized on this project. At the preconstruction conference, the contractor shall notify the Engineer if they intend to utilize an electronic ticketing system for reporting individual and cumulative asphalt material deliveries to the project.

Electronic Ticketing Requirements

a. The electronic ticketing system must be fully integrated with the load read-out system at the plant. The system shall be designed so data inputs from scales cannot be altered by either the Contractor or the Department.

b. Material supplier must test to confirm that ticketing data can be shared from the originating system no less than 30 days prior to project start.

c. After each truck is loaded, ticket data must be electronically captured, and ticket information uploaded via Application Programming Interface (API) to the Department.

d. Obtain security token from NCDOT for access to E-Ticketing portal (to send tickets). To request a Security Key, fill out the below E-Ticketing Security Request Form: https://forms.office.com/g/XnT7QeRtgt

e. Obtain API from NCDOT containing the required e-ticketing data fields and format. Download the API from the NCDOT E-ticketing Webpage: https://connect.ncdot.gov/projects/construction/E-Ticketing/Pages/default.aspx

f. Provide all ticket information in real time and daily summaries to the Department's designated web portal. If the project contains locations with limited cellular service, an alternative course of action must be agreed upon.

g. Electronic ticketing submissions must be sent between the Material Supplier and the Department.

h. The electronic ticket shall contain the following information:

Date
Contract Number
Supplier Name
Contractor Name
Material
JMF
Gross Weight
Tare Weight
Net Weight
Load Number
Cumulative Weight
Truck Number
Weighmaster Certification
Weighmaster Expiration
Weighmaster Name
Facility Name
Plant Certification Number
Ticket Number

Hauling Firm (optional)
Voided Ticket Number (if necessary)
Original Ticket Number (if necessary)
Supplier Revision (If necessary)

The Contractor/supplier can use the electronic ticketing system of their choice to meet the requirements of this provision.

Measurement and Payment

No measurement or payment will be made for utilizing an electronic ticketing system as the cost of such shall be included in the contract price bid for the material being provided.

TIMBER AND LUMBER:

(4-21-26) 235, 866, 1046, 1050, 1082, 1084, 1089, 1540 SP10 R82

Page 2-23, Article 235-2 MATERIALS, line 26, add the following as the third sentence of the fourth paragraph.

Use pressure treated wood bases meeting the requirements of Section 1082.

Page 8-45, Article 866-2 MATERIALS, line 26, replace "1076-7" with "1050-8".

Page 10-73, Subarticle 1046-3(C) Treated Timber Posts, line 8, replace "treated southern pine" with "pressure treated southern pine".

Page 10-76, Subarticle 1050-2(A) General, line 3, replace "Use treated southern pine meeting Articles 1082-2 and 1082-3" with "Use pressure treated southern pine meeting Articles 1082-2 and 1082-3".

Page 10-76, Subarticle 1050-2(A) General, lines 15-16, replace "All round posts" with "All round wood posts and braces".

Page 10-76, Subarticle 1050-2(A) General, lines 19-20, delete the last sentence of the third paragraph and replace with the following:

The pieces shall show at least 3 annual rings per inch and shall be at least 30% summerwood. All timber and lumber shall conform to the material characteristics detailed in the Southern Pine Inspection Bureau (SPIB) grading rules for the designated grade and may bear the mark of an American Lumber Standards Committee (ALSC) accredited agency.

Page 10-177, Article 1082-1 GENERAL, lines 32-33, delete the first sentence of the first paragraph and replace with the following:

Use southern pine timber and lumber graded in accordance with the current grading rules of the SPIB and manufactured by a Department pre-approved producer/supplier. All timber and lumber shall conform to the material characteristics detailed in the SPIB grading rules for No. 1 Dense or Select Structural (Sel Str.) and bear the mark of an ALSC-accredited agency.

Page 10-177 and 10-178, Article 1082-1 GENERAL, lines 38-42 and line 1, delete the second through fourth sentence of the second paragraph and replace with the following:

Use approved inspection companies listed on the Department's pre-approved producer/suppliers list. The inspection agency must perform inspections of preservative treated materials in accordance with AWPA Standard M2. Each item shall bear the brand, hammer mark, ink stamp or tag of the inspection agency to indicate it has been inspected. In lieu of commercial inspection, materials in Section 1082 manufactured by a facility that is audited by an ALSC-accredited agency and bearing the quality mark of that agency shall be acceptable for use. In addition, the Supplier must furnish Type 4 – Certified Test Reports and Type 6 – Supplier's Certifications in accordance with Article 106-3. Type 6 – Supplier's Certifications are required

for each producer/supplier to include any chain of custody changes from the mill to the Department.

Page 10-178, Article 1082-2 UNTREATED TIMBER AND LUMBER, line 7, replace "Dense" with "Grade No. 1 Dense MC19".

Page 10-178, Subarticle 1082-3(A) General, line 13, replace "lumber" with "timber and lumber" and replace "will not" with "with".

Page 10-178, Subarticle 1082-3(B) Bridges, Fender Systems and Piles, lines 22 and 24, replace "Grade No. 1 Dense" with "Grade No. 1 Dense or Select Structural (Sel Str.)".

Page 10-178, Subarticle 1082-3(B) Bridges, Fender Systems and Piles, lines 24-27, delete the third and fourth sentence of the first paragraph and replace with the following:

Timbers for bridges or fender systems that are 5 inches and thicker along the least dimension shall conform to Grade No. 1 Dense or Select Structural (Sel Str.).

Page 10-178, Subarticle 1082-3(B) Bridges, Fender Systems and Piles, line 28, delete and replace the second paragraph with the following:

Timber for piles shall be southern pine and meet the requirements of ASTM D25.

Page 10-178, Subarticle 1082-3(C) Guardrail Posts, Blockouts and related components, lines 33-34, replace "Southern Pine, conforming to Grade No. 1. Rough lumber will be acceptable." with "southern pine, conforming to Grade No. 1 Dense.".

Page 10-178, Subarticle 1082-3(D) Fence Posts and Braces, lines 37-39, delete the first paragraph and replace with the following:

Sawn fence posts and braces shall be southern pine, S4S, and conform to Grade No. 1 Dense.

Page 10-178, Subarticle 1082-3(E) Sign Posts and Battens, lines 42-44, delete the first and second sentence of the first paragraph and replace with the following:

Lumber or timbers for sign posts shall conform to Structural Light Framing, Grade No. 1 Dense.

Page 10-178, Subarticle 1082-3(E) Sign Posts and Battens, line 46, delete the first sentence of the second paragraph.

Page 10-179, Subarticle 1082-3(F) Poles, lines 2-3, delete the first sentence of the first paragraph and replace with the following:

Timber for poles shall be either treated southern pine or coastal douglas-fir and meet the requirements of ANSI O5.1.

Page 10-179, Subarticle 1082-4(A) General, line 8, replace "AASHTO M 133 or AWPA Standards" with "AASHTO M 133 and AWPA Standards".

Page 10-179, Subarticle 1082-4(A) General, lines 14-15, delete the third paragraph.

Page 10-179, Subarticle 1082-4(A) General, line 19, replace “”areas include” with “areas including, but not limited to,”.

Page 10-179, Subarticle 1082-4(B) Timber Preservatives, line 24, replace “AASHTO M 133 or AWPA Standards U1” with “AASHTO M 133 and AWPA Standards U1”.

Page 10-179, Subarticle 1082-4(C) Bridges, Fender Systems and Piles, lines 27-28, replace “AASHTO M-133 or AWPA Standard U1” with “AASHTO M 133 and AWPA Standard U1”.

Page 10-179, Subarticle 1082-4(D) Guardrail Posts, Blockouts and Related Components, lines 32-33, replace “AASHTO M-133 or AWPA Standard U1” with “AASHTO M 133 and AWPA Standard U1”.

Page 10-179, Subarticle 1082-4(E) Fence Posts and Braces, lines 36 and 38, replace “AASHTO M-133 or AWPA Standard U1” with “AASHTO M 133 and AWPA Standard U1”.

Page 10-179, Subarticle 1082-4(E) Fence Posts and Braces, line 39, replace “except require retention of preservative as below” with “Commodity Specification B. Posts, UC4A”.

Page 10-180, Subarticle 1082-4(F) Sign Posts and Battens, line 2, replace “AASHTO M-133 or AWPA Standard U1” with “AASHTO M 133 and AWPA Standard U1”.

Page 10-180, Subarticle 1082-4(G) Poles, line 9, replace “AASHTO M-133 or AWPA Standard U1” with “AASHTO M 133 and AWPA Standard U1”.

Page 10-180, Subarticle 1084-1(A) Treated Timber Pile, line 16-17, delete and replace the first paragraph with the following:

Treated timber piles shall meet the requirements of Section 1082.

Page 10-195, Subarticle 1089-2(A)(1) Work Zone Signs (Stationary), line 44, add the following sentence to the second paragraph:

Pressure treat wood posts in accordance with Section 1082.

Page 15-18, Article 1540-2 MATERIALS, line 8, replace “1082-3” with “1082”.

ELECTRICAL JUNCTION BOXES:
(6-18-24) 1091 SP10 R91

Revise the *Standard Specifications* as follows:

Page 10-209, Subarticle 1091-5(A) General, add the following after line 27:

Boxes and covers shall meet all requirements and specifications of ANSI/SCTE 77. Structural load tests shall meet the Tier 15 application type.

Page 10-209, Subarticle 1091-5(B) Polymer Concrete (PC) Junction Boxes, lines 28, delete and replace the subarticle title with the following:

(B) Polymer Concrete (PC), Composite and Thermoplastic Junction Boxes

Page 10-209, Subarticle 1091-5(B) Polymer Concrete (PC) Junction Boxes, add the following after line 28:

For PC junction boxes, use polymer concrete material made of an aggregate consisting of sand and gravel bound together with a polymer and reinforced with glass strands to fabricate box and cover components.

Page 10-209, Subarticle 1091-5(B) Polymer Concrete (PC) Junction Boxes, line 29 replace "polymer concrete (PC) boxes" with "junction boxes".

Page 10-209, Subarticle 1091-5(B) Polymer Concrete (PC) Junction Boxes, lines 31-37, delete the second and third paragraph.

Page 10-209, Subarticle 1091-5(B) Polymer Concrete (PC) Junction Boxes, lines 40-41, delete the fourth sentence of the fourth paragraph and replace with the following:

Bodies of junction boxes shall be a single piece.

Polymer concrete, composite and thermoplastic junction boxes are not required to be listed electrical devices.

TEMPORARY SHORING:
(2-20-07)(Rev. 1-16-24) SP11 R02

Description

Temporary shoring includes cantilever, braced and anchored shoring and temporary mechanically stabilized earth (MSE) walls. Temporary shoring does not include trench boxes. At the Contractor's option, use any type of temporary shoring unless noted otherwise in the plans or as directed. Design and construct temporary shoring based on actual elevations and shoring dimensions in accordance with the contract and accepted submittals. Construct temporary shoring at locations shown in the plans and as directed. Temporary shoring is required to maintain traffic when a 2:1 (H:V) slope from the top of an embankment or bottom of an excavation will intersect the existing ground line less than 5 feet from the edge of pavement of an open travelway. This provision does not apply to pipe, inlet or utility installation unless noted otherwise in the plans.

Positive protection includes concrete barrier and temporary guardrail. Provide positive protection for temporary shoring at locations shown in the plans and as directed. Positive protection is required if temporary shoring is located in the clear zone in accordance with the *AASHTO Roadside Design Guide.*

(A) Cantilever and Braced Shoring

Cantilever shoring consists of steel sheet piles or H-piles with timber lagging. Braced shoring consists of sheet piles or H-piles with timber lagging and bracing such as beams, plates, walers, struts, rakers, etc. Define "piles" as sheet piles or H-piles.

(B) Anchored Shoring

Anchored shoring consists of sheet piles with walers or H-piles with timber lagging anchored with ground or helical anchors. Driven anchors may be accepted at the discretion of the Engineer. A ground anchor consists of a grouted steel bar or multi-strand tendon with an anchorage. A helical anchor consists of a lead section with a central steel shaft and at least one helix steel plate followed by extensions with only central shafts (no helixes) and an anchorage. Anchorages consist of steel bearing plates with washers and hex nuts for bars or steel wedge plates and wedges for strands. Use a prequalified Anchored Wall Contractor to install ground anchors. Define "anchors" as ground, helical or driven anchors.

(C) Temporary MSE Walls

Temporary MSE walls include temporary geosynthetic and wire walls. Define "temporary wall" as a temporary MSE wall and "Temporary Wall Vendor" as the vendor supplying the temporary MSE wall. Define "reinforcement" as geotextile, geogrid, geostrip, welded wire grid or metallic strip reinforcement.

Temporary geosynthetic walls consist of geotextiles or geogrids wrapped behind welded wire facing or geostrips connected to welded wire facing. Define "temporary geotextile wall" as a temporary geosynthetic wall with geotextile reinforcement, "temporary

geogrid wall" as a temporary geosynthetic wall with geogrid reinforcement and "temporary geostrip wall" as a temporary geosynthetic wall with geostrip reinforcement.

Temporary wire walls consist of welded wire grid or metallic strip reinforcement connected to welded wire facing. Define "Wire Wall Vendor" as the vendor supplying the temporary wire wall.

(D) Embedment

Define "embedment" for cantilever, braced and anchored shoring as the pile depth below the grade in front of shoring. Define "embedment" for temporary walls as the wall embedment below the grade at the wall face.

(E) Positive Protection

Define "unanchored or anchored portable concrete barrier" as portable concrete barrier (PCB) that meets *Roadway Standard Drawing* No. 1170.01. Define "concrete barrier" as unanchored or anchored PCB or an approved equal. Define "temporary guardrail" as temporary steel beam guardrail that meets *Roadway Standard Drawing* No. 862.02.

Materials

Refer to the *Standard Specifications*.

Item	**Section**
Concrete Barrier Materials	1170-2
Flowable Fill, Excavatable	1000-7
Geosynthetics	1056
Grout, Type 1	1003
Portland Cement	1024-1
Portland Cement Concrete	1000
Select Materials	1016
Steel Beam Guardrail Materials	862-2
Steel Plates	1072-2
Steel Sheet Piles and H-Piles	1084
Untreated Timber	1082-2
Water	1024-4
Welded Wire Reinforcement	1070-3

Provide Type 6 material certifications for shoring materials in accordance with Article 106-3 of the *Standard Specifications*. Use Class IV select material for temporary guardrail and Class A concrete that meets Article 450-2 of the *Standard Specifications* or Type 1 grout for drilled-in piles. Provide untreated timber with a thickness of at least 3 inches and a bending stress of at least 1,000 pounds per square inch for timber lagging. Provide steel bracing that meets ASTM A36.

(A) Shoring Backfill

Use Class II, Type 1, Class III, Class V or Class VI select material or material that meets AASHTO M 145 for soil classification A-2-4 with a maximum PI of 6 for shoring backfill except do not use A-2-4 soil for backfill around culverts.

(B) Anchors

Store anchor materials on blocking a minimum of 12 inches above the ground and protect it at all times from damage; and when placing in the work make sure it is free from dirt, dust, loose mill scale, loose rust, paint, oil or other foreign materials. Load, transport, unload and store anchor materials so materials are kept clean and free of damage. Bent, damaged or defective materials will be rejected.

(1) Ground Anchors

Use high-strength deformed steel bars that meet AASHTO M 275 or seven-wire strands that meet ASTM A886 or Article 1070-5 of the *Standard Specifications*. Splice bars in accordance with Article 1070-9 of the *Standard Specifications*. Do not splice strands. Use bondbreakers, spacers and centralizers that meet Article 6.3.5 of the *AASHTO LRFD Bridge Construction Specifications*.

Use neat cement grout that only contains cement and water with a water cement ratio of 0.4 to 0.5 which is approximately 5.5 gallons of water per 94 pounds of Portland cement. Provide grout with a compressive strength at 3 and 28 days of at least 1,500 and 4,000 psi, respectively.

(2) Helical Anchors

Use helical anchors with an ICC Evaluation Service, Inc. (ICC-ES) report. Provide couplers, thread bar adapters and bolts recommended by the Anchor Manufacturer to connect helical anchors together and to piles.

(3) Anchorages

Provide steel plates for bearing plates and steel washers, hex nuts, wedge plates and wedges recommended by the Anchor Manufacturer.

(C) Temporary Walls

(1) Welded Wire Facing

Use welded wire reinforcement for welded wire facing, struts and wires. For temporary wire walls, provide welded wire facing supplied by the Wire Wall Vendor or a manufacturer approved or licensed by the vendor. For temporary wire walls with separate reinforcement and facing components, provide connectors (e.g., bars, clamps, plates, etc.) and fasteners (e.g., bolts, nuts, washers, etc.) required by the Wire Wall Vendor.

(2) Geotextiles

Provide Type 2 geotextile for separation and retention geotextiles. Provide Type 5a geotextile for geotextile reinforcement with ultimate tensile strengths in accordance with the accepted submittals.

(3) Geogrid and Geostrip Reinforcement

Use geogrids with a roll width of at least 4 feet. Use geogrids for geogrid reinforcement and geostrips for geostrip reinforcement with an "approved" status code in accordance with the NCDOT Geosynthetic Reinforcement Evaluation Program. The list of approved geogrids and geostrips is available from: connect.ncdot.gov/resources/Geological/Pages/Products.aspx

Provide geogrids and geostrips with design strengths in accordance with the accepted submittals. Geogrids and geostrips are approved for short-term design strengths (3-year design life) in the machine direction (MD) and cross-machine direction (CD) based on material type. Define material type from the website above for shoring backfill as follows:

Material Type	Shoring Backfill
Borrow	A-2-4 Soil
Fine Aggregate	Class II, Type 1 or Class III Select Material
Coarse Aggregate	Class V or VI Select Material

(4) Welded Wire Grid and Metallic Strip Reinforcement

Provide welded wire grid and metallic strip reinforcement supplied by the Wire Wall Vendor or a manufacturer approved or licensed by the vendor. Use welded wire grid reinforcement ("mesh", "mats" and "ladders") that meet Article 1070-3 of the *Standard Specifications* and metallic strip reinforcement ("straps") that meet ASTM A572 or A1011.

Preconstruction Requirements

(A) Concrete Barrier

Define "clear distance" behind concrete barrier as the horizontal distance between the barrier and edge of pavement. The minimum required clear distance for concrete barrier is shown in the plans. At the Contractor's option or if the minimum required clear distance is not available, set concrete barrier next to and up against traffic side of temporary shoring except for barrier above temporary walls. Concrete barrier with the minimum required clear distance is required above temporary walls.

(B) Temporary Guardrail

Define "clear distance" behind temporary guardrail as the horizontal distance between guardrail posts and temporary shoring. At the Contractor's option or if clear distance for cantilever, braced and anchored shoring is less than 4 feet, attach guardrail to traffic side

of shoring as shown in the plans. Place ABC in clear distance and around guardrail posts instead of pavement. Do not use temporary guardrail above temporary walls.

(C) Temporary Shoring Designs

Before beginning temporary shoring design, survey existing ground elevations in the vicinity of shoring locations to determine actual design heights (H). Submit PDF files of working drawings and design calculations for temporary shoring designs in accordance with Article 105-2 of the *Standard Specifications*. Submit working drawings showing plan views, shoring profiles, typical sections and details of temporary shoring design and construction sequence. Do not begin shoring construction until a design submittal is accepted.

Have cantilever and braced shoring designed, detailed and sealed by an engineer licensed in the state of North Carolina. Use a prequalified Anchored Wall Design Consultant to design anchored shoring. Provide anchored shoring designs sealed by a Design Engineer approved as a Geotechnical Engineer (key person) for an Anchored Wall Design Consultant. Include details in anchored shoring working drawings of anchor locations and lock-off loads, unit grout/ground bond strengths for ground anchors or minimum installation torque and torsional strength rating for helical anchors and if necessary, obstructions extending through shoring or interfering with anchors. Include details in the anchored shoring construction sequence of pile and anchor installation, excavation and anchor testing.

Provide temporary wall designs sealed by a Design Engineer licensed in the state of North Carolina and employed or contracted by the Temporary Wall Vendor. Include details in temporary wall working drawings of geotextile and reinforcement types, locations and directions and obstructions extending through walls or interfering with reinforcement.

(1) Soil Parameters

Design temporary shoring for the assumed soil parameters and groundwater or flood elevations shown in the plans. Assume the following soil parameters for shoring backfill:

(a) Unit weight (γ) = 120 pcf,

(b)

Friction Angle (ϕ)	**Shoring Backfill**
30°	A-2-4 Soil
34°	Class II, Type 1 or Class III Select Material
38°	Class V or VI Select Material

(c) Cohesion (c) = 0 psf.

(2) Traffic Surcharge

Design temporary shoring for a traffic surcharge of 250 pounds per square foot if

traffic will be above and within H of shoring. This traffic surcharge does not apply to construction traffic. Design temporary shoring for any construction surcharge if construction traffic will be above and within H of shoring. Design temporary shoring for a traffic (live load) surcharge in accordance with Article 11.5.6 of the *AASHTO LRFD Bridge Design Specifications*.

(3) Cantilever, Braced and Anchored Shoring Designs

Use shoring backfill for fill sections and voids between cantilever, braced and anchored shoring and the critical failure surface. Use concrete or Type 1 grout for embedded portions of drilled-in H-piles. Do not use drilled-in sheet piles.

Define "top of shoring" for cantilever, braced and anchored shoring as where the grade intersects the back of sheet piles or H-piles and timber lagging. Design cantilever, braced and anchored shoring for a traffic impact load of 2,000 pounds per foot applied 18 inches above top of shoring if concrete barrier is above and next to shoring or temporary guardrail is above and attached to shoring. Extend cantilever, braced and anchored shoring at least 32 inches above top of shoring if shoring is designed for traffic impact. Otherwise, extend shoring at least 6 inches above top of shoring.

Design cantilever, braced and anchored shoring for a maximum deflection of 3 inches if the horizontal distance to the closest edge of pavement or structure is less than H. Otherwise, design shoring for a maximum deflection of 6 inches. Design cantilever and braced shoring in accordance with the plans and *AASHTO Guide Design Specifications for Bridge Temporary Works*.

Design anchored shoring in accordance with the plans and Article 11.9 of the *AASHTO LRFD Bridge Design Specifications*. Use a resistance factor of 0.80 for tensile resistance of anchors with bars, strands or shafts. Extend the unbonded length for ground anchors and the shallowest helix for helical anchors at least 5 feet behind the critical failure surface. Do not extend anchors beyond right-of-way or easement limits. If existing or future obstructions such as foundations, guardrail posts, pavements, pipes, inlets or utilities will interfere with anchors, maintain a clearance of at least 6 inches between obstructions and anchors.

(4) Temporary Wall Designs

Use shoring backfill in the reinforced zone of temporary walls. Separation geotextiles are required between shoring backfill and backfill, natural ground or culverts along the sides of the reinforced zone perpendicular to the wall face. For Class V or VI select material in the reinforced zone, separation geotextiles are also required between shoring backfill and backfill or natural ground on top of and at the back of the reinforced zone.

Design temporary walls in accordance with the plans and Article 11.10 of the *AASHTO LRFD Bridge Design Specifications*. Embed temporary walls at least 18 inches except for walls on structures or rock as determined by the Engineer. Use

a uniform reinforcement length throughout the wall height of at least 0.7H or 6 feet, whichever is longer. Extend the reinforced zone at least 6 inches beyond end of reinforcement. Do not locate the reinforced zone outside right-of-way or easement limits.

Use the simplified method for determining maximum reinforcement loads in accordance with the AASHTO LRFD specifications. For geotextile reinforcement, use geotextile properties approved by the Department or default values in accordance with the AASHTO LRFD specifications. For geogrid and geostrip reinforcement, use approved geosynthetic reinforcement properties available from the website shown elsewhere in this provision. Use geosynthetic properties for the direction reinforcement will be installed, a 3-year design life and shoring backfill to be used in the reinforced zone.

Do not use more than 4 different reinforcement strengths for each temporary geosynthetic wall. Design temporary geotextile walls for a reinforcement coverage ratio (R_c) of 1.0. For temporary geogrid walls with an R_c of less than 1.0, use a maximum horizontal clearance between geogrids of 3 feet and stagger reinforcement so geogrids are centered over gaps in the reinforcement layer below.

For temporary geosynthetic walls, use “L” shaped welded wire facing with 18 to 24 inch long legs. Locate geosynthetic reinforcement so reinforcement layers are at the same level as the horizontal legs of welded wire facing. Use vertical reinforcement spacing equal to facing height. Wrap geotextile or geogrid reinforcement behind welded wire facing and extend reinforcement at least 3 feet back behind facing into shoring backfill. Attach geostrip reinforcement to welded wire facing with a connection approved by the Department.

For temporary wire walls with separate reinforcement and facing components, attach welded wire grid or metallic strip reinforcement to welded wire facing with a connection approved by the Department. For temporary geogrid, geostrip and wire walls, retain shoring backfill at welded wire facing with retention geotextiles and extend geotextiles at least 3 feet back behind facing into backfill.

(D) Preconstruction Meeting

The Engineer may require a shoring preconstruction meeting to discuss the construction, inspection and testing of the temporary shoring. If required and if this meeting occurs before all shoring submittals have been accepted, additional preconstruction meetings may be required before beginning construction of temporary shoring without accepted submittals. The Resident, District or Bridge Maintenance Engineer, Area Construction Engineer, Geotechnical Operations Engineer, Contractor and Shoring Contractor Superintendent will attend preconstruction meetings.

Construction Methods

Control drainage during construction in the vicinity of shoring. Direct run off away from shoring and shoring backfill. Contain and maintain backfill and protect material from erosion.

Install positive protection in accordance with the contract and accepted submittals. Use PCB in accordance with Section 1170 of the *Standard Specifications* and *Roadway Standard Drawing* No. 1170.01. Use temporary guardrail in accordance with Section 862 of the *Standard Specifications* and *Roadway Standard Drawing* Nos. 862.01, 862.02 and 862.03.

(A) Tolerances

Construct shoring with the following tolerances:

(1) Horizontal wires of welded wire facing are level in all directions,

(2) Shoring location is within 6 inches of horizontal and vertical alignment shown in the accepted submittals, and

(3) Shoring plumbness (batter) is not negative and within 2 degrees of vertical.

(B) Cantilever, Braced and Anchored Shoring Installation

If overexcavation behind cantilever, braced or anchored shoring is shown in the accepted submittals, excavate before installing piles. Otherwise, install piles before excavating for shoring. Install cantilever, braced or anchored shoring in accordance with the construction sequence shown in the accepted submittals. Remove piles and if applicable, timber lagging when shoring is no longer needed.

(1) Pile Installation

Install piles with the minimum required embedment and extension in accordance with Subarticles 450-3(D) and 450-3(E) of the *Standard Specifications* except that a pile driving equipment data form is not required. Piles may be installed with a vibratory hammer as approved by the Engineer.

Do not splice sheet piles. Use pile excavation to install drilled-in H-piles. After

filling holes with concrete or Type 1 grout to the elevations shown in the accepted submittals, remove any fluids and fill remaining portions of holes with flowable fill. Cure concrete or grout at least 7 days before excavating.

Notify the Engineer if refusal is reached before pile excavation or driven piles attain the minimum required embedment. When this occurs, a revised design submittal may be required.

(2) Excavation

Excavate in front of piles from the top down in accordance with the accepted submittals. For H-piles with timber lagging and braced and anchored shoring, excavate in staged horizontal lifts with a maximum height of 5 feet. Remove flowable fill and material in between H-piles as needed to install timber lagging. Position lagging with at least 3 inches of contact in the horizontal direction between the lagging and pile flanges. Do not excavate the next lift until timber lagging for the current lift is installed and if applicable, bracing and anchors for the current lift are accepted. Backfill behind cantilever, braced or anchored shoring with shoring backfill.

(3) Anchor Installation

If applicable, install foundations located behind anchored shoring before installing anchors. Fabricate and install ground anchors in accordance with the accepted submittals, Articles 6.4 and 6.5 of the *AASHTO LRFD Bridge Construction Specifications* and the following unless otherwise approved:

(a) Materials in accordance with this provision are required instead of materials conforming to Articles 6.4 and 6.5.3 of the AASHTO LRFD Specifications,

(b) Encapsulation-protected ground anchors in accordance with Article 6.4.1.2 of the AASHTO LRFD specifications are not required, and

(c) Corrosion protection for unbonded lengths of ground anchors and anchorage covers are not required.

(d) Mix and place neat cement grout in accordance with Subarticles 1003-5, 1003-6 and 1003-7 of the *Standard Specifications*. Measure grout temperature, density and flow during grouting with at least the same frequency grout cubes are made for compressive strength. Perform density and flow field tests in the presence of the Engineer in accordance with American National Standards Institute/American Petroleum Institute Recommended Practice 13B-1 (Section 4, Mud Balance) and ASTM C939 (Flow Cone), respectively.

Install helical anchors in accordance with the accepted submittals and Anchor Manufacturer's instructions. Measure torque during installation and do not

exceed the torsional strength rating of the helical anchor. Attain the minimum required installation torque and penetration before terminating anchor installation. When replacing a helical anchor, embed last helix of the replacement anchor at least 3 helix plate diameters past the location of the first helix of the previous anchor.

(4) Anchor Testing

Proof test and lock-off anchors in accordance with the accepted submittals and Article 6.5.5 of the *AASHTO LRFD Bridge Construction Specifications* except for the acceptance criteria in Article 6.5.5.5. For the AASHTO LRFD specifications, "ground anchor" refers to a ground or helical anchor and "tendon" refers to a bar, strand or shaft.

(a) Anchor Acceptance

Anchor acceptance is based in part on the following criteria.

(i) For ground and helical anchors, total movement is less than 0.04 inches between the 1 and 10 minute readings or less than 0.08 inches between the 6 and 60 minute readings.
(ii) For ground anchors, total movement at maximum test load exceeds 80% of the theoretical elastic elongation of the unbonded length.

(b) Anchor Test Results

Submit PDF files of anchor test records including movement versus load plots for each load increment within 24 hours of completing each row of anchors. The Engineer will review the test records to determine if the anchors are acceptable.

If the Engineer determines an anchor is unacceptable, revise the anchor design or installation methods. Submit a revised anchored shoring design for acceptance and provide an acceptable anchor with the revised design or installation methods. If required, replace the anchor or provide additional anchors with the revised design or installation methods.

(C) Temporary Wall Installation

Excavate as necessary for temporary walls in accordance with the plans and accepted submittals. If applicable, install foundations located in the reinforced zone before placing shoring backfill or reinforcement unless otherwise approved. Notify the Engineer when foundation excavation is complete. Do not place shoring backfill or reinforcement until excavation dimensions and foundation material are approved.

Erect welded wire facing so the wall position is as shown in the plans and accepted submittals. Set welded wire facing adjacent to each other in the horizontal and vertical direction to completely cover the wall face with facing. Stagger welded wire facing to

create a running bond by centering facing over joints in the row below.

Attach geostrip reinforcement to welded wire facing and wrap geotextile reinforcement and retention geotextiles behind welded wire facing as shown in the plans and accepted submittals. Cover geotextiles with at least 3" of shoring backfill. Overlap adjacent geotextile reinforcement and retention and separation geotextiles at least 18 inches with seams oriented perpendicular to the wall face. Hold geotextiles in place with wire staples or anchor pins as needed.

Place reinforcement within 3 inches of locations shown in the plans and accepted submittals. Before placing shoring backfill, pull geosynthetic reinforcement taut so it is in tension and free of kinks, folds, wrinkles or creases. Install reinforcement with the direction shown in the plans and accepted submittals. For temporary wire walls with separate reinforcement and facing components, attach welded wire grid or metallic strip reinforcement to welded wire facing as shown in the accepted submittals. Do not splice or overlap reinforcement so seams are parallel to the wall face. Contact the Engineer when unanticipated existing or future obstructions such as foundations, pavements, pipes, inlets or utilities will interfere with reinforcement.

Place shoring backfill in the reinforced zone in 8 to 10 inch thick lifts. Compact A-2-4 soil and Class II, Type 1 and Class III select material in accordance with Subarticle 235-3(C) of the *Standard Specifications*. Use only hand operated compaction equipment to compact backfill within 3 feet of welded wire facing. At a distance greater than 3 feet, compact shoring backfill with at least 4 passes of an 8 to 10 ton vibratory roller in a direction parallel to the wall face. Smooth wheeled or rubber tired rollers are also acceptable for compacting backfill. Do not use sheepsfoot, grid rollers or other types of compaction equipment with feet. Do not displace or damage reinforcement when placing and compacting shoring backfill. End dumping directly on geosynthetics is not permitted. Do not operate heavy equipment on reinforcement until it is covered with at least 8 inches of shoring backfill. Replace any damaged reinforcement to the satisfaction of the Engineer.

Backfill for temporary walls outside the reinforced zone in accordance with Article 410-8 of the *Standard Specifications*. Bench temporary walls into the sides of excavations where applicable. For temporary geosynthetic walls with top of wall within 5 feet of finished grade, remove top facing and incorporate top reinforcement layer into fill when placing fill in front of wall. Temporary walls remain in place permanently unless otherwise required.

Measurement and Payment

Temporary Shoring will be measured and paid in square feet. Temporary walls will be measured as the square feet of exposed wall face area. Cantilever, braced or anchored shoring will be measured as the square feet of exposed shoring face area with the shoring height equal to the difference between the top and bottom of shoring elevations. Define "top of shoring" as where the grade intersects the back of sheet piles or H-piles and timber lagging. Define "bottom of shoring" as where the grade intersects front of sheet piles or H-piles and timber lagging. No measurement will be made for any embedment, shoring extension above top of shoring or pavement thickness above temporary walls.

The contract unit price for *Temporary Shoring* will be full compensation for providing shoring designs, submittals and materials, excavating, backfilling, hauling and removing excavated materials and supplying all labor, tools, equipment and incidentals necessary to construct temporary shoring.

No payment will be made for temporary shoring not shown in the plans or required by the Engineer including shoring for OSHA reasons or the Contractor's convenience. No value engineering proposals will be accepted based solely on revising or eliminating shoring locations shown in the plans or estimated quantities shown in the bid item sheets as a result of actual field measurements or site conditions.

PCB will be measured and paid in accordance with Article 1170-4 of the *Standard Specifications*. No additional payment will be made for anchoring PCB for temporary shoring. Costs for anchoring PCB will be incidental to temporary shoring.

Temporary guardrail will be measured and paid for in accordance with Article 862-6 of the *Standard Specifications*.

Payment will be made under:

Pay Item	**Pay Unit**
Temporary Shoring	Square Foot

WORK ZONE INSTALLER:

(7-20-21)(Rev. 4-21-26) 1101 SP11 R04

Revise the *Standard Specifications* as follows:

Page 11-4, Article 1101-14 WORK ZONE INSTALLER, lines 25-26, delete the first sentence of the first paragraph and replace with the following:

When temporary traffic control consists of more than flagging operations, the Contractor shall provide the service of at least one qualified work zone installer during the setup, installation, and removal of temporary traffic control within the highway right of way.

TEMPORARY CRASH CUSHIONS:
(4-21-26) 1089, 1160 SP11 R06

Revise the *Standard Specifications* as follows:

Page 10-204, Subarticle 1089-8(A) General, lines 26-29, delete the third and fourth paragraph.

Page 10-204, Subarticle 1089-8(A) General, line 34, delete the last sentence of the fifth paragraph.

Page 11-14, Article 1160-2 MATERIALS, lines 32-35, delete the second and third sentence of the first paragraph.

Page 11-15, Article 1160-3 CONSTRUCTION METHODS, add the following after line 1:

Use a redirective, non-gating temporary crash cushion when adequate space for the lateral displacement of the crash cushion is not available or as required in the TMP.

Page 11-15, Article 1160-3 CONSTRUCTION METHODS, line 7, add the following to the second paragraph:

Temporary crash cushion shall not be placed on an unpaved surface.

CONES:
(3-19-24) 1135 SP11 R35

Revise the *Standard Specifications* as follows:

Page 11-11, Article 1135-3 CONSTRUCTION METHODS, lines 19-20, delete the third sentence of the first paragraph, “Do not use cones in the upstream taper of lane or shoulder closures for multi-lane roadways.”.

FLAGGERS:
(12-17-24)(Rev. 12-23-25) 1150 SP11 R50

Revise Section 1150 of the *Standard Specification* as follows:

Page 11-13, Article 1150-1, DESCRIPTION, add the following after line 31:

Alternatively, at the discretion of the Contractor, the Contractor may furnish, install, place in operation, repair, maintain, relocate, and remove remotely controlled Automated Flagging Assistance Devices (AFAD) or Temporary Portable Traffic Signal units (PTS units) to assist, supplement, or replace human flaggers for one-lane, two-way traffic maintenance during construction in accordance with this provision and the *Standard Specifications*.

For the purpose of this provision, an "approach" refers to a single lane of traffic moving in one direction toward a point of control or work zone. Flaggers, AFAD and PTS units are only used to control one lane of approaching traffic in a specific direction.

Page 11-13, Article 1150-2, MATERIALS, add the following after line 34:

Provide documentation to the Engineer that the AFAD or PTS units meets or exceeds the requirements of this special provision and is on the NCDOT APL or ITS and Signals QPL.

(A) Automated Flagging Assistance Devices (AFAD)

(1) AFAD General

Cover the automated gate arm with Department approved Type VII, VIII or IX retroreflective sheeting of vertical alternating red and white stripes at 16 inch intervals measured horizontally. When the gate arm is in the down position the minimum vertical aspect of the arm and sheeting shall be 4 inches. The retroreflectorized sheeting shall be on both sides of the gate arm. With the AFAD parked or positioned 2 feet outside or in a location deemed acceptable for the lane being controlled, the gate arm shall reach at least to the center of the lane but shall not exceed the width of the lane being controlled.

Design the system to be fail-safe. Provide a conflict monitor, malfunction monitoring unit, or similar device that monitors for malfunctions and prevents the display of conflicting indications. This system shall be electronic and operated by remote control.

(2) AFAD Type I System: RED/YELLOW

Provide a Red/Yellow AFAD with at least one set of CIRCULAR RED and CIRCULAR YELLOW lenses in a vertical configuration that are 12 inches in diameter. The bottom of the housing (including brackets) shall be at least 7 feet (2.1 meters) above the pavement.

This system is required to have yellow 12 inch aluminum or polycarbonate vehicle signal heads with 10 inch tunnel visors, backplates, and Light Emitting Diode (LED) modules. Provide signal heads, backplates, and LED modules listed on the ITS and Signals QPL available on the Department's website.

Provide an automated gate arm on the AFAD that descends to a down position across the approaching lane of traffic when the steady CIRCULAR RED lens is illuminated and then ascends to an upright position when the flashing CIRCULAR YELLOW lens is illuminated. The automated gate arm is to be designed such that if a motorist pulls underneath the gate arm while lowering, no damage to the vehicle occurs.

A STOP HERE ON RED (R10-6 or R10-6a) sign shall be installed on the right-hand side of the approach at the point at which drivers are expected to stop when the steady CIRCULAR RED lens is illuminated.

To stop traffic, the AFAD shall transition from the flashing CIRCULAR YELLOW lens by initiating a <u>minimum 5 second steadily illuminated</u> CIRCULAR YELLOW lens followed by the CIRCULAR RED lens.

Once the CIRCULAR RED lens is displayed, the system is to have a minimum 2 second delay between the time the steady CIRCULAR RED is displayed and the time the gate arm begins to lower. The maximum delay between CIRCULAR RED and the time the gate arm lowers is 4 seconds. To permit stopped road users to proceed, the AFAD shall display the flashing CIRCULAR YELLOW lens and the gate arm shall be placed in the upright position.

Ensure the system monitors for a lack of yellow or red signal voltage, total loss of indication in any direction, presence of multiple indications on any approach and low power conditions.

Additional sets of CIRCULAR RED and CIRCULAR YELLOW lenses located over the roadway or on the left side of the approach and operated in unison with the primary set, may be used to improve visibility of the AFAD. If the set of lenses is located over any portion of the roadway that can be used by motor vehicles, the bottom of the housing (including brackets) shall be at least 15 feet (4.6 meters) above the pavement.

(3) AFAD Type II System: STOP/SLOW

Provide STOP/SLOW signs that are octagonal in shape, made of rigid material, and at least 36 inch x 36 inch in size. Letters shall be a minimum of 8 inches high. The STOP face shall have a red background with white letters and border.

The SLOW face shall be diamond shaped, orange, or yellow background with black letters and border. Cover both faces in a Department approved Type VII, VIII or IX retroreflective sheeting. The minimum mounting height for the sign faces shall be 7 feet above the pavement to the bottom of the sign.

The AFAD's STOP/SLOW signs shall be supplemented with active conspicuity devices by incorporating a stop beacon (red lens) and a warning beacon (yellow lens). The stop beacon shall be no more than 24 inches above the STOP face. Mount the warning beacon no more than 24 inches above or beside of the SLOW face. Except for the mounting locations, the beacons shall conform to the provisions of Chapter 4L of the MUTCD and have 12 inch signal lenses.

Strobe/flashing lights are an acceptable alternative to flashing beacons. If utilized, they shall be either white or red flashing lights located within the STOP face and white or yellow flashing lights within the SLOW face and conform to the provisions of Chapter 6D of the MUTCD. If used, the lens diameter shall be a minimum of 5 inches with a minimum height of 6 inches. Equip strobes/flashing lights for both dual and quad flash patterns.

Type B warning lights shall not be used in lieu of the beacons or the strobe lights.

The faces of the AFADs STOP/SLOW sign may include louvers. If louvers are used, design the louvers such that the aspect of the sign face to approaching traffic is a full sign face at a distance of 50 feet or greater.

A WAIT ON STOP (R1-7) sign and a GO ON SLOW (R1-8) sign shall be displayed to traffic approaching the AFAD. Position signs on the same support structure as the AFAD. Both signs shall have black legends and borders on white Type III sheeting backgrounds. Each of these signs shall be rectangular in shape and be at least 24 inch x 30 inch size with letters at least 6 inches high.

Provide an automated gate arm on the AFAD that descends to a down position across the approaching lane of traffic when the STOP face is displayed and then ascends to an upright position when the SLOW face is displayed.

The automated gate arm is to be designed such that if a motorist pulls underneath the gate arm while lowering, no damage to the vehicle occurs.

A STOP HERE ON RED (R10-6 or R10-6a) sign shall be installed on the right-hand side of the approach at the point at which drivers are expected to stop when the STOP face is displayed.

When approaching motorists are to proceed, display the SLOW face and the warning beacon or strobes are to flash on the AFAD. When approaching motorists are will be stopped, display the STOP face and the stop beacon or strobes are to flash on the AFAD.

To stop traffic, the AFAD will transition from the SLOW face to the STOP face by initiating a minimum 5 second change cycle. First, the warning beacon is to be steadily illuminated for the change cycle. If strobes are used in lieu of a warning beacon, they are to be placed in the quad flash pattern. At the end of the change cycle, the STOP face is to be displayed with the stop beacon flashing and the warning beacon or strobes are to stop flashing. Once the STOP face is displayed, the system is to have a minimum 2 second delay between the time the STOP face is displayed and the time the gate arm begins to lower. The maximum delay between the time the STOP face is displayed and the time the gate arm lowers is 4 seconds.

To permit stopped road users to proceed, the gate arm shall be placed in the upright position and the AFAD shall display the SLOW face and the warning beacon or strobes are to flash in the dual flash pattern.

Do not flash the stop beacon when the SLOW face is displayed, and do not flash the warning beacon when the STOP face is displayed.

(B) Portable Traffic Signals (PTS) Units

Provide PTS units with at least one set of CIRCULAR RED, CIRCULAR YELLOW, and CIRCULAR GREEN lenses in a vertical configuration that are 12 inch diameter aluminum or polycarbonate vehicle signal heads with 10 inch tunnel visors, backplates, and Light Emitting Diode (LED) modules. All signal heads, tunnel visors, and backplates shall be yellow in color.

The bottom of the housing (including brackets) shall be at least 7 feet above the pavement for single set units. Additional signal heads on units with more than one signal head shall be capable of extending over the travel lane.

Communication Requirements

All PTS units within the signal set up systems shall maintain communication at all times by either hardwire cable or wireless radio link communication. If the hardwire cable communication is utilized the communication cable shall be deployed in a manner that will not intrude in the direct work area of the project or obstruct vehicular and pedestrian traffic. Utilize radio communication with 900MHz frequency band and frequency hopping capability. The radio link communication system shall have a minimum range of 1 mile.

Fault Mode Requirements

Revert PTS units to a flashing red mode upon system default unless otherwise specified by the Engineer. Equip the PTS units with a remote monitoring system. Where cell communication availability exists, the remote monitoring system shall adhere to the remote monitoring system section of this provision.

Remote Monitoring System

The remote monitoring system (RMS) shall be capable of reporting signal location, battery voltage / battery history and system default. Provide a password protected website viewable from any computer with internet capability for the RMS. In the event of a system default, the RMS shall provide specific information concerning the cause of the system default (i.e. red lamp on signal number 1). Equip the RMS with a mechanism capable of immediately contacting a minimum of three previously designated individuals via text messaging and/or email upon a default.

The running program operating the PTS units shall be always available and viewable through the RMS website. Maintain a history of the RMS operating system in each signal including operating hours and events and the location of the PTS units.

Trailer / Cart

The AFAD and PTS units may be mounted on either a trailer or a moveable cart system.

Finish all exterior metal surfaces with Federal orange enamel per AMS-STD-595, color chip ID# 13538 or 12473 respectively with a minimum paint thickness of 2.5 mils (64 microns).

Design and test the AFAD or PTS units trailer / cart to withstand an 80 MPH wind load while in the operational position. Provide independent certification that the assembly meets the design wind load.

Equip the AFAD or PTS units with leveling jacks capable of stabilizing the unit in a horizontal position when located on slopes 6:1 or flatter.

Equip trailers in compliance with North Carolina Law governing motor vehicles and include a 12-volt trailer lighting system complying *with Federal Motor Carrier Safety Regulations 393*, safety chains and a minimum 2 inch ball hitch.

Provide a minimum 4 inch wide strip of fluorescent conspicuity sheeting retroreflective sheeting to the frame of the trailer. Apply the sheeting to all sides of the trailer. The sheeting shall meet the ASTM requirements of Type VII, VIII or IX.

Power System

Design the systems to operate both with and without an external power source. Furnish transmitters, generators, batteries, controls and all other components necessary to operate the device.

Provide equipment that is solar powered and supplemented with a battery backup system that includes a minimum 110/120 VAC powered on-board charging system capable of powering the unit for 7 continuous days with no solar power. Each unit shall also be capable of being powered by standard 110/120 VAC power sources, if applicable.

Locate batteries and electronic controls in a locked, weather and vandal resistant housings.

Page 11-14, Article 1150-3, CONSTRUCTION METHODS, add the following after line 11:

Flaggers shall have a path to escape an errant approaching vehicle at all times, unimpeded by barrier, guardrail, guiderail, parked vehicles, construction materials, slopes steeper than 2:1, or any other obstruction at all times. If an unimpeded path cannot be maintained, the Contractor shall use AFAD or PTS units in lieu of a flagger.

Provide documentation to the Engineer prior to deploying the device that the AFAD or PTS units operator(s) are qualified flagger(s) that have been properly trained through an NCDOT approved training agency or other NCDOT approved training provider and that the qualified flagger(s) have received manufacturer training to operate that specific device. This training shall include proper installation, remote control operation, central control systems and maintenance of the AFAD or PTS units. The training shall take place off the project site where training conditions are removed from live traffic. The documentation shall include the names of the authorized trainer, the trainees, the device on which they have been trained and the date of the training. Provide updated documentation to the Engineer prior to deploying any additional operators.

Install advance warning signs and operate AFADs in accordance with the attached detail drawings in this provision.

Install advance warning signs and operate PTS units in accordance with *NCDOT Roadway Standard Drawings* No. 1101.02, Sheet 17.

AFAD and PTS units shall only be used in situations where there is only one lane of approaching traffic in the direction to be controlled. **At no time shall an AFAD unit controlling traffic through the work area be placed in an autonomous mode and/or left unattended.**

Signal timing and operation of PTS units shall be field verified and accepted by the Engineer before use.

Do not use AFAD or PTS units in locations where queueing from the AFAD or PTS units will extend to within 150 feet of a signalized intersection or railroad crossing. Do not use AFAD and PTS units as a substitute for or a replacement for a continuously operating temporary traffic control signal as described in Section 6F.84 of the MUTCD.

If used at night, illuminate each AFAD or PTS units as described in Section 6D of the MUTCD.

Provide a complete AFAD or PTS units that is capable of being relocated as traffic conditions demand.

If AFADs or PTS units become inoperative, be prepared at all times to replace the unit with the same type and model of AFAD or PTS units, revert to human flagging operations or terminate all construction activities requiring the use of the AFAD or PTS units until the AFAD or PTS units become operative or qualified human flaggers are available.

When the work requiring the AFAD or PTS units is not pursued for 30 minutes or longer, power off each AFAD or PTS units. Removed the AFAD or PTS units from the travel lane and relocated to a minimum of 5 feet from the edge line. AFAD gate arms shall be in the upright position. Remove all traffic control devices from the road, place two cones by each AFAD or PTS units and all signs associated with the lane closure operation shall be removed or laid down. At the end of each workday, remove all AFADs or PTS units from the roadway and shoulder areas.

Ensure the system's wireless communication links continuously monitor and verify proper transmission and reception of data used to monitor and control each AFAD or PTS units. Ensure ambient mobile or other radio transmissions or adverse weather conditions do not affect the system.

In the event of a loss of communications, immediately display the flashing RED or STOP indication on all AFAD or PTS units.

AFAD Specific Construction Methods

The flagger/operator controlling the AFAD units shall be on the project site at all times. If multiple AFAD units are used, one AFAD unit shall be the Main AFAD unit and all other units shall be remote AFAD units. Ensure that each device meets the physical display and operational characteristics as specified in the MUTCD.

Multiple AFAD units may be controlled with **one** flagger/operator when the AFAD units meet each of the following requirements:

(1) AFAD units are spaced no greater than the manufacturer's recommendations.

(2) Both AFAD units can be seen at the same time from the flagger/operator's position, or the AFAD is operating on its own secure network with malfunction detection and notification to the flagger/operator.

(3) The flagger/operator has an unobstructed view of approaching traffic in both directions from the flagger/operator position or the AFAD is operating on its own secure network, with cameras that provide the flagger/operator an unobstructed view of approaching traffic from both directions. The flagger/operator may control the AFAD units from a pilot vehicle.

If any of the above requirements are not met, flagger/operator control each AFAD unit.


AFAD operators may either control traffic at side streets or driveways between the AFAD units or operate the pilot car while operating the AFAD system if approved by the Engineer. AFAD units must continue to be within clear sight of the operator during these work activities.

Page 11-14, Article 1150-4, MEASUREMENT AND PAYMENT, add the following after line 24:

Each AFAD or PTS unit will be measured and paid for as *Flaggers* paid by day in accordance with Article 1150-4 of the *Standard Specifications*. Where the pay item for *Flaggers* is not included in the original contract then no separate payment will be made for this item and payment will be included in the lump sum price bid for *Temporary Traffic Control* found elsewhere in this contract. Each approach controlled by AFAD or PTS units will be measured and paid as one flagger, irrespective of the number of devices used. If multiple PTS units are required to control a single approach, these units will collectively be considered as replacing one flagger.

No separate measurement or payment will be made for AFAD or PTS unit operators, as the cost of such including their training and operational costs shall be included in the unit or lump sum price for *Flaggers* or *Temporary Traffic Control*. Such price and payment also includes the relocation, maintenance, and removal during repair periods of AFAD or PTS units as well as the signal controller, communication, vehicle detection system, traffic signal software of PTS units and any other incidentals necessary to complete the work.


Red/Yellow Lens AFAD (TYPE I)

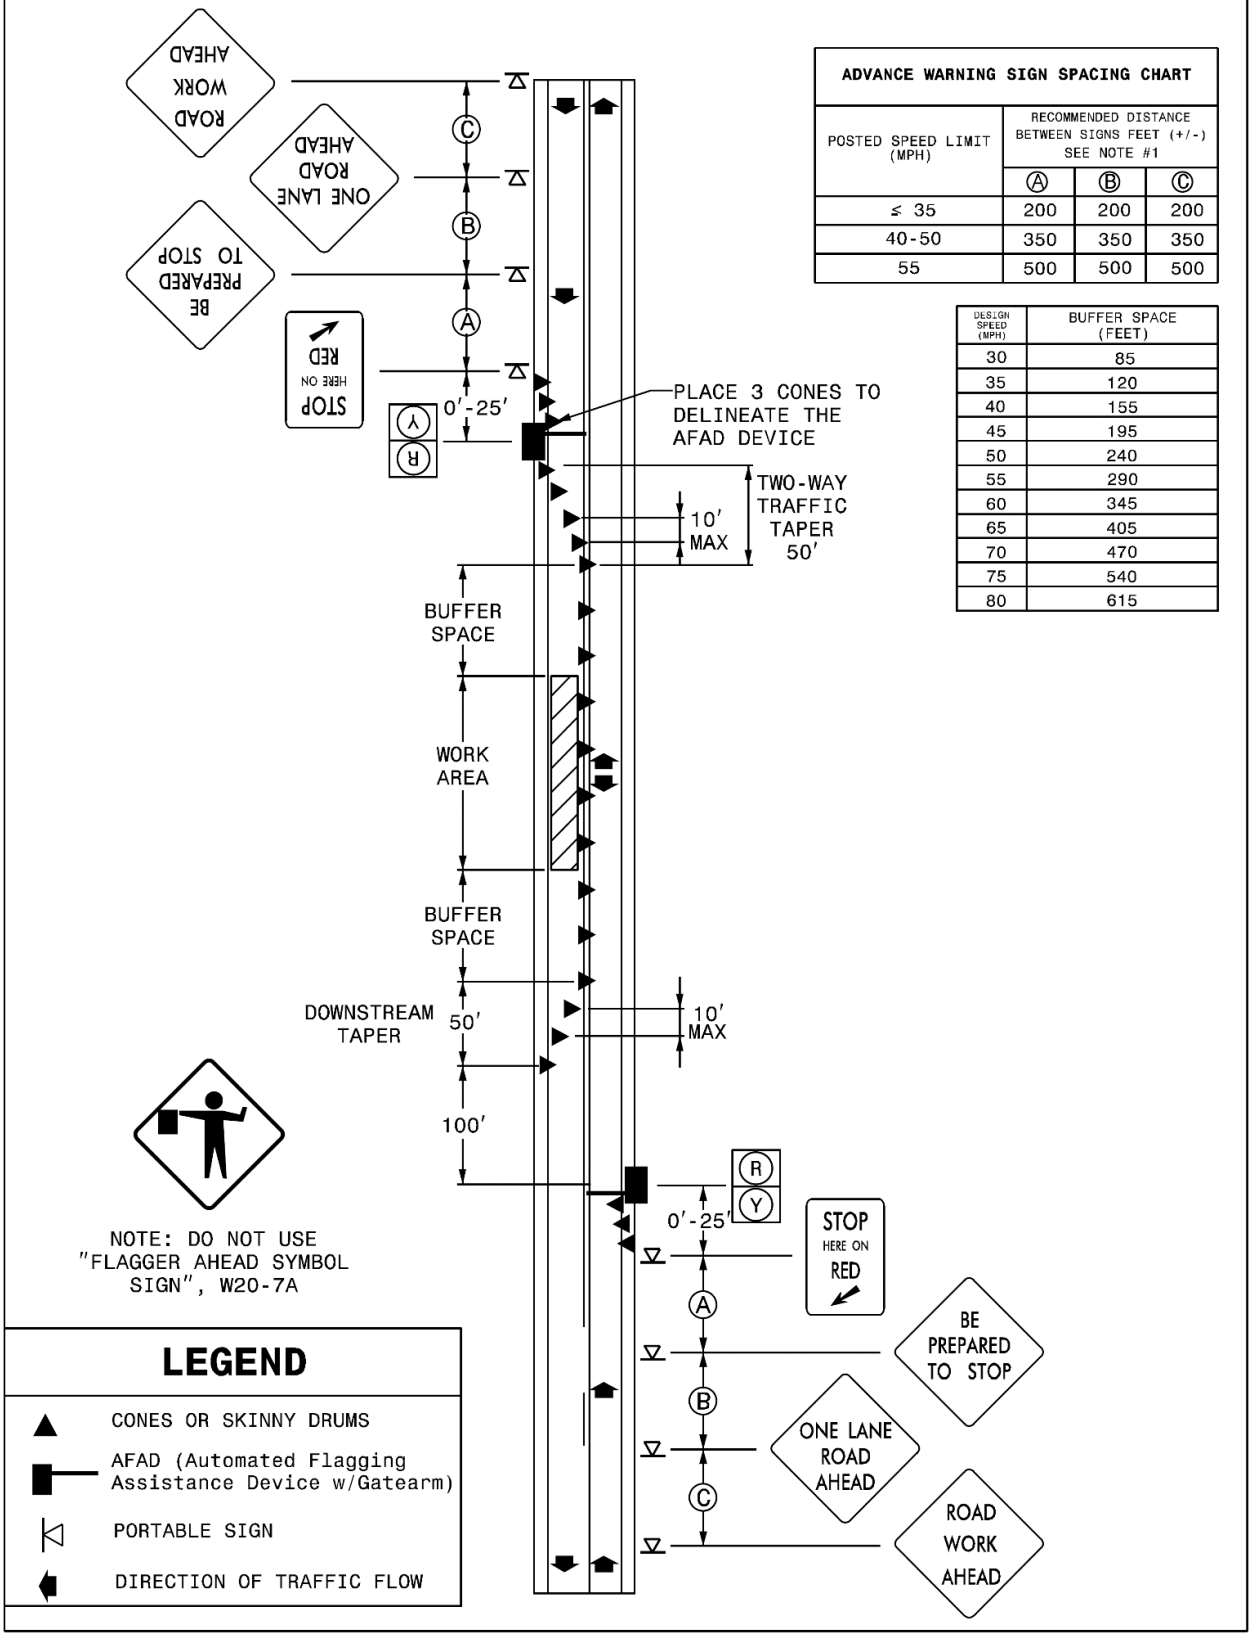

ADVANCE WARNING SIGN SPACING CHART			
POSTED SPEED LIMIT (MPH)	RECOMMENDED DISTANCE BETWEEN SIGNS FEET (+/-) SEE NOTE #1		
	Ⓐ	Ⓑ	Ⓒ
≤ 35	200	200	200
40-50	350	350	350
55	500	500	500

DESIGN SPEED (MPH)	BUFFER SPACE (FEET)
30	85
35	120
40	155
45	195
50	240
55	290
60	345
65	405
70	470
75	540
80	615

Stop/Slow AFAD (TYPE II)

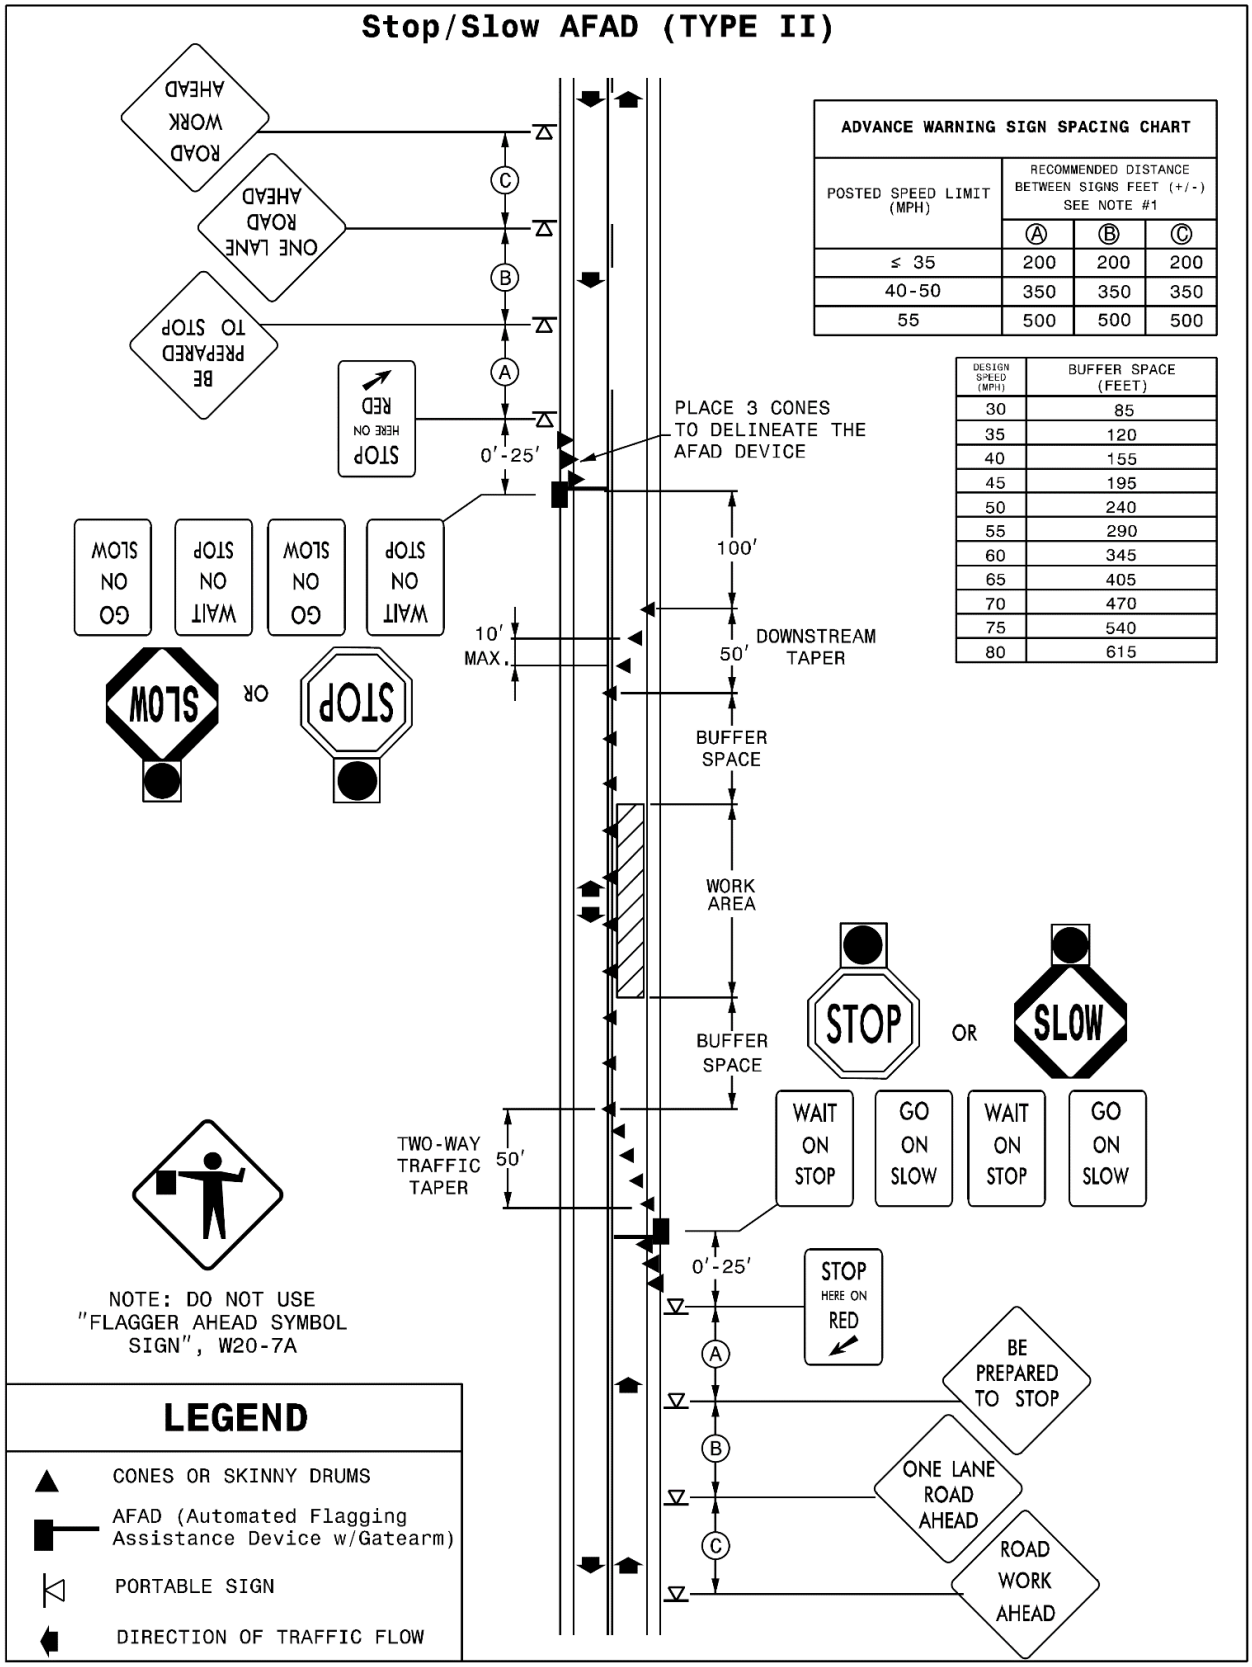

ADVANCE WARNING SIGN SPACING CHART			
POSTED SPEED LIMIT (MPH)	RECOMMENDED DISTANCE BETWEEN SIGNS FEET (+/-) SEE NOTE #1		
	Ⓐ	Ⓑ	Ⓒ
≤ 35	200	200	200
40-50	350	350	350
55	500	500	500

DESIGN SPEED (MPH)	BUFFER SPACE (FEET)
30	85
35	120
40	155
45	195
50	240
55	290
60	345
65	405
70	470
75	540
80	615

PORTABLE CONCRETE BARRIER:
(12-17-24) 1170 SP11 R70

Revise the *Standard Specifications* as follows:

Page 11-17, Subarticle 1170-3(A)(1) Portable Concrete Barrier, after line 25, add the following:

For MASH approved F-Shape K-Wall, install anchorage transitions between unanchored portable concrete barrier and temporary crash cushions, and between unanchored portable concrete barrier and portable concrete barrier (anchored) as shown in the *Roadway Standard Drawings*, No. 1170.01.

Page 11-19, Article 1170-4 MEASUREMENT AND PAYMENT, line 16, after the second sentence of the first paragraph add the following:

Crash cushion to unanchored concrete requires a transition

Page 11-19, Article 1170-4 MEASUREMENT AND PAYMENT, line 13, delete and replace "*Portable Concrete Barrier (____)*" with "*Portable Concrete Barrier*".

Page 11-19, Article 1170-4 MEASUREMENT AND PAYMENT, line 16, after the second sentence of the first paragraph add the following:

As shown in the *Roadway Standard Drawings*, No. 1170.01, anchorage transition sections between *Portable Concrete Barrier* and *Temporary Crash Cushions* as found in Section 1160 will be measured and paid as *Portable Concrete Barrier*. No additional payment will be made for equipment, materials or labor to meet the anchorage transition requirements.

Page 11-19, Article 1170-4 MEASUREMENT AND PAYMENT, line 16, after the first paragraph add the following:

Portable Concrete Barrier (Anchored) will be measured and paid as the maximum number of linear feet furnished, satisfactorily installed, accepted by the Engineer, maintained and removed, at any one time during the life of the project, including anchorage transition sections between portable concrete barrier and portable concrete barrier (anchored) as shown in the Roadway Standard Drawings, No. 1170.01. Measurement will be made by counting the number of barrier units used and multiplying by the length of a unit.

Page 11-19, Article 1170-4 MEASUREMENT AND PAYMENT, line 21, delete and replace "*Remove and Reset Portable Concrete Barrier (____)*" with "*Remove and Reset Portable Concrete Barrier*".

Page 11-19, Article 1170-4 MEASUREMENT AND PAYMENT, line 24, after the second sentence of the third paragraph add the following:

As shown in the *Roadway Standard Drawings*, No. 1170.01, anchorage transition sections between *Portable Concrete Barrier* and *Temporary Crash Cushions* as found in Section 1160 will be measured and paid as *Remove and Reset Portable Concrete Barrier*. No additional

payment will be made for equipment, materials or labor to meet the anchorage transition requirements.

Page 11-19, Article 1170-4 MEASUREMENT AND PAYMENT, line 28, after the third paragraph add the following:

Remove and Reset Portable Concrete Barrier (Anchored) will be measured and paid as the number of linear feet of barrier moved from one location on the project to another location on the project, including anchorage transition sections between portable concrete barrier and portable concrete barrier (anchored) as shown in the Roadway Standard Drawings, No. 1170.01. Measurement will be made by counting the number of barrier units moved during any one move and multiplying by the length of a unit. Where barrier units are moved more than once, each move will be measured separately. Whenever the Engineer directs the Contractor to move barrier units from an installed location to a stockpile either on or off the project and then back to another installed location, the complete move from the first installed location to the next installed location will be measured as 2 moves.

PAVEMENT MARKINGS:
(5-19-26) 1087, 1205 SP12 R04

Revise the *Standard Specifications* as follows:

Page 10-185, Subarticle 1087-2(A) Paint Composition, line 15, replace "TT--P-1952" with "TT--P-1952, Type III".

Page 10-185, Subarticle 1087-2(C) Thermoplastic Composition, lines 28-33, replace the first through third paragraph and the table with the following:

(C) Thermoplastic and Integrated Multipolymer (IMP) Composition

Use thermoplastic alkyd/maleic pavement markings composed of the materials in Table 1087-1A and integrated multipolymer markings composed of the materials in Table 1087-1B.

TABLE 1087-1A
PHYSICAL PROPERTIES
OF THERMOPLASTIC PAVEMENT MARKINGS

Component	By Weight
Alkyd/Maleic Binder	18.0% Min
Premixed Glass Beads (AASHTO M 247 – Type 3)	40.0% Min
Titanium Dioxide Pigment (ASTM D476 Type 2)	10.0% Min. (white) 1.5% Min. (yellow)

TABLE 1087-1B PHYSICAL PROPERTIES OF INTEGRATED MULTIPOLYMER (IMP) PAVEMENT MARKINGS	
Component	**By Weight**
Binder	21.0% Min
Premixed Glass Beads (AASHTO M 247 – Type 3)	40.0% Min
Titanium Dioxide Pigment (ASTM D476 Type 2)	10.0% Min. (white only)
Inert Filler	15% Max white / 24% Max Yellow

Use white material that does not contain anatase titanium dioxide pigment. Use yellow material that does not contain any intentionally added lead chromate.

Calcium carbonate and inert fillers may be used by the manufacturer, providing all other qualifications are met.

Page 10-185, Subarticle 1087-2(C) Thermoplastic Composition, line 34, replace "thermoplastic" with "material".

Page 10-185, Subarticle 1087-2(C) Thermoplastic Composition, line 36, replace "alkyd/maleic binder" with "binder".

Page 10-185, Subarticle 1087-2(C) Thermoplastic Composition, line 38, replace "maleic-modified glycerol of resin" with "rosin ester".

Page 10-186, Subarticle 1087-2(C) Thermoplastic Composition, insert the following paragraph after line 2:

The integrated multipolymer binder shall consist of a mixture of modified rosin ester, polyamide and a copolymer (e.g. EVA) with waxes and/or plasticizers. At least 3% of the total formulation weight shall be 100% polyamide. The binder shall contain no petroleum hydrocarbon resins.

Page 10-186, Subarticle 1087-2(C) Thermoplastic Composition, lines 3, 6, 9 and 11, replace "thermoplastic material" with "material".

Page 10-186, Article 1087-3 COLOR, after line 27, replace "Crystal: Color No. 17886 (White)" with "White: Color No. 17925".

Page 10-186, Subarticle 1087-4(A) Composition, lines 31-34, replace the second paragraph with the following:

Manufacture the beads from 100% recycled or virgin non-pigmented glass from a composition designed to be highly resistant to traffic wear and to the effects of weathering. All intermix and drop-on glass beads shall be manufactured using 100% North American recycled glass cullet, virgin North American glass or a combination of the two.

Page 10-187, Subarticle 1087-4(C) Gradation & Roundness, lines 4-6, replace the first paragraph and table with the following:

Use drop-on and intermixed glass beads in all pavement markings with at least 80% true spheres when tested in accordance with ASTM D1155. Drop-on glass beads for permanent pavement markings shall be high performance glass beads listed on the NCDOT APL. If otherwise specified, or at the direction of the Engineer, other drop-on reflective media may be used on permanent markings. Drop-on glass beads used on any interim or temporary pavement markings shall meet Table 1087-2.

TABLE 1087-2
GLASS BEAD GRADATION REQUIREMENTS

Sieve Size	Gradation Requirements	
	Minimum	Maximum
Passing #20	95%	100%
Retained on #30	5%	20%
Retained on #50	40%	80%
Retained on #80	15%	50%
Passing #80	0%	10%
Retained on #200	0%	5%

Page 10-187, Article 1087-5 PACKAGING FOR SHIPMENT, line 31, replace "Thermoplastic pavement marking materials" with "Thermoplastic and integrated multipolymer pavement marking materials".

Page 10-188, Subarticle 1087-7(B) Thermoplastic Pavement Marking Material Composition, line 17, replace **"(B) Thermoplastic Pavement Marking Material Composition**" with
"**(B) Thermoplastic and Integrated Multipolymer Pavement Marking Material Composition".**

Page 10-188, Subarticle 1087-7(C) Flash Point, line 22, replace "thermoplastic" with "thermoplastic and integrated multipolymer material".

Page 10-188, Subarticle 1087-7(D) Requirements, line 25, replace "thermoplastic material" with "thermoplastic and integrated multipolymer material".

Page 10-189, Subarticle 1087-7(D), after line 15, add the following:

(9) Tensile Elongation

The integrated multipolymer material shall have an elongation of at least 10% when tested in accordance with ASTM D638 (1"x 6", 0.25"/min).

(10) Abrasion Resistance

The integrated multipolymer material shall have no more than 0.40 g weight loss following taber abrasion with CS17 wheels for 1000 cycles with 1 kg weight per ASTM D4060.

Page 10-189, Article 1087-8 MATERIAL CERTIFICATION, lines 22-23, replace the third

paragraph with the following:

Reflective media not covered in this, or other specifications must meet AASHTO M 247 Type 3 or 4 and a NCDOT Type 2 Material Certification must be provided.

Page 10-189, Article 1087-8 MATERIAL CERTIFICATION, after line 23, add the following to the table:

Integrated Multipolymer	Type 2 Material Certification and Type 3 Material Certification

Page 12-3, Subarticle 1205-3(F) Surface Preparation and Curing Compound Removal, line 8, add the following as a second sentence of the first paragraph:

Only apply markings to dry clean surfaces.

Page 12-4, Subarticle 1205-3(G)(1) General for all types of Pavement Markings, line 16, replace the first sentence of the eighth paragraph with the following:

Protect the pavement markings until they are track free before exposing them to traffic.

Page 12-4, Subarticle 1205-3(G)(1) General for all types of Pavement Markings, lines 22-24, delete the second sentence of the tenth paragraph.

Page 12-4, Subarticle 1205-3(G)(1) General for all types of Pavement Markings, after line 24, replace "White: Color No. 17886" with "White: Color No. 17295".

Page 12-5, Subarticle 1205-3(I) Removal of Pavement Markings, line 32, add the following as the third sentence of the seventh paragraph:

Before applying integrated multipolymer (IMP) pavement markings over existing thermoplastic pavement markings, remove at least 85% of the oxidized existing thermoplastic.

Page 12-5, Subarticle 1205-3(I) Removal of Pavement Markings, line 35, replace "thermoplastic" with "thermoplastic or IMP".

Page 12-6, Article 1205-4 THERMOPLASTIC, line 3, replace "**1205-4 THERMOPLASTIC**" with **"1205-4THERMOPLASTIC AND INTEGRATED MULTIPOLYMER (IMP)".**

Page 12-6, Subarticle 1205-4(A) Application Equipment, lines 7, 16, 20, 24, 25, 27 and 29, delete "thermoplastic"

Page 12-6, Subarticle 1205-4(B) Weather Limitations and Seasonal Limitations, line 38, replace "thermoplastic pavement markings" with "thermoplastic or integrated multipolymer pavement markings".

Page 12-6, Subarticle 1205-4(B) Weather Limitations and Seasonal Limitations, line 42, delete "thermoplastic".

Page 12-7, Subarticle 1205-4(C) Application, lines 2, 3, 10, 21 and 31, delete "thermoplastic".

Page 12-7, Subarticle 1205-4(C) Application, after line 17, in Table 1205-2 MINIMUM REFLECTOMETER REQUIREMENTS FOR THERMOPLASTIC replace "Standard Glass Beads" with "High Performance Glass Beads" and for the Reflectivity of White replace "375 mcd/lux/m^2" with "425 mcd/lux/m^2" and Yellow replace "250 mcd/lux/m^2" with "325 mcd/lux/m^2"

Page 12-7, Subarticle 1205-4(C) Application, line 23, replace "thermoplastic pavement marking" with "final pavement marking".

Page 12-7, Subarticle 1205-4(C) Application, after line 32, replace "**TABLE 1205-3 THICKNESS REQUIREMENTS FOR THERMOPLASTIC**" with "**TABLE 1205-3 THICKNESS REQUIREMENTS FOR THERMOPLASTIC AND INTEGRATED MULTIPOLYMER**".

Page 12-9, Subarticle 1205-5(C) Observation Period, before line 1, replace "375 mcd/lux/m^2" with "425 mcd/lux/m^2" and replace "250 mcd/lux/m^2" with "325 mcd/lux/m^2".

Page 12-11, Subarticle 1205-8(C) Application, lines 17-20, replace the first paragraph with the following:

Final pavement marking application of paint shall be placed in 1 application of 30 mils wet each and consist of reflective media applied at a rate to immediately obtain the minimum retroreflective values.

Page 12-11, Subarticle 1205-8(C) Application, line 26, delete "15 mil".

Page 12-11, Subarticle 1205-8(C) Application, after line 31, replace Table 1205-6 with the following:

TABLE 1205-6
REFLECTOMETER REQUIREMENTS
FOR PAINT

Item	Color	Reflectivity
Standard Glass Beads	White	225 mcd/lux/m^2
	Yellow	200 mcd/lux/m^2
High Performance Glass Beads	White	425 mcd/lux/m^2
	Yellow	325 mcd/lux/m^2

Page 12-12, Article 1205-10 MEASUREMENT AND PAYMENT, lines 5-7, delete the second sentence of the first paragraph.

Page 12-12, Article 1205-10 MEASUREMENT AND PAYMENT, lines 12-14, delete the second sentence of the second paragraph.

Page 12-12, Article 1205-10 MEASUREMENT AND PAYMENT, lines 17-19, delete the

third sentence of the third paragraph.

Page 12-12, Article 1205-10 MEASUREMENT AND PAYMENT, lines 40-43, replace the second sentence of the ninth paragraph with the following:

No direct payment will be made for the work involved in applying the lines, including but not limited to surface preparation, reapplication of molten pavement marking crossed by a vehicle, removal of all pavement marking materials spilled on the roadway surface, and repair of markings tracked by a vehicle.

Page 12-13, Article 1205-10 MEASUREMENT AND PAYMENT, after line 12, add the following to the pay item and pay unit list:

Pay Item	**Pay Unit**
Integrated Multipolymer Pavement Marking Lines, __", __ mils	Linear Foot
Integrated Multipolymer Pavement Marking Symbols, __ mils	Each
Integrated Multipolymer Pavement Marking Characters, __ mils	Each

SNOWPLOWABLE DELINEATION:

(10-15-24) 1253 SP12 R53

Description

Furnish, install and maintain snowplowable delineation.

There are five snowplowable delineation alternate options approved for use in North Carolina. They include the following markers and markings options:

(1) Polycarbonate H-shaped Markers
(2) Inlaid Raised Pavement Markers
(3) 10' Rumble Skips
(4) Inlaid Cradle Markers
(5) 10' Inlaid Pavement Markings

Only one type of snowplowable delineation will be allowed on a single project.

Materials

Refer to Division 10 of the *Standard Specifications*.

Item	**Section**
Epoxy	1081
Pavement Markings	1087
Snowplowable Pavement Markers	1086-3

Any snowplowable pavement delineation shall conform to the applicable requirements of Sections 1086, 1087, and 1081 of the *Standards and Specifications.* Use snowplowable delineation markers and markings listed on the NCDOT APL. Any treatment that requires

pavement cutting or milling shall be installed within 7 calendar days of the pavement cutting or milling operation.

Construction Methods

(A) General

For any snowplowable delineation, prior to installation, by brushing, blow cleaning, vacuuming or other suitable means, ensure that all materials and the pavement surface are free of dirt, grease, dust, oil, moisture, mud, grass, or any other material that would prevent adhesion to the pavement by brushing blow cleaning, or vacuuming. If required, apply a primer per manufactures recommendations to pavement surfaces before applying pavement marking material.

Install snowplowable delineation per manufacturers specifications every 80 feet. Make sure pavement markers are oriented to traffic correctly and pavement markings are applied in a uniform thickness. Do not apply markings over longitudinal joints. Protect the pavement markings until they are tack free. Apply applicable Sections 1205 and 1250 of the *Standards Specifications*.

If damage occurs during installation the effected treatments shall be corrected or replaced. This work shall be considered incidental to the installation of the marking or marker.

(B) Polycarbonate H-shaped Markers and Inlaid Cradle Markers

Bond marker housings to the pavement with epoxy adhesive. Mechanically mix and dispense epoxy adhesives as required by the manufacturer's specifications. Place the markers immediately after the adhesive has been mixed and dispensed.

Install polycarbonate H-shaped markers and inlaid cradle markers castings into slots sawcut into the pavement. Make slots in the pavement to exactly duplicate the shape of the casting of the polycarbonate H-shaped markers and inlaid cradle markers.

If saw cutting, milling, or grooving operations are used, promptly remove all resulting debris from the pavement surface. Install the marker housings within 7 calendar days after saw cutting , milling, or grooving the pavement. Remove and dispose of loose material from the slots by brushing, blow cleaning or vacuuming. Dry the slots before applying the epoxy adhesive. Install polycarbonate H-shaped markers and inlaid cradle markers according to the manufacturer's recommendations.

Protect the polycarbonate H-shaped markers or inlaid cradle markers until the epoxy has initially cured and is track free.

Construct inlaid cradle markers in accordance with the details in the plans and as directed by the Engineer.

(C) Reflector Replacement

The following requirements only apply to polycarbonate H-shaped markers and inlaid cradle markers.

In the event that a reflector is damaged, replace the damaged reflector by using adhesives and methods recommended by the manufacturer of the markers and approved by the Engineer. This work is considered incidental if damage occurs during the initial installation of the marker housings and maintenance of initial polycarbonate H-shaped markers or inlaid cradle markers specified in this section.

If during reflector replacement it is discovered that the housing is missing or broken this will be paid as *Polycarbonate H-shaped Markers* or *Inlaid Cradle Markers*. Missing housings shall be replaced. Broken housings shall be removed and replaced. In both cases the slot for the housings shall be properly prepared prior to installing the new housing; patch the existing marker slots as directed by the Engineer and install the new marker approximately one foot before or after the patch. Removal of broken housings and preparation of slots will be considered incidental to the work of replacing housings.

(D) Inlaid Raised Pavement Markers

Cut groove in accordance with the details in the plans and as directed by the Engineer.

Use adhesive recommended by the manufacturer to install markers into the groove in accordance with Section 1251. The raised pavement markers are incidental to inlaid raised pavement markers.

(E) 10' Rumble Skips

Construct 10' rumble skips on asphalt concrete in accordance with Section 665 for all centerline and shoulder rumble skips, details in the plans and as directed by the Engineer. Construct 10' rumble skips on Portland cement concrete in accordance with Section 730 for all centerline and shoulder rumble skips, details in the plans and as directed by the Engineer. The milled rumble strips are incidental to the rumble skips. Using polyurea or extruded 90 mil thermoplastic construct pavement markings in accordance with Section 1205.

(F) 10' Inlaid Pavement Markings

The groove in which the marking is to be placed shall be one inch wider than the marking to be placed and 10 mils deeper than the thickness of the marking.

When using this method, use enhanced reflective media. The following retroreflectivity values shall be met.

MINIMUM INITIAL REFLECTOMETER READINGS		
Item	**Color**	**Reflectivity**
Enhanced Reflectivity Media	White	450 mcd/lux/m^2
	Yellow	350 mcd/lux/m^2

Using polyurea, extruded 90 mil thermoplastic or cold applied plastic construct pavement markings in accordance with Section 1205.

Maintenance

Maintain all installed snowplowable delineation before acceptance by the Engineer.

Measurement and Payment

Polycarbonate H-shaped Markers will be measured and paid as the actual number of polycarbonate H-shaped markers satisfactorily placed and accepted by the Engineer.

Inlaid Raised Pavement Markers will be measured and paid as the actual number of inlaid raised pavement markers satisfactorily placed and accepted by the Engineer.

10' Rumble Skips will be measured and paid as the actual number of rumble skips satisfactorily placed and accepted by the Engineer.

Inlaid Cradle Markers will be measured and paid as the actual number of pavement markers satisfactorily placed and accepted by the Engineer.

10' Inlaid Pavement Markings will be measured and paid as the actual number of 10' inlaid pavement markings satisfactorily placed and accepted by the Engineer.

Replace Snowplowable Pavement Marker Reflector will be measured and paid in accordance with Article 1253-5.

Payment will be made under:

Pay Item	**Pay Unit**
Polycarbonate H-shaped Markers	Each
Inlaid Raised Pavement Markers	Each
10' Rumble Skips	Each
Inlaid Cradle Markers	Each
10' Inlaid Pavement Markings	Each

PERMANENT SEEDING AND MULCHING:
(7-1-95)(Rev. 1-16-24) 1660 SP16 R02

The Department desires that permanent seeding and mulching be established on this project as soon as practical after slopes or portions of slopes have been graded. As an incentive to obtain an early stand of vegetation on this project, the Contractor's attention is called to the following:

For all permanent seeding and mulching that is satisfactorily completed in accordance with the requirements of Section 1660 in the *Standard Specifications* and within the following percentages of elapsed contract times, an additional payment will be made to the Contractor as an incentive additive. The incentive additive will be determined by multiplying the number of acres of seeding and mulching satisfactorily completed times the contract unit bid price per acre for Seeding and Mulching times the appropriate percentage additive.

Percentage of Elapsed Contract Time	Percentage Additive
0% - 30%	30%
30.01% - 50%	15%

Percentage of elapsed contract time is defined as the number of calendar days from the date of availability of the contract to the date the permanent seeding and mulching is acceptably completed divided by the total original contract time.

COIR FIBER MAT:
(9-16-25) 1629 SP16 R05

Revise the *Standard Specifications* as follows:

Page 16-9, Article 1629-2 MATERIALS, lines 22-24, delete and replace the last paragraph with the following:

Provide #3 or #4 uncoated reinforcing steel anchors, 24 inches in length, bent into a U-shape with a 4-inch diameter bend and a 4-inch straight leg extending from the bend to catch and secure the coir fiber mat.

WATTLE DEVICES:
(1-1-24)(Rev. 9-16-25) 1642 SP16 R10

Revise the *Standard Specifications* as follows:

Page 16-23, Subarticle 1642-2(B) Wattle, lines 10-12, delete and replace with the following:

(B) Wattle and Wattle Barrier

Wattles shall meet Table 1642-1.

TABLE 1642-1 100% CURLED WOOD (EXCELSIOR) FIBERS - WATTLE	
Property	**Property Value**
Minimum Diameter	12 inches
Minimum Density	2.5 pcf +/- 10%
Net Material	Synthetic
Net Openings	1 inch x 1 inch
Net Configuration	Totally Encased
Minimum Weight	20 lb +/- 10% per 10 foot length

Coir Fiber Wattles shall meet Table 1642-2.

TABLE 1642-2 100% COIR (COCONUT) FIBERS WATTLE	
Property	**Property Value**
Minimum Diameter	12 inches
Minimum Density	3.5 pcf +/- 10%
Net Material	Coir Fiber
Net Openings	2 inch x 2 inch
Net Strength	90 lb
Minimum Weight	2.6 pcf +/- 10%

Wattle Barriers shall meet Table 1642-3.

TABLE 1642-3 100% CURLED WOOD (EXCELSIOR) FIBERS – WATTLE BARRIER	
Property	**Property Value**
Minimum Diameter	18 inches
Minimum Density	2.9 pcf +/- 10%
Net Material	Synthetic
Net Openings	1 inch x 1 inch
Net Configuration	Totally Encased
Minimum Weight	5 pcf +/- 10%

Coir Fiber Wattle Barriers shall meet Table 1642-4.

TABLE 1642-4 100% COIR (COCONUT) FIBERS WATTLE BARRIER	
Property	**Property Value**
Minimum Diameter	18 inches
Minimum Density	5 pcf +/- 10%
Net Material	Coir Fiber
Net Openings	2 inch x 2 inch
Net Strength	90 lb
Minimum Weight	10 pcf +/- 10%

Pages 16-24 & 16-25, Article 1642-5 MEASUREMENT AND PAYMENT, lines 42-47 & lines 1-2, delete and replace with the following:

Wattle will be measured and paid for by the actual number of linear feet of wattles which are installed and accepted. Such price and payment will be full compensation for all work covered by this section, including, but not limited to, furnishing all materials, labor, equipment and incidentals necessary to install the *Wattle*.

Coir Fiber Wattles will be measured and paid for by the actual number of linear feet of coir fiber wattles which are installed and accepted. Such price and payment will be full compensation for all work covered by this section, including, but not limited to, furnishing all materials, labor, equipment and incidentals necessary to install the *Coir Fiber Wattles*.

Wattle Barrier will be measured and paid as the actual number of linear feet of wattle barrier installed and accepted. Such price and payment will be full compensation for all work covered by this provision, including, but not limited to, furnishing all materials, labor, equipment and incidentals necessary to install the *Wattle Barrier*.

Coir Fiber Wattle Barrier will be measured and paid as the actual number of linear feet of coir fiber wattle barrier installed and accepted. Such price and payment will be full compensation for all work covered by this provision, including, but not limited to, furnishing all materials, labor, equipment and incidentals necessary to install the *Coir Fiber Wattle Barrier*.

Page 16-25, Article 1642-5 MEASUREMENT AND PAYMENT, after line 9, delete and replace "___ Wattle Check" with "Wattle".

Page 16-25, Article 1642-5 MEASUREMENT AND PAYMENT, after line 9, delete and replace "___ Wattle Barrier" with "Wattle Barrier".

Page 16-25, Article 1642-5 MEASUREMENT AND PAYMENT, after line 9, add the following:

Pay Item	**Pay Unit**
Coir Fiber Wattle	Linear Foot
Coir Fiber Wattle Barrier	Linear Foot

STANDARD SPECIAL PROVISION
AVAILABILITY OF FUNDS – TERMINATION OF CONTRACTS

(5-20-08)(Rev. 1-16-24) Z-2

General Statute 143C-6-11. (h) Highway Appropriation is hereby incorporated verbatim in this contract as follows:

(h) Amounts Encumbered. – Transportation project appropriations may be encumbered in the amount of allotments made to the Department of Transportation by the Director for the estimated payments for transportation project contract work to be performed in the appropriation fiscal year. The allotments shall be multiyear allotments and shall be based on estimated revenues and shall be subject to the maximum contract authority contained in *General Statute 143C-6-11(c)*. Payment for transportation project work performed pursuant to contract in any fiscal year other than the current fiscal year is subject to appropriations by the General Assembly. Transportation project contracts shall contain a schedule of estimated completion progress, and any acceleration of this progress shall be subject to the approval of the Department of Transportation provided funds are available. The State reserves the right to terminate or suspend any transportation project contract, and any transportation project contract shall be so terminated or suspended if funds will not be available for payment of the work to be performed during that fiscal year pursuant to the contract. In the event of termination of any contract, the contractor shall be given a written notice of termination at least 60 days before completion of scheduled work for which funds are available. In the event of termination, the contractor shall be paid for the work already performed in accordance with the contract specifications.

Payment will be made on any contract terminated pursuant to the special provision in accordance with Subarticle 108-13(D) of the *Standard Specifications*.

STANDARD SPECIAL PROVISION
NCDOT GENERAL SEED SPECIFICATION FOR SEED QUALITY

(5-17-11) Z-3

Seed shall be sampled and tested by the North Carolina Department of Agriculture and Consumer Services, Seed Testing Laboratory. When said samples are collected, the vendor shall supply an independent laboratory report for each lot to be tested. Results from seed so sampled shall be final. Seed not meeting the specifications shall be rejected by the Department of Transportation and shall not be delivered to North Carolina Department of Transportation warehouses. If seed has been delivered it shall be available for pickup and replacement at the supplier's expense.

Any re-labeling required by the North Carolina Department of Agriculture and Consumer Services, Seed Testing Laboratory, that would cause the label to reflect as otherwise specified herein shall be rejected by the North Carolina Department of Transportation.

Seed shall be free from seeds of the noxious weeds Johnsongrass, Balloonvine, Jimsonweed, Witchweed, Itchgrass, Serrated Tussock, Showy Crotalaria, Smooth Crotalaria, Sicklepod, Sandbur, Wild Onion, and Wild Garlic. Seed shall not be labeled with the above weed species on the seed analysis label. Tolerances as applied by the Association of Official Seed Analysts will NOT be allowed for the above noxious weeds except for Wild Onion and Wild Garlic.

Tolerances established by the Association of Official Seed Analysts will generally be recognized. However, for the purpose of figuring pure live seed, the found pure seed and found germination percentages as reported by the North Carolina Department of Agriculture and Consumer Services, Seed Testing Laboratory will be used. Allowances, as established by the NCDOT, will be recognized for minimum pure live seed as listed on the following pages.

The specifications for restricted noxious weed seed refers to the number per pound as follows:

Restricted Noxious **Weed**	Limitations per Lb. Of Seed	Restricted Noxious **Weed**	Limitations per Lb. of Seed
Blessed Thistle	4 seeds	Cornflower (Ragged Robin)	27 seeds
Cocklebur	4 seeds	Texas Panicum	27 seeds
Spurred Anoda	4 seeds	Bracted Plantain	54 seeds
Velvetleaf	4 seeds	Buckhorn Plantain	54 seeds
Morning-glory	8 seeds	Broadleaf Dock	54 seeds
Corn Cockle	10 seeds	Curly Dock	54 seeds
Wild Radish	12 seeds	Dodder	54 seeds
Purple Nutsedge	27 seeds	Giant Foxtail	54 seeds
Yellow Nutsedge	27 seeds	Horsenettle	54 seeds
Canada Thistle	27 seeds	Quackgrass	54 seeds
Field Bindweed	27 seeds	Wild Mustard	54 seeds
Hedge Bindweed	27 seeds		

Seed of Pensacola Bahiagrass shall not contain more than 7% inert matter, Kentucky Bluegrass, Centipede and Fine or Hard Fescue shall not contain more than 5% inert matter whereas a maximum of 2% inert matter will be allowed on all other kinds of seed. In addition, all seed

shall not contain more than 2% other crop seed nor more than 1% total weed seed. The germination rate as tested by the North Carolina Department of Agriculture shall not fall below 70%, which includes both dormant and hard seed. Seed shall be labeled with not more than 7%, 5% or 2% inert matter (according to above specifications), 2% other crop seed and 1% total weed seed.

Exceptions may be made for minimum pure live seed allowances when cases of seed variety shortages are verified. Pure live seed percentages will be applied in a verified shortage situation. Those purchase orders of deficient seed lots will be credited with the percentage that the seed is deficient.

FURTHER SPECIFICATIONS FOR EACH SEED GROUP ARE GIVEN BELOW:

Minimum 85% pure live seed; maximum 1% total weed seed; maximum 2% total other crop seed; maximum 144 restricted noxious weed seed per pound. Seed less than 83% pure live seed will not be approved.

Sericea Lespedeza
Oats (seeds)

Minimum 80% pure live seed; maximum 1% total weed seed; maximum 2% total other crop; maximum 144 restricted noxious weed seed per pound. Seed less than 78% pure live seed will not be approved.

Tall Fescue (all approved varieties)
Kobe Lespedeza
Korean Lespedeza
Weeping Lovegrass
Carpetgrass
Bermudagrass
Browntop Millet
German Millet – Strain R
Clover – Red/White/Crimson

Minimum 78% pure live seed; maximum 1% total weed seed; maximum 2% total other crop seed; maximum 144 restricted noxious weed seed per pound. Seed less than 76% pure live seed will not be approved.

Common or Sweet Sundangrass

Minimum 76% pure live seed; maximum 1% total weed seed; maximum 2% total other crop seed; maximum 144 restricted noxious weed seed per pound. Seed less than 74% pure live seed will not be approved.

Rye (grain; all varieties)
Kentucky Bluegrass (all approved varieties)
Hard Fescue (all approved varieties)
Shrub (bicolor) Lespedeza

Minimum 70% pure live seed; maximum 1% total weed seed; maximum 2% total other crop seed; maximum 144 noxious weed seed per pound. Seed less than 70% pure live seed will not be approved.

Centipedegrass
Crownvetch
Pensacola Bahiagrass
Japanese Millet
Reed Canary Grass
Zoysia

Creeping Red Fescue

Minimum 70% pure live seed; maximum 1% total weed seed; maximum 2% total other crop seed; maximum 5% inert matter; maximum 144 restricted noxious weed seed per pound.

Barnyard Grass
Big Bluestem
Little Bluestem
Bristly Locust
Birdsfoot Trefoil
Indiangrass
Orchardgrass
Switchgrass
Yellow Blossom Sweet Clover

STANDARD SPECIAL PROVISION
ERRATA

(1-16-24)(Rev. 5-19-26) Z-4

Revise the *2024 Standard Specifications* as follows:

Division 1

Page 1-1, Article 101-2 ABBREVIATIONS, line 25, replace "American Wood-Preservers' Association" with "American Wood Protection Association".

Page 1-18, Article 102-10 BID BOND OR BID DEPOSIT, line 26, replace " Subarticle 102-8(A)(8)(b)" with "Subarticle 102-8(A)(12)(b)".

Page 1-36, Subarticle 104-12(B) Evaluation of Proposals, line 21, replace "Design-Build Unit" with "Alternative Delivery Unit".

Page 1-36, Subarticle 104-12(D) Preliminary Review, line 37, replace "Design-Build Unit" with "Alternative Delivery Unit".

Page 1-37, Subarticle 104-12(E) Final Proposal, line 3, replace "Design-Build Unit" with "Alternative Delivery Unit".

Page 1-37, Subarticle 104-12(F) Design-Build VEPs, line 36, replace "Design-Build Unit" with "Alternative Delivery Unit".

Page 1-38, Subarticle 104-12(G) Modifications, line 1, replace "Design-Build Unit" with "Alternative Delivery Unit".

Division 3

Page 3-5, Article 305-2 MATERIALS, after line 16, replace " 1032-3(A)(7)" with "1032-3" and add the item "Galvanized Corrugated Steel Pipe" with Section "1032-3".

Page 3-6, Article 310-2 MATERIALS, after line 9, add the item "Galvanized Corrugated Steel Pipe" with Section "1032-3".

Division 6

Page 6-15, Article 610-1 DESCRIPTION, line 20, replace "The work includes" with "The work includes, but is not limited to,".

Page 6-15, Article 610-1 DESCRIPTION, line 22, replace "applying the tack coat as specified." with "applying the tack coat in accordance with Section 605.".

Page 6-30, Article 610-14 DENSITY ACCEPTANCE, line 39, replace "QC process." with "QC process in accordance with Section 609.".

Page 6-31, Article 610-16 MEASUREMENT AND PAYMENT, line 13, replace "*Hot Mix Asphalt Pavement*" with "*Asphalt Concrete _____ Course, Type _____*".

Page 6-50, Subarticle 661-4(A) Equipment, lines 4-7, replace the first two sentences of the seventh paragraph with the following:

When an erected fixed stringline is utilized for longitudinal profile and cross slope control furnish and erect the necessary guide line for the equipment.

Division 7

Page 7-18, Subarticle 710-10(A) General, lines 7-8, delete "for *Surface Testing Concrete Pavement*" from the last paragraph.

Division 8

Page 8-27, Article 846-1 DESCRIPTION, line 8, delete "4 inch" from the first paragraph.

Division 9

Page 9-17, Article 904-4 MEASUREMENT AND PAYMENT, prior to line 1, replace " Sign Erection, Relocate Type (Ground Mounted)" with "Sign Erection, Relocate Type ___ (Ground Mounted)".

Division 10

Page 10-51, Article 1024-4 WATER, prior to line 1, delete the "unpopulated blank row" in Table 1024-2 between "Time of set, deviation from control" and "Chloride Ion Content, Max.".

Page 10-170, Subarticle 1081-1(C) Requirements, line 4, replace "maximum" with "minimum".

Division 11

Page 11-15, Article 1160-4 MEASUREMENT AND PAYMENT, line 24, replace "Where barrier units are moved more than one" with "Where barrier units are moved more than once".

Division 15

Page 15-10, Article 1515-4 MEASUREMENT AND PAYMENT, lines 11, replace " All piping" with "All labor, the manhole, other materials, excavation, backfilling, piping".

Division 16

Page 16-14, Article 1633-5 MEASUREMENT AND PAYMENT, line 20-24 and prior to line 25, delete and replace with the following " *Flocculant* will be measured and paid in accordance with Article 1642-5 applied to the temporary rock silt checks."

Page 16-3, Article 1609-2 MATERIALS, after line 26, replace "Type 4" with "Type 4a".

Page 16-25, Article 1644-2 MATERIALS, after line 22, replace "Type 4" with "Type 4a".

Page 16-27, Article 1644-5 MEASUREMENT AND PAYMENT, line 31, replace "Article 1630-4" with "Article 1630-3".

Division 17

Page 17-15, Article 1715-4 MEASUREMENT AND PAYMENT, line 23, delete and replace "1.25" with "1-1/4".

Page 17-15, Article 1715-4 MEASUREMENT AND PAYMENT, line 24, delete and replace ")(1.25" with ", 1-1/4".

STANDARD SPECIAL PROVISION

PLANT AND PEST QUARANTINES

(Imported Fire Ant, Guava Root Knot Nematode, Spongy Moth (formerly known as gypsy moth), Witchweed, Cogon Grass, And Any Other Regulated Noxious Weed or Plant Pest)

(3-18-03)(Rev. 3-18-25) Z-04a

Within Quarantined Area

This project may be within a county regulated for plant and/or pests. If the project or any part of the Contractor's operations is located within a quarantined area, thoroughly clean all equipment prior to moving out of the quarantined area. Comply with federal/state regulations by obtaining a certificate or limited permit for any regulated article moving from the quarantined area.

Originating in a Quarantined County

Obtain a certificate or limited permit issued by the N.C. Department of Agriculture/United States Department of Agriculture. Have the certificate or limited permit accompany the article when it arrives at the project site.

Contact

Contact the N.C. Department of Agriculture/United States Department of Agriculture at 1-800-206-9333, 919-707-3730, or *https://www.ncagr.gov/divisions/plant-industry/plant-protection/plant-industry-plant-pest-quarantines* to determine those specific project sites located in the quarantined area or for any regulated article used on this project originating in a quarantined county.

Regulated Articles Include

1. Soil, sand, gravel, compost, peat, humus, muck, and decomposed manure, separately or with other articles. This includes movement of articles listed above that may be associated with cut/waste, ditch pulling, and shoulder cutting.
2. Plants with roots including grass sod.
3. Plant crowns and roots.
4. Bulbs, corms, rhizomes, and tubers of ornamental plants.
5. Hay, straw, fodder, and plant litter of any kind.
6. Clearing and grubbing debris.
7. Used agricultural cultivating and harvesting equipment.
8. Used earth-moving equipment.
9. Any other products, articles, or means of conveyance of any character, if determined by an inspector present a hazard of spreading imported fire ant, guava root knot nematode, spongy moth (formerly known as gypsy moth), witchweed, cogon grass, or other regulated noxious weed or plant pest.

STANDARD SPECIAL PROVISION

TITLE VI AND NONDISCRIMINATION:

(6-28-77)(Rev 1/16/2024) Z-6

The North Carolina Department of Transportation is committed to carrying out the U.S. Department of Transportation's policy of ensuring nondiscrimination in the award and administration of contracts.

The provisions of this section related to United States Department of Transportation (US DOT) Order 1050.2A, Title 49 Code of Federal Regulations (CFR) part 21, 23 United States Code (U.S.C.) 140 and 23 CFR part 200 (or 49 CFR 303, 49 U.S.C. 5332 or 49 U.S.C. 47123) are applicable to all North Carolina Department of Transportation (NCDOT) contracts and to all related subcontracts, material supply, engineering, architectural and other service contracts, regardless of dollar amount. Any Federal provision that is specifically required not specifically set forth is hereby incorporated by reference.

(1) **Title VI Assurances (USDOT Order 1050.2A, Appendix A)**

During the performance of this contract, the contractor, for itself, its assignees, and successors in interest (hereinafter referred to as the "contractor") agrees as follows:

(a) Compliance with Regulations

The contractor (hereinafter includes consultants) shall comply with the Acts and the Regulations relative to Nondiscrimination in Federally-assisted programs of the U.S. Department of Transportation, Federal Highway Administration (FHWA), as they may be amended from time to time, which are herein incorporated by reference and made a part of this contract.

(b) Nondiscrimination

The contractor, with regard to the work performed by it during the contract, shall not discriminate on the grounds of race, color, or national origin in the selection and retention of subcontractors, including procurements of materials and leases of equipment. The contractor shall not participate directly or indirectly in the discrimination prohibited by the Acts and the Regulations, including employment practices when the contract covers any activity, project, or program set forth in Appendix B of 49 CFR Part 21.

(c) Solicitations for Subcontractors, Including Procurements of Materials and Equipment

In all solicitations, either by competitive bidding, or negotiation made by the contractor for work to be performed under a subcontract, including procurements of materials, or leases of equipment, each potential subcontractor or supplier shall be notified by the contractor of the contractor's obligations under this contract and the Acts and the Regulations relative to Nondiscrimination on the grounds of race, color, or national origin.

(d) Information and Reports

The contractor shall provide all information and reports required by the Acts, the Regulations, and directives issued pursuant thereto and shall permit access to its books, records, accounts, other sources of information, and its facilities as may be

determined by the Recipient or the FHWA to be pertinent to ascertain compliance with such Acts, Regulations, and instructions. Where any information required of a contractor is in the exclusive possession of another who fails or refuses to furnish the information, the contractor shall so certify to the Recipient or the FHWA, as appropriate, and shall set forth what efforts it has made to obtain the information.

(e) Sanctions for Noncompliance:

In the event of a contractor's noncompliance with the Non-discrimination provisions of this contract, the Recipient will impose such contract sanctions as it and/or the FHWA may determine to be appropriate, including, but not limited to:

(i) Withholding payments to the contractor under the contract until the contractor complies; and/or

(ii) Cancelling, terminating, or suspending a contract, in whole or in part.

(f) Incorporation of Provisions

The contractor shall include the provisions of paragraphs (a) through (f) in every subcontract, including procurements of materials and leases of equipment, unless exempt by the Acts, the Regulations and directives issued pursuant thereto. The contractor shall take action with respect to any subcontract or procurement as the Recipient or the FHWA may direct as a means of enforcing such provisions including sanctions for noncompliance. Provided, that if the contractor becomes involved in, or is threatened with litigation by a subcontractor, or supplier because of such direction, the contractor may request the Recipient to enter into any litigation to protect the interests of the Recipient. In addition, the contractor may request the United States to enter into the litigation to protect the interests of the United States.

(2) **Title VI Nondiscrimination Program (23 CFR 200.5(p))**

The North Carolina Department of Transportation (NCDOT) has assured the USDOT that, as a condition to receiving federal financial assistance, NCDOT will comply with Title VI of the Civil Rights Act of 1964 and all requirements imposed by Title 49 CFR part 21 and related nondiscrimination authorities to ensure that no person shall, on the ground of race, color, national origin, limited English proficiency, sex, age, or disability (including religion/creed or income-level, where applicable), be excluded from participation in, be denied the benefits of, or be subjected to discrimination under any programs, activities, or services conducted or funded by NCDOT. Contractors and other organizations under contract or agreement with NCDOT must also comply with Title VI and related authorities, therefore:

(a) During the performance of this contract or agreement, contractors (e.g., subcontractors, consultants, vendors, prime contractors) are responsible for complying with NCDOT's Title VI Program. Contractors are not required to prepare or submit Title VI Programs. To comply with this section, the prime contractor shall:

1. Post NCDOT's Notice of Nondiscrimination and the Contractor's own Equal Employment Opportunity (EEO) Policy in conspicuous locations accessible to all employees, applicants and subcontractors on the jobsite.

2. Physically incorporate the required Title VI clauses into all subcontracts on federally-assisted and state-funded NCDOT projects, and ensure inclusion by subcontractors into all lower-tier subcontracts.

3. Required Solicitation Language. The Contractor shall include the following notification in all solicitations for bids and requests for work or material, regardless of funding source:

   "The North Carolina Department of Transportation, in accordance with the provisions of Title VI of the Civil Rights Act of 1964 (78 Stat. 252, 42 US.C. §§ 2000d to 2000d-4) and the Regulations, hereby notifies all bidders that it will affirmatively ensure that any contract entered into pursuant to this advertisement, disadvantaged business enterprises will be afforded full and fair opportunity to submit bids in response to this invitation and will not be discriminated against on the grounds of race, color, or national origin in consideration for an award. In accordance with other related nondiscrimination authorities, bidders and contractors will also not be discriminated against on the grounds of sex, age, disability, low-income level, creed/religion, or limited English proficiency in consideration for an award."

4. Physically incorporate the FHWA-1273, in its entirety, into all subcontracts and subsequent lower tier subcontracts on Federal-aid highway construction contracts only.

5. Provide language assistance services (i.e., written translation and oral interpretation), free of charge, to LEP employees and applicants. Contact NCDOT OCR for further assistance, if needed.

6. For assistance with these Title VI requirements, contact the NCDOT Title VI Nondiscrimination Program at 1-800-522-0453.

(b) Subrecipients (e.g. cities, counties, LGAs, planning organizations) may be required to prepare and submit a Title VI Plan to NCDOT, including Title VI Assurances and/or agreements. Subrecipients must also ensure compliance by their contractors and subrecipients with Title VI. (23 CFR 200.9(b)(7))

(c) If reviewed or investigated by NCDOT, the contractor or subrecipient agrees to take affirmative action to correct any deficiencies found within a reasonable time period, not to exceed 90 calendar days, unless additional time is granted by NCDOT. (23 CFR 200.9(b)(15))

(d) The Contractor is responsible for notifying subcontractors of NCDOT's External Discrimination Complaints Process.

1. Applicability

   Title VI and related laws protect participants and beneficiaries (e.g., members of the public and contractors) from discrimination by NCDOT employees, subrecipients and contractors, regardless of funding source.

2. Eligibility

   Any person—or class of persons—who believes he/she has been subjected to discrimination based on race, color, national origin, Limited English Proficiency (LEP), sex, age, or disability (and religion in the context of employment, aviation, or transit) may file a written complaint. The law also prohibits intimidation or retaliation of any sort.

3. Time Limits and Filing Options

   Complaints may be filed by the affected individual(s) or a representative and must be filed no later than 180 calendar days after the following:

   (i) The date of the alleged act of discrimination; or

   (ii) The date when the person(s) became aware of the alleged discrimination; or

   (iii) Where there has been a continuing course of conduct, the date on which that conduct was discontinued or the latest instance of the conduct.

   Title VI and related discrimination complaints may be submitted to the following entities:

   - North Carolina Department of Transportation, Office of Civil Rights, Title VI Program, 1511 Mail Service Center, Raleigh, NC 27699-1511; toll free 1-800-522-0453
   - Federal Highway Administration, North Carolina Division Office, 310 New Bern Avenue, Suite 410, Raleigh, NC 27601, 919-747-7010
   - US Department of Transportation, Departmental Office of Civil Rights, External Civil Rights Programs Division, 1200 New Jersey Avenue, SE, Washington, DC 20590; 202-366-4070

4. Format for Complaints

   Complaints must be in writing and signed by the complainant(s) or a representative, and include the complainant's name, address, and telephone number. Complaints received by fax or e-mail will be acknowledged and processed. Allegations received by telephone will be reduced to writing and provided to the complainant for confirmation or revision before processing. Complaints will be accepted in other languages, including Braille.

5. Discrimination Complaint Form

   Contact NCDOT Civil Rights to receive a full copy of the Discrimination Complaint Form and procedures.

6. Complaint Basis

   Allegations must be based on issues involving race, color, national origin (LEP), sex, age, disability, or religion (in the context of employment, aviation or transit). "Basis" refers to the complainant's membership in a protected group category.

TABLE 103-1
COMPLAINT BASIS

Protected Categories	Definition	Examples	Applicable Nondiscrimination Authorities
Race and Ethnicity	An individual belonging to one of the accepted racial groups; or the perception, based usually on physical characteristics that a person is a member of a racial group	Black/African American, Hispanic/Latino, Asian, American Indian/Alaska Native, Native Hawaiian/Pacific Islander, White	Title VI of the Civil Rights Act of 1964; 49 CFR Part 21; 23 CFR 200; 49 U.S.C. 5332(b); 49 U.S.C. 47123. *(Executive Order 13166)*
Color	Color of skin, including shade of skin within a racial group	Black, White, brown, yellow, etc.	
National Origin *(Limited English Proficiency)*	Place of birth. Citizenship is not a factor. (*Discrimination based on language or a person's accent is also covered)*	Mexican, Cuban, Japanese, Vietnamese, Chinese	
Sex	Gender. The sex of an individual. *Note:* Sex under this program does not include sexual orientation.	Women and Men	1973 Federal-Aid Highway Act; 49 U.S.C. 5332(b); 49 U.S.C. 47123.
Age	Persons of any age	21-year-old person	Age Discrimination Act of 1975 49 U.S.C. 5332(b); 49 U.S.C. 47123.
Disability	Physical or mental impairment, permanent or temporary, or perceived.	Blind, alcoholic, para-amputee, epileptic, diabetic, arthritic	Section 504 of the Rehabilitation Act of 1973; Americans with Disabilities Act of 1990
Religion (in the context of employment) *(Religion/ Creed in all aspects of any aviation or transit-related construction)*	An individual belonging to a religious group; or the perception, based on distinguishable characteristics that a person is a member of a religious group. In practice, actions taken as a result of the moral and ethical beliefs as to what is right and wrong, which are sincerely held with the strength of traditional religious views. ***Note:*** Does not have to be associated with a recognized religious group or church; if an individual sincerely holds to the belief, it is a protected religious practice.	Muslim, Christian, Sikh, Hindu, etc.	Title VII of the Civil Rights Act of 1964; 23 CFR 230; FHWA-1273 Required Contract Provisions. *(49 U.S.C. 5332(b);* *49 U.S.C. 47123)*

(3) **Pertinent Nondiscrimination Authorities**

During the performance of this contract, the contractor, for itself, its assignees, and successors in interest agrees to comply with the following non-discrimination statutes and authorities, including, but not limited to:

(a) Title VI of the Civil Rights Act of 1964 (42 U.S.C. § 2000d et seq., 78 stat. 252), (prohibits discrimination on the basis of race, color, national origin); and 49 CFR Part 21.

(b) The Uniform Relocation Assistance and Real Property Acquisition Policies Act of 1970, (42 U.S.C. § 4601), (prohibits unfair treatment of persons displaced or whose property has been acquired because of Federal or Federal-aid programs and projects);

(c) Federal-Aid Highway Act of 1973, (23 U.S.C. § 324 et seq.), (prohibits discrimination on the basis of sex);

(d) Section 504 of the Rehabilitation Act of 1973, (29 U.S.C. § 794 et seq.), as amended, (prohibits discrimination on the basis of disability) and 49 CFR Part 27;

(e) The Age Discrimination Act of 1975, as amended, (42 U.S.C. § 6101 et seq.), (prohibits discrimination on the basis of age);

(f) Airport and Airway Improvement Act of 1982, (49 USC § 471, Section 47123), as amended, (prohibits discrimination based on race, creed, color, national origin, or sex);

(g) The Civil Rights Restoration Act of 1987, (PL 100-209), (Broadened the scope, coverage and applicability of Title VI of the Civil Rights Act of 1964, The Age Discrimination Act of 1975 and Section 504 of the Rehabilitation Act of 1973, by expanding the definition of the terms "programs or activities" to include all of the programs or activities of the Federal-aid recipients, sub-recipients and contractors, whether such programs or activities are Federally funded or not);

(h) Titles II and III of the Americans with Disabilities Act, which prohibit discrimination on the basis of disability in the operation of public entities, public and private transportation systems, places of public accommodation, and certain testing entities (42 U.S.C. §§ 12131-12189) as implemented by Department of Transportation regulations at 49 C.F.R. parts 37 and 38;

(i) The Federal Aviation Administration's Nondiscrimination statute (49 U.S.C. § 47123) (prohibits discrimination on the basis of race, color, national origin, and sex);

(j) Executive Order 12898, Federal Actions to Address Environmental Justice in Minority Populations and Low-Income Populations, which ensures Nondiscrimination against minority populations by discouraging programs, policies, and activities with disproportionately high and adverse human health or environmental effects on minority and low-income populations;

(k) Executive Order 13166, Improving Access to Services for Persons with Limited English Proficiency, and resulting agency guidance, national origin discrimination includes discrimination because of Limited English proficiency (LEP). To ensure compliance with Title VI, you must take reasonable steps to ensure that LEP persons have meaningful access to your programs (70 Fed. Reg. at 74087 to 74100);

(l) Title IX of the Education Amendments of 1972, as amended, which prohibits you from discriminating because of sex in education programs or activities (20 U.S.C. 1681 et seq).

(m) Title VII of the Civil Rights Act of 1964 (42 U.S.C. § 2000e et seq., Pub. L. 88-352), (prohibits employment discrimination on the basis of race, color, religion, sex, or national origin).

(4) **Additional Title VI Assurances**

***The following Title VI Assurances (Appendices B, C and D) shall apply, as applicable*

(a) Clauses for Deeds Transferring United States Property (1050.2A, Appendix B)

The following clauses will be included in deeds effecting or recording the transfer of real property, structures, or improvements thereon, or granting interest therein from the United States pursuant to the provisions of Assurance 4.

NOW, THEREFORE, the U.S. Department of Transportation as authorized by law and upon the condition that the North Carolina Department of Transportation (NCDOT) will accept title to the lands and maintain the project constructed thereon in accordance with the North Carolina General Assembly, the Regulations for the Administration of the Federal-Aid Highway Program, and the policies and procedures prescribed by the Federal Highway Administration of the U.S. Department of Transportation in accordance and in compliance with all requirements imposed by Title 49, Code of Federal Regulations, U.S. Department of Transportation, Subtitle A, Office of the Secretary, Part 21, Nondiscrimination in Federally-assisted programs of the U.S Department of Transportation pertaining to and effectuating the provisions of Title VI of the Civil Rights Act of 1964 (78 Stat. 252; 42 U.S.C. § 2000d to 2000d-4), does hereby remise, release, quitclaim and convey unto the NCDOT all the right, title and interest of the U.S. Department of Transportation in and to said lands described in Exhibit A attached hereto and made a part hereof.

(HABENDUM CLAUSE)

TO HAVE AND TO HOLD said lands and interests therein unto the North Carolina Department of Transportation (NCDOT) and its successors forever, subject, however, to the covenants, conditions, restrictions and reservations herein contained as follows, which will remain in effect for the period during which the real property or structures are used for a purpose for which Federal financial assistance is extended or for another purpose involving the provision of similar services or benefits and will be binding on the NCDOT, its successors and assigns.

The NCDOT, in consideration of the conveyance of said lands and interests in lands, does hereby covenant and agree as a covenant running with the land for itself, its successors and assigns, that (1) no person will on the grounds of race, color, or national origin, be excluded from participation in, be denied the benefits of, or be otherwise subjected to discrimination with regard to any facility located wholly or in part on, over, or under such lands hereby conveyed [,] [and]* (2) that the NCDOT will use the lands and interests in lands and interests in lands so conveyed, in compliance with all requirements imposed by or pursuant to Title 49, Code of Federal Regulations, U.S. Department of Transportation, Subtitle A, Office of the Secretary, Part 21, Non-discrimination in Federally-assisted programs of the U.S. Department of Transportation, Effectuation of Title VI of the Civil Rights Act of 1964, and as said Regulations and Acts may be amended [, and (3) that in the event of breach of any of the above-mentioned nondiscrimination conditions, the Department will have a right to enter or re-enter said lands and facilities on said land, and that above described land and facilities will thereon revert to and vest in and become the absolute property of the U.S. Department of Transportation and its assigns as such interest existed prior to this instruction].*

(*Reverter clause and related language to be used only when it is determined that such a clause is necessary in order to make clear the purpose of Title VI.)

(b) Clauses for Transfer of Real Property Acquired or Improved Under the Activity, Facility, or Program (1050.2A, Appendix C)

The following clauses will be included in deeds, licenses, leases, permits, or similar instruments entered into by the North Carolina Department of Transportation (NCDOT) pursuant to the provisions of Assurance 7(a):

1. The (grantee, lessee, permittee, etc. as appropriate) for himself/herself, his/her heirs, personal representatives, successors in interest, and assigns, as a part of the consideration hereof, does hereby covenant and agree [in the case of deeds and leases add "as a covenant running with the land"] that:

   (i.) In the event facilities are constructed, maintained, or otherwise operated on the property described in this (deed, license, lease, permit, etc.) for a purpose for which a U.S. Department of Transportation activity, facility, or program is extended or for another purpose involving the provision of similar services or benefits, the (grantee, licensee, lessee, permittee, etc.) will maintain and operate such facilities and services in compliance with all requirements imposed by the Acts and Regulations (as may be amended) such that no person on the grounds of race, color, or national origin, will be excluded from participation in, denied the benefits of, or be otherwise subjected to discrimination in the use of said facilities.

2. With respect to licenses, leases, permits, etc., in the event of breach of any of the above Nondiscrimination covenants, the NCDOT will have the right to terminate the (lease, license, permit, etc.) and to enter, re-enter, and repossess said lands and facilities thereon, and hold the same as if the (lease, license, permit, etc.) had never been made or issued. *

3. With respect to a deed, in the event of breach of any of the above Nondiscrimination covenants, the NCDOT will have the right to enter or re-enter the lands and facilities thereon, and the above described lands and facilities will there upon revert to and vest in and become the absolute property of the NCDOT and its assigns. *

(*Reverter clause and related language to be used only when it is determined that such a clause is necessary to make clear the purpose of Title VI.)

(c) Clauses for Construction/Use/Access to Real Property Acquired Under the Activity, Facility or Program (1050.2A, Appendix D)

The following clauses will be included in deeds, licenses, permits, or similar instruments/ agreements entered into by the North Carolina Department of Transportation (NCDOT) pursuant to the provisions of Assurance 7(b):

1. The (grantee, licensee, permittee, etc., as appropriate) for himself/herself, his/her heirs, personal representatives, successors in interest, and assigns, as a part of the consideration hereof, does hereby covenant and agree (in the case of deeds and leases add, "as a covenant running with the land") that (1) no person on the ground of race, color, or national origin, will be excluded from participation in, denied the benefits of, or be otherwise subjected to discrimination in the use of said facilities, (2) that in the construction of any improvements on, over, or under such land, and the furnishing of services thereon, no person on the ground of race, color, or national origin, will be excluded from participation in, denied the benefits of, or otherwise be subjected to discrimination, (3) that the (grantee, licensee, lessee, permittee, etc.) will use the premises in compliance with all other requirements imposed by or pursuant to the Acts and Regulations, as amended, set forth in this Assurance.
2. With respect to (licenses, leases, permits, etc.), in the event of breach of any of the above Non¬ discrimination covenants, the NCDOT will have the right to terminate the (license, permit, etc., as appropriate) and to enter or re-enter and repossess said land and the facilities thereon, and hold the same as if said (license, permit, etc., as appropriate) had never been made or issued. *
3. With respect to deeds, in the event of breach of any of the above Nondiscrimination covenants, the NCDOT will there upon revert to and vest in and become the absolute property of the NCDOT and its assigns. *

(*Reverter clause and related language to be used only when it is determined that such a clause is necessary to make clear the purpose of Title VI.)

STANDARD SPECIAL PROVISION

MINORITY AND FEMALE EMPLOYMENT REQUIREMENTS

Z-7

NOTICE OF REQUIREMENTS FOR AFFIRMATIVE ACTION TO ENSURE EQUAL EMPLOYMENT OPPORTUNITY (*EXECUTIVE NUMBER 11246*)

1. The goals and timetables for minority and female participation, expressed in percentage terms for the Contractor's aggregate workforce in each trade on all construction work in the covered area, see as shown on the attached sheet entitled "Employment Goals for Minority and Female participation".

These goals are applicable to all the Contractor's construction work (whether or not it is Federal or federally assisted) performed in the covered area. If the Contractor performs construction work in a geographical area located outside of the covered area, it shall apply the goals established for such geographical area where the work is actually performed. With regard to this second area, the Contractor also is subject to the goals for both its federally involved and nonfederally involved construction.

The Contractor's compliance with the Executive Order and the regulations in *41 CFR Part 60-4* shall be based on its implementation of the Equal Opportunity Clause, specific affirmative action obligations required by the specifications set forth in *41 CFR 60-4.3(a)*, and its effort to meet the goals. The hours of minority and female employment and training must be substantially uniform throughout the length of the contract, and in each trade and the Contractor shall make a good faith effort to employ minorities and women evenly on each of its projects. The transfer of minority or female employees or trainees from Contractor to Contractor or from project to project for the sole purpose of meeting the Contractor's goals shall be a violation of the contract, the executive Order and the regulations *in 41 CFR Part 60-4*. Compliance with the goals will be measured against the total work hours performed.

2. As used in this Notice and in the contract resulting from this solicitation, the "covered area" is the county or counties shown on the cover sheet of the proposal form and contract.

EMPLOYMENT GOALS FOR MINORITY AND FEMALE PARTICIPATION

Economic Areas

Area 023 29.7%
Bertie County
Camden County
Chowan County
Gates County
Hertford County
Pasquotank County
Perquimans County

Area 024 31.7%
Beaufort County
Carteret County
Craven County
Dare County
Edgecombe County
Green County
Halifax County
Hyde County
Jones County
Lenoir County
Martin County
Nash County
Northampton County
Pamlico County
Pitt County
Tyrrell County
Washington County
Wayne County
Wilson County

Area 025 23.5%
Columbus County
Duplin County
Onslow County
Pender County

Area 026 33.5%
Bladen County
Hoke County
Richmond County
Robeson County
Sampson County
Scotland County

Area 027 24.7%
Chatham County
Franklin County
Granville County
Harnett County
Johnston County
Lee County
Person County
Vance County
Warren County

Area 028 15.5%
Alleghany County
Ashe County
Caswell County
Davie County
Montgomery County
Moore County
Rockingham County
Surry County
Watauga County
Wilkes County

Area 029 15.7%
Alexander County
Anson County
Burke County
Cabarrus County
Caldwell County
Catawba County
Cleveland County
Iredell County
Lincoln County
Polk County
Rowan County
Rutherford County
Stanly County

Area 0480 8.5%
Buncombe County
Madison County

Area 030 6.3%
Avery County
Cherokee County
Clay County
Graham County
Haywood County
Henderson County
Jackson County
McDowell County
Macon County
Mitchell County
Swain County
Transylvania County
Yancey County

_

SMSA Areas

Area 5720 26.6%
Currituck County

Area 9200 20.7%
Brunswick County
New Hanover County

Area 2560 24.2%
Cumberland County

Area 6640 22.8%
Durham County
Orange County
Wake County

Area 1300 16.2%
Alamance County

Area 3120 16.4%
Davidson County
Forsyth County
Guilford County
Randolph County
Stokes County
Yadkin County

Area 1520 18.3%
Gaston County
Mecklenburg County
Union County

–

Goals for Female

Participation in Each Trade

(Statewide) 6.9%

FHWA-1273 -- Revised October 23, 2023

REQUIRED CONTRACT PROVISIONS FEDERAL-AID CONSTRUCTION CONTRACTS

I. General
II. Nondiscrimination
III. Non-segregated Facilities
IV. Davis-Bacon and Related Act Provisions
V. Contract Work Hours and Safety Standards Act Provisions
VI. Subletting or Assigning the Contract
VII. Safety: Accident Prevention
VIII. False Statements Concerning Highway Projects
IX. Implementation of Clean Air Act and Federal Water Pollution Control Act
X. Certification Regarding Debarment, Suspension, Ineligibility and Voluntary Exclusion
XI. Certification Regarding Use of Contract Funds for Lobbying
XII. Use of United States-Flag Vessels:

ATTACHMENTS

A. Employment and Materials Preference for Appalachian Development Highway System or Appalachian Local Access Road Contracts (included in Appalachian contracts only)

I. GENERAL

1. Form FHWA-1273 must be physically incorporated in each construction contract funded under title 23, United States Code, as required in 23 CFR 633.102(b) (excluding emergency contracts solely intended for debris removal). The contractor (or subcontractor) must insert this form in each subcontract and further require its inclusion in all lower tier subcontracts (excluding purchase orders, rental agreements and other agreements for supplies or services). 23 CFR 633.102(e).

The applicable requirements of Form FHWA-1273 are incorporated by reference for work done under any purchase order, rental agreement or agreement for other services. The prime contractor shall be responsible for compliance by any subcontractor, lower-tier subcontractor or service provider. 23 CFR 633.102(e).

Form FHWA-1273 must be included in all Federal-aid design-build contracts, in all subcontracts and in lower tier subcontracts (excluding subcontracts for design services, purchase orders, rental agreements and other agreements for supplies or services) in accordance with 23 CFR 633.102. The design-builder shall be responsible for compliance by any subcontractor, lower-tier subcontractor or service provider.

Contracting agencies may reference Form FHWA-1273 in solicitation-for-bids or request-for-proposals documents, however, the Form FHWA-1273 must be physically incorporated (not referenced) in all contracts, subcontracts and lower-tier subcontracts (excluding purchase orders, rental agreements and other agreements for supplies or services related to a construction contract). 23 CFR 633.102(b).

2. Subject to the applicability criteria noted in the following sections, these contract provisions shall apply to all work performed on the contract by the contractor's own organization and with the assistance of workers under the contractor's immediate superintendence and to all work performed on the contract by piecework, station work, or by subcontract. 23 CFR 633.102(d).

3. A breach of any of the stipulations contained in these Required Contract Provisions may be sufficient grounds for withholding of progress payments, withholding of final payment, termination of the contract, suspension / debarment or any other action determined to be appropriate by the contracting agency and FHWA.

4. Selection of Labor: During the performance of this contract, the contractor shall not use convict labor for any purpose within the limits of a construction project on a Federal-aid highway unless it is labor performed by convicts who are on parole, supervised release, or probation. 23 U.S.C. 114(b). The term Federal-aid highway does not include roadways functionally classified as local roads or rural minor collectors. 23 U.S.C. 101(a).

II. NONDISCRIMINATION (23 CFR 230.107(a); 23 CFR Part 230, Subpart A, Appendix A; EO 11246)

The provisions of this section related to 23 CFR Part 230, Subpart A, Appendix A are applicable to all Federal-aid construction contracts and to all related construction subcontracts of $10,000 or more. The provisions of 23 CFR Part 230 are not applicable to material supply, engineering, or architectural service contracts.

In addition, the contractor and all subcontractors must comply with the following policies: Executive Order 11246, 41 CFR Part 60, 29 CFR Parts 1625-1627, 23 U.S.C. 140, Section 504 of the Rehabilitation Act of 1973, as amended (29 U.S.C. 794), Title VI of the Civil Rights Act of 1964, as amended (42 U.S.C. 2000d et seq.), and related regulations including 49 CFR Parts 21, 26, and 27; and 23 CFR Parts 200, 230, and 633.

The contractor and all subcontractors must comply with: the requirements of the Equal Opportunity Clause in 41 CFR 60-1.4(b) and, for all construction contracts exceeding $10,000, the Standard Federal Equal Employment Opportunity Construction Contract Specifications in 41 CFR 60-4.3.

Note: The U.S. Department of Labor has exclusive authority to determine compliance with Executive Order 11246 and the policies of the Secretary of Labor including 41 CFR Part 60, and 29 CFR Parts 1625-1627. The contracting agency and the FHWA have the authority and the responsibility to ensure compliance with 23 U.S.C. 140, Section 504 of the Rehabilitation Act of 1973, as amended (29 U.S.C. 794), and Title VI of the Civil Rights Act of 1964, as amended (42 U.S.C. 2000d et seq.), and related regulations including 49 CFR Parts 21, 26, and 27; and 23 CFR Parts 200, 230, and 633.

The following provision is adopted from 23 CFR Part 230, Subpart A, Appendix A, with appropriate revisions to conform to the U.S. Department of Labor (US DOL) and FHWA requirements.

1. Equal Employment Opportunity: Equal Employment Opportunity (EEO) requirements not to discriminate and to take affirmative action to assure equal opportunity as set forth under laws, executive orders, rules, regulations (*see* 28 CFR Part 35, 29 CFR Part 1630, 29 CFR Parts 1625-1627, 41 CFR Part 60 and 49 CFR Part 27) and orders of the Secretary of Labor as modified by the provisions prescribed herein, and imposed pursuant to 23 U.S.C. 140, shall constitute the EEO and specific affirmative action standards for the contractor's project activities under this contract. The provisions of the Americans with Disabilities Act of 1990 (42 U.S.C. 12101 et seq.) set forth under 28 CFR Part 35 and 29 CFR Part 1630 are incorporated by reference in this contract. In the execution of this contract, the contractor agrees to comply with the following minimum specific requirement activities of EEO:

a. The contractor will work with the contracting agency and the Federal Government to ensure that it has made every good faith effort to provide equal opportunity with respect to all of its terms and conditions of employment and in their review of activities under the contract. 23 CFR 230.409 (g)(4) & (5).

b. The contractor will accept as its operating policy the following statement:

"It is the policy of this Company to assure that applicants are employed, and that employees are treated during employment, without regard to their race, religion, sex, sexual orientation, gender identity, color, national origin, age or disability. Such action shall include: employment, upgrading, demotion, or transfer; recruitment or recruitment advertising; layoff or termination; rates of pay or other forms of compensation; and selection for training, including apprenticeship, pre-apprenticeship, and/or on-the-job training."

2. EEO Officer: The contractor will designate and make known to the contracting officers an EEO Officer who will have the responsibility for and must be capable of effectively administering and promoting an active EEO program and who must be assigned adequate authority and responsibility to do so.

3. Dissemination of Policy: All members of the contractor's staff who are authorized to hire, supervise, promote, and discharge employees, or who recommend such action or are substantially involved in such action, will be made fully cognizant of and will implement the contractor's EEO policy and contractual responsibilities to provide EEO in each grade and classification of employment. To ensure that the above agreement will be met, the following actions will be taken as a minimum:

a. Periodic meetings of supervisory and personnel office employees will be conducted before the start of work and then not less often than once every six months, at which time the contractor's EEO policy and its implementation will be reviewed and explained. The meetings will be conducted by the EEO Officer or other knowledgeable company official.

b. All new supervisory or personnel office employees will be given a thorough indoctrination by the EEO Officer, covering all major aspects of the contractor's EEO obligations within thirty days following their reporting for duty with the contractor.

c. All personnel who are engaged in direct recruitment for the project will be instructed by the EEO Officer in the contractor's procedures for locating and hiring minorities and women.

d. Notices and posters setting forth the contractor's EEO policy will be placed in areas readily accessible to employees, applicants for employment and potential employees.

e. The contractor's EEO policy and the procedures to implement such policy will be brought to the attention of employees by means of meetings, employee handbooks, or other appropriate means.

4. Recruitment: When advertising for employees, the contractor will include in all advertisements for employees the notation: "An Equal Opportunity Employer." All such advertisements will be placed in publications having a large circulation among minorities and women in the area from which the project work force would normally be derived.

a. The contractor will, unless precluded by a valid bargaining agreement, conduct systematic and direct recruitment through public and private employee referral sources likely to yield qualified minorities and women. To meet this requirement, the contractor will identify sources of potential minority group employees and establish with such identified sources procedures whereby minority and women applicants may be referred to the contractor for employment consideration.

b. In the event the contractor has a valid bargaining agreement providing for exclusive hiring hall referrals, the contractor is expected to observe the provisions of that agreement to the extent that the system meets the contractor's compliance with EEO contract provisions. Where implementation of such an agreement has the effect of discriminating against minorities or women, or obligates the contractor to do the same, such implementation violates Federal nondiscrimination provisions.

c. The contractor will encourage its present employees to refer minorities and women as applicants for employment. Information and procedures with regard to referring such applicants will be discussed with employees.

5. Personnel Actions: Wages, working conditions, and employee benefits shall be established and administered, and personnel actions of every type, including hiring, upgrading, promotion, transfer, demotion, layoff, and termination, shall be taken without regard to race, color, religion, sex, sexual orientation, gender identity, national origin, age or disability. The following procedures shall be followed:

a. The contractor will conduct periodic inspections of project sites to ensure that working conditions and employee facilities do not indicate discriminatory treatment of project site personnel.

b. The contractor will periodically evaluate the spread of wages paid within each classification to determine any evidence of discriminatory wage practices.

c. The contractor will periodically review selected personnel actions in depth to determine whether there is evidence of discrimination. Where evidence is found, the contractor will promptly take corrective action. If the review indicates that the discrimination may extend beyond the actions reviewed, such corrective action shall include all affected persons.

d. The contractor will promptly investigate all complaints of alleged discrimination made to the contractor in connection with its obligations under this contract, will attempt to resolve such complaints, and will take appropriate corrective action

within a reasonable time. If the investigation indicates that the discrimination may affect persons other than the complainant, such corrective action shall include such other persons. Upon completion of each investigation, the contractor will inform every complainant of all of their avenues of appeal.

6. Training and Promotion:

a. The contractor will assist in locating, qualifying, and increasing the skills of minorities and women who are applicants for employment or current employees. Such efforts should be aimed at developing full journey level status employees in the type of trade or job classification involved.

b. Consistent with the contractor's work force requirements and as permissible under Federal and State regulations, the contractor shall make full use of training programs (i.e., apprenticeship and on-the-job training programs for the geographical area of contract performance). In the event a special provision for training is provided under this contract, this subparagraph will be superseded as indicated in the special provision. The contracting agency may reserve training positions for persons who receive welfare assistance in accordance with 23 U.S.C. 140(a).

c. The contractor will advise employees and applicants for employment of available training programs and entrance requirements for each.

d. The contractor will periodically review the training and promotion potential of employees who are minorities and women and will encourage eligible employees to apply for such training and promotion.

7. Unions: If the contractor relies in whole or in part upon unions as a source of employees, the contractor will use good faith efforts to obtain the cooperation of such unions to increase opportunities for minorities and women. 23 CFR 230.409. Actions by the contractor, either directly or through a contractor's association acting as agent, will include the procedures set forth below:

a. The contractor will use good faith efforts to develop, in cooperation with the unions, joint training programs aimed toward qualifying more minorities and women for membership in the unions and increasing the skills of minorities and women so that they may qualify for higher paying employment.

b. The contractor will use good faith efforts to incorporate an EEO clause into each union agreement to the end that such union will be contractually bound to refer applicants without regard to their race, color, religion, sex, sexual orientation, gender identity, national origin, age, or disability.

c. The contractor is to obtain information as to the referral practices and policies of the labor union except that to the extent such information is within the exclusive possession of the labor union and such labor union refuses to furnish such information to the contractor, the contractor shall so certify to the contracting agency and shall set forth what efforts have been made to obtain such information.

d. In the event the union is unable to provide the contractor with a reasonable flow of referrals within the time limit set forth in the collective bargaining agreement, the contractor will, through independent recruitment efforts, fill the employment vacancies without regard to race, color, religion, sex, sexual orientation, gender identity, national origin, age, or disability; making full efforts to obtain qualified and/or qualifiable minorities and women. The failure of a union to provide sufficient referrals (even though it is obligated to provide exclusive referrals under the terms of a collective bargaining agreement) does not relieve the contractor from the requirements of this paragraph. In the event the union referral practice prevents the contractor from meeting the obligations pursuant to Executive Order 11246, as amended, and these special provisions, such contractor shall immediately notify the contracting agency.

8. Reasonable Accommodation for Applicants / Employees with Disabilities: The contractor must be familiar with the requirements for and comply with the Americans with Disabilities Act and all rules and regulations established thereunder. Employers must provide reasonable accommodation in all employment activities unless to do so would cause an undue hardship.

9. Selection of Subcontractors, Procurement of Materials and Leasing of Equipment: The contractor shall not discriminate on the grounds of race, color, religion, sex, sexual orientation, gender identity, national origin, age, or disability in the selection and retention of subcontractors, including procurement of materials and leases of equipment. The contractor shall take all necessary and reasonable steps to ensure nondiscrimination in the administration of this contract.

a. The contractor shall notify all potential subcontractors, suppliers, and lessors of their EEO obligations under this contract.

b. The contractor will use good faith efforts to ensure subcontractor compliance with their EEO obligations.

10. Assurances Required:

a. The requirements of 49 CFR Part 26 and the State DOT's FHWA-approved Disadvantaged Business Enterprise (DBE) program are incorporated by reference.

b. The contractor, subrecipient or subcontractor shall not discriminate on the basis of race, color, national origin, or sex in the performance of this contract. The contractor shall carry out applicable requirements of 49 CFR part 26 in the award and administration of DOT-assisted contracts. Failure by the contractor to carry out these requirements is a material breach of this contract, which may result in the termination of this contract or such other remedy as the recipient deems appropriate, which may include, but is not limited to:
(1) Withholding monthly progress payments;
(2) Assessing sanctions;
(3) Liquidated damages; and/or
(4) Disqualifying the contractor from future bidding as non-responsible.

c. The Title VI and nondiscrimination provisions of U.S. DOT Order 1050.2A at Appendixes A and E are incorporated by reference. 49 CFR Part 21.

11. Records and Reports: The contractor shall keep such records as necessary to document compliance with the EEO requirements. Such records shall be retained for a period of three years following the date of the final payment to the contractor for all contract work and shall be available at reasonable times and places for inspection by authorized representatives of the contracting agency and the FHWA.

a. The records kept by the contractor shall document the following:

(1) The number and work hours of minority and non-minority group members and women employed in each work classification on the project;

(2) The progress and efforts being made in cooperation with unions, when applicable, to increase employment opportunities for minorities and women; and

(3) The progress and efforts being made in locating, hiring, training, qualifying, and upgrading minorities and women.

b. The contractors and subcontractors will submit an annual report to the contracting agency each July for the duration of the project indicating the number of minority, women, and non-minority group employees currently engaged in each work classification required by the contract work. This information is to be reported on Form FHWA-1391. The staffing data should represent the project work force on board in all or any part of the last payroll period preceding the end of July. If on-the-job training is being required by special provision, the contractor will be required to collect and report training data. The employment data should reflect the work force on board during all or any part of the last payroll period preceding the end of July.

III. NONSEGREGATED FACILITIES

This provision is applicable to all Federal-aid construction contracts and to all related construction subcontracts of more than $10,000. 41 CFR 60-1.5.

As prescribed by 41 CFR 60-1.8, the contractor must ensure that facilities provided for employees are provided in such a manner that segregation on the basis of race, color, religion, sex, sexual orientation, gender identity, or national origin cannot result. The contractor may neither require such segregated use by written or oral policies nor tolerate such use by employee custom. The contractor's obligation extends further to ensure that its employees are not assigned to perform their services at any location under the contractor's control where the facilities are segregated. The term "facilities" includes waiting rooms, work areas, restaurants and other eating areas, time clocks, restrooms, washrooms, locker rooms and other storage or dressing areas, parking lots, drinking fountains, recreation or entertainment areas, transportation, and housing provided for employees. The contractor shall provide separate or single-user restrooms and necessary dressing or sleeping areas to assure privacy between sexes.

IV. DAVIS-BACON AND RELATED ACT PROVISIONS

This section is applicable to all Federal-aid construction projects exceeding $2,000 and to all related subcontracts and lower-tier subcontracts (regardless of subcontract size), in accordance with 29 CFR 5.5. The requirements apply to all projects located within the right-of-way of a roadway that is functionally classified as Federal-aid highway. 23 U.S.C. 113. This excludes roadways functionally classified as local roads or rural minor collectors, which are exempt. 23 U.S.C. 101. Where applicable law requires that projects be treated as a project on a Federal-aid highway, the provisions of this subpart will apply regardless of the location of the project. Examples include: Surface Transportation Block Grant Program projects funded under 23 U.S.C. 133 [excluding recreational trails projects], the Nationally Significant Freight and Highway Projects funded under 23 U.S.C. 117, and National Highway Freight Program projects funded under 23 U.S.C. 167.

The following provisions are from the U.S. Department of Labor regulations in 29 CFR 5.5 "Contract provisions and related matters" with minor revisions to conform to the FHWA-1273 format and FHWA program requirements.

1. Minimum wages (29 CFR 5.5)

a. *Wage rates and fringe benefits.* All laborers and mechanics employed or working upon the site of the work (or otherwise working in construction or development of the project under a development statute), will be paid unconditionally and not less often than once a week, and without subsequent deduction or rebate on any account (except such payroll deductions as are permitted by regulations issued by the Secretary of Labor under the Copeland Act (29 CFR part 3)), the full amount of basic hourly wages and bona fide fringe benefits (or cash equivalents thereof) due at time of payment computed at rates not less than those contained in the wage determination of the Secretary of Labor which is attached hereto and made a part hereof, regardless of any contractual relationship which may be alleged to exist between the contractor and such laborers and mechanics. As provided in paragraphs (d) and (e) of 29 CFR 5.5, the appropriate wage determinations are effective by operation of law even if they have not been attached to the contract. Contributions made or costs reasonably anticipated for bona fide fringe benefits under the Davis-Bacon Act (40 U.S.C. 3141(2)(B)) on behalf of laborers or mechanics are considered wages paid to such laborers or mechanics, subject to the provisions of paragraph 1.e. of this section; also, regular contributions made or costs incurred for more than a weekly period (but not less often than quarterly) under plans, funds, or programs which cover the particular weekly period, are deemed to be constructively made or incurred during such weekly period. Such laborers and mechanics must be paid the appropriate wage rate and fringe benefits on the wage determination for the classification(s) of work actually performed, without regard to skill, except as provided in paragraph 4. of this section. Laborers or mechanics performing work in more than one classification may be compensated at the rate specified for each classification for the time actually worked therein: *Provided,* That the employer's payroll records accurately set forth the time spent in each classification in which work is performed. The wage determination (including any additional classifications and wage rates conformed under paragraph 1.c. of this section) and the Davis-Bacon poster (WH–1321) must be posted at all times by the contractor and its subcontractors at the site of the work in a prominent and accessible place where it can be easily seen by the workers.

b. *Frequently recurring classifications.* (1) In addition to wage and fringe benefit rates that have been determined to be prevailing under the procedures set forth in 29 CFR part 1, a wage determination may contain, pursuant to § 1.3(f), wage and fringe benefit rates for classifications of laborers and mechanics for which conformance requests are regularly submitted pursuant to paragraph 1.c. of this section, provided that:

(i) The work performed by the classification is not performed by a classification in the wage determination for which a prevailing wage rate has been determined;

(ii) The classification is used in the area by the construction industry; and

(iii) The wage rate for the classification bears a reasonable relationship to the prevailing wage rates contained in the wage determination.

(2) The Administrator will establish wage rates for such classifications in accordance with paragraph 1.c.(1)(iii) of this section. Work performed in such a classification must be paid at no less than the wage and fringe benefit rate listed on the wage determination for such classification.

c. *Conformance.* (1) The contracting officer must require that any class of laborers or mechanics, including helpers, which is not listed in the wage determination and which is to be employed under the contract be classified in conformance with the wage determination. Conformance of an additional classification and wage rate and fringe benefits is appropriate only when the following criteria have been met:

(i) The work to be performed by the classification requested is not performed by a classification in the wage determination; and

(ii) The classification is used in the area by the construction industry; and

(iii) The proposed wage rate, including any bona fide fringe benefits, bears a reasonable relationship to the wage rates contained in the wage determination.

(2) The conformance process may not be used to split, subdivide, or otherwise avoid application of classifications listed in the wage determination.

(3) If the contractor and the laborers and mechanics to be employed in the classification (if known), or their representatives, and the contracting officer agree on the classification and wage rate (including the amount designated for fringe benefits where appropriate), a report of the action taken will be sent by the contracting officer by email to *DBAconformance@dol.gov*. The Administrator, or an authorized representative, will approve, modify, or disapprove every additional classification action within 30 days of receipt and so advise the contracting officer or will notify the contracting officer within the 30–day period that additional time is necessary.

(4) In the event the contractor, the laborers or mechanics to be employed in the classification or their representatives, and the contracting officer do not agree on the proposed classification and wage rate (including the amount designated for fringe benefits, where appropriate), the contracting officer will, by email to *DBAconformance@dol.gov,* refer the questions, including the views of all interested parties and the recommendation of the contracting officer, to the Administrator for determination. The Administrator, or an authorized representative, will issue a determination within 30 days of receipt and so advise the contracting officer or will notify the contracting officer within the 30–day period that additional time is necessary.

(5) The contracting officer must promptly notify the contractor of the action taken by the Wage and Hour Division under paragraphs 1.c.(3) and (4) of this section. The contractor must furnish a written copy of such determination to each affected worker or it must be posted as a part of the wage determination. The wage rate (including fringe benefits where appropriate) determined pursuant to paragraph 1.c.(3) or (4) of this section must be paid to all workers performing work in the classification under this contract from the first day on which work is performed in the classification.

d. *Fringe benefits not expressed as an hourly rate.* Whenever the minimum wage rate prescribed in the contract for a class of laborers or mechanics includes a fringe benefit which is not expressed as an hourly rate, the contractor may either pay the benefit as stated in the wage determination or may pay another bona fide fringe benefit or an hourly cash equivalent thereof.

e. *Unfunded plans.* If the contractor does not make payments to a trustee or other third person, the contractor may consider as part of the wages of any laborer or mechanic the amount of any costs reasonably anticipated in providing bona fide fringe benefits under a plan or program, *Provided,* That the Secretary of Labor has found, upon the written request of the contractor, in accordance with the criteria set forth in § 5.28, that the applicable standards of the Davis-Bacon Act have been met. The Secretary of Labor may require the contractor to set aside in a separate account assets for the meeting of obligations under the plan or program.

f. *Interest.* In the event of a failure to pay all or part of the wages required by the contract, the contractor will be required to pay interest on any underpayment of wages.

2. Withholding (29 CFR 5.5)

a. *Withholding requirements.* The contracting agency may, upon its own action, or must, upon written request of an authorized representative of the Department of Labor, withhold or cause to be withheld from the contractor so much of the accrued payments or advances as may be considered necessary to satisfy the liabilities of the prime contractor or any subcontractor for the full amount of wages and monetary relief, including interest, required by the clauses set forth in this section for violations of this contract, or to satisfy any such liabilities required by any other Federal contract, or federally assisted contract subject to Davis-Bacon labor standards, that is held by the same prime contractor (as defined in § 5.2). The necessary funds may be withheld from the contractor under this contract, any other Federal contract with the same prime contractor, or any other federally assisted contract that is subject to Davis-Bacon labor standards requirements and is held by the same prime contractor, regardless of whether the other contract was awarded or assisted by the same agency, and such funds may be used to satisfy the contractor liability for which the funds were withheld. In the event of a contractor's failure to pay any laborer or mechanic, including any apprentice or helper working on the site of the work all or part of the wages required by the contract, or upon the contractor's failure to submit the required records as discussed in paragraph 3.d. of this section, the contracting agency may on its own initiative and after written notice to the contractor, take such action as may be necessary to cause the suspension of any further payment, advance, or guarantee of funds until such violations have ceased.

b. *Priority to withheld funds.* The Department has priority to funds withheld or to be withheld in accordance with paragraph

2.a. of this section or Section V, paragraph 3.a., or both, over claims to those funds by:

(1) A contractor's surety(ies), including without limitation performance bond sureties and payment bond sureties;

(2) A contracting agency for its reprocurement costs;

(3) A trustee(s) (either a court-appointed trustee or a U.S. trustee, or both) in bankruptcy of a contractor, or a contractor's bankruptcy estate;

(4) A contractor's assignee(s);

(5) A contractor's successor(s); or

(6) A claim asserted under the Prompt Payment Act, 31 U.S.C. 3901–3907.

3. Records and certified payrolls (29 CFR 5.5)

a. *Basic record requirements* (1) *Length of record retention.* All regular payrolls and other basic records must be maintained by the contractor and any subcontractor during the course of the work and preserved for all laborers and mechanics working at the site of the work (or otherwise working in construction or development of the project under a development statute) for a period of at least 3 years after all the work on the prime contract is completed.

(2) *Information required.* Such records must contain the name; Social Security number; last known address, telephone number, and email address of each such worker; each worker's correct classification(s) of work actually performed; hourly rates of wages paid (including rates of contributions or costs anticipated for bona fide fringe benefits or cash equivalents thereof of the types described in 40 U.S.C. 3141(2)(B) of the Davis-Bacon Act); daily and weekly number of hours actually worked in total and on each covered contract; deductions made; and actual wages paid.

(3) *Additional records relating to fringe benefits*. Whenever the Secretary of Labor has found under paragraph 1.e. of this section that the wages of any laborer or mechanic include the amount of any costs reasonably anticipated in providing benefits under a plan or program described in 40 U.S.C. 3141(2)(B) of the Davis-Bacon Act, the contractor must maintain records which show that the commitment to provide such benefits is enforceable, that the plan or program is financially responsible, and that the plan or program has been communicated in writing to the laborers or mechanics affected, and records which show the costs anticipated or the actual cost incurred in providing such benefits.

(4) *Additional records relating to apprenticeship.* Contractors with apprentices working under approved programs must maintain written evidence of the registration of apprenticeship programs, the registration of the apprentices, and the ratios and wage rates prescribed in the applicable programs.

b. *Certified payroll requirements* (1) *Frequency and method of submission.* The contractor or subcontractor must submit weekly, for each week in which any DBA- or Related Acts-covered work is performed, certified payrolls to the contracting agency. The prime contractor is responsible for the submission of all certified payrolls by all subcontractors. A contracting agency or prime contractor may permit or require contractors to submit certified payrolls through an electronic system, as long as the electronic system requires a legally valid electronic signature; the system allows the contractor, the contracting agency, and the Department of Labor to access the certified payrolls upon request for at least 3 years after the work on the prime contract has been completed; and the contracting agency or prime contractor permits other methods of submission in situations where the contractor is unable or limited in its ability to use or access the electronic system.

(2) *Information required.* The certified payrolls submitted must set out accurately and completely all of the information required to be maintained under paragraph 3.a.(2) of this section, except that full Social Security numbers and last known addresses, telephone numbers, and email addresses must not be included on weekly transmittals. Instead, the certified payrolls need only include an individually identifying number for each worker (*e.g.,* the last four digits of the worker's Social Security number). The required weekly certified payroll information may be submitted using Optional Form WH–347 or in any other format desired. Optional Form WH–347 is available for this purpose from the Wage and Hour Division website at *https://www.dol.gov/sites/dolgov/files/WHD/legacy/files/wh347/.pdf* or its successor website. It is not a violation of this section for a prime contractor to require a subcontractor to provide full Social Security numbers and last known addresses, telephone numbers, and email addresses to the prime contractor for its own records, without weekly submission by the subcontractor to the contracting agency.

(3) *Statement of Compliance.* Each certified payroll submitted must be accompanied by a "Statement of Compliance," signed by the contractor or subcontractor, or the contractor's or subcontractor's agent who pays or supervises the payment of the persons working on the contract, and must certify the following:

(i) That the certified payroll for the payroll period contains the information required to be provided under paragraph 3.b. of this section, the appropriate information and basic records are being maintained under paragraph 3.a. of this section, and such information and records are correct and complete;

(ii) That each laborer or mechanic (including each helper and apprentice) working on the contract during the payroll period has been paid the full weekly wages earned, without rebate, either directly or indirectly, and that no deductions have been made either directly or indirectly from the full wages earned, other than permissible deductions as set forth in 29 CFR part 3; and

(iii) That each laborer or mechanic has been paid not less than the applicable wage rates and fringe benefits or cash equivalents for the classification(s) of work actually performed, as specified in the applicable wage determination incorporated into the contract.

(4) *Use of Optional Form WH–347.* The weekly submission of a properly executed certification set forth on the reverse side of Optional Form WH–347 will satisfy the requirement for submission of the "Statement of Compliance" required by paragraph 3.b.(3) of this section.

(5) *Signature.* The signature by the contractor, subcontractor, or the contractor's or subcontractor's agent must be an original handwritten signature or a legally valid electronic signature.

(6) *Falsification.* The falsification of any of the above certifications may subject the contractor or subcontractor to civil or criminal prosecution under 18 U.S.C. 1001 and 31 U.S.C. 3729.

(7) *Length of certified payroll retention.* The contractor or subcontractor must preserve all certified payrolls during the course of the work and for a period of 3 years after all the work on the prime contract is completed.

c. *Contracts, subcontracts, and related documents.* The contractor or subcontractor must maintain this contract or subcontract and related documents including, without limitation, bids, proposals, amendments, modifications, and extensions. The contractor or subcontractor must preserve these contracts, subcontracts, and related documents during the course of the work and for a period of 3 years after all the work on the prime contract is completed.

d. *Required disclosures and access* (1) *Required record disclosures and access to workers.* The contractor or subcontractor must make the records required under paragraphs 3.a. through 3.c. of this section, and any other documents that the contracting agency, the State DOT, the FHWA, or the Department of Labor deems necessary to determine compliance with the labor standards provisions of any of the applicable statutes referenced by § 5.1, available for inspection, copying, or transcription by authorized representatives of the contracting agency, the State DOT, the FHWA, or the Department of Labor, and must permit such representatives to interview workers during working hours on the job.

(2) *Sanctions for non-compliance with records and worker access requirements.* If the contractor or subcontractor fails to submit the required records or to make them available, or refuses to permit worker interviews during working hours on the job, the Federal agency may, after written notice to the contractor, sponsor, applicant, owner, or other entity, as the case may be, that maintains such records or that employs such workers, take such action as may be necessary to cause the suspension of any further payment, advance, or guarantee of funds. Furthermore, failure to submit the required records upon request or to make such records available, or to permit worker interviews during working hours on the job, may be grounds for debarment action pursuant to § 5.12. In addition, any contractor or other person that fails to submit the required records or make those records available to WHD within the time WHD requests that the records be produced will be precluded from introducing as evidence in an administrative proceeding under 29 CFR part 6 any of the required records that were not provided or made available to WHD. WHD will take into consideration a reasonable request from the contractor or person for an extension of the time for submission of records. WHD will determine the reasonableness of the request and may consider, among other things, the location of the records and the volume of production.

(3) *Required information disclosures.* Contractors and subcontractors must maintain the full Social Security number and last known address, telephone number, and email address of each covered worker, and must provide them upon request to the contracting agency, the State DOT, the FHWA, the contractor, or the Wage and Hour Division of the Department of Labor for purposes of an investigation or other compliance action.

4. Apprentices and equal employment opportunity (29 CFR 5.5)

a. *Apprentices* (1) *Rate of pay.* Apprentices will be permitted to work at less than the predetermined rate for the work they perform when they are employed pursuant to and individually registered in a bona fide apprenticeship program registered with the U.S. Department of Labor, Employment and Training Administration, Office of Apprenticeship (OA), or with a State Apprenticeship Agency recognized by the OA. A person who is not individually registered in the program, but who has been certified by the OA or a State Apprenticeship Agency (where appropriate) to be eligible for probationary employment as an apprentice, will be permitted to work at less than the predetermined rate for the work they perform in the first 90 days of probationary employment as an apprentice in such a program. In the event the OA or a State Apprenticeship Agency recognized by the OA withdraws approval of an apprenticeship program, the contractor will no longer be permitted to use apprentices at less than the applicable predetermined rate for the work performed until an acceptable program is approved.

(2) *Fringe benefits.* Apprentices must be paid fringe benefits in accordance with the provisions of the apprenticeship program. If the apprenticeship program does not specify fringe benefits, apprentices must be paid the full amount of fringe benefits listed on the wage determination for the applicable classification. If the Administrator determines that a different practice prevails for the applicable apprentice classification, fringe benefits must be paid in accordance with that determination.

(3) *Apprenticeship ratio.* The allowable ratio of apprentices to journeyworkers on the job site in any craft classification must not be greater than the ratio permitted to the contractor as to the entire work force under the registered program or the ratio applicable to the locality of the project pursuant to paragraph 4.a.(4) of this section. Any worker listed on a payroll at an apprentice wage rate, who is not registered or otherwise employed as stated in paragraph 4.a.(1) of this section, must be paid not less than the applicable wage rate on the wage determination for the classification of work actually performed. In addition, any apprentice performing work on the job site in excess of the ratio permitted under this section must be paid not less than the applicable wage rate on the wage determination for the work actually performed.

(4) *Reciprocity of ratios and wage rates.* Where a contractor is performing construction on a project in a locality other than the locality in which its program is registered, the ratios and wage rates (expressed in percentages of the journeyworker's hourly rate) applicable within the locality in which the construction is being performed must be observed. If there is no applicable ratio or wage rate for the locality of the project, the ratio and wage rate specified in the contractor's registered program must be observed.

b. *Equal employment opportunity.* The use of apprentices and journeyworkers under this part must be in conformity with

the equal employment opportunity requirements of Executive Order 11246, as amended, and 29 CFR part 30.

c. Apprentices and Trainees (programs of the U.S. DOT).

Apprentices and trainees working under apprenticeship and skill training programs which have been certified by the Secretary of Transportation as promoting EEO in connection with Federal-aid highway construction programs are not subject to the requirements of paragraph 4 of this Section IV. 23 CFR 230.111(e)(2). The straight time hourly wage rates for apprentices and trainees under such programs will be established by the particular programs. The ratio of apprentices and trainees to journeyworkers shall not be greater than permitted by the terms of the particular program.

5. Compliance with Copeland Act requirements. The contractor shall comply with the requirements of 29 CFR part 3, which are incorporated by reference in this contract as provided in 29 CFR 5.5.

6. Subcontracts. The contractor or subcontractor must insert FHWA-1273 in any subcontracts, along with the applicable wage determination(s) and such other clauses or contract modifications as the contracting agency may by appropriate instructions require, and a clause requiring the subcontractors to include these clauses and wage determination(s) in any lower tier subcontracts. The prime contractor is responsible for the compliance by any subcontractor or lower tier subcontractor with all the contract clauses in this section. In the event of any violations of these clauses, the prime contractor and any subcontractor(s) responsible will be liable for any unpaid wages and monetary relief, including interest from the date of the underpayment or loss, due to any workers of lower-tier subcontractors, and may be subject to debarment, as appropriate. 29 CFR 5.5.

7. Contract termination: debarment. A breach of the contract clauses in 29 CFR 5.5 may be grounds for termination of the contract, and for debarment as a contractor and a subcontractor as provided in 29 CFR 5.12.

8. Compliance with Davis-Bacon and Related Act requirements. All rulings and interpretations of the Davis-Bacon and Related Acts contained in 29 CFR parts 1, 3, and 5 are herein incorporated by reference in this contract as provided in 29 CFR 5.5.

9. Disputes concerning labor standards. As provided in 29 CFR 5.5, disputes arising out of the labor standards provisions of this contract shall not be subject to the general disputes clause of this contract. Such disputes shall be resolved in accordance with the procedures of the Department of Labor set forth in 29 CFR parts 5, 6, and 7. Disputes within the meaning of this clause include disputes between the contractor (or any of its subcontractors) and the contracting agency, the U.S. Department of Labor, or the employees or their representatives.

10. Certification of eligibility. a. By entering into this contract, the contractor certifies that neither it nor any person or firm who has an interest in the contractor's firm is a person or firm ineligible to be awarded Government contracts by virtue of 40 U.S.C. 3144(b) or § 5.12(a).

b. No part of this contract shall be subcontracted to any person or firm ineligible for award of a Government contract by virtue of 40 U.S.C. 3144(b) or § 5.12(a).

c. The penalty for making false statements is prescribed in the U.S. Code, Title 18 Crimes and Criminal Procedure, 18 U.S.C. 1001.

11. Anti-retaliation. It is unlawful for any person to discharge, demote, intimidate, threaten, restrain, coerce, blacklist, harass, or in any other manner discriminate against, or to cause any person to discharge, demote, intimidate, threaten, restrain, coerce, blacklist, harass, or in any other manner discriminate against, any worker or job applicant for:

a. Notifying any contractor of any conduct which the worker reasonably believes constitutes a violation of the DBA, Related Acts, this part, or 29 CFR part 1 or 3;

b. Filing any complaint, initiating or causing to be initiated any proceeding, or otherwise asserting or seeking to assert on behalf of themselves or others any right or protection under the DBA, Related Acts, this part, or 29 CFR part 1 or 3;

c. Cooperating in any investigation or other compliance action, or testifying in any proceeding under the DBA, Related Acts, this part, or 29 CFR part 1 or 3; or

d. Informing any other person about their rights under the DBA, Related Acts, this part, or 29 CFR part 1 or 3.

V. CONTRACT WORK HOURS AND SAFETY STANDARDS ACT

Pursuant to 29 CFR 5.5(b), the following clauses apply to any Federal-aid construction contract in an amount in excess of $100,000 and subject to the overtime provisions of the Contract Work Hours and Safety Standards Act. These clauses shall be inserted in addition to the clauses required by 29 CFR 5.5(a) or 29 CFR 4.6. As used in this paragraph, the terms laborers and mechanics include watchpersons and guards.

1. Overtime requirements. No contractor or subcontractor contracting for any part of the contract work which may require or involve the employment of laborers or mechanics shall require or permit any such laborer or mechanic in any workweek in which he or she is employed on such work to work in excess of forty hours in such workweek unless such laborer or mechanic receives compensation at a rate not less than one and one-half times the basic rate of pay for all hours worked in excess of forty hours in such workweek. 29 CFR 5.5.

2. Violation; liability for unpaid wages; liquidated damages. In the event of any violation of the clause set forth in paragraph 1. of this section the contractor and any subcontractor responsible therefor shall be liable for the unpaid wages and interest from the date of the underpayment. In addition, such contractor and subcontractor shall be liable to the United States (in the case of work done under contract for the District of Columbia or a territory, to such District or to such territory), for liquidated damages. Such liquidated damages shall be computed with respect to each individual laborer or

mechanic, including watchpersons and guards, employed in violation of the clause set forth in paragraph 1. of this section, in the sum currently provided in 29 CFR 5.5(b)(2)* for each calendar day on which such individual was required or permitted to work in excess of the standard workweek of forty hours without payment of the overtime wages required by the clause set forth in paragraph 1. of this section.

* $31 as of January 15, 2023 (See 88 FR 88 FR 2210) as may be adjusted annually by the Department of Labor, pursuant to the Federal Civil Penalties Inflation Adjustment Act of 1990.

3. Withholding for unpaid wages and liquidated damages

a. *Withholding process.* The FHWA or the contracting agency may, upon its own action, or must, upon written request of an authorized representative of the Department of Labor, withhold or cause to be withheld from the contractor so much of the accrued payments or advances as may be considered necessary to satisfy the liabilities of the prime contractor or any subcontractor for any unpaid wages; monetary relief, including interest; and liquidated damages required by the clauses set forth in this section on this contract, any other Federal contract with the same prime contractor, or any other federally assisted contract subject to the Contract Work Hours and Safety Standards Act that is held by the same prime contractor (as defined in § 5.2). The necessary funds may be withheld from the contractor under this contract, any other Federal contract with the same prime contractor, or any other federally assisted contract that is subject to the Contract Work Hours and Safety Standards Act and is held by the same prime contractor, regardless of whether the other contract was awarded or assisted by the same agency, and such funds may be used to satisfy the contractor liability for which the funds were withheld.

b. *Priority to withheld funds.* The Department has priority to funds withheld or to be withheld in accordance with Section IV paragraph 2.a. or paragraph 3.a. of this section, or both, over claims to those funds by:

(1) A contractor's surety(ies), including without limitation performance bond sureties and payment bond sureties;

(2) A contracting agency for its reprocurement costs;

(3) A trustee(s) (either a court-appointed trustee or a U.S. trustee, or both) in bankruptcy of a contractor, or a contractor's bankruptcy estate;

(4) A contractor's assignee(s);

(5) A contractor's successor(s); or

(6) A claim asserted under the Prompt Payment Act, 31 U.S.C. 3901–3907.

4. Subcontracts. The contractor or subcontractor must insert in any subcontracts the clauses set forth in paragraphs 1. through 5. of this section and a clause requiring the subcontractors to include these clauses in any lower tier subcontracts. The prime contractor is responsible for compliance by any subcontractor or lower tier subcontractor with the clauses set forth in paragraphs 1. through 5. In the event of any violations of these clauses, the prime contractor and any subcontractor(s) responsible will be liable for any unpaid wages and monetary relief, including interest from the date of the underpayment or loss, due to any workers of lower-tier subcontractors, and associated liquidated damages and may be subject to debarment, as appropriate.

5. Anti-retaliation. It is unlawful for any person to discharge, demote, intimidate, threaten, restrain, coerce, blacklist, harass, or in any other manner discriminate against, or to cause any person to discharge, demote, intimidate, threaten, restrain, coerce, blacklist, harass, or in any other manner discriminate against, any worker or job applicant for:

a. Notifying any contractor of any conduct which the worker reasonably believes constitutes a violation of the Contract Work Hours and Safety Standards Act (CWHSSA) or its implementing regulations in this part;

b. Filing any complaint, initiating or causing to be initiated any proceeding, or otherwise asserting or seeking to assert on behalf of themselves or others any right or protection under CWHSSA or this part;

c. Cooperating in any investigation or other compliance action, or testifying in any proceeding under CWHSSA or this part; or

d. Informing any other person about their rights under CWHSSA or this part.

VI. SUBLETTING OR ASSIGNING THE CONTRACT

This provision is applicable to all Federal-aid construction contracts on the National Highway System pursuant to 23 CFR 635.116.

1. The contractor shall perform with its own organization contract work amounting to not less than 30 percent (or a greater percentage if specified elsewhere in the contract) of the total original contract price, excluding any specialty items designated by the contracting agency. Specialty items may be performed by subcontract and the amount of any such specialty items performed may be deducted from the total original contract price before computing the amount of work required to be performed by the contractor's own organization (23 CFR 635.116).

a. The term “perform work with its own organization” in paragraph 1 of Section VI refers to workers employed or leased by the prime contractor, and equipment owned or rented by the prime contractor, with or without operators. Such term does not include employees or equipment of a subcontractor or lower tier subcontractor, agents of the prime contractor, or any other assignees. The term may include payments for the costs of hiring leased employees from an employee leasing firm meeting all relevant Federal and State regulatory requirements. Leased employees may only be included in this term if the prime contractor meets all of the following conditions: (based on longstanding interpretation)

(1) the prime contractor maintains control over the supervision of the day-to-day activities of the leased employees;

(2) the prime contractor remains responsible for the quality of the work of the leased employees;

(3) the prime contractor retains all power to accept or exclude individual employees from work on the project; and

(4) the prime contractor remains ultimately responsible for the payment of predetermined minimum wages, the submission of payrolls, statements of compliance and all other Federal regulatory requirements.

b. "Specialty Items" shall be construed to be limited to work that requires highly specialized knowledge, abilities, or equipment not ordinarily available in the type of contracting organizations qualified and expected to bid or propose on the contract as a whole and in general are to be limited to minor components of the overall contract. 23 CFR 635.102.

2. Pursuant to 23 CFR 635.116(a), the contract amount upon which the requirements set forth in paragraph (1) of Section VI is computed includes the cost of material and manufactured products which are to be purchased or produced by the contractor under the contract provisions.

3. Pursuant to 23 CFR 635.116(c), the contractor shall furnish (a) a competent superintendent or supervisor who is employed by the firm, has full authority to direct performance of the work in accordance with the contract requirements, and is in charge of all construction operations (regardless of who performs the work) and (b) such other of its own organizational resources (supervision, management, and engineering services) as the contracting officer determines is necessary to assure the performance of the contract.

4. No portion of the contract shall be sublet, assigned or otherwise disposed of except with the written consent of the contracting officer, or authorized representative, and such consent when given shall not be construed to relieve the contractor of any responsibility for the fulfillment of the contract. Written consent will be given only after the contracting agency has assured that each subcontract is evidenced in writing and that it contains all pertinent provisions and requirements of the prime contract. (based on long-standing interpretation of 23 CFR 635.116).

5. The 30-percent self-performance requirement of paragraph (1) is not applicable to design-build contracts; however, contracting agencies may establish their own self-performance requirements. 23 CFR 635.116(d).

VII. SAFETY: ACCIDENT PREVENTION

This provision is applicable to all Federal-aid construction contracts and to all related subcontracts.

1. In the performance of this contract the contractor shall comply with all applicable Federal, State, and local laws governing safety, health, and sanitation (23 CFR Part 635). The contractor shall provide all safeguards, safety devices and protective equipment and take any other needed actions as it determines, or as the contracting officer may determine, to be reasonably necessary to protect the life and health of employees on the job and the safety of the public and to protect property in connection with the performance of the work covered by the contract. 23 CFR 635.108.

2. It is a condition of this contract, and shall be made a condition of each subcontract, which the contractor enters into pursuant to this contract, that the contractor and any subcontractor shall not permit any employee, in performance of the contract, to work in surroundings or under conditions which are unsanitary, hazardous or dangerous to his/her health or safety, as determined under construction safety and health standards (29 CFR Part 1926) promulgated by the Secretary of Labor, in accordance with Section 107 of the Contract Work Hours and Safety Standards Act (40 U.S.C. 3704). 29 CFR 1926.10.

3. Pursuant to 29 CFR 1926.3, it is a condition of this contract that the Secretary of Labor or authorized representative thereof, shall have right of entry to any site of contract performance to inspect or investigate the matter of compliance with the construction safety and health standards and to carry out the duties of the Secretary under Section 107 of the Contract Work Hours and Safety Standards Act (40 U.S.C. 3704).

VIII. FALSE STATEMENTS CONCERNING HIGHWAY PROJECTS

This provision is applicable to all Federal-aid construction contracts and to all related subcontracts.

In order to assure high quality and durable construction in conformity with approved plans and specifications and a high degree of reliability on statements and representations made by engineers, contractors, suppliers, and workers on Federal-aid highway projects, it is essential that all persons concerned with the project perform their functions as carefully, thoroughly, and honestly as possible. Willful falsification, distortion, or misrepresentation with respect to any facts related to the project is a violation of Federal law. To prevent any misunderstanding regarding the seriousness of these and similar acts, Form FHWA-1022 shall be posted on each Federal-aid highway project (23 CFR Part 635) in one or more places where it is readily available to all persons concerned with the project:

18 U.S.C. 1020 reads as follows:

"Whoever, being an officer, agent, or employee of the United States, or of any State or Territory, or whoever, whether a person, association, firm, or corporation, knowingly makes any false statement, false representation, or false report as to the character, quality, quantity, or cost of the material used or to be used, or the quantity or quality of the work performed or to be performed, or the cost thereof in connection with the submission of plans, maps, specifications, contracts, or costs of construction on any highway or related project submitted for approval to the Secretary of Transportation; or

Whoever knowingly makes any false statement, false representation, false report or false claim with respect to the character, quality, quantity, or cost of any work performed or to be performed, or materials furnished or to be furnished, in connection with the construction of any highway or related project approved by the Secretary of Transportation; or

Whoever knowingly makes any false statement or false representation as to material fact in any statement, certificate, or report submitted pursuant to provisions of the Federal-aid Roads Act approved July 11, 1916, (39 Stat. 355), as amended and supplemented;

Shall be fined under this title or imprisoned not more than 5 years or both."

IX. IMPLEMENTATION OF CLEAN AIR ACT AND FEDERAL WATER POLLUTION CONTROL ACT (42 U.S.C. 7606; 2 CFR 200.88; EO 11738)

This provision is applicable to all Federal-aid construction contracts in excess of $150,000 and to all related subcontracts. 48 CFR 2.101; 2 CFR 200.327.

By submission of this bid/proposal or the execution of this contract or subcontract, as appropriate, the bidder, proposer, Federal-aid construction contractor, subcontractor, supplier, or vendor agrees to comply with all applicable standards, orders or regulations issued pursuant to the Clean Air Act (42 U.S.C. 7401-7671q) and the Federal Water Pollution Control Act, as amended (33 U.S.C. 1251-1387). Violations must be reported to the Federal Highway Administration and the Regional Office of the Environmental Protection Agency. 2 CFR Part 200, Appendix II.

The contractor agrees to include or cause to be included the requirements of this Section in every subcontract, and further agrees to take such action as the contracting agency may direct as a means of enforcing such requirements. 2 CFR 200.327.

X. CERTIFICATION REGARDING DEBARMENT, SUSPENSION, INELIGIBILITY AND VOLUNTARY EXCLUSION

This provision is applicable to all Federal-aid construction contracts, design-build contracts, subcontracts, lower-tier subcontracts, purchase orders, lease agreements, consultant contracts or any other covered transaction requiring FHWA approval or that is estimated to cost $25,000 or more – as defined in 2 CFR Parts 180 and 1200. 2 CFR 180.220 and 1200.220.

1. Instructions for Certification – First Tier Participants:

a. By signing and submitting this proposal, the prospective first tier participant is providing the certification set out below.

b. The inability of a person to provide the certification set out below will not necessarily result in denial of participation in this covered transaction. The prospective first tier participant shall submit an explanation of why it cannot provide the certification set out below. The certification or explanation will be considered in connection with the department or agency's determination whether to enter into this transaction. However, failure of the prospective first tier participant to furnish a certification or an explanation shall disqualify such a person from participation in this transaction. 2 CFR 180.320.

c. The certification in this clause is a material representation of fact upon which reliance was placed when the contracting agency determined to enter into this transaction. If it is later determined that the prospective participant knowingly rendered an erroneous certification, in addition to other remedies available to the Federal Government, the contracting agency may terminate this transaction for cause of default. 2 CFR 180.325.

d. The prospective first tier participant shall provide immediate written notice to the contracting agency to whom this proposal is submitted if any time the prospective first tier participant learns that its certification was erroneous when submitted or has become erroneous by reason of changed circumstances. 2 CFR 180.345 and 180.350.

e. The terms "covered transaction," "debarred," "suspended," "ineligible," "participant," "person," "principal," and "voluntarily excluded," as used in this clause, are defined in 2 CFR Parts 180, Subpart I, 180.900-180.1020, and 1200. “First Tier Covered Transactions” refers to any covered transaction between a recipient or subrecipient of Federal funds and a participant (such as the prime or general contract). “Lower Tier Covered Transactions” refers to any covered transaction under a First Tier Covered Transaction (such as subcontracts). “First Tier Participant” refers to the participant who has entered into a covered transaction with a recipient or subrecipient of Federal funds (such as the prime or general contractor). “Lower Tier Participant” refers any participant who has entered into a covered transaction with a First Tier Participant or other Lower Tier Participants (such as subcontractors and suppliers).

f. The prospective first tier participant agrees by submitting this proposal that, should the proposed covered transaction be entered into, it shall not knowingly enter into any lower tier covered transaction with a person who is debarred, suspended, declared ineligible, or voluntarily excluded from participation in this covered transaction, unless authorized by the department or agency entering into this transaction. 2 CFR 180.330.

g. The prospective first tier participant further agrees by submitting this proposal that it will include the clause titled "Certification Regarding Debarment, Suspension, Ineligibility and Voluntary Exclusion-Lower Tier Covered Transactions," provided by the department or contracting agency, entering into this covered transaction, without modification, in all lower tier covered transactions and in all solicitations for lower tier covered transactions exceeding the $25,000 threshold. 2 CFR 180.220 and 180.300.

h. A participant in a covered transaction may rely upon a certification of a prospective participant in a lower tier covered transaction that is not debarred, suspended, ineligible, or voluntarily excluded from the covered transaction, unless it knows that the certification is erroneous. 2 CFR 180.300; 180.320, and 180.325. A participant is responsible for ensuring that its principals are not suspended, debarred, or otherwise ineligible to participate in covered transactions. 2 CFR 180.335. To verify the eligibility of its principals, as well as the eligibility of any lower tier prospective participants, each participant may, but is not required to, check the System for Award Management website (https://www.sam.gov/). 2 CFR 180.300, 180.320, and 180.325.

i. Nothing contained in the foregoing shall be construed to require the establishment of a system of records in order to render in good faith the certification required by this clause. The knowledge and information of the prospective participant is not required to exceed that which is normally possessed by a prudent person in the ordinary course of business dealings.

j. Except for transactions authorized under paragraph (f) of these instructions, if a participant in a covered transaction knowingly enters into a lower tier covered transaction with a person who is suspended, debarred, ineligible, or voluntarily excluded from participation in this transaction, in addition to other remedies available to the Federal Government, the department or agency may terminate this transaction for cause or default. 2 CFR 180.325.

* * * * *

2. Certification Regarding Debarment, Suspension, Ineligibility and Voluntary Exclusion – First Tier Participants:

a. The prospective first tier participant certifies to the best of its knowledge and belief, that it and its principals:

(1) Are not presently debarred, suspended, proposed for debarment, declared ineligible, or voluntarily excluded from participating in covered transactions by any Federal department or agency, 2 CFR 180.335;.

(2) Have not within a three-year period preceding this proposal been convicted of or had a civil judgment rendered against them for commission of fraud or a criminal offense in connection with obtaining, attempting to obtain, or performing a public (Federal, State, or local) transaction or contract under a public transaction; violation of Federal or State antitrust statutes or commission of embezzlement, theft, forgery, bribery, falsification or destruction of records, making false statements, or receiving stolen property, 2 CFR 180.800;

(3) Are not presently indicted for or otherwise criminally or civilly charged by a governmental entity (Federal, State or local) with commission of any of the offenses enumerated in paragraph (a)(2) of this certification, 2 CFR 180.700 and 180.800; and

(4) Have not within a three-year period preceding this application/proposal had one or more public transactions (Federal, State or local) terminated for cause or default. 2 CFR 180.335(d).

(5) Are not a corporation that has been convicted of a felony violation under any Federal law within the two-year period preceding this proposal (USDOT Order 4200.6 implementing appropriations act requirements); and

(6) Are not a corporation with any unpaid Federal tax liability that has been assessed, for which all judicial and administrative remedies have been exhausted, or have lapsed, and that is not being paid in a timely manner pursuant to an agreement with the authority responsible for collecting the tax liability (USDOT Order 4200.6 implementing appropriations act requirements).

b. Where the prospective participant is unable to certify to any of the statements in this certification, such prospective participant should attach an explanation to this proposal. 2 CFR 180.335 and 180.340.

* * * * *

3. **Instructions for Certification - Lower Tier Participants:**

(Applicable to all subcontracts, purchase orders, and other lower tier transactions requiring prior FHWA approval or estimated to cost $25,000 or more - 2 CFR Parts 180 and 1200). 2 CFR 180.220 and 1200.220.

a. By signing and submitting this proposal, the prospective lower tier participant is providing the certification set out below.

b. The certification in this clause is a material representation of fact upon which reliance was placed when this transaction was entered into. If it is later determined that the prospective lower tier participant knowingly rendered an erroneous certification, in addition to other remedies available to the Federal Government, the department, or agency with which this transaction originated may pursue available remedies, including suspension and/or debarment.

c. The prospective lower tier participant shall provide immediate written notice to the person to which this proposal is submitted if at any time the prospective lower tier participant learns that its certification was erroneous by reason of changed circumstances. 2 CFR 180.365.

d. The terms "covered transaction," "debarred," "suspended," "ineligible," "participant," "person," "principal," and "voluntarily excluded," as used in this clause, are defined in 2 CFR Parts 180, Subpart I, 180.900 – 180.1020, and 1200. You may contact the person to which this proposal is submitted for assistance in obtaining a copy of those regulations. “First Tier Covered Transactions” refers to any covered transaction between a recipient or subrecipient of Federal funds and a participant (such as the prime or general contract). “Lower Tier Covered Transactions” refers to any covered transaction under a First Tier Covered Transaction (such as subcontracts). “First Tier Participant” refers to the participant who has entered into a covered transaction with a recipient or subrecipient of Federal funds (such as the prime or general contractor). “Lower Tier Participant” refers any participant who has entered into a covered transaction with a First Tier Participant or other Lower Tier Participants (such as subcontractors and suppliers).

e. The prospective lower tier participant agrees by submitting this proposal that, should the proposed covered transaction be entered into, it shall not knowingly enter into any lower tier covered transaction with a person who is debarred, suspended, declared ineligible, or voluntarily excluded from participation in this covered transaction, unless authorized by the department or agency with which this transaction originated. 2 CFR 1200.220 and 1200.332.

f. The prospective lower tier participant further agrees by submitting this proposal that it will include this clause titled "Certification Regarding Debarment, Suspension, Ineligibility and Voluntary Exclusion-Lower Tier Covered Transaction," without modification, in all lower tier covered transactions and in all solicitations for lower tier covered transactions exceeding the $25,000 threshold. 2 CFR 180.220 and 1200.220.

g. A participant in a covered transaction may rely upon a certification of a prospective participant in a lower tier covered transaction that is not debarred, suspended, ineligible, or voluntarily excluded from the covered transaction, unless it knows that the certification is erroneous. A participant is responsible for ensuring that its principals are not suspended, debarred, or otherwise ineligible to participate in covered transactions. To verify the eligibility of its principals, as well as the eligibility of any lower tier prospective participants, each participant may, but is not required to, check the System for Award Management website (https://www.sam.gov/), which is compiled by the General Services Administration. 2 CFR 180.300, 180.320, 180.330, and 180.335.

h. Nothing contained in the foregoing shall be construed to require establishment of a system of records in order to render in good faith the certification required by this clause. The knowledge and information of participant is not required to exceed that which is normally possessed by a prudent person in the ordinary course of business dealings.

i. Except for transactions authorized under paragraph e of these instructions, if a participant in a covered transaction knowingly enters into a lower tier covered transaction with a person who is suspended, debarred, ineligible, or voluntarily

excluded from participation in this transaction, in addition to other remedies available to the Federal Government, the department or agency with which this transaction originated may pursue available remedies, including suspension and/or debarment. 2 CFR 180.325.

* * * * *

4. Certification Regarding Debarment, Suspension, Ineligibility and Voluntary Exclusion--Lower Tier Participants:

a. The prospective lower tier participant certifies, by submission of this proposal, that neither it nor its principals:

(1) is presently debarred, suspended, proposed for debarment, declared ineligible, or voluntarily excluded from participating in covered transactions by any Federal department or agency, 2 CFR 180.355;

(2) is a corporation that has been convicted of a felony violation under any Federal law within the two-year period preceding this proposal (USDOT Order 4200.6 implementing appropriations act requirements); and

(3) is a corporation with any unpaid Federal tax liability that has been assessed, for which all judicial and administrative remedies have been exhausted, or have lapsed, and that is not being paid in a timely manner pursuant to an agreement with the authority responsible for collecting the tax liability. (USDOT Order 4200.6 implementing appropriations act requirements)

b. Where the prospective lower tier participant is unable to certify to any of the statements in this certification, such prospective participant should attach an explanation to this proposal.

* * * * *

XI. CERTIFICATION REGARDING USE OF CONTRACT FUNDS FOR LOBBYING

This provision is applicable to all Federal-aid construction contracts and to all related subcontracts which exceed $100,000. 49 CFR Part 20, App. A.

1. The prospective participant certifies, by signing and submitting this bid or proposal, to the best of his or her knowledge and belief, that:

a. No Federal appropriated funds have been paid or will be paid, by or on behalf of the undersigned, to any person for influencing or attempting to influence an officer or employee of any Federal agency, a Member of Congress, an officer or employee of Congress, or an employee of a Member of Congress in connection with the awarding of any Federal contract, the making of any Federal grant, the making of any Federal loan, the entering into of any cooperative agreement, and the extension, continuation, renewal, amendment, or modification of any Federal contract, grant, loan, or cooperative agreement.

b. If any funds other than Federal appropriated funds have been paid or will be paid to any person for influencing or attempting to influence an officer or employee of any Federal agency, a Member of Congress, an officer or employee of Congress, or an employee of a Member of Congress in connection with this Federal contract, grant, loan, or cooperative agreement, the undersigned shall complete and submit Standard Form-LLL, "Disclosure Form to Report Lobbying," in accordance with its instructions.

2. This certification is a material representation of fact upon which reliance was placed when this transaction was made or entered into. Submission of this certification is a prerequisite for making or entering into this transaction imposed by 31 U.S.C. 1352. Any person who fails to file the required certification shall be subject to a civil penalty of not less than $10,000 and not more than $100,000 for each such failure.

3. The prospective participant also agrees by submitting its bid or proposal that the participant shall require that the language of this certification be included in all lower tier subcontracts, which exceed $100,000 and that all such recipients shall certify and disclose accordingly.

XII. USE OF UNITED STATES-FLAG VESSELS:

This provision is applicable to all Federal-aid construction contracts, design-build contracts, subcontracts, lower-tier subcontracts, purchase orders, lease agreements, or any other covered transaction. 46 CFR Part 381.

This requirement applies to material or equipment that is acquired for a specific Federal-aid highway project. 46 CFR 381.7. It is not applicable to goods or materials that come into inventories independent of an FHWA funded-contract.

When oceanic shipments (or shipments across the Great Lakes) are necessary for materials or equipment acquired for a specific Federal-aid construction project, the bidder, proposer, contractor, subcontractor, or vendor agrees:

1. To utilize privately owned United States-flag commercial vessels to ship at least 50 percent of the gross tonnage (computed separately for dry bulk carriers, dry cargo liners, and tankers) involved, whenever shipping any equipment, material, or commodities pursuant to this contract, to the extent such vessels are available at fair and reasonable rates for United States-flag commercial vessels. 46 CFR 381.7.

2. To furnish within 20 days following the date of loading for shipments originating within the United States or within 30 working days following the date of loading for shipments originating outside the United States, a legible copy of a rated, 'on-board' commercial ocean bill-of-lading in English for each shipment of cargo described in paragraph (b)(1) of this section to both the Contracting Officer (through the prime contractor in the case of subcontractor bills-of-lading) and to the Office of Cargo and Commercial Sealift (MAR-620), Maritime Administration, Washington, DC 20590. (MARAD requires copies of the ocean carrier's (master) bills of lading, certified onboard, dated, with rates and charges. These bills of lading may contain business sensitive information and therefore may be submitted directly to MARAD by the Ocean Transportation Intermediary on behalf of the contractor). 46 CFR 381.7.

ATTACHMENT A - EMPLOYMENT AND MATERIALS PREFERENCE FOR APPALACHIAN DEVELOPMENT HIGHWAY SYSTEM OR APPALACHIAN LOCAL ACCESS ROAD CONTRACTS (23 CFR 633, Subpart B, Appendix B)
This provision is applicable to all Federal-aid projects funded under the Appalachian Regional Development Act of 1965.

1. During the performance of this contract, the contractor undertaking to do work which is, or reasonably may be, done as on-site work, shall give preference to qualified persons who regularly reside in the labor area as designated by the DOL wherein the contract work is situated, or the subregion, or the Appalachian counties of the State wherein the contract work is situated, except:

a. To the extent that qualified persons regularly residing in the area are not available.

b. For the reasonable needs of the contractor to employ supervisory or specially experienced personnel necessary to assure an efficient execution of the contract work.

c. For the obligation of the contractor to offer employment to present or former employees as the result of a lawful collective bargaining contract, provided that the number of nonresident persons employed under this subparagraph (1c) shall not exceed 20 percent of the total number of employees employed by the contractor on the contract work, except as provided in subparagraph (4) below.

2. The contractor shall place a job order with the State Employment Service indicating (a) the classifications of the laborers, mechanics and other employees required to perform the contract work, (b) the number of employees required in each classification, (c) the date on which the participant estimates such employees will be required, and (d) any other pertinent information required by the State Employment Service to complete the job order form. The job order may be placed with the State Employment Service in writing or by telephone. If during the course of the contract work, the information submitted by the contractor in the original job order is substantially modified, the participant shall promptly notify the State Employment Service.

3. The contractor shall give full consideration to all qualified job applicants referred to him by the State Employment Service. The contractor is not required to grant employment to any job applicants who, in his opinion, are not qualified to perform the classification of work required.

4. If, within one week following the placing of a job order by the contractor with the State Employment Service, the State Employment Service is unable to refer any qualified job applicants to the contractor, or less than the number requested, the State Employment Service will forward a certificate to the contractor indicating the unavailability of applicants. Such certificate shall be made a part of the contractor's permanent project records. Upon receipt of this certificate, the contractor may employ persons who do not normally reside in the labor area to fill positions covered by the certificate, notwithstanding the provisions of subparagraph (1c) above.

5. The provisions of 23 CFR 633.207(e) allow the contracting agency to provide a contractual preference for the use of mineral resource materials native to the Appalachian region.

6. The contractor shall include the provisions of Sections 1 through 4 of this Attachment A in every subcontract for work which is, or reasonably may be, done as on-site work.

STANDARD SPECIAL PROVISION

ON-THE-JOB TRAINING

(10-16-07) (Rev. 4-21-15) Z-10

Description

The North Carolina Department of Transportation will administer a custom version of the Federal On-the-Job Training (OJT) Program, commonly referred to as the Alternate OJT Program. All contractors (existing and newcomers) will be automatically placed in the Alternate Program. Standard OJT requirements typically associated with individual projects will no longer be applied at the project level. Instead, these requirements will be applicable on an annual basis for each contractor administered by the OJT Program Manager.

On the Job Training shall meet the requirements of 23 CFR 230.107 (b), 23 USC – Section 140, this provision and the On-the-Job Training Program Manual.

The Alternate OJT Program will allow a contractor to train employees on Federal, State and privately funded projects located in North Carolina. However, priority shall be given to training employees on NCDOT Federal-Aid funded projects.

Minorities and Women

Developing, training and upgrading of minorities and women toward journeyman level status is a primary objective of this special training provision. Accordingly, the Contractor shall make every effort to enroll minority and women as trainees to the extent that such persons are available within a reasonable area of recruitment. This training commitment is not intended, and shall not be used, to discriminate against any applicant for training, whether a member of a minority group or not.

Assigning Training Goals

The Department, through the OJT Program Manager, will assign training goals for a calendar year based on the contractors' past three years' activity and the contractors' anticipated upcoming year's activity with the Department. At the beginning of each year, all contractors eligible will be contacted by the Department to determine the number of trainees that will be assigned for the upcoming calendar year. At that time the Contractor shall enter into an agreement with the Department to provide a self-imposed on-the-job training program for the calendar year. This agreement will include a specific number of annual training goals agreed to by both parties. The number of training assignments may range from 1 to 15 per contractor per calendar year. The Contractor shall sign an agreement to fulfill their annual goal for the year.\

Training Classifications

The Contractor shall provide on-the-job training aimed at developing full journeyman level workers in the construction craft/operator positions. Preference shall be given to providing training in the following skilled work classifications:

Equipment Operators	Office Engineers
Truck Drivers	Estimators
Carpenters	Iron / Reinforcing Steel Workers
Concrete Finishers	Mechanics
Pipe Layers	Welders

The Department has established common training classifications and their respective training requirements that may be used by the contractors. However, the classifications established are not all-inclusive. Where the training is oriented toward construction applications, training will be allowed in lower-level management positions such as office engineers and estimators. Contractors shall submit new classifications for specific job functions that their employees are performing. The Department will review and recommend for acceptance to FHWA the new classifications proposed by contractors, if applicable. New classifications shall meet the following requirements:

Proposed training classifications are reasonable and realistic based on the job skill classification needs, and

The number of training hours specified in the training classification is consistent with common practices and provides enough time for the trainee to obtain journeyman level status.

The Contractor may allow trainees to be trained by a subcontractor provided that the Contractor retains primary responsibility for meeting the training and this provision is made applicable to the subcontract. However, only the Contractor will receive credit towards the annual goal for the trainee.

Where feasible, 25 percent of apprentices or trainees in each occupation shall be in their first year of apprenticeship or training. The number of trainees shall be distributed among the work classifications on the basis of the contractor's needs and the availability of journeymen in the various classifications within a reasonable area of recruitment.

No employee shall be employed as a trainee in any classification in which they have successfully completed a training course leading to journeyman level status or in which they have been employed as a journeyman.

Records and Reports

The Contractor shall maintain enrollment, monthly and completion reports documenting company compliance under these contract documents. These documents and any other information as requested shall be submitted to the OJT Program Manager.

Upon completion and graduation of the program, the Contractor shall provide each trainee with a certification Certificate showing the type and length of training satisfactorily completed.

Trainee Interviews

All trainees enrolled in the program will receive an initial and Trainee/Post graduate interview conducted by the OJT program staff.

Trainee Wages

Contractors shall compensate trainees on a graduating pay scale based upon a percentage of the prevailing minimum journeyman wages (Davis-Bacon Act). Minimum pay shall be as follows:

60 percent	of the journeyman wage for the first half of the training period
75 percent	of the journeyman wage for the third quarter of the training period
90 percent	of the journeyman wage for the last quarter of the training period

In no instance shall a trainee be paid less than the local minimum wage. The Contractor shall adhere to the minimum hourly wage rate that will satisfy both the NC Department of Labor (NCDOL) and the Department.

Achieving or Failing to Meet Training Goals

The Contractor will be credited for each trainee employed by him on the contract work who is currently enrolled or becomes enrolled in an approved program and who receives training for at least 50 percent of the specific program requirement. Trainees will be allowed to be transferred between projects if required by the Contractor's scheduled workload to meet training goals.

If a contractor fails to attain their training assignments for the calendar year, they may be taken off the NCDOT's Bidders List.

Measurement and Payment

No compensation will be made for providing required training in accordance with these contract documents.

STANDARD SPECIAL PROVISION
MINIMUM WAGES
GENERAL DECISION NC20260088 01/02/2026 NC88

Z-088

Date: January 2, 2026

General Decision Number: NC20260088 01/02/2026 NC88

Superseded General Decision Numbers: NC20250088

State: North Carolina

Construction Type: HIGHWAY

COUNTIES:

Alamance	Forsyth	Randolph
Anson	Gaston	Rockingham
Cabarrus	Guilford	Stokes
Chatham	Mecklenburg	Union
Davie	Orange	Yadkin
Durham	Person	

HIGHWAY CONSTRUCTION PROJECTS (excluding tunnels, building structures in rest area projects & railroad construction; bascule, suspension & spandrel arch bridges designed for commercial navigation, bridges involving marine construction; and other major bridges).

Modification Number	Publication Date
0	01/02/2026

SUNC2014-003 11/14/2014

	Rates	Fringes
BLASTER	18.64	
CARPENTER	13.68	.05
CEMENT MASON/CONCRETE FINISHER	13.93	
ELECTRICIAN		
Electrician	18.79	2.72
Telecommunications Technician	15.19	1.25
IRONWORKER	13.30	
LABORER		
Asphalt Raker and Spreader	12.78	
Asphalt Screed/Jackman	14.50	
Carpenter Tender	12.51	.27
Cement Mason/Concrete Finisher Tender	11.04	
Common or General	10.40	.01
Guardrail/Fence Installer	13.22	
Pipelayer	12.43	
Traffic Signal/Lighting Installer	15.65	.24
PAINTER		
Bridge	23.77	
POWER EQUIPMENT OPERATORS		
Asphalt Broom Tractor	10.00	
Bulldozer Fine	16.13	
Bulldozer Rough	14.36	

	Rates	Fringes
Concrete Grinder/Groover	17.92	
Crane Boom Trucks	18.19	
Crane Other	19.83	
Crane Rough/All-Terrain	19.10	
Drill Operator Rock	14.28	
Drill Operator Structure	20.89	
Excavator Fine	16.95	
Excavator Rough	13.63	
Grader/Blade Fine	19.84	
Grader/Blade Rough	15.47	
Loader 2 Cubic Yards or Less	13.31	
Loader Greater Than 2 Cubic Yards	16.19	
Material Transfer Vehicle (Shuttle Buggy)	15.44	
Mechanic	17.51	
Milling Machine	15.22	
Off-Road Hauler/Water Tanker	11.83	
Oiler/Greaser	14.16	
Pavement Marking Equipment	12.05	
Paver Asphalt	15.97	
Paver Concrete	18.20	
Roller Asphalt Breakdown	12.79	
Roller Asphalt Finish	13.76	
Roller Other	12.08	
Scraper Finish	12.65	
Scraper Rough	11.50	
Slip Form Machine	19.60	
Tack Truck/Distributor Operator	14.82	
TRUCK DRIVER		
GVWR of 26,000 Lbs or Less	11.45	
GVWR of 26,001 Lbs or Greater	13.57	.03

Welders – Receive rate prescribed for craft performing operation to which welding is incidental.

Note: Executive Order (EO) 13706, Establishing Paid Sick Leave for Federal Contractors applies to all contracts subject to the Davis-Bacon Act for which the contract is awarded (and any solicitation was issued) on or after January 1, 2017. If this contract is covered by the EO, the contractor must provide employees with 1 hour of paid sick leave for every 30 hours they work, up to 56 hours of paid sick leave each year. Employees must be permitted to use paid sick leave for their own illness, injury or other health-related needs, including preventive care; to assist a family member (or person who is like family to the employee) who is ill, injured, or has other health-related needs, including preventive care; or for reasons resulting from, or to assist a family member (or person who is like family to the employee) who is a victim of, domestic violence, sexual assault, or stalking. Additional information on contractor requirements and worker protections under the EO is available at http://www.dol.gov/agencies/whd/government-contracts.

Note: Executive Order 13658 generally applies to contracts subject to the Davis-Bacon Act that were awarded on or between January 1, 2015 and January 29, 2022, and that have not been renewed or extended on or after January 30, 2022. Executive Order 13658 does not apply to contracts subject only to the Davis-Bacon Related Acts regardless of when they were awarded. If a contract is subject to Executive Order 13658, the contractor must pay all covered workers at

least $13.30 per hour (or the applicable wage rate listed on this wage determination, if it is higher) for all hours spent performing on the contract in 2025. The applicable Executive Order minimum wage rate will be adjusted annually. Additional information on contractor requirements and worker protections under Executive Order 13658 is available at www.dol.gov/whd/govcontracts.

Unlisted classifications needed for work not included within the scope of the classifications listed may be added after award only as provided in the labor standards contract clauses (29 CFR 5.5(a)(1)(iii)).

The body of each wage determination lists the classification and wage rates that have been found to be prevailing for the type(s) of construction and geographic area covered by the wage determination. The classifications are listed in alphabetical order under rate identifiers indicating whether the particular rate is a union rate (current union negotiated rate), a survey rate, a weighted union average rate, a state adopted rate, or a supplemental classification rate.

Union Rate Identifiers

A four-letter identifier beginning with characters other than "SU", "UAVG", "SA", or "SC" denotes that a union rate was prevailing for that classification in the survey. Example: PLUM0198-005 07/01/2024. PLUM is an identifier of the union whose collectively bargained rate prevailed in the survey for this classification, which in this example would be Plumbers. 0198 indicates the local union number or district council number where applicable, i.e., Plumbers Local 0198. The next number, 005 in the example, is an internal number used in processing the wage determination. The date, 07/01/2024 in the example, is the effective date of the most current negotiated rate.

Union prevailing wage rates are updated to reflect all changes over time that are reported to WHD in the rates in the collective bargaining agreement (CBA) governing the classification.

Union Average Rate Identifiers

The UAVG identifier indicates that no single rate prevailed for those classifications, but that 100% of the data reported for the classifications reflected union rates. EXAMPLE: UAVG-OH-0010 01/01/2024. UAVG indicates that the rate is a weighted union average rate. OH indicates the State of Ohio. The next number, 0010 in the example, is an internal number used in producing the wage determination. The date, 01/01/2024 in the example, indicates the date the wage determination was updated to reflect the most current union average rate.

A UAVG rate will be updated once a year, usually in January, to reflect a weighted average of the current rates in the collective bargaining agreements on which the rate is based.

Survey Rate Identifiers

The "SU" identifier indicates that either a single non-union rate prevailed (as defined in 29 CFR 1.2) for this classification in the survey or that the rate was derived by computing a weighted average rate based on all the rates reported in the survey for that classification. As a weighted average rate includes all rates reported in the survey, it may include both union and non-union rates. Example: SUFL2022-007 6/27/2024. SU indicates the rate is a single non-union prevailing rate or a weighted average of survey data for that classification. FL indicates the State of Florida. 2022 is the year of survey on which these classifications and rates are based. The next number,

007 in the example, is an internal number used in producing the wage determination. The date, 6/27/2024 in the example, indicates the survey completion date for the classifications and rates under that identifier.

"SU" wage rates typically remain in effect until a new survey is conducted. However, the Wage and Hour Division (WHD) has the discretion to update such rates under 29 CFR 1.6(c)(1).

State Adopted Rate Identifiers

The "SA" identifier indicates that the classifications and prevailing wage rates set by a state (or local) government were adopted under 29 C.F.R 1.3(g)-(h). Example: SAME2023-007 01/03/2024. SA reflects that the rates are state adopted. ME refers to the State of Maine. 2023 is the year during which the state completed the survey on which the listed classifications and rates are based. The next number, 007 in the example, is an internal number used in producing the wage determination. The date, 01/03/2024 in the example, reflects the date on which the classifications and rates under the "SA" identifier took effect under state law in the state from which the rates were adopted.

WAGE DETERMINATION APPEALS PROCESS

1) Has there been an initial decision in the matter? This can be:

a) a survey underlying a wage determination
b) an existing published wage determination
c) an initial WHD letter setting forth a position on a wage determination matter
d) an initial conformance (additional classification and rate) determination

On survey related matters, initial contact, including requests for summaries of surveys, should be directed to the WHD Branch of Wage Surveys. Requests can be submitted via email to davisbaconinfo@dol.gov or by mail to:

Branch of Wage Surveys
Wage and Hour Division
U.S. Department of Labor
200 Constitution Avenue, N.W.
Washington, D.C. 20210

Regarding any other wage determination matter such as conformance decisions, requests for initial decisions should be directed to the WHD Branch of Construction Wage Determinations. Requests can be submitted via email to BCWD-Office@dol.gov or by mail to:

Branch of Construction Wage Determinations
Wage and Hour Division
U.S. Department of Labor
200 Constitution Avenue, N.W.
Washington, D.C. 20210

2) If an initial decision has been issued, then any interested party (those affected by the action) that disagrees with the decision can request review and reconsideration from the Wage and Hour Administrator (See 29 CFR Part 1.8 and 29 CFR Part 7). Requests for review and reconsideration can be submitted via mail to dba.reconsideration@dol.gov or by mail to:

Wage and Hour Administrator
U.S. Department of Labor
200 Constitution Avenue, N.W.
Washington, D.C. 20210

The request should be accompanied by a full statement of the interested party's position and any information (wage payment data, project description, area practice material, etc.) that the requestor considers relevant to the issue.

3) If the decision of the Administrator is not favorable, an interested party may appeal directly to the Administrative Review Board (formerly the Wage Appeals Board). Write to:

Administrative Review Board
U.S. Department of Labor
200 Constitution Avenue, N.W.
Washington, D.C. 20210

END OF GENERAL DECISION

PROJECT SPECIAL PROVISIONS

GEOTECHNICAL

ROCK EMBANKMENTS - (01/16/2024)	GT-1.1 - GT-1.2
DRILLED PIER PILOT BORING (SPECIAL)	GT-2.1 - GT-2.2
TEMPORARY SOIL NAIL WALLS - (01/16/2024)	GT-3.1 - GT-3.9
STANDARD SHORING - (01/16/2024)	GT-4.1 - GT-4.4

DocuSigned by:
Geotechnical Engineering Unit
E06538624A11498...
10/19/2023

ROCK EMBANKMENTS: **(1-16-24)**

Description

Construct rock embankments in accordance with the contract. Use core material as necessary or required where piles will be driven through rock embankments and as shown in the plans. Rock embankments are required to construct embankments in water at locations shown in the plans and as directed.

Materials

Refer to Division 10 of the *Standard Specifications*.

Item	Section
Geotextile for Rock Embankments, Type 2	1056
Rip Rap Materials	1042
Select Materials	1016

Provide Class VII select material for rock embankments. Use Class VI select material (standard size No. 57) for core material and Class A and B rip rap and No. 57 stone to fill voids in rock embankments. Obtain aggregates from sources participating in the Department's Aggregate QC/QA Program in accordance with Section 1006 of the *Standard Specifications* or use similar size onsite material approved by the Engineer.

Construction Methods

Construct rock embankments in accordance with the slopes, dimensions and elevations shown in the plans and Section 235 of the *Standard Specifications*. If piles will be installed through rock embankments, place Class VII so there will be at least 5 ft between rock and piles. Place Class VII so smaller rocks are uniformly distributed throughout rock embankments. Provide a uniform surface free of obstructions, debris and groups of large rocks that could cause voids in embankments. When placing Class VII in lifts, place core material to top of the current lift before placing the next lift of Class VII.

Before placing embankment fill material or geotextiles over rock embankments, fill voids in the top of rock embankments with rip rap and No. 57 stone. Place and compact Class B rip rap first followed by Class A rip rap. Then, fill any remaining voids with No. 57 stone so geotextiles are not torn, ripped or otherwise damaged when installed and covered. Compact rip rap and No. 57 stone with tracked equipment or other approved methods. Install geotextiles on top of Class VII, rip rap and No. 57 stone in accordance with Article 270-3 of the *Standard Specifications* before placing embankment fill material.

Measurement and Payment

Rock Embankments and *#57 Stone* will be measured and paid in tons. Select material will be measured by weighing material in trucks in accordance with Article 106-7 of the *Standard Specifications*. *Rip Rap, Class A and B* will be measured and paid in accordance with Article 876-4 of the *Standard Specifications*. The contract unit prices for *Rock Embankments, Rip Rap, Class A and B* and *#57 Stone* will be full compensation for providing, hauling, handling, placing, compacting and maintaining select material and rip rap.

Geotextile for Rock Embankments will be measured and paid in square yards. Geotextiles will be measured along the top of rock embankments as the square yards of exposed geotextiles before

placing embankment fill material. No measurement will be made for overlapping geotextiles. The contract unit price for *Geotextile for Rock Embankments* will be full compensation for providing, transporting and installing geotextiles.

Payment will be made under:

Pay Item	**Pay Unit**
Rock Embankments	Ton
#57 Stone	Ton
Geotextile for Rock Embankments	Square Yard



DocuSigned by:
Scott A. Hidden
F760CAEB96EC4D3...
10/19/2023

DRILLED PIER PILOT BORING (SPECIAL)

1.0 GENERAL

The Contractor is responsible for setting up access to all bent locations for Bents No. 1, No. 4, No. 5, and No. 9. The access will be used by an approved Drilling Subcontractor to drill pilot borings to be used in the final drilled pier design for the designated piers as noted on the plans.

2.0 MATERIALS

Use any acceptable means that has been included in the permitted project to supply access to the drilled pier locations.

3.0 PREDRILLING REQUIREMENTS

A. Survey Pier Locations

Survey and clearly mark the center of each drilled pier location before beginning drilling of the drilled pier pilot borings.

B. Predrilling Meeting

Before beginning drilling of pilot borings, hold a predrilling meeting to discuss the needs of the pilot hole borings. The Resident or Bridge Maintenance Engineer, Bridge Construction Engineer, Geotechnical Operations Engineer, Contractor, and Drilling Subcontractor will attend preconstruction meetings.

4.0 PILOT BORING REQUIREMENTS

The Drilling Subcontractor will drill one pilot boring within 3" of center for each drilled pier noted for a pilot boring in the plans. Each boring will be advanced to the elevation shown on the plans.

A. Work Experience

Select the Drilling Subcontractor from the Approved Firms List, found here:

https://www.ebs.nc.gov/VendorDirectory/search.html?s=pc&a=new

The Drilling Subcontractor will have to be current on the list and approved to perform "Structure Foundation Investigation and Design", Code 295.

B. Final Product

Using the NCDOT Geotechnical Investigation Manual as a guide, the Drilling Subcontractor is to drill each pilot hole using all means necessary to collect

representative samples from each hole. Note all variances in drilling behavior on the field logs. Box and clearly label all coring products in approved core boxes.

Deliver the core boxes along with field logs to the Geotechnical Field Office located at:

5253 Z Max Blvd.

Harrisburg, NC 28075

Coordinate with Kevin Miller, PG or Michael Stephens PE at (704-455-8902) before delivery to enable arranging any final instructions or directions.

5.0 UPDATED DRILLED PIER LENGTHS

NCDOT Geotechnical Engineering Unit will provide "Tip No-Higher-Than Elevation" and other drilled pier requirements for each updated Drilled Pier to the Resident Engineer and Contractor within ten (10) working days of the receiving the Drilled Pier Pilot Boring samples and data.

6.0 MEASUREMENT AND PAYMENT


Drilling footage for Drilled Pier Pilot Borings will not be measured.

The contract unit price for *Drilled Pier Pilot Borings* will be full compensation for supplying labor, per diem, tools, equipment, excavating, packaging, delivery and any miscellaneous components or incidentals necessary to complete the task.

Surveying, providing access, backfilling, hauling and regrading excavated materials and any miscellaneous components or incidentals necessary to complete the task by the Contractor will be considered incidental, with no additional compensation from the Department.

Payment will be made under:

Pay Item	**Pay Unit**
Drilled Pier Pilot Boring	Each

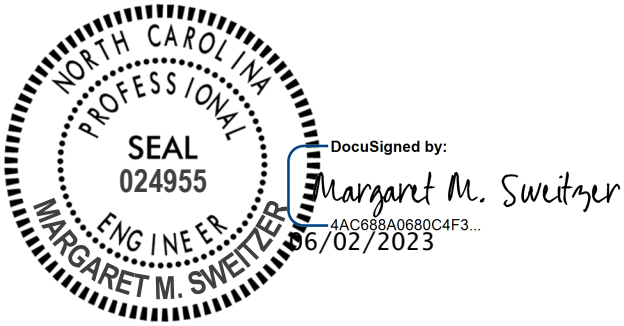

TEMPORARY SOIL NAIL WALLS: **(1-16-24)**

Description

Construct temporary soil nail walls consisting of soil nails spaced at a regular pattern and connected to a reinforced shotcrete face. A soil nail consists of a solid or hollow steel bar grouted in a drilled hole inclined at an angle below horizontal. At the Contractor's option, use temporary soil nail walls instead of temporary shoring for full cut sections. Design and construct temporary soil nail walls based on actual elevations and wall dimensions in accordance with the contract and accepted submittals. Use a prequalified Anchored Wall Contractor to construct temporary soil nail walls. Define "soil nail wall" as a temporary soil nail wall and "Soil Nail Wall Contractor" as the Anchored Wall Contractor installing soil nails and applying shotcrete. Define "nail" as a soil nail.

Provide positive protection for soil nail walls at locations shown in the plans and as directed. See *Temporary Shoring* provision for positive protection types and definitions.

Materials

Refer to Division 10 of the *Standard Specifications*.

Item	**Section**
Geocomposites	1056
Portland Cement	1024-1
Reinforcing Steel	1070
Shotcrete	1002
Select Material, Class IV	1016
Steel Plates	1072-2
Water	1024-4

Use Type 5 grout for soil nails.

Use Class IV select material for temporary guardrail. Provide soil nails consisting of grouted steel bars and nail head assemblies. Use deformed solid steel bars that meet AASHTO M 275 or M 31, Grade 60, 75 or 80. Splice solid bars in accordance with Article 1070-9 of the *Standard Specifications*. Use hollow steel bars manufactured by DYWIDAG-Systems International USA Inc., Nucor Skyline, Williams Form Engineering Corp. or an approved equal.

Use centralizers that meet Article 34.3.4 of the *AASHTO LRFD Bridge Construction Specifications*. Provide nail head assemblies consisting of nuts, washers and bearing plates. Use steel plates for bearing plates and steel washers and hex nuts recommended by the Soil Nail Manufacturer.

Provide Type 6 material certifications for soil nail materials in accordance with Article 106-3 of the *Standard Specifications*. Store steel materials on blocking at least 12" above the ground and protect it at all times from damage; and when placing in the work make sure it is free from dirt, dust, loose mill scale, loose rust, paint, oil or other foreign materials. Load, transport, unload and store soil nail wall materials so materials are kept clean and free of damage. Bent, damaged or defective materials will be rejected.

Preconstruction Requirements

(A) Concrete Barrier

Define "clear distance" behind concrete barrier as the horizontal distance between the barrier and edge of pavement. The minimum required clear distance for concrete barrier is shown in the plans. At the Contractor's option or if the minimum required clear distance is not available, set concrete barrier next to and up against traffic side of soil nail walls except for barrier above walls. Concrete barrier with the minimum required clear distance is required above soil nail walls.

(B) Temporary Guardrail

Define "clear distance" behind temporary guardrail as the horizontal distance between guardrail posts and soil nail walls. At the Contractor's option or if clear distance for soil nail walls is less than 4 ft, use temporary guardrail with 8 ft posts and a clear distance of at least 2.5 ft. Place ABC in clear distance and around guardrail posts instead of pavement.

(C) Soil Nail Wall Designs

Before beginning soil nail wall design, survey existing ground elevations in the vicinity of wall locations to determine actual design heights (H). Use a prequalified Anchored Wall Design Consultant to design soil nail walls. Provide designs sealed by a Design Engineer approved as a Geotechnical Engineer (key person) for the Anchored Wall Design Consultant.

Design soil nail walls in accordance with the plans and the *AASHTO LRFD Bridge Design Specifications* unless otherwise required. Design soil nails that meet the following unless otherwise approved:

(1) Horizontal and vertical spacing of at least 3 ft,

(2) Inclination of at least 12° below horizontal and

(3) Diameter of 4" to 10".

Do not extend nails beyond right-of-way or easement limits. If existing or future obstructions such as foundations, pavements, pipes, inlets or utilities will interfere with nails, maintain a clearance of at least 6" between obstructions and nails.

Design soil nail walls for a traffic surcharge of 250 psf if traffic will be above and within H of walls. This traffic surcharge does not apply to construction traffic. Design soil nail walls for any construction surcharge if construction traffic will be above and within H of walls. For temporary guardrail with 8 ft posts above soil nail walls, analyze shotcrete and top row of nails for a nominal horizontal load of 300 lb/ft of wall with a load factor of 1.0.

Place geocomposite sheet drains with a horizontal spacing of no more than 10 ft and center drains between adjacent nails. Attach sheet drains to excavation faces. Design shotcrete in accordance with Article 11.12.6.2 of the *AASHTO LRFD Bridge Design Specifications*.

Submit PDF files of working drawings and design calculations for soil nail wall designs

in accordance with Article 105-2 of the *Standard Specifications*. Submit working drawings showing plan views, wall profiles, typical sections and details of soil nail wall design and construction sequence. Include details in working drawings of soil nail locations, unit grout/ground bond strengths, shotcrete reinforcement and if necessary, obstructions extending through walls or interfering with nails. Include details in construction sequence of excavation, grouting, installing reinforcement, nail testing and shotcreting with mix designs and shotcrete nozzleman certifications. Do not begin soil nail wall construction until a design submittal is accepted.

Submit design calculations for each wall section with different surcharge loads, geometry or material parameters. Include analysis of temporary conditions during construction in design calculations. At least one analysis is required for each wall section with different nail lengths. Analyze internal and compound stability with a computer software program that uses limit equilibrium methods and submit all PDF output files from the program with the design calculations. See Article C11.12.2 of the AASHTO LRFD specifications for determining the maximum soil nail force, T_{maxsn}. Once T_{maxsn} and pullout length behind slip surface, $L_{P,}$ are determined from limit equilibrium methods at the target soil failure resistance factor (1 over factor of safety output from computer software), use these values for soil nail (pullout and tensile resistance) and wall facing (flexure, punching shear and headed-stud tensile resistance) design in accordance with Articles 11.12.5.2, 11.12.6.1 and 11.12.6.2 of the AASHTO LRFD specifications.

(1) When designing soil nail walls with computer software Snail manufactured by the California Department of Transportation (CALTRANS), use Snail version 2.2.0 or later, to calculate factors of safety and T_{maxsn} and L_P values in accordance with the following:Allowable Stress Design for Analysis Method with no load factors applied except those applied to factored surcharge loads from structures or traffic,

(2) Perform Below Toe Search option selected when any soil layer has a friction angle less than 30° and

(3) Default value of 0.33 for Interface Friction Reduction Factor.

When designing soil nail walls with computer software other than Snail, use bi-linear (or tri-linear, as applicable) search surfaces intended to reproduce Snail results. Factors of safety and T_{maxsn} and L_P values are acceptable if they are within 5% of the factors of safety and T_{maxsn} and L_P values calculated by the Engineer using the computer software Slide2 manufactured by Rocscience, Inc.

(D) Preconstruction Meeting

Before starting soil nail wall construction, hold a preconstruction meeting to discuss the construction, inspection and testing of the soil nail walls. If this meeting occurs before all soil nail wall submittals have been accepted, additional preconstruction meetings may be required before beginning construction of soil nail walls without accepted submittals. The Resident, District or Bridge Maintenance Engineer, Area Construction Engineer, Geotechnical Operations Engineer, Contractor and Soil Nail Wall Contractor Superintendent will attend preconstruction meetings.

Construction Methods

Control drainage during construction in the vicinity of soil nail walls. Direct run off away from soil nail walls and areas above and behind walls.

Install foundations located behind soil nail walls before beginning wall construction. Do not excavate behind soil nail walls. If overexcavation occurs, repair walls with an approved method and a revised soil nail wall design may be required.

Install positive protection in accordance with the contract and accepted submittals. Use PCB in accordance with Section 1170 of the *Standard Specifications* and Roadway Standard Drawing No. 1170.01. Use temporary guardrail in accordance with Section 862 of the *Standard Specifications* and Roadway Standard Drawing No. 862.01, 862.02 and 862.03.

(A) Excavation

Excavate for soil nail walls from the top down in accordance with the accepted submittals. Excavate in staged horizontal lifts with no negative batter (excavation face leaning forward). Excavate lifts in accordance with the following:

(1) Heights not to exceed vertical nail spacing,

(2) Bottom of lifts no more than 3 ft below nail locations for current lift and

(3) Horizontal and vertical alignment within 6" of location shown in the accepted submittals.

Remove any cobbles, boulders, rubble or debris that will protrude more than 2" into the required shotcrete thickness. Rocky ground such as colluvium, boulder fills and weathered rock may be difficult to excavate without leaving voids.

Apply shotcrete to excavation faces within 24 hours of excavating each lift unless otherwise approved. Shotcreting may be delayed if it can be demonstrated that delays will not adversely affect excavation stability. If excavation faces will be exposed for more than 24 hours, use polyethylene sheets anchored at top and bottom of lifts to protect excavation faces from changes in moisture content.

If an excavation becomes unstable at any time, suspend soil nail wall construction and temporarily stabilize the excavation by immediately placing an earth berm up against the unstable excavation face. When this occurs, repair walls with an approved method and a revised soil nail wall design may be required.

Do not excavate the next lift until nail installations and testing and shotcrete application for the current lift are accepted and grout and shotcrete for the current lift have cured at least 3 days and 1 day, respectively.

(B) Soil Nails

Drill and grout nails the same day and do not leave drill holes open overnight. Control drilling and grouting to prevent excessive ground movements, damaging structures and pavements or fracturing rock and soil formations. If ground heave or subsidence occurs, suspend soil nail wall construction and take corrective action to minimize movement. If property damage occurs, make repairs with an approved method and a revised soil nail wall design may be required.

The drilling, steel bar and grouting requirements below are for solid bar nails and may not apply to hollow bar nails. Hollow bar nails are typically installed by simultaneously drilling and grouting as a sacrificial drill bit is advanced and grout is pumped through the bar. For hollow bar nails, submit drilling and grouting procedures for approval before installing soil nails.

(1) Drilling

Use drill rigs of the sizes necessary to install soil nails and with sufficient capacity to drill through whatever materials are encountered. Drill straight and clean holes with the dimensions and inclination shown in the accepted submittals. Drill holes within 6" of locations and 2° of inclination shown in the accepted submittals unless otherwise approved.

Stabilize drill holes with temporary casings if unstable, caving or sloughing material is anticipated or encountered. Do not use drilling fluids to stabilize drill holes or remove cuttings.

(2) Steel Bars

Center solid steel bars in drill holes with centralizers. Securely attach centralizers along bars at no more than 8 ft centers. Attach uppermost and lowermost centralizers 18" from excavation faces and ends of holes.

Do not insert solid steel bars into drill holes until hole locations, dimensions, inclination and cleanliness are approved. Do not vibrate, drive or otherwise force bars into holes. If a steel bar cannot be completely and easily inserted into a drill hole, remove the bar and clean or redrill the hole.

(3) Grouting

Mix and place grout in accordance with Subarticles 1003-5, 1003-6 and 1003-7 of the *Standard Specifications*. Remove oil, rust inhibitors, residual drilling fluids and similar foreign materials from holding tanks/hoppers, stirring devices, pumps, lines, tremie pipes and any other equipment in contact with grout before use. Measure grout temperature, density and flow during grouting with at least the same frequency grout cubes are made for compressive strength. Perform density and flow field tests in the presence of the Engineer in accordance with American National Standards Institute/American Petroleum Institute Recommended Practice 13B-1 (Section 4, Mud Balance) and ASTM C939 (Flow Cone), respectively.

Inject grout at the lowest point of drill holes through tremies, e.g., grout tubes, casings, hollow-stem augers or drill rods, in one continuous operation. Fill drill holes progressively from ends of holes to excavation faces and withdraw tremies at a slow even rate as holes are filled to prevent voids in grout. Extend tremies into grout at least 5 ft at all times except when grout is initially placed in holes.

Provide grout free of segregation, intrusions, contamination, structural damage or inadequate consolidation (honeycombing). Cold joints in grout are not allowed except for test nails. Remove any temporary casings as grout is placed and record grout volume for each drill hole.

(4) Nail Heads

Install nail head assemblies after shotcreting. Before shotcrete reaches initial set, seat bearing plates and tighten nuts so plates contact shotcrete uniformly. If uniform contact is not possible, install nail head assemblies on mortar pads so nail heads are evenly loaded.

(C) Sheet Drains

Install geocomposite sheet drains as shown in the accepted submittals. Before installing shotcrete reinforcement, place sheet drains with the geotextile side against excavation faces. For highly irregular faces and at the discretion of the Engineer, sheet drains may be placed after shotcreting over weep holes through the shotcrete. Hold sheet drains in place with anchor pins so drains are in continuous contact with surfaces to which they are attached and allow for full flow the entire height of soil nail walls. Discontinuous sheet drains are not allowed. If splices are needed, overlap sheet drains at least 12" so flow is not impeded. Cut off excess sheet drain length and expose drain ends below shotcrete when soil nail wall construction is complete.

(D) Shotcrete

Clean ungrouted zones of drill holes and excavation faces of loose materials, mud, rebound and other foreign material. Moisten surfaces to receive shotcrete. Install shotcrete reinforcement in accordance with the contract and accepted submittals. Secure reinforcing steel so shooting does not displace or vibrate reinforcement. Install approved thickness gauges on 5 ft centers in the horizontal and vertical directions to measure shotcrete thickness.

Apply shotcrete in accordance with the contract, accepted submittals and Subarticle 1002-3(F) of the *Standard Specifications*. Use approved shotcrete nozzlemen who made satisfactory preconstruction test panels to apply shotcrete. Direct shotcrete at right angles to excavation faces except when shooting around reinforcing steel. Rotate nozzle steadily in small circular patterns and apply shotcrete from bottom of lifts up.

Make shotcrete surfaces uniform and free of sloughing or sagging. Completely fill ungrouted zones of drill holes and any other voids with shotcrete. Taper construction joints to a thin edge over a horizontal distance of at least the shotcrete thickness. Wet joint surfaces before shooting adjacent sections.

Repair surface defects as soon as possible after shooting. Remove any shotcrete which lacks uniformity, exhibits segregation, honeycombing or lamination or contains any voids or sand pockets and replace with fresh shotcrete to the satisfaction of the Engineer. Protect shotcrete from freezing and rain until shotcrete reaches initial set.

(E) Construction Records

Provide 2 copies of soil nail wall construction records within 24 hours of completing each lift. Include the following in construction records:

(1) Names of Soil Nail Wall Contractor, Superintendent, Nozzleman, Drill Rig Operator, Project Manager and Design Engineer;

(2) Wall description, county, Department’s contract, TIP and WBS element number;

(3) Wall station and number and lift location, dimensions, elevations and description;

(4) Nail locations, dimensions and inclinations, bar types, sizes and grades and temporary casing information;

(5) Date and time drilling begins and ends, steel bars are inserted into drill holes, grout and shotcrete are mixed and arrives on-site and grout placement and shotcrete application begins and ends;

(6) Grout volume, temperature, flow and density records;

(7) Ground and surface water conditions and elevations if applicable;

(8) Weather conditions including air temperature at time of grout placement and shotcrete application; and

(9) All other pertinent details related to soil nail wall construction.

After completing each soil nail wall or stage of a wall, provide a PDF file of all corresponding construction records.

Nail Testing

"Proof tests" are performed on nails incorporated into walls, i.e., production nails. Define "test nail" as a nail tested with a proof test. Proof tests are typically required for at least one nail per nail row per soil nail wall or at least 5% of production nails, whichever is greater. More or less test nails may be required depending on subsurface conditions encountered. The Engineer will determine the number and locations of proof tests required. Do not test nails until grout and shotcrete attain the required 3-day compressive strength.

(A) Test Equipment

Use the following equipment to test nails:

(1) Two dial gauges with rigid supports,

(2) Hydraulic jack and pressure gauge and

(3) Jacking block or reaction frame.

Provide dial gauges with enough range and precision to measure the maximum test nail movement to 0.001". Use pressure gauges graduated in 100 psi increments or less. Submit identification numbers and calibration records for load cells, jacks and pressure gauges with the soil nail wall design. Calibrate each jack and pressure gauge as a unit.

Align test equipment to uniformly and evenly load test nails. Use a jacking block or reaction frame that does not damage or contact shotcrete within 3 ft of nail heads. Place dial gauges opposite each other on either side of test nails and align gauges within 5° of bar inclinations. Set up test equipment so resetting or repositioning equipment during nail testing is not needed.

(B) Test Nails

Test nails include both unbonded and bond lengths. Grout only bond lengths before nail testing. Provide unbonded and bond lengths of at least 3 ft and 10 ft, respectively.

Steel bars for production nails may be overstressed under higher test nail loads. If

necessary, use larger size or higher grade bars with more capacity for test nails instead of shortening bond lengths to less than the minimum required.

(C) Proof Tests

Test proof test nails in accordance with the accepted submittals and Article 34.5.5.3, respectively of the *AASHTO LRFD Bridge Construction Specifications*.

(D) Test Nail Acceptance

Submit 2 copies of test nail records including load versus movement and time versus creep movement plots within 24 hours of completing each proof test. The Engineer will review the test nail records to determine if test nails are acceptable. Test nail acceptance is based in part on the acceptance criteria in Article 34.5.5.4 of the *AASHTO LRFD Bridge Construction Specifications*.

Maintain stability of unbonded lengths for subsequent grouting. If a test nail is accepted but the unbonded length cannot be satisfactorily grouted, do not incorporate the test nail into the soil nail wall and add another production nail to replace the test nail.

If the Engineer determines a test nail is unacceptable, either perform additional proof tests on adjacent production nails or revise the soil nail design or installation methods for the production nails represented by the unacceptable test nail as determined by the Engineer. Submit a revised soil nail wall design for acceptance, provide an acceptable test nail with the revised design or installation methods and install additional production nails for the nails represented by the unacceptable test nail.

After completing nail testing for each soil nail wall or stage of a wall, provide a PDF file of all corresponding test nail records.

Measurement and Payment

Temporary soil nail walls will be measured and paid in square feet. Temporary soil nail walls will be paid for at the contract unit price for *Temporary Shoring*. Temporary soil nail walls will be measured as the square feet of exposed wall face area. No measurement will be made for any embedment or pavement thickness above soil nail walls.

The contract unit price for *Temporary Shoring* will be full compensation for providing soil nail wall designs, submittals, labor, tools, equipment and soil nail wall materials, excavating, hauling and removing excavated materials, installing and testing soil nails, grouting, shotcreting and supplying sheet drains and any incidentals necessary to construct soil nail walls. No additional payment will be made and no extension of completion date or time will be allowed for repairing property damage, overexcavations or unstable excavations, unacceptable test nails or thicker shotcrete.

No payment will be made for temporary shoring not shown in the plans or required by the Engineer including shoring for OSHA reasons or the Contractor's convenience. No value engineering proposals will be accepted based solely on revising or eliminating shoring locations shown in the plans or estimated quantities shown in the bid item sheets as a result of actual field measurements or site conditions.

PCB will be measured and paid in accordance with Section 1170 of the *Standard Specifications*. No additional payment will be made for anchoring PCB for soil nail walls. Costs for anchoring

PCB will be incidental to soil nail walls.

Temporary guardrail will be measured and paid for in accordance with Section 862 of the *Standard Specifications*.



DocuSigned by:
Scott A. Hidden
F760CAEB965C4D3...
10/19/2023

STANDARD SHORING: **(1-16-24)**

Description

Standard shoring includes standard temporary shoring and standard temporary mechanically stabilized earth (MSE) walls. At the Contractor's option, use standard shoring as noted in the plans or as directed. When using standard shoring, a temporary shoring design submittal is not required. Construct standard shoring based on actual elevations and shoring dimensions in accordance with the contract and Geotechnical Standard Detail No. 1801.01 or 1801.02.

Define "standard temporary shoring" as cantilever shoring that meets the standard temporary shoring detail (Geotechnical Standard Detail No. 1801.01). Define "standard temporary wall" as a temporary MSE wall with geotextile or geogrid reinforcement that meets the standard temporary wall detail (Geotechnical Standard Detail No. 1801.02). Define "standard temporary geotextile wall" as a standard temporary wall with geotextile reinforcement and "standard temporary geogrid wall" as a standard temporary wall with geogrid reinforcement.

Provide positive protection for standard shoring at locations shown in the plans and as directed. See *Temporary Shoring* provision for positive protection types and definitions.

Materials

Refer to the *Standard Specifications*.

Item	**Section**
Concrete Barrier Materials	1170-2
Flowable Fill, Excavatable	1000-7
Geosynthetics	1056
Grout, Type 1	1003
Portland Cement Concrete, Class A	1000
Select Materials	1016
Steel Beam Guardrail Materials	862-2
Steel Sheet Piles and H-Piles	1084
Untreated Timber	1082-2
Welded Wire Reinforcement	1070-3

Provide Type 6 material certifications for shoring materials. Use Class IV select material for temporary guardrail. Use Class A concrete that meets Article 450-2 of the *Standard Specifications* or Type 1 grout for drilled-in piles.

Based on actual shoring height, positive protection, groundwater elevation, slope or surcharge case and traffic impact at each standard temporary shoring location, use sheet piles with the minimum required section modulus or H-piles with the sizes shown in Geotechnical Standard Detail No. 1801.01. Use untreated timber with a thickness of at least 3" and a bending stress of at least 1,000 psi for timber lagging.

(A) Shoring Backfill

Use Class II, Type 1, Class III, Class V or Class VI select material or material that meets AASHTO M 145 for soil classification A-2-4 with a maximum PI of 6 for shoring backfill except do not use the following:

(1) A-2-4 soil for backfill around culverts,

(2) A-2-4 soil in the reinforced zone of standard temporary walls with a back slope and

(3) Class VI select material in the reinforced zone of standard temporary geotextile walls.

(B) Standard Temporary Walls

Use welded wire reinforcement for welded wire facing, struts and wires with the dimensions and minimum wire sizes shown in Geotechnical Standard Detail No. 1801.02. Provide Type 2 geotextile for separation and retention geotextiles. Do not use more than 4 different reinforcement strengths for each standard temporary wall.

(1) Geotextile Reinforcement

Provide Type 4a geotextile for geotextile reinforcement except for the ultimate tensile strength. Based on actual wall height, groundwater elevation, slope or surcharge case and shoring backfill to be used in the reinforced zone at each standard temporary geotextile wall location, provide geotextiles with ultimate tensile strengths as shown in Geotechnical Standard Detail No. 1801.02.

(2) Geogrid Reinforcement

Use geogrids for geogrid reinforcement with a roll width of at least 4 ft and an "approved" status code in accordance with the NCDOT Geosynthetic Reinforcement Evaluation Program. The list of approved geogrids is available from:
connect.ncdot.gov/resources/Geological/Pages/Products.aspx

Based on actual wall height, groundwater or flood elevation, slope or surcharge case and shoring backfill to be used in the reinforced zone at each standard temporary geogrid wall location, provide geogrids for geogrid reinforcement with short-term design strengths as shown in Geotechnical Standard Detail No. 1801.02. Geogrids are approved for short-term design strengths (3-year design life) in the machine direction (MD) and cross-machine direction (CD) based on material type. Define material type from the website above for shoring backfill as follows:

Material Type	Shoring Backfill
Borrow	A-2-4 Soil
Fine Aggregate	Class II, Type 1 or Class III Select Material
Coarse Aggregate	Class V or VI Select Material

Preconstruction Requirements

(A) Concrete Barrier

Define "clear distance" behind concrete barrier as the horizontal distance between the barrier and edge of pavement. The minimum required clear distance for concrete barrier is shown in the plans. At the Contractor's option or if the minimum required clear distance is not available, set concrete barrier next to and up against traffic side of standard shoring except for barrier above standard temporary walls. Concrete barrier with the minimum required clear distance is required above standard temporary walls.

(B) Temporary Guardrail

Define "clear distance" behind temporary guardrail as the horizontal distance between guardrail posts and standard shoring. At the Contractor's option or if clear distance for standard temporary shoring is less than 4 ft, attach guardrail to traffic side of shoring as shown in the plans. Place ABC in clear distance and around guardrail posts instead of pavement. Do not use temporary guardrail above standard temporary walls.

(C) Standard Shoring Selection Forms

Before beginning standard shoring construction, survey existing ground elevations in the vicinity of standard shoring locations to determine actual shoring or wall heights (H). Submit a standard shoring selection form for each location at least 7 days before starting standard shoring construction. Standard shoring selection forms are available from: connect.ncdot.gov/resources/Geological/Pages/Geotech_Forms_Details.aspx

Construction Methods

Construct standard shoring in accordance with the *Temporary Shoring* provision.

(A) Standard Temporary Shoring Installation

Based on actual shoring height, positive protection, groundwater elevation, slope or surcharge case and traffic impact at each standard temporary shoring location, install piles with the minimum required embedment and extension for each shoring section in accordance with Geotechnical Standard Detail No. 1801.01. For concrete barrier above and next to standard temporary shoring and temporary guardrail above and attached to standard temporary shoring, use "surcharge case with traffic impact" in accordance with Geotechnical Standard Detail No. 1801.01. Otherwise, use "slope or surcharge case with no traffic impact" in accordance with Geotechnical Standard Detail No. 1801.01. If refusal is reached before driven piles attain the minimum required embedment, use drilled-in H-piles with timber lagging for standard temporary shoring.

(B) Standard Temporary Walls Installation

Based on actual wall height, groundwater elevation, slope or surcharge case, geotextile or geogrid reinforcement and shoring backfill in the reinforced zone at each standard temporary wall location, construct walls with the minimum required reinforcement length and number of reinforcement layers for each wall section in accordance with Geotechnical Standard Detail No. 1801.02. For standard temporary walls with pile foundations in the reinforced zone, drive piles through reinforcement after constructing temporary walls.

For standard temporary walls with interior angles less than 90°, wrap geosynthetics at acute corners as directed by the Engineer. Place geosynthetics as shown in Geotechnical Standard Detail No. 1801.02. Place separation geotextiles between shoring backfill and backfill, natural ground or culverts along the sides of the reinforced zone perpendicular to the wall face. For Class V or VI select material in the reinforced zone, place separation geotextiles between shoring backfill and backfill or natural ground on top of and at the back of the reinforced zone.

Measurement and Payment

Standard shoring will be measured and paid in accordance with the *Temporary Shoring* provision.



DocuSigned by:
Scott A. Hidden
F760CAEB96FC4D3...
10/19/2023

TC-1

B-6051/U-6143 Gaston and Mecklenburg Counties

4/1/2026

NORTH CAROLINA PROFESSIONAL SEAL 044558 ENGINEER DAVID T. SEARS

DocuSigned by: David T. Sears 069183F28E5741E...

WORK ZONE TRAFFIC CONTROL
Project Special Provisions
Table of Contents

Special Provision	Page
ADA Compliant Pedestrian Traffic Control Devices	TC-2
Temporary River Warning Signs	TC-3

ADA COMPLIANT PEDESTRIAN TRAFFIC CONTROL DEVICES:
(10/31/2017) (Rev. 6/3/2022)

Description

Furnish, install, and maintain all ADA compliant pedestrian traffic control devices for existing pedestrian facilities that are disrupted, closed, or relocated by planned work activities.

The ADA compliant pedestrian traffic control devices used to either close, redirect, divert or detour pedestrian traffic are Pedestrian Channelizing Devices.

Construction Methods

The ADA compliant pedestrian traffic control devices involved in the closing or redirecting of pedestrians as designated on the Transportation Management Plan (TMP) shall be manufactured and assembled in accordance with the requirements of the Americans with Disabilities Act (ADA) and be on the NCDOT approved products list.

Pedestrian Channelizing Devices shall be manufactured and assembled to be connected as to eliminate any gaps that allow pedestrians to stray from the channelizing path. Any Pedestrian Channelizing Devices used to close or block a pedestrian facility shall have a "SIDEWALK CLOSED" sign affixed to it and any audible warning devices, if designated on the TMP.

Measurement and Payment

Pedestrian Channelizing Devices will be measured and paid as the maximum number of linear feet of *Pedestrian Channelizing Devices* furnished, acceptably placed, and in use at any one time during the life of the project.

No direct payment will be made for any sign affixed to a pedestrian channelizing device. Signs mounted to pedestrian channelizing devices will be considered incidental to the device.

Payment will be made under:

Pay Item	Pay Unit
Pedestrian Channelizing Devices	Linear Foot

TC-3

B-6051/U-6143 Gaston and Mecklenburg Counties

TEMPORARY RIVER WARNING SIGNS:

Description

Furnish, erect, maintain, and remove stationary Temporary River Warning Signs in accordance with the contract and plans.

Materials

Refer to Division 10.

Item	Section
Work Zone Signs	1089-1
Work Zone Sign Supports	1089-2

Construction Methods

A written agreement provided by the Engineer with the property owner/representative shall be executed prior to sign erection.

Erect Temporary River Warning Signs at locations identified in the plans. Exact placement of the Temporary River Warning Signs within an individual property shall be approved by the Engineer.

All Temporary River Warning Signs shall be erected on stationary supports.

Install Temporary River Warning Signs to stand within 2° of plumb in all directions and under all conditions. Erect signs per *Roadway Standard Drawing 1110.01.*

Splicing of Temporary River Warning Sign posts is acceptable. Splice Temporary River Warning Sign posts according to *Roadway Standard Drawing 1110.01.* Remove entire post when removing signs with spliced posts.

Measurement and Payment

Temporary River Warning Sign will be measured and paid for as the actual number of signs satisfactorily installed and accepted by the Engineer.

No direct payment will be made for Temporary River Warning Sign supports. All Temporary River Warning Sign supports will be incidental to the work of furnishing, erecting, maintaining, and removal of the Temporary River Warning Signs.

TC-4

B-6051/U-6143 Gaston and Mecklenburg Counties

Payment will be made under:

Pay Item	**Pay Unit**
Temporary River Warning Sign	Each

PROJECT SPECIAL PROVISIONS
Utility Construction

RK&K
8601 Six Forks Road
Forum 1, Suite 700
Raleigh, NC 27615



4/13/2026

DOCUMENT NOT CONSIDERED FINAL UNLESS ALL SIGNATURES COMPLETED

Where brand names and model numbers are specified in these Special Provisions or in the plans, the cited examples are used only to denote the quality standard of product desired and do not restrict bidders to a specific brand, make, or manufacturer. They are provided to set forth the general style, type, character, and quality of the product desired. Equivalent products will be acceptable.

The utility owner is the City of Belmont. The contact person is Kate Goodman, PE and she can be reached by phone at 740-901-2081.

The provisions contained within these Utilities Construction Project Special Provisions modify the *Standard Specifications* only for materials used and work performed constructing water or sewer facilities owned by City of Belmont.

RELATION OF WATER MAINS TO NON POTABLE WATER LINES AND OTHER UTILITIES:

(3-18-25)

Revise the 2024 *Standard Specifications* as follows:

Page 15-1 and 15-2, Article 1500-5 RELATION OF WATER MAINS TO NON-POTABLE WATER LINES AND OTHER UTILITIES, lines 39-42 and lines 1-5, replace the article with the following:

Lay water mains at least 10 feet laterally from existing or proposed sanitary sewers or reclaimed water distribution lines. If local conditions or barriers prevent a 10-foot separation, lay the water main with at least 18 inches vertical separation above the top of the sanitary sewer or reclaimed

water distribution pipe either in a separate trench or in the same trench on a bench of undisturbed earth.

For storm drain pipe or other utilities, lay the water main with at least 12 inches separation from the outside of the water main and the outside of the other facility.

One full length of water pipe at the point of crossing shall be located so that both joints will be as far from the sanitary sewer or reclaimed water distribution pipe as possible. If practicable, the water main shall be located above the sewer or reclaimed water distribution line.

Page 15-8, Sub-article 1515-3(D) Fire Hydrants, paragraph 2:
Add the following sentence:

Existing fire hydrant shall be returned to the City of Belmont. The new fire hydrant shall have a 4-1/2- inch Mark 73-5 with a 5-inch Storz pumper nozzle. New fire hydrant shall be painted chrome yellow. The new fire hydrant shall be approved by Engineer.

6'x6' Precast Utility Manhole

Perform the work necessary to furnish and install a 6 ft × 6 ft precast reinforced concrete utility manhole, including excavation; protection of personnel; foundation conditioning; backfill; precast base, wall, and top slabs; frame and cover; duct penetrations; grounding inserts; pulling irons; ladders; joint sealing; and all required appurtenances

Materials:

Concrete shall be 5,000 psi minimum. Reinforcing steel shall meet ASTM A615 Grade 60. Manhole design shall comply with ASTM C857, ASTM C858, ACI 318, and AASHTO HS-20. Provide a 30-inch diameter × 10-inch depth frame and cover stamped 'COMMUNICATION' with a plastic insert. Provide fiberglass ladder, galvanized unistrut, pulling irons, lifting inserts, and grounding inserts.. Provide 18x 24-inch knockout openings in walls and 38-inch diameter centered opening in roof slab. Seal all duct entries watertight.

Construction Methods:

Perform excavation, prepare foundation and install precast units. Seal all joints. Install hardware as shown on the plan sheet. Make fittings and connections and ensure watertight conduit entries. Backfill each area. Fill all lifting holes with grout.

Measurement and Payment:

Precast Utility Manhole (6 ft × 6 ft) will be measured and paid as each. Payment includes all materials, labor, equipment, excavation, foundation preparation, installation, sealing, hardware, and backfill.

Pay Item:	**Pay Unit**
6' X 6' Utility Manhole Precast Structure	Each

4" PVC CONDUIT

Description

Furnish and Install 4" PVC conduit in accordance with Section 1715 of the *Standard Specifications* at locations shown in the plans or as directed by the Resident Engineer.

Materials

Use Schedule 40 PVC pipe and PVC couplings to join pipe lengths. Use PVC cleaner/primer and PVC cement to achieve water-tight fittings.

Measurement and Payment

4" PVC Conduit will be measured and paid for as the actual number of linear feet of conduit installed and accepted by the Engineer. Measurement will be made along the surface of each conduit. Such price includes all construction and materials which include but is not limited to PVC pipe, elbows, caps, and couplings.

Payment will be made under:

Pay Item	**Pay Unit**
4" PVC Conduit	Linear Feet

PROJECT SPECIAL PROVISIONS
Utilities by Others

8601 Six Forks Rd., Forum 1 Suite 700 | Raleigh, NC 27615 | P 919.878.9560 | T 888.521.4455 | www.rkk.com

General:

The following utility companies have facilities within the project limits:

- **Power**
  - Duke Energy – Distribution
  - Duke Energy – Transmission

- Natural Gas
  - Enbridge Gas North Carolina
  - Piedmont Natural Gas

- **Telecommunications**
  - AT&T – Distribution
  - Charter Communications
  - Conterra Networks
  - SEGRA
  - MCI/Verizon
  - RST Global

The conflicting facilities of these concerns will be adjusted prior to the DOA, unless otherwise noted, and are therefore listed in these special provisions for the benefit of the Contractor. All utility work listed herein, unless otherwise indicated, will be done by the utility owners. All utilities are shown on the plans from the best available information.

The Contractor's attention is directed to Article 105-8 of the 2024 Standard Specifications.

PROJECT SPECIAL PROVISIONS
Utilities by Others

Utilities Requiring Adjustment:

Utility relocations are shown on the Utilities by Others Plans.

Power –

Duke Energy - Distribution

- Duke Energy – Distribution will be completed by the date of availability.
- William Beltz, (803) 448-1689 / william.beltz@duke-energy.com

Duke Energy – Transmission

- Duke Energy – Transmission is not in conflict within project limits
- Stephen Lord, (704) 812-2316 / Stephen.lord@duke-energy.com

Natural Gas –

Enbridge Gas North Carolina

- Please see phasing memo at end of this document.
- Phase 1 – During construction
  - 3 weeks notice needed prior to abandonment.
  - 3 weeks to abandon facilities.
  - 2 weeks notice needed prior to lowering facilities.
  - 2 weeks to lower facilities.
- Phase 2 – After installation of 60" RCP and fill section on right side of ~L 29+50 - 31+50.
  - 3 weeks notice needed after installation of 60" RCP and fill.
  - 5 weeks to install 190' of 8" steel main.
- Joe Lauffenburger, (612) 254-5324 / lauffenj@enbridge.com

Piedmont Natural Gas

- Piedmont Natural Gas is not in conflict within project limits

Telecommunications –

AT&T

- AT&T's facilities will be relocated by the date of availability.
- Austin Raber, (919) 208-4852 / ar360d@att.com

Charter Communications

PROJECT SPECIAL PROVISIONS
Utilities by Others

- Charter's facilities will be relocated by the date of availability.
- Josh Auten, (704) 378-2636 / joshua.auten@charter.com

Conterra Networks

- Conterra Networks facilities will be relocated by the date of availability.
- Chris Farr, (903) 736-1563 / cfarr@conterra.com

SEGRA

- SEGRA's facilities will be relocated by the date of availability.
- Robert Robinson, (803) 230-0515 / robert.robinson@segrafiber.com

MCI/Verizon

- MCI/Verizon's facilities will be relocated by the date of availability.
- Corey Thomas, (501) 297-9085 / corey.thomas@verizon.com

RST Global

- RST Global's facilities will be relocated by the date of availability.
- Eli Tompkins, (913) 302-1204 / etompkins@tepgroup.net

Thirty (30) days prior to the completion of stage 1 of the bridge and all work shown on sheets UC-7, UC-8, UC-9, S-108 & S-109, the Contractor shall notify the Engineer and Utility Owners listed in the UBO Special provisions to begin relocation of their facilities. Said notification shall be in writing and the Contractor shall provide proof of notification to the Engineer. Utility Owners shall have a period of 12 months from the date of notification to relocate their facilities onto stage 1 of the bridge during which time the Contractor can conduct any operations that do not interfere with or delay the utility relocation work.

PROJECT SPECIAL PROVISIONS
Utilities by Others

Enbridge Gas North Carolina
800 Gaston Road, PO Box 1398
Gastonia, NC 28053

Warren Anderson, Division Utility Engineer
NC Department of Transportation
Highway Division 12
1710 E. Marion St.
Shelby, NC 28151-0047

February 19, 2026

REGARDING: PN: B-6051
Route: US-29, NC-7, and SR-2083
County: Gaston
Dear Mr. Anderson:

Please find the attached standard encroachment form and drawings for Enbridge's proposed installations, regarding the B-0651
project.

Enbridge's proposed construction includes two phases described below.

Phase 1:

Includes approximately 185' of retirement along US-29 of existing 8" ST and 6" ST piping. The existing main will be capped on
either side of the proposed culvert. Additionally, includes approximately 25' of 2" ST relocation at the intersection of Hazeleen
Ave and US-29, approximately 30' of 6" ST relocation along Catawba Ave, and the abandonment of approximately 350' of 2"
MDPE main along US-29. Service lines that are in conflict will be lowered or relocated as needed. Lastly, an encroachment will
be filed with the City of Belmont to account for additional main to be installed outside of the NCDOT project limits. This will aid in
allowing Enbridge to retire the existing 8" and 6" ST main along US-29 during NCDOT construction.

PROJECT SPECIAL PROVISIONS
Utilities by Others

Phase 2:

Includes approximately 190’ 8” ST main along US-29 after NCDOT construction is completed. This must be installed after the
proposed grading and proposed culvert are finished. From prior discussion, Enbridge will open cut over the newly installed 60”
RCP at standard depth, 4’ below grade.

Enbridge’s proposed limits of disturbance are under one (1) acre. Enbridge will implement appropriate erosion and sediment
control measures during construction.

Duration of construction is estimated to be 3 to 5 weeks pending weather conditions and any unforeseen conditions.

If there are any questions, comments, or concerns, please reach out and we can review further. I have included contact
information below.

Peter Mougey
Enbridge
Project Engineer
Peter.Mougey@enbridge.com
(854)-274-9131

Blake Allison
Enbridge
Supervisor of Engineering Projects
Blake.Allison@enbridge.com
704-574-8709

Best Regards,

Peter Mougey



Project Special Provisions
Erosion Control

STABILIZATION REQUIREMENTS:

(4-30-2019)(Rev. 1-21-25)

Stabilization for this project shall comply with the time frame guidelines as specified by the NCG-010000 general construction permit issued by the North Carolina Department of Environmental Quality Division of Energy, Mineral and Land Resources. Temporary or permanent ground cover stabilization shall occur within the following time frames from the last land-disturbing activity:

- Stabilize perimeter dikes, swales, ditches, and perimeter slopes within 7 calendar days.
- Stabilize high quality water (HQW) zones within 7 calendar days.
- Stabilize slopes steeper than 3:1 within 7 calendar days.
    - If slopes are 10 feet or less in length and are not steeper than 2:1, 14 calendar days are allowed.
- Stabilize slopes 3:1 to 4:1 within 14 calendar days.
    - 7 calendar days for slopes greater than 50 feet in length and with slopes steeper than 4:1.
    - 7 calendar days for perimeter dikes, swales, ditches, perimeter slopes, and HQW Zones.
- Stabilize areas with slopes flatter than 4:1 within 14 calendar days.
    - 7 calendar days for perimeter dikes, swales, ditches, perimeter slopes, and HQW Zones.

The stabilization timeframe for High Quality Water (HQW) Zones shall be 7 calendar days with no exceptions for slope grades or lengths. High Quality Water Zones (HQW) Zones are defined by North Carolina Administrative Code 15A NCAC 04A.0105 (25). Temporary and permanent ground cover stabilization shall be achieved in accordance with the provisions in this contract and as directed.

SEEDING AND MULCHING: (West)

The kinds of seed and fertilizer, and the rates of application of seed, fertilizer, and limestone, shall be as stated below. During periods of overlapping dates, the kind of seed to be used shall be determined. All rates are in pounds per acre.

Shoulder and Median Areas

August 1 - June 1		**May 1 - September 1**	
20#	Kentucky Bluegrass	20#	Kentucky Bluegrass
75#	Hard Fescue	75#	Hard Fescue
25#	Rye Grain	10#	German or Browntop Millet
500#	Fertilizer	500#	Fertilizer
4000#	Limestone	4000#	Limestone

Areas Beyond the Mowing Pattern, Waste and Borrow Areas:

August 1 - June 1		**May 1 - September 1**	
100#	Tall Fescue	100#	Tall Fescue
15#	Kentucky Bluegrass	15#	Kentucky Bluegrass
30#	Hard Fescue	30#	Hard Fescue
25#	Rye Grain	10#	German or Browntop Millet
500#	Fertilizer	500#	Fertilizer
4000#	Limestone	4000#	Limestone

Approved Tall Fescue Cultivars

06 Dust	Escalade	Kalahari	Serengeti
2nd Millennium	Essential	Kitty Hawk 2000	Shelby
3rd Millennium	Evergreen 2	Legitimate	Shenandoah III
Avenger	Faith	Lexington	Shenandoah Elite
Bar Fa	Falcon IV	LifeGuard	Sheridan
Barlexas	Falson NG	LSD	Sidewinder
Barlexas II	Falcon V	Magellan	Signia
Barrera	Fat Cat	Masterpiece	Silver Hawk
Barrington	Fesnova	Millennium SRP	Skyline
Barrobusto	Fidelity	Monet	Solara
Barvado	Finelawn Elite	Mustang 4	Southern Choice II
Biltmore	Finelawn Xpress	Naturally Green	Speedway
Bingo	Finesse II	Ninja 2	Spyder LS
Bizem	Firebird	Ol' Glory	Sunset Gold
Black Tail	Firecracker LS	Padre	Taccoa
Blackwatch	Firenza	Patagonia	Tahoe II
Blade Runner II	Five Point	Pedigree	Talladega
Bonsai	Focus	Picasso	Tanzania
Braveheart	Forte	Piedmont	Temple
Bravo	Garrison	Plantation	Terrano
Bullseye	Gazelle II	Proseeds 5301	Thor
Cannavaro	GLX Aced	Prospect	Thunderstruck
Catalyst	Gold Medallion	Quest	Titanium LS
Cayenne	Grande 3	RainDance	Titan LTD
Cezanne RZ	Greenbrooks	Raptor II	Tracer
Chipper	Greenkeeper	Rebel IV	Traverse SRP
Cochise IV	Gremlin	Rebel Exeda	Trio
Constitution	Greystone	Rebel Sentry	Tulsa Time
Corgi	Guardian 21	Regenerate	Turbo
Corona	Guardian 41	Regiment II	Turbo RZ
Coyote	Hemi	Rembrandt	Tuxedo
Cumberland	Honky Tonk	Rendition	Ultimate
Darlington	Hot Rod	Reunion	Umbrella
DaVinci	Hunter	Rhambler 2 SRP	Van Gogh

Desire	Inferno	Riverside	Venture
Diablo	Integrity	RNP	Watchdog
Dominion	Jaguar 3	Rocket	Wolfpack II
Dynamic	Jamboree	Saltillo	Xtremegreen
Dynasty	Justice	Scorpion	

Approved Kentucky Bluegrass Cultivars:

4-Season	Blue Coat	Granite	Prosperity
Alexa II	Blue Note	Hampton	Quantum Leap
America	Blue Velvet	Harmonie	Rambo
Apollo	Boomerang	Impact	Rhapsody
Aramintha	Cabernet	Jackrabbit	Rhythm
Arcadia	Champagne	Jefferson	Royce
Aries	Champlain	Juliet	Rubicon
Armada	Chicago II	Keeneland	Rugby II
Arrow	Corsair	Langara	Rush
Arrowhead	Courtyard	Legend	Shariz
Aura	Dauntless	Liberator	Showcase
Avid	Delight	Lunar	Skye
Award	Diva	Madison	Solar Eclipse
Awesome	Dynamo	Mazama	Sonoma
Bandera	Eagleton	Mercury	Sorbonne
Barduke	Emblem	Merlot	Starburst
Barnique	Empire	Midnight	Sudden Impact
Baron	Envicta	Midnight II	Thermal Blue
Baroness	Everest	Moon Shadow	Total Eclipse
Barrister	Everglade	Mystere	Touche
Barvette HGT	Excursion	Nu Destiny	Tsunami
Bedazzled	Freedom II	NuChicago	Valor
Belissimo	Freedon III	NuGlade	Washington
Bewitched	Front Page	Oasis	Zedor
Beyond	Futurity	Odyssey	Zinfandel
Blackjack	Gaelic	Perfection	
Bluebank	Ginney II	Pinot	
Blueberry	Gladstone	Princeton 105	

Approved Hard Fescue Cultivars:

Aurora Gold	Firefly	Nordic	Rhino
Azay Blue	Gladiator	Oxford	Scaldis II
Beacon	Granite	Predator	Spartan II
Berkshire	Heron	Quatro	Stonehenge
Beudin	Jetty	Reliant II	Sword
Blueray	Minimus	Reliant IV	Warwick

Chariot	Miser	Rescue 911
Eureka II	Nancock	Resolute

On cut and fill slopes 2:1 or steeper add 20# Sericea Lespedeza January 1 - December 31.

Fertilizer shall be 10-20-20 analysis. A different analysis of fertilizer may be used provided the 1-2-2 ratio is maintained and the rate of application adjusted to provide the same amount of plant food as a 10-20-20 analysis and as directed.

Native Grass Seeding And Mulching (West)

Native Grass Seeding and Mulching shall be performed on the disturbed areas of wetlands and riparian areas, and adjacent to Stream Relocation and/or trout stream construction within a 50 foot zone on both sides of the stream or depression, measured from top of stream bank or center of depression. The stream bank of the stream relocation shall be seeded by a method that does not alter the typical cross section of the stream bank. Native Grass Seeding and Mulching shall also be performed in the permanent soil reinforcement mat section of preformed scour holes, and in other areas as directed.

The kinds of seed and fertilizer, and the rates of application of seed, fertilizer, and limestone, shall be as stated below. During periods of overlapping dates, the kind of seed to be used shall be determined. All rates are in pounds per acre.

August 1 - June 1		**May 1 – September 1**	
18#	Creeping Red Fescue	18#	Creeping Red Fescue
8#	Big Bluestem	8#	Big Bluestem
6#	Indiangrass	6#	Indiangrass
4#	Switchgrass	4#	Switchgrass
35#	Rye Grain	25#	German or Browntop Millet
500#	Fertilizer	500#	Fertilizer
4000#	Limestone	4000#	Limestone

Approved Creeping Red Fescue Cultivars:

Aberdeen	Boreal	Epic	Cindy Lou

Fertilizer shall be 10-20-20 analysis. A different analysis of fertilizer may be used provided the 1-2-2 ratio is maintained and the rate of application adjusted to provide the same amount of plant food as a 10-20-20 analysis and as directed.

Native Grass Seeding and Mulching shall be performed in accordance with Section 1660 of the *Standard Specifications* and vegetative cover sufficient to restrain erosion shall be installed immediately following grade establishment.

Measurement and Payment

Native Grass *Seeding and Mulching* will be measured and paid for in accordance with Article 1660-8 of the *Standard Specifications*.

TEMPORARY SEEDING:

Fertilizer shall be the same analysis as specified for *Seeding and Mulching* and applied at the rate of 400 pounds and seeded at the rate of 50 pounds per acre. German Millet, or Browntop Millet shall be used in summer months and rye grain during the remainder of the year. The Engineer will determine the exact dates for using each kind of seed.

FERTILIZER TOPDRESSING:

Fertilizer used for topdressing shall be 16-8-8 grade and shall be applied at the rate of 500 pounds per acre. A different analysis of fertilizer may be used provided the 2-1-1 ratio is maintained and the rate of application adjusted to provide the same amount of plant food as 16-8-8 analysis and as directed.

SUPPLEMENTAL SEEDING:

The kinds of seed and proportions shall be the same as specified for *Seeding and Mulching*, and the rate of application may vary from 25# to 75# per acre. The actual rate per acre will be determined prior to the time of topdressing and the Contractor will be notified in writing of the rate per acre, total quantity needed, and areas on which to apply the supplemental seed. Minimum tillage equipment, consisting of a sod seeder shall be used for incorporating seed into the soil as to prevent disturbance of existing vegetation. A clodbuster (ball and chain) may be used where degree of slope prevents the use of a sod seeder.

MOWING:

The minimum mowing height on this project shall be six inches.

LAWN TYPE APPEARANCE:

All areas adjacent to lawns must be hand finished as directed to give a lawn type appearance. Remove all trash, debris, and stones ¾" and larger in diameter or other obstructions that could interfere with providing a smooth lawn type appearance. These areas shall be reseeded to match their original vegetative conditions, unless directed otherwise by the Field Operations Engineer.

REFORESTATION:

Description

Reforestation will be planted within interchanges and along the outside borders of the road, and in other areas as directed. *Reforestation* is not shown on the plan sheets. See the Reforestation Detail Sheet.

All non-maintained riparian buffers impacted by the placement of temporary fill or clearing activities shall be restored to the preconstruction contours and revegetated with native woody species.

The entire *Reforestation* operation shall comply with the requirements of Section 1670 of the *Standard Specifications*.

Materials

Reforestation shall be bare root seedlings 12"-18" tall.

Construction Methods

Reforestation shall be planted as soon as practical following permanent S*eeding and Mulching*. The seedlings shall be planted in a 16-foot wide swath adjacent to mowing pattern line, or as directed.

Root dip: The roots of reforestation seedlings shall be coated with a slurry of water, and either a fine clay (kaolin) or a superabsorbent that is designated as a bare root dip. The type, mixture ratio, method of application, and the time of application shall be submitted to the Engineer for approval.

With the approval of the Engineer, seedlings may be coated before delivery to the job or at the time of planting, but at no time shall the roots of the seedlings be allowed to dry out. The roots shall be moistened immediately prior to planting.

Seasonal Limitations: *Reforestation* shall be planted from November 15 through March 15.

Measurement and Payment

Reforestation will be measured and paid for in accordance with Article 1670-17 of the *Standard Specifications*.

ENVIRONMENTALLY SENSITIVE AREAS:

Description

This project is located in an *Environmentally Sensitive Area*. This designation requires special procedures to be used for clearing and grubbing, temporary stream crossings, and grading operations within the Environmentally Sensitive Areas identified on the plans and as designated by the Engineer. This also requires special procedures to be used for seeding and mulching and staged seeding within the project.

The Environmentally Sensitive Area shall be defined as a 50-foot buffer zone on both sides of the stream or depression measured from top of streambank or center of depression.

Construction Methods

(A) Clearing and Grubbing

In areas identified as Environmentally Sensitive Areas, the Contractor may perform clearing operations, but not grubbing operations until immediately prior to beginning grading operations as described in Article 200-1 of the *Standard Specifications*. Only clearing operations (not grubbing) shall be allowed in this buffer zone until immediately prior to beginning grading operations. Erosion control devices shall be installed immediately following the clearing operation.

(B) Grading

Once grading operations begin in identified Environmentally Sensitive Areas, work shall progress in a continuous manner until complete. All construction within these areas shall progress in a continuous manner such that each phase is complete and areas are permanently stabilized prior to beginning of next phase. Failure on the part of the Contractor to complete any phase of construction in a continuous manner in Environmentally Sensitive Areas will be just cause for the Engineer to direct the suspension of work in accordance with Article 108-7 of the *Standard Specifications*.

(C) Temporary Stream Crossings

Any crossing of streams within the limits of this project shall be accomplished in accordance with the requirements of Subarticle 107-12 of the *Standard Specifications*.

(D) Seeding and Mulching

Seeding and mulching shall be performed in accordance with Section 1660 of the *Standard Specifications* and vegetative cover sufficient to restrain erosion shall be installed immediately following grade establishment.

Seeding and mulching shall be performed on the areas disturbed by construction immediately following final grade establishment. No appreciable time shall lapse into the contract time without stabilization of slopes, ditches and other areas within the Environmentally Sensitive Areas.

(E) Stage Seeding

The work covered by this section shall consist of the establishment of a vegetative cover on cut and fill slopes as grading progresses. Seeding and mulching shall be done in stages on cut and fill slopes that are greater than 20 feet in height measured along the slope, or greater than 2 acres in area. Each stage shall not exceed the limits stated above.

Additional payments will not be made for the requirements of this section, as the cost for this work shall be included in the contract unit prices for the work involved.

MINIMIZE REMOVAL OF VEGETATION:

The Contractor shall minimize removal of vegetation within project limits to the maximum extent practicable. Vegetation along stream banks and adjacent to other jurisdictional resources outside the construction limits shall only be removed upon approval of Engineer. No additional payment will be made for this minimization work.

CONSTRUCTION MATERIALS MANAGEMENT

(3-19-19) (rev. 04-27-20)

Description

The requirements set forth shall be adhered to in order to meet the applicable materials handling requirements of the NCG010000 permit. Structural controls installed to manage construction materials stored or used on site shall be shown on the E&SC Plan. Requirements for handling materials on construction sites shall be as follows:

Polyacrylamides (PAMS) and Flocculants

Polyacrylamides (PAMS) and flocculants shall be stored in leak-proof containers that are kept under storm-resistant cover or surrounded by secondary containment structures designed to protect adjacent surface waters. PAMS or other flocculants used shall be selected from the NC DWR List of Approved PAMS/Flocculants The concentration of PAMS and other flocculants used shall not exceed those specified in the NC DWR List of Approved PAMS/Flocculants and in accordance with the manufacturer's instructions. The NC DWR List of Approved PAMS/Flocculants is available at:

https://files.nc.gov/ncdeq/Water+Quality/Environmental+Sciences/ATU/PAM8_30_18.pdf

Equipment Fluids

Fuels, lubricants, coolants, and hydraulic fluids, and other petroleum products shall be handled and disposed of in a manner so as not to enter surface or ground waters and in accordance with applicable state and federal regulations. Equipment used on the site must be operated and maintained properly to prevent discharge of fluids. Equipment, vehicle, and other wash waters shall not be discharged into E&SC basins or other E&SC devices. Alternative controls should be provided such that there is no discharge of soaps, solvents, or detergents.

Waste Materials

Construction materials and land clearing waste shall be disposed of in accordance with North Carolina General Statutes, Chapter 130A, Article 9 - Solid Waste Management, and rules governing the disposal of solid waste (15A NCAC 13B). Areas dedicated for managing construction material and land clearing waste shall be at least 50 feet away from storm drain inlets and surface waters unless it can be shown that no other alternatives are reasonably available. Paint and other liquid construction material waste shall not be dumped into storm drains. Paint and other

liquid construction waste washouts should be located at least 50 feet away from storm drain inlets unless there is no alternative. Other options are to install lined washouts or use portable, removable bags or bins. Hazardous or toxic waste shall be managed in accordance with the federal Resource Conservation and Recovery Act (RCRA) and NC Hazardous Waste Rules at 15A NCAC, Subchapter 13A. Litter and sanitary waste shall be managed in a manner to prevent it from entering jurisdictional waters and shall be disposed of offsite.

Herbicide, Pesticide, and Rodenticides

Herbicide, pesticide, and rodenticides shall be stored and applied in accordance with the Federal Insecticide, Fungicide, and Rodenticide Act, North Carolina Pesticide Law of 1971 and labeling restrictions.

Concrete Materials

Concrete materials onsite, including excess concrete, must be controlled and managed to avoid contact with surface waters, wetlands or buffers. No concrete or cement slurry shall be discharged from the site. (Note that discharges from onsite concrete plants require coverage under a separate NPDES permit – NCG140000.) Concrete wash water shall be managed in accordance with the *Concrete Washout Structure* provision. Concrete slurry shall be managed and disposed of in accordance with *NCDOT DGS and HOS DCAR Distribution of Class A Residuals Statewide* (Permit No. WQ0035749). Any hardened concrete residue will be disposed of, or recycled on site, in accordance with state solid waste regulations.

Earthen Material Stock Piles

Earthen material stock piles shall be located at least 50 feet away from storm drain inlets and surface waters unless it can be shown that no other alternatives are reasonably available.

Measurement and Payment

Conditions set within the *Construction Materials Management* provision are incidental to the project for which no direct compensation will be made.

WASTE AND BORROW SOURCES:
(2-16-11) (Rev. 3-17-22)

Payment for temporary erosion control measures, except those made necessary by the Contractor's own negligence or for his own convenience, will be paid for at the appropriate contract unit price for the devices or measures utilized in borrow sources and waste areas.

No additional payment will be made for erosion control devices or permanent seeding and mulching in any commercial borrow or waste pit. All erosion and sediment control practices that may be required on a commercial borrow or waste site will be done at the Contractor's expense.

All offsite Staging Areas, Borrow and Waste sites shall be in accordance with "Borrow and Waste Site Reclamation Procedures for Contracted Projects" located at:

https://connect.ncdot.gov/resources/roadside/FieldOperationsDocuments/Contract%20Reclamation%20Procedures.pdf

All forms and documents referenced in the "Borrow and Waste Site Reclamation Procedures for Contracted Projects" shall be included with the reclamation plans for offsite staging areas, and borrow and waste sites.

TEMPORARY DIVERSION:

This work consists of installation, maintenance, and cleanout of *Temporary Diversions* in accordance with Section 1630 of the *Standard Specifications*. The quantity of excavation for installation and cleanout will be measured and paid for as *Silt Excavation* in accordance with Article 1630-3 of the *Standard Specifications*.

SAFETY FENCE AND JURISDICTIONAL FLAGGING:

Description

Safety Fence shall consist of furnishing materials, installing and maintaining polyethylene or polypropylene fence along the outside riparian buffer, wetland, or water boundary, or other boundaries located within the construction corridor to mark the areas that have been approved to infringe within the buffer, wetland, endangered vegetation, culturally sensitive areas or water. The fence shall be installed prior to any land disturbing activities.

Interior boundaries for jurisdictional areas noted above shall be delineated by stakes and highly visible flagging.

Jurisdictional boundaries at staging areas, waste sites, or borrow pits, whether considered outside or interior boundaries shall be delineated by stakes and highly visible flagging.

Materials

(A) Safety Fencing

Polyethylene or polypropylene fence shall be a highly visible preconstructed safety fence approved by the Engineer. The fence material shall have an ultraviolet coating.

Either wood posts or steel posts may be used. Wood posts shall be hardwood with a wedge or pencil tip at one end, and shall be at least 5 ft. in length with a minimum nominal 2" x 2" cross section. Steel posts shall be at least 5 ft. in length, and have a minimum weight of 0.85 lb/ft of length.

(B) Boundary Flagging

Wooden stakes shall be 4 feet in length with a minimum nominal 3/4" x 1-3/4" cross section. The flagging shall be at least 1" in width. The flagging material shall be vinyl and shall be orange in color and highly visible.

Construction Methods

No additional clearing and grubbing is anticipated for the installation of this fence. The fence shall be erected to conform to the general contour of the ground.

(A) Safety Fencing

Posts shall be set at a maximum spacing of 10 ft., maintained in a vertical position and hand set or set with a post driver. Posts shall be installed a minimum of 2 ft. into the ground. If hand set, all backfill material shall be thoroughly tamped. Wood posts may be sharpened to a dull point if power driven. Posts damaged by power driving shall be removed and replaced prior to final acceptance. The tops of all wood posts shall be cut at a 30-degree angle. The wood posts may, at the option of the Contractor, be cut at this angle either before or after the posts are erected.

The fence geotextile shall be attached to the wood posts with one 2" galvanized wire staple across each cable or to the steel posts with wire or other acceptable means.

Place construction stakes to establish the location of the safety fence in accordance with Article 105-9 or Article 801-1 of the *Standard Specifications.* No direct pay will be made for the staking of the safety fence. All stakeouts for safety fence shall be considered incidental to the work being paid for as "Construction Surveying", except that where there is no pay item for construction surveying, all safety fence stakeout will be performed by state forces.

The Contractor shall be required to maintain the safety fence in a satisfactory condition for the duration of the project as determined by the Engineer.

(B) Boundary Flagging

Boundary flagging delineation of interior boundaries shall consist of wooden stakes on 25 feet maximum intervals with highly visible orange flagging attached. Stakes shall be installed a minimum of 6" into the ground. Interior boundaries may be staked on a tangent that runs parallel to buffer but must not encroach on the buffer at any location. Interior boundaries of hand clearing shall be identified with a different colored flagging to distinguish it from mechanized clearing.

Boundary flagging delineation of interior boundaries will be placed in accordance with Article 105-9 or Article 801-1 of the *Standard Specifications*. No direct pay will be made for delineation of the interior boundaries. This delineation will be considered incidental to the work being paid for as *Construction Surveying,* except that where there is no pay item or construction surveying the cost of boundary flagging delineation shall be included in the unit prices bid for the various items in the contract. Installation for delineation of all jurisdictional boundaries at staging areas, waste sites, or borrow pits shall consist of wooden stakes on 25 feet maximum intervals with highly

visible orange flagging attached. Stakes shall be installed a minimum of 6" into the ground. Additional flagging may be placed on overhanging vegetation to enhance visibility but does not substitute for installation of stakes.

Installation of boundary flagging for delineation of all jurisdictional boundaries at staging areas, waste sites, or borrow pits shall be performed in accordance with Subarticle 230-4(B)(5) or Subarticle 802-2(F) of the *Standard Specifications*. No direct pay will be made for this delineation, as the cost of same shall be included in the unit prices bid for the various items in the contract.

The Contractor shall be required to maintain alternative stakes and highly visible flagging in a satisfactory condition for the duration of the project as determined by the Engineer.

Measurement and Payment

Safety Fence will be measured and paid as the actual number of linear feet of polyethylene or polypropylene fence installed in place and accepted. Such payment will be full compensation including but not limited to furnishing and installing fence geotextile with necessary posts and post bracing, staples, tie wires, tools, equipment and incidentals necessary to complete this work.

Payment will be made under:

Pay Item	**Pay Unit**
Safety Fence	Linear Foot

PERMANENT SOIL REINFORCEMENT MAT:
9-1-2011 (Rev. 8-20-24)

Description

This work consists of furnishing and placing permanent soil reinforcement mat (PSRM), of the type specified, over previously prepared areas at locations shown on the plans and as directed by the Engineer.

Materials

The product shall be a permanent soil reinforcement mat constructed of synthetic stabilized, non-biodegradable synthetic fibers processed to form a rigid permanent three-dimensional structure to promote soil stability in combination with vegetation under hydraulic stresses. Organic biodegradable fibers (such as straw, coir, excelsior or blends thereof) may also be incorporated into the PSRM, evenly distributed throughout the mat. PSRMs utilizing organic fibers shall have a bottom and top UV stabilized netting stitched together with UV stabilized thread to retain the organic fibers. All PSRMs shall meet the following minimum physical properties:

Property	**Test Method**	**Value**	**Unit**
Thickness	ASTM D6525	$\geq$0.25	in
Tensile Strength (MD)	ASTM D6818	225	lbs/ft

Tensile Strength (TD)	ASTM D6818	175	lbs/ft
Vegetation Establishment (Min)	ASTM D7322	250	%
UV Stability[1]	ASTM D4355	≥80	%

[1]ASTM D4355 Tensile Strength and % strength retention of material after 1,000 hours of exposure.

PSRM shall also meet the minimum performance values by type as shown in the table below:

Property	**Test Method**	**Type 1**	**Type 2**	**Type 3**	**Type 4**	**Type 5**	**Unit**
Maximum Permissible Shear Stress (Unvegetated)	ASTM 6460	2.25	2.5	3.0	3.25	N/A	lb/ft^2
Maximum Permissible Shear Stress (Vegetated)	ASTM 6460	6.0	8.0	10.0	12.0	16.0	lb/ft^2
Maximum Allowable Velocity (Vegetated)	ASTM 6460	8.0	12	16.0	20.0	24.0	ft/s

Staples shall be used as anchors. Provide staples to meet Article 1060-8 of the *Standard Specifications*.

Construction Methods

All areas to be protected with the PSRM shall be brought to final grade and prepared in accordance with Section 1660 of the *Standard Specifications*. The surface of the soil shall be smooth, firm, stable and free of rocks, clods, roots or other obstructions that would prevent the mat from lying in direct contact with the soil surface. Preserve the required line, grade and cross section of the area covered. Unroll the PSRM in the direction of the flow of water and apply without stretching so that it will lie smoothly but loosely on the soil surface. Bury the up-channel or top of slope end of each piece of PSRM in a narrow trench at least 6 inches deep and tamp firmly. Where one roll of matting ends and a second-roll begins, overlap the end of the upper roll over the beginning of the second roll so there is a 6 inch overlap. Install staple checks 4 inches on center and every 30 feet longitudinally in the matting or as directed by the Engineer. Fold over and bury matting to the full depth of the trench, close and tamp firmly. Overlap matting at least 4 inches where 2 or more widths of matting are laid side by side.

Place staples across matting at ends, junctions and check trenches approximately 10 inches apart. Place staples along the outer edges and down the center of each strip of matting 3 feet apart. Place staples along all lapped edges 10 inches apart. Install product with netting and biodegradable fibers on the top side if present. Trenching and stapling shall fit individual cut or fill slope conditions and conform to manufacturer's installation recommendations for the type specified. Any conflict between the manufacturer's installation recommendations and this special provision will be resolved by the more stringent measures being required.

Apply all soil amendments and one-half of the seed in accordance with Section 1660 of the Standard Specifications of the types at the rates specified in the contract prior to installation of the

PSRM. For PSRMs that do not contain biodegradable fibers, apply 3/4 inch to 1 inch loose, friable topsoil uniformly over the PSRM and gently work to incorporate into the structure of the PSRM completely filling the voids until the level of soil is at the top of the PSRM. Apply the remainder of the seed and gently work into the surface of the topsoil in-fill and mulch. For all other PSRMs, apply 3/4 inch to 1 inch of loose, friable topsoil uniformly over the PSRM and gently work to create a suitable seed bed. Apply the remainder of the seed and gently work into the surface of the topsoil. At the sole discretion of the Engineer, topsoil may be omitted for PSRMs containing biodegradable fibers. All seed should be applied prior to installation of PSRM if topsoil is omitted and will not need to be mulched.

Measurement and Payment

Permanent Soil Reinforcement Mat, Type __ will be measured and paid for as the actual number of square yards measured along the surface of the ground over which permanent soil reinforcement mat of the specified type is installed and accepted. Overlaps will not be included in the measurement and will be considered as incidental to the work. Such price and payment shall be full compensation for all work covered by this provision, including, but not limited to, furnishing all materials, labor, equipment and incidentals necessary to apply topsoil and install the PSRM.

Payment will be made under:

Pay Item	Pay Unit
Permanent Soil Reinforcement Mat, Type __	Square Yard

CULVERT DIVERSION CHANNEL:

Description

This work consists of providing a *Culvert Diversion Channel* to detour the existing stream around the culvert construction site at locations shown on the plans. Work includes constructing the diversion channel, disposing of excess materials, providing and placing geotextile liner, maintaining the diversion area in an acceptable condition, removing geotextile liner, backfilling diversion channel area with suitable material, and providing proper drainage when diversion channel area is abandoned.

Materials

Refer to Division 10

Item	Section
Geotextile for Soil Stabilization, Type 4a	1056

Construction Methods

Grade channel according to the plans with channel surface free of obstructions, debris, and pockets of low-density material. Utilize suitable material and provide disposal area for unsuitable material.

Line channel with geotextile unrolled in the direction of flow and lay smoothly but loosely on soil surface without creases. Bury top of slope geotextile edge in a trench at least 5" deep and tamp securely. Make vertical overlaps a minimum of 18" with upstream geotextile overlapping the downstream geotextile.

Secure geotextile with eleven gauge wire staples shaped into a *u* shape with a length of not less than 6" and a throat not less than 1" in width. Place staples along outer edges and throughout the geotextile a maximum of 3 ft. horizontally and vertically.

Measurement and Payment

Culvert Diversion Channel will be measured and paid for as the actual number of cubic yards excavated, as calculated from the typical section throughout the length of the diversion channel as shown on the final approved plans.

Geotextile for Soil Stabilization will be measured and paid for in accordance with Article 270-4 of the *Standard Specifications*.

Such price and payment shall be considered full compensation for all work covered by this section including all materials, construction, maintenance, and removal of *Culvert Diversion Channel*.

Payment will be made under:

Pay Item	Pay Unit
Culvert Diversion Channel	Cubic Yard

IMPERVIOUS DIKE:
(9-9-11)(Rev. 11-15-22)

Description

This work consists of furnishing, installing, maintaining, pumping and removing an *Impervious Dike* for the purpose of diverting normal stream flow around the construction site. The Contractor shall construct an impervious dike in such a manner approved by the Engineer. The impervious dike shall not permit seepage of water into the construction site or contribute to siltation of the stream. The impervious dike shall be constructed of an acceptable material in the locations noted on the plans or as directed by the Engineer.

Materials

Acceptable materials shall include but not be limited to sheet piles, sandbags, and/or the placement of an acceptable size stone lined with polypropylene or other impervious geotextile.

Earth material shall not be used to construct an impervious dike when it is in direct contact with the stream unless vegetation can be established before contact with the stream takes place.

Construction Methods

Where impervious dikes are shown on the plans and used to dewater or lower the water elevation, construct in accordance with Article 410-4 and 410-5.

Measurement and Payment

Impervious Dike will be measured and paid as the actual number of linear feet of impervious dike(s) constructed, measured in place from end to end of each separate installation that has been completed and accepted by the Engineer. Such price and payment will be full compensation for all work including but not limited to furnishing materials, construction, maintenance, pumping and removal of the impervious dike.

Payment will be made under:

Pay Item	Pay Unit
Impervious Dike	Linear Foot

TEMPORARY PIPE FOR CULVERT CONSTRUCTION:

Description

This work consists of furnishing, installing, maintaining and removing any and all temporary pipe used on this project in conjunction with the culvert construction.

Construction Methods

The Contractor shall install temporary pipe in locations shown on the plans in such a manner approved by the Engineer. The temporary pipe shall provide a passageway for the stream through the work-site. The minimum size requirements will be as stated on the erosion control plans.

Measurement and Payment

__" *Temporary Pipe* will be measured and paid for at the contract unit price per linear foot of temporary pipe approved by the Engineer and measured in place from end to end. Such price and payment will be full compensation for all work covered by this section including but not limited to furnishing all materials required for installation, construction, maintenance, and removal of temporary pipe.

Payment will be made under:

Pay Item	Pay Unit
__" Temporary Pipe	Linear Foot

FLOATING TURBIDITY CURTAIN:

Description

This work consists of furnishing a *Floating Turbidity Curtain* to deter silt suspension and movement of silt particles during construction. The floating turbidity curtain shall be constructed at locations as directed.

Materials

The curtain material shall be made of a tightly woven nylon, plastic or other non-deteriorating material meeting the following specifications:

Property	**Value**
Grab tensile strength	*md-370 lbs *cd-250 lbs
Mullen burst stength	480 psi
Trapezoid tear strength	*md-100 lbs *cd-60 lbs
Apparent opening size	70 US standard sieve
Percent open area	4% permittivity 0.28 sec-1

*md - machine direction
*cd - cross machine direction

In the event that more than one width of fabric is required, a 6" overlap of the material shall also be required.

The curtain material shall be supported by a flotation material having over 29 lbs/ft buoyancy. The floating curtain shall have a 5/16" galvanized chain as ballast and dual 5/16" galvanized wire ropes with a heavy vinyl coating as load lines.

Construction Methods

The Contractor shall maintain the *Floating Turbidity Curtain* in a satisfactory condition until its removal is requested by the Engineer. The curtain shall extend to the bottom of the jurisdictional resource. Anchor the curtain according to manufacturer recommendations.

Measurement and Payment

Floating Turbidity Curtain will be measured and paid for as the actual number of square yards of curtain furnished as specified and accepted. Such price and payment will be full compensation for the work as described in this section including but not limited to furnishing all materials, tools, equipment, and all incidentals necessary to complete the work.

Payment will be made under:

Pay Item	Pay Unit
Floating Turbidity Curtain	Square Yard

CONCRETE WASHOUT:
(10-22-15)(Rev. 4-15-25)

Description

Concrete washouts are impermeable enclosures, above or below grade, to contain concrete wastewater and associated concrete mix from cleaning of ready-mix trucks, drums, pumps, tools or other equipment. Concrete washouts must collect and retain all the concrete washout water and solids, so that this material does not migrate to surface waters or into the ground water. These enclosures are not intended for concrete waste not associated with washout operations.

Acceptable concrete washouts may include constructed earthen structures, above or below ground, or commercially available devices designed specifically to capture concrete wash water.

Materials

Refer to Division 10 of the *Standard Specifications*.

Item	Section
Temporary Silt Fence	1605

Safety Fence shall meet the specifications as provided elsewhere in this contract.

Geomembrane basin liner shall consist of a minimum 10 mil thick polypropylene or polyethylene geomembrane.

Construction Methods

Build an enclosed earthen berm or excavate to form an enclosure in accordance with the details and as directed by the Engineer near the project entrance(s) or at location(s) of concrete operations. Structures shall be constructed a minimum of 50 feet from drainage conveyances or jurisdictional streams or wetlands. Alternate structure designs or plans for management of concrete washout may be submitted for review and approval by the Engineer. Include in the alternate plan the method used to retain, treat and dispose of the concrete washout wastewater generated within the project limits and in accordance with the minimum setback requirements.

Install temporary silt fence around the perimeter of the structure enclosure in accordance with the details and as directed by the Engineer if the structure is not located in an area where existing erosion and sedimentation control devices are capable of containing stormwater runoff.

Post a sign with the words "Concrete Washout" in close proximity of the concrete washout area, so it is clearly visible to site personnel. Install safety fence as directed by the Engineer for visibility to construction traffic.

Install prefabricated concrete washouts, designed specifically to capture concrete wash water, at locations of additional concrete pouring operations. Acceptable systems may include geotextile lined containers, vinyl or plastic containers or roll-off containers, with or without filter bags with a minimum functional holding capacity of 36 cubic feet (1.33 cubic yards). Submit prefabricated concrete washout system for approval by the Engineer prior to installation. Place prefabricated concrete washout devices to a minimum 50 foot setback from drainage conveyances and jurisdictional streams and wetlands. If the minimum setback cannot be achieved, provide secondary containment to prevent accidental release of wastewater from reaching drainage conveyances or streams.

Prefabricated concrete washouts must be clearly and visibly labeled as such, either by the manufacturer on the product itself, or by a sign with the words "Concrete Washout" in close proximity of the concrete washout area so it is clearly visible to site personnel.

Maintenance and Removal

Maintain the concrete washout structure(s) to provide adequate holding capacity plus a minimum freeboard of 12 inches. Remove and dispose of hardened concrete and return the structure to a functional condition after reaching 75% capacity. Inspect concrete washout structures for damage to liner or structure to maintain functionality.

Maintain prefabricated concrete washout systems per manufacturer's recommendations. Inspect concrete washout structures for damage to linings or structure and repair or replace as necessary.

Remove the concrete washout structures and sign upon project completion. Grade the area to match the existing topography and permanently seed and mulch area. Dispose of prefabricated concrete washout structures according to state or local waste regulations.

Measurement and Payment

Concrete Washout Structure will be measured and paid per each enclosure installed in accordance with the details in the plans. If alternate plans or details are approved, those structures will also be paid for per each approved and installed structure. Such price and payment will be full compensation for all work including, but not limited to, furnishing all materials, labor, equipment, signage, slurry solidification and incidentals necessary to construct, maintain and remove *Concrete Washout Structure* and dispose of residual concrete washout wastewater and concrete solids.

Prefabricated Concrete Washout will be measured and paid per each system installed in accordance with the manufacturer's recommendations. Such price and payment will be full compensation for all work including, but not limited to, furnishing all materials, labor, equipment, signage, slurry solidification and incidentals necessary to install, maintain and remove

Prefabricated Concrete Washout, and dispose of residual concrete washout wastewater and concrete solids.

Temporary Silt Fence will be measured and paid for in accordance with Article 1605-5 of the *Standard Specifications*.

Safety Fence shall be measured and paid for as provided elsewhere in this contract.

No measurement will be made for over excavation or stockpiling or other items necessary to complete this work.

Payment will be made under:

Pay Item	Pay Unit
Concrete Washout Structure	Each
Prefabricated Concrete Washout	Each

LITTER REMOVAL (MOWING AREAS ONLY):
(07-19-22) (Rev 8-25-25)

Description

This work consists of the pickup, removal, and disposal of litter from roadsides within the construction project prior to mowing operations.

Construction Methods

Provide labor, equipment and materials necessary for the pickup and removal of litter from non-construction sources and the disposal of same into state approved landfills. The Contractor shall abide by all ordinances, laws and regulations regarding disposal of litter and recycling of eligible materials. Wastes generated from construction activities shall be managed as provided elsewhere in the contract. Litter items may consist of any item not considered normal to the right-of-way, including but not limited to, varied sizes of bottles, cans, paper, tires, tire pieces, lumber, vehicle parts, building supplies, metals, household furnishings, cardboard, plastics, ladders, brush and other items not considered normal to the right of way. Litter removal shall be performed in designated areas within five days prior to any mowing operations and as directed. Designated areas shall include vegetated medians and shoulders within the project limits including all interchange ramps and other areas to be mown. Designated areas may be omitted for litter removal by the Engineer due to safety concerns.

The Contractor shall provide adequate personnel and materials to collect and remove litter. The Contractor shall be responsible for locating and utilizing approved local landfills and recycling facilities. Refer to Section 107-25 of the *Standard Specifications* for potential hazardous materials. All collected litter shall be containerized immediately and kept off the traveled portions of the roadway, shoulders, and rights-of-way (including paved shoulders). All collected litter that is small enough to be placed in a bag shall be bagged immediately. All collected litter that is too

large for a bag shall be placed into a vehicle. Extended storage or stockpiling of collected litter and recyclables will not be permitted.

The Contractor's personnel shall dispose of any litter in a landfill approved by North Carolina Division of Waste Management. The Contractor will not be allowed to use NCDOT accounts at the landfills/recycling centers nor be allowed to dispose of the litter in NCDOT trash containers on any NCDOT property.

The Contractor shall report online the number of bags of litter and any recycling on the NCDOT Litter Management Website on the date of the pickup at the following website:

https://apps.ncdot.gov/LM

An access code ('Pickup Key') for the online reporting portal may be obtained via emailing the Roadside Environmental Unit Litter Management Section at ncdot.clr@ncdot.gov. The Contractor shall request access to the litter removal reporting website prior to starting initial litter collection operations.

Measurement and Payment

The quantity of litter removal to be performed will be affected by the actual conditions that occur during construction of the project. The quantity of litter removal may be increased, decreased, or eliminated entirely as directed. Such variations in quantity will not be considered as alterations in the details of construction or a change in the character of the work.

Manual Litter Removal will be measured and paid as the actual number of man hours each worker spends picking up litter. Such price and payment will be full compensation for all litter removal work covered by *Litter Removal*, including, but not limited to, furnishing all materials, labor, equipment, transport, reporting, and incidentals necessary to accomplish the work.

Litter Disposal will be measured and paid for by the actual number of tons of litter collected and properly disposed of at a state approved landfill. Such price and payment will be full compensation for all fees, labor, transport, and incidentals necessary to dispose of collected litter associated with *Litter Removal*.

All traffic control necessary to provide a safe work area for *Litter Removal* shall be paid for as specified elsewhere in the contract.

Payment will be made under:

Pay Item	Pay Unit
Manual Litter Removal	MHR
Litter Disposal	TON

FABRIC INSERT INLET PROTECTION

(1-1-24)

Description

Install, maintain, and remove Fabric Insert Inlet Protection, of the type specified, in inlet structures (catch basins, drop inlets, etc.) in areas where asphalt or concrete may prevent the proper installation of a Rock Inlet Sediment Traps Type C, or as directed by the Engineer.

Materials

Provide a fabric inlet protection device composed of a fitted woven polypropylene geotextile double sewn with nylon thread suspended sack. The Fabric Insert Inlet Protection shall be manufactured to fit the opening of the catch basin or drop inlet or shall have a deflector to direct runoff from the curb opening into the fabric sack. The Fabric Insert Inlet Protection shall have a rigid frame or support system to support the loaded weight of the product. The product shall have lifting loops for removing the device from the basin and will have dump straps attached at the bottom to facilitate the emptying of the device. The Fabric Insert Inlet Protection shall have an overflow system to allow stormwater to enter the inlet structure and avoid ponding on the roadway when the device reaches capacity.

The fitted filter assembly shall have the following physical properties:

Type 1 (High Flow):

Physical	Test Method	English
Grab Tensile	ASTM D-4632	255 x 275 lbs
Minimum Puncture Strength	ASTM D-4833	125 lbs
Mullen Burst	ASTM D-3786	420 PSI
Minimum UV Resistance	ASTM D-4355	70 %.
Flow Rate	ASTM D-4491	200 gal/min/ft^2
Apparent Opening	ASTM D-4751	20 US Sieve
Permittivity	ASTM D-4491	1.5 sec^{-1}

Type 2 (Low Flow):

Physical	Test Method	English
Grab Tensile	ASTM D-4632	315 x 300 lbs
Grab Elongation	ASTM D-4632	15 x 15 %
Minimum Puncture Strength	ASTM D-4833	125 lbs
Mullen Burst	ASTM D-3786	650 PSI
Minimum UV Resistance	ASTM D-4355	70 %.
Flow Rate	ASTM D-4491	40 gal/min/ft^2
Apparent Opening	ASTM D-4751	40 US Sieve
Permittivity	ASTM D-4491	0.55 sec^{-1}

Construction Methods

Strictly adhere to the manufacturer's installation instructions and recommendations. Maintenance shall include regular daily inspections and after each qualifying rain event. The Fabric Insert Inlet Protection shall be emptied, cleaned and placed back into the basin when it reaches 50% capacity or as directed by the Engineer.


Measurement and Payment

Fabric Insert Inlet Protection, Type __ will be measured and paid in units of each of the type specified, complete in place and accepted. Such payment shall be full compensation for furnishing and installing the *Fabric Insert Inlet Protection, Type __* in accordance with this specification and for all required maintenance.

Fabric Insert Inlet Protection Cleanout will be measured and paid in units of each for the maintenance of the device, cleanout and disposal of accumulated sediments.

Payment will be made under:

Pay Item	**Pay Unit**
Fabric Insert Inlet Protection, Type __	Each
Fabric Insert Inlet Protection Cleanout	Each

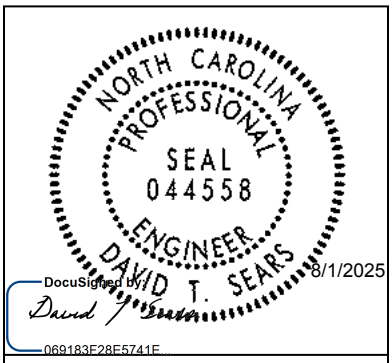

Document not considered final unless all signatures completed.

Signals and Intelligent Transportation Systems
Project Special Provisions
(Version 24.1)

Prepared By: WPJ
1-Aug-25

Contents

1. 2024 STANDARD SPECIFICATIONS FOR ROADS & STRUCTURES 4
1.1. ELECTRICAL JUNCTION BOXES (1091-5) 4
1.2. TRAFFIC SIGNAL ACTIVATION (1700-4) 4
2. SIGNAL HEADS 4
2.1. MATERIALS 4
A. General: 4
B. Vehicle Signal Heads: 6
C. Pedestrian Signal Heads: 9
3. CONTROLLERS WITH CABINETS 10
3.1. MATERIALS – TYPE 2070LX CONTROLLERS 10
3.2. MATERIALS – GENERAL CABINETS 11
3.3. MATERIALS – TYPE 170E CABINETS 11
A. Type 170 E Cabinets General: 11
B. Type 170 E Cabinet Electrical Requirements: 12
C. Type 170 E Cabinet Physical Requirements: 18
D. Model 2018 Enhanced Conflict Monitor: 19
3.4. MATERIALS – TYPE 170 DETECTOR SENSOR UNITS 29
4. VIDEO IMAGING LOOP EMULATOR DETECTOR SYSTEMS FOR TEMPORARY INSTALLATION 29
4.1. DESCRIPTION 29
4.2. MATERIALS 30
A. General: 30
B. Loop Emulator System: 31
C. Video Imaging Loop Emulator System Support: 32
4.3. CONSTRUCTION METHODS 32
4.4. MEASUREMENT AND PAYMENT 33
5. METAL POLE SUPPORTS 34
5.1. METAL POLES 34
A. General: 34
B. Materials: 36
C. Design: 38
D. Mast Arm Poles: 39
E. Luminaire Arms: 41
5.2. DRILLED PIER FOUNDATIONS FOR METAL POLES 41
A. Description: 42
B. Soil Test and Foundation Determination: 42
C. Drilled Pier Construction: 44
5.3. POLE NUMBERING SYSTEM 44
5.4. MEASUREMENT AND PAYMENT 44

6. PROTECTIVE COATING FOR METAL POLES 45
6.1. GENERAL 45
6.2. DESCRIPTION 45
6.3. MATERIALS 45
6.4. FACILITY APPROVAL 45
6.5. POWDER COATING 47
A. Galvanizing 47
B. Surface Preparation 47
C. Powder Coating Application and Curing 47
D. Quality Control 48
E. Storage, Shipping, and Handling 48
F. Repair of Powder Coated Material 48
6.6. ACRYLIC PRIMER AND TOPCOAT PAINT SYSTEM 48
A. Description 48
B. Surface Preparation 49
C. Materials 49
D. Painting 49
E. Curing 50
F. Inspection 50
G. Handling 50
H. Repair of Damaged Coating 50
6.7. MEASUREMENT AND PAYMENT 50
7. ETHERNET EDGE SWITCH 51
7.1. DESCRIPTION 51
A. Ethernet Edge Switch: 51
B. Network Management: 51
7.2. MATERIALS 51
A. General: 51
B. Compatibility Acceptance 51
C. Standards: 51
D. Functional: 52
E. Physical Features: 53
F. Management Capabilities: 53
G. Electrical Specifications: 54
H. Environmental Specifications: 55
I. Ethernet Patch Cable: 55
7.3. CONSTRUCTION METHODS 56
A. General: 56
B. Edge Switch: 56
7.4. MEASURMENT AND PAYMENT 56
8. DIGITAL CCTV CAMERA ASSEMBLY 56
8.1. DESCRIPTION 56
8.2. MATERIALS 56
A. General 56
B. Camera and Lens 57
C. Camera Housing 58
D. Pan and Tilt Unit 58
E. Video Ethernet Encoder 58
F. Control Receiver/Driver 59
G. Electrical 59
H. CCTV Camera Attachment to Pole 59
I. Riser 60
J. Data line Surge Suppression 60
K. POE Injector 60
8.3. CONSTRUCTION METHODS 61

A. General....61
B. Electrical and Mechanical Requirements....61
C. General Test Procedure....61
A. Compatibility Tests....62
B. Operational Field Test (On-Site Commissioning)....62
C. Local Field Testing....63
D. Central Operations Testing....63
8.4. MEASUREMENT AND PAYMENT....64
9. CCTV WOOD POLE....64
9.1. DESCRIPTION....64
9.2. MATERIALS....64
9.3. CCTV WOOD POLE....64
9.4. CONSTRUCTION METHODS....64
9.5. MEASUREMENT AND PAYMENT....65
10. AIR TERMINAL & LIGHTNING PROTECTION SYSTEM....65
10.1. DESCRIPTION....65
10.2. MATERIALS....65
A. General....65
B. Wood Pole....65
C. Copper Lightning Conductor and Ground Rods....65
10.3. CONSTRUCTION METHODS....66
A. Wood Pole....66
B. Copper Lightning Conductor and Ground Rods....66
10.4. MEASUREMENT AND PAYMENT....66

1. 2024 STANDARD SPECIFICATIONS FOR ROADS & STRUCTURES

The 2024 Standard Specifications are revised as follows:

1.1. ELECTRICAL JUNCTION BOXES (1091-5)

Page 10-209, revise paragraphs beginning on line 26 to read "Provide electrical junction boxes with covers of the type and size indicated by the contract or plans for the termination of conduits. Boxes and covers shall meet all requirements and specifications of ANSI/SCTE 77 2017. Structural load tests shall meet the Tier 15 application type."

Page 10-209, line 28, revise title of section 1091-5(B) from “Polymer Concrete (PC) Junction Boxes” to “Polymer Concrete (PC), Composite, and Thermoplastic Junction Boxes”.

Page 10-209, revise paragraphs beginning on line 29 through line 41 to read “For PC junction boxes, use polymer concrete material made of an aggregate consisting of sand and gravel bound together with a polymer and reinforced with glass strands to fabricate box and cover components.
Provide junction boxes which have bolted covers and open bottoms. Provide vertical extensions of 6 inches to 12 inches as required by project provisions.
Provide the required logo on the cover. Provide at least two size 3/8 inch diameter hex head stainless steel cover bolts to match inserts in the box. Provide pull slot(s) with stainless steel pin(s). Bodies of junction boxes shall be a single piece.
Polymer concrete, composite, and thermoplastic junction boxes are not required to be listed electrical devices.”

1.2. TRAFFIC SIGNAL ACTIVATION (1700-4)

Page 17-4, revise paragraph beginning on line 42 through line 46 to read “Prior to placing signal in the steady (stop-and-go) mode, the signal should be placed in yellow-red flashing mode for up to 7 days or as directed by the Engineer. Yellow-red flashing mode differs from the red-red flashing mode shown in the signal plan. Yellow-red flash mode includes flashing the yellow signal indications on all main street through movements while flashing the red signal indications on all side street signal heads and any left turn heads on the main street. The signal should not be placed in the steady (stop-and-go) mode on a Saturday or Sunday without prior approval from the Engineer. Do not place the signal in steady (stop-and-go) mode until inspected and without prior approval of the Engineer.”

2. SIGNAL HEADS

2.1. MATERIALS

A. General:

Fabricate vehicle signal head housings and end caps from die-cast aluminum. Fabricate 16-inch pedestrian signal head housings and end caps from die-cast aluminum. Provide visor mounting screws, door latches, and hinge pins fabricated from stainless steel. Provide interior screws, fasteners, and metal parts fabricated from stainless steel.

Fabricate tunnel and traditional visors from sheet aluminum.

Paint all surfaces inside and outside of signal housings and doors. Paint outside surfaces of tunnel and traditional visors, wire outlet bodies, wire entrance fitting brackets and end caps when

supplied as components of messenger cable mounting assemblies, pole and pedestal mounting assemblies, and pedestrian pushbutton housings. Have electrostatically-applied, fused-polyester paint in highway yellow (Federal Standard 595C, Color Chip Number 13538) a minimum of 2.5 to 3.5 mils thick. Do not apply paint to the latching hardware, rigid vehicle signal head mounting brackets for mast-arm attachments, messenger cable hanger components or balance adjuster components.

Have the interior surfaces of tunnel and traditional visors painted an alkyd urea black synthetic baking enamel with a minimum gloss reflectance and meeting the requirements of MIL-E-10169, "Enamel Heat Resisting, Instrument Black."

Where required, provide polycarbonate signal heads and visors that comply with the provisions pertaining to the aluminum signal heads listed on the QPL with the following exceptions:

Fabricate signal head housings, end caps, and visors from virgin polycarbonate material. Provide UV stabilized polycarbonate plastic with a minimum thickness of 0.1 ± 0.01 inches that is highway yellow (Federal Standard 595C, Color Chip 13538). Ensure the color is incorporated into the plastic material before molding the signal head housings and end caps. Ensure the plastic formulation provides the following physical properties in the assembly (tests may be performed on separately molded specimens):

Test	**Required**	**Method**
Specific Gravity	1.17 minimum	ASTM D 792
Flammability	Self-extinguishing	ASTM D 635
Tensile Strength, yield, PSI	8500 minimum	ASTM D 638
Izod impact strength, ft-lb/in [notched, 1/8 inch]	12 minimum	ASTM D 256

For pole mounting, provide side of pole mounting assemblies with framework and all other hardware necessary to make complete, watertight connections of the signal heads to the poles and pedestals. Fabricate the mounting assemblies and frames from aluminum with all necessary hardware, screws, washers, etc. to be stainless steel. Provide mounting fittings that match the positive locking device on the signal head with the serrations integrally cast into the brackets. Provide upper and lower pole plates that have a 1 ¼-inch vertical conduit entrance hubs with the hubs capped on the lower plate and 1 ½-inch horizontal hubs. Ensure that the assemblies provide rigid attachments to poles and pedestals so as to allow no twisting or swaying of the signal heads. Ensure that all raceways are free of sharp edges and protrusions, and can accommodate a minimum of ten Number 14 AWG conductors.

For pedestal mounting, provide a post-top slipfitter mounting assembly that matches the positive locking device on the signal head with serrations integrally cast into the slipfitter. Provide stainless steel hardware, screws, washers, etc. Provide a minimum of six 3/8 X 3/4-inch long square head bolts for attachment to pedestal. Provide a center post for multi-way slipfitters.

For light emitting diode (LED) traffic signal modules, provide the following requirements for inclusion on the Department's Qualified Products List for traffic signal equipment.

1. Sample submittal,
2. Third-party independent laboratory testing results for each submitted module with evidence of testing and conformance with all of the Design Qualification Testing specified in section 6.4 of each of the following Institute of Transportation Engineers (ITE) specifications:

- Vehicle Traffic Control Signal Heads – Light Emitting Diode (LED) Circular Signal Supplement
- Vehicle Traffic Control Signal Heads – Light Emitting Diode (LED) Vehicle Arrow Traffic Signal Supplement
- Pedestrian Traffic Control Signal Indications –Light Emitting Diode (LED) Signal Modules.

(Note: The Department currently recognizes two approved independent testing laboratories. They are Intertek ETL Semko and Light Metrics, Incorporated with Garwood Laboratories. Independent laboratory tests from other laboratories may be considered as part of the QPL submittal at the discretion of the Department,

3. Evidence of conformance with the requirements of these specifications,
4. A manufacturer's warranty statement in accordance with the required warranty, and
5. Submittal of manufacturer's design and production documentation for the model, including but not limited to, electrical schematics, electronic component values, proprietary part numbers, bill of materials, and production electrical and photometric test parameters.
6. Evidence of approval of the product to bear the Intertek ETL Verified product label for LED traffic signal modules.

Ensure LED traffic signal modules meet the performance requirements for the minimum period of 15 years, provide a written warranty against defects in materials and workmanship for the modules for a period of 15 years after installation of the modules. During the warranty period, the manufacturer must provide new replacement modules within 45 days of receipt of modules that have failed at no cost to the State. Repaired or refurbished modules may not be used to fulfill the manufacturer's warranty obligations. Provide manufacturer's warranty documentation to the Department during evaluation of product for inclusion on Qualified Products List (QPL).

B. Vehicle Signal Heads:

Comply with the ITE standard "Vehicle Traffic Control Signal Heads". Provide housings with provisions for attaching backplates.

Provide visors that are 10 inches in length for 12-inch vehicle signal heads.

Provide a termination block with one empty terminal for field wiring for each indication plus one empty terminal for the neutral conductor. Have all signal sections wired to the termination block. Provide barriers between the terminals that have terminal screws with a minimum Number 8 thread size and that will accommodate and secure spade lugs sized for a Number 10 terminal screw.

Mount termination blocks in the yellow signal head sections on all in-line vehicle signal heads. Mount the termination block in the red section on five-section vehicle signal heads.

Furnish vehicle signal head interconnecting brackets. Provide one-piece aluminum brackets less than 4.5 inches in height and with no threaded pipe connections. Provide hand holes on the bottom of the brackets to aid in installing wires to the signal heads. Lower brackets that carry no wires and are used only for connecting the bottom signal sections together may be flat in construction.

For messenger cable mounting, provide messenger cable hangers, wire outlet bodies, balance adjusters, bottom caps, wire entrance fitting brackets, and all other hardware necessary to make complete, watertight connections of the vehicle signal heads to the messenger cable. Fabricate messenger cable hanger components, wire outlet bodies and balance adjuster components from stainless steel or malleable iron galvanized in accordance with ASTM A153 (Class A) or ASTM A123. Provide serrated rings made of aluminum. Provide messenger cable hangers with U-bolt

clamps. Fabricate washers, screws, hex-head bolts and associated nuts, clevis pins, cotter pins, U-bolt clamps and nuts from stainless steel.

For mast-arm mounting, provide rigid vehicle signal head mounting brackets and all other hardware necessary to make complete, watertight connections of the vehicle signal heads to the mast arms and to provide a means for vertically adjusting the vehicle signal heads to proper alignment. Fabricate the mounting assemblies from aluminum, and provide serrated rings made of aluminum. Provide stainless steel cable attachment assemblies to secure the brackets to the mast arms. Ensure all fastening hardware and fasteners are fabricated from stainless steel.

Provide LED vehicular traffic signal modules (hereafter referred to as modules) that consist of an assembly that uses LEDs as the light source in lieu of an incandescent lamp for use in traffic signal sections. Use LEDs that are aluminum indium gallium phosphorus (AlInGaP) technology for red and yellow indications and indium gallium nitride (InGaN) for green indications. Install the ultra bright type LEDs that are rated for 100,000 hours of continuous operation from -40°F to +165°F. Design modules to have a minimum useful life of 15 years and to meet all parameters of this specification during this period of useful life.

For the modules, provide spade terminals crimped to the lead wires and sized for a #10 screw connection to the existing terminal block in a standard signal head. Do not provide other types of crimped terminals with a spade adapter.

Ensure the power supply is integral to the module assembly. On the back of the module, permanently mark the date of manufacture (month & year) or some other method of identifying date of manufacture.

Tint the red, yellow and green lenses to correspond with the wavelength (chromaticity) of the LED. Transparent tinting films are unacceptable. Provide a lens that is integral to the unit with a smooth outer surface.

1. LED Circular Signal Modules:

Provide modules in the following configurations: 12-inch circular sections. All makes and models of LED modules purchased for use on the State Highway System shall appear on the current NCDOT Traffic Signal Qualified Products List (QPL).

Provide the manufacturer's model number and the product number (assigned by the Department) for each module that appears on the 2024 or most recent Qualified Products List. In addition, provide manufacturer's certification in accordance with Article 106-3 of the *Standard Specifications,* that each module meets or exceeds the ITE "Vehicle Traffic Control Signal Heads – Light Emitting Diode (LED) Circular Signal Supplement" dated June 27, 2005 (hereafter referred to as VTCSH Circular Supplement) and other requirements stated in this specification.

Provide modules that meet the following requirements when tested under the procedures outlined in the VTCSH Circular Supplement:

Module Type	Max. Wattage at 165° F	Nominal Wattage at 77° F
12-inch red circular	17	11
12-inch green circular	15	15

For yellow circular signal modules, provide modules tested under the procedures outlined in the VTCSH Circular Supplement to insure power required at 77° F is 22 Watts or less for the 12-inch.

Note: Use a wattmeter having an accuracy of ±1% to measure the nominal wattage and maximum wattage of a circular traffic signal module. Power may also be derived from voltage, current and power factor measurements.

2. LED Arrow Signal Modules

Provide 12-inch omnidirectional arrow signal modules. All makes and models of LED modules purchased for use on the State Highway System shall appear on the current NCDOT Traffic Signal Qualified Products List (QPL).

Provide the manufacturer's model number and the product number (assigned by the Department) for each module that appears on the 2024 or most recent Qualified Products List. In addition, provide manufacturer's certification in accordance with Article 106-3 of the *Standard Specifications,* that each module meets or exceeds the requirements for 12-inch omnidirectional modules specified in the ITE "Vehicle Traffic Control Signal Heads – Light Emitting Diode (LED) Vehicle Arrow Traffic Signal Supplement" dated July 1, 2007 (hereafter referred to as VTCSH Arrow Supplement) and other requirements stated in this specification.

Provide modules that meet the following requirements when tested under the procedures outlined in the VTCSH Arrow Supplement:

Module Type	Max. Wattage at 165° F	Nominal Wattage at 77° F
12-inch red arrow	12	9
12-inch green arrow	11	11

For yellow arrow signal modules, provide modules tested under the procedures outlined in the VTCSH Arrow Supplement to insure power required at 77° F is 12 Watts or less.

Note: Use a wattmeter having an accuracy of ±1% to measure the nominal wattage and maximum wattage of an arrow traffic signal module. Power may also be derived from voltage, current and power factor measurements.

3. LED U-Turn Arrow Signal Modules:

Provide modules in the following configurations: 12-inch left u-turn arrow signal modules and 12-inch right u-turn arrow signal modules.

Modules are not required to be listed on the ITS and Signals Qualified Products List. Provide manufacturer's certification in accordance with Article 106-3 of the *Standard Specifications,* that each module meets or exceeds the ITE "Vehicle Traffic Control Signal Heads – Light Emitting Diode (LED) Circular Signal Supplement" dated June 27, 2005 (hereafter referred to as VTCSH Circular Supplement) and other requirements stated in this specification.

Provide modules that have minimum maintained luminous intensity values that are not less than 16% of the values calculated using the method described in section 4.1 of the VTCSH Circular Supplement.

Provide modules that meet the following requirements when tested under the procedures outlined in the VTCSH Circular Supplement:

Module Type	Max. Wattage at 165° F	Nominal Wattage at 77° F
12-inch red u-turn arrow	17	11
12-inch green u-turn arrow	15	15

For yellow u-turn arrow signal modules, provide modules tested under the procedures outlined in the VTCSH Circular Supplement to ensure power required at 77° F is 22 Watts or less.

Note: Use a wattmeter having an accuracy of ±1% to measure the nominal wattage and maximum wattage of a circular traffic signal module. Power may also be derived from voltage, current and power factor measurements.

C. Pedestrian Signal Heads:

Provide pedestrian signal heads with international symbols that meet the MUTCD. Do not provide letter indications.

Comply with the ITE standard for "Pedestrian Traffic Control Signal Indications" and the following sections of the ITE standard for "Vehicle Traffic Control Signal Heads" in effect on the date of advertisement:

- Section 3.00 - "Physical and Mechanical Requirements"
- Section 4.01 - "Housing, Door, and Visor: General"
- Section 4.04 - "Housing, Door, and Visor: Materials and Fabrication"
- Section 7.00 - "Exterior Finish"

Provide a double-row termination block with three empty terminals and number 10 screws for field wiring. Provide barriers between the terminals that accommodate a spade lug sized for number 10 terminal screws. Mount the termination block in the hand section. Wire all signal sections to the terminal block.

Where required by the plans, provide 16-inch pedestrian signal heads with traditional three-sided, rectangular visors, 6 inches long.

Provide 2-inch diameter pedestrian push-buttons with weather-tight housings fabricated from die-cast aluminum and threading in compliance with the NEC for rigid metal conduit. Provide a weep hole in the housing bottom and ensure that the unit is vandal resistant.

Provide push-button housings that are suitable for mounting on flat or curved surfaces and that will accept 1/2-inch conduit installed in the top. Provide units that have a heavy duty push-button assembly with a sturdy, momentary, normally-open switch. Have contacts that are electrically insulated from the housing and push-button. Ensure that the push-buttons are rated for a minimum of 5 mA at 24 volts DC and 250 mA at 12 volts AC.

Provide standard R10-3 signs with mounting hardware that comply with the MUTCD in effect on the date of advertisement. Provide R10-3E signs for countdown pedestrian heads and R10-3B for non-countdown pedestrian heads.

Design the LED pedestrian traffic signal modules (hereafter referred to as modules) for installation into standard pedestrian traffic signal sections that do not contain the incandescent signal section reflector, lens, eggcrate visor, gasket, or socket. Provide modules that consist of an assembly that uses LEDs as the light source in lieu of an incandescent lamp. Use LEDs that are of the latest aluminum indium gallium phosphorus (AlInGaP) technology for the Portland Orange hand and countdown displays. Use LEDs that are of the latest indium gallium nitride (InGaN) technology for the Lunar White walking man displays. Install the ultra-bright type LEDs that are rated for 100,000 hours of continuous operation from -40°F to +165°F. Design modules to have a minimum useful life of 60 months and to meet all parameters of this specification during this period of useful life.

Design all modules to operate using a standard 3 - wire field installation. Provide spade terminals crimped to the lead wires and sized for a #10 screw connection to the existing terminal block in a standard pedestrian signal housing. Do not provide other types of crimped terminals with a spade adapter.

Ensure the power supply is integral to the module assembly. On the back of the module, permanently mark the date of manufacture (month & year) or some other method of identifying date of manufacture.

Provide modules in the following configuration: 16-inch displays which have the solid hand/walking man overlay on the left and the countdown on the right. All makes and models of LED modules purchased for use on the State Highway System shall appear on the current NCDOT Traffic Signal Qualified Products List (QPL).

Provide the manufacturer's model number and the product number (assigned by the Department) for each module that appears on the 2024 or most recent Qualified Products List. In addition, provide manufacturer's certification in accordance with Article 106-3 of the *Standard Specifications,* that each module meets or exceeds the ITE "Pedestrian Traffic Control Signal Indicators - Light Emitting Diode (LED) Signal Modules" dated August 04, 2010 (hereafter referred to as PTCSI Pedestrian Standard) and other requirements stated in this specification.

Provide modules that meet the following requirements when tested under the procedures outlined in the PTCSI Pedestrian Standard:

Module Type	Max. Wattage at 165° F	Nominal Wattage at 77° F
Hand Indication	16	13
Walking Man Indication	12	9
Countdown Indication	16	13

Note: Use a wattmeter having an accuracy of ±1% to measure the nominal wattage and maximum wattage of a circular traffic signal module. Power may also be derived from voltage, current and power factor measurements.

Provide module lens that is hard coated or otherwise made to comply with the material exposure and weathering effects requirements of the Society of Automotive Engineers (SAE) J576. Ensure all exposed components of the module are suitable for prolonged exposure to the environment, without appreciable degradation that would interfere with function or appearance.

Ensure the countdown display continuously monitors the traffic controller to automatically learn the pedestrian phase time and update for subsequent changes to the pedestrian phase time.

Ensure the countdown display begins normal operation upon the completion of the preemption sequence and no more than one pedestrian clearance cycle.

3. CONTROLLERS WITH CABINETS

3.1. MATERIALS – TYPE 2070LX CONTROLLERS

Furnish model 2070LX controller units that conform to CALTRANS *Transportation Electrical Equipment Specifications* (TEES) (dated March 12, 2009, plus Errata 1 dated January 21, 2010 and Errata 2 dated December 5, 2014) except as required herein.

The Department will provide software at the beginning of the burning-in period. Contractor shall give 5 working days notice before needing software. Program software provided by the Department.

Provide model 2070LX controllers with Linux kernel 2.6.18 or higher and device drivers, composed of the unit chassis and at a minimum the following modules and assemblies:

- MODEL 2070-1C, CPU Module, Single Board, with 8Mb Datakey (blue in color)
- MODEL 2070-2E+, Field I/O Module (FI/O)
  - Note: Configure the Field I/O Module to disable both the External WDT Shunt/Toggle Switch and SP3 (SP3 active indicator is "off")
- MODEL 2070-3B, Front Panel Module (FP), Display B (8x40)
- MODEL 2070-4A, Power Supply Module, 10 AMP

Provide a Board Support Package (BSP) to the state and to any specified applications software manufacturer when requested by the state to facilitate the porting of application software.

3.2.MATERIALS – GENERAL CABINETS

Provide a moisture resistant coating on all circuit boards.

Provide one 20 mm diameter radial lead UL-recognized metal oxide varistor (MOV) between each load switch field terminal and equipment ground. Electrical performance is outlined below.

PROPERTIES OF MOV SURGE PROTECTOR	
Maximum Continuous Applied Voltage at 185° F	150 VAC (RMS) 200 VDC
Maximum Peak 8x20µs Current at 185° F	6500 A
Maximum Energy Rating at 185° F	80 J
Voltage Range 1 mA DC Test at 77° F	212-268 V
Max. Clamping Voltage 8x20µs, 100A at 77° F	395 V
Typical Capacitance (1 MHz) at 77° F	1600 pF

Provide a power line surge protector that is a two-stage device that will allow connection of the radio frequency interference filter between the stages of the device. Ensure that a maximum continuous current is at least 10A at 120V. Ensure that the device can withstand a minimum of 20 peak surge current occurrences at 20,000A for an 8x20 microsecond waveform. Provide a maximum clamp voltage of 395V at 20,000A with a nominal series inductance of 200µh. Ensure that the voltage does not exceed 395V. Provide devices that comply with the following:

Frequency (Hz)	Minimum Insertion Loss (dB)
60	0
10,000	30
50,000	55
100,000	50
500,000	50
2,000,000	60
5,000,000	40
10,000,000	20
20,000,000	25

3.3. MATERIALS – TYPE 170E CABINETS

A. Type 170 E Cabinets General:

Conform to the city of Los Angeles' Specification No. 54-053-08, *Traffic Signal Cabinet Assembly Specification* (dated July 2008), except as required herein.

Furnish model 332 base mounted cabinets configured for 8 vehicle phases, 4 pedestrian phases, and 6 overlaps. When overlaps are required, provide auxiliary output files for the overlaps. Do not reassign load switches to accommodate overlaps unless shown on electrical details.

Provide model 200 load switches, model 222 loop detector sensors, model 252 AC isolators, and model 242 DC isolators according to the electrical details. As a minimum, provide one (1) model 2018 conflict monitor, one (1) model 206L power supply unit, two (2) model 204 flashers, one (1) DC isolator (located in slot I14), and four (4) model 430 flash transfer relays (provide seven (7) model 430 flash transfer relays if auxiliary output file is installed) with each cabinet.

B. Type 170 E Cabinet Electrical Requirements:

Provide a cabinet assembly designed to ensure that upon leaving any cabinet switch or conflict monitor initiated flashing operation, the controller starts up in the programmed start up phases and start up interval.

Furnish two sets of non-fading cabinet wiring diagrams and schematics in a paper envelope or container and placed in the cabinet drawer.

All AC+ power is subject to radio frequency signal suppression.

Provide surge suppression in the cabinet for each type of cabinet device. Provide surge protection for the full capacity of the cabinet input file. Provide surge suppression devices that operate properly over a temperature range of -40º F to +185º F. Ensure the surge suppression devices provide both common and differential modes of protection.

Provide a pluggable power line surge protector that is installed on the back of the PDA (power distribution assembly) chassis to filter and absorb power line noise and switching transients. Ensure the device incorporates LEDs for failure indication and provides a dry relay contact closure for the purpose of remote sensing. Ensure the device meets the following specifications:

Peak Surge Current (Single pulse, 8x20µs)……..20,000A
Occurrences (8x20µs waveform)……..10 minimum @ 20,000A
Maximum Clamp Voltage…….395VAC
Operating Current……..15 amps
Response Time……..< 5 nanoseconds

Provide a loop surge suppressor for each set of loop terminals in the cabinet. Ensure the device meets the following specifications:

Peak Surge Current (6 times, 8x20µs)
(Differential Mode)…….400A
(Common Mode)……1,000A
Occurrences (8x20µs waveform)……..500 min @ 200A
Maximum Clamp Voltage
(Differential Mode @400A)……35V
(Common Mode @1,000A)…….35V
Response Time……..< 5 nanoseconds
Maximum Capacitance……..35 pF

Provide a data communications surge suppressor for each communications line entering or leaving the cabinet. Ensure the device meets the following specifications:

Peak Surge Current (Single pulse, 8x20µs)……..10,000A
Occurrences (8x20µs waveform)……..100 min @ 2,000A
Maximum Clamp Voltage…….Rated for equipment protected
Response Time……..< 1 nanosecond
Maximum Capacitance…….1,500 pF
Maximum Series Resistance…….15Ω

Provide a DC signal surge suppressor for each DC input channel in the cabinet. Ensure the device meets the following specifications:

Peak Surge Current (Single pulse, 8x20µs)……..10,000A
Occurrences (8x20µs waveform)……..100 @ 2,000A
Maximum Clamp Voltage…….30V
Response Time……..< 1 nanosecond


Provide a 120 VAC signal surge suppressor for each AC+ interconnect signal input. Ensure the device meets the following specifications:

Peak Surge Current (Single pulse, 8x20µs)……..20,000A
Maximum Clamp Voltage…….350VAC
Response Time……..< 200 nanoseconds
Discharge Voltage…….<200 Volts @ 1,000A
Insulation Resistance…….≥100 MΩ


Provide conductors for surge protection wiring that are of sufficient size (ampacity) to withstand maximum overcurrents which could occur before protective device thresholds are attained and current flow is interrupted.

If additional surge protected power outlets are needed to accommodate fiber transceivers, modems, etc., install a UL listed, industrial, heavy-duty type power outlet strip with a minimum rating of 15 A / 125 VAC, 60 Hz. Provide a strip that has a minimum of 3 grounded outlets. Ensure the power outlet strip plugs into one of the controller unit receptacles located on the rear of the PDA. Ensure power outlet strip is mounted securely; provide strain relief if necessary.

Provide a door switch in the front and a door switch in the rear of the cabinet that will provide the controller unit with a Door Ajar alarm when either the front or the rear door is open. Ensure the door switches apply DC ground to the Input File when either the front door or the rear door is open.

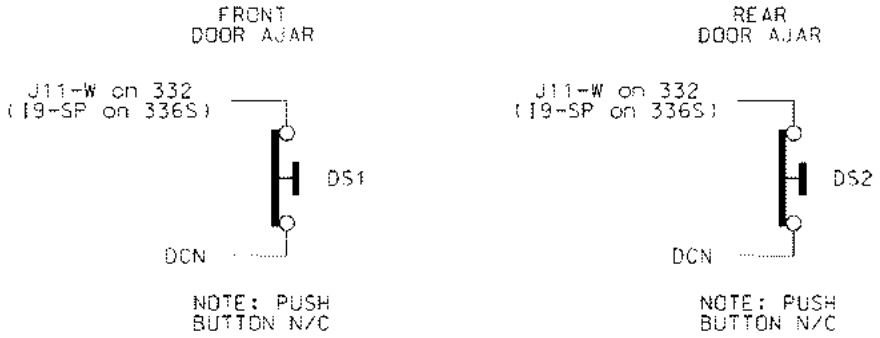

Furnish a fluorescent fixture in the rear across the top of the cabinet and another fluorescent fixture in the front across the top of the cabinet at a minimum. Ensure that the fixtures provide sufficient light to illuminate all terminals, labels, switches, and devices in the cabinet. Conveniently locate the fixtures so as not to interfere with a technician's ability to perform work on any devices or terminals in the cabinet. Provide a protective diffuser to cover exposed bulbs. Install 16 watt T-4 lamps in the fluorescent fixtures. Provide a door switch to provide power to each fixture when the respective door is open. Wire the fluorescent fixtures to the 15 amp ECB (equipment circuit breaker).

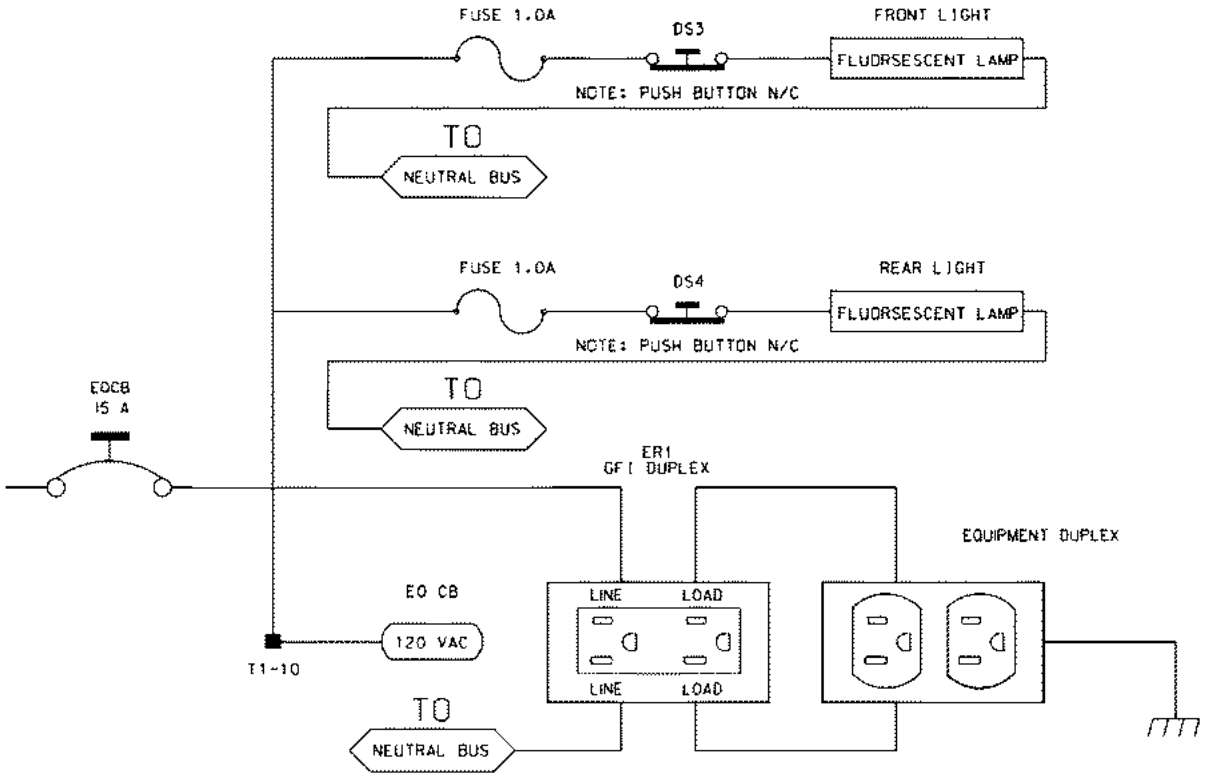

Furnish a police panel with a police panel door. Ensure that the police panel door permits access to the police panel when the main door is closed. Ensure that no rainwater can enter the cabinet even with the police panel door open. Provide a police panel door hinged on the right side as viewed from the front. Provide a police panel door lock that is keyed to a standard police/fire call box key. In

addition to the requirements of LA Specification No. 54-053-08, provide the police panel with a toggle switch connected to switch the intersection operation between normal stop-and-go operation (AUTO) and manual operation (MANUAL). Ensure that manual control can be implemented using inputs and software such that the controller provides full programmed clearance times for the yellow clearance and red clearance for each phase while under manual control.

Provide a 1/4-inch locking phone jack in the police panel for a hand control to manually control the intersection. Provide sufficient room in the police panel for storage of a hand control and cord.

For model 332 base mounted cabinets, ensure terminals J14-E and J14-K are wired together on the rear of the Input File. Connect TB9-12 (J14 Common) on the Input Panel to T1-2 (AC-) on the rear of the PDA.

Provide detector test switches mounted at the top of the cabinet rack or other convenient location which may be used to place a call on each of eight phases based on the chart below. Provide three positions for each switch: On (place call), Off (normal detector operation), and Momentary On (place momentary call and return to normal detector operation after switch is released). Ensure that the switches are located such that the technician can read the controller display and observe the intersection.

Connect detector test switches for cabinets as follows:

332 Cabinet	
Detector Call Switches	**Terminals**
Phase 1	I1-W
Phase 2	I4-W
Phase 3	I5-W
Phase 4	I8-W
Phase 5	J1-W
Phase 6	J4-W
Phase 7	J5-W
Phase 8	J8-W

Provide the PCB 28/56 connector for the conflict monitor unit (CMU) with 28 independent contacts per side, dual-sided with 0.156 inch contact centers. Provide the PCB 28/56 connector contacts with solder eyelet terminations. Ensure all connections to the PCB 28/56 connector are soldered to the solder eyelet terminations.

Ensure that all cabinets have the CMU connector wired according to the 332 cabinet connector pin assignments (include all wires for auxiliary output file connection). Wire pins 13, 16, R, and U of the CMU connector to a separate 4 pin plug, P1, as shown below. Provide a second plug, P2, which will mate with P1 and is wired to the auxiliary output file as shown below. Provide an additional plug, P3, which will mate with P1 and is wired to the pedestrian yellow circuits as shown below. When no auxiliary output file is installed in the cabinet, provide wires for the green and yellow inputs for channels 11, 12, 17, and 18, the red inputs for channels 17 and 18, and the wires for the P2 plug. Terminate the two-foot wires with ring type lugs, insulated, and bundled for optional use.

	P1		P2		P3	
PIN	**FUNCTION**	**CONN TO**	**FUNCTION**	**CONN TO**	**FUNCTION**	**CONN TO**
1	CH-9G	CMU-13	OLA-GRN	A123	2P-YEL	114
2	CH-9Y	CMU-16	OLA-YEL	A122	4P-YEL	105
3	CH-10G	CMU-R	OLB-GRN	A126	6P-YEL	120
4	CH-10Y	CMU-U	OLB-YEL	A125	8P-YEL	111

Do not provide the P20 terminal assembly (red monitor board) or red interface ribbon cable as specified in LA Specification No. 54-053-08.

Provide a P20 connector that mates with and is compatible with the red interface connector mounted on the front of the conflict monitor. Ensure that the P20 connector and the red interface connector on the conflict monitor are center polarized to ensure proper connection. Ensure that removal of the P20 connector will cause the conflict monitor to recognize a latching fault condition and place the cabinet into flashing operation.

Wire the P20 connector to the output file and auxiliary output file using 22 AWG stranded wires. Ensure the length of these wires is a minimum of 42 inches in length. Provide a durable braided sleeve around the wires to organize and protect the wires.

Wire the P20 connector to the traffic signal red displays to provide inputs to the conflict monitor as shown below. Ensure the pedestrian Don't Walk circuits are wired to channels 13 through 16 of the P20 connector. When no auxiliary output file is installed in the cabinet, provide wires for channels 9 through 12 reds. Provide a wire for special function 1. Terminate the unused wires with ring type lugs, insulated, and bundled for optional use.


	P20 Connector				
PIN	**FUNCTION**	**CONN TO**	**PIN**	**FUNCTION**	**CONN TO**
1	Channel 15 Red	119	2	Channel 16 Red	110
3	Channel 14 Red	104	4	Chassis GND	01-9
5	Channel 13 Red	113	6	N/C	
7	Channel 12 Red	AUX 101	8	Spec Function 1	
9	Channel 10 Red	AUX 124	10	Channel 11 Red	AUX 114
11	Channel 9 Red	AUX 121	12	Channel 8 Red	107
13	Channel 7 Red	122	14	Channel 6 Red	134
15	Channel 5 Red	131	16	Channel 4 Red	101
17	Channel 3 Red	116	18	Channel 2 Red	128
19	Channel 1 Red	125	20	Red Enable	01-14

Ensure the controller unit outputs to the auxiliary output file are pre-wired to the C5 connector. When no auxiliary output file is installed in the cabinet, connect the C5 connector to a storage socket located on the Input Panel or on the rear of the PDA.

Do not wire pin 12 of the load switch sockets.

In addition to the requirements of LA Specification No. 54-053-08, ensure relay K1 on the Power Distribution Assembly (PDA) is a four pole relay and K2 on the PDA is a two pole relay.

Provide a two pole, ganged circuit breaker for the flash bus circuit. Ensure the flash bus circuit breaker is an inverse time circuit breaker rated for 10 amps at 120 VAC with a minimum of 10,000 RMS symmetrical amperes short circuit current rating. Do not provide the auxiliary switch feature on the flash bus circuit breaker. Ensure the ganged flash bus circuit breaker is certified by the circuit breaker manufacturer to provide gang tripping operation.

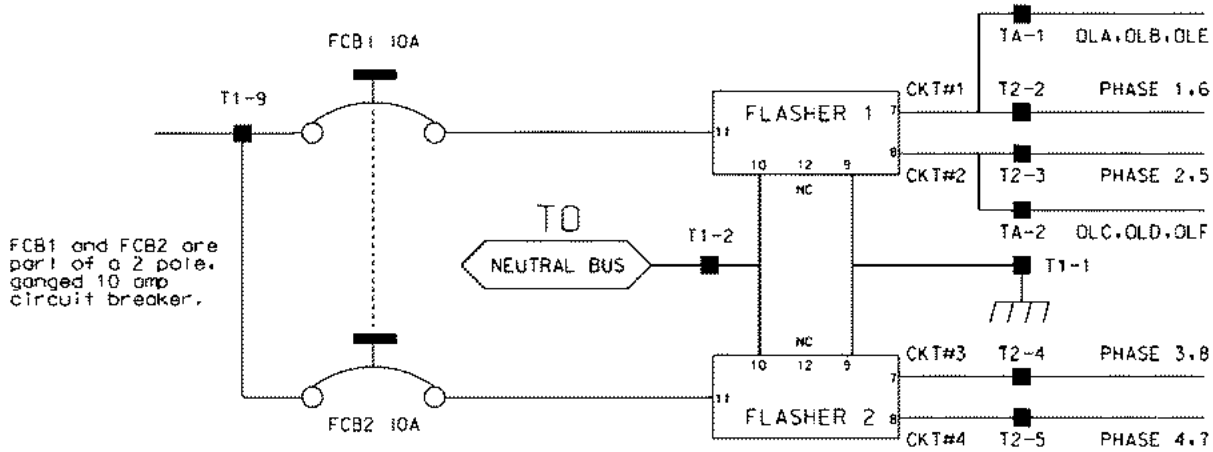

Ensure auxiliary output files are wired as follows:

AUXILIARY OUTPUT FILE TERMINAL BLOCK TA ASSIGNMENTS	
POSITION	**FUNCTION**
1	Flasher Unit #1, Circuit 1/FTR1 (OLA, OLB)/FTR3 (OLE)
2	Flasher Unit #1, Circuit 2/FTR2 (OLC, OLD)/FTR3 (OLF)
3	Flash Transfer Relay Coils
4	AC -
5	Power Circuit 5
6	Power Circuit 5
7	Equipment Ground Bus
8	NC

Provide four spare load resistors mounted in each cabinet. Ensure each load resistor is rated as shown in the table below. Wire one side of each load resistor to AC-. Connect the other side of each resistor to a separate terminal on a four (4) position terminal block. Mount the load resistors and terminal block either inside the back of Output File No. 1 or on the upper area of the Service Panel.

ACCEPTABLE LOAD RESISTOR VALUES	
VALUE (ohms)	**WATTAGE**
1.5K – 1.9 K	25W (min)
2.0K – 3.0K	10W (min)

Provide Model 200 load switches, Model 204 flashers, Model 242 DC isolators, Model 252 AC isolators, and Model 206L power supply units that conform to CALTRANS' "*Transportation Electrical Equipment Specifications*" dated March 12, 2009 with Erratum 1.

C. Type 170 E Cabinet Physical Requirements:

Do not mold, cast, or scribe the name "City of Los Angeles" on the outside of the cabinet door as specified in LA Specification No. 54-053-08. Do not provide a Communications Terminal Panel as specified in LA Specification No. 54-053-08. Do not provide terminal block TBB on the Service Panel. Do not provide Cabinet Verification Test Program software or associated test jigs as specified in LA Specification No. 54-053-08.

Furnish unpainted, natural, aluminum cabinet shells. Ensure that all non-aluminum hardware on the cabinet is stainless steel or a Department approved non-corrosive alternate.

Ensure the lifting eyes, gasket channels, police panel, and all supports welded to the enclosure and doors are fabricated from 0.125 inch minimum thickness aluminum sheet and meet the same standards as the cabinet and doors.

Provide front and rear doors with latching handles that allow padlocking in the closed position. Furnish 0.75 inch minimum diameter stainless steel handles with a minimum 0.5 inch shank. Place the padlocking attachment at 4.0 inches from the handle shank center to clear the lock and key. Provide an additional 4.0 inches minimum gripping length.

Provide Corbin #2 locks on the front and rear doors. Provide one (1) Corbin #2 and one (1) police master key with each cabinet. Ensure main door locks allow removal of keys in the locked position only.

Provide a surge protection panel with 16 loop surge protection devices and designed to allow sufficient free space for wire connection/disconnection and surge protection device replacement. For model 332 cabinets, provide an additional 20 loop surge protection devices. Provide an additional two AC+ interconnect surge devices to protect one slot and eight DC surge protection devices to protect four slots. Provide no protection devices on slot I14.

For base mounted cabinets, mount surge protection panels on the left side of the cabinet as viewed from the rear. Attach each panel to the cabinet rack assembly using bolts and make it easily removable. Mount the surge protection devices in vertical rows on each panel and connect the devices to one side of 12 position, double row terminal blocks with #8 screws. For each surge protection panel, terminate all grounds from the surge protection devices on a copper equipment ground bus attached to the surge protection panel. Wire the terminals to the rear of a standard input file using spade lugs for input file protection.

Provide permanent labels that indicate the slot and the pins connected to each terminal that may be viewed from the rear cabinet door. Label and orient terminals so that each pair of inputs is next to each other. Indicate on the labeling the input file (I or J), the slot number (1-14) and the terminal pins of the input slots (either D & E for upper or J & K for lower).

Provide a minimum 14 x 16 inch pull out, hinged top shelf located immediately below controller mounting section of the cabinet. Ensure the shelf is designed to fully expose the table surface outside the controller at a height approximately even with the bottom of the controller. Ensure the shelf has a storage bin interior which is a minimum of 1 inch deep and approximately the same dimensions as the shelf. Provide an access to the storage area by lifting the hinged top of the shelf. Fabricate the shelf and slide from aluminum or stainless steel and ensure the assembly can support the 2070L controller plus 15 pounds of additional weight. Ensure shelf has a locking mechanism to secure it in the fully extended position and does not inhibit the removal of the 2070L controller or removal of cards inside the controller when fully extended. Provide a locking mechanism that is easily released when the shelf is to be returned to its non-use position directly under the controller.

D. Model 2018 Enhanced Conflict Monitor:

Furnish Model 2018 Enhanced Conflict Monitors that provide monitoring of 18 channels. Ensure each channel consists of a green, yellow, and red field signal input. Ensure that the conflict monitor meets or exceeds CALTRANS' Transportation Electrical Equipment Specifications dated March 12, 2009, with Erratum 1 (hereafter referred to as CALTRANS' 2009 TEES) for a model 210 monitor unit and other requirements stated in this specification.

Ensure the conflict monitor is provided with an 18 channel conflict programming card. Pin EE and Pin T of the conflict programming card shall be connected together. Pin 16 of the conflict programming card shall be floating. Ensure that the absence of the conflict programming card will cause the conflict monitor to trigger (enter into fault mode), and remain in the triggered state until the programming card is properly inserted and the conflict monitor is reset.

Provide a conflict monitor that incorporates LED indicators into the front panel to dynamically display the status of the monitor under normal conditions and to provide a comprehensive review of field inputs with monitor status under fault conditions. Ensure that the monitor indicates the channels that were active during a conflict condition and the channels that experienced a failure for all other per channel fault conditions detected. Ensure that these indications and the status of each channel are retained until the Conflict Monitor is reset. Furnish LED indicators for the following:

- AC Power (Green LED indicator)
- VDC Failed (Red LED indicator)
- WDT Error (Red LED indicator)
- Conflict (Red LED indicator)
- Red Fail (Red LED indicator)
- Dual Indication (Red LED indicator)
- Yellow/Clearance Failure (Red LED indicator)
- PCA/PC Ajar (Red LED indicator)
- Monitor Fail/Diagnostic Failure (Red LED indicator)
- 54 Channel Status Indicators (1 Red, 1 Yellow, and 1 Green LED indicator for each of the 18 channels)

Provide a switch to set the Red Fail fault timing. Ensure that when the switch is in the ON position the Red Fail fault timing value is set to 1350 +/- 150 ms (2018 mode). Ensure that when the switch is in the OFF position the Red Fail fault timing value is set to 850 +/- 150 ms (210 mode).


Provide a switch to set the Watchdog fault timing. Ensure that when the switch is in the ON position the Watchdog fault timing value is set to 1.0 +/- 0.1 s (2018 mode). Ensure that when the switch is in the OFF position the Watchdog fault timing value is set to 1.5 +/- 0.1 s (210 mode).

Provide a jumper or switch to set the AC line brown-out levels. Ensure that when the jumper is present or the switch is in the ON position the AC line dropout voltage threshold is 98 +/- 2 Vrms, the AC line restore voltage threshold is 103 +/- 2 Vrms, and the AC line brown-out timing value is set to 400 +/- 50ms (2018 mode). Ensure that when the jumper is not present or the switch is in the OFF position the AC line dropout voltage threshold is 92 +/- 2 Vrms, the AC line restore voltage threshold is 98 +/- 2 Vrms, and the AC line brown-out timing value is set to 80 +/- 17 ms (210 mode).

Provide a jumper or switch that will enable and disable the Watchdog Latch function. Ensure that when the jumper is not present or the switch is in the OFF position the Watchdog Latch function is disabled. In this mode of operation, a Watchdog fault will be reset following a power loss, brownout, or power interruption. Ensure that when the jumper is present or the switch is in the ON position the Watchdog Latch function is enabled. In this mode of operation, a Watchdog fault will be retained until a Reset command is issued.

Provide a jumper that will reverse the active polarity for pin #EE (output relay common). Ensure that when the jumper is not present pin #EE (output relay common) will be considered ‘Active’ at a voltage greater than 70 Vrms and ‘Not Active’ at a voltage less than 50 Vrms (Caltrans mode). Ensure that when the jumper is present pin #EE (output relay common) will be considered ‘Active’ at a voltage less than 50 Vrms and ‘Not Active’ at a voltage greater than 70 Vrms (Failsafe mode).

In addition to the connectors required by CALTRANS’ 2009 TEES, provide the conflict monitor with a red interface connector mounted on the front of the monitor. Ensure the connector is a 20 pin, right angle, center polarized, male connector with latching clip locks and polarizing keys. Ensure the right angle solder tails are designed for a 0.062” thick printed circuit board. Keying of the connector shall be between pins 3 and 5, and between 17 and 19. Ensure the connector has two rows of pins with the odd numbered pins on one row and the even pins on the other row. Ensure the connector pin row spacing is 0.10” and pitch is 0.10”. Ensure the mating length of the connector pins is 0.24”. Ensure the pins are finished with gold plating 30µ” thick.

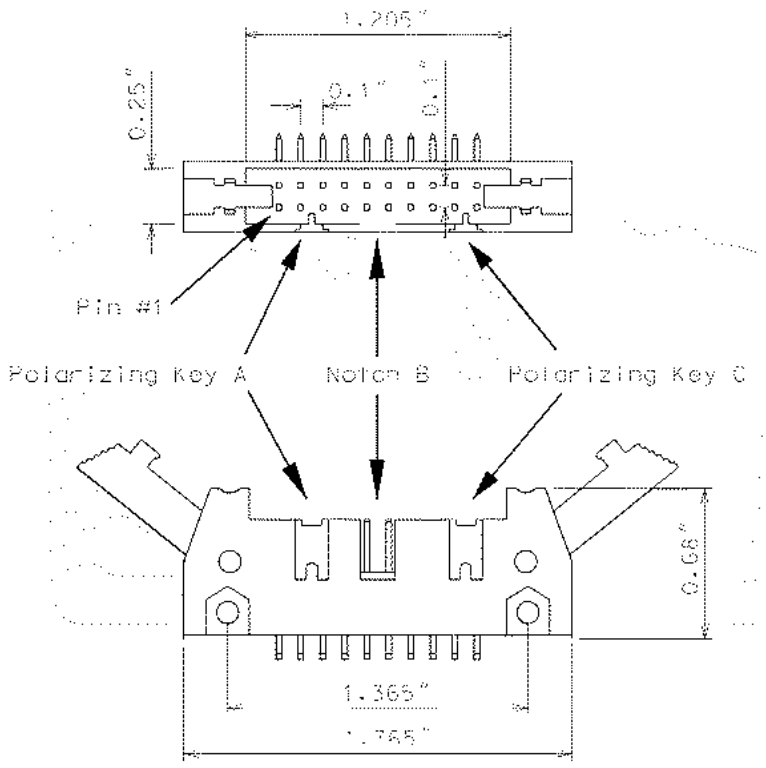

Ensure the red interface connector pins on the monitor have the following functions:

Pin #	Function	Pin #	Function
1	Channel 15 Red	2	Channel 16 Red
3	Channel 14 Red	4	Chassis Ground
5	Channel 13 Red	6	Special Function 2
7	Channel 12 Red	8	Special Function 1
9	Channel 10 Red	10	Channel 11 Red
11	Channel 9 Red	12	Channel 8 Red
13	Channel 7 Red	14	Channel 6 Red
15	Channel 5 Red	16	Channel 4 Red
17	Channel 3 Red	18	Channel 2 Red
19	Channel 1 Red	20	Red Enable

Ensure that removal of the P20 cable connector will cause the conflict monitor to recognize a latching fault condition and place the cabinet into flashing operation.

Provide Special Function 1 and Special Function 2 inputs to the unit which shall disable only Red Fail Monitoring when either input is sensed active. A Special Function input shall be sensed active when the input voltage exceeds 70 Vrms with a minimum duration of 550 ms. A Special Function input shall be sensed not active when the input voltage is less than 50 Vrms or the duration is less

than 250 ms. A Special Function input is undefined by these specifications and may or may not be sensed active when the input voltage is between 50 Vrms and 70 Vrms or the duration is between 250 ms and 550 ms.

Ensure the conflict monitor recognizes field signal inputs for each channel that meet the following requirements:

- consider a Red input greater than 70 Vrms and with a duration of at least 500 ms as an "on" condition;
- consider a Red input less than 50 Vrms or with a duration of less than 200 ms as an "off" condition (no valid signal);
- consider a Red input between 50 Vrms and 70 Vrms or with a duration between 200 ms and 500 ms to be undefined by these specifications;
- consider a Green or Yellow input greater than 25 Vrms and with a duration of at least 500 ms as an "on" condition;
- consider a Green or Yellow input less than 15 Vrms or with a duration of less than 200 ms as an "off" condition; and
- consider a Green or Yellow input between 15 Vrms and 25 Vrms or with a duration between 200 ms and 500 ms to be undefined by these specifications.

Provide a conflict monitor that recognizes the faults specified by CALTRANS' 2009 TEES and the following additional faults. Ensure the conflict monitor will trigger upon detection of a fault and will remain in the triggered (in fault mode) state until the unit is reset at the front panel or through the external remote reset input for the following failures:

1. **Red Monitoring or Absence of Any Indication (Red Failure):** A condition in which no "on" voltage signal is detected on any of the green, yellow, or red inputs to a given monitor channel. If a signal is not detected on at least one input (R, Y, or G) of a conflict monitor channel for a period greater than 1000 ms when used with a 170 controller and 1500 ms when used with a 2070 controller, ensure monitor will trigger and put the intersection into flash. If the absence of any indication condition lasts less than 700 ms when used with a 170 controller and 1200 ms when used with a 2070 controller, ensure conflict monitor will not trigger. Red fail monitoring shall be enabled on a per channel basis by the use of switches located on the conflict monitor. Have red monitoring occur when all of the following input conditions are in effect:

   a) Red Enable input to monitor is active (Red Enable voltages are "on" at greater than 70 Vrms, off at less than 50 Vrms, undefined between 50 and 70 Vrms), and

   b) Neither Special Function 1 nor Special Function 2 inputs are active.

   c) Pin #EE (output relay common) is not active

2. **Short/Missing Yellow Indication Fault (Clearance Error):** Yellow indication following a green is missing or shorter than 2.7 seconds (with ± 0.1-second accuracy). If a channel fails to detect an "on" signal at the Yellow input for a minimum of 2.7 seconds (± 0.1 second) following the detection of an "on" signal at a Green input for that channel, ensure that the monitor triggers and generates a clearance/short yellow error fault indication. Short/missing

yellow (clearance) monitoring shall be enabled on a per channel basis by the use of switches located on the conflict monitor. This fault shall not occur when the channel is programmed for Yellow Inhibit, when the Red Enable signal is inactive or pin #EE (output relay common) is active.

3. **Dual Indications on the Same Channel:** In this condition, more than one indication (R,Y,G) is detected as "on" at the same time on the same channel. If dual indications are detected for a period greater than 500 ms, ensure that the conflict monitor triggers and displays the proper failure indication (Dual Ind fault). If this condition is detected for less than 200 ms, ensure that the monitor does not trigger. G-Y-R dual indication monitoring shall be enabled on a per channel basis by the use of switches located on the conflict monitor. G-Y dual indication monitoring shall be enabled for all channels by use of a switch located on the conflict monitor. This fault shall not occur when the Red Enable signal is inactive or pin #EE (output relay common) is active.
4. **Configuration Settings Change:** The configuration settings are comprised of (as a minimum) the permissive diode matrix, dual indication switches, yellow disable jumpers, any option switches, any option jumpers, and the Watchdog Enable switch. Ensure the conflict monitor compares the current configuration settings with the previous stored configuration settings on power-up, on reset, and periodically during operation. If any of the configuration settings are changed, ensure that the conflict monitor triggers and causes the program card indicator to flash. Ensure that configuration change faults are only reset by depressing and holding the front panel reset button for a minimum of three seconds. Ensure the external remote reset input does not reset configuration change faults.

Ensure the conflict monitor will trigger and the AC Power indicator will flash at a rate of 2 Hz ± 20% with a 50% duty cycle when the AC Line voltage falls below the "drop-out" level. Ensure the conflict monitor will resume normal operation when the AC Line voltage returns above the "restore" level. Ensure the AC Power indicator will remain illuminated when the AC voltage returns above the "restore" level. Should an AC Line power interruption occur while the monitor is in the fault mode, then upon restoration of AC Line power, the monitor will remain in the fault mode and the correct fault and channel indicators will be displayed.

Provide a flash interval of at least 6 seconds and at most 16 seconds in duration following a power-up, an AC Line interruption, or a brownout restore. Ensure the conflict monitor will suspend all fault monitoring functions, close the Output relay contacts, and flash the AC indicator at a rate of 4 Hz ± 20% with a 50% duty cycle during this interval. Ensure the termination of the flash interval after at least 6 seconds if the Watchdog input has made 5 transitions between the True and False state and the AC Line voltage is greater than the "restore" level. If the watchdog input has not made 5 transitions between the True and False state within 10 ± 0.5 seconds, the monitor shall enter a WDT error fault condition.

Ensure the conflict monitor will monitor an intersection with a minimum of four approaches using the four-section Flashing Yellow Arrow (FYA) vehicle traffic signal as outlined by the NCHRP 3-54 research project for protected-permissive left turn signal displays. Ensure the conflict monitor will operate in the FYA mode and FYAc (Compact) mode as specified below to monitor each channel pair for the following fault conditions: Conflict, Flash Rate Detection, Red Fail, Dual Indication, and

Clearance. Provide a switch to select between the FYA mode and FYAc mode. Provide a switch to select each FYA phase movement for monitoring.

FYA mode

FYA Signal Head	Phase 1	Phase 3	Phase 5	Phase 7
Red Arrow	Channel 9 Red	Channel 10 Red	Channel 11 Red	Channel 12 Red
Yellow Arrow	Channel 9 Yellow	Channel 10 Yellow	Channel 11 Yellow	Channel 12 Yellow
Flashing Yellow Arrow	Channel 9 Green	Channel 10 Green	Channel 11 Green	Channel 12 Green
Green Arrow	Channel 1 Green	Channel 3 Green	Channel 5 Green	Channel 7 Green

FYAc mode

FYA Signal Head	Phase 1	Phase 3	Phase 5	Phase 7
Red Arrow	Channel 1 Red	Channel 3 Red	Channel 5 Red	Channel 7 Red
Yellow Arrow	Channel 1 Yellow	Channel 3 Yellow	Channel 5 Yellow	Channel 7 Yellow
Flashing Yellow Arrow	Channel 1 Green	Channel 3 Green	Channel 5 Green	Channel 7 Green
Green Arrow	Channel 9 Green	Channel 9 Yellow	Channel 10 Green	Channel 10 Yellow

If a FYA channel pair is enabled for FYA operation, the conflict monitor will monitor the FYA logical channel pair for the additional following conditions:

1. **Conflict:** Channel conflicts are detected based on the permissive programming jumpers on the program card. This operation remains unchanged from normal operation except for the solid Yellow arrow (FYA clearance) signal.
2. **Yellow Change Interval Conflict:** During the Yellow change interval of the Permissive Turn channel (flashing Yellow arrow) the conflict monitor shall verify that no conflicting channels to the solid Yellow arrow channel (clearance) are active. These conflicting channels shall be determined by the program card compatibility programming of the Permissive Turn channel (flashing Yellow arrow). During the Yellow change interval of the Protected Turn channel (solid Green arrow) the conflict monitor shall verify that no conflicting channels to the solid Yellow arrow channel (clearance) are active as determined by the program card compatibility programming of the Protected Turn channel (solid Green arrow).

3. **Flash Rate Detection:** The conflict monitor unit shall monitor for the absence of a valid flash rate for the Permissive turn channel (flashing Yellow arrow). If the Permissive turn channel (flashing Yellow arrow) is active for a period greater than 1600 milliseconds, ensure the conflict monitor triggers and puts the intersection into flash. If the Permissive turn channel (flashing Yellow arrow) is active for a period less than 1400 milliseconds, ensure the conflict monitor does not trigger. Ensure the conflict monitor will remain in the triggered (in fault mode) state until the unit is reset at the front panel or through the external remote reset input. Provide a jumper or switch that will enable and disable the Flash Rate Detection function. Ensure that when the jumper is not present or the switch is in the OFF position the Flash Rate Detection function is enabled. Ensure that when the jumper is present or the switch is in the ON position the Flash Rate Detection function is disabled.
4. **Red Monitoring or Absence of Any Indication (Red Failure):** The conflict monitor unit shall detect a red failure if there is an absence of voltage on all four of the inputs of a FYA channel pair (RA, YA, FYA, GA).
5. **Dual Indications on the Same Channel:** The conflict monitor unit shall detect a dual indication if two or more inputs of a FYA channel pair (RA, YA, FYA, GA) are "on" at the same time.
6. **Short/Missing Yellow Indication Fault (Clearance Error):** The conflict monitor unit shall monitor the solid Yellow arrow for a clearance fault when terminating both the Protected Turn channel (solid Green arrow) interval and the Permissive Turn channel (flashing Yellow arrow) interval.

Ensure that the conflict monitor will log at least nine of the most recent events detected by the monitor in non-volatile EEPROM memory (or equivalent). For each event, record at a minimum the time, date, type of event, status of each field signal indication with RMS voltage, and specific channels involved with the event. Ensure the conflict monitor will log the following events: monitor reset, configuration, previous fault, and AC line. Furnish the signal sequence log that shows all channel states (Greens, Yellows, and Reds) and the Red Enable State for a minimum of 2 seconds prior to the current fault trigger point. Ensure the display resolution of the inputs for the signal sequence log is not greater than 50 ms.

For conflict monitors used within an Ethernet communications system, provide a conflict monitor with an Ethernet 10/100 Mbps, RJ-45 port for data communication access to the monitor by a local notebook computer and remotely via a workstation or notebook computer device connected to the signal system local area network. The Ethernet port shall be electrically isolated from the conflict monitor's electronics and shall provide a minimum of 1500 Vrms isolation. Integrate monitor with Ethernet network in cabinet. Provide software to retrieve the time and date from a network server in order to synchronize the on-board times between the conflict monitor and the controller. Furnish and install the following Windows based, graphic user interface software on workstations and notebook computers where the signal system client software is installed: 1) software to view and retrieve all event log information, 2) software that will search and display a list of conflict monitor IP addresses and IDs on the network, and 3) software to change the conflict monitor's network parameters such as IP address and subnet mask.

For non-Ethernet connected monitors, provide a RS-232C/D compliant port (DB-9 female connector) on the front panel of the conflict monitor in order to provide communications from the conflict monitor to the 170/2070 controller or to a Department-furnished laptop computer. Electrically isolate the port interface electronics from all monitor electronics, excluding Chassis Ground. Ensure that the controller can receive all event log information through a controller

Asynchronous Communications Interface Adapter (Type 170E) or Async Serial Comm Module (2070). Furnish and connect a serial cable from the conflict monitor's DB-9 connector to Comm Port 1 of the 2070 controller. Ensure conflict monitor communicates with the controller. Provide a Windows based graphic user interface software to communicate directly through the same monitor RS-232C/D compliant port to retrieve and view all event log information to a Department-furnished laptop computer. The RS-232C/D compliant port on the monitor shall allow the monitor to function as a DCE device with pin connections as follows:

Conflict Monitor RS-232C/D (DB-9 Female) Pinout		
Pin Number	**Function**	**I/O**
1	DCD	O
2	TX Data	O
3	RX Data	I
4	DTR	I
5	Ground	-
6	DSR	O
7	CTS	I
8	RTS	O
9	NC	-


MONITOR BOARD EDGE CONNECTOR			
Pin #	**Function (Back Side)**	**Pin #**	**Function (Component Side)**
1	Channel 2 Green	A	Channel 2 Yellow
2	Channel 13 Green	B	Channel 6 Green
3	Channel 6 Yellow	C	Channel 15 Green
4	Channel 4 Green	D	Channel 4 Yellow
5	Channel 14 Green	E	Channel 8 Green
6	Channel 8 Yellow	F	Channel 16 Green
7	Channel 5 Green	H	Channel 5 Yellow
8	Channel 13 Yellow	J	Channel 1 Green
9	Channel 1 Yellow	K	Channel 15 Yellow
10	Channel 7 Green	L	Channel 7 Yellow
11	Channel 14 Yellow	M	Channel 3 Green
12	Channel 3 Yellow	N	Channel 16 Yellow
13	Channel 9 Green	P	Channel 17 Yellow
14	Channel 17 Green	R	Channel 10 Green
15	Channel 11 Yellow	S	Channel 11 Green
16	Channel 9 Yellow	T	Channel 18 Yellow
17	Channel 18 Green	U	Channel 10 Yellow
--		--	
18	Channel 12 Yellow	V	Channel 12 Green
19	Channel 17 Red	W	Channel 18 Red
20	Chassis Ground	X	Not Assigned
21	AC-	Y	DC Common
22	Watchdog Timer	Z	External Test Reset
23	+24VDC	AA	+24VDC
24	Tied to Pin 25	BB	Stop Time (Output)
25	Tied to Pin 24	CC	Not Assigned
26	Not Assigned	DD	Not Assigned
27	Relay Output, Side #3, N.O.	EE	Relay Output,Side #2,Common
28	Relay Output, Side #1, N.C.	FF	AC+

-- Slotted for keying between Pins 17/U and 18/V

CONFLICT PROGRAM CARD PIN ASSIGNMENTS

Pin #	Function (Back Side)	Pin #	Function (Component Side)
1	Channel 2 Green	A	Channel 1 Green
2	Channel 3 Green	B	Channel 2 Green
3	Channel 4 Green	C	Channel 3 Green
4	Channel 5 Green	D	Channel 4 Green
5	Channel 6 Green	E	Channel 5 Green
6	Channel 7 Green	F	Channel 6 Green
7	Channel 8 Green	H	Channel 7 Green
8	Channel 9 Green	J	Channel 8 Green
9	Channel 10 Green	K	Channel 9 Green
10	Channel 11 Green	L	Channel 10 Green
11	Channel 12 Green	M	Channel 11 Green
12	Channel 13 Green	N	Channel 12 Green
13	Channel 14 Green	P	Channel 13 Green
14	Channel 15 Green	R	Channel 14 Green
15	Channel 16 Green	S	Channel 15 Green
16	N/C	T	PC AJAR
17	Channel 1 Yellow	U	Channel 9 Yellow
18	Channel 2 Yellow	V	Channel 10 Yellow
19	Channel 3 Yellow	W	Channel 11 Yellow
20	Channel 4 Yellow	X	Channel 12 Yellow
21	Channel 5 Yellow	Y	Channel 13 Yellow
22	Channel 6 Yellow	Z	Channel 14 Yellow
23	Channel 7 Yellow	AA	Channel 15 Yellow
24	Channel 8 Yellow	BB	Channel 16 Yellow
--		--	
25	Channel 17 Green	CC	Channel 17 Yellow
26	Channel 18 Green	DD	Channel 18 Yellow
27	Channel 16 Green	EE	PC AJAR (Program Card)
28	Yellow Inhibit Common	FF	Channel 17 Green

-- Slotted for keying between Pins 24/BB and 25/CC

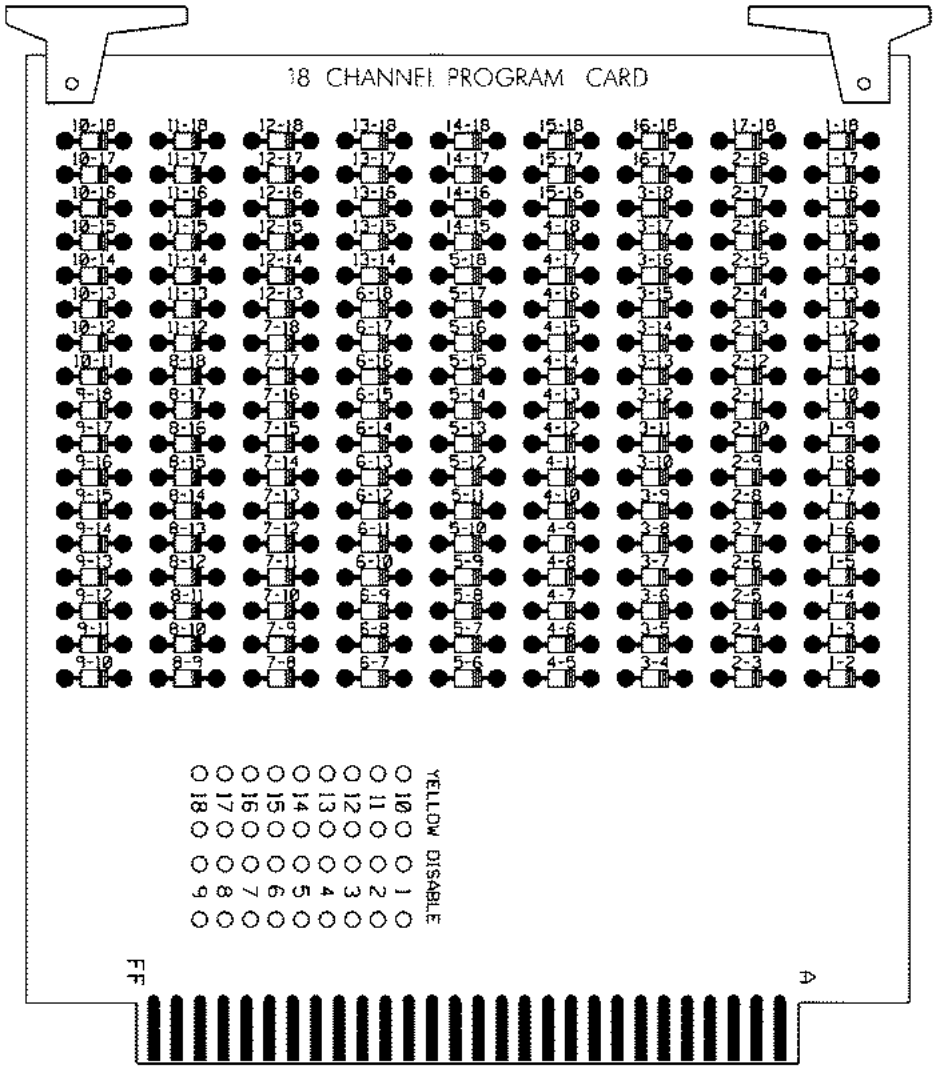

3.4. MATERIALS – TYPE 170 DETECTOR SENSOR UNITS

Furnish detector sensor units that comply with Chapter 5 Section 1, "General Requirements," and Chapter 5 Section 2, "Model 222 & 224 Loop Detector Sensor Unit Requirements," of the CALTRANS "Transportation Electrical Equipment Specifications" dated March 12, 2009 with Erratum 1.

4. VIDEO IMAGING LOOP EMULATOR DETECTOR SYSTEMS FOR TEMPORARY INSTALLATION

4.1. DESCRIPTION

Design, furnish, provide training, and install video imaging loop emulator detection systems with all necessary hardware for temporary traffic signals in accordance with the plans and specifications.

Unless otherwise specified in the contract, all loop emulator detection equipment will remain the property of the contractor.

4.2. MATERIALS

A. General:

Material and equipment furnished under this section must be pre-approved on the Department's QPL by the date of installation except miscellaneous hardware such as cables and mounting hardware do not need to be pre-approved.

Used equipment will be acceptable provided the following conditions have been met:

- Equipment is listed on the current QPL.
- Equipment is in good working condition.
- Equipment is to remain the property of the contractor.

Ensure that software is licensed for use by the Department and by any other agency responsible for maintaining or operating the loop emulation system. Provide the Department with a license to duplicate and distribute the software as necessary for design and maintenance support.

Design and furnish video imaging loop emulator detection systems that detect vehicles at signalized intersections by processing video images and providing detection outputs to the signal controller in real time (within 112 milliseconds of vehicle arrival).

Furnish all required camera sensor units, loop emulator processor units, hardware and software packages, cabling, poles, mast arms, harnesses, camera mounting assemblies, surge protection panels, grounding systems, messenger cable and all necessary hardware. Furnish systems that allow the display of detection zones superimposed on an image of the roadway on a Department-furnished monitor or laptop computer screen. Ensure detection zones can be defined and data entered using a simple keyboard or mouse and monitor, or using a laptop PC with software.

Provide design drawings showing design details and camera sensor unit locations for review and acceptance before installation. Provide mounting height and location requirements for camera sensor units on the design based on site survey. Design video imaging loop emulator detection systems with all necessary hardware. Indicate all necessary poles, spans, mast arms, luminaire arms, cables, camera mounting assemblies and hardware to achieve the required detection zones where Department owned poles are not adequate to locate the camera sensor units. Do not design for the installation of poles in medians.

Obtain the Engineer's approval before furnishing video imaging loop emulator detection systems. The contractor is responsible for the final design of video imaging loop emulator detection systems. Review and acceptance of the designs by the Department does not relieve the contractor from the responsibility to provide fully functional systems and to ensure that the required detection zones can be provided.

Provide the ability to program each detection call (input to the controller) with the following functions:

- Full Time Delay – Delay timer is active continuously,
- Normal Delay – Delay timer is inhibited when assigned phase is green (except when used with TS 2 and 170/2070L controllers),
- Extend – Call is extended for this amount of time after vehicle leaves detection area,
- Delay Call/Extend Call – This feature uses a combination of full time delay and extend time on the same detection call. Ensure operation is as follows: Vehicle calls are received after the delay timer times out. When a call is detected, it is held until the detection area is empty and the programmed extend time expires. If another vehicle enters the detection area before the

extend timer times out, the call is held and the extend time is reset. When the extend timer times out, the delay timer has to expire before another vehicle call can be received.

Provide the ability to program each detection zone as one of the following functions:

- Presence detector,
- Directional presence detector,
- Pulse detector,
- Directional pulse detector.

Ensure previously defined detector zones and configurations can be edited.

Provide each individual system with all the necessary equipment to focus and zoom the camera lenses without the need to enter the camera enclosure.

Provide systems that allow for the placement of at least 8 detection zones within the combined field of view of a single camera sensor unit. Provide a minimum of 8 detection outputs per camera.

Provide detection zones that can be overlapped. Ensure systems reliably detect vehicles when the horizontal distance from the camera sensor unit to the detection zone area is less than ten times the mounting height of the sensor. Ensure systems detect vehicles in multiple travel lanes.

Ensure systems can detect vehicle presence within a 98 to 102 percent accuracy (up to 2 percent of the vehicles missed and up to 2 percent of false detection) for clear, dry, daylight conditions, a 96 to 105 percent accuracy (up to 4 percent of the vehicles missed and up to 5 percent false detection) for dawn and dusk conditions, and a 96 percent accuracy (up to 4 percent of the vehicles missed) for night and adverse conditions (fog, snow, rain, etc.) using standard sensor optics and in the absence of occlusion.

Repair and replace all failed components within 72 hours.

The Department may conduct field-testing to ensure the accuracy of completed video imaging loop emulator detection systems.

B. Loop Emulator System:

Furnish loop emulator systems that receive and simultaneously process information from camera sensor units, and provides detector outputs to signal controllers.

Ensure systems provide the following:

- Operate in a typical roadside environment and meet the environmental specifications and are fully compatible with NEMA TS 1, NEMA TS 2, or Type 170/2070L controllers and cabinets,
- provide a “fail-safe” mode whereby failure of one or more of the camera sensor units or power failure of the loop emulator system will cause constant calls to be placed on the affected vehicle detection outputs to the signal controller,
- provide compensation for minor camera movement of up to 2 percent of the field of view at 400 feet without falsely detecting vehicles,
- process the video at a minimum rate of 30 times per second,
- provide separate wired connectors inside the controller cabinet for video recording each camera,
- provide remote video monitoring with a minimum refresh rate at 1 frame per second over a standard dial-up telephone line,
- provide remote video detection monitoring.

Furnish camera sensor units that comply with the following:

- have an output signal conforming to EIA RS-170 standard,
- have a nominal output impedance of 75 ohms,
- be immune to bright light sources, or have built in circuitry or protective devices to prevent damage to the sensor when pointed directly at strong light sources,
- be housed in a light colored environmental enclosure that is water proof and dust tight, and that conforms to NEMA-4 specifications or better,
- simultaneously monitor at least five travel lanes when placed at the proper mounting location with a zoom lens,
- have a sunshield attached to the environmental enclosure to minimize solar heating,
- meet FCC class B requirements for electromagnetic interference emissions,
- have a heater attached to the viewing window of the environmental enclosure to prevent ice and condensation in cold weather.

Where coaxial video cables and other cables are required between the camera sensor and other components located in the controller cabinet, furnish surge protection in the controller cabinet.

If furnishing coaxial communications cable comply with the following, as recommended by the approved loop emulator manufacturer:

- Number 20 AWG, solid bare copper conductor terminated with crimped-on BNC connectors (do not use BNC adapters) from the camera sensor to the signal controller cabinet.
- Number 22 AWG, stranded bare copper conductor terminated with crimped-on BNC connectors (do not use BNC adapters) from the camera sensor unit to the junction box, and within the signal controller cabinet.

Furnish power cable appropriately sized to meet the power requirements of the sensors. At a minimum, provide three conductor 120 VAC field power cable.

As determined during the site survey, furnish sensor junction boxes with nominal 6 x 10 x 6 inches dimensions at each sensor location. Provide terminal blocks and tie points for coaxial cable.

C. Video Imaging Loop Emulator System Support:

Furnish video imaging loop emulator systems with either a simple keyboard or a mouse with monitor and appropriate software, or with system software for use on department-owned laptop PCs. Ensure the system is Windows 2000 and Windows XP compatible.

Provide Windows 2000 and Windows XP compatible personal computer software, if needed, to provide remote video and video detection monitoring.

Ensure systems allow the user to edit previously defined detector configurations. When a vehicle is within a detection zone, provide for a change in color or intensity of the detection zone perimeter or other appropriate display changes on the Department-furnished monitor or laptop computer screen.

Provide cabling and interconnection hardware with 6-foot minimum length interconnection cable to interface with the system.

Provide all associated equipment manuals and documentation.

4.3. CONSTRUCTION METHODS

Arrange and conduct site surveys with the system manufacturer’s representative and Department personnel to determine proper camera sensor unit selection and placement. Provide the Department

at least 3 working days notice before conducting site surveys. Upon completion of the site surveys the Department will provide revised plans reflecting the findings of the site survey.

Before beginning work at locations requiring video imaging loop emulator detection systems, furnish system software. Upon activation of detection zones, provide detector configuration files. Ensure that up-to-date detection configuration files are furnished for various detection zone configurations that may be required for construction phasing.

Place into operation loop emulator detection systems. Configure loop emulator detection systems to achieve required detection in designated zones. Have a certified manufacturer's representative on site to supervise and assist with installation, set up, and testing of the system.

Install the necessary processing and communications equipment in the signal controller cabinet. Make all necessary modifications to install equipment, cabling harnesses, and camera sensor interface panels with surge suppression.

Perform modifications to camera sensor unit gain, sensitivity, and iris limits necessary to complete the installation.

Do not install camera sensor units on signal poles unless approved by the Engineer.

Install the necessary cables from each sensor to the signal controller cabinet along signal cabling routes. Install surge protection and terminate all cable conductors.

Relocate camera sensor units and reconfigure detection zones as necessary according to the plans for construction phases.

Provide at least 8 hours of training on the set up, operation, troubleshooting, and maintenance of the loop emulator detection system to a maximum of ten Department personnel. Arrange for training to be conducted by the manufacturer's representative at an approved site within the Division responsible for administration of the project. Thirty days before conducting training submit a detailed course curriculum, draft manuals and materials, and resumes. Obtain approval of the submittal before conducting the training. At least one week before beginning training, provide three sets of complete documentation necessary to maintain and operate the system. Do not perform training until installation of loop emulator detection systems is complete.

4.4. MEASUREMENT AND PAYMENT

Actual number of site surveys, arranged, conducted, and accepted.

Actual number of luminaire arms for temporary video systems furnished, installed, and accepted.

Actual number of cameras without internal loop emulator processing units furnished, installed, and accepted.

Actual number of external loop emulator processing units furnished, installed, and accepted.

Actual number of temporary camera sensor units relocated with detection zones reconfigured installed, and accepted.

No measurement will be made of video imaging loop emulator system support or training, power and video cables, and trenching as these items will be considered incidental to furnishing and installing video imaging loop emulator detection systems.

Payment will be made under:

Site Survey ..... Each

Luminaire Arm for Temporary Video System..... Each

Camera without Internal Loop Emulator Processing Unit..... Each

External Loop Emulator Processing Unit ..... Each

Relocate Temporary Camera Sensor Unit ..... Each

5. METAL POLE SUPPORTS

5.1. METAL POLES

A. General:

Furnish and install metal poles, grounding systems, and all necessary hardware. Work covered under this special provision includes requirements for design, fabrication, and installation of standard and custom/site-specific designed metal pole supports and associated foundations.

Comply with applicable sections of the *2024 STANDARD SPECIFICATIONS FOR ROADS & STRUCTURES*, hereinafter referred to as the *Standard Specifications*. Provide designs of completed assemblies with hardware equaling or exceeding AASHTO *LRFD Specifications for Structural Supports for Highway Signs, Luminaires and Traffic Signals* 1st Edition, 2015 (hereinafter called 1st Edition AASHTO), including the latest interim specifications. Provide assemblies with a round or near-round (18 sides or more) cross-section, or a multi-sided cross section with no less than six sides. The sides may be straight, convex, or concave.

For bid purposes, pole heights shown on plans are estimated from available data. Prior to furnishing metal poles, use field measurements and adjusted cross-sections to determine whether pole heights will meet required clearances. If pole heights do not meet required clearances, the Contractor should immediately notify the Engineer of the required revised pole heights.

Standard Drawings for Metal Poles are available that supplement these project special provisions. The drawings are located on the Department's website:

https://connect.ncdot.gov/resources/safety/pages/ITS-Design-Resources.aspx

Comply with article 1098-1(B) of the *Standard Specifications* for submittal requirements. Furnish shop drawings for approval. Provide copies of detailed shop drawings for each type of structure as summarized below. Ensure shop drawings include material specifications for each component. Ensure shop drawings identify welds by type and size on the detail drawing only, not in table format. **Do not release structures for fabrication until shop drawings have been approved by NCDOT**. Ensure shop drawings contain an itemized bill of materials for all structural components and associated connecting hardware.

Comply with article 1098-1(A) of the *Standard Specifications* for Qualified Products List (QPL) submittals. All shop drawings must include project location description, signal or asset inventory number(s) and project number or work order number.

Summary of information required for metal pole review submittal:

Item	Electronic Submittal	Comments / Special Instructions
Sealed, Approved Signal or ITS Plan/Loading Diagram	1 set	All structure design information needs to reflect the latest approved Signal or ITS plans
Custom Pole Shop Drawings	1 set	Submit drawings on 11" x 17" format media. Show NCDOT signal or asset inventory number(s), Contractor's name and relevant revision number in the title block. All drawings must have a unique drawing number for each project.
Standard Strain Pole Shop Drawings (from the QPL)	1 set	Submit drawings on 11" x 17" format media. Show NCDOT signal inventory number(s), Contractor's name and relevant revision number in the title block. All drawings must have a unique drawing number for each project.
Structure Calculations	1 set	Not required for Standard QPL Poles
Standard Strain Pole Foundation Drawings	1 set	Submit drawings on 11" x 17" format media. Submit a completed Standard Foundation Selection form for each pole using foundation table on Metal Pole Drawing M8.
Custom Foundation Drawings	1 set	Submit drawings on 11" x 17" format media. Show NCDOT signal or asset inventory number(s), Contractor's name and relevant revision number in the title block. All drawings must have a unique drawing number for each project. If QPL Poles are used, include the corresponding QPL pole shop drawings with this submittal.
Foundation Calculations	1 set	**Submit copies of LPILE input, output, and pile tip deflection graph per Section titled Drilled Pier Foundations for Metal Poles of this specification for each foundation.** Not required for Standard Strain Poles (from the QPL)
Soil Boring Logs and Report	1 set	Report shall include a location plan and a soil classification report including soil capacity, water level, hammer efficiency, soil bearing pressure, soil density, etc. for each pole.

NOTE – All shop drawings and custom foundation design drawings must be sealed by a Professional Engineer licensed in the state of North Carolina. All geotechnical information must be sealed by either a Professional Engineer or Geologist licensed in the state of North Carolina. Include a title block and revision block on the shop drawings and foundation drawings showing the NCDOT signal or asset inventory number(s).

Shop drawings and foundation drawings may be submitted together or separately for approval. However, shop drawings must be approved before foundations can be reviewed. Foundation designs will be returned without review if the associated shop drawing has not been approved. Boring reports shall include the following: Engineer's summary, boring location maps, soil classification per AASHTO Classification System, hammer efficiency, and Metal Pole Standard Foundation Selection Form. Incomplete submittals will be returned without review. The Reviewer has the right to request additional analysis and copies of the calculations to expedite the approval process.

B. Materials:

Fabricate metal pole from coil or plate steel that meet the requirements of ASTM A 572 Gr 55 or ASTM A 595 Grade A tubes. For structural steel shapes, plates, and bars use, as a minimum, ASTM A572 Gr 50, AASHTO M270 Gr 50, ASTM A709 Gr 50, or an approved equivalent. Provide pole shafts of round or near round (18 sides or more) cross-section, or multi-sided tubular cross-section with no less than six sides, having a uniform linear taper of 0.14 in/ft. Construct shafts from one piece of single-ply plate or coil. For anchor base fabrication, conform to the applicable bolt pattern and orientation as shown on Metal Pole Standard Drawing Sheet M2.

Use the submerged arc process, or other NCDOT previously approved process suitable for shafts, to continuously weld pole shafts along their entire length. Finish the longitudinal seam weld flush with the outside contour of the base metal. Ensure shaft has no circumferential welds except at the lower end joining the shaft to the pole base. Use full penetration groove welds with backing ring for all tube-to-transverse-plate connections in accordance with 1st Edition AASHTO. Provide welding that conforms to Article 1072-18 of the *Standard Specifications.* No field welding on any part of the pole will be permitted unless approved by a qualified Engineer.

After fabrication, hot-dip galvanize steel poles and all assembly components in accordance with section 1076-3 of the *Standard Specifications*. Design structural assemblies with weep holes large enough and properly located to drain molten zinc during the galvanization process. Galvanize hardware in accordance with section 1076-4 of the *Standard Specifications*. Ensure threaded material is brushed and retapped as necessary after galvanizing. Perform repair of damaged galvanizing in accordance with section 1076-7 of the Standard *Specifications. Ensure* all hardware is galvanized steel or stainless steel. The Contractor is responsible for ensuring the Designer/Fabricator specifies connecting hardware and/or materials that prevent a dissimilar metal corrosive reaction.

Ensure each anchor rod is 2-inch minimum diameter and 60-inch length. Provide 10-inch minimum thread projection at the top of the rod, and 8-inch minimum at the bottom of the rod. Use anchor rod assembly and drilled pier foundation materials complying with SP09_R005, hereinafter referred to as *Foundations and Anchor Rod Assemblies for Metal Poles*.

Ensure anchor bolt hole diameters are ¼-inch larger than the anchor bolt diameters in the base plate.

Provide a circular anchor bolt lock plate securing the anchor bolts at the embedded end with two (2) washers and two (2) nuts. Provide a base plate template matching the bolt circle diameter of the anchor bolt lock plate. Construct plates and templates from ¼-inch minimum thick steel with a minimum width of 4 inches. Hot-dip galvanizing is not required for both plates.

Provide four (4) heavy hex nuts and four (4) flat washers for each anchor bolt. For nuts, use AASHTO M291 grade 2H, DH, or DH3 or equivalent material. For flat washers, use AASHTO

M293 or equivalent material. Ensure anchor bolts have required diameters, lengths, and positions, and will develop strengths comparable to their respective poles.

For each pole, provide a grounding lug with a ½-inch minimum thread diameter, coarse thread stud and nut that will accommodate #4 AWG ground wire. Ensure the lug is electrically bonded to the pole and is conveniently located inside the pole at the hand hole.

Provide a removable pole cap with stainless steel attachment screws for the top of each pole. Ensure cap is cast aluminum conforming to Aluminum Association Alloy 356.0F. Furnish cap attached to the pole with a sturdy stainless-steel chain that is long enough to permit cap to hang clear of the pole-top opening when cap is removed.

Where required by the plans, furnish couplings 42 inches above bottom of the pole base for mounting of pedestrian pushbuttons. Provide mounting points consisting of 1½-inch internally threaded half-couplings complying with the NEC, mounted within the poles. Ensure that couplings are essentially flush with the outside surfaces of the poles and are installed before any required hot-dip galvanizing. Provide a threaded plug in each mounting point. Ensure the surface of the plug is essentially flush with the outer end of the mounting point when installed and has a recessed slot that will accommodate a ½ "drive standard socket wrench.

Metal poles may be erected and fully loaded after concrete has attained a minimum allowable compressive strength of 3,000 psi.

Connect poles to grounding electrodes and bond them to the electrical service grounding electrodes.

When field drilling is necessary for wire or cable entrances into the pole, comply with the following requirements:

- Do not drill holes within 2 inches of any welds.
- Do not drill any holes larger than 3 inches in diameter without checking with the ITS & Signals Structure Engineers.
- Avoid drilling multiple holes along the same cross section of tube shafts.
- Install rubber grommets in all field drilled holes that wire, or cable will directly enter unless holes are drilled for installation of weather heads or couplings.
- Treat the inside of the drilled holes and repair all galvanized surfaces in accordance with Section 1076-7 of the latest edition of the *Standard Specification prior to installing grommets, caps, or plugs.*
- Cap or plug any existing field drilled holes that are no longer used with rubber, aluminum, or stainless-steel hole plugs.

When street lighting is installed on metal signal structures, isolate the conductors feeding the luminaires inside the pole shaft using liquid tight flexible metal conduit (Type LFMC), liquid tight flexible nonmetallic conduit (Type LFNC), high density polyethylene conduit (Type HDPE), or approved equivalent. All conductors supplying power for luminaires must run through an external disconnect prior to entrance into the structure. In accordance with the National Electrical Code (NEC) Article 230.2(E), provide identification of the electrical source provider for the luminaire feeder circuit with contact information on a permanent label located in the pole hand hole near the feeder circuit raceway.

Install a ¼-inch thick plate for a concrete foundation tag to include the following information: concrete grade, depth, diameter, and reinforcement sizes of the installed foundation. Install galvanized wire mesh to cover gap between the base plate and top of foundation for debris and pest control. Refer to standard drawing M7 for further details.

Immediately notify the Engineer of any structural deficiency that becomes apparent in any assembly, or member of any assembly, because of the design requirements imposed by these specifications, the plans, or the typical drawings.

C. Design:

Unless otherwise specified, design all metal pole support structures using the following 1st Edition AASHTO specifications:

- Use 700-Year MRI and 10-Year MRI wind pressure maps developed from 3-second gust speeds, as provided in Section 3.8.
- Ensure metal pole support structures include natural wind gust loading and truck-induced gust loading for fatigue design, as provided in Sections 11.7.1.2 and 11.7.1.3, respectively. Designs need not consider periodic galloping forces.
- Assume 11.2 mph natural wind gust speed in North Carolina. For natural wind fatigue stress calculations, utilize a drag coefficient (C_d) based on the yearly mean wind velocity of 11.2 mph.
- When selecting Fatigue Importance Factors, utilize Fatigue Importance Category II, as provided for in Table 11.6-1, unless otherwise specified.
- Calculate all forces using applicable equations from Section 5. The Maximum allowable force ratio for all metal pole support designs is 0.9.
- Conform to Sections 10.4.2 and 11.8 for deflection requirements. For CCTV and MVD support structures, ensure maximum deflection at top of pole does not exceed 2.0 percent of pole height.
- Assume the combined minimum weight of a messenger cable bundle (including messenger cable, signal cable and detector lead-in cables) is 1.3 lbs/ft. Assume the combined minimum diameter of the cable bundle is 1.3 inches.

- All CCTV and MVD poles shall meet the compact section limits per section 5.7.2 along with Table 5.7.2-1. Minimum thickness of CCTV and MVD pole shafts shall be ¼-inch.
- All CCTV and MVD poles shall use full-penetration groove weld tube-to-transverse plate connection with backing ring. Refer to Metal Pole Standard Drawing Sheet M9 for details. Fillet-welded tube-to-transverse-plate connections are not permitted.

Unless otherwise specified by special loading criteria, the following computed surface area for ice load on signal heads shall be used:

- 3-section, 12-inch, Surface area: 26.0 ft^2
- 4-section, 12-inch, Surface area: 32.0 ft^2
- 5-section, 12-inch, Surface area: 42.0 ft^2

Design a base plate for each pole. The minimum base plate thickness for all poles is determined by the following criteria:

Case 1 Circular or rectangular solid base plate with the upright pole welded to the top surface of base plate with full penetration butt weld, where no stiffeners are provided. A base plate with a small center hole, which is less than 1/3 of the upright diameter, and located concentrically with the upright pole, may be considered as a solid base plate.

The magnitude of bending moment in the base plate, induced by the anchoring force of each anchor bolt is $M = (P \times D_1) / 2$, where

M = bending moment at the critical section of the base plate induced by one (1) anchor bolt

P = anchoring force of each anchor bolt

D_1 = horizontal distance between the anchor bolt center and the outer face of the upright, or the difference between the bolt circle radius and the outside radius of the upright

Locate the critical section at the face of the anchor bolt and perpendicular to the bolt circle radius. The overlapped part of two (2) adjacent critical sections is considered ineffective.

Case 2 Circular or rectangular base plate with the upright pole socketed into and attached to the base plate with two (2) lines of fillet weld, and where no stiffeners are provided, or any base plate with a center hole that is larger in diameter than 1/3 of the upright diameter.

The magnitude of bending moment induced by the anchoring force of each anchor bolt is $M = P \times D_2$,

where P = anchoring force of each anchor bolt

D_2 = horizontal distance between the face of the upright and the face of the anchor bolt nut

Locate the critical section at the face of the anchor bolt top nut and perpendicular to the radius of the bolt circle. The overlapped part of two (2) adjacent critical sections is considered ineffective.

If the base plate thickness calculated for Case 2 is less than Case 1, use the thickness calculated for Case 1.

The following additional requirements apply concerning pole base plates.

- Ensure that whichever case governs as defined above, the anchor bolt diameter is set to match the base plate thickness. If the minimum diameter required for the anchor bolt exceeds the thickness required for the base plate, set the base plate thickness equal to the required bolt diameter.
- For all metal poles, use a full penetration groove weld with a backing ring to connect the pole upright component to the base. Refer to Metal Pole Standard Drawing Sheet M3 or M4.

The Professional Engineer is wholly responsible for the design of all poles. Review and acceptance of these designs by the Department does not relieve the said Professional Engineer of his or her responsibility.

D. Mast Arm Poles:

Refer to Metal Pole Standard Drawing Sheets M2 through M5 for fabrication details.

Fabricate metal arm shaft from coil or plate steel that meet the requirements of ASTM A 595 Grade A tubes. Provide arm shafts of round or near round (18 sides or more) cross-section, or multi-sided tubular cross-section with no less than six sides, having a uniform linear taper of 0.14 in/ft. Construct shafts from one piece of single-ply plate or coil, eliminating circumferential weld splices.

Use the submerged arc process, or other NCDOT previously approved process suitable for arm shafts, to continuously weld arm shafts along their entire length. The longitudinal seam weld shall be finished flush to the outside contour of the base metal. Ensure arm shaft has no circumferential welds except at the lower end joining the shaft to the arm flange plate. Use full penetration groove welds with backing ring for all tube-to-transverse-plate connections in accordance with 1st Edition AASHTO. Provide welding that conforms to Article 1072-18 of the *Standard Specifications*, except

no field welding on any part of the arm shaft will be permitted unless approved by a qualified Engineer.

After fabrication, hot-dip galvanize steel arm shafts and all assembly components per section 1076 of the *Standard Specifications*. Design arm shafts with weep holes large enough and properly located to drain molten zinc during the galvanization process. Provide hot-dip galvanizing on steel arm shafts that meets or exceeds ASTM Standard A-123, AASHTO M111, or an approved equivalent. Perform repair of damaged galvanizing that complies with the following *Standard Specifications* article:

Repair of Galvanizing.....Article 1076-7

Ensure metal arm shafts permit cables to be installed inside arm shafts. For holes in arm shafts used to accommodate cables, provide full-circumference grommets. Wire access holes for arm flange plates should be deburred, non-grommeted, and oversized to fit around 4-inch diameter grommeted wire access holes for shaft flange plates.

Provide a minimum of four (4) 1-1/2" diameter high strength bolts for connection between arm plate and pole plate. Increase number of bolts to a minimum of six (6) 1-1/2" diameter high strength bolts when arm lengths are greater than 50'-0" long.

Provide designs with a 6" x 12" hand hole with reinforcing frame for each pole.

Provide a terminal compartment with cover and screws in each pole encompassing the hand hole and containing a 12-terminal barrier type terminal block. Provide two (2) terminal screws with a removable shorting bar between them for each termination. Furnish terminal compartment covers attached to the pole by a sturdy chain or cable approved by the Engineer. Ensure chain or cable is long enough to permit cover to hang clear of the compartment opening when cover is removed and is strong enough to prevent vandalism. Ensure chain or cable will not interfere with service to cables in the pole base.

Have poles permanently stamped above the hand holes with the identification tag details as shown on Metal Pole Standard Drawing Sheets M2 and M4.

Provide a removable end cap with stainless steel attachment screws for the end of each mast arm. Ensure cap is cast aluminum conforming to Aluminum Association Alloy 356.0F. Furnish cap attached to arm with a sturdy chain or cable approved by the Engineer. Ensure chain or cable is long enough to permit cap to hang clear of arm end opening when cap is removed.

Provide pole flange plates and associated gussets and fittings for attachment of required mast arms. As part of each mast arm attachment, provide a cable passage hole in pole to allow passage of cables from pole to arm. Provide a grommeted 4-inch diameter cable passage hole on the shaft side of the connection to allow passage of cables from pole to arm.

Furnish all arm plates and necessary attachment hardware, including bolts and brackets.

Provide two (2) extra bolts for each arm.

Provide arms with weatherproof connections for attaching to the pole shaft.

Provide hardware that is galvanized steel, stainless steel, or corrosive-resistant aluminum.

Install metal poles, hardware, and fittings as shown on the manufacturer's installation drawings. Ensure the installed pole, when fully loaded, is within 1 degree 40 minutes (1°40') of vertical. Install poles with the manufacturer's recommended "rake." Where required, use threaded leveling nuts to establish rake.

Install horizontal-type arms with a manufactured rise preventing arm from deflecting below arm attachment height.

Ensure maximum angular rotation of the top of mast arm pole does not exceed 1 degree 40 minutes (1°40'). Ensure allowable mast arm deflection does not exceed that allowed per 1st Edition AASHTO. For all load combination limit states specified under Section 3 of 1st Edition AASHTO, restrict tip of fully loaded arm from going below arm attachment point with the pole.

E. Luminaire Arms:

Comply with the following for Steel Luminaire Arms:

- Furnish tapered tube or standard weight black steel pipe conforming to ASTM A 53-90a, Type E or Type S, Grade B or an approved equivalent.
- Provide welding conforming to Article 1072-18 of the Standard Specifications, except no field welding on any part of the will be permitted unless approved by a qualified Engineer.
- Hot-dip galvanize the structure in accordance with AASHTO M 111 or an approved equivalent, once all fabricating, cutting, punching, and welding are completed.
- In accordance with National Electrical Code (NEC) Article 230.2(E), provide identification of the electrical source provider for the luminaire feeder circuit with contact information on a permanent label located in the pole hand hole near the feeder circuit raceway.

5.2. DRILLED PIER FOUNDATIONS FOR METAL POLES

Analysis procedures and formulas shall be based on AASHTO 1st Edition, latest ACI-318 code and the *Drilled Shafts: Construction Procedures and Design Methods* FHWA-NHI-10-016 manual. Design methods based on engineering publications or research papers must have prior approval from NCDOT. The Department reserves the right to accept or reject any method used for the analysis.

Ensure deflection at top of foundation does not exceed 1 inch for worst-case (Service Limit State) lateral load.

Use LPILE Plus V6.0 or later for lateral analysis. Submit inputs, results and corresponding graphs with the design calculations.

Calculate skin friction using the α-method for cohesive soils and the β-method for cohesion-less soils (**Broms method will not be accepted**). Detailed descriptions of the "α" and "β" methods can be found in *FHWA-NHI-10-016*.

Omit first 2.5 feet for cohesive soils when calculating skin friction.

Assume a hammer efficiency of 0.70 unless value is provided.

All CCTV and MVD pole drilled shafts shall be a minimum of 4'-0" diameter. Refer to Standard Drawing Nos. M7 and M8.

Design custom foundations to carry maximum capacity of each metal pole. For standard case strain poles with custom design, use actual shear, axial and moment reactions from the Standard Strain Pole Foundation Selection Table shown on Standard Drawing No. M8.

When poor soil conditions are encountered, which could create an excessively large foundation design, consideration may be given to allow an exemption to the maximum capacity design. The Contractor must gain approval from the Engineer before reducing a foundation's capacity. On projects where poor soil is known to be present, the Contractor should have foundation designs approved before releasing poles for fabrication.

Have the Contractor notify the Engineer if the proposed foundation is to be installed on a slope other than 8H: 1V or flatter.

A. Description:

Furnish and install foundations for NCDOT metal poles with all necessary hardware in accordance with the plans and specifications.

Metal Pole Standards have been developed and implemented by NCDOT for use at signalized intersections in North Carolina. If the plans call for a standard strain pole, then a standard foundation may be selected from the plans. However, the Contractor is not required to use a standard foundation. If the Contractor chooses to design a non-standard site-specific foundation for a standard strain pole or if the plans call for a non-standard site-specific pole, design the foundation to conform to the applicable provisions in the NCDOT Metal Pole Standard Drawings and Section B4 (Non-Standard Foundation Design) below. If non-standard site-specific foundations are designed for standard QPL approved strain poles, the foundation designer must use the design moment specified by load case on Metal Pole Standard Drawing Sheet M8. Failure to conform to this requirement will be grounds for rejection of the design.

If the Contractor chooses to design a non-standard foundation for a standard strain pole and the soil test results indicate a standard foundation is feasible for the site, the Contractor will be paid the cost of the standard foundation. Any additional cost associated with a non-standard site-specific foundation including additional materials, labor and equipment will be considered incidental to the cost of the standard foundation. All costs for the non-standard foundation design will be considered incidental to the cost of the standard foundation.

B. Soil Test and Foundation Determination:

1. General:

Drilled piers are reinforced concrete sections, cast-in-place against in situ, undisturbed material. Drilled piers are of straight shaft type and vertical.

2. Soil Test:

Perform a soil test at each proposed metal pole location. Complete all required fill placement and excavation at each pole location to finished grade before drilling each boring. Soil tests performed that are not in compliance with this requirement may be rejected and will not be paid. Drill one boring to a depth of 26 feet within a 25-foot radius of each proposed foundation.

Perform standard penetration tests (SPT) in accordance with ASTM D 1586 at depths of 1, 2.5, 5, 7.5, 10, 15, 20 and 26 feet. Discontinue the boring if one of the following occurs:

- A total of 100 blows have been applied in any two consecutive 6-inch intervals.
- A total of 50 blows have been applied with < 3-inch penetration.

Describe each pole location along the project corridor in a manner that is easily discernible to both the Contractor's Designer and NCDOT Reviewers. If the pole is at an intersection, label the boring the "Intersection of (*Route or SR #*), *(Street Name)* and (*Route or SR #*), *(Street Name)*, _____ County, Signal or Asset Inventory No. _____". Label borings with "B- *N, S, E, W, NE, NW, SE or SW*" corresponding to the quadrant location within the intersection.

If the pole location is located between intersections, provide a coordinate location and offset, or milepost number and offset. Pole numbers should be made available to the Drill Contractor. Include pole numbers in the boring label if they are available. If they are not available, ensure the boring labels can be cross-referenced to corresponding pole numbers. For each boring, submit a legible (hand-written or typed) boring log signed and sealed by a licensed Geologist or Professional Engineer registered in North Carolina. Include on each boring the SPT blow counts and N-values at

each depth, depth of the boring, hammer efficiency, depth of water table and a general description of the soil types encountered using the AASHTO Classification System.

Borings that cannot be easily correlated to their specific pole location will be returned to the Contractor for clarification; or if approved by the Engineer, the foundation may be designed using the worst-case soil condition obtained as part of this project.

3. Standard Foundation Determination:

Use the following method for determining the Design N-value:

$$N_{AVG} = \frac{N_{@1'} + N_{@2.5'} + \cdots + N_{@Deepest\ Boring\ Depth}}{Total\ Number\ of\ N\ values}$$

$$Y = (N_{@1'})^2 + (N_{@2.5'})^2 + \cdots + (N_{@Deepest\ Boring\ Depth})^2$$

$$Z = N_{@1'} + N_{@2.5'} + \cdots + N_{@Deeepest\ Boring\ Depth}$$

$$N_{STD\ DEV} = \sqrt{\left(\frac{(Total\ Number\ of\ N\ values\ \times Y) - Z^2}{(Total\ Number\ of\ N\ values) \times (Total\ Number\ of\ N\ values - 1)}\right)}$$

Design N-value equals lesser of the following two conditions:

$$N_{AVG} - (N_{STD\ DEV} \times 0.45)$$

OR

$$Average\ of\ First\ Four\ (4) N\ values = \frac{N_{@1'} + N_{@2.5'} + N_{@5'} + N_{@7.5'}}{4}$$

Note: If less than four (4) N-values are obtained because of criteria listed in Section 2 above, use average of N-values collected for second condition. Do not include the N-value at the deepest boring depth for above calculations if the boring is discontinued at or before the required boring depth because of criteria listed in Section 2 above. Use N-value of zero (0) for weight of hammer or weight of rod. If N-value is greater than fifty (50), reduce N-value to fifty (50) for calculations.

If standard NCDOT strain poles are shown on the plans and the Contractor chooses to use standard foundations, determine a drilled pier length, "L," for each signal pole from the Standard Strain Pole Foundations Chart (sheet M8) based on the Design N-value and the predominant soil type. For each standard pole location, submit a completed "Metal Pole Standard Foundation Selection Form" signed by the Contractor's representative. Signature on form is for verification purposes only. Include the Design N-value calculation and resulting drilled pier length, "L," on each form.

If non-standard site-specific poles are shown on the plans, submit completed boring logs collected in accordance with Section 2 (Soil Test) along with pole loading diagrams from the plans to the Contractor-selected pole Fabricator to assist in the pole and foundation design.

If one of the following occurs, the Standard Foundations Chart shown on the plans may not be used and a non-standard foundation may be required. In such case, contact the Engineer.

- The Design N-value is less than four (4).
- The drilled pier length, "L", determined from the Standard Foundations Chart, is greater than the depth of the corresponding boring.

In the case where a standard foundation cannot be used, the Department will be responsible for the additional cost of the non-standard foundation.

Foundation designs are based on level ground around the traffic signal pole. If the slope around the edge of the drilled pier is steeper than 8:1 (H:V) or the proposed foundation will be less than 10 feet from the top of an embankment slope, the Contractor is responsible for providing slope information to the foundation Designer and to the Engineer so it can be considered in the design.

The "Metal Pole Standard Foundation Selection Form" may be found at:

https://connect.ncdot.gov/resources/safety/Pages/ITS-Design-Resources.aspx

If assistance is needed, contact the Engineer.

4. Non-Standard Foundation Design:

Design non-standard foundations based upon site-specific soil test information collected in accordance with Section 2 (Soil Test). Design drilled piers for side resistance in accordance with Section 10.8 of the *2014 AASHTO LRFD Bridge Design Specifications, 7th Edition*. Use computer software LPILE version-6.0 or later manufactured by Ensoft, Inc. to analyze drilled piers. Use computer software gINT V8i or later manufactured by Bentley Systems, Inc. with the current NCDOT gINT library and data template to produce SPT boring logs. Provide a drilled pier foundation for each pole with a length and diameter resulting in horizontal lateral movement less than 1 inch at top of the pier, and horizontal rotational movement less than 1 inch at the edge of pier. Contact the Engineer for pole loading diagrams of standard poles used for non-standard foundation designs. Submit non-standard foundation designs including drawings, calculations, and soil boring logs to the Engineer for review and approval before construction.

C. Drilled Pier Construction:

Construct drilled pier foundation and Install anchor rod assemblies in accordance with the *Foundations and Anchor Rod Assemblies for Metal Poles* Standard Special Provision SP09-R005 located at:

https://connect.ncdot.gov/resources/Specifications/Pages/2024-Specifications-and-Special-Provisions.aspx

5.3. POLE NUMBERING SYSTEM

Attach an identification tag to each pole shaft section as shown on Metal Pole Standard Sheet M2 "Typical Fabrication Details for All Metal Poles."

5.4. MEASUREMENT AND PAYMENT

Actual number of metal poles with single mast arms furnished, installed, and accepted.

Actual number of designs for mast arms with metal poles furnished and accepted.

Actual number of soil tests with SPT borings drilled furnished and accepted.

Actual volume of concrete poured in cubic yards of drilled pier foundation furnished, installed and accepted.

No measurement will be made for foundation designs prepared with metal pole designs, as these will be considered incidental to designing Traffic Signal , CCTV or MVD support structures.

Payment will be made under:

Metal Pole with Single Mast Arm .....Each
Mast Arm with Metal Pole Design .....Each
Soil Test .....Each
Drilled Pier Foundation.....Cubic Yard

6. PROTECTIVE COATING FOR METAL POLES

6.1. General

This special provision is intended for use as an additional treatment to metal traffic signal structures installed in areas where maintaining an aesthetic appearance is important and specified in the project documents. The provision contains all of the requirements necessary to accomplish this additional treatment to galvanized steel traffic signal structures fabricated by a steel manufacturer using their local powder coating/paint facility and includes the material and shop certification requirements. The provision also contains pay items for protective coating treatment to aluminum signal and pedestrian pedestals that are Standard Specification items (See Section 1743 and associated Standard Drawings). These aluminum pedestals are on the Qualified Product List (QPL), and as such would not likely be powder coated at the same facility and thus not bound by the material certification requirements in this provision. In this case, the pedestal supplier should comply with Type 6 – Supplier's Certification as defined in Section 106-3 of the Standard Specification.

6.2.Description

Protective coating for metal poles is a supplemental durable color coating that is applied to galvanized steel and aluminum traffic signal structures. Powder Coating is the preferred supplemental protective coating process for coating galvanized steel and aluminum structures. However, for the purposes of this special provision, an Acrylic Primer and topcoat paint system is included as an acceptable alternative when protective color coating is required.

Provide protective coating over galvanization for all steel poles including all necessary hardware in accordance with the plans and specifications.

6.3. Materials

With the exception of aluminum components, furnish all metal poles with galvanic protection along with a tough and durable application of protective coating. Aluminum components shall have a durable powder coating application. Galvanization is not required for aluminum components.

Furnish pole caps that have a low gloss powder finish applied over a hot-dipped galvanized surface. Comply with the applicable provisions of Section 442-10 and 442-13 of the 2024 Standard Specifications.

Ensure the selected color for protective coating has been verified and approved by the Engineer prior to fabrication.

6.4. Facility Approval

The Department maintains an approved producer/supplier listing for various facility types associated with this work, which include powder applicator (PA), structural steel galvanizer (SSG), and structural steel shop coating facilities (SCF). A complete list of approved facilities can be found at

the following weblink: https://apps.ncdot.gov/vendor/ApprovedProducts/Producer.aspx Approve the coating shop facility prior to the application of any coating process. Submit all new facility requests, procedures, and documents electronically to:

Materials and Test
1801 Blue Ridge Road
Raleigh, NC 27607
Attn: Manufactured Products Engineer

Powder Coating Shop Approval

A) Submit a quality control procedure that the company has established to ensure a quality and durable coating. The quality control procedure shall contain at a minimum the following:
   - Qualified / Certified personnel to manage the QC Program and to conduct Quality Control tests
   - Qualified / certified coaters
   - Source and type of powder
   - How the powder will be stored
   - Powder application facility (heated or unheated)
   - Surface pre-treatment
   - Surface preparation including profile
   - Application methods
   - Curing conditions (conventional or infrared)
   - Curing Temperature
   - Adhesion & Holiday Detection
   - Repair Procedure
   - Storage and protection of coated items
   - Shipping and handling (packing, protection, and wrapping)

B) Submit a powder certification from the manufacturer

C) Submit the following to the Chemical Testing Engineer a minimum of four weeks prior to coating application.
   1. Two test panels of ASTM A36 steel, ¼ or greater in thickness measuring 8 inches by 11 inches using the proposed color of the final coat; a powder coated over galvanized test panel and a powder coated over un-galvanized test panel.
   2. In addition, provide two (2) samples of the same or comparable material and thickness as production pieces. Ensure production piece replicas do not exceed twelve inches (12”) in length and width nor 50 pounds in weight.
   3. Submit all test panels with inspection reports and records according to *Standard Specifications*, Section 442, Section 1072, Section 1076, and Section 1080.

4. Acceptance of the panels is determined by meeting the requirements of ASTM D-4541 of 800 psi for both galvanized and un-galvanized and production piece test panels.
5. Send all panels to:

   Materials and Tests Unit
   1801 Blue Ridge Road
   Raleigh, NC 27607
   Attn: Chemical Lab

6.5. POWDER COATING

A. Galvanizing

Galvanize steel products in accordance with Section 1076 of the Standard Specifications. Ensure the fabricator or designated representative(s) that is supplying the components to be galvanized communicates with the galvanizer to indicate that the galvanized pieces will be powder coated to avoid water or chromate quenching.

B. Surface Preparation

Comply with manufacturer's recommended surface coating specifications, Steel Structure Painting Council (SSPC) specifications and applicable articles of Section 442 (Painting Steel Structures) of the Standard Specifications. Ensure that surface preparations and treatments are performed and meet the requirements of the above referenced specifications.

Some pole components, specifically steel plates ¾ inches or more in thickness, may need blast cleaning prior to structure assembly to remove impurities and non-metallic foreign materials. Mechanically remove all weld flux after structure is assembled

Degrease and prepare steel structure for zinc coating after assembly using full immersion baths and pickling processes in heat controlled caustic and acid solutions. Rinse and clean structure to remove caustic or acid solutions by immersion in a circulating fresh water bath. Immerse structure in a heat controlled concentrated zinc ammonium chloride flux solution and air dry as a final prep before hot-dip galvanization.

Ensure that the surface preparation is no less than specified by the powder manufacturer's recommendations. Prepare all components to be coated in accordance with SSPC SP-2 (Hand Tool Cleaning) and/or SSPC SP-3 (Power Tool Cleaning). Remove all drainage spikes, high spots, protrusions or other surface defects using hand or power tools. Do not remove the galvanization below the limits set forth in AASHTO M111.

Remove grease, oils, moisture, scale, rust or any other foreign matter prior to powder coating to ensure ideal adhesion and coating performance. Prepare and coat the galvanized surface as soon as possible after the galvanization process.

C. Powder Coating Application and Curing

Prepare galvanized finish for powder coating by brush blasting in accordance with SSPC-SP7. Ensure all threaded components of the structure are protected from damage during blasting process.

Use thermosetting powder resin that meets 5A or 5B classifications of ASTM D3359. Apply powder coating electrostatically. Follow manufacturer's recommended preheating requirements. Ensure the topcoat finish is applied uniformly to all surfaces with a dry film thickness of between 3.0

to 5.0 mils. Cure the topcoat by heating the structure to manufacturer recommended temperatures at the duration required to ensure complete and uniform bond.

D. Quality Control

Ensure the applicator provides all test reports and documentation and inspects all coated material as outlined in the Standard Specifications, Section 442, Section 1072, Section 1076, and Section 1080. Ensure the quality control inspection is kept separate from the production functions.

E. Storage, Shipping, and Handling

Store all powder coated material inside or as directed by the Engineer.

Protect the product from incurring damage during all shipping, handling, and storing activities. Do not store the product directly on the ground or in areas where water may pool; the Engineer determines the effectiveness of all storage, shipping and handling methods.

F. Repair of Powder Coated Material

Repair all damage to the coating by the original method of application as outlined in the coating facility's repair procedure. Ensure all repair areas meet the original requirements for adhesion as stated in this Project Special Provision.

Photograph, document, and report all damages upon delivery to the project site prior to unloading. Provide documented damage notifications to the Engineer or to their authorized representative so the application firm can be notified. The Engineer has the authority to accept or reject the material as outlined in the Standard Specifications.

Submit to the Engineer a repair procedure for damaged coatings which occur during storage, transporting, handling and or installation. Utilize a liquid paint approved by the Department, compatible with the powder applied product. Ensure all repair areas demonstrate an adhesion rating of 400 psi in accordance with ASTM D-4541. Obtain Engineer's acceptance of the final finish.

6.6.ACRYLIC PRIMER AND TOPCOAT PAINT SYSTEM

A. Description

Follow NCDOT procedures for Powder Coating over Galvanizing. Provide an Acrylic Primer and topcoat when a substitute for powder coating is necessary.

Provide supplemental coating for all mast arms with metal signal poles and all necessary hardware for the signalized intersection in accordance with the Structural Steel Shop Coatings Program, NCDOT Standard specifications – sections 442 and 1080, as contained herein, and as shown on the plans. The Structural Steel Shop Coatings Program can be found at the following link: https://connect.ncdot.gov/resources/Materials/MaterialsResources/Structural%20Steel%20Shop%20Coatings%20Program.pdf

Ensure all painting work for new structures, except field touch-up and bolt painting is performed in the shop.

Coatings Shop Approval

Use only NCDOT approved shop coating facilities meeting the requirements outlined in the current edition of the Structural Steel Shop Coatings Program. This program is available on the Materials and Tests website. Structural Steel Shop Coatings Program.pdf (ncdot.gov)

Provide shop certification in accordance with the Structural Steel Shop Coatings Program (Shop facilities that are currently certified and in good standing with the American Institute Steel

Construction (AISC) / Sophisticated Paint Endorsement (SPE) and/or the Society of Protective Coatings (SSPC) Qualification Procedure Three (QP-3).

B. Surface Preparation

Ensure all surface preparation is not less than that specified by the paint manufacturer's recommendations.

Clean galvanized surfaces to be painted with a 2,500-psi pressure washer. Allow surfaces to dry completely before beginning surface preparation.

Ensure all components to be coated are prepared in accordance with SSPC SP2 (Hand Tool Cleaning and or SSPC SP-3 (Power Tool Cleaning). Smooth high spots and rough edges, such as metal drip lines, of galvanized surfaces in accordance with ASTM D6386. Do not remove the galvanization below the limits set forth in AASHTO M111.

Perform abrasive sweep blasting in accordance with ASTM D6386. Refer to this section for a description of the abrasive blast material to be used. Use a material and technique capable of stripping action to remove corrosion products and to provide a rough surface profile while leaving base zinc layers intact.

Blow down all blasted surfaces with clean compressed air to provide a clean, dry surface.

Ensure all surfaces are free of visible zinc oxides or zinc hydroxides.

C. Materials

Use an approved/qualified waterborne paint meeting the requirements of NCDOT Standard specification section 1080. Do not apply paint until each batch has been tested by the Department. Provide color as specified in the contract documents.

Ensure all paint used on this contract is produced by the same manufacturer.

D. Painting

Apply paint in accordance with the requirements of the Structural Steel Shop Coatings Program, Section 442 and Section 1080 of the *Standard Specifications* as modified herein.

System for Paint over Galvanize
Acrylic Primer and Topcoats

Coat	Material	Mils Dry/Wet Film Thickness	Mils Dry/Wet Film Thickness
		Minimum	Maximum
Primer	1080-9 White	3.0 DFT	5.0 DFT
Stripe	1080-9 *	4.0 WFT	7.0 WFT
Topcoat	1080-9 *	2.0 DFT	4.0 DFT
Total		5.0 DFT	9.0 DFT

***Ensure the selected color for protective coating has been verified and approved by the Engineer prior to fabrication.**

The time between blast and coating application shall be in accordance with ASTM D6386 time requirements. In no case shall the prepared surface extend beyond 8 hours.

Mask off and do not paint all data plates and faying surfaces prior to application.

Spray apply all coatings except for the stripe coat. Brush apply the stripe coat to all plate edges, welds, bolt holes and bolts prior to applying the finish coat.

E. Curing

Follow manufacturer recommendations.

F. Inspection

Quality Control shall conduct the required quality control tests as outlined in the Structural Steel Shop Coatings Program and report the minimum information required by the appropriate ASTM test methods. At a minimum, quality control forms shall be on company letterhead with logo that provides a daily inspection report form equivalent to the information required on the M&T-611 Form. The M&T-611 Form can be found in the Structural Steel Shop Coatings Program. Dry Film Thickness (DFT) measurements shall be obtained on all coating layers, including the galvanized layer and shall incorporate the use of a Type 2 gauge as defined in SSPC PA-2.

Ensure all material is of a uniform appearance free of runs, drips, and sags.

G. Handling

Do not handle, ship, or erect coated members until paint is thoroughly dry.

Protect all shipping and handling either from the coating facility to project site and or storage site to area(s) to construction location from incurring damage to product. Wood blocks and nylon slings are recommended for securing, loading, hoisting or storing members.

H. Repair of Damaged Coating

Repair damage occurring to the galvanized portion of the coating during shipment or installation in accordance with Articles 1076-7 and 1080-7 of the *Standard Specifications*. Repair damage occurring to the painted portion of the coating during shipment or installation by applying 4.0-7.0 wet mils of topcoat with a brush or roller and feather or taper this to be level with the surrounding areas.

6.7. MEASUREMENT AND PAYMENT

Actual number of single mast arm poles with protective coating applied furnished, installed, and accepted.

Actual number of signal TYPE I pedestals with protective coating applied furnished, installed, and accepted.

Actual number of signal TYPE II pedestals with protective coating applied furnished, installed, and accepted.

Payment will be made under:

Protective Coating for Single Mast Arm Pole (Black) .....Each
Protective Coating for TYPE I Pushbutton Post (Black).....Each
Protective Coating for TYPE II Signal Pedestal (Black).....Each

7. ETHERNET EDGE SWITCH

Furnish and install a managed Ethernet edge switch as specified below that is fully compatible, interoperable, and completely interchangeable and functional within the existing City, Division, or Statewide traffic signal system communications network.

7.1. DESCRIPTION

A. Ethernet Edge Switch:

Furnish and install a hardened, field Ethernet edge switch (hereafter "edge switch") for the traffic signal controller or ITS device as specified below. Ensure that the edge switch provides wire-speed, fast Ethernet connectivity at transmission rates of 1000 megabits per second from each remote traffic signal controller or ITS device location to the routing switches.

Contact the City or NCDIT to arrange for the programming of the new Field Ethernet Switches with the necessary network configuration data, including but not limited to, the IP Address, Default Gateway, Subnet Mask and VLAN ID information. Provide a minimum ten (10) working days notice to allow the City or NCDIT to program the new devices.

B. Network Management:

Ensure that the edge switch is fully compatible with the existing City, Division, or Statewide Network Management Software.

7.2. MATERIALS

A. General:

Ensure that the edge switch is fully compatible and interoperable with the trunk Ethernet network interface and that the edge switch supports half and full duplex Ethernet communications.

Furnish an edge switch that provide 99.999% error-free operation, and that complies with the Electronic Industries Alliance (EIA) Ethernet data communication requirements using single-mode fiber-optic transmission medium and copper transmission medium. Ensure that the edge switch has a minimum mean time between failures (MTBF) of 10 years, or 87,600 hours, as calculated using the Bellcore/Telcordia SR-332 standard for reliability prediction.

B. Compatibility Acceptance

The Engineer has the authority to require the Contractor to submit a sample Field Ethernet Switch and SFP along with all supporting documentation, software and testing procedures to allow a compatibility acceptance test be performed prior to approving the proposed Field Ethernet Switch and Field Ethernet Transceiver for deployment**. The Compatibility Acceptance testing will ensure that the proposed device is 100% compatible and interoperable with the existing City, Division, or Statewide Signal System network, monitoring software and Traffic Operations Center network hardware.** Allow fifteen (15) working days for the Compatibility Acceptance Testing to be performed

C. Standards:

Ensure that the edge switch complies with all applicable IEEE networking standards for Ethernet communications, including but not limited to:

- IEEE 802.1D standard for media access control (MAC) bridges used with the Spanning Tree Protocol (STP);
- IEEE 802.1Q standard for port-based virtual local area networks (VLANs);
- IEEE 802.1P standard for Quality of Service (QoS);
- IEEE 802.1w standard for MAC bridges used with the Rapid Spanning Tree Protocol (RSTP);
- IEEE 802.1s standard for MAC bridges used with the Multiple Spanning Tree Protocol;
- IEEE 802.1x standard for port based network access control, including RADIUS;
- IEEE 802.3 standard for local area network (LAN) and metropolitan area network (MAN) access and physical layer specifications;
- IEEE 802.3u supplement standard regarding 100 Base TX/100 Base FX;
- IEEE 802.3x standard regarding flow control with full duplex operation; and
- IFC 2236 regarding IGMP v2 compliance.
- IEEE 802.1AB Link Layer Discovery Protocol (LLDP)
- IEEE 802.3ad Ethernet Link Aggregation
- IEEE 802.3i for 10BASE-T (10 Mbit/s over Fiber-Optic)
- IEEE 802.3ab for 1000BASE-T (1Gbit/s over Ethernet)
- IEEE 802.3z for 1000BASE-X (1 Gbit/s Ethernet over Fiber-Optic)

D. Functional:

Ensure that the edge switch supports all Layer 2 management features and certain Layer 3 features related to multicast data transmission and routing. These features shall include, but not be limited to:

- An STP healing/convergence rate that meets or exceeds specifications published in the IEEE 802.1D standard.
- An RSTP healing/convergence rate that meets or exceeds specifications published in the IEEE 802.1w standard.
- An Ethernet edge switch that is a port-based VLAN and supports VLAN tagging that meets or exceeds specifications as published in the IEEE 802.1Q standard, and has a minimum 4-kilobit VLAN address table (254 simultaneous).
- A forwarding/filtering rate that is a minimum of 14,880 packets per second for 10 megabits per second and 148,800 packets per second for 100 megabits per second.
- A minimum 4-kilobit MAC address table.
- Support of Traffic Class Expediting and Dynamic Multicast Filtering.
- Support of, at a minimum, snooping of Version 2 & 3 of the Internet Group Management Protocol (IGMP).
- Support of remote and local setup and management via telnet or secure Web-based GUI and command line interfaces.
- Support of the Simple Network Management Protocol version 3 (SNMPv3). Verify that the Ethernet edge switch can be accessed using the resident EIA-232 management port, a telecommunication network, or the Trivial File Transfer Protocol (TFTP).
- Port security through controlling access by the users. Ensure that the Ethernet edge switch has the capability to generate an alarm and shut down ports when an unauthorized user accesses the network.
- Support of remote monitoring (RMON-1 & RMON-2) of the Ethernet agent.

- Support of the TFTP and SNTP. Ensure that the Ethernet edge switch supports port mirroring for troubleshooting purposes when combined with a network analyzer.

E. Physical Features:

Ports: Provide 10/100/1000 Mbps auto-negotiating ports (RJ-45) copper Fast Ethernet ports for all edge switches. Provide auto-negotiation circuitry that will automatically negotiate the highest possible data rate and duplex operation possible with attached devices supporting the IEEE 802.3 Clause 28 auto-negotiation standard.

Optical Ports: Ensure that all fiber-optic link ports operate at 1310 or 1550 nanometers in single mode. Provide Type LC connectors for the optical ports, as specified in the Plans or by the Engineer. Do not use mechanical transfer registered jack (MTRJ) type connectors.

Provide an edge switch having a minimum of two optical 100/1000 Base X ports capable of transmitting data at 100/1000 megabits per second. Ensure that each optical port consists of a pair of fibers; one fiber will transmit (TX) data and one fiber will receive (RX) data. Ensure that the optical ports have an optical power budget of at least 15 dB. Provide small form-factor pluggable modules (SFPs) with a maximum range that meets or exceeds the distance requirement as indicated on the Plans.

Copper Ports: Provide an edge switch that includes a minimum of four copper ports. Provide Type RJ-45 copper ports and that auto-negotiate speed (i.e., 10/100/1000 Base) and duplex (i.e., full or half). Ensure that all 10/100/1000 Base TX ports meet the specifications detailed in this section and are compliant with the IEEE 802.3 standard pinouts. Ensure that all Category 6 unshielded twisted pair/shielded twisted pair network cables are compliant with the EIA/TIA-568-B standard.

*Port Security***:** Ensure that the edge switch supports/complies with the following (remotely) minimum requirements:

- Ability to configure static MAC addresses access;
- Ability to disable automatic address learning per ports; know hereafter as Secure Port. Secure Ports only forward; and
- Trap and alarm upon any unauthorized MAC address and shutdown for programmable duration. Port shutdown requires administrator to manually reset the port before communications are allowed.

F. Management Capabilities:

Ensure that the edge switch supports all Layer 2 management features and certain Layer 3 features related to multicast data transmission and routing. These features shall include, but not be limited to:

- An STP healing/convergence rate that meets or exceeds specifications published in the IEEE 802.1 D standards;
- An RSTP healing/convergence rate that meets or exceeds specifications published in the IEEE 802.1w standard;
- An Ethernet edge switch that is a port-based VLAN and supports VLAN tagging that meets or exceeds specifications as published in the IEEE 802.1Q standard, and has a minimum 4-kilobit VLAN address table (254 simultaneous);
- A forwarding/filtering rate that is a minimum of 14,880 packets per second for 10 megabits per second, 148,800 packets per second for 100 megabits per second and 1,488,000 packets per second for 1000 megabits per second;

- A minimum 4-kilobit MAC address table;
- Support of Traffic Class Expediting and Dynamic Multicast Filtering.
- Support of, at a minimum, snooping of Version 2 & 3 of the Internet Group Management Protocol (IGMP);
- Support of remote and local setup and management via telnet or secure Web-based GUI and command line interfaces; and
- Support of the Simple Network Management Protocol (SNMP). Verify that the Ethernet edge switch can be accessed using the resident EIA-232 management port, a telecommunication network, or the Trivial File Transfer Protocol (TFTP).

*Network Capabilities***:** Provide an edge switch that supports/complies with the following minimum requirements:

- Provide full implementation of IGMPv2 snooping (RFC 2236);
- Provide full implementation of SNMPv1, SNMPv2c, and/or SNMPv3;
- Provide support for the following RMON–I groups, at a minimum:
  - Part 1: Statistics
  - Part 2: History
  - Part 3: Alarm
  - Part 9: Event
- Provide support for the following RMON–2 groups, at a minimum:
  - Part 13: Address Map
  - Part 16: Layer Host
  - Part 17:Layer Matrix
  - Part 18:User History
- Capable of mirroring any port to any other port within the switch;
- Meet the IEEE 802.1Q (VLAN) standard per port for up to four VLANs;
- Meet the IEEE 802.3ad (Port Trunking) standard for a minimum of two groups of four ports;
- Password manageable;
- Telnet/CLI;
- HTTP (Embedded Web Server) with Secure Sockets Layer (SSL); and
- Full implementation of RFC 783 (TFTP) to allow remote firmware upgrades.

*Network Security***:** Provide an edge switch that supports/complies with the following (remotely) minimum network security requirements:

- Multi-level user passwords;
- RADIUS centralized password management (IEEE 802.1X);
- SNMPv3 encrypted authentication and access security;
- Port security through controlling access by the users: ensure that the Ethernet edge switch has the capability to generate an alarm and shut down ports when an unauthorized user accesses the network;
- Support of remote monitoring (RMON-1&2) of the Ethernet agent; and
- Support of the TFTP and SNTP. Ensure that the Ethernet edge switch supports port mirroring for troubleshooting purposes when combined with a network analyzer.

G. Electrical Specifications:

Ensure that the edge switch operates and power is supplied with 115 volts of alternating current (VAC). Ensure that the edge switch has a minimum operating input of 110 VAC and a maximum operating input of 130 VAC. Ensure that if the device requires operating voltages other than 120

VAC, supply the required voltage converter. Ensure that the maximum power consumption does not exceed 50 watts. Ensure that the edge switch has diagnostic light emitting diodes (LEDs), including link, TX, RX, speed (for Category 6 ports only), and power LEDs.

H. Environmental Specifications:

Ensure that the edge switch performs all of the required functions during and after being subjected to an ambient operating temperature range of -30 degrees to 165 degrees Fahrenheit as defined in the environmental requirements section of the NEMA TS 2 standard, with a noncondensing humidity of 0 to 95%.

Provide certification that the device has successfully completed environmental testing as defined in the environmental requirements section of the NEMA TS 2 standard. Provide certification that the device meets the vibration and shock resistance requirements of Sections 2.1.9 and 2.1.10, respectively, of the NEMA TS 2 standard. Ensure that the edge switch is protected from rain, dust, corrosive elements, and typical conditions found in a roadside environment.

The edge switch shall meet or exceed the following environmental standards:

- IEEE 1613 (electric utility substations)
- IEC 61850-3 (electric utility substations)
- IEEE 61800-3 (variable speed drive systems)
- IEC 61000-6-2 (generic industrial)
- EMF – FCC Part 15 CISPR (EN5502) Class A

I. Ethernet Patch Cable:

Furnish a factory pre-terminated/pre-connectorized Ethernet patch cable with each edge switch. Furnish Ethernet patch cables meeting the following physical requirements:

- Five (5)-foot length
- Category 6 or better
- Factory-installed RJ-45 connectors on both ends
- Molded anti-snag hoods over connectors
- Gold plated connectors
- Copper-clad aluminum is **NOT** allowed.

Furnish Fast Ethernet patch cords meeting the following minimum performance requirements:

- TIA/EIA-568-B-5, Additional Transmission Performance Specifications for 4-pair 100 Ω Enhanced Category 6 Cabling
- Frequency Range: 1-100 MHz
- Near-End Crosstalk (NEXT): 30.1 dB
- Power-sum NEXT: 27.1 dB
- Attenuation to Crosstalk Ratio (ACR): 6.1 dB
- Power-sum ACR: 3.1 dB
- Return Loss: 10dB
- Propagation Delay: 548 nsec

7.3. CONSTRUCTION METHODS

A. General:

Ensure that the edge switch is UL listed.

Verify that network/field/data patch cords meet all ANSI/EIA/TIA requirements for Category 6 four-pair unshielded twisted pair cabling with stranded conductors and RJ45 connectors.

Contact the City, Division, or NCDIT a minimum of 10 working days prior to installation to allow for the programming of the edge switch.

B. Edge Switch:

Mount the edge switch inside each field cabinet by securely fastening the edge switch to the upper end of the right rear vertical rail of the equipment rack using manufacturer-recommended or Engineer-approved attachment methods, attachment hardware and fasteners.

Ensure that the edge switch is mounted securely in the cabinet and is fully accessible by field technicians without blocking access to other equipment. Verify that fiber-optic jumpers consist of a length of cable that has connectors on both ends, primarily used for interconnecting termination or patching facilities and/or equipment.

7.4. MEASURMENT AND PAYMENT

Ethernet edge switch will be measured and paid as the actual number of Ethernet edge switches furnished, installed, and accepted.

No separate measurement will be made for Ethernet patch cable, small form factor pluggable modules (SFPs), power cord, mounting hardware, nuts, bolts, brackets, or edge switch programming as these will be considered incidental to furnishing and installing the edge switch.

Payment will be made under:

Ethernet Edge Switch.....Each

8. DIGITAL CCTV CAMERA ASSEMBLY

8.1. DESCRIPTION

Furnish and install a Digital CCTV Camera Assembly as described in these Project Special Provisions. All new CCTV cameras shall be fully compatible with the video management software currently in use by the Region and the Statewide Traffic Operations Center (STOC). Provide a Pelco Spectra Enhanced low light 30X minimum zoom, Axis Dome Network Camera low light 30X minimum zoom or an approved equivalent that meets the requirements of these Project Special Provisions.

8.2. MATERIALS

A. General

Furnish and install new CCTV camera assembly at the locations shown on the Plans and as approved by the Engineer. Each assembly consists of the following:

- One dome CCTV color digital signal processing camera unit with zoom lens, filter, control circuit, and accessories in a single enclosed unit

- A NEMA-rated enclosure constructed of aluminum with a clear acrylic dome or approved equal Camera Unit housing.
- Motorized pan, tilt, and zoom
- Built-in video encoder capable of H.264/MPEG-4 compression for video-over IP transmission
- Pole-mount camera attachment assembly
- A lightning arrestor installed in-line between the CCTV camera and the equipment cabinet components.
- All necessary cable, connectors and incidental hardware to make a complete and operable system.

B. Camera and Lens

1. Cameras

Furnish a new CCTV camera that utilizes charged-coupled device (CCD) technology or Complementary Metal-Oxide-Semiconductor (CMOS) technology. The camera must meet the following minimum requirements:

- Video Resolution: Minimum 1920x1080 (HDTV 1080p)
- Aspect Ratio: 16:9
- Overexposure protection: The camera shall have built-in circuitry or a protection device to prevent any damage to the camera when pointed at strong light sources, including the sun
- Low light condition imaging
- Wide Dynamic Range (WDR) operation
- Electronic Image Stabilization (EIS)
- Automatic focus with manual override

2. Zoom Lens

Furnish each camera with a motorized zoom lens that is a high-performance integrated dome system or approved equivalent with automatic iris control with manual override and neutral density spot filter. Furnish lenses that meet the following optical specifications:

- 30X minimum optical zoom, and 12X minimum digital zoom
- Preset positioning: minimum of 128 presets

The lens must be capable of both automatic and remote manual control iris and focus override operation. The lens must be equipped for remote control of zoom and focus, including automatic movement to any of the preset zoom and focus positions. Mechanical or electrical means must be provided to protect the motors from overrunning in extreme positions. The operating voltages of the lens must be compatible with the outputs of the camera control.

3. Communication Standards:

The CCTV camera shall support the appropriate NTCIP 1205 communication protocol (version 1.08 or higher), ONVIF Profile G protocol, or approved equal.

4. Networking Standards:

- Network Connection: Minimum 10/100 Mbps auto-negotiate

- Frame Rate: 30 to 60 fps
- Data Rate: scalable
- Built-in Web Server
- Unicast & multicast support
- Two simultaneous video streams (Dual H.264 and MJPEG):
    - Video 1: H.264 (Main Profile, at minimum)
    - Video 2: H.264 or MJPEG
- Supported Protocols: DNS, IGMPv2, NTP, RTSP, RTP, TCP, UDP, DHCP, HTTP, IPv4, IP6
- 130 db Wide Dynamic Range (WDR)

The video camera shall allow for the simultaneous encoding and transmission of the two digital video streams, one in H.264 format (high-resolution) and one in H.264 or MJPEG format (low- resolution).

Initially use UDP/IP for video transport and TCP/IP for camera control transport unless otherwise approved by the Engineer.

The 10/100BaseTX port shall support half-duplex or full-duplex and provide auto negotiation and shall be initially configured for full-duplex.

The camera unit shall be remotely manageable using standard network applications via web browser interface administration. Telnet or SNMP monitors shall be provided.

C. Camera Housing

Furnish new dome style enclosure for the CCTV assembly. Equip each housing with mounting assembly for attachment to the CCTV camera pole. The enclosures must be equipped with a sunshield and be fabricated from corrosion resistant aluminum and finished in a neutral color of weather resistant enamel. The enclosure must meet or exceed NEMA 4X ratings. The viewing area of the enclosure must be tempered glass. The pendant must meet NEMA Type 4X, IP66 rating and use 1-1/2-inch NPT thread. The sustained operating temperature must be -50 to 60C (-58 to 144F), condensing temperature 10 to 100% Relative Humidity (RH).

D. Pan and Tilt Unit

Equip each new dome style assembly with a pan and tilt unit. The pan and tilt unit must be integral to the high-performance integrated dome system. The pan and tilt unit must be rated for outdoor operation, provide dynamic braking for instantaneous stopping, prevent drift, and have minimum backlash. The pan and tilt units must meet or exceed the following specifications:

- Pan: continuous 360 Degrees rotation
- Tilt: up/down +2 to -90 degrees minimum
- Motors: Two-phase induction type, continuous duty, instantaneous reversing
- Preset Positioning: minimum of 128 presets
- Low latency for improved Pan and Tilt Control
- FCC, Class A; UL/cUL Listed

E. Video Ethernet Encoder

Furnish cameras with a built-in digital video Ethernet encoder to allow video-over-IP transmission. The encoder units must be built into the camera housing and require no additional

equipment to transmit encoded video over IP networks.

Encoders must have the following minimum features:

- Network Interface: Ethernet 10/100Base-TX (RJ-45 connector)
- Protocols: IPv4, Ipv6, HTTP, UpnP, DNS, NTP, RTP, RTSP, TCP, UDP, IGMP, and DHCP
- Security: SSL, SSH, 802.1x, HTTPS encryption with password-controlled browser interface
- Video Streams: Minimum 2 simultaneous streams, user configurable
- Compression: H.264 (MPEG-4 Part 10/AVC)
- Resolution Scalable: NTSC-compatible 320x176 to 1920x1080 (HDTV 1080p
- Aspect Ratio: 16:9
- Frame Rate: 1-30 FPS programmable (full motion)
- Bandwidth: 30 kbps – 6 Mbps, configurable depending on resolution
- Edge Storage: SD/SDHC/SDXC slot supporting up to 64GB memory card

F. Control Receiver/Driver

Provide each new camera unit with a control receiver/driver that is integral to the CCTV dome assembly. The control receiver/driver will receive serial asynchronous data initiated from a camera control unit, decode the command data, perform error checking, and drive the pan/tilt unit, camera controls, and motorized lens. As a minimum, the control receiver/drivers must provide the following functions:

- Zoom in/out
- Automatic focus with manual override
- Tilt up/down
- Automatic iris with manual override
- Pan right/left
- Minimum 128 preset positions for pan, tilt, and zoom, 16 Preset Tours, 256 Dome Presets
- Up to 32 Window Blanks.

In addition, each control receiver/driver must accept status information from the pan/tilt unit and motorized lens for preset positioning of those components. The control receiver/driver will relay pan, tilt, zoom, and focus positions from the field to the remote camera control unit. The control receiver/driver must accept "goto" preset commands from the camera control unit, decode the command data, perform error checking, and drive the pan/tilt and motorized zoom lens to the correct preset position. The preset commands from the camera control unit will consist of unique values for the desired pan, tilt, zoom, and focus positions.

G. Electrical

The camera assembly shall support Power-over-Ethernet (PoE) in compliance with IEEE 802.3. Provide any external power injector that is required for PoE with each CCTV assembly.

H. CCTV Camera Attachment to Pole

Furnish and install an attachment assembly for the CCTV camera unit. Use stainless steel banding approved by the Engineer.

Furnish CCTV attachments that allow for the removal and replacement of the CCTV enclosure as well as providing a weatherproof, weather tight, seal that does not allow moisture to enter the enclosure.

Furnish a CCTV Camera Attachment Assembly that can withstand wind loading at the maximum wind speed and gust factor called for in these Special Provisions and can support a minimum camera unit dead load of 45 pounds (20.4 kg).

I. Riser

Furnish material meeting the requirements of Section 1091-3 and 1098-5 of the 2024 Standard Specifications for Roads and Structures. Furnish a 1" riser with weatherhead for instances where the riser is only carrying an Ethernet cable. For installations where fiber optic cable is routed to the cabinet through a 2" riser with heat shrink tubing the Contractor may elect to install the Ethernet cable in the same riser with the fiber cable.

J. Data line Surge Suppression

Furnish data line surge protection devices (SPD) shall meet the following minimum requirements:

- UL497B
- Service Voltage: < 60 V
- Protection Modes: L-G (All), L-L (All)
- Response Time: <5 nanoseconds
- Port Type: Shielded RJ-45 IN/Out
- Clamping Level: 75 V
- Surge Current Rating: 20 kA/Pair
- Power Handling: 144 Watts
- Data Rate: up to 10 GbE
- Operating Temperature: -40º F to + 158º F
- Standards Compliance: Cat-5e, EIA/TIA 568A and EIA/TIA 568B
- Warranty: Minimum of 5-year limited warranty

The data line surge protector shall be designed to operate with Power Over Ethernet (POE) devices. The SPD shall be designed such that when used with shielded cabling, a separate earth ground is not required. It shall be compatible with Cat-5e, Cat 6, and Cat-6A cablings.

Protect the electrical and Ethernet cables from the CCTV unit entering the equipment cabinet with surge protection. Provide an integrated unit that accepts unprotected electrical and Ethernet connections and outputs protected electrical and Ethernet connections.

K. POE Injector

Furnish POE Injectors meeting the following minimum performance requirements and that is compatible with the CCTV Camera and Ethernet Switch provided for the project.

- Working temp/humidity: 14º F to 131º F/maximum 90%, non-condensing
- Connectors: Shielded RJ-45, EIA 568A and EIA 568B
- Input Power: 100 to 240 VAC, 50 to 60 Hz
- Pass Through Data Rates: 10/100/1000 Mbps

- Regulatory: IEEE 802.3at (POE)
- Number of Ports: 1 In and 1 Out
- Safety Approvals: UL Listed

Ensure the POE Injector is designed for Plug-and-Play installation, requiring no configurations and supports automatic detection and protection of non-standard Ethernet Terminal configurations.

8.3. CONSTRUCTION METHODS

A. General

Obtain approval of the camera locations and orientation from the Engineer prior to installing the CCTV camera assembly.

Mount CCTV camera units at a height to adequately see traffic in all directions and as approved by the Engineer. The maximum attachment height is 45 feet above ground level unless specified elsewhere or directed by the Engineer.

Mount the CCTV camera units such that a minimum 5 feet of clearance is maintained between the camera and the top of the pole to ensure adequate lightning protection is provided by the air terminal.

Mount CCTV cameras on the side of poles nearest intended field of view. Avoid occluding the view with the pole.

Install the data line surge protection device and POE Injector in accordance with the manufacturer's recommendations.

Install the riser in accordance with Section 1722 of the 2024 Standard Specifications for Roads and Structures. Install the Ethernet cable in the riser from the field cabinet to the CCTV camera.

B. Electrical and Mechanical Requirements

Install an "Air Terminal and Lightning Protections System" in accordance with the Air Terminal and Lightning Protection System Project Special Provisions for the CCTV Camera Assembly. Ground all equipment as called for in the Standard Specifications, these Special Provisions, and the Plans. **Do not install lightning protection when installing a CCTV camera assembly on a signal pole.**

Install surge protectors on all ungrounded conductors entering the CCTV enclosure.

C. General Test Procedure

Test the CCTV Camera and its components in a series of functional tests and ensure the results of each test meet the specified requirements. These tests should not damage the equipment. The Engineer will reject equipment that fails to fulfill the requirements of any test. Resubmit rejected equipment after correcting non-conformities and re-testing; completely document all diagnoses and corrective actions. Modify all equipment furnished under this contract, without additional cost to the Department, to incorporate all design changes necessary to pass the required tests.

Provide 4 copies of all test procedures and requirements to the Engineer for review and approval at least 30 days prior to the testing start date.

Only use approved procedures for the tests. Include the following in the test procedures:

- A step-by-step outline of the test sequence that demonstrates the testing of every function of the equipment or system tested
- A description of the expected nominal operation, output, and test results, and the pass / fail criteria
- An estimate of the test duration and a proposed test schedule
- A data form to record all data and quantitative results obtained during the test
- A description of any special equipment, setup, manpower, or conditions required by the test

Provide all necessary test equipment and technical support. Use test equipment calibrated to National Institute of Standards and Technology (NIST) standards. Provide calibration documentation upon request.

Conform to these testing requirements and the requirements of these specifications. It is the Contractor's responsibility to ensure the system functions properly even after the Engineer accepts the CCTV test results.

Provide 4 copies of the quantitative test results and data forms containing all data taken, highlighting any non-conforming results and remedies taken, to the Engineer for approval. An authorized representative of the manufacturer must sign the test results and data forms.

A. Compatibility Tests

1. CCTV System

Compatibility Tests are applicable to CCTV cameras that the Contractor wishes to furnish but are of a different manufacturer or model series than the existing units installed in the Region. If required, the Compatibility Test shall be completed and accepted by the Engineer prior to approval of the material submittal.

The Compatibility Test shall be performed in a laboratory environment at a facility chosen by the Engineer based on the type of unit being tested. Provide notice to the Engineer with the material submitted that a Compatibility Test is requested. The notice shall include a detailed test plan that will show compatibility with existing equipment. The notice shall be given a minimum of 15 calendar days prior to the beginning of the Compatibility Test.

The Contractor shall provide, install, and integrate a full-functioning unit to be tested. The Department will provide access to existing equipment to facilitate these testing procedures. The Engineer will determine if the Compatibility Test was acceptable for each proposed device. To prove compatibility the Contractor is responsible for configuring the proposed equipment at the applicable Traffic Operations Center (TOC) with the accompaniment of an approved TOC employee.

B. Operational Field Test (On-Site Commissioning)

1. CCTV System

Final CCTV locations must be field verified and approved by the Engineer. Perform the following local operational field tests at the camera assembly field site in accordance with the test plans and in the presence of the Engineer. The Contractor is responsible for providing a laptop for camera control and positioning during the test. After completing the installation of the camera

assemblies, including the camera hardware, power supply, and connecting cables, the contractor shall:

C. Local Field Testing

Furnish all equipment and labor necessary to test the installed camera and perform the following tests before any connections are made.

- Verify that physical construction has been completed.
- Inspect the quality and tightness of ground and surge protector connections.
- Check the power supply voltages and outputs, check connection of devices to power source.
- Verify installation of specified cables and connection between the camera, PTZ, camera control receiver, and control cabinet.
- Make sure cabinet wiring is neat and labeled properly; check wiring for any wear and tear; check for exposed or loose wires.
- Perform the CCTV assembly manufacturer's initial power-on test in accordance with the manufacturer's recommendation.
- Set the camera control address.
- Exercise the pan, tilt, zoom, and focus operations along with preset positioning, and power on/off functions.
- Demonstrate the pan, tilt and zoom speeds and movement operation meet all applicable standards, specifications, and requirements.
- Define, test and/or change presets.
- Ensure camera field of view is adjusted properly and there are no objects obstructing the view.
- Ensure camera lens is dust-free.
- Ensure risers are bonded and conduits entering cabinets are sealed properly.
- Lightning arrestor bonded correctly.

D. Central Operations Testing

- Interconnect the CCTV Camera's communication interface device with one of the following methods as depicted on the plans:
    - communication network's assigned Ethernet switch and assigned fiber-optic trunk cable and verify a transmit/receive LED is functioning and that the CCTV camera is fully operational at the TOC.

    OR

    - to the DOT furnished cellular modem and verify a transmit/receive LED is functioning and that the CCTV camera is fully operational at the TOC.
- Exercise the pan, tilt, zoom, and focus operations along with preset positioning, and power on/off functions.
- Demonstrate the pan, tilt and zoom speeds and movement operation meet all applicable standards, specifications, and requirements.
- Define, test and/or change presets.

Approval of Operational Field Test results does not relieve the Contractor to conform to the requirements in these Project Special Provisions. If the CCTV system does not pass these tests, document a correction or substitute a new unit as approved by the Engineer. Re-test the system until it passes all requirements.

8.4. MEASUREMENT AND PAYMENT

Digital CCTV Camera Assembly will be measured and paid as the actual number of digital CCTV assemblies furnished, installed, integrated, and accepted. No separate measurement will be made for electrical cabling, connectors, CCTV camera attachment assemblies, conduit, condulets, risers, grounding equipment, surge protectors, PoE Injectors, PoE Cable, Air Terminal and Lightning Protection System, compatibility testing, operational testing or any other equipment or labor required to install the digital CCTV assembly.

Payment will be made under:

Digital CCTV Camera Assembly .....Each

9. CCTV WOOD POLE

9.1. DESCRIPTION

Furnish and install wood poles, grounding systems and all necessary hardware for CCTV camera installations. Reference applicable Sections of Article 1720 of the 2024 Standard Specifications for Roads and Structures for Materials and Construction.

Furnish an air terminal and lightning protection system in accordance with the "Air Terminal & Lightning Protection System" Project Special Provisions.

Furnish and install wood poles with grounding systems and all necessary hardware in accordance with Section 1720 of the 2024 Standard Specifications for Roads and Structures.

9.2. MATERIALS

Material, equipment, and hardware furnished under this section shall be pre-approved on the Department's QPL. For Wood poles refer to Sub articles 1082-3(F) Treated Timber and Lumber – Poles and 1082-4(A) – General; 1082-4 (B) – Timber Preservatives; 1082-4(G) – Poles; in the 2024 Standard Specifications for Roads and Structures.

9.3. CCTV WOOD POLE

Unless otherwise specified in the Plans, furnish Class 3 or better wood poles that are a minimum of 60' long to permit the CCTV camera to be mounted approximately 45 feet above the ground and a minimum 5 feet from the top of the pole.

9.4. CONSTRUCTION METHODS

Mark final pole locations and receive approval from the Engineer before installing poles. Comply with all requirements of Section 1720-3 of the 2024 Standard Specifications for Roads and Structures.

Install the required Air Terminal & Lightning Protection System as described in the Air Terminal & Lighting Protection Specifications and as referenced in the following Typical Details:

- CCTV Camera Installation for Wood Pole with Aerial Electrical Service

- CCTV Camera Installation for Wood Pole with Underground Electrical Service

9.5. MEASUREMENT AND PAYMENT

CCTV Wood Pole will be measured and paid as the actual number of wood poles for CCTV camera furnished, installed and accepted.

No measurement will be made for equipment, labor and materials, to install the wood pole as these items of work will be incidental to furnishing and installing CCTV wood poles.

No measurement will be made for furnishing and installing the "Air Terminal and Lightning Protection System" as this will be considered incidental to the "CCTV Wood Pole" installation.

Payment will be made under:

CCTV Wood Pole.....Each

10. AIR TERMINAL & LIGHTNING PROTECTION SYSTEM

10.1. DESCRIPTION

Furnish an air terminal and lightning protection system that is comprised of items meeting UL 96 and UL 467 product standards for lightning protection and installed to be compliant with the National Fire Protection Association 780 Standards for Lightning Protection Systems. The lightning protection system shall consist of, as a minimum, an Air Terminal, vertical Air Terminal Base (wood pole), 28-Strand bare-copper lightning conductor, 4-point grounding systems (grounding electrodes), #4 AWG copper bonding conductors, marker tape and other miscellaneous hardware.

10.2. Materials

A. General

Reference the following Typical Details where applicable:

- CCTV Camera Installation for Wood Pole with Aerial Electrical Service
- CCTV Camera Installation for Wood Pole with Underground Electrical Service

B. Wood Pole

Furnish a UL Listed Class II, copper clad minimum 48" long by ½" diameter air terminal. Ensure the air terminal has a tapered tip with a rounded point on one end and is threaded on the connection end with standard Unified Coarse (UNC) 13 threads per inch.

Furnish a copper vertical air terminal base that has internal threading to accept a ½" diameter air terminal with UNC 13 threads per inch. Provide a base that allows for a minimum ¼" mounting hole to secure the base to the vertical side of a wood pole. Ensure the air terminal base includes (2) 5/16" cap screws to secure the bare copper lightning conductor. Additionally, provide (2) ½" copper tube straps (conduit clamps) to secure the air terminal and bare copper lightning conductor to the pole.

C. Copper Lightning Conductor and Ground Rods

Furnish a Class II rated copper lightning conductor which consists of 28 strands (minimum) of 15 AWG copper wires to form a rope-lay bare copper lightning conductor. Furnish 5/8" diameter, 10-foot-long copper-clad steel ground rods with a 10-mil thick copper cladding to serve as an integral part of the 4-point grounding system. Furnish irreversible mechanical clamps to secure the 28-strand lightning conductor, #4 AWG bare copper ground wires and grounding electrodes together to complete the grounding system.

10.3. Construction Methods

A. Wood Pole

Install the vertical air terminal base approximately 12" below the top of the wood pole and install the air terminal to the threaded connection on the base. Install a ½" copper tube strap (conduit clamp) over the air terminal, 6" from the top of the pole. Additionally, secure the copper lightning conductor under both 5/16" diameter cap screws located on the base. Install an additional ½" copper tube strap (conduit clamp) over the bare copper lightning conductor, 6" below the air terminal base. Locate the ¼" mounting hole on the vertical air terminal base and install a ¼" by 3" (minimum) long lag bolt through the base and into the wood pole to support the air terminal assembly.

Route the bare copper lightning conductor to maintain maximum horizontal separation from any risers that traverse up the pole. Secure the bare copper lightning conductor to the pole on 24" centers using copper cable clips. From the bottom of the pole (ground level) install a 2" by 10' long PVC U-Guard over the bare copper lightning conductor to protect the cable from vandalism.

B. Copper Lightning Conductor and Ground Rods

Install the 4-point grounding system by installing a central grounding electrode that is surrounded by a minimum of three (3) additional grounding electrodes spaced approximately 20 feet away from the central grounding electrode and approximately 120 degrees apart. Interconnect each grounding electrode using a #4 AWG bare copper conductor back to the central grounding electrode using irreversible mechanical crimps. Additionally, using an irreversible mechanical crimp, connect the bare copper lightning conductor to the central grounding electrode. Install each grounding electrode and its corresponding #4 AWG bare copper grounding wire and 28 strand copper lightning conductor such that the wires are 24" below grade. Install marker tape 12" below grade and above all grounding conductors.

In instances where right-of-way does not allow for ground rod spacing as required above, reference the 2024 Roadway Standard Drawings - Section 1700.02 "Electrical Service Grounding" for "Limited Shoulder" or "Restricted Space" installation alternatives.

Prior to connecting the lightning protection system to an electrical service, perform a grounding electrode test on the lightning protection system to obtain a maximum of 20 ohms or less. Install additional grounding electrodes as need to obtain the 20 ohms or less requirement. The grounding electrode resistance test shall be verified or witnessed by the Engineer or the Engineer's designated representative.

Follow test equipment's procedures for measuring grounding electrode resistance. When using clamp-type ground resistance meters, readings of less than one ohm typically indicate a ground loop. Rework bonding and grounding circuits as necessary to remove ground loop circuits and retest. If a ground loop cannot be identified and removed to allow the proper use of a clamp-type ground resistance meter, use the three-point test method. Submit a completed inductive Loop & Grounding Test Form available on the Department's website.

10.4. Measurement and Payment

No measurement will be made for furnishing and installing the "Air Terminal and Lightning Protection System" as this will be considered incidental to "CCTV Wood Pole" installations.

PROJECT SPECIAL PROVISIONS
STRUCTURES

TABLE OF CONTENTS

	PAGE #
CONSTRUCTION, MAINTENANCE AND REMOVAL OF TEMPORARY ACCESS AT STATION 46+42.50 -L- (12-12-13)	ST-2
BRIDGE DECK RIDEABILITY AND GROOVING AT STATION 46+42.50 -L- (9-30-11)	ST-2
APPLICATION OF BRIDGE COATING (SPECIAL)	ST-5
ELECTRICAL CONDUIT SYSTEM FOR SIGNALS (9-30-11)	ST-10
THERMAL SPRAYED COATINGS (METALLIZATION) (12-01-17)	ST-13
EXPANSION JOINT SEALS (9-30-11)	ST-15
SECURING OF VESSELS (10-12-01)	ST-18
FALSEWORK AND FORMWORK (11-30-23)	ST-19
SUBMITTAL OF WORKING DRAWINGS (1-31-25)	ST-24
CRANE SAFETY (12-5-25)	ST-30
GROUT FOR STRUCTURES (12-01-17)	ST-31
ASBESTOS ASSESSMENT (11-30-23)	ST-32
ARCHITECTURAL CONCRETE SURFACE TREATMENT (SPECIAL)	ST-34
REPLACEMENT BRIDGE PLAQUES (SPECIAL)	ST-38
CLASSIC CONCRETE BRIDGE RAIL (SPECIAL)	ST-39
CONDUIT SYSTEM FOR UTILITIES (SPECIAL)	ST-40
ELECTRICAL CONDUIT SYSTEM IN BRIDGE RAIL (SPECIAL)	ST-43

NORTH CAROLINA PROFESSIONAL SEAL 35630 ENGINEER JOSHUA W. GENTRY

DocuSigned by: Joshua Gentry 08EE19E1742949D...

3/27/2026

PROJECT SPECIAL PROVISIONS
STRUCTURES

CONSTRUCTION, MAINTENANCE AND REMOVAL OF TEMPORARY ACCESS AT STATION 46+42.50 -L- (12-12-13)

GENERAL

Construct, maintain, and remove the temporary access required to provide the working area necessary for construction of the new bridge, construction of the temporary detour structure, or for the removal of an existing bridge, as applicable. Temporary access may involve the use of a work bridge or other methods; however, all types of temporary access are required to meet the requirements of all permits, the Standard Specifications, and this Special Provision.

TEMPORARY WORK BRIDGE

At the contractor's option, construction of a temporary work bridge within the limits shown on the plans is permitted. The temporary work bridge shall have a minimum span length of 20 feet. Submit details of the temporary work bridge to the Engineer prior to constructing the work bridge to ensure conformance with the plans and all permits. Completely remove the temporary bridge prior to final acceptance or as otherwise required by the permits.

MEASUREMENT AND PAYMENT

Construction, Maintenance and Removal of Temporary Access at Station 46+42.50 -L- will be paid under the lump sum price bid for the above work, or other methods of access, including all material, work bridge components, equipment, tools, labor, disposal, and incidentals necessary to complete the work.

Payment will be made under:

Pay Item	Pay Unit
Construction, Maintenance and Removal of Temporary Access at Sta. 46+42.50 -L-	Lump Sum

BRIDGE DECK RIDEABILITY AND GROOVING AT STATION 46+42.50 -L- (9-30-11)

GENERAL

This Special Provision shall govern the testing, diamond grinding, transverse grooving and all other related work associated with obtaining satisfactory rideability and surface texture of the

bridge deck surface. Provide a surface finish in accordance with Article 420-14(B) of the Standard Specifications.

TESTING REQUIREMENTS

Perform acceptance testing of the longitudinal profile of the finished bridge deck in each wheel path of each lane in the presence of the Engineer. It is the Contractor's responsibility to submit a proposed plan of action and schedule for profilograph testing. Use a certified independent provider, approved by the Engineer, to perform the profilograph test.

Prior to profilograph testing, placement of the bridge deck and barrier rail within the section to be tested shall be complete, with the exception of blockouts required for the installation of joints. Do not install joints until the Engineer determines that the rideability requirements herein have been met. Joint locations should be temporarily bridged sufficiently to facilitate operation of the profilograph and corrective equipment across the joint. Remove all obstructions from the bridge deck and sweep the surface clean of debris prior to testing. If automated profilograph equipment is used, there shall be no radio transmissions or other activities that might disrupt the automated profilograph equipment during the testing.

Ensure that the profilograph is in good operating condition per the manufacturer's recommendations. Maintain tires free of debris and buildup during each test run. Operate the profilograph at a maximum speed of 2 miles per hour. If a propulsion vehicle is used, it shall be approved, and the gross vehicle weight shall not exceed 1,000 pounds.

At the beginning and end of each day's testing, and at other times determined to be necessary by the Engineer, operate the profilograph over a calibration strip so the Engineer can verify correct operation of the profilograph. The calibration strip shall be a 100 foot section of pavement that is reasonably level and smooth. Submit each day's calibration graphs with that day's test section graphs to the Engineer. Calibrate the profilograph in accordance with the current NCDOT procedure entitled "Determination of Profile Index". Copies of this procedure may be obtained from the NCDOT Construction Unit.

Plot each profilogram on a continuous graph at a horizontal scale of 25 feet per inch with the vertical scale plotted at a true scale. Station numbers shall be recorded on the profilogram at distances not to exceed 200 feet. Note joint locations on the profilogram.

Take profiles with the recording wheel in each wheel path of each lane. The wheel paths of a lane are considered parallel to and approximately 3.5 feet inside both edges of the travel lane. Take profiles over the entire length of the travel lanes on the bridge deck including approach slabs. Upon completion of testing, submit the profilograms for each wheelpath to the Engineer for analysis. The Engineer will retain the profilograms.

The Engineer will determine the Profile Index for each wheel path in accordance with the procedure entitled "Determination of Profile Index".

A test section is defined as a 600 foot length of each travel lane. The maximum allowable Profile Index per lane shall not exceed 25" per mile as determined with a 0.0" blanking band over any 600

foot test section. The Contractor will correct individual deviations in excess of 0.3" over any 25 foot length on the line tested by diamond grinding. Additionally, the entire deck surface shall meet a 0.125" in 10 feet straightedge check made atop the deck either transversely or longitudinally as deemed necessary by the Engineer.

DIAMOND GRINDING

If the deck does not meet the testing requirements, diamond grinding is required to make corrections. Diamond grind the full width of all lanes and shoulders in the direction of travel.

Diamond grinding shall be performed using a Boart Longyear PC 5000, a Target 3804 or an approved equal. Submit grinding equipment specifications to the Engineer for approval before any grinding is performed. Use a grinding machine capable of removing a minimum of 3 feet of width with each pass. Multiple passes may be needed to achieve the required depth of removal. In addition, hand grinding may be required to remove vertical steps between passes.

The ground surface shall consist of between 50 and 60 grooves per foot of width. The grooves shall be between 0.09" and 0.15" in width and 0.0625" in depth. The area between the grooves shall be between 0.06" and 0.13" in width. The final concrete texture shall be uniform.

Construct and operate the grinding machine such that it will not cause strain or damage to the deck surface, excessive ravels, aggregate fractures, spalls, or disturbance of transverse joints. Longitudinally grind the deck parallel to the roadway centerline.

Continuously remove all slurry or other debris resulting from the grinding operations by vacuum pick-up or other approved methods. Prevent the slurry from flowing into floor drains, onto the ground or into the body of water under the bridge. Dispose of all residues off the project.

In completing all corrective work on the deck surface to satisfy the rideability criteria stated herein, limit grinding such that the final reinforcement cover is not less than the plan cover minus ½ inch. In cases where this cannot be achieved, other corrective work may be required as directed by the Engineer.

Provide additional profilograph testing as necessary following grinding until the rideability requirements above are satisfied.

GROOVING BRIDGE FLOORS

After the concrete surface profile has been accepted by the Engineer, the concrete blockouts poured, and the joints installed, groove the bridge deck in accordance with Article 420-14(B) of the Standard Specifications. If a substantial amount of bridge deck surface has been diamond ground and/or the concrete cover over the slab reinforcement has been reduced to the minimum, the Engineer may delete all or a portion of the requirement of grooving in that area. In this instance, no additional compensation shall be made for underruns in grooving.

MEASUREMENT AND PAYMENT

No separate payment will be made for profilograph testing or diamond grinding of the bridge deck. The cost of the testing procedure, equipment, grinding operation, and removal and disposal of slurry resulting from the grinding operation is considered incidental to the contract bid price for "Reinforced Concrete Deck Slab".

APPLICATION OF BRIDGE COATING (SPECIAL)

GENERAL

This work consists of preparing and cleaning concrete and galvanized surfaces as well as furnishing and applying a colored base coating with a compatible anti-graffiti finish coating to the surfaces described herein. The base coating and anti-graffiti coating shall be applied to all surfaces indicated on the plans or as directed by the Engineer and shall be applied only after the surface preparation specified herein has been completed, inspected, and approved by the Engineer.

Alternate coating methods may be submitted for review and approval.

MATERIALS

The base coating shall be compatible with the anti-graffiti finish coating and must be designed specifically for coating galvanized surfaces or damp, uncured concrete. The coating material shall be delivered to the job site in sealed containers bearing the manufacturer's original labels. The brand, color, and type shall be clearly marked on each container. A copy of the manufacturer's Materials Safety Data Sheet and a copy of the manufacturer's printed instructions shall be presented to the Engineer at the time of delivery.

The coating material shall be stored in airtight, upright containers. The containers shall be stored in a dry location where the temperature remains above 40° F and less than 100° F.

The coating material shall have a shelf life of not less than 12 months. After application, the base coating shall be dry to the touch within 48 hours and shall achieve a final cure within 2 to 3 weeks under ideal conditions. After application, the anti-graffiti coating shall be dry to the touch within 1 hour and shall achieve a final cure within 3 hours.

The color of the base coating shall be in accordance with the Aerospace Material Specification Standard 595. Colors and areas of application shall be as follows:

Brick Form Liner

The brick form liner color pattern shall alternate in a random pattern subject to the approval of the Engineer using the following colors.

AMS-STD 31136 (Insignia Red) or similar color approved by the Engineer.

AMS-STD 20040 or similar color approved by the Engineer.

AMS-STD 22203 or similar color approved by the Engineer.

The brick pattern colors shall be applied to all brick formliner surfaces described in the Architectural Concrete Surface Treatment Project Special Provision as well as the top surface of the light pilasters and top surface of the wing walls/end bent backwalls.

Superstructure

AMS-STD 36492 (Gray) or similar color approved by the Engineer shall be applied to the tops, interior and exterior faces of the Classic Barrier Rails and Vertical Barrier Rails, bottoms of overhang, outside face of exterior girders and the bottom face of all girders.

Substructure

AMS-STD 36492 (Gray) or similar color approved by the Engineer shall be applied to the vertical faces, undersides and exposed tops of the bent caps, and all exposed surfaces of the columns.

The color of the anti-graffiti coating shall be clear after full cure.

Provide one gallon of graffiti remover, thinners, dryers and all necessary components recommended by the manufacturer to the North Carolina Department of Transportation Materials and Tests Unit, Chemical Testing Engineer.

MATERIAL TESTING AND CERTIFICATION

Before coating material is applied, a Type 2 certification shall be supplied attesting that the product furnished is in accordance with the same formula as that previously subjected to the tests specified below and approved. Copies of the current tests' reports shall be attached to the certification. Reports for tests made more than 4 years prior to shipment to the project site will not be accepted.

All testing shall be performed by a qualified commercial testing laboratory that has been approved by the North Carolina Department of Transportation Materials and Tests Unit.

The applied coating shall be subjected to and shall satisfy the requirements of the tests listed below, prior to use on the structure.

Freeze-Thaw

1. Three concrete specimens, not less than 4 inches by 6 inches by 6 inches, of the mix design for the structure shall be cast and cured. Fourteen days moist curing with a drying period at room temperature, 60° F to 80° F, for 24 hours will be required before applying the coating material to the specimens. Caution shall be taken that there be no excessive oil on specimen forms. The coating shall be applied to the sides of specimens at a spreading rate of 50 ± 10 square feet per gallon. Brush application will be permitted. Cementitious coatings shall be cured at room temperature and 30 percent relative humidity for 24 hours, at room temperature and 90 percent relative humidity for 48 hours, at room temperature and 50 percent relative humidity for 4 days for a total curing time of 7 days.

2. The specimens shall be immersed in water at room temperature for 3 hours, then removed.

3. The specimens shall be placed in cold storage at -15°F for 1 hour and then removed.

4. The specimens shall be thawed at room temperature for one hour.

5. Steps 3 and 4 shall be repeated for a total of 250 cycles. At the end of 250 cycles, the specimens shall show no visible defects.

Accelerated Weathering

Coating shall be subjected to a 7,500 hour exposure test in a Twin-Carbon-Arc-Weatherometer, ASTM G 23, Type D, at an opening temperature of 145° F. The test shall be made at 20-minute cycles consisting of 17 minutes of light and 3 minutes of water spray plus light. At the end of the exposure test, the exposed samples shall show no chipping, flaking, or peeling. The panels for this test shall be prepared by applying the coating at a spreading rate of 50 ± 10 square feet per gallon to both sides and edges of panels cut from asbestos cement shingles in accordance with Federal Specification SS-S-346, Type I. Curing time shall be in accordance with Freeze-Thaw Test curing time.

Fungus Growth Resistance

Coating shall pass a fungus resistance test in accordance with Federal Specification TT-P-29g. Fungus growth shall not be indicated after a minimum incubation period of 21 days.

Abrasion Resistance

Coating shall pass the 2,000 litre sand abrasion test in accordance with Method 6191 Abrasion Resistance-Falling Sand, Federal Test Method Standard 141a, ASTM D968-81. The specimens for this test shall be prepared by applying the coating to a cleaned steel panel at a spreading rate of 50 ± 10 square feet per gallon. The specimens shall be cured at room temperature for 21 days.

Impact Resistance

Coating shall be applied to a concrete panel prepared according to Federal Test Method Standard 141a, Method 2051, at a spreading rate of 50 ± 10 square feet per gallon, and allowed to cure for 21 days at room temperature. The test shall then be run using the Gardner Mandrel Impact Tester in accordance with ASTM D 2794 using a one-half inch indenter with an impact load of 6 inch-pounds. The coating shall show no chipping under this impact load.

Salt-Spray Resistance

A concrete specimen shall be coated at the rate of 50 ± 10 square feet per gallon and cured for 21 days at room temperature. The coated specimen shall be exposed to a 5 percent salt solution in accordance with ASTM B 117 for 2,500 hours where the atmospheric

temperature is maintained at 90° ± 2 °F. At the end of 2,500 hours of exposure, the coating shall show no ill effects, loss of adhesion, or deterioration.

Flexibility

A sheet metal specimen shall be coated at a rate of 50 ± 10 square feet per gallon and allowed to cure for 48 hours at room temperature. The coated specimen shall be bent 180 degrees over a one inch round mandrel. After bending, the coating shall show no breaking.

In addition to the certification and test reports required above, a service record shall be supplied showing that the coating material has a satisfactory service record on concrete and, when applicable, galvanized surfaces for a period of not less than 5 years prior to the date of submission of the service record. The coating shall also have shown satisfactory service characteristics without peeling, chipping, flaking, and non-uniform change in texture or color. The structure for the specific product shall be named in the service record.

In addition to the above requirements, each batch delivered to the project shall be sampled and tested for color and the following product analysis data submitted:

(a) Weight per gallon
(b) Viscosity in Kreb units
(c) Weight percent pigment
(d) Weight percent vehicle solids
(e) Infrared spectra of vehicle solution
(f) Drying time

SURFACE PREPARATION

Prepare concrete surfaces and galvanized surfaces in accordance with Section 420-17(B) and Section 442-13 of the Standard Specifications, respectively, or the manufacturer's recommendations, whichever is more restrictive. All surfaces to be coated shall be free of efflorescence, flaking coatings, dirt, oil, curing compounds, release agents and other deleterious substances prior to the application of the coating.

Concrete curing compounds and release agents must be removed. Water blasting will be allowed; however, the blasting operation must not remove or damage the concrete.

Prior to application of the coating, all concrete surfaces to be coated shall be sprayed with water. If the water soaks into the concrete surfaces, the coating may be applied once all surfaces dry. If the water beads up and is repelled, the surfaces require further cleaning before application of the coating.

APPLICATION

The coating application, including equipment used, shall be in accordance with the manufacturer's recommendations. The coating shall be applied by qualified personnel with previous experience similar to the work outlined in the contract plans.

The material shall be thoroughly mixed in its original container and shall not be thinned. Containers with coatings that have formed skins shall not be permitted for use.

The base coating may be applied over damp, but not wet concrete surfaces and shall be applied at a rate of 50 ± 10 square feet per gallon. The application rate shall produce a uniform color texture. The base coating shall be applied only when the ambient temperature is between 40° F and rising, and 100° F. It shall not be applied over frozen surfaces or if rain is imminent. If a freshly applied surface is damaged by rain, re-coating may be necessary based on the Engineers assessment of the damage.

Schedule the application of the base coating as one of the final finishing operations or when construction-generated dust will be minimal. To prevent lap marks, a wet edge shall be maintained at all times. Stopping and starting in mid-sections will not be allowed. Start or end at natural breaks in the surface, i.e. at a panel edges, corners or joints. When applying the base coating with a roller, the material shall be applied in vertical strokes initially, cross rolled for even film and appearance, and then finished with vertical strikes.

Apply the anti-graffiti coating by brush, roller or airless spray when the ambient temperature is between 45° F and 90° F, and the surface temperature is between 50° F and 100° F. Ensure the surface is clean and dry before applying the anti-graffiti coating.

FINISHED PRODUCT

All coating material in the finished state shall be capable of accommodating the thermal and elastic expansion ranges of the concrete or, when applicable, galvanized surfaces without cracking.

The texture of the completed finish coat shall be similar to that of rubbed concrete. The completed finished coating shall be tightly bonded to the structure and present a uniform appearance and texture. Additional coats may be required by the Engineer in order to produce the desired surface texture and uniformity.

Coatings shall be entirely removed from the structure and reapplied if there is failure to positively adhere as evident by chipping, flaking, peeling, or the desired surface appearance is not achieved.

The average thickness of the completed finish coating shall not exceed 1/8 of an inch. The minimum dry film thickness of the anti-graffiti coating shall be 2.0 mils.

MEASUREMENT AND PAYMENT

Application of Bridge Coating will be paid for at the contract unit price bid per square foot and will include full compensation for surface preparation, furnishing and applying the materials, labor, equipment and any incidentals necessary to complete this work.

The quantity of applied bridge coating, consisting of base coating and anti-graffiti coating material, to be paid for will be the actual square feet of coating that has been applied and accepted.

Payment will be made under:

Pay Item	Pay Unit
Application of Bridge Coating	Square Foot

ELECTRICAL CONDUIT SYSTEM FOR SIGNALS (9-30-11)

GENERAL

The work covered by this section consists of furnishing and installing a conduit system suspended beneath structures and buried. Perform all work in accordance with these special provisions, the plans, and the National Electrical Code (NEC). Install the conduit system in accordance with NEC requirements as an approved raceway for electrical circuits.

The Contractor actually performing the work described in these special provisions is required to have a license of the proper classification from the North Carolina State Board of Examiners of Electrical Contractors.

The licensed Electrical Contractor is required to be available on the job site when the work is being performed or when requested by the Engineer. The licensed Electrical Contractor is required to have a set of plans and special provisions in his possession on the job site, and must maintain accurate "as built" plans.

MATERIALS

Submit eight (8) copies of catalog cuts and/or drawings for all proposed materials for the Engineer's review and approval. Include the brand name, stock number, description, size, rating, manufacturing specification, and applicable contract item number(s) on each submittal. Allow forty (40) days for submittal review. The Engineer will advise the Contractor of reasons for rejected submittals and will return approved submittals to the Contractor. Do not deliver material to the project prior to submittal approval.

For the work covered by this section, the term conduit applies to a system of components consisting of an outer duct, 4 inner ducts, internal spacers, special-purpose spin couplings and all necessary components, referred to as a multi-cell raceway system.

For the outer duct of RGC multi-cell raceway, use rigid galvanized conduit per UL 6 "Rigid Metallic Conduit" with rigid full weight galvanized threaded fittings. Provide factory installed reverse-spin couplings with 3 set screws, to allow assembly without turning the outer duct, and prevent the coupling from backing off before and after installation. Provide an O-ring gasket in the coupling body to resist pullout and to create a watertight seal. Provide pre-installed, smooth walled, pre-lubricated PVC inner ducts, with one white "tracer" duct and internal spacers to maintain alignment throughout the raceway system. Do not use materials provided by more than one manufacturer.

When deflection couplers are detailed on the plans, use deflection couplers that are designed for use with RGC multi-cell raceway, and meet all the requirements for RGC outer duct stated above.

Provide deflection couplers that allow a 30 degree bend in any direction and ¾ inch mis-alignment in all axis. Provide factory installed reverse-spin couplings with 3 set screws, to allow assembly without turning the outer duct, and prevent the coupling from backing off before and after installation. Provide deflection couplers with a middle section consisting of a rubber boot attached by spin couplings and galvanized straps, with inner ducts that bend in unison with the rubber boot.

Use expansion joints that are designed for use with RGC multi-cell raceway, and meet the requirements for RGC outer duct stated above. Provide expansion joints that allow 8 inches of longitudinal movement. Use expansion joints consisting of a female end with a lead-in coupling body and spin coupling, an exterior sliding joint, and a fixed inner duct with an internal sliding joint. Provide expansion joints that have factory installed reverse-spin couplings with three (3) set screws, to allow assembly without turning the outer duct and prevent the coupling from backing off before and after installation.

Use transition adapters that allow RGC raceway and PVC raceway to be coupled together while maintaining the same inner duct alignment. Provide adapters consisting of a threaded female adapter, an outer duct adapter, and a modified coupling body with a sleeve, thin wall couplings and an end spacer.

For the outer duct of PVC multi-cell raceway use schedule 40 PVC per UL 651 "Rigid Nonmetallic Conduit." Use PVC raceway with 6 inch bell ends and an O-ring gasket to resist pullout and provide a watertight seal. Provide PVC raceway having a print line that states "Install Print Line Up" to help facilitate correct installation. Use PVC raceway with pre-lubricated PVC inner ducts, with one white "tracer" duct and internal spacers to maintain alignment throughout the raceway system. Do not use material provided by more than one manufacturer.

Use terminations designed for PVC raceway, to seal each inner duct and the outer duct, and to provide watertight protection.

Use schedule 40 PVC for sleeves in accordance with UL 651 "Rigid Nonmetallic Conduit."

Provide concrete inserts made of galvanized malleable iron, with internal threads for suspending loads from a fixed point beneath a concrete ceiling or deck where no lateral adjustment is required. Use inserts that can be secured to the concrete forms, preventing movement during concrete placement.

For stabilizers and hangers, use galvanized rods that conform to ASTM-A36 or A-575. Galvanized rods may be threaded on both ends or threaded continuously. Use steel stabilizer clamps and attachment brackets, sized as noted in the plans and hot dipped galvanized per ASTM-A123. Provide high strength bolts, nuts and washers that are galvanized in accordance with Article 1072-5 of the Standard Specifications.

Use adjustable clevis-type pipe hangers that allow for vertical adjustment and limited movement of the pipe. Use galvanized pipe hangers that are listed with Underwriters Laboratories, or are Factory Mutual approved for the size conduit shown in the plans. Use hangers that comply with Federal Specification WW-H-171E Type 1 and Manufacturers Standardization Society SP-69 Type 1. Plastic-coat the saddle area of the hanger.

Provide pull lines specifically designed for pulling rope through conduit. Use pull lines made of 2-ply line, with a tensile strength of 240 pounds minimum. Use rot and mildew resistant pull lines that are resistant to tangling when being dispensed.

Use mastic that is a permanent, non-hardening, water sealing compound that adheres to metal, plastic, and concrete.

Provide jute that is a burlap-like material used for filling voids and protecting components from waterproofing and adhesive compounds.

Provide zinc rich paint conforming to Section 1080-9 of the Standard Specifications.

INSTALLATION

To ensure against corrosion in the area where hot dipped galvanizing has been damaged, cover all raw metal surfaces with a cold galvanized, zinc rich paint.

Stub the raceway out at an accessible location and seal with termination kits designed specifically for that purpose. Use termination kits of the same material as the raceway.

Install Stabilizers as shown on the plans to assure proper movement of the conduit expansion joints. Securely fasten the clamps with attachment brackets and stabilizer rods to the conduit at the indicated locations to assure these locations remain stationary. Install the stabilizer rods parallel to the alignment of the conduit, and tilt rod upward at an orientation of 45 degrees to the bottom of the bridge deck.

Insert a pull line in each inner duct with sufficient slack for future use.

Securely fasten all components to prevent movement during concrete placement.

Smooth all sleeve ends and make them flush with surrounding concrete surfaces. Remove burrs and rough edges by filing or grinding. A torch may be used to cut the ends of metal sleeves. Use shields to protect all surfaces during torch-cutting operations.

Place backfill in accordance with Section 300-7 of the Standard Specifications.

Fill the space between the raceway and the sleeve with mastic and jute. Install the mastic with a minimum distance of 2 inches at each end of the sleeve and the remaining interior space filled with jute. Finish the mastic by making it smooth and flush with the concrete.

Coordinate electrical conduit system work with work by others, and allow installation of circuitry or fiber optic cables during the construction process as directed by the Engineer.

Ensure that the concrete inserts are in the proper position and installed correctly, including when they are located in prestressed concrete deck panels.

Keep the raceway system clean of all debris during construction, with the completed system clean and ready for installation of circuitry or fiber optic cables.

The Engineer must inspect and approve all work before concealment.

MEASUREMENT AND PAYMENT

No direct measurement will be made for the conduit system since it will be paid for on a lump sum basis.

Electrical Conduit System for Signals at Station 46+42.50 -L- will be made at the contract lump sum price.

Such price and payment for the conduit system as provided above will be considered full compensation for all materials, equipment, and labor necessary to complete the work in accordance with the plans and these special provisions.

Payment will be made under:

Pay Item	Pay Unit
Electrical Conduit System for Signals at Station 46+42.50 -L-	Lump Sum

THERMAL SPRAYED COATINGS (METALLIZATION) (12-1-2017)

DESCRIPTION

Apply a thermal sprayed coating (TSC) and sealer to metal surfaces in accordance with the Thermal Sprayed Coatings (Metallization) Program and as specified herein when called for on the plans or by other Special Provisions. Use only Arc Sprayed application methods to apply TSC. The Engineer must approve other methods of application.

The Thermal Sprayed Coatings (Metallization) Program is available on the Materials and Tests Unit website.

QUALIFICATIONS

Only use NCDOT approved TSC Contractors meeting the requirements outlined in the Thermal Sprayed Coatings (Metallization) Program.

MATERIALS

Use only materials meeting the requirements of Section 7 of the *Thermal Sprayed Coatings (Metallization) Program.*

SURFACE PREPARATION AND TSC APPLICATION

Surface preparation of TSC surfaces shall meet the requirements of Section 8 of the Thermal Sprayed Coatings (Metallization) Program. Apply TSC with the alloy to the thickness specified on the plans or as required by Thermal Sprayed Coatings (Metallization) Program.

INSPECTION AND TESTING

The TSC Contractor must conduct inspections and tests listed in the Thermal Sprayed Coatings (Metallization) Program.

REPAIRS

Perform all shop repairs in accordance with the procedures outlined in the *Thermal Sprayed Coatings (Metallization) Program*.

Repairs associated with field welding shall be made by removing the existing metallizing by blast or power tool cleaning. Affected areas shall be addressed as follows:

- For Marine Environments, incorporate a minimum surface preparation in accordance with SSPC SP-11 (Power Tool Cleaning to Bare Metal) and require an approved epoxy mastic coating applied in accordance with the manufacturer's recommendation. Apply a minimum of two (2) coats at a rate of 5-7 (WFT) per coat to the affected area.

- For Non-Marine Environments, incorporate a minimum surface preparation in accordance with SSPC SP-11 (Power Tool Cleaning to Bare Metal) and require an approved organic zinc-rich coating applied in accordance with the manufacturer's recommendation. Apply a minimum of two (2) coats at a rate of 5-7 (WFT) per coat to the affected area.

    (1) Minor localized areas less than or equal to 0.1 ft^2 with exposed substrate shall be repaired as outlined above for marine and non-marine environments.

    (2) Large localized areas greater than 0.1 ft^2 with exposed substrate shall require the Contractor to submit a detailed repair procedure to the Engineer for review and approval.

    (3) Repair methods for areas where the substrate has not been exposed shall be mutually agreed upon between the Contractor and TSC Contractor as approved by the Engineer.

TWELVE MONTH OBSERVATION PERIOD

All TSC materials applied under the *Thermal Sprayed Coatings (Metallization) Program* shall be evaluated twelve (12) months after project acceptance for defective materials and workmanship.

MEASUREMENT AND PAYMENT

The contract price bid for the metal component to which the TSC is applied will be full compensation for the thermal sprayed coating.

EXPANSION JOINT SEALS (9-30-11)

GENERAL

The work covered by this Special Provision consists of furnishing and installing the expansion joint seals as shown on the contract drawings. All materials, labor, equipment and incidentals necessary for the proper installation of the expansion joint seals are included.

MATERIAL

Provide expansion joint seals capable of accommodating a total movement measured parallel to the centerline of the roadway as shown on plans.

Provide an elastomeric component for each expansion joint seal that is a continuous unit for the entire length of the joint. Do not field splice the elastomeric component. Only vulcanized shop splicing of the elastomeric component is permitted. The minimum length of an elastomeric component before shop splicing is 20 feet. However, one piece shorter than 20 feet is permitted. Provide an elastomeric component that is clearly shop marked to indicate the top side and joint location of the elastomeric component. On skewed bridges, or under unsymmetrical conditions, clearly mark the left side of the elastomeric component. Left is defined as being on the left when facing in the direction of increasing station. Inspect the seals upon receipt to ensure that the marks are clearly visible upon installation.

Make sure the convolution of the gland does not project above the top of the hold-down plates when the joint opening is in the most compressed condition. Use either elastic polychloroprene (neoprene) or ethyl propylene diene monomer (EPDM) for the elastomer that meets the following minimum properties:

	ASTM TEST METHOD	REQUIREMENTS
Hardness, Durometer - Shore A	D2240	60 ± 5, Neoprene (upward corrugated shape - fabric reinforced) 75 ± 5, EPDM and Neoprene (upward non-corrugated shape) 80 ± 5, EPDM (upward corrugated shape-fabric reinforced)
Tensile Strength	D412	2000 psi (min.)
Elongation at Break	D412	250% (min.)
Width of Gland in Relaxed Condition	N/A	10" ± 0.25"

Thickness of Upturned portion of gland	N/A	0.25" non-corrugated shape, -0.032" to +0.032"
Thickness of Upturned portion of gland	N/A	0.1875" corrugated shape, -0.032" to +0.032"
Thickness of Flat portion of gland	N/A	0.1563", -0.032" to +0.032"

For fabric reinforced glands, submit one unreinforced sample per lot number, up to 500 feet of Expansion Joint Seal, to the Engineer for testing.

Only field splice hold-down plates at crown points, at abrupt changes in the deck slab cross slope, and on lane lines. Splicing within travel lanes is not permitted and splicing on edge lines is not required. Field splice hold-down plates between the edge line and gutter upturn and where necessary for proper installation and alignment is permitted. Show all splice locations on the working drawings for approval. For the location of lane markings at the expansion joint seal, see the Structure plans. At the splice locations, locate the hold-down bolts 3 inches from the end of the hold-down plate. At splice locations where changes in deck slab cross slope occur, cut the ends of hold-down plates parallel to the bridge centerline for skews less than 80° and greater than 100°.

Do not use welded shop splices in hold-down plates.

SHOP DRAWINGS

Submit nine (9) sets of working drawings to the Engineer for review, comments and acceptance. Show complete details drawn to scale and include:

(A) The proposed template details including the makeup of the template

(B) The proposed method of holding the base angle assembly in place while concrete is cast around it

(C) The proposed procedure to correct for the effects of beam movement and rotation when setting width of joint opening

(D) The proposed chronology of installation including the sequence and direction of the concrete casting

(E) The details of cross connectors between base angles, such as steel bars with slots bolted to angles, to maintain evenness between the adjacent base angles while accommodating movement that occurs when concrete is cast. Indicate when bolts are loosened to allow movement.

(F) The proposed method for removing the hold-down plate

(G) A section detail through the joint showing horizontal offset dimensions of the base angles from the centerline joint. This detail is required when the vertical face of the joint opening is not perpendicular to the roadway surface (e.g. when the roadway grade is significant).

Have someone other than the one who prepares the drawing check all detailed drawings and include the signatures of both the drafter and checker on each sheet of the drawings. The Engineer returns unchecked drawings to the Contractor. Provide all completed drawings well in advance of the scheduled installation time for the expansion joint seal.

INSTALLATION

Provide supports for the base angle assembly at a maximum spacing of 9 feet. Place supports near field splices of base angles to ensure that field splices are straight and even. Provide base angles with ½" diameter weep holes at 12 inch centers to allow bleeding of trapped air and/or water. Do not obstruct the weep holes with falsework. Make the bottom of the trough parallel to grade and the sides parallel to the sides of the expansion joint seal.

For damaged areas, depressions, spalls, cracks, or irregularities of curbs or decks adjacent to the expansion joint, submit a proposed method of repair and repair material specifications for approval.

If the Engineer deems any aspects of the expansion joint seals unacceptable, make necessary corrections.

INSPECTION

When concrete is cast, use a non-aluminum, 10 foot, true to line straight edge to check and grade the top of the slab on each side of the joint to ensure smooth transition between spans.

(A) Watertight Integrity Test

(1) Upon completion of an expansion joint seal, perform a water test on the top surface to detect any leakage. Cover the roadway section of the joint from curb to curb, or barrier rail to barrier rail, with water, either ponded or flowing, not less than 1 inch above the roadway surface at all points. Block sidewalk sections and secure an unnozzled water hose delivering approximately 1 gallon of water per minute to the inside face of the bridge railing, trained in a downward position about 6 inches above the sidewalks, such that there is continuous flow of water across the sidewalk and down the curb face of the joint.

(2) Maintain the ponding or flowing of water on the roadway and continuous flow across sidewalks and curbs for a period of 5 hours. At the conclusion of the test, the underside of the joint is closely examined for leakage. The expansion joint seal is considered watertight if no obvious wetness is visible on the Engineer's finger after touching a number of underdeck areas. Damp concrete that does not impart wetness to the finger is not a sign of leakage.

(3) If the joint system leaks, locate the place(s) of leakage and take any repair measures necessary to stop the leakage at no additional cost to the Department. Use repair measures recommended by the manufacturer and approved by the Engineer prior to beginning corrective work.

(4) If measures to eliminate leakage are taken, perform a subsequent water integrity test subject to the same conditions as the original test. Subsequent tests carry the same responsibility as the original test and are performed at no extra cost to the Department.

MEASUREMENT AND PAYMENT

Expansion Joint Seals will be paid for at the lump sum contract price. Payment will be full compensation for furnishing all material, including any steel accessory plates for sidewalks, medians and rails, labor, tools, and incidentals necessary for installing the expansion joint seal in place and including all materials, labor, tools and incidentals for performing the original watertight integrity test.

Payment will be made under:

Pay Item	Pay Unit
Expansion Joint Seals	Lump Sum

SECURING OF VESSELS (10-12-01)

Secure vessels in accordance with Section 107 of the Standard Specifications and the following provision.

When utilizing barges, tugboats or other vessels, take all necessary precautions to ensure that such vessels are securely anchored or moored when not in active operation. Take all necessary measures to ensure that the vessels are operated in a manner that avoids damage to or unnecessary contact with bridges and other highway structures and attachments. If severe weather conditions are anticipated or should be anticipated through reasonable monitoring of weather forecasts, take additional measures to protect bridges and other highway structures and attachments from extreme conditions. The Contractor is strictly liable for damages to any bridge or other highway structures or attachments caused by a vessel owned or controlled by the Contractor. The Contractor is also liable to third parties for property damages and loss of revenue caused by vessels under the Contractor's control.

MEASUREMENT AND PAYMENT

No separate payment will be made for *Securing of Vessels*.

FALSEWORK AND FORMWORK (11-30-23)

GENERAL

Use this Special Provision as a guide to develop temporary works submittals required by the *Standard Specifications* or other provisions; no additional submittals are required herein. Such temporary works include, but are not limited to, falsework and formwork.

Falsework is any temporary construction used to support the permanent structure until it becomes self-supporting. Formwork is the temporary structure or mold used to retain plastic or fluid concrete in its designated shape until it hardens. Access scaffolding is a temporary structure that functions as a work platform that supports construction personnel, materials, and tools, but is not intended to support the structure. Scaffolding systems that are used to temporarily support permanent structures (as opposed to functioning as work platforms) are considered to be falsework under the definitions given. Shoring is a component of falsework such as horizontal, vertical, or inclined support members. Where the term "temporary works" is used, it includes all of the temporary facilities used in bridge construction that do not become part of the permanent structure.

Design and construct safe and adequate temporary works that will support all loads imposed and provide the necessary rigidity to achieve the lines and grades shown on the plans in the final structure.

MATERIALS

Select materials suitable for temporary works; however, select materials that also ensure the safety and quality required by the design assumptions. The Engineer has authority to reject material on the basis of its condition, inappropriate use, safety, or nonconformance with the plans. Clearly identify allowable loads or stresses for all materials or manufactured devices on the plans. Revise the plan and notify the Engineer if any change to materials or material strengths is required.

DESIGN REQUIREMENTS

(A) Working Drawings

Provide working drawings for items as specified in the contract, or as required by the Engineer, with design calculations and supporting data in sufficient detail to permit a structural and safety review of the proposed design of the temporary work.

On the drawings, show all information necessary to allow the design of any component to be checked independently as determined by the Engineer.

When concrete placement is involved, include data such as the drawings of proposed sequence, rate of placement, direction of placement, and location of all construction joints.

When required, have the drawings and calculations prepared under the guidance of, and sealed by, a North Carolina Registered Professional Engineer who is knowledgeable in temporary works design.

If requested by the Engineer, submit with the working drawings manufacturer's catalog data listing the weight of all construction equipment that will be supported on the temporary work. Show anticipated total settlements and/or deflections of falsework and forms on the working drawings. Include falsework footing settlements, joint take-up, and deflection of beams or girders.

As an option for the Contractor, overhang falsework hangers may be uniformly spaced, at a maximum of 36 inches, provided the following conditions are met:

Member Type (PCG)	Member Depth, (inches)	Max. Overhang Width, (inches)	Max. Slab Edge Thickness, (inches)	Max. Screed Wheel Weight, (lbs.)	Bracket Min. Vertical Leg Extension, (inches)
II	36	39	14	2000	26
III	45	42	14	2000	35
IV	54	45	14	2000	44
MBT	63	51	12	2000	50
MBT	72	55	12	1700	48

Overhang width is measured from the centerline of the girder to the edge of the deck slab. For Type II, III & IV prestressed concrete girders (PCG), 45-degree cast-in-place half hangers and rods must have a minimum safe working load of 6,000 lbs.

For MBT prestressed concrete girders, 45-degree angle holes for falsework hanger rods shall be cast through the girder top flange and located, measuring along the top of the member, 1'-2 ½" from the edge of the top flange. Hanger hardware and rods must have a minimum safe working load of 6,000 lbs.

For link slabs, the top of girders directly beneath the link slab shall be free of overhang falsework attachments or other hardware. Submit calculations and working drawings for overhang falsework in the link slab region.

The overhang bracket provided for the diagonal leg shall have a minimum safe working load of 3,750 lbs. The vertical leg of the bracket shall extend to the point that the heel bears on the girder bottom flange, no closer than 4 inches from the bottom of the member. However, for 72-inch members, the heel of the bracket shall bear on the web, near the bottom flange transition.

Provide adequate overhang falsework and determine the appropriate adjustments for deck geometry, equipment, casting procedures and casting conditions.

If the optional overhang falsework spacing is used, indicate this on the falsework submittal and advise the girder producer of the proposed details. Failure to notify the Engineer of hanger type and hanger spacing on prestressed concrete girder casting drawings may delay the approval of those drawings.

Falsework hangers that support concentrated loads and are installed at the edge of thin top flange concrete girders (such as bulb tee girders) shall be spaced so as not to exceed 75% of the manufacturer's stated safe working load. Use of dual leg hangers (such as Meadow Burke HF-42 and HF-43) are not allowed on concrete girders with thin top flanges. Design the falsework and forms supporting deck slabs and overhangs on girder bridges so that there will be no differential settlement between the girders and the deck forms during placement of deck concrete.

When staged construction of the bridge deck is required, detail falsework and forms for screed and fluid concrete loads to be independent of any previous deck pour components when the mid-span girder deflection due to deck weight is greater than ¾".

Note on the working drawings any anchorages, connectors, inserts, steel sleeves or other such devices used as part of the falsework or formwork that remains in the permanent structure. If the plan notes indicate that the structure contains the necessary corrosion protection required for a Corrosive Site, epoxy coat, galvanize or metalize these devices. Electroplating will not be allowed. Any coating required by the Engineer will be considered incidental to the various pay items requiring temporary works.

Design falsework and formwork requiring submittals in accordance with the current edition of AASHTO *Guide Design Specifications for Bridge Temporary Works* except as noted herein.

(1) Wind Loads

Table 2.2 of Article 2.2.5.1 is modified to include wind velocities up to 110 mph. In addition, Table 2.2A is included to provide the maximum wind speeds by county in North Carolina.

Table 2.2 - Wind Pressure Values

Height Zone feet above ground	Pressure, lb/ft^2 for Indicated Wind Velocity, mph				
	70	80	90	100	110
0 to 30	15	20	25	30	35
30 to 50	20	25	30	35	40
50 to 100	25	30	35	40	45
over 100	30	35	40	45	50

(2) Time of Removal

The following requirements replace those of Article 3.4.8.2.

Do not remove forms until the concrete has attained strengths required in Article 420-16 of the *Standard Specifications* and these Special Provisions.

Do not remove forms until the concrete has sufficient strength to prevent surface damage.

Table 2.2A - Steady State Maximum Wind Speeds by Counties in North Carolina

COUNTY	25 YR (mph)	COUNTY	25 YR (mph)	COUNTY	25 YR (mph)
Alamance	70	Franklin	70	Pamlico	100
Alexander	70	Gaston	70	Pasquotank	100
Alleghany	70	Gates	90	Pender	100
Anson	70	Graham	80	Perquimans	100
Ashe	70	Granville	70	Person	70
Avery	70	Greene	80	Pitt	90
Beaufort	100	Guilford	70	Polk	80
Bertie	90	Halifax	80	Randolph	70
Bladen	90	Harnett	70	Richmond	70
Brunswick	100	Haywood	80	Robeson	80
Buncombe	80	Henderson	80	Rockingham	70
Burke	70	Hertford	90	Rowan	70
Cabarrus	70	Hoke	70	Rutherford	70
Caldwell	70	Hyde	110	Sampson	90
Camden	100	Iredell	70	Scotland	70
Carteret	110	Jackson	80	Stanley	70
Caswell	70	Johnston	80	Stokes	70
Catawba	70	Jones	100	Surry	70
Cherokee	80	Lee	70	Swain	80
Chatham	70	Lenoir	90	Transylvania	80
Chowan	90	Lincoln	70	Tyrell	100
Clay	80	Macon	80	Union	70
Cleveland	70	Madison	80	Vance	70
Columbus	90	Martin	90	Wake	70
Craven	100	McDowell	70	Warren	70
Cumberland	80	Mecklenburg	70	Washington	100
Currituck	100	Mitchell	70	Watauga	70
Dare	110	Montgomery	70	Wayne	80
Davidson	70	Moore	70	Wilkes	70
Davie	70	Nash	80	Wilson	80
Duplin	90	New Hanover	100	Yadkin	70
Durham	70	Northampton	80	Yancey	70
Edgecombe	80	Onslow	100		
Forsyth	70	Orange	70		

(B) Review and Approval

The Engineer is responsible for the review and approval of temporary works' drawings.

Submit the working drawings sufficiently in advance of proposed use to allow for their review, revision (if needed), and approval without delay to the work.

The time period for review of the working drawings does not begin until complete drawings and design calculations, when required, are received by the Engineer.

Do not start construction of any temporary work for which working drawings are required until the drawings have been approved. Such approval does not relieve the Contractor of the responsibility for the accuracy and adequacy of the working drawings.

CONSTRUCTION REQUIREMENTS

All requirements of Section 420 of the *Standard Specifications* apply.

Construct temporary works in conformance with the approved working drawings. Ensure that the quality of materials and workmanship employed is consistent with that assumed in the design of the temporary works. Do not weld falsework members to any portion of the permanent structure unless approved. Show any welding to the permanent structure on the approved construction drawings.

Provide tell-tales attached to the forms and extending to the ground, or other means, for accurate measurement of falsework settlement. Make sure that the anticipated compressive settlement and/or deflection of falsework does not exceed 1 inch. For cast-in-place concrete structures, make sure that the calculated deflection of falsework flexural members does not exceed 1/240 of their span regardless of whether or not the deflection is compensated by camber strips.

(A) Maintenance and Inspection

Inspect and maintain the temporary work in an acceptable condition throughout the period of its use. Certify that the manufactured devices have been maintained in a condition to allow them to safely carry their rated loads. Clearly mark each piece so that its capacity can be readily determined at the job site.

Perform an in-depth inspection of an applicable portion(s) of the temporary works, in the presence of the Engineer, not more than 24 hours prior to the beginning of each concrete placement. Inspect other temporary works at least once a month to ensure that they are functioning properly. Have a North Carolina Registered Professional Engineer inspect the cofferdams, shoring, sheathing, support of excavation structures, and support systems for load tests prior to loading.

(B) Foundations

Determine the safe bearing capacity of the foundation material on which the supports for temporary works rest. If required by the Engineer, conduct load tests to verify proposed bearing capacity values that are marginal or in other high-risk situations.

The use of the foundation support values shown on the contract plans of the permanent structure is permitted if the foundations are on the same level and on the same soil as those of the permanent structure.

Allow for adequate site drainage or soil protection to prevent soil saturation and washout of the soil supporting the temporary works supports.

If piles are used, the estimation of capacities and later confirmation during construction using standard procedures based on the driving characteristics of the pile is permitted. If preferred, use load tests to confirm the estimated capacities; or, if required by the Engineer conduct load tests to verify bearing capacity values that are marginal or in other high risk situations.

The Engineer reviews and approves the proposed pile and soil bearing capacities.

REMOVAL

Unless otherwise permitted, remove and keep all temporary works upon completion of the work. Do not disturb or otherwise damage the finished work.

Remove temporary works in conformance with the contract documents. Remove them in such a manner as to permit the structure to uniformly and gradually take the stresses due to its own weight.

MEASUREMENT AND PAYMENT

Unless otherwise specified, *Falsework and Formwork* will not be directly measured.

Payment at the contract unit prices for the various pay items requiring temporary works will be full compensation for the above falsework and formwork.

SUBMITTAL OF WORKING DRAWINGS (1-31-25)

GENERAL

Submit working drawings in accordance with Article 105-2 of the *Standard Specifications* and this Special Provision. For this Special Provision, "submittals" refers to only those listed in this Special Provision. The list of submittals contained herein does not represent a list of required submittals for the project. Submittals are only necessary for those items as required by the contract. Make submittals that are not specifically noted in this provision directly to the Engineer. Either the Structures Management Unit or the Geotechnical Engineering Unit or both units will jointly review submittals.

If a submittal contains variations from plan details or specifications or significantly affects project cost, field construction or operations, discuss the submittal with and submit all copies to the Engineer. State the reason for the proposed variation in the submittal. To minimize review time, make sure all submittals are complete when initially submitted. Provide a contact name and information with each submittal. Direct any questions regarding submittal requirements to the Engineer, Structures Management Unit contacts or the Geotechnical Engineering Unit contacts noted below.

To facilitate in-plant inspection by NCDOT and approval of working drawings, provide the name, address and telephone number of the facility where fabrication will actually be done if different than shown on the title block of the submitted working drawings. This includes, but is not limited to, precast concrete items, prestressed concrete items and fabricated steel or aluminum items.

ADDRESSES AND CONTACTS

For submittals to the Structures Management Unit, use the following addresses:

Via Email: SMU-wdr@ncdot.gov (do not cc SMU Working Drawings staff)

Via US mail:

Mr. D. N. Snoke, P. E.
State Structures Engineer
North Carolina Department
of Transportation
Structures Management Unit
1581 Mail Service Center
Raleigh, NC 27699-1581

Attention: Mr. J. L. Bolden, P. E.

Via other delivery service:

Mr. D. N. Snoke, P. E.
State Structures Engineer
North Carolina Department
of Transportation
Structures Management Unit
1000 Birch Ridge Drive
Raleigh, NC 27610

Attention: Mr. J. L. Bolden, P. E.

For submittals to the Geotechnical Engineering Unit, use the following addresses:

For projects in Divisions 1-7 (Eastern Regional Office):

Via Email: EastGeotechnicalSubmittal@ncdot.gov

Via US mail:

Mr. Thomas Santee, P. E.
Assistant State Geotechnical
Engineer – Eastern Region
North Carolina Department
of Transportation
Geotechnical Engineering Unit
Eastern Regional Office
1570 Mail Service Center

Via other delivery service:

Mr. Thomas Santee, P. E.
Assistant State Geotechnical
Engineer – Eastern Region
North Carolina Department
of Transportation
Geotechnical Engineering Unit
Eastern Regional Office
3301 Jones Sausage Road, Suite 100

Raleigh, NC 27699-1570 Garner, NC 27529

For projects in Divisions 8-14 (Western Regional Office):

Via Email: WestGeotechnicalSubmittal@ncdot.gov

Via US mail or other delivery service:

Mr. Eric Williams, P. E.
Assistant State Geotechnical
Engineer – Western Region
North Carolina Department
of Transportation
Geotechnical Engineering Unit
Western Regional Office
5253 Z Max Boulevard
Harrisburg, NC 28075

The status of the review of structure-related submittals sent to the Structures Management Unit can be viewed from the Unit's website, via the "Drawing Submittal Status" link.
The status of the review of geotechnical-related submittals sent to the Geotechnical Engineering Unit can be viewed from the Unit's website, via the "Geotechnical Construction Submittals" link.

Direct any questions concerning submittal review status, review comments or drawing markups to the following contacts:

Primary Structures Contact:	James Bolden (919) 707 – 6408 jlbolden@ncdot.gov
Secondary Structures Contacts:	Madonna Rorie (919) 707 – 6508 mlrorie@ncdot.gov
Eastern Regional Geotechnical Contact (Divisions 1-7):	Thomas Santee (984) 920-8901 EastGeotechnicalSubmittal@ncdot.gov
Western Regional Geotechnical Contact (Divisions 8-14):	Eric Williams (980)258-6400 WestGeotechnicalSubmittal@ncdot.gov

SUBMITTAL COPIES

Furnish one complete copy of each submittal, including all attachments, to the Engineer. At the same time, submit a copy of the same complete submittal directly to the Structures Management Unit and/or the Geotechnical Engineering Unit as specified in the tables below.

The first table below covers "Structure Submittals." The Engineer will receive review comments and drawing markups for these submittals from the Structures Management Unit. The second table

in this section covers "Geotechnical Submittals." The Engineer will receive review comments and drawing markups for these submittals from the Geotechnical Engineering Unit.

Unless otherwise required, submit one set of supporting calculations to either the Structures Management Unit or the Geotechnical Engineering Unit unless both units require submittal copies in which case submit a set of supporting calculations to each unit. Provide additional copies of any submittal as directed.

STRUCTURE SUBMITTALS

Submittal	Submittal Required by Structures Management Unit?	Submittal Required by Geotechnical Engineering Unit?	Contract Reference Requiring Submittal [1]
Arch Culvert Falsework	Y	N	Plan Note, SN Sheet & "Falsework and Formwork"
Box Culvert Falsework [7]	Y	N	Plan Note, SN Sheet & "Falsework and Formwork"
Cofferdams	Y	Y	Article 410-4
Foam Joint Seals [6]	Y	N	"Foam Joint Seals"
Expansion Joint Seals (hold down plate type with base angle)	Y	N	"Expansion Joint Seals"
Expansion Joint Seals (modular)	Y	N	"Modular Expansion Joint Seals"
Expansion Joint Seals (strip seals)	Y	N	"Strip Seal Expansion Joints"
Falsework & Forms [2] (substructure)	Y	N	Article 420-3 & "Falsework and Formwork"
Falsework & Forms (superstructure)	Y	N	Article 420-3 & "Falsework and Formwork"
Girder Erection over Railroad	Y	N	Railroad Provisions
Maintenance and Protection of Traffic Beneath Proposed Structure	Y	N	"Maintenance and Protection of Traffic Beneath Proposed Structure at Station ___"
Metal Bridge Railing	Y	N	Plan Note

Metal Stay-in-Place Forms	Y	N	Article 420-3
Metalwork for Elastomeric Bearings [4,5]	Y	N	Article 1072-8
Miscellaneous Metalwork [4,5]	Y	N	Article 1072-8
Disc Bearings [4]	Y	N	"Disc Bearings"
Overhead and Digital Message Signs (DMS) (metalwork and foundations)	Y	N	Applicable Provisions
Placement of Equipment on Structures (cranes, etc.)	Y	N	Article 420-20
Prestressed Concrete Box Beam (detensioning sequences) [3]	Y	N	Article 1078-11
Precast Concrete Box Culverts	Y	N	"Optional Precast Reinforced Concrete Box Culvert at Station ___"
Prestressed Concrete Cored Slab (detensioning sequences) [3]	Y	N	Article 1078-11
Prestressed Concrete Deck Panels	Y	N	Article 420-3
Prestressed Concrete Girder (strand elongation and detensioning sequences)	Y	N	Articles 1078-8 and 1078-11
Removal of Existing Structure over Railroad	Y	N	Railroad Provisions
Revised Bridge Deck Plans (adaptation to prestressed deck panels)	Y	N	Article 420-3
Revised Bridge Deck Plans (adaptation to modular expansion joint seals)	Y	N	"Modular Expansion Joint Seals"
Sound Barrier Wall (precast items)	Y	N	Article 1077-2 & "Sound Barrier Wall"
Sound Barrier Wall Steel Fabrication Plans [5]	Y	N	Article 1072-8 & "Sound Barrier Wall"
Structural Steel [4]	Y	N	Article 1072-8

Temporary Detour Structures	Y	Y	Article 400-3 & "Construction, Maintenance and Removal of Temporary Structure at Station ____"
TFE Expansion Bearings [4]	Y	N	Article 1072-8

FOOTNOTES

1. References are provided to help locate the part of the contract where the submittals are required. References in quotes refer to the provision by that name. Articles refer to the *Standard Specifications*.
2. Submittals for these items are necessary only when required by a note on plans.
3. Submittals for these items may not be required. A list of pre-approved sequences is available from the producer or the Materials & Tests Unit.
4. The fabricator may submit these items directly to the Structures Management Unit.
5. The two sets of preliminary submittals required by Article 1072-8 of the *Standard Specifications* are not required for these items.
6. Submittals for Fabrication Drawings are not required. Submittals for Catalogue Cuts of Proposed Material are required. See Section 5.A of the referenced provision.
7. Submittals are necessary only when the top slab thickness is 18" or greater.

GEOTECHNICAL SUBMITTALS

Submittal	Submittals Required by Geotechnical Engineering Unit	Submittals Required by Structures Management Unit	Contract Reference Requiring Submittal [1]
Drilled Pier Construction Plans [2]	Y	N	Subarticle 411-3(A)
Crosshole Sonic Logging (CSL) Reports [2]	Y	N	Subarticle 411-5(A)(2)
Pile Driving Equipment Data Forms [2,3]	Y	N	Subarticle 450-3(D)(2)

Pile Driving Analyzer (PDA) Reports [2]	Y	N	Subarticle 450-3(F)(3)
Retaining Walls [4]	Y; drawings and calculations	Y; drawings	Applicable Provisions
Temporary Shoring [4]	Y; drawings and calculations	Y; drawings	"Temporary Shoring" & "Temporary Soil Nail Walls"

FOOTNOTES

1. References are provided to help locate the part of the contract where the submittals are required. References in quotes refer to the provision by that name. Subarticles refer to the *Standard Specifications*.

2. Submit one hard copy of submittal to the Engineer. Submit a second copy of submittal electronically (PDF via email), US mail or other delivery service to the appropriate Geotechnical Engineering Unit regional office. Electronic submission is preferred.

3. The Pile Driving Equipment Data Form is available from:
   https://connect.ncdot.gov/projects/construction/ConstManRefDocs/PILE%20DRIVING%20EQUIPMENT%20DATA%20FORM.pdf
   See second page of form for submittal instructions.

4. Electronic copy of submittal is required. See referenced provision.

CRANE SAFETY (12-5-25)

Comply with the manufacturer specifications and limitations applicable to the operation of any and all cranes and derricks. Prime contractors, sub-contractors, and fully operated rental companies shall comply with the current Occupational Safety and Health Administration (OSHA) regulations.

Submit all items listed below to the Engineer prior to beginning crane operations. Changes in personnel or equipment must be reported to the Engineer and all applicable items listed below must be updated and submitted prior to continuing with crane operations.

CRANE SAFETY SUBMITTAL LIST

(A) Competent Person: Provide the name and qualifications of the "Competent Person" responsible for crane safety and lifting operations. The named competent person will have the responsibility and authority to stop any work activity due to safety concerns.

(B) Riggers: Provide the qualifications and experience of the persons responsible for rigging operations. Qualifications and experience should include, but not be limited to, weight calculations, center of gravity determinations, selection and inspection of sling and rigging equipment, and safe rigging practices.

(C) Crane Inspections: Inspection records for all cranes shall be current and readily accessible for review upon request.

(D) Certifications: Crane operators shall be certified by the National Commission for the Certification of Crane Operators (NCCCO) or the National Center for Construction Education and Research (NCCER). Other approved nationally accredited programs will be considered upon request. In addition, crane operators shall have a current CDL medical card. Submit a list of crane operator(s) and include current certification for each type of crane operated (small hydraulic, large hydraulic, small lattice, large lattice) and medical evaluations for each operator.

MEASUREMENT AND PAYMENT

No direct payment will be made for providing information, certifications and documentation required for *Crane Safety*.

GROUT FOR STRUCTURES (12-1-17)

GENERAL

This Special Provision addresses grout for use in pile blockouts, grout pockets, shear keys, dowel holes and recesses for structures. This Special Provision does not apply to grout placed in post-tensioning ducts for bridge beams, girders, decks, end bent caps, or bent caps. Mix and place grout in accordance with the manufacturer's recommendations, the applicable sections of the *Standard Specifications* and this Special Provision.

MATERIAL REQUIREMENT

Unless otherwise noted on the plans, use a Type 3 Grout in accordance with Section 1003 of the *Standard Specifications*.

Initial setting time shall not be less than 10 minutes when tested in accordance with ASTM C266.

Construction loading and traffic loading shall not be allowed until the 3-day compressive strength is achieved.

SAMPLING AND PLACEMENT

Place and maintain components in final position until grout placement is complete and accepted. Concrete surfaces to receive grout shall be free of defective concrete, laitance, oil, grease, and other foreign matter. Saturate concrete surfaces with clean water and remove excess water prior to placing grout.

MEASUREMENT AND PAYMENT

No separate payment will be made for *Grout for Structures*. The cost of the material, equipment, labor, placement, and any incidentals necessary to complete the work shall be considered incidental to the structure item requiring grout.

ASBESTOS ASSESSMENT (11-30-23)

INSPECTION FOR ASBESTOS CONTAINING MATERIAL

Prior to conducting bridge demolition or renovation activities, the Contractor shall thoroughly inspect the bridge or affected components for the presence of asbestos containing material (ACM) using a firm prequalified by NCDOT to perform asbestos surveys. The inspection must be performed by a N.C. accredited asbestos inspector with experience inspecting bridges or other industrial structures. The N.C. accredited asbestos inspector must conduct a thorough inspection, identifying all asbestos-containing material as required by the Environmental Protection Agency National Emission Standards for Hazardous Air Pollutants (NESHAP) Code of Federal Regulations (CFR) 40 CFR, Part 61, Subpart M.

The Contractor shall submit an inspection report to the Engineer, which at a minimum must include information required in 40 CFR 763.85 (a)(4) vi)(A)-(E), as well as a project location map, photos of existing structure, the date of inspection and the name, N.C. accreditation number, and signature of the N.C. accredited asbestos inspector who performed the inspection and completed the report. The cover sheet of the report shall include project identification information. Place the following notes on the cover sheet of the report and check the appropriate box:

___ ACM was found
___ ACM was not found

REMOVAL AND DISPOSAL OF ASBESTOS CONTAINING MATERIAL

If ACM is found, notify the Engineer. Compensation for removal and disposal of ACM is considered extra work in accordance with Article 104-7 of the *Standard Specifications*.

An Asbestos Removal Permit must be obtained from the Health Hazards Control Unit (HHCU) of the N.C. Department of Health & Human Services, Division of Public Health, if more than 35 cubic feet, 160 square feet, or 260 linear feet of regulated ACM (RACM) is to be removed from a

structure and this work must be completed by a contractor prequalified by NCDOT to perform asbestos abatement. RACM is defined in 40 CFR, Part 61, Subpart M. Note: 40 CFR 763.85 (a)(4) vi)(D) defines ACM as surfacing, TSI and Miscellaneous which does not meet the NESHAP RACM.

DEMOLITION NOTIFICATION

Even if no ACM is found (or if quantities are less than those required for a permit), a Demolition Notification (DHHS-3768) must be submitted to the HHCU. Notifications and Asbestos Permit applications require an original signature and must be submitted to the HHCU 10 working days prior to beginning demolition activities. The 10 working day period starts based on the post-marked date or date of hand delivery. Demolition that does not begin as originally notified requires submission of a separate revision form HHCU 3768-R to HHCU. Reference the North Carolina Administrative Code, Chapter 10A, Subchapter 41C, Article .0605 for directives on revision submissions.

Contact Information
Health Hazards Control Unit (HHCU)
N.C. Department of Health and Human Services
1912 Mail Service Center
Raleigh, NC 27699-1912
Telephone: (919) 707-5950
Fax: (919) 870-4808

SPECIAL CONSIDERATIONS

Buncombe, Forsyth, and Mecklenburg counties also have asbestos permitting and NESHAP requirements must be followed. For projects involving permitted RACM removals, both the applicable county and the state (HHCU) must be notified.

For demolitions with no RACM, only the local environmental agencies must be notified. Contact information is as follows:

Buncombe County
WNC Regional Air Pollution Control Agency
49 Mt. Carmel Road
Asheville, NC 28806
(828) 250-6777

Forsyth County
Environmental Affairs Department
537 N. Spruce Street
Winston-Salem, NC 27101
(336) 703-2440

Mecklenburg County
Land Use and Environmental Services Agency

Mecklenburg Air Quality
700 N. Tryon Street
Charlotte, NC 28202
(704) 336-5430

ADDITIONAL INFORMATION

Additional information may be found on N.C. asbestos rules, regulations, procedures, and N.C. accredited inspectors, as well as associated forms for demolition notifications and asbestos permit applications at the N.C. Asbestos Hazard Management Program website:

https://epi.dph.ncdhhs.gov/asbestos/ahmp.html

MEASUREMENT AND PAYMENT

Asbestos Assessment Payment will be paid at the lump sum contract unit price and will be full compensation for all asbestos inspections, reports, permitting and notifications.
Payment will be made under:

Pay Item	Pay Unit
Asbestos Assessment	Lump Sum

ARCHITECTURAL CONCRETE SURFACE TREATMENT (SPECIAL)

GENERAL

The work covered by this special provision consists of constructing textured surfaces on the exterior faces of the edge of deck, the exterior and interior faces of the light pilasters, the exterior and interior faces of the wing walls, and exposed areas of the end bent backwalls under the deck overhangs as shown in the plans and in this Special Provision. The Contractor shall furnish all materials, labor, equipment, and incidentals necessary for the construction of architectural concrete surface treatment using simulated brick masonry form liners (molds) and a compatible concrete coloring system.

The Contractor is required to use the same source of form liner and color stains for all required elements. For information purposes only, some manufacturers of form liners and sources of color applications artists are:

Hunt Valley Contractors, Inc.
3705 Crondall Lane
Owings Mills, MD
21117 410-356-9677
Huntvalleycontractors.com

Custom Rock Formliner
2020 7th St. W

St. Paul, Minnesota
55116 651-699-1345
www.customrock.com

SPEC Formliners
1038 E. 4th St.
Santa Ana, CA
92701 714-429-9500
www.specformliners.com

The architectural concrete surface treatment should match the appearance of a running bond brick masonry wall as directed by the Engineer. Grout pattern joints (mortar joints) and bed thickness should re-create the appearance of typical masonry mortar joints.

SUBMITTALS

Shop Drawings - The Contractor shall submit for review and acceptance, plan and elevation views and details showing overall simulated brick pattern, joint locations, form tie locations, and end, edge or other special conditions. The drawings should include typical cross sections of applicable surfaces, joints, comers, brick relief, brick size, pitch/working line, mortar joint and bed depths. If necessary, the Contractor shall revise the shop drawings until the proposed form liner patterns and arrangement have been accepted by the Engineer. Shop drawings should be of sufficient scale to show the detail of all brick and joints patterns. The size of the sheets used for the shop drawings shall be 22" x 34".

The form liner shall be patterned to conceal construction joint lines. Special attention should be given to details for wrapping form liners around curves.

Shop drawings shall be reviewed and accepted prior to fabrication of form liners.

Sample Panels - After the shop drawings have been reviewed and accepted by the Engineer, the Contractor shall construct 24" x 24" transportable sample panel(s) at the project site. The materials used in construction of the sample panel(s) shall comply with section 420 of the Standard Specifications. The sample panel(s) shall be constructed using approved form liners. Sample panels will be required for each different form liner pattern that is to be used on the project. Any sample panel that is not accepted by the Engineer is to be removed from the project site and a new sample panel produced at no additional expense to the Department.

Architectural surface treatments and patterns of the finished work shall achieve the same final effect as demonstrated on the accepted sample panel(s). Upon acceptance by the Engineer, the sample panel(s) shall be used as the quality standard for the project. After the acceptance of the completed structure, the Contractor shall dispose of the sample panels as directed by the Engineer.

MATERIAL REQUIREMENTS

Form Liner - The form liner shall be a high quality, re-useable product manufactured of high strength urethane rubber or other approved material which attaches easily to the form work system and shall not compress more than ¼" when concrete is poured at a rate of 10 vertical feet per hour. The form liners shall be removable without causing deterioration of the surface or underlying concrete.

Form Release Agent - Form release agent shall be a nonstaining petroleum distillate free from water, asphaltic, and other insoluble residue, or an equivalent product. Form release agents shall be compatible with the color system applied and any special surface finish.

Form Ties - Form ties shall be set back a minimum of 2" from the finished concrete surface. The ties shall be designed so that all material in the device to a depth of at least 2" back of the concrete face (bottom of simulated mortar groove) can be disengaged and removed without spalling or damaging the concrete. The Contractor shall submit the type of form ties to the Engineer for approval.

Concrete Color System/Stain - Special surface color system shall be performed using approved coloring systems/stains suitable for the purpose intended and applied in a manner consistent with the design intent of the project. The approved sample panel shall be the basis for determining the appropriate color/stain application.

The coloring agent shall be a penetrating stain mix or other approved coloring system with a compatible finish designed for exterior application on old or new concrete with field evidence of resistance to moisture, acid or alkali, mildew, mold or fungus discoloration or degradation. The coloring agent shall be breathable, allowing moisture and vapor transmission. Final coloring system and colors are subject to acceptance by the Engineer.

Quality Standards - Manufacturer of simulated brick masonry form liners and custom coloring system shall have at least five years experience making brick masonry molds and color stains to create formed concrete surfaces to match real brick shapes, surface textures and colors. The Contractor shall schedule a pre-installation conference with manufacturer representative and the Engineer to assure understanding of simulated brick masonry form liner use, color application, requirements for construction of sample panel(s), and to coordinate the work. The Contractor shall be required to disclose their source of simulated brick masonry manufacturer and final coloration contractor at the Preconstruction Conference.

CONSTRUCTION

Form Liner Preparation - Prior to each concrete pour, the form liners shall be clean and free of build-up. Each liner shall be visually inspected for blemishes and tears. Repairs shall be made in accordance with the manufacturer's recommendations. Repairs shall be accepted by the Engineer before being used. Form liner panels that do not perform as intended or are no longer repairable shall be replaced.

Form Liner Attachment - Form liners shall be securely attached to forms in accordance with the manufacturer's recommendations, with less than a ¼" seam. Blend form liner butt joints into the brick pattern and finish off the final concrete surface. Create no visible vertical or horizontal seams or conspicuous form liner butt joint marks. At locations where the form liners are joined, carefully blend to match the balance of the brick pattern.

Form liners shall be installed to withstand anticipated concrete placement pressures without leakage and without causing physical or visual defects. Wall ties shall be coordinated with the form liner system.

The Contractor shall have a technical representative from the form liner manufacturer on site for technical supervision during the installation and removal of form liners. Unless directed by the Engineer, installation and removal of form liners shall not be permitted if the technical representative is not present.

Form Release - Form release agent shall be applied in accordance with the manufacturer's recommendations. The material shall be compatible with the form liner material and the concrete coloring system and in accordance with this Special Provision. Form release agent should be worked into all areas, especially pattern recesses.

Patching - All form tie holes and other defects in finished uncolored surface shall be filled or repaired within 48 hours of form removal. Use patching materials and procedures in accordance with the manufacturer's recommendations.

Surface Finish - All surfaces that are to receive coloring agent application shall be free of all laitency, dirt, dust, grease, efflorescence, paint, or any other foreign material prior to the application of coloring agent. Cleaning of surfaces to be accomplished by pressure washing with water set at 3000 psi to remove laitence. The fan nozzle shall be held perpendicular to the surface at a distance of 1 to 2 feet. Sandblasting will not be permitted.

Final surface shall be free of blemishes, discolorations, surface voids, and other irregularities. All patterns should be continuous without visual disruption.

Reinforced concrete shall be finished in accordance with the Standard Specifications, except that curing of concrete should been done to accommodate the application of coloring and surface finish treatment.

Grout pattern joints - Grout pattern joints shall be constructed to simulate the appearance of mortared joints produced in laid up masonry work. Grout pattern joints shall be produced in accordance with the form liner / concrete color system manufacturer.

Color/Stain Application - Finished concrete and patches shall stand in place 30 days after form liners are removed prior to application of coloring/staining agent. Maintain the concrete temperature between 40°F (4°C) and 85°F (30°C) during color/stain application and for 48 hours after color/stain application. Consult the manufacturer's recommendations for preparation,

application, curing, and storage of coloring agents/stains. The contractor shall provide a Color Application Artist who is trained in the special techniques to achieve realistic surface appearances. Treated surfaces located adjacent to exposed soil or pavement shall be temporarily covered to prevent dirt or soil splatter from rain.

Following the completion of all work, repairs of any damage made by other construction operations shall be made to the form lined and colored surfaces as directed by the Engineer.

Experience and Qualifications - The Contractor shall have a minimum of three consecutive years of experience in architectural concrete surface treatment construction on similar types of projects. The Contractor shall furnish to the Engineer 5 references who were responsible for supervision of similar projects and will testify to the successful completion of these projects. Include name, address, telephone number, and specific type of application.

BASIS OF PAYMENT

Architectural concrete surface treatment as described on the plans and in this Special Provision will be paid for at the contract unit price bid for "Architectural Concrete Surface Treatment". The above price and payment will be full compensation for all work covered by this Special Provision, the plans and applicable parts of the Standard Specifications and shall include, but not be limited to, furnishing all labor, materials, equipment, and other incidentals, including sample panels, necessary to complete this work.
Payment will be made under:

Architectural Concrete Surface Treatment .....Square Feet

REPLACEMENT BRIDGE PLAQUES (SPECIAL)

GENERAL
The work covered by this special provision consists of removing the existing bridge plaques at the southwest and northeast corners of the existing bridge and creating replica replacement plaques for the new bridge.

The existing bridge plaques shall be removed carefully without damage during demolition and storage. Upon removal, all existing bridge plaques shall remain the property of the North Carolina Department of Transportation as directed by the Engineer.

Salvaged materials shall be delivered to the NCDOT facility located at 1710 East Marion Street, Shelby, NC 28151, where the NCDOT will receive the salvaged materials. Contact Mr. Joshua White at 980-552-4218 regarding the salvage operations one week prior to the availability of the materials.

The information shown on the new plaques shall be identical to the existing plaques. The new plaques will be placed on the new bridge in locations similar to the original bridge. The Contractor shall furnish all materials, labor, equipment, and incidentals necessary for the replacement of the plaques.

SUBMITTALS

Shop Drawings - The Contractor shall submit for review and acceptance, views and details showing plaque size, lettering, spacing, relief, material and color. The drawings should include any necessary mounting details. If necessary, the Contractor shall revise the shop drawings until the proposed plaques have been accepted by the Engineer. Shop drawings should be of sufficient scale to show all relevant details of the plaques. The size of the sheets used for the shop drawings shall be 22" x 34".

Shop drawings shall be reviewed and accepted prior to fabrication of the bridge plaques.

BASIS OF PAYMENT

Removal, storage, shipping, and replacement of the bridge plaques as described on the plans and in this Special Provision will be paid for at the lump sum contract unit price bid for "Bridge Plaques". Such payment will be full compensation for all work covered by this Special Provision and shall include, but not be limited to, furnishing all labor, materials, equipment, and other incidentals necessary to complete this work.

CLASSIC CONCRETE BRIDGE RAIL (SPECIAL)

General

The "Classic Concrete Bridge Rail" shall be in accordance with applicable parts of the Standard Specifications, the details shown on the plans and as outlined in these special provisions. Plans for the bridge rails are detailed for cast in place concrete and must be placed using conventional forms.

Concrete Mix

Concrete for the bridge rail shall meet the requirements for class AA concrete with exception noted below:
The maximum size coarse aggregate used in the concrete mix shall be #78M. The slump shall be within the range of 5" to 8" when tested in accordance with AASHTO T119. A high range water reducer shall be used. The quantity of high range water reducer per pound of cement shall be within the range recommended on the current list of approved admixtures issued by M&T Unit.

Construction

The bridge rails shall be placed to the established shape, line, grade and dimensions shown on the plans.
Joints in the rails shall be constructed at the locations and of the type specified on the plans.

Finishing

All exposed surfaces which are not satisfactory to the Engineer as to uniformity of color and texture or because of excessive patching shall be corrected as required by the Engineer. All surfaces of the bridge rails shall be given a Class I surface finish in accordance with the Standard Specifications unless directed otherwise by the Engineer.

Measurement

The quantity to be paid for under this item shall be the actual number of linear feet of "Classic Concrete Bridge Rail", complete in place and accepted, measured continuously along the top surface of completed rail from end to end without deductions for spaces between sections.

Payment

The quantity, measured as described above, will be paid for at the contract unit price per linear foot bid for "Classic Concrete Bridge Rail", which price and payment shall be full compensation for all materials, admixtures, forms, falsework, curing, surface finish, tools, labor, equipment and incidentals necessary to complete the item.

CONDUIT SYSTEM FOR UTILITIES (SPECIAL)

GENERAL

The Contractor shall be responsible for furnishing all equipment, labor, and materials necessary to install and attach 7-4" PVC Conduits suspended beneath structures and buried. Perform all work in accordance with these special provisions, the plans, the National Electrical Code (NEC), Division 14 of the North Carolina Department of Transportation "Standard Specifications for Roads and Structures", and as directed by the Engineer. The Contractor shall coordinate with the necessary utility owners for required installation and details of the Conduit System for Utilities.

The Contractor performing the work described in these special provisions is required to have a license of the proper classification from the North Carolina State Board of Examiners of Electrical Contractors.

The licensed Electrical Contractor is required to be available on the job site when the work is being performed or when requested by the Engineer. The licensed Electrical Contractor is required to have a set of plans and special provisions in his possession on the job site and must maintain accurate "as built" plans.

MATERIALS

Submit eight (8) copies of catalog cuts and/or drawings for all proposed materials for the Engineer's review and approval. Include the brand name, stock number, description, size, rating, manufacturing specification, and applicable contract item number(s) on each submittal. The Engineer will advise the Contractor of reasons for rejected submittals and will return approved submittals to the Contractor. Do not deliver material to the project prior to submittal approval.

For the PVC conduit system use schedule 40 PVC per UL 651 "Rigid Nonmetallic Conduit." Use PVC conduit with 6 inch bell ends and an O-ring gasket to resist pullout and provide a watertight seal. Provide PVC conduit having a print line that states "Install Print Line Up" to help facilitate correct installation.

Use terminations designed for PVC conduit systems, to seal the duct, and to provide watertight protection.

Use schedule 40 PVC for sleeves in accordance with UL 651 "Rigid Nonmetallic Conduit."

Provide concrete inserts made of galvanized malleable iron, with internal threads for suspending loads from a fixed point beneath a concrete ceiling or deck where no lateral adjustment is required. Use inserts that can be secured to the concrete forms, preventing movement during concrete placement.

For stabilizers and hangers, use galvanized rods that conform to ASTM-A36 or A-575. Galvanized rods may be threaded on both ends or threaded continuously. Use steel stabilizer clamps and attachment brackets, sized as noted in the plans and hot dipped galvanized per ASTM-A123. Provide high strength bolts, nuts and washers that are galvanized in accordance with Article 1072-5 of the *Standard Specifications*.

Use adjustable pipe hangers that allow for vertical adjustment and limited movement of the pipe. Use galvanized pipe hangers that are listed with Underwriters Laboratories or are Factory Mutual approved for the size conduit shown in the plans. Use hangers that comply with Federal Specification WW-H-171E Type 1 and Manufacturers Standardization Society SP-69 Type 1. Plastic-coat the bearing area of the hanger.

Provide pull lines specifically designed for pulling rope through conduit. Use pull lines made of 2-ply line, with a tensile strength of 240 pounds minimum. Use rot and mildew resistant pull lines that are resistant to tangling when being dispensed.

Use mastic that is a permanent, non-hardening, water sealing compound that adheres to metal, plastic, and concrete.

Provide jute that is a burlap-like material used for filling voids and protecting components from waterproofing and adhesive compounds.

Provide zinc rich paint conforming to Section 1080-9 of the *Standard Specifications.*

INSTALLATION

To ensure against corrosion in the area where hot dipped galvanizing has been damaged, cover all raw metal surfaces with a cold galvanized, zinc rich paint.

Stub the conduit system out at an accessible location and seal with termination kits designed specifically for that purpose. Use termination kits of the same material as the conduit system.

Install Stabilizers as shown on the plans to assure proper movement of the conduit expansion joints. Securely fasten the clamps with attachment brackets and stabilizer rods to the conduit at the indicated locations to assure these locations remain stationary. Install the stabilizer rods parallel to the alignment of the conduit, and tilt rod upward at an orientation of 45 degrees to the bottom of the bridge deck.

Insert a pull line in each inner duct with sufficient slack for future use.

Securely fasten all components to prevent movement during concrete placement.

Smooth all sleeve ends and make them flush with surrounding concrete surfaces. Remove burrs and rough edges by filing or grinding. A torch may be used to cut the ends of metal sleeves. Use shields to protect all surfaces during torch-cutting operations.

Place backfill in accordance with Section 300-7 of the *Standard Specifications*.

Fill the space between the conduit system and the sleeve with mastic and jute. Install the mastic with a minimum distance of two (2) inches at each end of the sleeve and the remaining interior space filled with jute. Finish the mastic by making it smooth and flush with the concrete.

Coordinate electrical conduit system work with work by others and allow installation of circuitry or fiber optic cables during the construction process as directed by the Engineer.

Ensure that the concrete inserts are in the proper position and installed correctly, including when they are located in prestressed concrete deck panels.

Keep the conduit system clean of all debris during construction, with the completed system clean and ready for installation of circuitry or fiber optic cables.

The Engineer must inspect and approve all work before concealment.

MEASUREMENT AND PAYMENT

No direct measurement will be made for the conduit system since it will be paid for on a lump sum basis.

Conduit System for Utilities at Station 46+42.50 -L- will be made at the contract lump sum price.

Such price and payment for the conduit system as provided above will be considered full compensation for all materials, equipment, and labor necessary to complete the work in accordance with the plans and these special provisions.

Payment will be made under:

Pay Item	Pay Unit
Conduit System for Utilities at Station 46+42.50 -L-	Lump Sum

ELECTRICAL CONDUIT SYSTEM IN BRIDGE RAIL (SPECIAL)

DESCRIPTION

The work covered by this section consists of furnishing and installing conduit systems embedded in the barrier rail for connection to light poles on light supports. Perform all work in accordance with these special provisions, the plans, the National Electrical Code (NEC), and Division 14 of the North Carolina Department of Transportation "Standard Specifications for Roads and Structures."

The Contractor actually performing the work described in these special provisions shall have a license of the proper classification from the North Carolina State Board of Examiners of Electrical Contractors.

The licensed Electrical Contractor must be available on the job site when the work is being performed or when requested by the Engineer. The licensed Electrical Contractor shall have a set of plans and special provisions in possession on the job site and must maintain accurate "as built" plans.

A pre-construction meeting shall be held between the Contractor and Duke Energy representation prior to beginning the conduit installation.

MATERIALS

Submit electronic copies of catalog cuts and/or drawings for all proposed materials for the Engineer's review and approval. Include the brand name, stock number, description, size, rating, manufacturing specification, and applicable contract item number(s) on each submittal. The Engineer will advise the Contractor of reasons for rejected submittals and will return approved submittals to the Contractor. Do not deliver material to the project prior to submittal approval.

Non-metallic conduit shall be rigid PVC (Polyvinyl chloride) heavy wall approved for underground use with concrete encasement per UL 651 "Rigid Non-Metallic Conduit". Use terminations designed for PVC conduit, to seal and stub out each PVC conduit, and to provide watertight protection.

Provide UL listed combination expansion/deflection couplings that are weatherproof, do not require the use of an external bonding jumper and provide a 4" minimum of conduit movement and a deflection of up to 30 degrees.

Use plywood and foam board, or other similar materials to construct formed openings in the barrier rail. Provide dual 1/8" stainless steel cover plates as shown in the plans to cover the formed opening. Attach a grounding lug to the inside of the bottom plate via a blind tapped hole. Use concrete inserts and stainless steel or brass bolts to attach the checkered plate.

Provide jute that is a burlap-like material used for filling voids and protecting components from waterproofing and adhesive compounds.

Use mastic that is a permanent, non-hardening, water sealing compound that adheres to metal, plastic, and concrete.

Include stainless steel U-bolts for locking the bottom plate to the barrier.
Coordinate with Duke Energy to acquire the correct anchor bolt pattern for light pedestals installed on the structure.

CONSTRUCTION METHODS

Securely fasten all conduit and formed opening frames prior to placing any concrete. Each conduit run between termination points should be as straight as possible. The total angular deflection of all bends in a conduit run should not exceed 180 degrees. Total deflection greater than 180 degrees requires advanced approval by the Engineer and Duke Energy project engineer. After the conduit is encased in concrete, clean each conduit by snaking with a steel band that has an approved tube cleaner, equipped with a mandrel of a diameter not less than ½" of the nominal inside diameter of the conduit. Coordinate conduit cleaning of the bridge lighting conduit system with Duke Energy personnel and have Duke Energy personnel on hand to witness cleaning.

Construct the formed opening with a frame built of plywood, or similar material, encased with rigid foam insulation board, or similar material, that can easily be chiseled away and the frame removed once the concrete has hardened. The frame shall be constructed so that the outer frame matches the formed opening dimensions shown in the plans. Position the formed opening frame near the ends of the bridge barrier rail, but do not conflict with guardrail attachment points. Center the formed opening frame between the vertical "S" bars. Do not cut the "S" bars. Longitudinal "B" bars may be cut to allow the formed opening frame to fit in the barrier.

All conduit and formed opening frame work must be inspected and approved by the Engineer before concealment.

The formed opening shall be constructed with a 2" recessed flange at depth of 2" so that the bottom and top stainless steel plates recess flush with the barrier when installed. Install 2" x ¼" threaded inserts as shown in the plans. Threaded inserts shall be placed with a minimum of 1-½" of concrete cover between the outer edge of the insert and the inside of the formed opening. Locate and field drill mounting holes in the bottom and top plates which align with the location of the concrete inserts. During forming of the barrier rail, cast stainless steel U-bolts into the rail at the cut out locations of the bottom plate.

Extend conduits to an adequate length inside the formed opening frame and securely terminate. Provide a minimum of 2" concrete cover between the face of the barrier and the conduit. After the formed opening frame is removed, trim conduit as needed to fit inside the formed opening. Use bushings at all conduit termination points within the formed opening.

Provide and install a bonding jumper to connect the grounding lug on the inside of the bottom plate to the feeder circuit ground. The bonding jumper shall be of sufficient length to allow the bottom plate to be removed and placed on the bridge deck without disconnection.

Provide and install expansion/deflection couplings at all construction joints and bent expansion joints. Use PVC to RGC transition adapters as required to connect conduit system to expansion/deflection couplings.

Install anchor bolts according to pattern provided by Duke Energy. Protect exposed threaded portion of anchor bolts, to guard against damage from concrete installation.

Seal and cap all conduits exposed in the light pedestals on the structure.

Coordinate electrical conduit system work with work by others as directed by the Engineer.

MEASUREMENT AND PAYMENT

The Electrical Conduit System measured as provided above will be paid for at the contract unit price per each "Electrical Conduit System for Lighting at Sta. 46+42.50 -L-". Such price and payment will be considered full compensation for all materials, equipment and labor necessary to complete the conduit installation for the bridge in accordance with the plans and these Special Provisions.

Payment will be made under:

Electrical Conduit System for Lighting at Sta. 46+42.50 -L-.....Lump Sum

PROJECT SPECIAL PROVISION

(10-18-95) (Rev. 10-15-24) Z-1

PERMITS

The Contractor's attention is directed to the following permits, which have been issued to the Department of Transportation by the authority granting the permit.

PERMIT	AUTHORITY GRANTING THE PERMIT
Dredge and Fill and/or Work in Navigable Waters (404)	U. S. Army Corps of Engineers
Water Quality (401)	Division of Water Resources, DEQ State of North Carolina
Buffer Certification	Division of Water Resources, DEQ State of North Carolina
FERC	Federal Energy Regulatory Commission

The Contractor shall comply with all applicable permit conditions during construction of this project.

Agents of the permitting authority will periodically inspect the project for adherence to the permits.

The Contractor's attention is also directed to Articles 107-10 and 107-13 of the *Standard Specifications* and the following:

Should the Contractor propose to utilize construction methods (such as temporary structures or fill in waters and/or wetlands for haul roads, work platforms, cofferdams, etc.) not specifically identified in the permit (individual, general, or nationwide) authorizing the project it shall be the Contractor's responsibility to coordinate with the Engineer to determine what, if any, additional permit action is required. The Contractor shall also be responsible for initiating the request for the authorization of such construction method by the permitting agency. The request shall be submitted through the Engineer. The Contractor shall not utilize the construction method until it is approved by the permitting agency. The request normally takes approximately 60 days to process; however, no extensions of time or additional compensation will be granted for delays resulting from the Contractor's request for approval of construction methods not specifically identified in the permit.

Where construction moratoriums are contained in a permit condition which restricts the Contractor's activities to certain times of the year, those moratoriums will apply only to the portions of the work taking place in the restricted waters, wetlands or buffer zones, provided that activities outside those areas is done in such a manner as to not affect the restricted waters, wetlands or buffer zones.

P-2

STATE OF NORTH CAROLINA
DEPARTMENT OF TRANSPORTATION

JOSH STEIN
GOVERNOR

DANIEL H. JOHNSON
SECRETARY

February 18, 2026

MEMORANDUM TO: Division Environmental and Construction Units

FROM: Michael A. Turchy, ECAP Group Leader
Environmental Analysis Unit

SUBJECT: Environmental Permits for the replacement of Bridge No. 91 (B-6051) on US 29/74 (Wilkinson Boulevard) over Catawba River (Lake Wylie) on the border of Gaston and Mecklenburg Counties and improve the intersection (U-6143) of US 74 (Wilkinson Boulevard) and NC 7 (Catawba Street) in Belmont, NC, Divisions 10 & 12, **TIP: B-6051 & U-6143.**

Please find enclosed the following permits for this project:

Agency	Permit Type	Permit Expiration
US Army Corps of Engineers Section 404 Clean Water Act Permit	Regional General Permit 50 *Originally issued 11/4/24, Renewed 2/2/26*	May 25, 2030
NC Division of Water Resources Section 401 Water Quality Certification	Individual Certification No. 008676 *Originally issued 7/18/24 under GC 4135, Renewed 1/22/26*	May 25, 2030
NC Division of Water Resources Buffer Certification	Catawba Riparian Buffer Certification	July 18, 2029
Federal Energy Regulatory Commission c/o Duke Energy	Conveyance Authorization	August 4, 2027

Work is authorized by the above referenced permit provided it is accomplished in strict accordance with the permitted plans. The Environmental Coordination and Permitting Group or the Division Environmental Office must be consulted if any deviation from the permit(s) is required.

The General Conditions and Certifications for Nationwide and Regional Permits can be referenced at: https://xfer.services.ncdot.gov/pdea/PermIssued/_General_Conditions_and_Certifications/

The Project Commitments "Greensheet" is located on the Preconstruction SharePoint Dashboard at: https://connect.ncdot.gov/site/preconstruction

Mailing Address:
NC DEPARTMENT OF TRANSPORTATION
ENVIRONMENTAL ANALYSIS UNIT
1598 MAIL SERVICE CENTER
RALEIGH NC 27699-1598

Telephone: (919) 707-6000
Customer Service: 1-877-368-4968
Website: www.ncdot.gov

Location:
1000 BIRCH RIDGE DRIVE
RALEIGH NC 27610

P-3

DEPARTMENT OF THE ARMY
U.S. ARMY CORPS OF ENGINEERS, WILMINGTON DISTRICT
WILMINGTON REGULATORY OFFICE
69 DARLINGTON AVENUE
WILMINGTON NORTH CAROLINA 28403

February 2, 2026

Regulatory Program/Division
SAW-2019-00027

Sent Via Email: ekcheely@ncdot.gov

North Carolina Department of Transportation
Ms. Erin Cheely
1598 Mail Service Center
Raleigh, NC 27699-1598

Dear Ms. Cheely:

This letter is in response to the RGP re-verification application you submitted to the Wilmington District Regulatory Division, on January 20, 2026, for a Department of the Army general permit verification. This project has been assigned the file number SAW-2019-00027 and is known as the US 74/US 29 bridge replacement project (TIP B6051/U6143). Please reference this file number in all correspondence for this project.

A review of the information provided indicates that the proposed work would involve the replacement of a deficient bridge and intersection improvements and includes the permanent impact 583 linear feet (lf) of stream channel, 0.289 acres of wetland and 0.523 acres of open water and the temporary impact to 72 lf of stream channel, 0.084 acres of wetlands and 5.704 acres of open water. The table below provides detailed impact information:

Stream Impacts in HUC 03050101

Permit Site No.	Stream Name/ JD ID	Impact Type	Temporary (ft)	Temporary (acres)	Permanent (ft)	Permanent (acres)	Impact Description
1	SB	Fill	30	0.003	--	--	bank stabilization
		Bank Stabilization	--	--	42	0.004	
2	SC	Fill	--	--	70	0.023	Extension of 2 @ 8'X 11' RCBC. Bank Stabilization Temporary Bank Stabilization
		Bank Stabilization	18	0.006	101	0.035	
3	SD	Fill	7	< 0.001	109	0.009	Roadway fill for roadway construction.
7	SA	Fill	17	0.002	261	0.024	Road fill and bank stabilization
Total Stream Impacts for HUC 03050101			72	0.011	583		

Wetland Impacts in 03050101

Permit Site / Wetland ID[1]	Perm. Fill in Wetlands (ac)	Mechanized Clearing (ac)	Temp. Fill in Wetlands (ac)	Impact Description
2 / WA	0.016	0.007	--	mechanized clearing
3 / WD	0.098	0.031	--	mechanized clearing
4 / WC	0.010	0.018	--	mechanized clearing
5 / WB	0.071	0.029	0.084	Roadway fill, temporary trestle bridges and temporary workpad.
6 / WE	0.003	0.006	--	Roadway fill for roadway
Totals by Impact Type:	**0.198**	**0.091**	**0.084**	
Total[2] Permanent Wetland Impacts for HUC 03050101:	**0.289**			

Surface Water Impacts in HUC 03050101

Permit Site No.	Stream Name/ JD ID	Permanent or Temporary	Impact (Acres)	Impact Description
5	Catawba River / Lake Wylie Catawba River / Lake Wylie	Temporary	0.016	Temporary workpad
5	Catawba River / Lake Wylie Catawba River / Lake Wylie	Permanent	0.075	Bridge
5	Catawba River / Lake Wylie Catawba River / Lake Wylie	Temporary	0.056	Bridge
5	Catawba River / Lake Wylie Catawba River / Lake Wylie	Temporary	5.293	Temporary trestle
5	Catawba River / Lake Wylie Catawba River / Lake Wylie	Permanent	0.003	42” RCP
5	Catawba River / Lake Wylie Catawba River / Lake Wylie	Temporary	0.007	42” RCP
5	Catawba River / Lake Wylie Catawba River / Lake Wylie	Permanent	0.434	Roadway fill
5	Catawba River / Lake Wylie Catawba River / Lake Wylie	Temporary	0.314	Temporary workpad
6	Catawba River / Lake Wylie Catawba River / Lake Wylie	Permanent	0.009	Bank stabilization
6	Catawba River / Lake Wylie Catawba River / Lake Wylie	Temporary	0.006	Bank stabilization
6	Catawba River / Lake Wylie Catawba River / Lake Wylie	Permanent	0.002	Roadway fill
6	Catawba River / Lake Wylie Catawba River / Lake Wylie	Temporary	0.012	Roadway fill
Total Surface Water Impacts for HUC 03050101			**6.227**	

The US 74/US 29 bridge replacement project (TIP B6051/U6143) is located along US 74/US 29 starting at the intersection of US74/US 29 and East Catawba Street, crossing over the Catawba River/Lake Wylie, and terminating near the intersection of US 74/US 29 and Moores Chapel Loop in Belmont, Gaston and Mecklenburg Counties, North Carolina. Latitude 35.294350 and Longitude -81.180210.

We have determined that the proposed work is authorized by RGP 50 pursuant to authorities under Section 10 of the Rivers and Harbors Act of 1899 (33 U.S.C. § 403) and Section 404 of the Clean Water Act (33 U.S.C § 1344). The proposed work must be accomplished in strict accordance with the enclosed general permit conditions, any regional conditions, the special conditions listed in this letter, the application materials, and the enclosed plans. If the extent of the project area and/or nature of the authorized impacts to waters are modified, a revised application must be submitted to this office for written approval before work is initiated. Any deviation from the terms and conditions of the permit, or your submitted plans, may subject the permittee to enforcement action.

This verification is valid until May 25, 2030, unless the subject general permit(s) is suspended, revoked, or is modified prior to that date such that the activity no longer complies with the terms and conditions of the general permit.

Project Specific Special Conditions:

1. The Permittee shall fully implement the enclosed Memorandum of Agreement between the Permittee, the North Carolina State Historic Preservation Officer, and the Federal Highways Administration, which is incorporated herein by reference and attached to this permit.

2. The Permittee shall fully implement the enclosed River Safety Plan.

3. In order to protect the tricolored bat, a species proposed for listing under Section 7 of the Endangered Species Act, NCDOT will adhere to the below criteria.

    a. Upon the federal listing of the tricolored bat, tree clearing will be limited to the hibernation season of October 16 through March 31 to avoid potential impacts during the active season.
    b. The existing bridge and culverts > 3 feet in manufactured diameter within the action area will be surveyed within 30 days of let to ensure absence of roosting bats. The U.S. Fish and Wildlife Service (Service) Asheville Field Office will be contacted immediately if bats are observed.
    c. Should blasting occur, it will take place after tree clearing within the action area has been completed.

This general permit verification and any associated authorizations does not preclude the necessity to obtain any other Federal, State, or local permits, licenses, and/or certifications, which may be required.

If you have any questions related to this verification or have issues accessing documents referenced in this letter, please contact Stephen Brumagin, Project

Manager of the WRDA/Transportation Branch, at 704-798-6471, or by email at stephen.a.brumagin@usace.army.mil. Please take a moment to complete our customer satisfaction survey located at https://regulatory.ops.usace.army.mil/customer-service-survey/.

Sincerely,

M. Scott Jones, PWS
WRDA/Transportation Branch Chief
USACE - Wilmington District

Enclosures

B-6051 MOA, dated December 21, 2022
River Safety Plan
Project Plans
Individual401 WQC
RGP-50

cc

Joel Howard, Div 10 PDEA (via jmhoward@ncdot.gov)
Jeffrey Wyatt, Div 12 DEO (via jlwyatt@ncdot.gov)

DEPARTMENT OF THE ARMY
U.S. ARMY CORPS OF ENGINEERS, WILMINGTON DISTRICT
WILMINGTON REGULATORY OFFICE
69 DARLINGTON AVENUE
WILMINGTON NORTH CAROLINA 28403

November 4, 2024

Regulatory Program/Division
SAW-2019-00027

Sent Via email: maturchy@ncdot.gov

North Carolina Department of Transportation
Mr. Michael Turchy
1598 Mail Service Center
Raleigh, NC 27699-1598

Dear Mr. Turchy:

This letter is in response to your request to the Wilmington District Regulatory Division, WRDA / Transportation Branch, for a preliminary jurisdictional determination (PJD). The US 74/US 29 bridge replacement project (TIP B6051/U6143) is located along US 74/US 29 starting at the intersection of US74/US 29 and East Catawba Street, crossing over the Catawba River/Lake Wylie and terminating near the intersection of US 74/US 29 and Moores Chapel Loop in Belmont, Gaston and Mecklenburg Counties, North Carolina. Latitude 35.294350 and Longitude -81.180210. This project has been assigned the file number SAW-2019-00027. This file number should be referenced in all correspondence concerning this project.

Based on our review of the information you furnished, and other information available to our office, we have preliminarily determined the above-referenced area may contain approximately 569 lf of stream channel, 0.70 acres of waters and 0.21 acres of open water acres, which are waters of the United States under the U.S. Army Corps of Engineers (Corps) regulatory jurisdiction. These waters are identified in the enclosed site maps. This determination was made in accordance with the Corps regulatory authority pursuant to Section 404 of the Clean Water Act, and based upon criteria contained in the 1987 Corps of Engineers Wetland Delineation Manual and the Eastern Mountains and Piedmont regional supplement.

Section 404 of the Clean Water Act requires a Department of the Army (DA) permit be obtained prior to the discharge of dredged or fill material into waters of the United States, including wetlands. Section 10 of the Rivers and Harbors Act of 1899 requires a DA permit be obtained for any work in, on, over or under navigable waters of the United States.

For purposes of computation of impacts, compensatory mitigation requirements, and other resource protection measures, a permit decision made based on a preliminary

jurisdictional determination will treat all waters including wetlands that would be affected in any way by the permitted activity on the site as if they are jurisdictional waters of the U.S. This preliminary determination is not an appealable action under the Regulatory Program Administrative Appeal Process (Reference 33 CFR Part 331). However, you may request an approved jurisdictional determination, which is an appealable action, by contacting the Corps district for further instructions.

This determination has been conducted to identify the limits of Corps' Clean Water Act jurisdiction for the review area identified in this request. The determination may not be valid for the wetland conservation provisions of the Food Security Act of 1985. If you or your tenant are USDA Program participants, or anticipate participation in USDA programs, you should request a certified wetland determination from the local office of the Natural Resources Conservation Service, prior to starting work.

You are cautioned that work performed in areas which may be waters of the United States, as indicated in the preliminary JD, without a Department of the Army permit could subject you to enforcement action.

If you have any questions concerning this correspondence, please contact Crystal Amschler, WRDA Project Manager of the WRDA at 828-526-6013, by mail at the above address, or by email at crystal.c.amschler@usace.army.mil. Please take a moment to complete our customer satisfaction survey located at https://regulatory.ops.usace.army.mil/customer-service-survey/.

Sincerely,



M. Scott Jones, PWS
WRDA / Transportation Branch Chief
USACE - Wilmington District

Enclosures

Compliance Certification Form

File Number: SAW-2019-00027 **Counties: Gaston & Mecklenburg**

Permittee: North Carolina Department of Transportation, Ms. Erin Cheely

Project Name: US 74/US 29 bridge replacement project (TIP B6051/U6143)

Date Verification Issued: 2/2/2026 **Project Manager: Stephen Brumagin**

Upon completion of the activity authorized by this permit and any mitigation required by the permit, sign this certification, and return it to the following address:

US ARMY CORPS OF ENGINEERS
Wilmington District
Attn: Steve Brumagin
WRDA / Transportation Branch,
8430 Univ. Exec. Park Dr.
Charlotte, NC 28262
or
stephen.a.brumagin@usace.army.mil

Please note that your permitted activity is subject to a compliance inspection by a U. S. Army Corps of Engineers representative. Failure to comply with any terms or conditions of this authorization may result in the Corps suspending, modifying or revoking the authorization and/or issuing a Class I administrative penalty, or initiating other appropriate legal action.

I hereby certify that the work, and mitigation (if applicable), authorized by the above referenced permit has been completed in accordance with the terms and conditions of the said permit including any general or specific conditions.

Date Authorized Work Started: _____ **Completed: _____**

Describe any deviations from permit (attach drawing(s) depicting the deviations):

_____

_____

***Note: The description of any deviations on this form does not constitute approval by the Corps.**

_____ _____

Signature of Permittee **Date**

P-10

Docusign Envelope ID: 64140B15-3DC2-4139-8167-12F43B7AFA33

JOSH STEIN
Governor
D. REID WILSON
Secretary
RICHARD E. ROGERS, JR.
Director

NORTH CAROLINA
Environmental Quality

January 22, 2026
Gaston and Mecklenburg Counties
NCDWR Project No. 20240723 V2
TIP#B-6051 and U-6143
WBS Element No. 48708.1.1 and 48326.1.1

APPROVAL of 401 WATER QUALITY CERTIFICATION with ADDITIONAL CONDITIONS

Ms. Erin Cheely
NCDOT
1598 Mail Service Center
Raleigh, NC 27699-1598
EKCheely@NCDOT.gov

Subject: Approval of Renewal to the 401 Water Quality Certification Pursuant to Section 401 of the Federal Clean Water Act with ADDITIONAL CONDITIONS for Proposed replacement of Bridge No. 91 (B-6051) on US 29/74 (Wilkinson Boulevard) over Catawba River (Lake Wylie) on the border of Gaston County (NCDOT Division 12) and Mecklenburg County (NCDOT Division 10) and to improve the intersection (U-6143) of US 74 (Wilkinson Boulevard) and NC 7 (Catawba Street) in Belmont, NC.
NCDWR Project No. 20240723, TIP No. B-6051 and U-6143, WBS No. 48708.1.1 and 48326.1.1

Dear Ms. Cheely

Attached hereto is a copy of Certification No. WQC008676 issued to The NCDOT dated January 22, 2026.

This approval is for the purpose and design described in your application. The plans and specifications for this project are incorporated by reference as part of this Water Quality Certification. If you change your project, you must notify the Division, and you may be required to submit a new application package with the appropriate fee. If the property is sold, the new owner must be given a copy of this Certification and is responsible for complying with all conditions. [15A NCAC 02H .0507(d)(2)]. This Certification does not relieve the permittee of the responsibility to obtain all other required Federal, State, or Local approvals before proceeding with the project, including those required by, but not limited to, Sediment and Erosion Control, Non-Discharge, Water Supply Watershed, and Trout Buffer regulations.

This letter completes the review of the Division under section 401 of the Clean Water Act and 15A NCAC 02H .0500. Please contact Mary Plummer at 704-235-2193 or Mary.Plummer@deq.nc.gov if you have any questions or concerns.

Sincerely,

Signed by:
Faith Hardin
3185423002EA45E...

Richard E. Rogers, Jr., Director
Division of Water Resources

Electronic copy only distribution:
Crystal Amschler, US Army Corps of Engineers, Asheville Field Office
Steve Brumagin, US Army Corps of Engineers, Charlotte Field Office
Holland Youngman, US Fish and Wildlife Service
David McHenry, NC Wildlife Resources Commission

Docusign Envelope ID: 64140B15-3DC2-4139-8167-12F43B7AFA33

Approval of Renewal to the 401 Water Quality Certification Pursuant to Section 401 of the Federal Clean Water Act with ADDITIONAL CONDITIONS

THIS CERTIFICATION is issued in conformity with the requirements of Section 401 Public Laws 92-500 and 95-217 of the United States and subject to the North Carolina Division of Water Resources (NCDWR) Regulations in 15 NCAC 2H .0500. This certification authorizes NCDOT to impact 655 linear feet of streams, .373 acres of jurisdictional wetlands, 6.25 acres of open water, and 31,961 square feet in the Catawba River Buffer in Gaston and Mecklenburg County. The project shall be constructed pursuant to your application dated January 21, 2026. The authorized impacts are as described below:

Stream Impacts (Linear Feet) in the Catawba River Basin.
B-6051 & U-6143 DWR Project No. 20240723

Site	Perm. Fill in Perennial Stream			Perm. Fill in Intermittent Stream	Temp. Fill in Perennial Stream		Temp. Fill in Intermittent Stream	Total Stream Impacts	Stream Impacts Requiring Mitigation
	Bank Stabilization	Roadway Fill	Culvert		Bank Stabilization	Roadway Fill			
1-1A	42	-	-	-	-	-	-	42	-
2-1B	-	-	-	-	30	-	-	30	-
3-2A	-	-	70	-	-	-	-	70	70
4-2B	101	-	-	-	-	-	-	101	-
5-2C	-	-	-	-	18	-	-	18	-
6-3A	-	109	-	-	-	-	-	109	109
7-3B	-	-	-	-	-	7	-	7	-
8-7A	-	-	-	261	-	-	-	261	261
9-7B	-	-	-	-	-	-	17	17	-
Totals	**143**	**109**	**70**	**261**	**48**	**7**	**17**	**655**	**440**
	322				**55**				
	583				**72**				

Total Stream Impacts for Project: 655 Linear Feet.

Catawba Riparian Buffer Impacts (Square Feet).

Site	Zone 1	Minus Wetlands in Zone 1	=Zone 1 Buffer (Not Wetlands)	Zone 1 Buffer Mitigation Required (2:1 Ratio)	Zone 2	Minus Wetlands in Zone 2	=Zone 2 Buffers (Not Wetlands)	Zone 2 Buffer Mitigation Required (1.5:1 Ratio)	Total Buffer Mitigation
1-5A	1,735	-	1,735	-	1,963	-	1,963	-	-
2-5B	13,773	-	13,773	27,546	4,304	-	4,304	6,456	**34,002**
3-5C	3,826	-	3,826	-	-	-	-	-	-
4-6A	5,962	74	5,888	11,776	398	-	398	597	**12,373**
Totals	**25,296**	**74**	**25,222**	**39,322**	**6,665**	**-**	**6,665**	**7,053**	**46,375**

Total Riparian Buffer Impacts for Project: 31,961 Square Feet.

Docusign Envelope ID: 64140B15-3DC2-4139-8167-12F43B7AFA33

Wetland Impacts (Acres) in the Catawba River Basin.
B-6051 & U-6143 DWR Project No. 20240723

Site	Wetland Site	Permanent Fill			Temporary Fill		Total Wetland Impacts	Wetland Impacts Requiring Mitigation
		Roadway Fill	Bridge	Mechanized Clearing	Trestle	Workpad		
1-2A	WA	.016	-	-	-	-	.016	.016
2-2B	WA	-	-	.007	-	-	.007	.007
3-3A	WD	.098	-	-	-	-	.098	.098
4-3B	WD	-	-	.031	-	-	.031	.031
5-4A	WC	.010	-	-	-	-	.010	.010
6-4B	WC	-	-	.018	-	-	.018	.018
7-5A	WB	-	.071	-	-	-	.071	.071
8-5B	WB	-	-	.029	-	-	.029	.029
9-5C	WB	-	-	-	.069	-	.069	-
10-5D	WB	-	-	-	-	.015	.015	-
11-6A	WE	.003	-	-	-	-	.003	.003
12-6B	WE	-	-	.006	-	-	.006	.006
Totals		**.127**	**.071**	**.091**	**.069**	**.015**	**.373**	**.289**
		.289			**.084**			

Total Wetland Impacts for Project: .373 Acres.

Open Water (Lake/River) Impacts in the Catawba River Basin.

Site	Permanent Fill				Temporary Fill						Totals
	Bridge	Culvert	Roadway Fill	Bank Stabilization	Workpad	Bridge	Trestle	Culvert	Bank Stabilization	Roadway Fill	
1-5A	-	-	-	-	.02	-	-	-	-	-	.02
2-5B	.08	-	-	-	-	-	-	-	-	-	.08
3-5C	-	-	-	-	-	.06	-	-	-	-	.06
4-5D	-	-	-	-	-	-	5.29	-	-	-	5.29
5-5E	-	.01	-	-	-	-	-	-	-	-	.01
6-5F	-	-	-	-	-	-	-	.01	-	-	.01
7-5G	-	-	.43	-	-	-	-	-	-	-	.43
8-5H	-	-	-	-	.31	-	-	-	-	-	.31
9-6A	-	-	-	.01	-	-	-	-	-	-	.01
10-6B	-	-	-	-	-	-	-	-	.01	-	.01
11-6C	-	-	.01	-	-	-	-	-	-	-	.01
12-6D	-	-	-	-	-	-	-	-	-	.01	.01
Totals	**.08**	**.01**	**.44**	**.01**	**.33**	**.06**	**5.29**	**.01**	**.01**	**.01**	**6.25**
	.54				**5.71**						

Total Open Water Impacts for Project: 6.25 Acres.

The application provides adequate assurance that the discharge of fill material into the waters of the Catawba River Basin in conjunction with the proposed development will not result in a violation of applicable Water Quality Standards and discharge guidelines. Therefore, the State of North Carolina certifies that this activity will not violate the applicable portions of Sections 301, 302, 303, 306, 307 of PL 92-500 and PL 95-217 if conducted in accordance with the application and conditions hereinafter set forth.

This approval is only valid for the purpose and design that you submitted in your application dated and received January 21, 2026. Should your project change, you are required to notify the NCDWR and submit a new application. If the property is sold, the new owner must be given a copy of this Certification and approval letter and is thereby responsible for complying with all the conditions. If any additional wetland impacts, or stream impacts, for this project (now or in the future) exceed one acre or 300 linear feet, respectively, additional compensatory mitigation may be required as described in 15A NCAC 2H .0506 (h) (6) and (7).

Docusign Envelope ID: 64140B15-3DC2-4139-8167-12F43B7AFA33

For this approval to remain valid, you are required to comply with all the conditions listed below. In addition, you should obtain all other federal, state or local permits before proceeding with your project including (but not limited to) Sediment and Erosion control, Coastal Stormwater, Non-discharge and Water Supply watershed regulations. This Certification shall expire on the same day as the expiration date of the corresponding Corps of Engineers Permit.

This Water Quality Certification neither grants nor affirms any property right, license, or privilege in any lands or waters, or any right of use in any waters. This Water Quality Certification does not authorize any person to interfere with the riparian rights, littoral rights, or water use rights of any other person and does not create any prescriptive right or any right of priority regarding any usage of water. This Water Quality Certification shall not be interposed as a defense in any action respecting the determination of riparian or littoral rights or other rights to water use. No consumptive user is deemed by virtue of this Water Quality Certification to possess any prescriptive or other right of priority with respect to any other consumptive user regardless of the quantity of the withdrawal or the date on which the withdrawal was initiated or expanded. Upon the presentation of proper credentials, the Division may inspect the property.

Condition(s) of Approval and Certification:

1. All riparian buffers impacted by the placement of temporary fill or clearing activities shall be restored to the preconstruction contours and revegetated. Maintained buffers shall be permanently revegetated with non-woody species by the end of the growing season following completion of construction. For the purpose of this condition, maintained buffer areas are defined as areas within the transportation corridor that will be subject to regular NCDOT maintenance activities including mowing. The area with non-maintained buffers shall be permanently revegetated with native woody species before the next growing season following completion of construction. [15A NCAC 02B.0614]

2. Pursuant to 15A NCAC 2B.0614. sediment and erosion control devices shall not be placed in Zone 1 of any Catawba Buffer without prior approval by the NCDWR. At this time, the NCDWR has approved no sediment and erosion control devices in Zone 1, outside of the approved project impacts, anywhere on this project. Moreover, sediment and erosion control devices shall be allowed in Zone 2 of the buffers provided that Zone 1 is not compromised, and that discharge is released as diffuse flow.

3. All stormwater runoffs shall be directed as sheetflow through stream buffers at non-erosive velocities, unless otherwise approved by this certification. [15A NCAC 02B.0614]

4. Native riparian vegetation (i.e., trees and shrubs native to your geographic region) must be reestablished in the riparian areas within the construction limits of the project by the end of the growing season following completion of construction. [15A NCAC 02B.0614] & [15A NCAC 02B.0506(b)(2)]

Condition(s) of Certification:

Project Specific Conditions

1. All the authorized activities and conditions associated with the original Water Quality Certification dated July 18, 2024 still apply except where superseded by this Certification. [15A NCAC 02H.0506(b)(3) and (c)(3)]

2. The post-construction removal of any temporary bridge structures must return the project site to its preconstruction contours and elevations. The impacted areas shall be revegetated with appropriate native species. [15A NCAC 02H .0506(b)(2)

3. As a condition of this 401 Water Quality Certification, the bridge demolition and construction must be accomplished in strict compliance with the most recent version of NCDOT's Best Management Practices for Construction and Maintenance Activities. [15A NCAC 02H .0507(d)(2) and 15A NCAC 02H .0506(b)(5)]

4. Bridge deck drains shall not discharge directly into the stream. Stormwater shall be directed across the bridge and pre-treated through site-appropriate means (grassed swales, pre-formed scour holes, vegetated buffers, etc.)

Docusign Envelope ID: 64140B15-3DC2-4139-8167-12F43B7AFA33

before entering the stream. To meet the requirements of NCDOT's NPDES permit, please refer to the most recent version of the *North Carolina Department of Transportation Stormwater Best Management Practices Toolbox* for approved measures. [15A NCAC 02H .0507(d)(2) and 15A NCAC 02H .0506(b)(5)]

5. Bridge piles and bents shall be constructed using driven piles (hammer or vibratory) or drilled shaft construction methods. More specifically, jetting or other methods of pile driving are prohibited without prior written approval from the NCDWR first. [15A NCAC 02H.0506(b)(2)]

6. No drill slurry or water that has been in contact with uncured concrete shall be allowed to enter surface waters. This water shall be captured, treated, and disposed of properly. [15A NCAC 02H .0506(b)(3)

7. A turbidity curtain will be installed in the stream if driving or drilling activities occur within the stream channel, on the stream bank, or within 5 feet of the top of bank, or during the removal of bents from an old bridge. This condition can be waived with prior approval from the NCDWR. [15A NCAC 02H .0506(b)(3)

8. All bridge construction shall be performed from the existing bridge, temporary work bridges, temporary causeways, or floating or sunken barges. If work conditions require barges, they shall be floated into position and then sunk. The barges shall not be sunk and then dragged into position. Under no circumstances should barges be dragged along the bottom of the surface water. [15A NCAC 02H .0506(b)(3)

9. Existing stream dimensions (including pattern and profile) are to be maintained above and below locations of each culvert. The structures shall be designed and installed to allow for fish and other wildlife movement as well as prevent headcutting of the stream. The applicant may be required to provide evidence that the equilibrium has been maintained if requested in writing by the NCDWR. [15A NCAC 02H.0506(b)(2)]

10. Unless otherwise approved in this certification, placement of culverts and other structures in open waters and streams, shall be placed below the elevation of the streambed by one foot for all culverts with a diameter greater than 48 inches, and 20 percent of the culvert diameter for culverts having a diameter less than 48 inches, to allow low flow passage of water and aquatic life. Design and placement of culverts and other structures including temporary erosion control measures shall not be conducted in a manner that may result in dis-equilibrium of wetlands or streambeds or banks, adjacent to or upstream and downstream of the above structures. The applicant is required to provide evidence that the equilibrium is being maintained if requested in writing by the NCDWR. If this condition is unable to be met due to bedrock or other limiting features encountered during construction, please contact the NCDWR for guidance on how to proceed and to determine whether or not a permit modification will be required. [15A NCAC 02H.0506(b)(2)]

11. If multiple pipes or barrels are required, they shall be designed to mimic natural stream cross sections as closely as possible including pipes or barrels at flood plain elevation and/or sills where appropriate. Widening the stream channel should be avoided. Stream channel widening at the inlet or outlet end of structures typically decreases water velocity causing sediment deposition that requires increased maintenance and disrupts aquatic life passage. [15A NCAC 02H.0506(b)(2)]

12. Riprap shall not be placed in the active thalweg channel or placed in the streambed in a manner that precludes aquatic life passage. Bioengineering boulders or structures should be properly designed, sized and installed. [15A NCAC 02H.0506(b)(2)]

13. The stream channel shall be excavated no deeper than the natural bed material of the stream, to the maximum extent practicable. Efforts must be made to minimize impacts to the stream banks, as well as to vegetation responsible for maintaining the stream bank stability. Any applicable riparian buffer impact for access to stream channel shall be temporary and be revegetated with native riparian species. [15A NCAC 02H.0506(b)(2)]

14. Pipes and culverts used exclusively to maintain equilibrium in wetlands, where aquatic life passage is not a concern, shall not be buried. These pipes shall be installed at natural ground elevation.

15. Wetland areas impacted by temporary clearing shall be stabilized and reseeded with native wetland seed. [15A NCAC 02H.0506(b)]

Docusign Envelope ID: 64140B15-3DC2-4139-8167-12F43B7AFA33

16. Due to the possibility that compaction and/or other site alterations might prevent the temporary wetland impact area from re-attaining jurisdictional wetland status; the permittee shall provide an update on the wetland areas temporarily impacted. This update shall be conducted two growing seasons after completion of the work and shall consist of photographs and a brief report on the progress of the areas in re-attaining wetland jurisdictional status. Upon submission of this update to the NCDWR, the permittee shall schedule an agency field meeting with the NCDWR to determine if the wetland areas temporarily impacted by this project have re-attained jurisdictional wetland status. If the wetland areas temporarily impacted by this project have not re-attained jurisdictional wetland status, the NCDWR shall determine if additional compensatory wetland mitigation is to be required.

17. Compensatory mitigation for 440 linear feet of impacts to streams is required. We understand that you have chosen to perform compensatory mitigation for impacts to streams through the North Carolina Division of Mitigation Service (DMS) (formerly NCEEP), and that the DMS has agreed to implement the mitigation for the project. The DMS has indicated in a letter dated February 14, 2024, that they will assume responsibility for satisfying the federal Clean Water Act compensatory mitigation requirements for the above-referenced project, in accordance with the DMS Mitigation Banking Instrument signed July 28, 2010.

18. Compensatory mitigation for impacts to 19,661 square feet of protected riparian buffers in Zone 1 and 4,702 square feet of protected riparian buffers in Zone 2 shall be required. We understand that you have chosen to perform compensatory mitigation for impacts to protected buffers through use of the North Carolina Division of Mitigation Services (DMS) (formerly NCEEP). Mitigation for unavoidable impacts to Catawba Riparian Buffers shall be provided in the Catawba River Basin and done in accordance with 15A NCAC .02B .0295**.** The DMS has indicated in a letter dated February 14, 2024, that they will assume responsibility for satisfying the compensatory mitigation requirements for the above-referenced project, in accordance with DMS's Mitigation Banking Instrument signed June 14, 2016.

19. Compensatory mitigation for impacts to .289 acres of riverine wetlands is required. We understand that you have chosen to perform compensatory mitigation for impacts to wetlands through the North Carolina Division of Mitigation Services (DMS) (formerly NCEEP), and that the DMS has agreed to implement the mitigation for the project. DMS has indicated in a letter dated February 14, 2024, that they will assume responsibility for satisfying the federal Clean Water Act compensatory mitigation requirements for the above-referenced project, in accordance with DMS's Mitigation Banking Instrument signed July 28, 2010.

General Conditions

1. All work in or adjacent to stream waters shall be conducted in a dry work area. Approved BMP measures from the most current version of NCDOT Construction and Maintenance Activities manual such as sandbags, rock berms, cofferdams and other diversion structures shall be used to prevent excavation in flowing water. [15A NCAC 02H.0506(b)(3) and (c)(3)]

2. Heavy equipment shall be operated from the banks rather than in the stream channel in order to minimize sedimentation and reduce the introduction of other pollutants into the stream. [15A NCAC 02H.0506(b)(3)]

3. All mechanized equipment operated near surface waters must be regularly inspected and maintained to prevent contamination of stream waters from fuels, lubricants, hydraulic fluids, or other toxic materials. [15A NCAC 02H.0506(b)(3)]

4. All work in or adjacent to stream waters shall be conducted per approved BMP measures from the most current version of NCDOTs Construction and Maintenance Activities manual. [15A NCAC 02H.0506(b)(3) and (c)(3)]

5. The Permittee shall ensure that the final design drawings adhere to the permit and to the permit drawings submitted for approval. [15A NCAC 02H .0507 (c) and 15A NCAC 02H .0506 (b)(2) and (c)(2)]

6. Stormwater shall be directed to vegetated buffer areas, grass-lined ditches or other means appropriate to the site for the purpose of pre-treating storm water runoff prior to discharging directly into streams. (15A NCAC 02B.0224 and .0225)

Docusign Envelope ID: 64140B15-3DC2-4139-8167-12F43B7AFA33

7. If concrete is used during construction, a dry work area shall be maintained to prevent direct contact between curing concrete and stream water. Water that inadvertently contacts uncured concrete shall not be discharged to surface waters due to the potential for elevated pH and possible aquatic life and fish kills. [15A NCAC 02B.0200]

8. During the construction of the project, no staging of equipment of any kind is permitted in waters of the U.S. or protected riparian buffers. [15A NCAC 02H.0506(b)(2)]

9. The dimensions, pattern and profile of the stream above and below the crossing shall not be modified. Disturbed floodplains and streams shall be restored to natural geomorphic conditions. [15A NCAC 02H.0506(b)(2)]

10. The use of rip-rap above the Normal High-Water Mark shall be minimized. Any rip-rap placed for stream stabilization shall be placed in stream channels in such a manner that it does not impede aquatic life passage. [15A NCAC 02H.0506(b)(2)]

11. No rock, sand or other materials shall be dredged from the stream channel except where authorized by this certification. [15A NCAC 02H.0506(b)(3)]

12. Discharging hydroseed mixtures and washing out hydroseeders and other equipment in or adjacent to surface waters is prohibited. [15A NCAC 02H.0506(b)(3)]

13. The permittee and its authorized agents shall conduct its activities in a manner consistent with State water quality standards (including any requirements resulting from compliance with §303(d) of the Clean Water Act) and any other appropriate requirements of State and Federal law. If the NCDWR determines that such standards or laws are not being met (including the failure to sustain a designated or achieved use) or that State or federal law is being violated, or that further conditions are necessary to assure compliance, the NCDWR may reevaluate and modify this certification. [15A NCAC 02B.0200]

14. All fill slopes located in jurisdictional wetlands shall be placed at slopes no flatter than 3:1, unless otherwise authorized by this certification. [15A NCAC 02H.0506(b)(2)]

15. A copy of this Water Quality Certification shall be maintained on the construction site at all times. In addition, the Water Quality Certification, and all subsequent modifications, if any, shall be maintained with the Division Engineer and the on-site project manager. [15A NCAC 02H .0507(c) and 15A NCAC 02H .0506 (b)(2) and (c)(2)]

16. The outside buffer, wetland or water boundary located within the construction corridor approved by this authorization shall be clearly marked by highly visible fencing prior to any land disturbing activities. Impacts to areas within the fencing are prohibited unless otherwise authorized by this certification. [15A NCAC 02H.0501 and .0502]

17. The issuance of this certification does not exempt the Permittee from complying with any and all statutes, rules, regulations, or ordinances that may be imposed by other government agencies (i.e. local, state, and federal) having jurisdiction, including but not limited to applicable buffer rules, stormwater management rules, soil erosion and sedimentation control requirements, etc.

18. The Permittee shall report any violations of this certification to the Division of Water Resources within 24 hours of discovery. [15A NCAC 02B.0506(b)(2)]

19. Upon completion of the project (including any impacts at associated borrow or waste sites), an appointee shall complete and return the enclosed "Certification of Completion Form" to notify the NCDWR when all work included in the 401 Certification has been completed. [15A NCAC 02H.0502(f)]

20. Native riparian vegetation must be reestablished in the riparian areas within the construction limits of the project by the end of the growing season following completion of construction. [15A NCAC 02H.0506(b)(3) and (c)(3)]

Docusign Envelope ID: 64140B15-3DC2-4139-8167-12F43B7AFA33

21. There shall be no excavation from, or waste disposal into, jurisdictional wetlands or waters associated with this permit without appropriate modification. Should waste or borrow sites, or access roads to waste or borrow sites, be located in wetlands or streams, compensatory mitigation will be required since that is a direct impact from road construction activities. [15A NCAC 02H.0506(b)(3) and (c)(3)]

22. Erosion and sediment control practices must be in full compliance with all specifications governing the proper design, installation and operation and maintenance of such Best Management Practices in order to protect surface water standards [15A NCAC 02H.0506(b)(3) and (c)(3)]

    a. The erosion and sediment control measures for the project must be designed, installed, operated, and maintained in accordance with the most recent version of the *North Carolina Sediment and Erosion Control Planning and Design Manual*.

    b. The design, installation, operation, and maintenance of the sediment and erosion control measures must be such that they equal, or exceed, the requirements specified in the most recent version of the *North Carolina Sediment and Erosion Control Manual*. The devices shall be maintained on all construction sites, borrow sites, and waste pile (spoil) projects, including contractor-owned or leased borrow pits associated with the project.

    c. For borrow pit sites, the erosion and sediment control measures must be designed, installed, operated, and maintained in accordance with the most recent version of the *North Carolina Surface Mining Manual*.

    d. The reclamation measures and implementation must comply with the reclamation in accordance with the requirements of the Sedimentation Pollution Control Act.

23. Where placement of sediment and erosion control devices in wetlands and/or waters is unavoidable, they shall be removed, and the natural grade restored upon completion of the project. [15A NCAC 02H.0506(b)(3) and (c)(3)]

24. When applicable, all construction activities shall be performed and maintained in full compliance with G.S. Chapter 113A Article 4 (Sediment and Pollution Control Act of 1973). Regardless of applicability of the Sediment and Pollution Control Act, all projects shall incorporate appropriate Best Management Practices for the control of sediment and erosion so that no violations of state water quality standards, statutes, or rules occur. [15A NCAC 02H .0506{b)(3) and (c)(3) and 15A NCAC 02B .0200]

25. Design, installation, operation, and maintenance of all sediment and erosion control measures shall be equal to or exceed the requirements specified in the most recent version of the *NCDOT Sediment and Erosion Control Manual.*

26. All devices shall be maintained on all construction sites, borrow sites, and waste pile (spoil) sites, including contractor-owned or leased borrow pits associated with the project. Sufficient materials required for stabilization and/or repair of erosion control measures and stormwater routing and treatment shall be on site at all times.

27. For borrow pit sites, the erosion and sediment control measures shall be designed, installed, operated, and maintained in accordance with the most recent version of the *North Carolina Surface Mining Manual.* Reclamation measures and implementation shall comply with the reclamation in accordance with the requirements of the Sedimentation Pollution Control Act and the Mining Act of 1971.

28. If sediment or other pollutants are found to be discharged from the stormwater outfalls, DWR may take enforcement action. NCDOT and DWR shall assess the damage to water quality standards and implement an appropriate action plan to address the impacts. The action plan shall provide an appropriate timeline for implementation as agreed upon by both DWR and NCDOT. This may require NCDOT to obtain a modification to its current 401 and 404 permits.

This Certification shall become null and void unless the above conditions are made conditions of the Federal 404 and/or Coastal Area Management Act Permit. This Certification shall expire upon the expiration of the 404 or CAMA permit. Please be aware that impacting waters without first applying for and securing the issuance of a

Docusign Envelope ID: 64140B15-3DC2-4139-8167-12F43B7AFA33

401 Water Quality Certification violates Title 15A of the North Carolina Administrative Code (NCAC) 2H .0500. Title 15A NCAC 2H .0500 requires certifications pursuant to Section 401 of the Clean Water Act whenever construction or operation of facilities will result in a discharge into navigable waters, including wetlands, as described in 33 Code of Federal Regulations (CFR) Part 323. It also states any person desiring issuance of the State certification or coverage under a general certification required by Section 401 of the Federal Water Pollution Control Act shall file with the Director of the North Carolina Division of Water Quality. Violations of any condition herein set forth may result in revocation of this Certification and may result in criminal and/or civil penalties. Pursuant to G.S. 143-215.6A, these violations and any future violations are subject to a civil penalty assessment of up to a maximum of $25,000.00 per day for each violation.

This approval and its conditions are final and binding unless contested [G.S. 143-215.5]. Please be aware that impacting waters without first applying for and securing the issuance of a 401 Water Quality Certification violates Title 15A of the North Carolina Administrative Code (NCAC) 2H .0500. Title 15A NCAC 2H .0500 requires certifications pursuant to Section 401 of the Clean Water Act whenever construction or operation of facilities will result in a discharge into navigable waters, including wetlands, as described in 33 Code of Federal Regulations (CFR) Part 323. It also states any person desiring issuance of the State certification or coverage under a general certification required by Section 401 of the Federal Water Pollution Control Act shall file with the Director of the North Carolina Division of Water Quality. Pursuant to G.S. 143-215.6A, these violations and any future violations are subject to a civil penalty assessment of up to a maximum of $25,000.00 per day for each violation.

This Certification can be contested as provided in Chapter 150B of the North Carolina General Statutes by filing a Petition for a Contested Case Hearing (Petition) with the North Carolina Office of Administrative Hearings (OAH) within sixty (60) calendar days. Requirements for filing a Petition are set forth in Chapter 150B of the North Carolina General Statutes and Title 26 of the North Carolina Administrative Code. Additional information regarding requirements for filing a Petition and Petition forms may be accessed at http://www.ncoah.com/ or by calling the OAH Clerk's Office at (919) 431-3000.

A party filing a Petition must serve a copy of the Petition on:

Dan Hirschman, General Counsel
Department of Environmental Quality
1601 Mail Service Center
Raleigh, NC 27699-1601

If the party filing the Petition is not the permittee, then the party must also serve the recipient of the Certification in accordance with N.C.G.S 150B-23(a).

This the 22nd day of January 2026

DIVISION OF WATER RESOURCES

Signed by:
Faith Hardin
3185423802EA45E...

Richard E. Rogers, Jr., Director

WQC No. WQC008676

Docusign Envelope ID: D08E428E-3159-46EA-96A6-F85C2572E928

ROY COOPER
Governor
ELIZABETH S. BISER
Secretary
RICHARD E. ROGERS, JR.
Director

NORTH CAROLINA
Environmental Quality

July 18, 2024
Gaston and Mecklenburg Counties
NCDWR Project No 20240723
TIP# B-6051 and U-6143
WBS# 48708.1.1 and 48326.1.1
Fed# 0029074

APPROVAL of 401 WATER QUALITY CERTIFICATION and CATAWBA BUFFER APPROVAL with ADDITIONAL CONDITIONS

Mr. Bill Barrett
NCDOT
1598 Mail Service Center
Raleigh, NC 27699-1598
WABarrett@NCDOT.gov

Subject: 401 Water Quality Certification Pursuant to Section 401 of the Federal Clean Water Act and Catawba Riparian Buffer Impacts with ADDITIONAL CONDITIONS for Proposed replacement of Bridge No. 91 (B-6051) on US 29/74 (Wilkinson Boulevard) over Catawba River (Lake Wylie) on the border of Gaston County (NCDOT Division 12) and Mecklenburg County (NCDOT Division 10) and to improve the intersection (U-6143) of US 74 (Wilkinson Boulevard) and NC 7 (Catawba Street) in Belmont, NC. NCDWR Project No. 20240723, TIP No. B-6051 and U-6143, WBS No. 48708.1.1 and 48326.1.1

Dear Mr. Barrett:

Attached hereto is a copy of Water Quality Certification No. 004135 issued to the NCDOT dated July 18, 2024.

This approval is for the purpose and design described in your application dated May 24, 2024. The plans and specifications for this project are incorporated by reference as part of this Water Quality Certification. If you change your project, you must notify the Division and you may be required to submit a new application package with the appropriate fee. If the property is sold, the new owner must be given a copy of this Certification and is responsible for complying with all conditions. [15A NCAC 02H .0507(d)(2)]. This Certification does not relieve the permittee of the responsibility to obtain all other required Federal, State, or Local approvals before proceeding with the project, including those required by, but not limited to, Sediment and Erosion Control, Non-Discharge, Water Supply Watershed, and Trout Buffer regulations. The following impacts are hereby approved, provided that all of the Conditions listed below, and all of the conditions of the Catawba Riparian Buffer Rules are met. No other impacts are approved, including incidental impacts 15A NCAC 02B .0611(b)(2).

This letter completes the review of the Division under section 401 of the Clean Water Act, 15A NCAC 02H .0500, and the Catawba Riparian Buffer Rules as described in 15A NCAC 02B.0614. Please contact Mary Plummer at 704-235-2193 or Mary.Plummer@deq.nc.gov if you have any questions or concerns.

Sincerely,
DocuSigned by:
Susan Locklear
04351F033762414...
Richard E. Rogers Jr., Director
Division of Water Resources

Docusign Envelope ID: D08E428E-3159-46EA-96A6-F85C2572E928

Electronic copy only distribution:
Crystal Amschler, US Army Corps of Engineers, Asheville Field Office
Steve Brumagin, US Army Corps of Engineers, Charlotte Field Office
Rebekah Reid, US Fish and Wildlife Service
David McHenry, NC Wildlife Resources Commission
Michael Turchy, NC Department of Transportation
File Copy

Individual 401 Water Quality Certification Pursuant to Section 401 of the Federal Clean Water Act and Catawba Buffer Approval with ADDITIONAL CONDITIONS

THIS CERTIFICATION is issued in conformity with the requirements of Section 401 Public Laws 92-500 and 95-217 of the United States and subject to the North Carolina Division of Water Resources (NCDWR) Regulations in 15 NCAC 2H .0500. This certification authorizes NCDOT to impact 655 linear feet of streams, .373 acres of jurisdictional wetlands, 6.25 acres of open water, and 31,961 square feet in the Catawba River Buffer in Gaston and Mecklenburg County. The project shall be constructed pursuant to your application dated May 24, 2024. The authorized impacts are as described below:

Stream Impacts (Linear Feet) in the Catawba River Basin.

Site	Perm. Fill in Perennial Stream			Perm. Fill in Intermittent Stream	Temp. Fill in Perennial Stream		Temp. Fill in Intermittent Stream	Total Stream Impacts	Stream Impacts Requiring Mitigation
	Bank Stabilization	Roadway Fill	Culvert		Bank Stabilization	Roadway Fill			
1-1A	42	-	-	-	-	-	-	42	-
2-1B	-	-	-	-	30	-	-	30	-
3-2A	-	-	70	-	-	-	-	70	70
4-2B	101	-	-	-	-	-	-	101	-
5-2C	-	-	-	-	18	-	-	18	-
6-3A	-	109	-	-	-	-	-	109	109
7-3B	-	-	-	-	-	7	-	7	-
8-7A	-	-	-	261	-	-	-	261	261
9-7B	-	-	-	-	-	-	17	17	-
Totals	**143**	**109**	**70**	**261**	**48**	**7**	**17**	**655**	**440**
	322				**55**				
	583				**72**				

Total Stream Impacts for Project: 655 Linear Feet.

Catawba Riparian Buffer Impacts (Square Feet).

Site	Zone 1	Minus Wetlands in Zone 1	=Zone 1 Buffer (Not Wetlands)	Zone 1 Buffer Mitigation Required (2:1 Ratio)	Zone 2	Minus Wetlands in Zone 2	=Zone 2 Buffers (Not Wetlands)	Zone 2 Biffer Mitigation Required (1.5:1 Ratio)	Total Buffer Mitigation
1-5A	1,735	-	1,735	-	1,963	-	1,963	-	-
2-5B	13,773	-	13,773	27,546	4,304	-	4,304	6,456	**34,002**
3-5C	3,826	-	3,826	-	-	-	-	-	-
4-6A	5,962	74	5,888	11,776	398	-	398	597	**12,373**
Totals	**25,296**	**74**	**25,222**	**39,322**	**6,665**	**-**	**6,665**	**7,053**	**46,375**

Total Riparian Buffer Impacts for Project: 31,961 Square Feet.

Docusign Envelope ID: D08E428E-3159-46EA-96A6-F85C2572E928

Wetland Impacts (Acres) in the Catawba River Basin (Riverine).

Site	Wetland Site	Permanent Fill			Temporary Fill		Total Wetland Impacts	Wetland Impacts Requiring Mitigation
		Roadway Fill	Bridge	Mechanized Clearing	Trestle	Workpad		
1-2A	WA	.016	-	-	-	-	.016	.016
2-2B	WA	-	-	.007	-	-	.007	.007
3-3A	WD	.098	-	-	-	-	.098	.098
4-3B	WD	-	-	.031	-	-	.031	.031
5-4A	WC	.010	-	-	-	-	.010	.010
6-4B	WC	-	-	.018	-	-	.018	.018
7-5A	WB	-	.071	-	-	-	.071	.071
8-5B	WB	-	-	.029	-	-	.029	.029
9-5C	WB	-	-	-	.069	-	.069	-
10-5D	WB	-	-	-	-	.015	.015	-
11-6A	WE	.003	-	-	-	-	.003	.003
12-6B	WE	-	-	.006	-	-	.006	.006
Totals		**.127**	**.071**	**.091**	**.069**	**.015**	**.373**	**.289**
		.289			**.084**			

Total Wetland Impacts for Project: 0.373 Acres.

Open Water (Lake/River) Impacts in the Catawba River Basin.

Site	Permanent Fill				Temporary Fill						Totals
	Bridge	Culvert	Roadway Fill	Bank Stabilization	Workpad	Bridge	Trestle	Culvert	Bank Stabilization	Roadway Fill	
1-5A	-	-	-	-	.02	-	-	-	-	-	.02
2-5B	.08	-	-	-	-	-	-	-	-	-	.08
3-5C	-	-	-	-	-	.06	-	-	-	-	.06
4-5D	-	-	-	-	-	-	5.29	-	-	-	5.29
5-5E	-	.01	-	-	-	-	-	-	-	-	.01
6-5F	-	-	-	-	-	-	-	.01	-	-	.01
7-5G	-	-	.43	-	-	-	-	-	-	-	.43
8-5H	-	-	-	-	.31	-	-	-	-	-	.31
9-6A	-	-	-	.01	-	-	-	-	-	-	.01
10-6B	-	-	-	-	-	-	-	-	.01	-	.01
11-6C	-	-	.01	-	-	-	-	-	-	-	.01
12-6D	-	-	-	-	-	-	-	-	-	.01	.01
Totals	**.08**	**.01**	**.44**	**.01**	**.33**	**.06**	**5.29**	**.01**	**.01**	**.01**	**6.25**
	.54				**5.71**						

Total Open Water Impacts for Project: 6.25 Acres.

This approval is valid solely for the purpose and design described in your application (unless modified below). Should your project change, you must notify the NCDWR and submit a new application. If the property is sold, the new owner must be given a copy of this Certification and approval letter and is thereby responsible for complying with all the conditions 15A NCAC 02B .0611(b)(2).

If you are unable to comply with any of the conditions below, you must notify the DWR Transportation Permitting Branch within 24 hours (or the next business day if a weekend or holiday) from the time the permittee becomes aware of the circumstances. The permittee shall report to the NC Division of Water Resources any noncompliance with the conditions of this Authorization Certificate and/or any violation of state regulated Catawba riparian buffer rules .0614. Information shall be provided orally within 24 hours (or the next business day if a weekend or holiday) from the time the applicant became aware of the circumstances.

Docusign Envelope ID: D08E428E-3159-46EA-96A6-F85C2572E928

If total wetland fills for this project (now or in the future) exceed one acre, or of total impacts to streams (now or in the future) exceed 300 linear feet, compensatory mitigation may be required as described in 15A NCAC 2H .0506 (h) (6) and (7). For this approval to remain valid, you must adhere to the conditions listed in the attached certification(s) and any additional conditions listed below.

Condition(s) of Approval and Certification:

1. All riparian buffers impacted by the placement of temporary fill or clearing activities shall be restored to the preconstruction contours and revegetated. Maintained buffers shall be permanently revegetated with non-woody species by the end of the growing season following completion of construction. For the purpose of this condition, maintained buffer areas are defined as areas within the transportation corridor that will be subject to regular NCDOT maintenance activities including mowing. The area with non-maintained buffers shall be permanently revegetated with native woody species before the next growing season following completion of construction. [15A NCAC 02B.0614]

2. Pursuant to 15A NCAC 2B.0614. sediment and erosion control devices shall not be placed in Zone 1 of any Catawba Buffer without prior approval by the NCDWR. At this time, the NCDWR has approved no sediment and erosion control devices in Zone 1, outside of the approved project impacts, anywhere on this project. Moreover, sediment and erosion control devices shall be allowed in Zone 2 of the buffers provided that Zone 1 is not compromised, and that discharge is released as diffuse flow.

3. All stormwater runoffs shall be directed as sheetflow through stream buffers at non-erosive velocities, unless otherwise approved by this certification. [15A NCAC 02B.0614]

4. Native riparian vegetation (i.e., trees and shrubs native to your geographic region) must be reestablished in the riparian areas within the construction limits of the project by the end of the growing season following completion of construction. [15A NCAC 02B.0614] & [15A NCAC 02B.0506(b)(2)]

Project Specific Conditions

1. The post-construction removal of any temporary bridge structures must return the project site to its preconstruction contours and elevations. The impacted areas shall be revegetated with appropriate native species. [15A NCAC 02H .0506(b)(2)

2. As a condition of this 401 Water Quality Certification, the bridge demolition and construction must be accomplished in strict compliance with the most recent version of NCDOT's Best Management Practices for Construction and Maintenance Activities. [15A NCAC 02H .0507(d)(2) and 15A NCAC 02H .0506(b)(5)]

3. Bridge deck drains shall not discharge directly into the stream. Stormwater shall be directed across the bridge and pre-treated through site-appropriate means (grassed swales, pre-formed scour holes, vegetated buffers, etc.) before entering the stream. To meet the requirements of NCDOT's NPDES permit, please refer to the most recent version of the *North Carolina Department of Transportation Stormwater Best Management Practices Toolbox* for approved measures. [15A NCAC 02H .0507(d)(2) and 15A NCAC 02H .0506(b)(5)]

4. Bridge piles and bents shall be constructed using driven piles (hammer or vibratory) or drilled shaft construction methods. More specifically, jetting or other methods of pile driving are prohibited without prior written approval from the NCDWR first. [15A NCAC 02H.0506(b)(2)]

5. No drill slurry or water that has been in contact with uncured concrete shall be allowed to enter surface waters. This water shall be captured, treated, and disposed of properly. [15A NCAC 02H .0506(b)(3)

6. A turbidity curtain will be installed in the stream if driving or drilling activities occur within the stream channel, on the stream bank, or within 5 feet of the top of bank, or during the removal of bents from an old bridge. This condition can be waived with prior approval from the NCDWR. [15A NCAC 02H .0506(b)(3)

Docusign Envelope ID: D08E428E-3159-46EA-96A6-F85C2572E928

7. All bridge construction shall be performed from the existing bridge, temporary work bridges, temporary causeways, or floating or sunken barges. If work conditions require barges, they shall be floated into position and then sunk. The barges shall not be sunk and then dragged into position. Under no circumstances should barges be dragged along the bottom of the surface water. [15A NCAC 02H .0506(b)(3)

8. Existing stream dimensions (including pattern and profile) are to be maintained above and below locations of each culvert. The structures shall be designed and installed to allow for fish and other wildlife movement as well as prevent headcutting of the stream. The applicant may be required to provide evidence that the equilibrium has been maintained if requested in writing by the NCDWR. [15A NCAC 02H.0506(b)(2)]

9. Unless otherwise approved in this certification, placement of culverts and other structures in open waters and streams, shall be placed below the elevation of the streambed by one foot for all culverts with a diameter greater than 48 inches, and 20 percent of the culvert diameter for culverts having a diameter less than 48 inches, to allow low flow passage of water and aquatic life. Design and placement of culverts and other structures including temporary erosion control measures shall not be conducted in a manner that may result in dis-equilibrium of wetlands or streambeds or banks, adjacent to or upstream and downstream of the above structures. The applicant is required to provide evidence that the equilibrium is being maintained if requested in writing by the NCDWR. If this condition is unable to be met due to bedrock or other limiting features encountered during construction, please contact the NCDWR for guidance on how to proceed and to determine whether or not a permit modification will be required. [15A NCAC 02H.0506(b)(2)]

10. If multiple pipes or barrels are required, they shall be designed to mimic natural stream cross sections as closely as possible including pipes or barrels at flood plain elevation and/or sills where appropriate. Widening the stream channel should be avoided. Stream channel widening at the inlet or outlet end of structures typically decreases water velocity causing sediment deposition that requires increased maintenance and disrupts aquatic life passage. [15A NCAC 02H.0506(b)(2)]

11. Riprap shall not be placed in the active thalweg channel or placed in the streambed in a manner that precludes aquatic life passage. Bioengineering boulders or structures should be properly designed, sized and installed. [15A NCAC 02H.0506(b)(2)]

12. The stream channel shall be excavated no deeper than the natural bed material of the stream, to the maximum extent practicable. Efforts must be made to minimize impacts to the stream banks, as well as to vegetation responsible for maintaining the stream bank stability. Any applicable riparian buffer impact for access to stream channel shall be temporary and be revegetated with native riparian species. [15A NCAC 02H.0506(b)(2)]

13. Pipes and culverts used exclusively to maintain equilibrium in wetlands, where aquatic life passage is not a concern, shall not be buried. These pipes shall be installed at natural ground elevation.

14. Wetland areas impacted by temporary clearing shall be stabilized and reseeded with native wetland seed. [15A NCAC 02H.0506(b)]

15. Due to the possibility that compaction and/or other site alterations might prevent the temporary wetland impact area from re-attaining jurisdictional wetland status; the permittee shall provide an update on the wetland areas temporarily impacted. This update shall be conducted two growing seasons after completion of the work and shall consist of photographs and a brief report on the progress of the areas in re-attaining wetland jurisdictional status. Upon submission of this update to the NCDWR, the permittee shall schedule an agency field meeting with the NCDWR to determine if the wetland areas temporarily impacted by this project have re-attained jurisdictional wetland status. If the wetland areas temporarily impacted by this project have not re-attained jurisdictional wetland status, the NCDWR shall determine if additional compensatory wetland mitigation is to be required.

Docusign Envelope ID: D08E428E-3159-46EA-96A6-F85C2572E928

16. Compensatory mitigation for 440 linear feet of impacts to streams is required. We understand that you have chosen to perform compensatory mitigation for impacts to streams through the North Carolina Division of Mitigation Service (DMS) (formerly NCEEP), and that the DMS has agreed to implement the mitigation for the project. The DMS has indicated in a letter dated February 14, 2024, that they will assume responsibility for satisfying the federal Clean Water Act compensatory mitigation requirements for the above-referenced project, in accordance with the DMS Mitigation Banking Instrument signed July 28, 2010.

17. Compensatory mitigation for impacts to 19,661 square feet of protected riparian buffers in Zone 1 and 4,702 square feet of protected riparian buffers in Zone 2 shall be required. We understand that you have chosen to perform compensatory mitigation for impacts to protected buffers through use of the North Carolina Division of Mitigation Services (DMS) (formerly NCEEP). Mitigation for unavoidable impacts to Catawba Riparian Buffers shall be provided in the Catawba River Basin and done in accordance with 15A NCAC .02B .0295**.** The DMS has indicated in a letter dated February 14, 2024, that they will assume responsibility for satisfying the compensatory mitigation requirements for the above-referenced project, in accordance with DMS's Mitigation Banking Instrument signed June 14, 2016.

18. Compensatory mitigation for impacts to .289 acres of riverine wetlands is required. We understand that you have chosen to perform compensatory mitigation for impacts to wetlands through the North Carolina Division of Mitigation Services (DMS) (formerly NCEEP), and that the DMS has agreed to implement the mitigation for the project. DMS has indicated in a letter dated February 14, 2024, that they will assume responsibility for satisfying the federal Clean Water Act compensatory mitigation requirements for the above-referenced project, in accordance with DMS's Mitigation Banking Instrument signed July 28, 2010.

General Conditions

1. All work in or adjacent to stream waters shall be conducted in a dry work area. Approved BMP measures from the most current version of NCDOT Construction and Maintenance Activities manual such as sandbags, rock berms, cofferdams and other diversion structures shall be used to prevent excavation in flowing water. [15A NCAC 02H.0506(b)(3) and (c)(3)]

2. Heavy equipment shall be operated from the banks rather than in the stream channel in order to minimize sedimentation and reduce the introduction of other pollutants into the stream. [15A NCAC 02H.0506(b)(3)]

3. All mechanized equipment operated near surface waters must be regularly inspected and maintained to prevent contamination of stream waters from fuels, lubricants, hydraulic fluids, or other toxic materials. [15A NCAC 02H.0506(b)(3)]

4. All work in or adjacent to stream waters shall be conducted per approved BMP measures from the most current version of NCDOTs Construction and Maintenance Activities manual. [15A NCAC 02H.0506(b)(3) and (c)(3)]

5. The Permittee shall ensure that the final design drawings adhere to the permit and to the permit drawings submitted for approval. [15A NCAC 02H .0507 (c) and 15A NCAC 02H .0506 (b)(2) and (c)(2)]

6. Stormwater shall be directed to vegetated buffer areas, grass-lined ditches or other means appropriate to the site for the purpose of pre-treating storm water runoff prior to discharging directly into streams. (15A NCAC 02B.0224 and .0225)

7. If concrete is used during construction, a dry work area shall be maintained to prevent direct contact between curing concrete and stream water. Water that inadvertently contacts uncured concrete shall not be discharged to surface waters due to the potential for elevated pH and possible aquatic life and fish kills. [15A NCAC 02B.0200]

8. During the construction of the project, no staging of equipment of any kind is permitted in waters of the U.S. or protected riparian buffers. [15A NCAC 02H.0506(b)(2)]

Docusign Envelope ID: D08E428E-3159-46EA-96A6-F85C2572E928

9. The dimensions, pattern and profile of the stream above and below the crossing shall not be modified. Disturbed floodplains and streams shall be restored to natural geomorphic conditions. [15A NCAC 02H.0506(b)(2)]

10. The use of rip-rap above the Normal High-Water Mark shall be minimized. Any rip-rap placed for stream stabilization shall be placed in stream channels in such a manner that it does not impede aquatic life passage. [15A NCAC 02H.0506(b)(2)]

11. No rock, sand or other materials shall be dredged from the stream channel except where authorized by this certification. [15A NCAC 02H.0506(b)(3)]

12. Discharging hydroseed mixtures and washing out hydroseeders and other equipment in or adjacent to surface waters is prohibited. [15A NCAC 02H.0506(b)(3)]

13. The permittee and its authorized agents shall conduct its activities in a manner consistent with State water quality standards (including any requirements resulting from compliance with §303(d) of the Clean Water Act) and any other appropriate requirements of State and Federal law. If the NCDWR determines that such standards or laws are not being met (including the failure to sustain a designated or achieved use) or that State or federal law is being violated, or that further conditions are necessary to assure compliance, the NCDWR may reevaluate and modify this certification. [15A NCAC 02B.0200]

14. All fill slopes located in jurisdictional wetlands shall be placed at slopes no flatter than 3:1, unless otherwise authorized by this certification. [15A NCAC 02H.0506(b)(2)]

15. A copy of this Water Quality Certification shall be maintained on the construction site at all times. In addition, the Water Quality Certification, and all subsequent modifications, if any, shall be maintained with the Division Engineer and the on-site project manager. [15A NCAC 02H .0507(c) and 15A NCAC 02H .0506 (b)(2) and (c)(2)]

16. The outside buffer, wetland or water boundary located within the construction corridor approved by this authorization shall be clearly marked by highly visible fencing prior to any land disturbing activities. Impacts to areas within the fencing are prohibited unless otherwise authorized by this certification. [15A NCAC 02H.0501 and .0502]

17. The issuance of this certification does not exempt the Permittee from complying with any and all statutes, rules, regulations, or ordinances that may be imposed by other government agencies (i.e. local, state, and federal) having jurisdiction, including but not limited to applicable buffer rules, stormwater management rules, soil erosion and sedimentation control requirements, etc.

18. The Permittee shall report any violations of this certification to the Division of Water Resources within 24 hours of discovery. [15A NCAC 02B.0506(b)(2)]

19. Upon completion of the project (including any impacts at associated borrow or waste sites), an appointee shall complete and return the enclosed "Certification of Completion Form" to notify the NCDWR when all work included in the 401 Certification has been completed. [15A NCAC 02H.0502(f)]

20. Native riparian vegetation must be reestablished in the riparian areas within the construction limits of the project by the end of the growing season following completion of construction. [15A NCAC 02H.0506(b)(3) and (c)(3)]

21. There shall be no excavation from, or waste disposal into, jurisdictional wetlands or waters associated with this permit without appropriate modification. Should waste or borrow sites, or access roads to waste or borrow sites, be located in wetlands or streams, compensatory mitigation will be required since that is a direct impact from road construction activities. [15A NCAC 02H.0506(b)(3) and (c)(3)]

22. Erosion and sediment control practices must be in full compliance with all specifications governing the proper design, installation and operation and maintenance of such Best Management Practices in order to protect surface water standards [15A NCAC 02H.0506(b)(3) and (c)(3)]

Docusign Envelope ID: D08E428E-3159-46EA-96A6-F85C2572E928

a. The erosion and sediment control measures for the project must be designed, installed, operated, and maintained in accordance with the most recent version of the *North Carolina Sediment and Erosion Control Planning and Design Manual*.

b. The design, installation, operation, and maintenance of the sediment and erosion control measures must be such that they equal, or exceed, the requirements specified in the most recent version of the *North Carolina Sediment and Erosion Control Manual*. The devices shall be maintained on all construction sites, borrow sites, and waste pile (spoil) projects, including contractor-owned or leased borrow pits associated with the project.

c. For borrow pit sites, the erosion and sediment control measures must be designed, installed, operated, and maintained in accordance with the most recent version of the *North Carolina Surface Mining Manual*.

d. The reclamation measures and implementation must comply with the reclamation in accordance with the requirements of the Sedimentation Pollution Control Act.

23. Where placement of sediment and erosion control devices in wetlands and/or waters is unavoidable, they shall be removed, and the natural grade restored upon completion of the project. [15A NCAC 02H.0506(b)(3) and (c)(3)]

24. When applicable, all construction activities shall be performed and maintained in full compliance with G.S. Chapter 113A Article 4 (Sediment and Pollution Control Act of 1973). Regardless of applicability of the Sediment and Pollution Control Act, all projects shall incorporate appropriate Best Management Practices for the control of sediment and erosion so that no violations of state water quality standards, statutes, or rules occur. [15A NCAC 02H .0506{b)(3) and (c)(3) and 15A NCAC 02B .0200]

25. Design, installation, operation, and maintenance of all sediment and erosion control measures shall be equal to or exceed the requirements specified in the most recent version of the *NCDOT Sediment and Erosion Control Manual.*

26. All devices shall be maintained on all construction sites, borrow sites, and waste pile (spoil) sites, including contractor-owned or leased borrow pits associated with the project. Sufficient materials required for stabilization and/or repair of erosion control measures and stormwater routing and treatment shall be on site at all times.

27. For borrow pit sites, the erosion and sediment control measures shall be designed, installed, operated, and maintained in accordance with the most recent version of the *North Carolina Surface Mining Manual.* Reclamation measures and implementation shall comply with the reclamation in accordance with the requirements of the Sedimentation Pollution Control Act and the Mining Act of 1971.

28. If sediment or other pollutants are found to be discharged from the stormwater outfalls, DWR may take enforcement action. NCDOT and DWR shall assess the damage to water quality standards and implement an appropriate action plan to address the impacts. The action plan shall provide an appropriate timeline for implementation as agreed upon by both DWR and NCDOT. This may require NCDOT to obtain a modification to its current 401 and 404 permits.

This approval and its conditions are final and binding unless contested [G.S. 143-215.5]. Please be aware that impacting waters without first applying for and securing the issuance of a 401 Water Quality Certification violates Title 15A of the North Carolina Administrative Code (NCAC) 2H .0500. Title 15A NCAC 2H .0500 requires certifications pursuant to Section 401 of the Clean Water Act whenever construction or operation of facilities will result in a discharge into navigable waters, including wetlands, as described in 33 Code of Federal Regulations (CFR) Part 323. It also states any person desiring issuance of the State certification or coverage under a general certification required by Section 401 of the Federal Water Pollution Control Act shall file with the Director of the North Carolina Division of Water Quality. Pursuant to G.S. 143-215.6A, these violations and any future violations are subject to a civil penalty assessment of up to a maximum of $25,000.00 per day for each violation.

Docusign Envelope ID: D08E428E-3159-46EA-96A6-F85C2572E928

This Certification can be contested as provided in Chapter 150B of the North Carolina General Statutes by filing a Petition for a Contested Case Hearing (Petition) with the North Carolina Office of Administrative Hearings (OAH) within sixty (60) calendar days. Requirements for filing a Petition are set forth in Chapter 150B of the North Carolina General Statutes and Title 26 of the North Carolina Administrative Code. Additional information regarding requirements for filing a Petition and Petition forms may be accessed at http://www.ncoah.com/ or by calling the OAH Clerk's Office at (919) 431-3000.

A party filing a Petition must serve a copy of the Petition on:

William F. Lane, General Counsel
Department of Environmental Quality
1601 Mail Service Center
Raleigh, NC 27699-1601

If the party filing the Petition is not the permittee, then the party must also serve the recipient of the Certification in accordance with N.C.G.S 150B-23(a).

This Authorization shall expire five (5) years from the date of this letter.
This letter completes the review of the Division under the Catawba Riparian Buffer Rules as described in 15A NCAC 02B.0614. Please contact Mary Plummer at Mary.Plummer@deq.nc.gov or 704-235-2193 if you have any questions or concerns.

This the 18th of July 2024

DIVISION OF WATER RESOURCES

DocuSigned by:
Susan Locklear
04351F033762414...

Richard E. Rogers Jr., Director

WQC No. 004135

Prepared By: Karol P. Mack, Deputy General Counsel, Duke Energy
Return To: Duke Energy Carolinas, LLC
c/o Bambi M. Lohr (DEP-09A)
525 South Tryon Street
Charlotte, North Carolina 28202

Property No.: 007312
Land Unit: 0046551
Project No.: 007312-868949

STATE OF NORTH CAROLINA

COUNTY OF GASTON
COUNTY OF MECKLENBURG

BRIDGE EASEMENT

AGREEMENT

BRIDGE EASEMENT OVER LAKE WYLIE

CATAWBA-WATEREE PROJECT (FERC Project Number 2232)

THIS BRIDGE EASEMENT AGREEMENT ("Agreement") is made and entered into as of the 5th day of February, 2026 ("Effective Date"), by and between **DUKE ENERGY CAROLINAS, LLC**, a North Carolina limited liability company ("Grantor"), and **NORTH CAROLINA DEPARTMENT OF TRANSPORTATION**, an agency of the State of North Carolina ("Grantee"); each may be referred to herein singularly as "Party" and collectively as the "Parties".

W I T N E S S E T H:

WHEREAS, Grantee owns, leases or otherwise controls substantial equity interests in lands in Gaston County and Mecklenburg County, North Carolina, adjacent to Lake Wylie (the "Lake"), which is part of Grantor's Catawba-Wateree Hydroelectric Project (FERC No. 2232) ("Project") and which Project is subject to regulatory oversight of, and is operated pursuant to a license (the "License") issued by, the Federal Energy Regulatory Commission ("FERC"); and

WHEREAS, Grantee desires to use a portion of Project lands for the purpose of constructing, maintaining and operating a public bridge (the "Bridge") on Wilkinson Boulevard (North Carolina Highway 74) to provide access for the public over the Catawba River, a section of the Lake Wylie, to replace an existing bridge that will be demolished, as more fully described herein; and

WHEREAS, Grantor desires to accommodate Grantee's request for the construction, maintenance, and

operation of the Bridge while at the same time not interfering with Grantor's ability to operate and maintain the Project in accordance with the License and other FERC requirements; and

WHEREAS, Article 411(c) of the License for the Project allows the licensee of the Project to convey easements or rights-of-way across, or leases of, Project lands for the construction, maintenance, and operation of the Bridge, for which all necessary state and federal approvals have been obtained, without prior FERC approval; and

WHEREAS, Grantee has obtained all necessary state and federal approvals for the construction, maintenance, and operation of the Bridge.

NOW, THEREFORE, upon the terms and conditions hereafter set out, the covenants and agreements hereafter expressed to be kept and performed by Grantee, and in consideration of the sum of Ten Dollars ($10.00) and other good and valuable considerations to Grantor paid, the receipt of which is hereby acknowledged, Grantor has bargained and sold and by these presents does hereby bargain, sell, grant and convey to said Grantee, its successors and assigns, an easement for the purpose of Grantee's construction, maintenance and operation of the Bridge over a portion of the Project lands near North Carolina State Road Highway 74 on Wilkinson Boulevard, more particularly described as follows:

Permanent Bridge Easement - Those areas or parcels of land containing a total of 2.728± acres, consisting of (3) Duke Energy Easement Area Below 100' Contour 0.545 acres; (5) Duke Energy Easement Area Below 100' Contour 2.084 acres; (6) Duke Energy Easement Area Below 100' Contour 0.095 acres; and, (7) Duke Energy Easement Area Below 100' Contour 0.004 acres, as shown on the survey entitled "The NCDOT over Duke Energy Lake Wylie Project Boundary," prepared by TGS Engineers, dated October 24, 2025, attached hereto as **Exhibit A** and incorporated herein by reference (collectively, the "Permanent Easement Area").

Permanent Fill Area – Those areas or parcels of land shown as permanent fill areas on design sheets 5, 5A, 6, and 6A, attached heretoas **Exhibit B** (collectively, the "Permanent Fill Area"). (The Permanent Easement Area and the Permanent Fill Area shall be collectively referred to herein as the "Permanent Easement Areas").

Temporary Construction Easement - Those areas or parcels of land containing a total of 9.248± acres, consisting of (12) Duke Energy Temp. Const. Easement Area Below 100' Contour 3.312 acres; (14) Duke Energy Temp. Const. Easement Area Below 100' Contour 3.158 acres; and (15) Duke Energy Temp. Const. Easement Area Below 100' Contour 2.778 acres, as shown on **Exhibit A** (collectively, the "Temporary Construction Easement Area").

TERMS AND CONDITIONS:

1. Term: This Agreement shall begin on the Effective Date and runs in perpetuity; provided, however, Grantor may terminate this Agreement as provided herein or require its modification at any time if directed to do so by FERC or its successor agency.

2. Improvements: Grantee shall construct, maintain and operate the Bridge in accordance with the specifications shown on **Exhibit A**, and having a minimum of fourteen (14) feet of navigational clearance above full pond elevation for the middle third of the bridge and eighteen point forty-eight (18.48) feet of clearance at its peak. Grantee agrees that it will obtain written approval from Grantor before initiating any replacement or major repair to the Bridge within the Permanent Easement Areas, and that any future modifications will still provide navigable bridge spans with at least the clearance heights noted on **Exhibit A**. Grantee also agrees to advise any other party that it may become aware of who desires to place improvements within the Permanent Easement Areas, that said party must first obtain written approval from Grantor.

The Permanent Fill Area may be used for installation of fill associated with construction of the above described Bridge project. Once completed, Grantee shall provide Grantor with a new survey of the Project Boundary in the Permanent Fill Area. Grantee shall reimburse Grantor for the cost associated with the preparation and submittal of an **Exhibit G** revision to the FERC. Grantee shall have the right to construct and maintain in a proper manner in, upon and through said area, together with the right at all times to enter said area for the purpose of inspecting said Permanent Fill Area and making all necessary repairs and alterations thereon; together with the right to cut away and keep clear of said Permanent Fill Area, all trees and other obstructions that may in any way endanger or interfere with the same, with the right at all times of ingress, egress and regress. Grantee shall have the right to construct and maintain the cut and/or fill slopes in the Permanent Easement Areas.

The Temporary Construction Easement Area may be used for construction associated with the above described Bridge project. Grantee shall remove the temporary fill and restore the impacted Temporary Construction Easement Area back to its original condition prior to construction and provide Grantor documentation and/or topography maps as confirmation of same. Use of the Temporary Construction Easement Area and the temporary easements granted herein shall terminate upon completion of the Bridge and Permanent Easement Areas.

3. Maintenance: Grantee recognizes that it has the continuing responsibility to ensure that the constructed facilities are maintained in good repair, including but not limited to the maintenance and operation of the Bridge, any required navigation safety devices, and proper erosion control within the Permanent Easement Areas, and agrees to take all reasonable steps necessary to meet this responsibility. Grantee shall maintain and operate all structures within the Permanent Easement Areas in a safe and sound condition and in a neat appearance and pay all costs for said maintenance and operation. Grantee also agrees to advise any other party that it may become aware of who desires to access the Permanent Easement Areas, for maintenance purposes, that said party must first obtain written approval from Grantor.

4. Protection of Environment: Grantee's use of the Easement Area shall not endanger public health, create a nuisance or otherwise be incompatible with the overall recreational use of the Project. Grantee shall take all necessary precautions to ensure that the construction, operation, and maintenance of the Bridge will occur in a manner that will protect the scenic, recreational, cultural, water supply and environmental values of the Project.

5. Access: It is understood by and between Grantor and Grantee that Grantee shall have such right of ingress, egress and regress over and upon lands of Grantor adjacent to or in the vicinity of the Permanent Easement Areas as may be essential to the use thereof for the construction and operation of the Bridge.

6. Compliance with Federal, State and Local Laws: Grantee agrees that its use of the Permanent Easement Areas and the Temporary Construction Easement Area as herein provided shall be consistent with all FERC orders, regulations and requirements regarding recreational opportunities and development at licensed projects and use of Project lands and facilities, and all other applicable federal, state and local laws as well as all ordinances, rules, regulations and sanctions of any regulatory body or governmental agency (federal, state or local) having jurisdiction in the Permanent Easement Areasand the Temporary Construction Easement Area .

7. Reservation of Use: The right to use the Permanent Easement Areasand the Temporary Construction Easement Area , for all Project purposes is hereby reserved to the FERC Project licensee and its successors and assigns.

8. Reservation of Authority: No terms or conditions herein contained shall be construed as limiting or affecting in any way the authority of Grantor in connection with its exercise of proper protection and administration of its FERC license.

9. Transfer or Assignment: Grantee may not transfer or assign this Agreement without the prior written consent of Grantor.

10. Archaeological Resources: Grantee shall comply with the cultural resources consultation requirements specified in Grantor's Historic Properties Management Plan for the Project regarding any ground-disturbing activities, inadvertent discoveries, treatment of human remains and funerary objects or significant modifications to the Permanent Easement Areasand the Temporary Construction Easement Area . If previously unidentified archeological or historical properties are discovered during the course of excavation/construction/demolition within the Permanent Easement Areasor the Temporary Construction Easement Area , Grantee shall stop all land clearing or land disturbing activity in the vicinity of the excavation/construction/demolition area and notify Grantor immediately. Grantor shall initiate the required consultation process with the State Department of Archives and History, and the State Historic Preservation Office. Grantor may be required to prepare a cultural resources management plan for approval by the FERC that includes but is not limited to the following: (i) a description of each discovered property indicating whether it is listed on, or eligible for listing on the National Register of Historic Places, (ii) a description of the potential effect, and (iii) the proposed measures for avoiding or mitigating the impacts. Grantee shall be responsible for implementing any required cultural resource management plan. No land clearing or land disturbing activities within the Permanent Easement Areasor the Temporary Construction Easement Area shall resume until authorized in writing by Grantor.

11. Flooding and Drawdown: Grantor reserves the right to back, flood, or draw down the waters of the Catawba River and its tributaries from time to time and at any and all times over and upon the Permanent Easement Areas or any portion of the same, to such extent the flooding or drawdown may be reasonably necessary or convenient in connection with the practical operation of its hydroelectric power plants or other electric generation operations located or to be located in the future upon the Catawba River or its tributaries and to the extent such flooding or drawdown is consistent with Grantor's obligations under its License, other applicable easements and agreements, and applicable law. Grantee agrees that any damage it may suffer as a result of such flooding or drawdown shall not be claimed or charged against Grantor.

12. FERC Project Restoration: Grantor shall be under no obligation to Grantee to maintain or continue to operate the Project or Lake and should said Project or Lake be damaged, destroyed or removed, Grantor shall be under no obligation to restore or rebuild same, and Grantee hereby waives all claims against Grantor for damages to or destruction or removal of the Project or Lake.

13. Parties Bound: The covenants and conditions herein contained shall apply to and bind the successors and assigns of the Parties hereto; provided, however, that neither this Agreement nor any interest therein may be assigned or transferred by Grantee except as provided in Paragraph 9.

14. Termination & Waiver: It is expressly agreed and understood that the violation of any of the covenants, conditions, terms, or provisions of this Agreement by Grantee, including but not limited to noncompliance with applicable federal or state regulations, or health and sanitation laws, shall terminate this Agreement at the option of Grantor. This Agreement may also be terminated by Grantor if at any time during the duration of this Agreement (or any renewal thereof) Grantee should be adjudged bankrupt or insolvent by any federal or state court or Grantee shall allow a final judgment obtained against it to remain unpaid for a period of sixty (60) days. Failure of Grantor to exercise any of said rights relating to the termination of this Agreement or any other rights of Grantor under this Agreement shall not be construed as a waiver or abandonment of the right thereafter to exercise any or all of same. In the event Grantor terminates this Agreement under any of the above written conditions, Grantor may enter the Permanent Easement Areas and the Temporary Construction Easement Area and expel Grantee therefrom; or Grantor may, in lieu thereof or in conjunction therewith, pursue any other lawful right or remedy incident to the relationships created by this Agreement. Grantor shall give sixty (60) days' notice in writing to Grantee of its intent to terminate. Grantee shall have the right to cure any violation during said sixty-day notice period, during which notice period Grantor may not terminate this Agreement.

15. Non-warranty, As Is: Grantor makes no warranty, express or implied, with respect to the title to the Permanent Easement Areasand the Temporary Construction Easement Area . Grantee accepts the Permanent Easement Areas and the Temporary Construction Easement Area in "AS IS" condition.

16. Utility Easement: Grantor reserves an easement to build, construct, maintain and operate electric distribution/transmission lines on, over, along and above the Permanent Easement Areas. Grantor also reserves the right, privilege and easement to erect, construct, reconstruct, replace, maintain and use towers, poles, wires, crossarms and other appliances and fixtures for the purpose of transmitting or distributing electric power, for said Grantor's communication purposes, and for any other purpose that is, in Grantor's sole discretion, consistent with its business operations, together with the right to keep said lines, appliances, and fixtures free of structures, trees and other objects that may endanger or interfere with same.

17. Notices: Wherever in this Agreement it shall be required or permitted that notice be given by either Party to this Agreement to the other, such notice must be in writing and must be given in person, by U.S. Mail, overnight courier, or electronic mail addressed as follows:

To Grantor: Duke Energy Carolinas, LLC
Attn: Lake Services (DEP-35B) Brett Garrison
525 South Tryon Street
Charlotte, North Carolina 28202

To Grantee: North Carolina Department of Transportation
c/o Michael Turchy
1581 Mail Service Center
Raleigh, North Carolina 27699-1581

Such addresses may be changed from time to time by notice given hereunder. Each Party shall provide timely notice to the other Party of any address changes or name changes.

18. Removal of Existing Bridge: Upon the completion of construction of the Bridge, Grantee shall demolish and completely remove the existing bridge and associated facilities from the Project Boundary and restore the area to its natural condition, to the extent reasonably possible. (including but not limited to removal of the existing support structure down to level with the lakebed) and the Project Boundary restored.

19. Existing Agreements Amended and Superseded: Beginning on the date the Bridge has been constructed and the existing bridge has been demolished and completely removed from within the Project Boundary, this Agreement shall amend, restate, replace and supersede all previous easements or other agreements between Grantor and Grantee, or their respective predecessors in interest, for the use of the area where the existing bridge is located, and such prior leases or other agreements are of no further force or effect.

(Remainder of page intentionally blank. Signature pages follow.)

IN WITNESS WHEREOF, the Parties hereto have caused this instrument to be executed this the day and year first above written.

GRANTOR:

DUKE ENERGY CAROLINAS, LLC
a North Carolina limited liability company

By: _____
Print Name: KEVIN L. LEE
Title: MANAGER, REAL ESTATE II

STATE OF NORTH CAROLINA

COUNTY OF MECKLENBURG

I certify that Kevin L. Lee personally appeared before me this day, acknowledging to me that he or she signed the foregoing Bridge Easement document, on behalf of the company, in the capacity stated.

Date: 2/4/2026

_____
Notary Public

Kyle Boyette
Notary Name Typed/Printed

My Commission Expires: 10/9/2030

[Notary Seal]

KYLE BOYETTE NOTARY PUBLIC WAKE COUNTY, NC

[Signatures Continue on Following Page]

IN WITNESS WHEREOF, the Parties hereto have caused this instrument to be executed this the day and year first above written.

GRANTEE:

NORTH CAROLINA DEPARTMENT OF TRANSPORTATION
an agency of the State of North Carolina

By: _____
Print Name: BRADLEY D. BASS
Title: RIGHT OF WAY UNIT MANAGER

STATE OF NORTH CAROLINA

COUNTY OF Wake

The foregoing instrument was acknowledged before me this 5th day of February, 2026 by Bradley D. Bass (name of officer), as Right of Way Unit Manager (title of officer) on behalf of NORTH CAROLINA DEPARTMENT OF TRANSPORTATION, an agency of the State of North Carolina, in the capacity stated.

_____
Notary ~~Public~~

Brett Eric Mitchell
Notary Name Typed/Printed

My Commission Expires: 2/26/2028

[Notary Seal]

BRETT ERIC MITCHELL NOTARY PUBLIC WAKE COUNTY, NC

Exhibit A

Notes:

- All distances are horizontal ground feet unless otherwise noted
- Areas were determined by coordinate computations
- All coordinates and distances are in US Survey Feet
- This survey does not certify to title of ownership
- No title search was provided for this survey
- The survey that resulted in the preparation of this plat used only the information of record as noted hereon
- Property is subject to any and all easements, rights of way, and restrictive covenants of record
- Lake Wylie Project Boundary is Elevation 100.0' as measured from the full pond elevation. Reference is made to DB 277 PG 303
- Elevations shown hereon based on Lake Wylie Project Datum at full pond at the time of the survey

ELEVATION DATUM NOTES:

THE FOLLOWING CONVERSIONS APPLY:

LAKE WYLIE PROJ. ELEV = 100' = 569.4' (NGVD29)
NCDOT PROJ. ELEV = 568.84' (NAVD88)

VICINITY MAP – NO SCALE

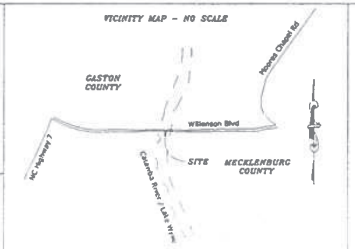


TABLE OF AREAS


(1) TONY M. WRIGHT PERMIT AREA BELOW 100' CONTOUR 1.852 ACRES	(6) DUKE ENERGY EASEMENT AREA BELOW 100' CONTOUR 0.095 ACRES	(11) CITY OF BELMONT TEMP. CONST. PERMIT AREA BELOW 100' CONTOUR 0.069 ACRES
(2) TONY M. WRIGHT ABOVE 100' CONTOUR 0.064 ACRES	(7) DUKE ENERGY EASEMENT AREA BELOW 100' CONTOUR 0.004 ACRES	(12) DUKE ENERGY TEMP. CONST. EASEMENT AREA BELOW 100' CONTOUR 3.312 ACRES
(3) DUKE ENERGY EASEMENT AREA BELOW 100' CONTOUR 0.546 ACRES	(8) TONY M. WRIGHT TEMP. CONST. PERMIT AREA BELOW 100' CONTOUR 0.902 ACRES	(13) CITY OF BELMONT ABOVE 100' CONTOUR 0.036 ACRES
(4) CITY OF BELMONT PERMIT AREA BELOW 100' CONTOUR 0.044 ACRES	(9) TONY M. WRIGHT ABOVE 100' CONTOUR 0.110 ACRES	(14) DUKE ENERGY TEMP. CONST. EASEMENT AREA BELOW 100' CONTOUR 3.158 ACRES
(5) DUKE ENERGY EASEMENT AREA BELOW 100' CONTOUR 2.084 ACRES	(10) TONY M. WRIGHT TEMP. CONST. PERMIT AREA BELOW 100' CONTOUR 2.512 ACRES	(15) DUKE ENERGY TEMP. CONST. EASEMENT AREA BELOW 100' CONTOUR 2.778 ACRES

LEGEND

- PROJECT CONTROL MONUMENT
- UNMARKED POINT
- PROP. PERMIT LINE (FROM DESIGN FILE)
- PROP. EASEMENT LINE (FROM DESIGN FILE)
- PROP. TEMP. CONST. PERMIT (FROM DESIGN)
- PROP. TEMP. CONST. EASEMENT (FROM DESIGN)
- PROPOSED BRIDGE (FROM DESIGN FILE)
- BOUNDARY LINE (SURVEYED)
- FERC PROJECT BOUNDARY (SURVEYED)
- EDGE OF WATER (SURVEYED)
- CONCRETE BRIDGE OUTLINE (SURVEYED)
- TIE LINE (SURVEYED)

LINE TABLE

LINE	BEARING	DISTANCE
L1	N 14°42'52" E	20.87'
L2	N 12°08'15" E	12.00'
L3	N 21°57'11" W	9.41'
L4	N 49°34'23" W	45.93'
L5	N 10°17'50" E	16.48'
L6	N 09°35'21" E	50.82'
L7	S 74°47'06" E	9.30'
L8	S 75°27'06" E	508.50'
L9	S 14°33'54" W	57.00'
L10	S 03°02'24" W	37.86'
L11	S 47°27'10" W	38.51'
L12	S 29°45'14" W	24.93'
L13	S 11°54'01" E	11.88'
L14	S 81°11'44" E	5.55'
L15	N 69°49'28" E	27.90'
L16	N 15°49'44" E	43.54'
L17	N 18°17'39" E	65.91'
L18	N 18°17'39" E	50.68'
L19	N 11°07'01" E	14.48'
L20	S 74°15'51" E	14.48'
L21	S 74°15'51" E	14.50'
L22	S 74°15'51" E	61.85'
L23	N 74°45'08" E	18.53'
L24	N 74°45'08" E	18.53'
L25	S 83°41'31" W	80.06'
L26	S 18°13'22" W	63.34'
L27	S 01°10'32" E	19.11'
L28	S 88°31'10" W	25.86'
L29	N 76°18'15" W	9.09'
L30	N 11°28'05" E	21.68'
L31	N 13°40'53" E	27.05'
L32	N 75°52'18" W	18.86'
L33	S 01°13'26" W	11.71'
L34	S 74°48'47" W	27.82'
L35	S 74°45'17" W	18.20'
L36	N 29°53'07" W	19.62'
L37	N 42°05'06" E	33.76'
L38	N 56°52'23" E	42.13'
L39	N 39°49'56" E	5.19'
L40	S 42°05'29" W	44.51'
L41	N 72°53'13" E	9.48'
L42	N 41°56'54" E	26.82'
L43	N 84°01'43" E	42.55'
L44	S 84°01'43" W	42.67'
L45	N 04°02'18" E	92.50'
L46	N 29°53'53" E	34.04'
L47	N 41°08'14" E	27.55'
L48	N 27°39'13" E	26.71'
L49	N 14°15'54" E	40.00'
L50	S 35°42'18" W	27.48'
L51	S 42°02'48" W	23.18'
L52	S 44°20'00" W	40.18'
L53	S 47°19'58" W	30.69'
L54	S 88°20'56" W	34.33'
L55	S 81°54'43" W	51.25'
L56	S 77°58'37" W	34.73'
L57	S 28°11'46" W	31.03'
L58	S 14°10'05" W	19.15'
L59	S 01°05'06" E	13.39'
L60	S 04°03'14" E	15.61'
L61	S 33°28'31" W	95.10'
L62	S 59°15'33" W	8.36'
L63	S 35°40'12" W	34.58'
L64	N 04°03'14" W	20.33'
L65	N 77°27'42" E	47.87'
L66	N 71°16'59" E	40.88'
L67	N 29°54'49" W	30.63'
L68	S 49°13'58" W	19.60'
L69	S 47°47'22" W	13.58'
L70	S 44°00'18" W	54.27'
L71	S 39°52'23" W	36.74'
L72	S 63°36'13" W	14.51'
L73	S 58°05'33" W	26.31'
L74	S 02°05'06" E	9.10'
L75	S 43°57'50" E	11.59'
L76	S 31°11'19" E	9.92'
L77	S 13°46'29" W	9.91'
L100	S 75°27'06" E	30.19'
L101	N 57°05'18" W	2.02'
L102	S 73°51'32" E	n/a' PC
L103	S 34°08'55" E	33.26'
L104	S 08°49'51" E	33.21'
L105	S 07°18'42" W	36.38'
L106	S 76°25'16" W	40.82'
L107	S 45°57'59" E	0.11'
L108	S 57°05'18" E	31.31'
L179	N 76°18'15" W	10.51'

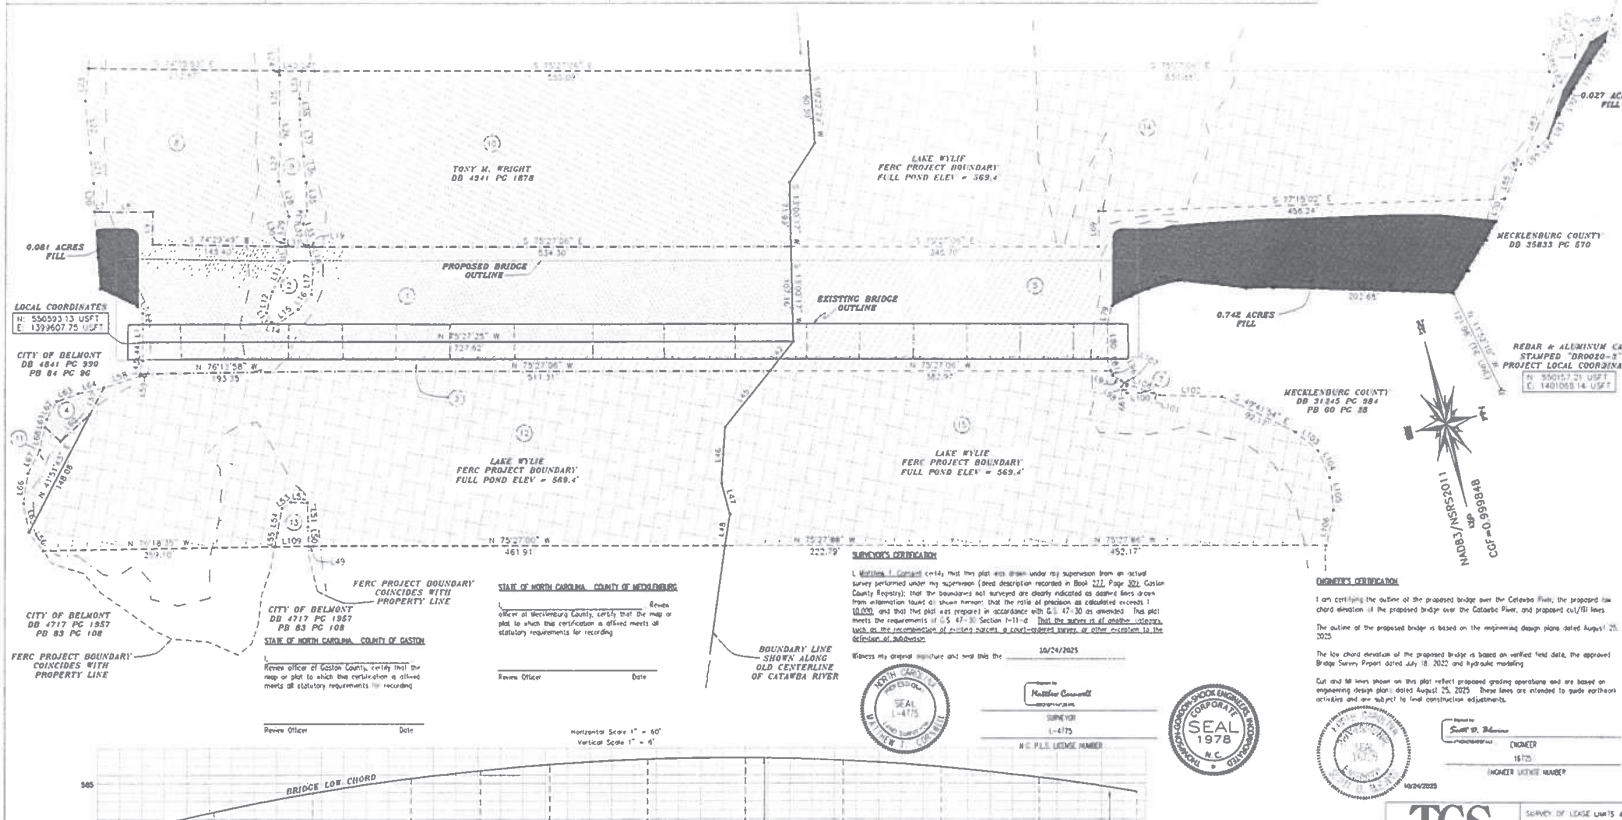

STATE OF NORTH CAROLINA COUNTY OF GASTON

I, _____, Review officer of Gaston County, certify that the map or plat to which this certification is affixed meets all statutory requirements for recording.

_____ Review Officer

_____ Date

STATE OF NORTH CAROLINA COUNTY OF MECKLENBURG

I, _____, Review officer of Mecklenburg County, certify that the map or plat to which this certification is affixed meets all statutory requirements for recording.

_____ Review Officer

_____ Date

SURVEYOR'S CERTIFICATION

I, Matthew I. Cornwell certify that this plat was drawn under my supervision from an actual survey performed under my supervision (deed description recorded in Book 777, Page 304, Gaston County Registry); that the boundaries not surveyed are clearly indicated as dashed lines drawn from information found as shown hereon; that the ratio of precision as calculated exceeds 1:10,000; and that this plat was prepared in accordance with G.S. 47-30 as amended. This plat meets the requirements of G.S. 47-30 Section 1-11-d. That the survey is of another category, such as the recombination of existing parcels, a court-ordered survey, or other exception to the definition of subdivision.

Witness my original signature and seal this the 10/24/2025

NORTH CAROLINA PROFESSIONAL SEAL L-4775 LAND SURVEYOR MATTHEW I. CORNWELL

Matthew Cornwell
SURVEYOR
L-4775
N.C. P.L.S. LICENSE NUMBER

ENGINEER'S CERTIFICATION

I am certifying the outline of the proposed bridge over the Catawba River, the proposed low chord elevation of the proposed bridge over the Catawba River, and proposed cut/fill lines.

The outline of the proposed bridge is based on the engineering design plans dated August 25, 2025.


The low chord elevation of the proposed bridge is based on verified field data, the approved Bridge Survey Report dated July 18, 2022 and hydraulic modeling.

Cut and fill lines shown on this plat reflect proposed grading operations and are based on engineering design plans dated August 25, 2025. These lines are intended to guide earthwork activities and are subject to final construction adjustments.

NORTH CAROLINA PROFESSIONAL SEAL 047181 ENGINEER SCOTT W. BLEVINS

10/24/2025

Scott W. Blevins
ENGINEER
16725
ENGINEER LICENSE NUMBER

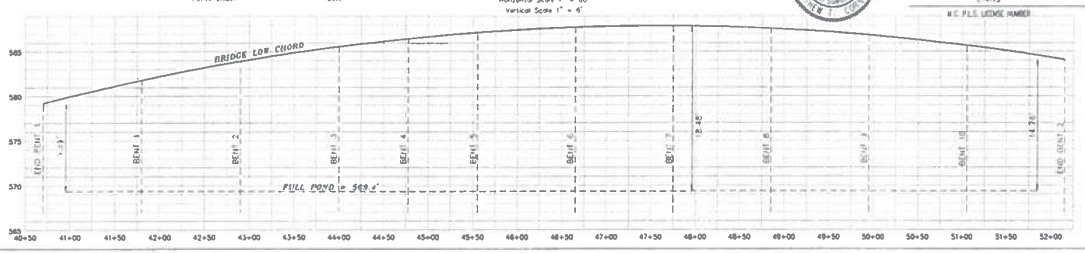

RK&K
8081 Six Forks Road, Forum 1 Suite 700
Raleigh, North Carolina 27615-3688
NC Licensure No. P-0413



TGS ENGINEERS
FIRM LICENSE NUMBER
C-0275

SURVEY OF LEASE LINES & FERC MAP FOR:

The NCDOT over Duke Energy Lake Wylie Project Boundary

Location: Wilkinson Boulevard over Catawba River / Lake Wylie
Deed References: DB 277 PG 303 (Gaston Co. Registry)
PID NO: None
Map/Blk/Lot: None
Southpoint Twp. Gaston Co. & Berryhill Twp. Mecklenburg Co.


TGS Engineers
201 WEST MARION STREET – SUITE 200
SHELBY, NC 28150
PH. (704) 476-3003


DRAWN BY: M. T. Cornwell, PLS, PE	SURVEYED BY: JJT, MTC, JHT & MTH
Date of Survey: 7/2022 & 5/2023	Map Date: 10/24/2025
	CHECKED BY: M.T. Cornwell, PE, PLS


SHEET 1 OF 1


P-37

Exhibit B

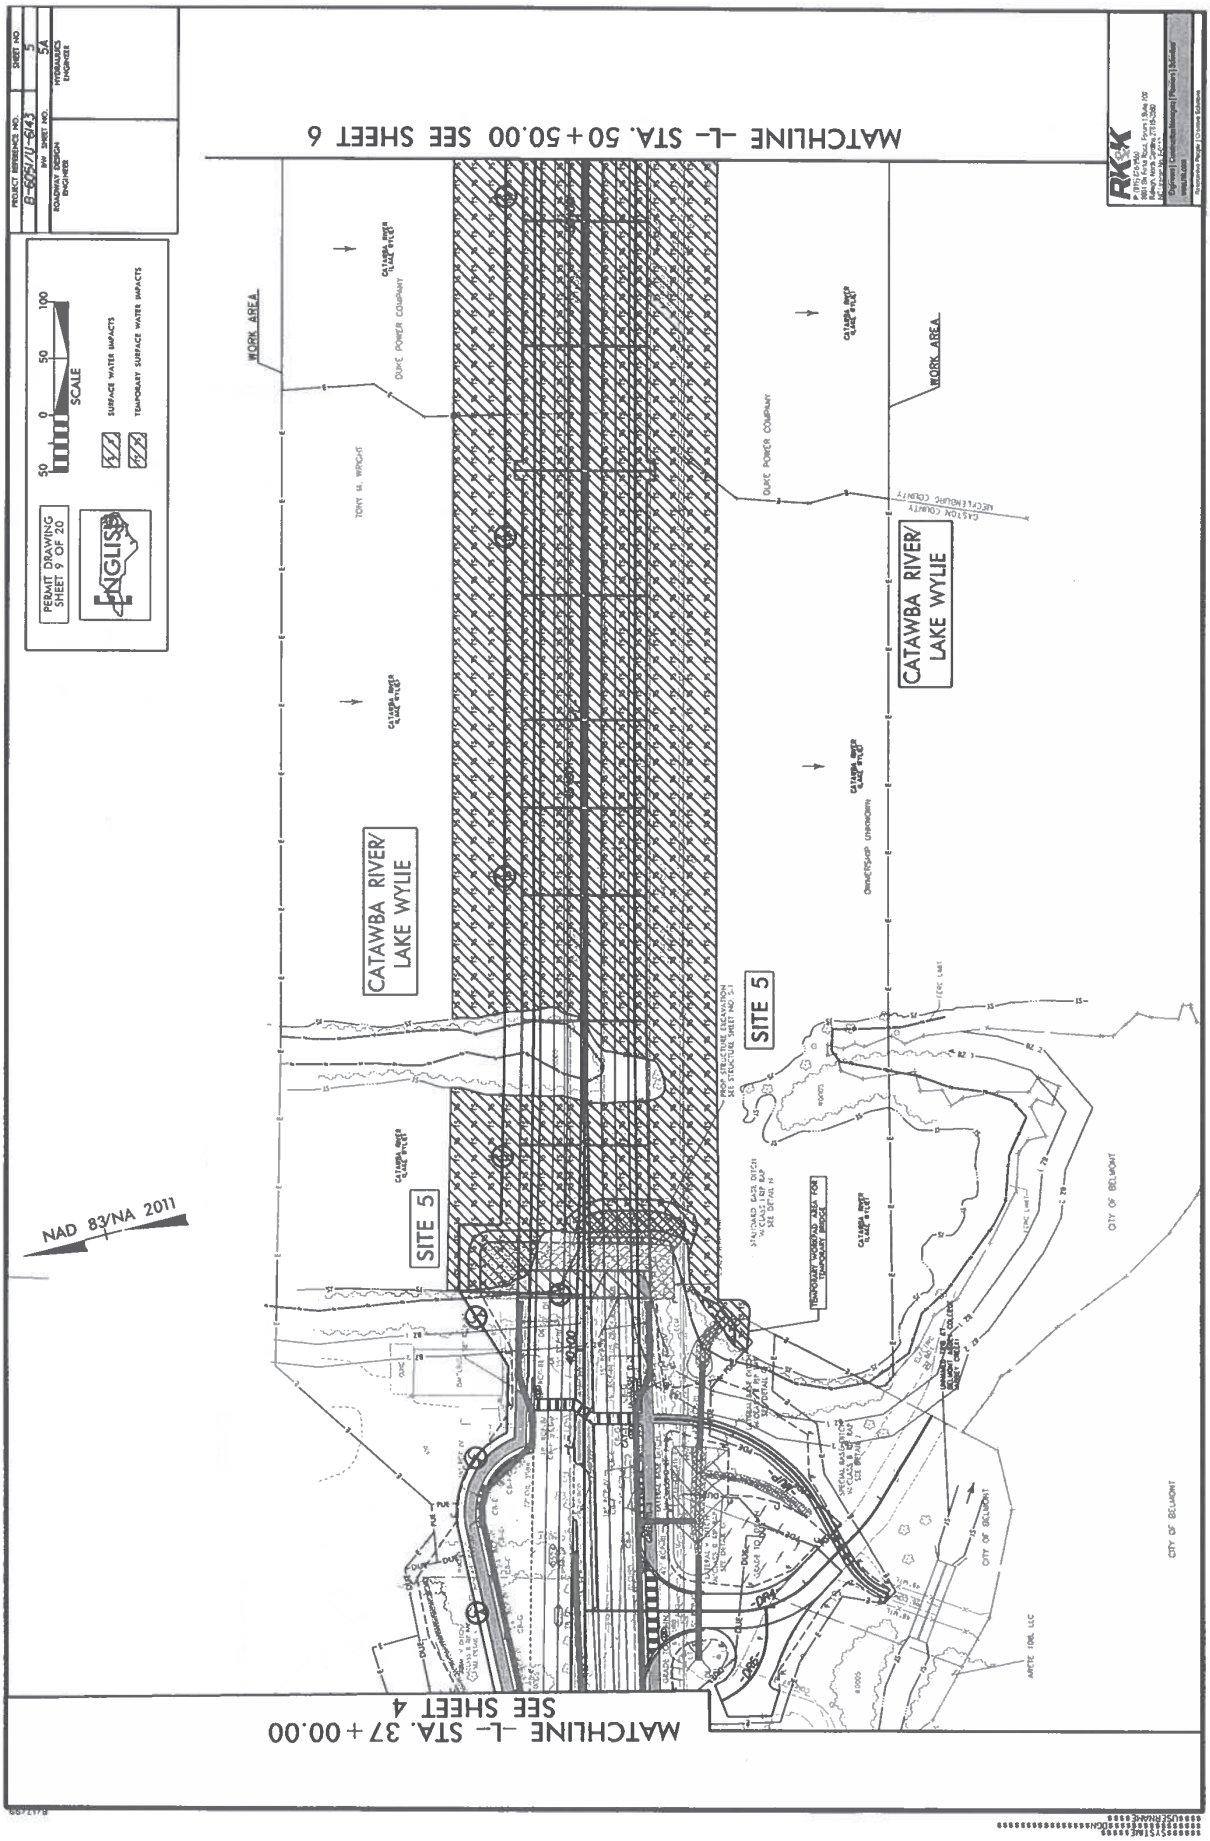
MATCHLINE -L- STA. 50+50.00 SEE SHEET 6
MATCHLINE -L- STA. 37+00.00 SEE SHEET 4
WORK AREA
WORK AREA
CATAWBA RIVER/ LAKE WYLIE
CATAWBA RIVER/ LAKE WYLIE
SITE 5
SITE 5
DUKE POWER COMPANY
DUKE POWER COMPANY
OWNERSHIP UNKNOWN
CITY OF BELMONT
CITY OF BELMONT
CITY OF BELMONT
ARCTE 1DXL LLC
CATAWBA RIVER LAKE WYLIE
PERMIT DRAWING SHEET 9 OF 20
SCALE
SURFACE WATER IMPACTS
TEMPORARY SURFACE WATER IMPACTS
NAD 83/NA 2011
PROJECT REFERENCE NO.
SHEET NO.
5
5A
RIGHT OF WAY SHEET NO.
RICHARDSON ENGINEERS
HYDRAULICS ENGINEER

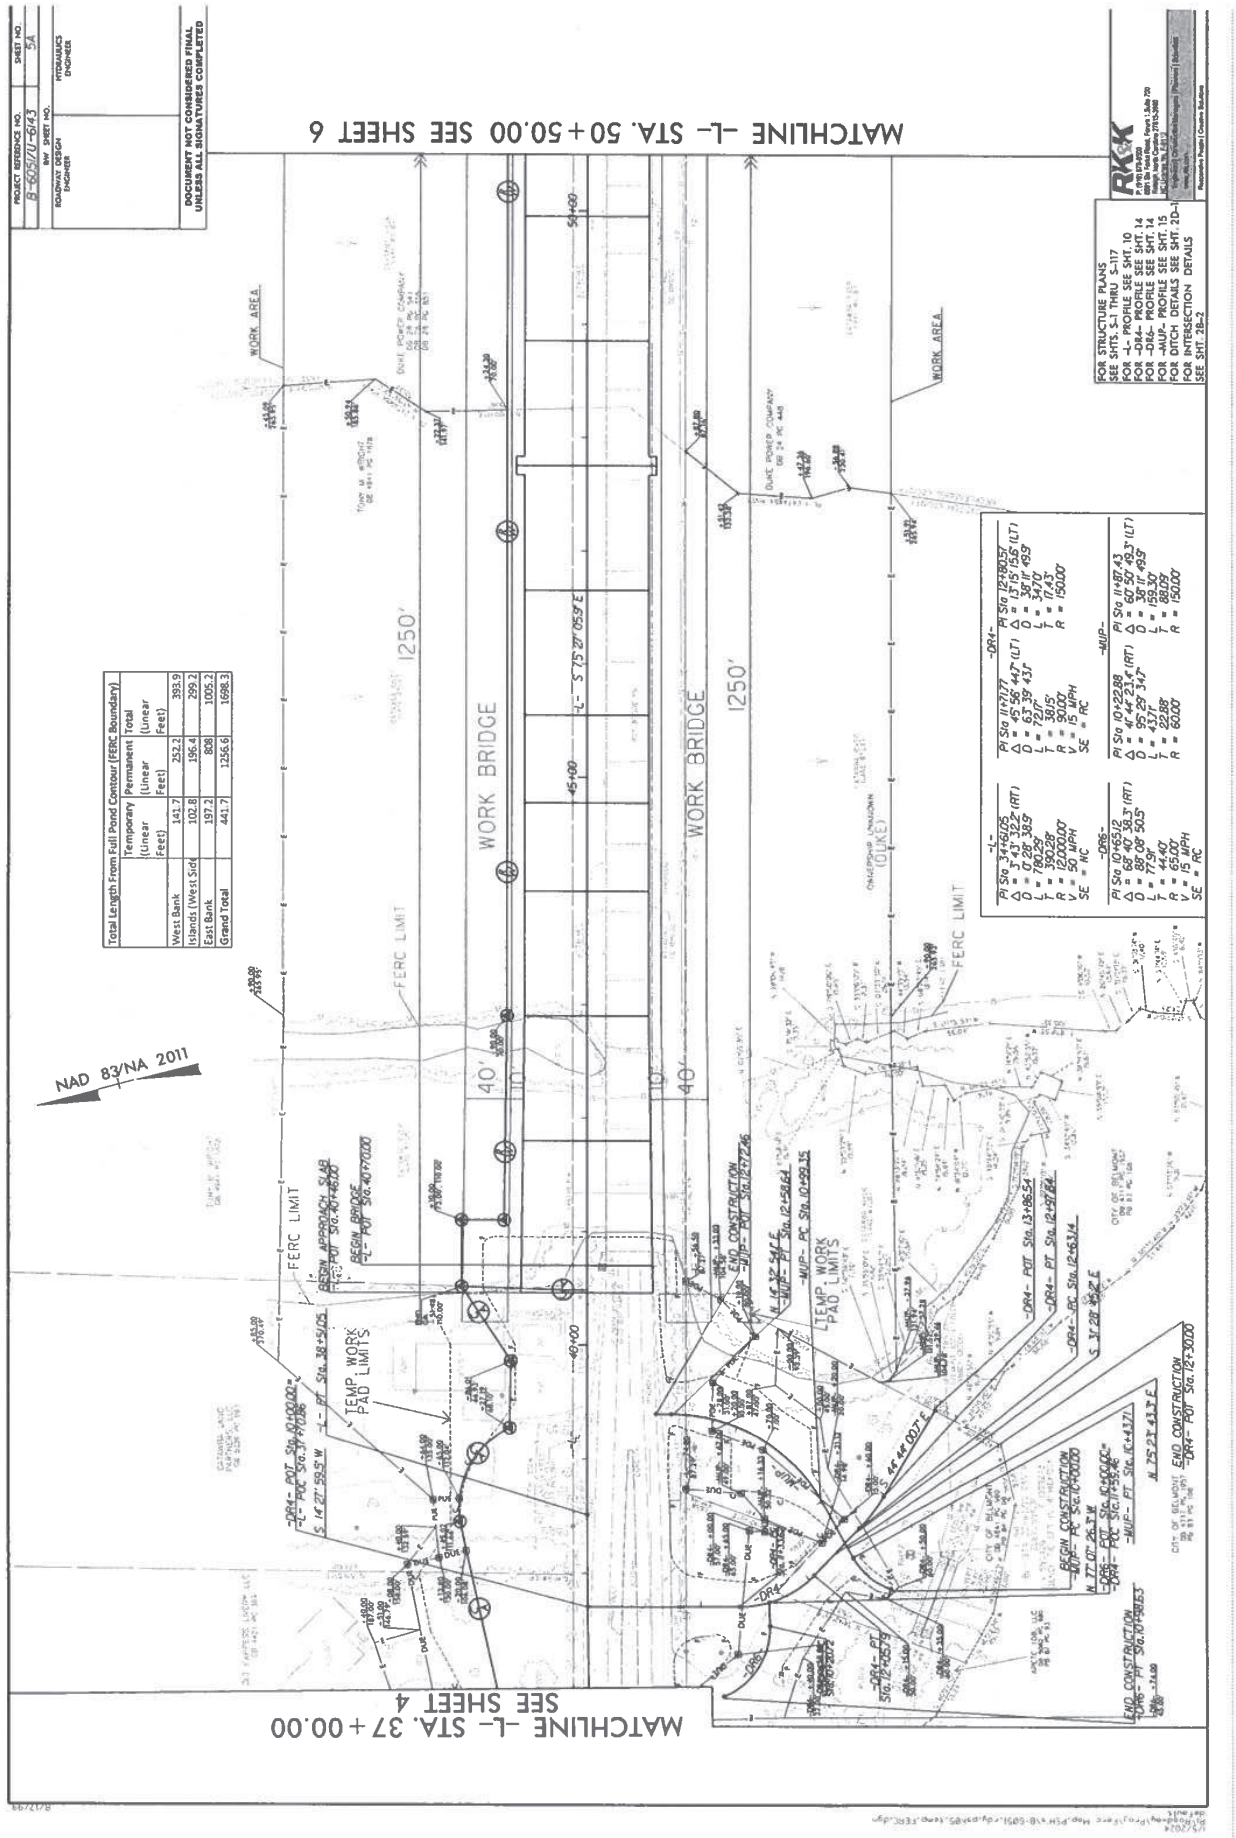
MATCHLINE -L- STA. 50+50.00 SEE SHEET 6
MATCHLINE -L- STA. 37+00.00 SEE SHEET 4
WORK BRIDGE
1250'
40'
110'
FERC LIMIT
WORK AREA
TEMP. WORK PAD LIMITS
NAD 83/NA 2011
DUKE POWER COMPANY
CHARLOTTE UNKNOWN (DUKE)
CITY OF BELMONT
-DR4- POT Sta.40+70.00
-L- POC Sta.37+70.86
-L- PT Sta.38+50.05
BEGIN APPROACH SLAB
-L- POT Sta.40+45.00
BEGIN BRIDGE
-L- POT Sta.40+77.00
-DR4- PC Sta.10+99.55
-MUP- PC Sta.10+99.55
-DR4- PT Sta.13+06.54
-DR4- PC Sta.12+63.14
-DR4- PT Sta.12+63.14
-MUP- PT Sta.12+63.14
-DR4- POT Sta.10+00.00
-DR6- POT Sta.10+00.00
-DR4- POC Sta.11+59.46
-MUP- PT Sta.10+43.72
-DR4- PT Sta.12+65.79
-DR4- POT Sta.12+93.00
-DR6- PT Sta.10+98.63
-DR4- PC Sta.10+98.63
-DR4- PT Sta.10+98.63
-DR6- PC Sta.10+98.63
-DR6- PT Sta.10+98.63
-DR4- PT Sta.10+98.63
-MUP

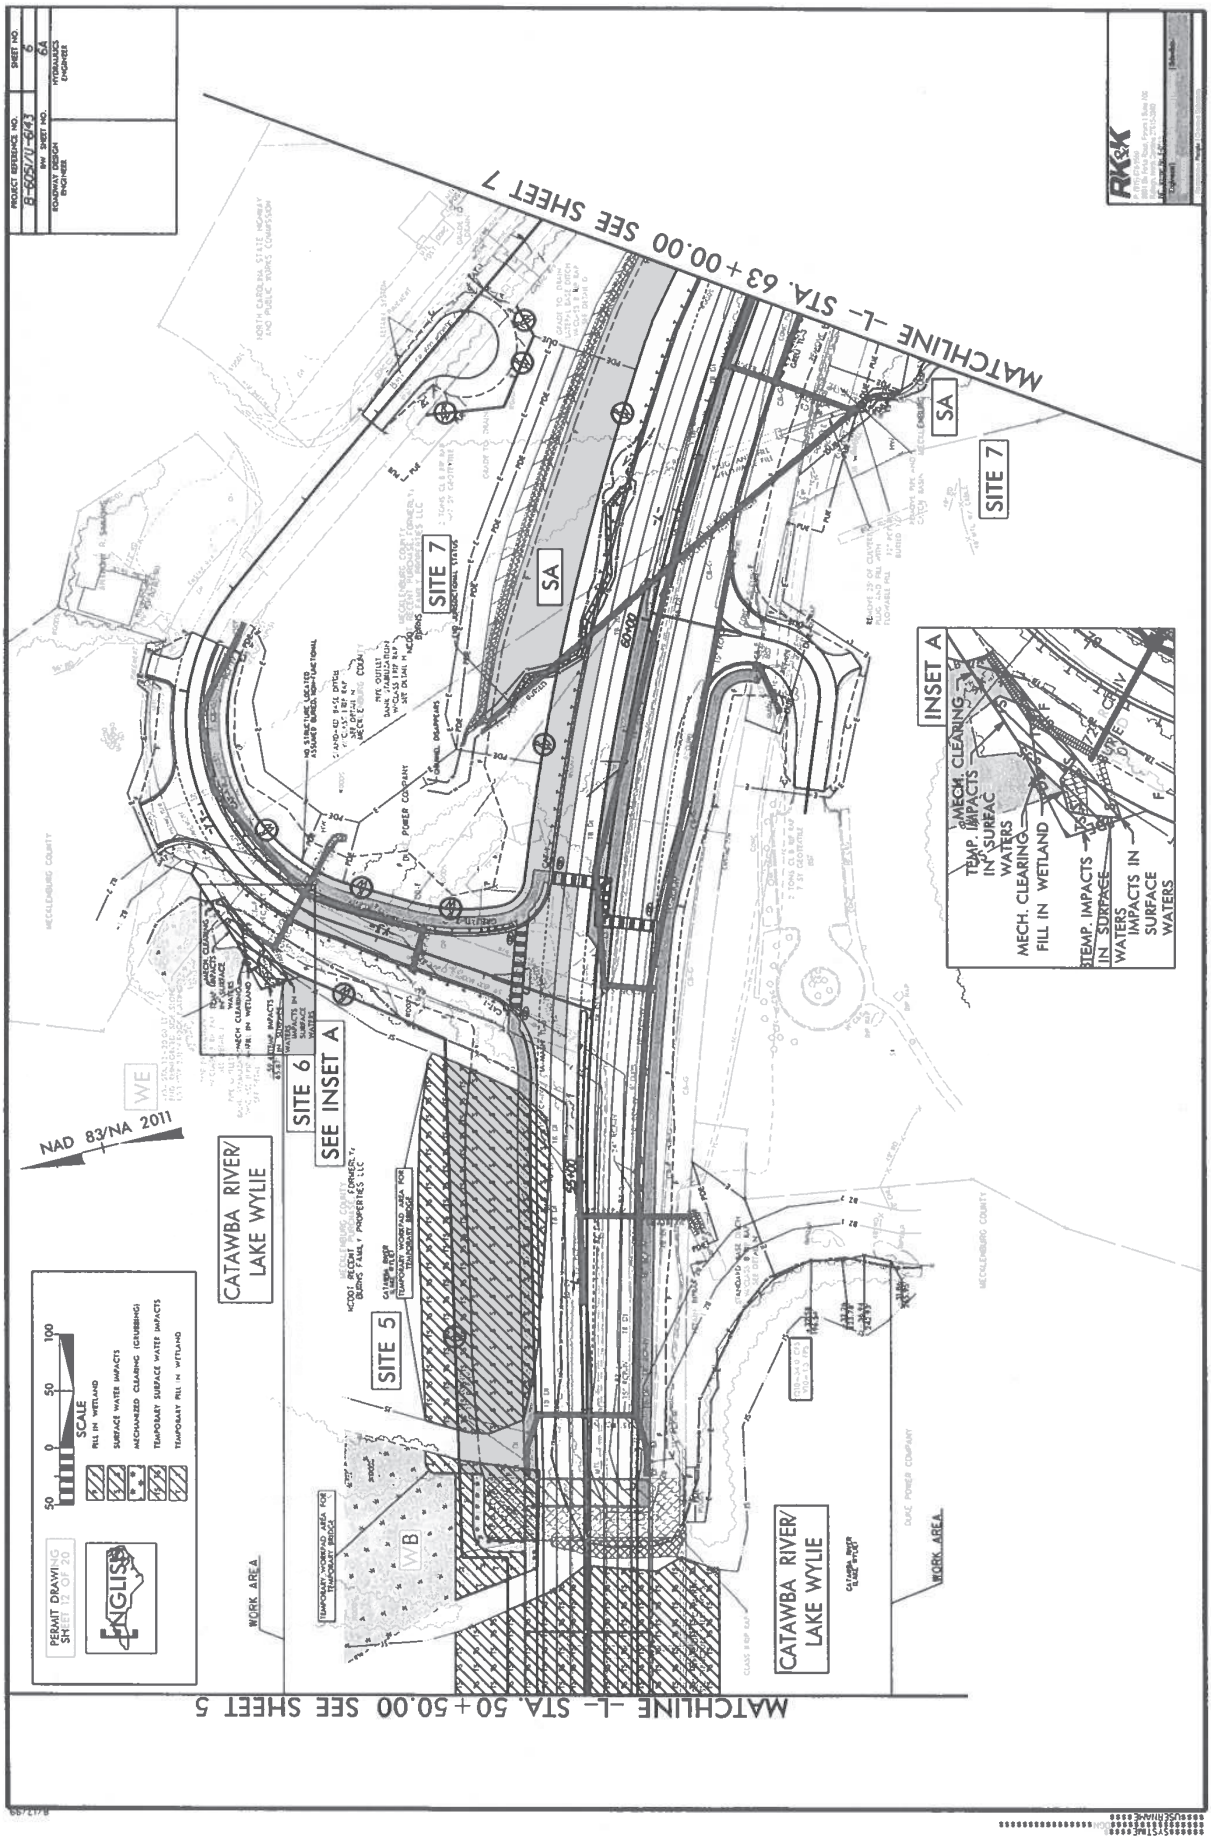
MATCHLINE -L- STA. 63+00.00 SEE SHEET 7
MATCHLINE -L- STA. 50+50.00 SEE SHEET 5
SITE 5
SITE 6
SITE 7
SEE INSET A
INSET A
SA
CATAWBA RIVER/ LAKE WYLIE
WORK AREA
NAD 83/NA 2011
SCALE
FILL IN WETLAND
SURFACE WATER IMPACTS
MECHANIZED CLEARING (CRUSHING)
TEMPORARY SURFACE WATER IMPACTS
TEMPORARY FILL IN WETLAND
PERMIT DRAWING
MECH. CLEARING
TEMP. IMPACTS IN SURFAC WATERS
FILL IN WETLAND
TEMP. IMPACTS IN SURFACE WATERS
IMPACTS IN SURFACE WATERS
DUKE POWER COMPANY
MECKLENBURG COUNTY

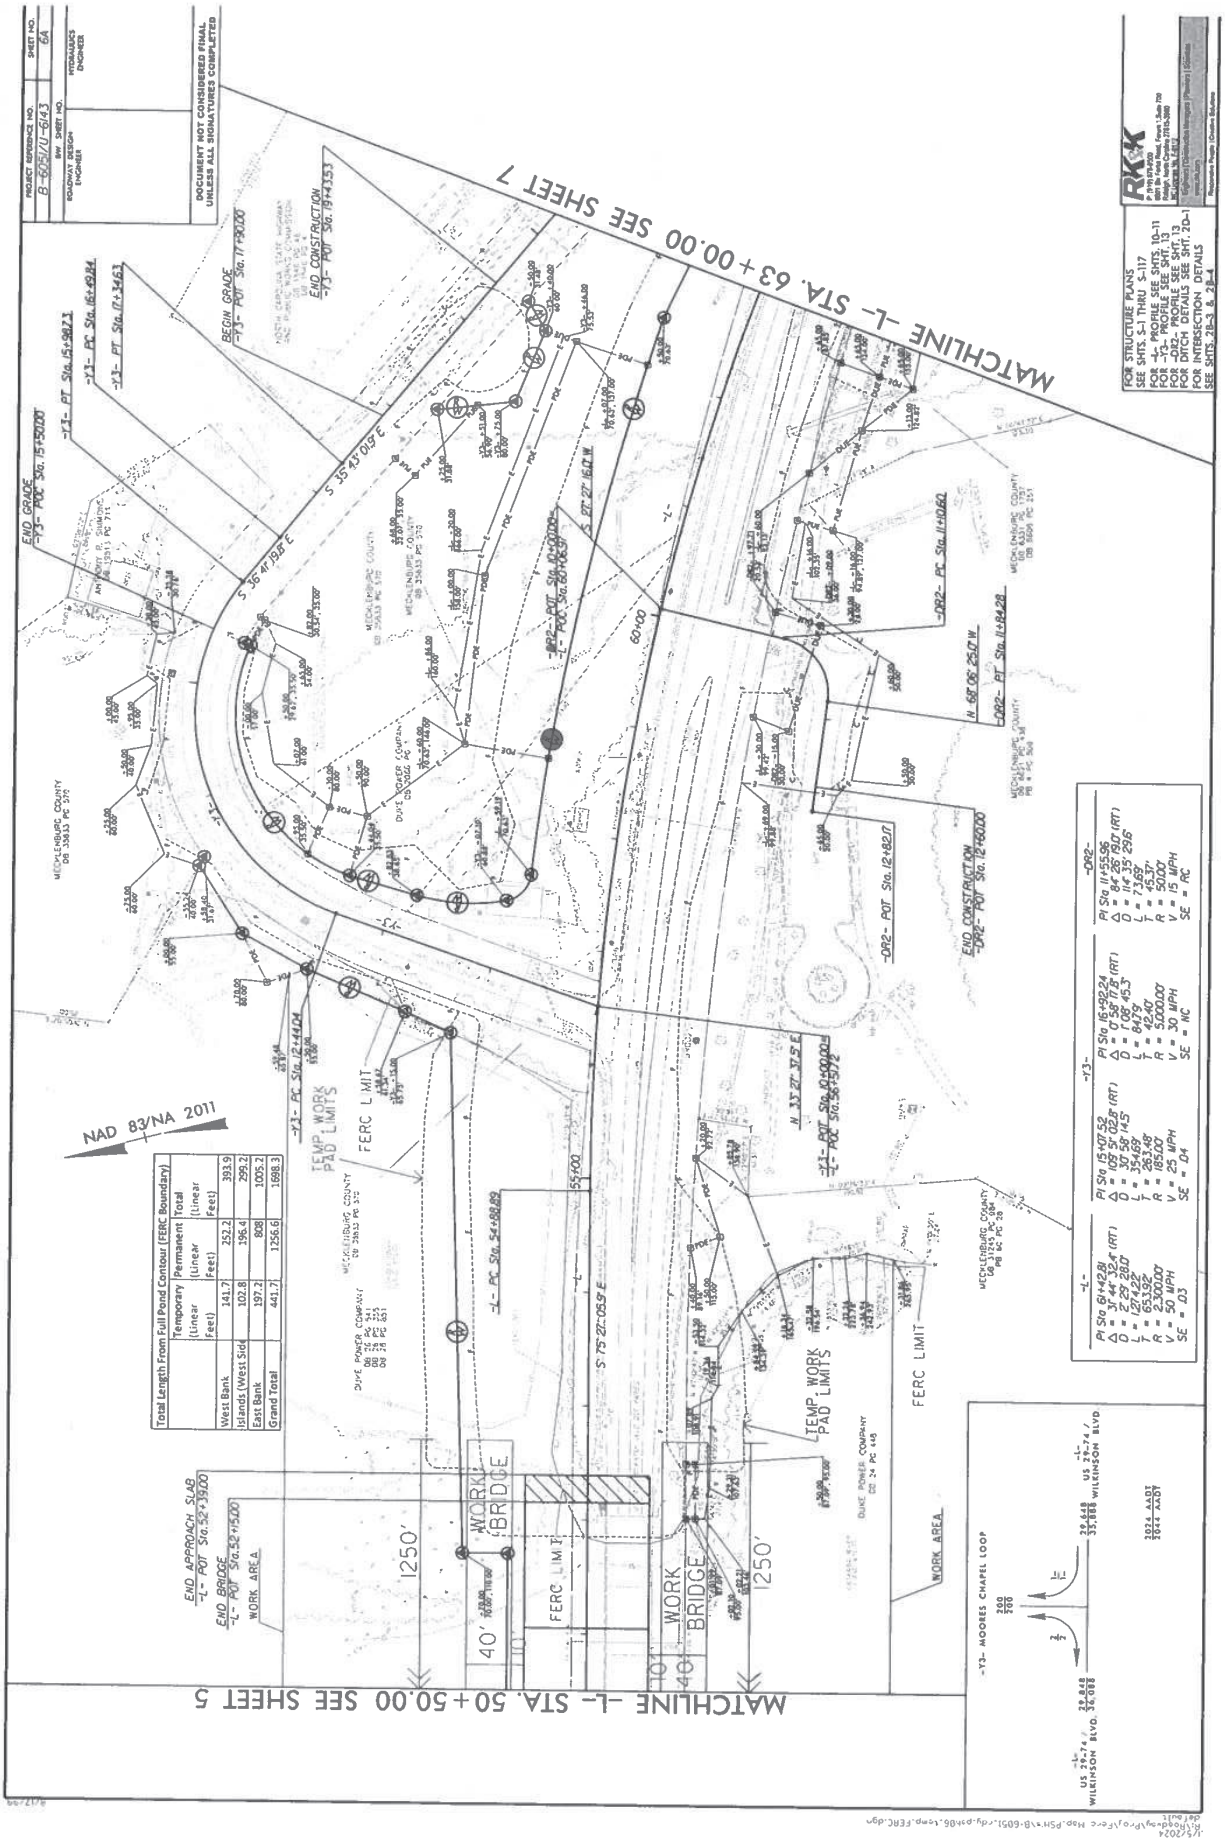

Total Length From Full Pond Contour (FERC Boundary)			
	Temporary (Linear Feet)	Permanent (Linear Feet)	Total (Linear Feet)
West Bank	141.7	252.2	393.9
Islands (West Side)	102.8	196.4	299.2
East Bank	197.2	808	1005.2
Grand Total	441.7	1256.6	1698.3

By: Karol P. Mack, Deputy General Counsel, Duke Energy
Return To: Duke Energy Carolinas, LLC
c/o Bambi M. Lohr (DEP-09A)
525 South Tryon Street
Charlotte, North Carolina 28202

Property No.: 007312
Land Unit: 0046551
Project No.: 007312-868949

BRIDGE PERMIT OVER LAKE WYLIE

STATE OF NORTH CAROLINA

COUNTY OF GASTON
COUNTY OF MECKLENBURG

LAKE WYLIE – WILKINSON BOULEVARD/NC HIGHWAY 74

CATAWBA-WATEREE PROJECT (FERC Project Number 2232)

THIS BRIDGE PERMIT (this "Permit") is made and entered into as of the 4 day of February, 2026 ("Effective Date"), by and between **DUKE ENERGY CAROLINAS, LLC**, a North Carolina limited liability company ("Duke Energy"), and the **NORTH CAROLINA DEPARTMENT OF TRANSPORTATION**, an agency of the State of North Carolina ("Permittee"), each may be referred to herein singularly as "Party" and collectively as the "Parties";

W I T N E S S E T H:

WHEREAS, Permittee owns, leases or otherwise controls substantial equity interests in lands in Gaston County and Mecklenburg County, North Carolina, adjacent to Lake Wylie (the "Lake"), which is part of Duke Energy's Catawba-Wateree Project (FERC No. 2232) (the "Project") which Project is subject to the regulatory oversight of, and is operated pursuant to a license (the "License") issued by, the Federal Energy Regulatory Commission ("FERC"); and

WHEREAS, Permittee desires to use a portion of Project lands for the purpose of constructing, maintaining and operating a public bridge (the "Bridge") on Wilkinson Boulevard (North Carolina Highway 74) to provide access for the public over the Catawba River, a section of the Lake Wylie, to replace an existing bridge that will be demolished, as more fully described herein; and

WHEREAS, Duke Energy desires to accommodate Permittee's request for the construction, maintenance, and operation of the Bridge while at the same time not interfering with Duke Energy's ability to operate and maintain the Project in accordance with the License and other FERC requirements; and

WHEREAS, Article 411(c) of the FERC License for the Project allows the licensee of the Project to convey easements or rights-of-way across, or leases of, Project lands for the construction, maintenance, and operation of the Bridge, for which all necessary state and federal approvals have been obtained, without prior FERC approval; and

WHEREAS, Permittee has obtained all necessary state and federal approvals for the construction, maintenance, and operation of the Bridge.

NOW, THEREFORE, upon the terms and conditions hereafter set out, the covenants and agreements hereafter expressed to be kept and performed by Permittee, and in consideration of the sum of Ten Dollars ($10.00) and other good and valuable considerations to Duke Energy paid, the receipt of which is hereby acknowledged, Duke Energy has bargained and sold, and by these presents does hereby bargain, sell, grant and convey to said Permittee, its successors and assigns, a perpetual permit for the purpose of Permittee's construction, maintenance and operation of the Bridge over a portion of the Project lands near North Carolina State Road Highway 74 on Wilkinson Boulevard more particularly described as follows:

Permanent Bridge Permit - That area or parcel of land containing 1.96± acres, shown on the survey as (1) Tony M. Wright Permit Area Below 100' Contour 1.852 acres; (2) Tony M. Wright Permit Area Above 100' Contour 0.064 acres; and, (4) City of Belmont Permit Area Below 100' Contour 0.044 acres, on the survey entitled "The NCDOT over Duke Energy Lake Wylie Project Boundary," prepared by TGS Engineers, dated October 24, 2025, attached hereto as **Exhibit A** and incorporated herein by reference (collectively, the "Permanent Permit Area").

Permanent Fill Area – Those areas or parcels of land shown as permanent fill areas on design sheets 5, 5A, 6, and 6A, attached hereto as **Exhibit B** and incorporated herein by reference. (collectively, the "Permanent Fill Area"). (The Permanent Permit Area and the Permanent Fill Area shall be collectively referred to herein as the "Permanent Permit Areas").

Temporary Construction Permit Area - Those areas or parcels of land containing 3.593± acres, shown on the survey as (8) Tony M. Wright Temp. Const. Permit Area Below 100' Contour 0.902 acres; (9) Tony M. Wright Temp. Const. Permit Area Above 100' Contour 0.110 acres; (10) Tony M. Wright Temp. Const. Permit Area Below 100' Contour 2.512 acres; and, (11) City of Belmont Temp. Const. Permit Area Below 100' Contour 0.069 acres, on **Exhibit A** (collectively, the "Temporary Construction Permit Area").

TERMS AND CONDITIONS:

1. Term: This Permit begins on the date hereof and runs in perpetuity; provided, however, Duke Energy may terminate this Permit as provided herein or require its modification at any time if directed to do so by FERC or its successor agency.

2. Improvements: Permittee shall construct, maintain and operate the Bridge in accordance with the specifications shown on **Exhibit A**, and having a minimum of fourteen (14) feet of navigational clearance above full pond elevation for the middle third of the bridge and eighteen point forty-eight (18.48) feet of clearance at its peak. Permittee agrees that it will obtain written approval from Duke Energy before initiating any replacement or major repair to the Bridge within the Permanent Permit Areas, and that any future modifications will still provide navigable bridge spans with at least the clearance heights noted on **Exhibit A**. Permittee also agrees to advise any other party that it may become aware of who desires to place improvements within the Permanent Permit Areas, that said party must first obtain written approval from Duke Energy.

The Permanent Fill Area may be used for installation of fill associated with construction of the above described Bridge project. Once completed, Permittee shall provide Duke Energy with a new survey of the Project Boundary in the Permanent Fill Area. Permittee shall reimburse Duke Energy for the cost associated with the preparation and submittal of an **Exhibit G** revision to the FERC. Permittee shall have the right to construct and maintain in a proper manner in, upon and through said area, together with the right at all times to enter said area for the purpose of inspecting said Permanent Fill Area and making all necessary repairs and alterations thereon; together with the right to cut away and keep clear of said Permanent Fill Area, all trees and other obstructions that may in any way endanger or interfere with the same, with the right at all times of ingress, egress and regress. Permittee shall have the right to construct and maintain the cut and/or fill slopes in the Permanent Permit Areas.

The Temporary Construction Permit Area may be used for construction associated with the above described Bridge project. Permittee shall remove the temporary fill and restore the impacted Temporary Construction Permit Area back to its original condition prior to construction, and provide Grantor documentation and/or topography maps as confirmation of same. Use of the Temporary Construction Permit Area and the temporary permits granted herein shall terminate upon completion of the Bridge and Permanent Permit Areas.

3. Maintenance: Permittee recognizes that it has the continuing responsibility to ensure that the constructed facilities are maintained in good repair, including but not limited to the maintenance and operation of the Bridge, any required navigation safety devices, and proper erosion control within the Permanent Permit Areas, and agrees to take all reasonable steps necessary to meet this responsibility. Permittee shall maintain and operate all structures within the Permanent Permit Areas in a safe and sound condition and in a neat appearance and pay all costs for said maintenance and operation. Permittee also agrees to advise any other party that it may become aware of who desires to access the Permanent Permit Areas, for maintenance purposes, that said party must first obtain written approval from Duke Energy.

4. Protection of Environment: Permittee's use of the Permanent Permit Areas shall not endanger public health, create a nuisance or otherwise be incompatible with the overall recreational use of the Project. Permittee shall take all necessary precautions to ensure that the construction, operation, and maintenance of the Bridge will occur in a manner that will protect the scenic, recreational, cultural, water supply and environmental values of the Project.

5. Access: It is understood by and between Duke Energy and Permittee that Permittee shall have such right of ingress, egress and regress over and upon lands of Duke Energy adjacent to or in the vicinity of the Permanent Permit Areas as may be essential to the use thereof for the construction and operation of the Bridge.

6. Compliance with State, Federal and Local Laws: Permittee agrees that its use of the Permanent Permit Areas and the Temporary Construction Permit Area as herein provided shall be consistent with all FERC

orders, regulations and requirements regarding recreational opportunities and development at licensed projects and use of Project lands and facilities, and all other applicable federal, state and local laws as well as all ordinances, rules, regulations and sanctions of any regulatory body or governmental agency (federal, state or local) having jurisdiction in the Permanent Permit Areas and the Temporary Construction Permit Area.

7. Reservation of Use: The right to use the Permanent Permit Areas and the Temporary Construction Permit Area for all Project purposes is hereby reserved to the FERC Project licensee and its successors and assigns.

8. Reservation of Authority: No terms or conditions herein contained shall be construed as limiting or affecting in any way the authority of Duke Energy in connection with its exercise of proper protection and administration of its FERC License.

9. Transfer or Assignment: Permittee may not transfer or assign this Permit without the prior written consent of Duke Energy.

10. Archaeological Resources: Permittee shall comply with the cultural resources consultation requirements specified in Duke Energy's Historic Properties Management Plan for the Project regarding any ground-disturbing activities, inadvertent discoveries, treatment of human remains and funerary objects or significant modifications to the Permanent Permit Areas and the Temporary Construction Permit Area. If previously unidentified archeological or historical properties are discovered during the course of excavation/construction/demolition within the Permanent Permit Areas or the Temporary Construction Permit Area, Permittee shall stop all land clearing or land disturbing activity in the vicinity of the excavation/construction/demolition area and notify Duke Energy immediately. Duke Energy shall initiate the required consultation process with the State Department of Archives and History, and the State Historic Preservation Office. Duke Energy may be required to prepare a cultural resources management plan for approval by the FERC that includes but is not limited to the following: (i) a description of each discovered property indicating whether it is listed on, or eligible for listing on the National Register of Historic Places, (ii) a description of the potential effect, and (iii) the proposed measures for avoiding or mitigating the impacts. Permittee shall be responsible for implementing any required cultural resource management plan. No land clearing or land disturbing activities within the Permanent Permit Areas or the Temporary Construction Permit Area shall resume until authorized in writing by Duke Energy.

11. Flooding and Drawdown: Duke Energy reserves the right to back, flood, or draw down the waters of the Catawba River and its tributaries from time to time and at any and all times over and upon the Permanent Permit Areas or any portion of the same, to such extent the flooding or drawdown may be reasonably necessary or convenient in connection with the practical operation of its hydroelectric power plants or other electric generation operations located or to be located in the future upon the Catawba River or its tributaries and to the extent such flooding or drawdown is consistent with Duke Energy's obligations under its License, other applicable easements and agreements, and applicable law. Permittee agrees that any damage it may suffer as a result of such flooding or drawdown shall not be claimed or charged against Duke Energy.

12. FERC Project Restoration: Duke Energy shall be under no obligation to Permittee to maintain or continue to operate the Project or Lake and should said Project or Lake be damaged, destroyed or removed, Duke Energy shall be under no obligation to restore or rebuild same, and Permittee hereby waives all claims against Duke Energy for damages to or destruction or removal of the Project or Lake.

13. Parties Bound: The covenants and conditions herein contained shall apply to and bind the successors and assigns of the Parties hereto; provided, however, that neither this Permit nor any interest therein may be assigned or transferred by Permittee except as provided in Paragraph 9.

14. Termination & Waiver: It is expressly agreed and understood that the violation of any of the covenants, conditions, terms or provisions of this Permit by Permittee, including but not limited to noncompliance with applicable federal or state regulations, or health and sanitation laws, shall terminate this Permit at the option of Duke Energy. This Permit may also be terminated by Duke Energy if at any time during the duration of this Permit (or any renewal thereof) the Permittee should be adjudged bankrupt or insolvent by any federal or state court or the Permittee shall allow a final judgment obtained against it to remain unpaid for a period of sixty (60) days. Failure of Duke Energy to exercise any of said rights relating to the termination of this Permit or any other rights of Duke Energy under this Permit shall not be construed as a waiver or abandonment of the right thereafter to exercise any or all of same. In the event that Duke Energy terminates this Permit under any of the above written conditions, Duke Energy may enter the Permanent Permit Areas and the Temporary Construction Permit Area and expel the Permittee therefrom; or Duke Energy may, in lieu thereof or in conjunction therewith, pursue any other lawful right or remedy incident to the relationships created by this Permit. Duke Energy must give sixty (60) days' notice in writing to Permittee of its intent to terminate. Permittee shall have the right to cure any violation during said sixty-day notice period, in which event Duke Energy may not terminate this Permit.

15. Non-warranty, As Is: Duke Energy makes no warranty, express or implied, with respect to the title to the Permanent Permit Areas and the Temporary Construction Permit Area. Permittee accepts the Permanent Permit Areas and Temporary Construction Permit Area in "AS IS" condition.

16. Utility Easement: Duke Energy reserves an easement to build, construct, maintain and operate electric distribution/transmission lines on, over, along and above the Permanent Permit Areas. Duke Energy also reserves the right, privilege and easement to erect, construct, reconstruct, replace, maintain and use towers, poles, wires, crossarms and other appliances and fixtures for the purpose of transmitting or distributing electric power, for said Duke Energy's communication purposes, and for any other purpose that is, in Duke Energy's sole discretion, consistent with its business operations, together with the right to keep said lines, appliances, and fixtures free of structures, trees and other objects that may endanger or interfere with same.

17. Notices: Wherever in this Permit it shall be required or permitted that notice be given by either Party to this Permit to the other, such notice must be in writing and must be given in person, by U.S. Mail, overnight courier, or electronic mail addressed as follows:

To Duke Energy:
Duke Energy Carolinas, LLC
Attn: Lake Services (DEP-35B) Brett Garrison
525 South Tryon Street
Charlotte, North Carolina 28202

To Permittee:
North Carolina Department of Transportation
c/o Michael Turchy
1581 Mail Service Center
Raleigh, North Carolina 27699-1581

Such addresses may be changed from time to time by notice given hereunder. Each Party shall provide timely notice to the other Party of any address changes or name changes.

18. Removal of Existing Bridge: Upon the completion of construction of the Bridge, Permittee shall demolish and completely remove the existing bridge and associated facilities from the Project Boundary and restore the area to its natural condition, to the extent reasonably possible (including but not limited to removal of the existing support structure down to level with the lakebed) and the Project Boundary restored.

19. Existing Agreements Amended and Superseded: Beginning on the date the Bridge has been constructed and the existing bridge has been demolished and completely removed from within the Project Boundary and the Project Boundary restored, this Permit shall amend, restate, replace and supersede all previous easements or other agreements between Duke Energy and Permittee, or their respective predecessors in interest, for the use of the area where the existing bridge is located, and such prior leases or other agreements are of no further force or effect.

(Remainder of page intentionally blank. Signature pages follow.)

IN WITNESS WHEREOF, the Parties hereto have caused this instrument to be executed this the day and year first above written.

DUKE ENERGY:

DUKE ENERGY CAROLINAS, LLC
a North Carolina limited liability company

By: _____
Print Name: KEVIN L. LEE
Title: MANAGER, REAL ESTATE II

STATE OF NORTH CAROLINA

COUNTY OF MECKLENBURG

I certify that Kevin L. Lee personally appeared before me this day, acknowledging to me that he or she signed the foregoing Bridge Permit document, on behalf of the company, in the capacity stated.

Date: 2/4/2026

_____
Notary Public

Kyle Boyette
Notary Name Typed/Printed

My Commission Expires: 10/9/2030

[Notary Seal]

KYLE BOYETTE NOTARY PUBLIC WAKE COUNTY, NC

[Signatures Continue on Following Page]

IN WITNESS WHEREOF, the Parties hereto have caused this instrument to be executed this the day and year first above written.

PERMITTEE:

NORTH CAROLINA DEPARTMENT OF TRANSPORTATION
an agency of the State of North Carolina

By: Michael Turchy
Print Name: Michael Turchy
Title: NCDOT Environmental Coordination and Permitting Group Leader

STATE OF NORTH CAROLINA

COUNTY OF Wake

The foregoing instrument was acknowledged before me this 13 day of November, 2025, by Michael Turchy (name of officer), as NCDOT Environmental Coordination & Permitting Group Leader (title of officer) on behalf of NORTH CAROLINA DEPARTMENT OF TRANSPORTATION, an agency of the State of North Carolina, in the capacity stated.

Notary Public


Charles J Holland
Notary Name Typed/Printed

My Commission Expires: June 18, 2029

[Notary Seal]


CHARLES J HOLLAND NOTARY PUBLIC HENDERSON COUNTY, NC


Exhibit A

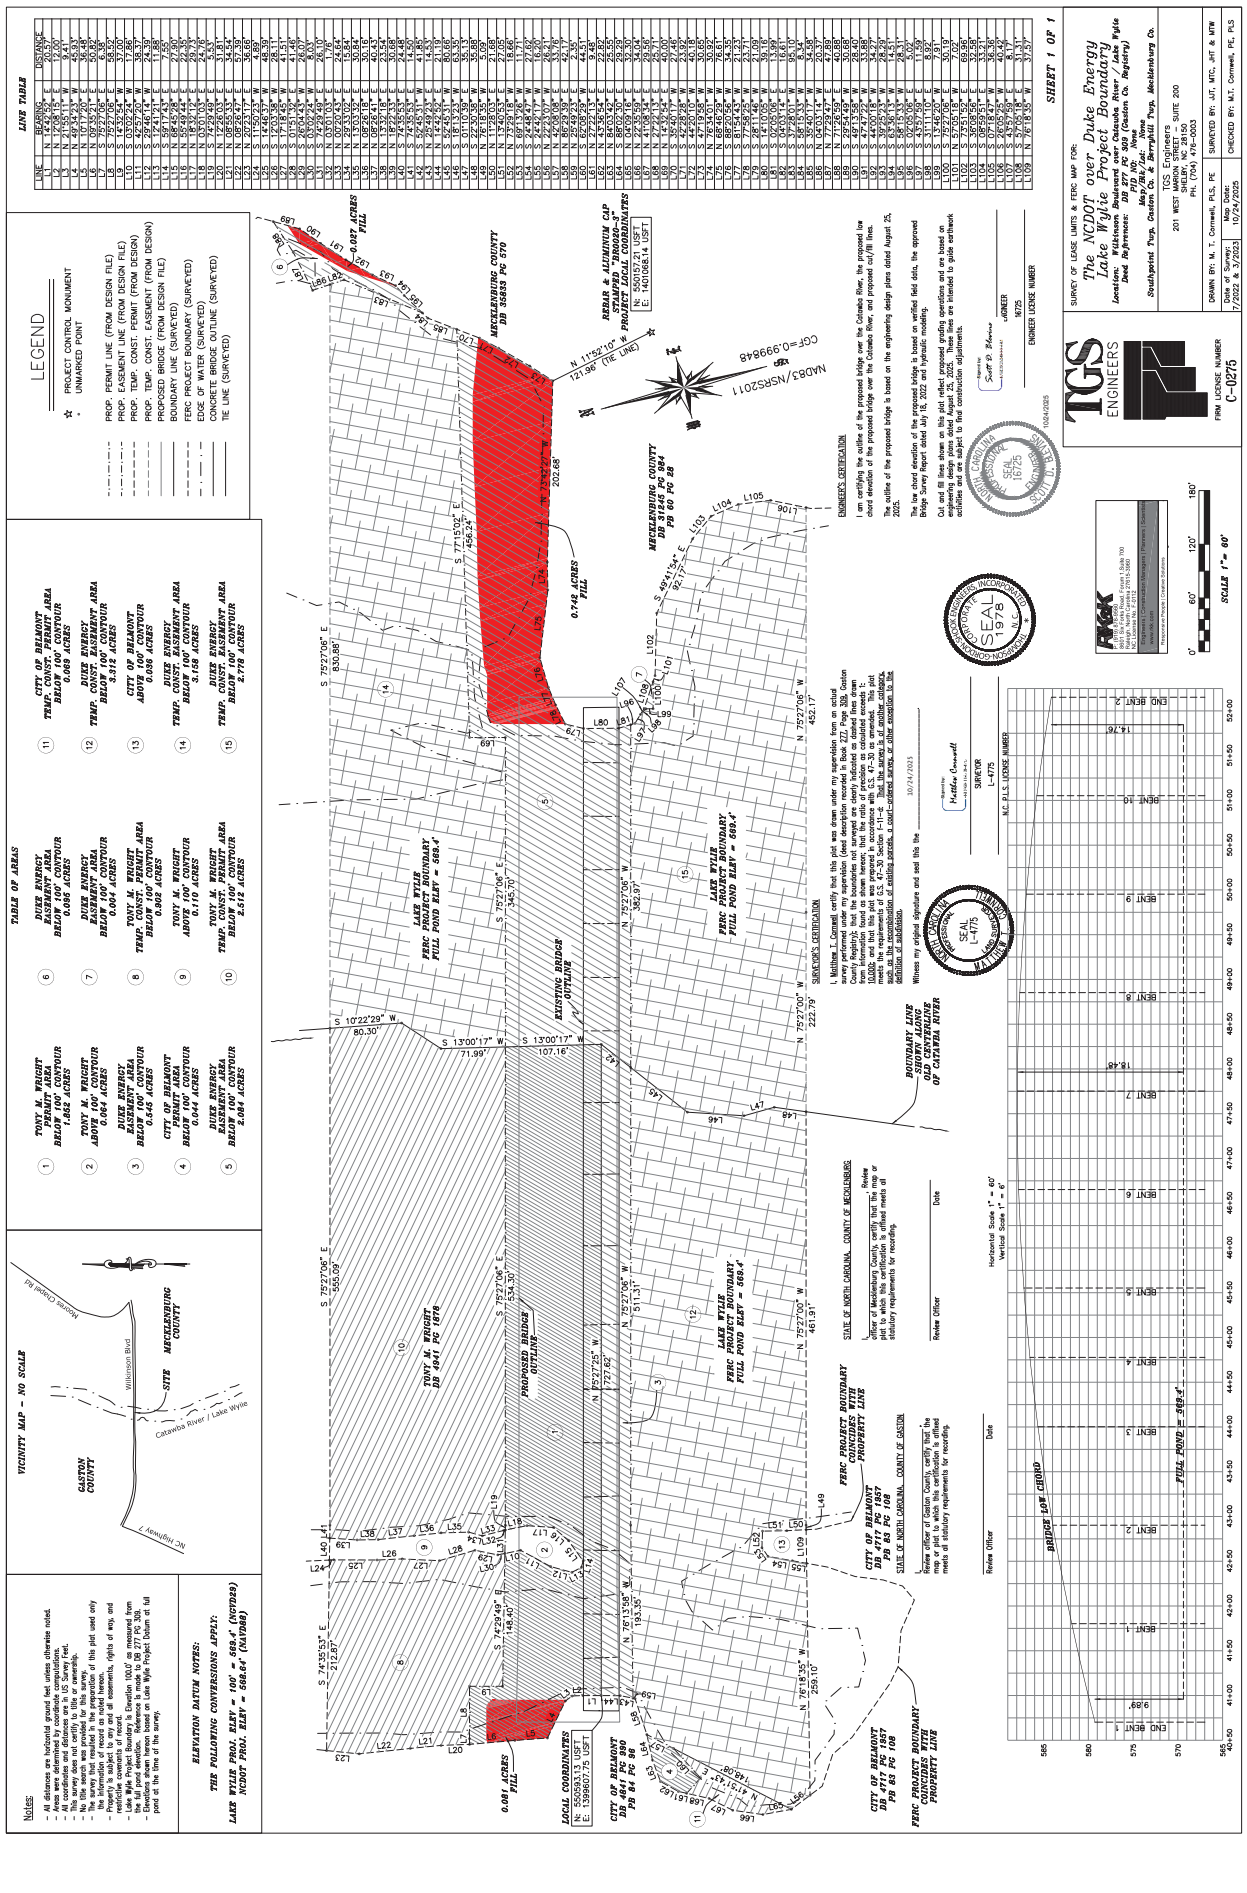

Notes:
VICINITY MAP - NO SCALE
GASTON COUNTY
MECKLENBURG COUNTY
SITE
Catawba River / Lake Wylie
Wilkinson Blvd
NC Highway 7
Mooresville Charlotte Rd
ELEVATION DATUM NOTES:
THE FOLLOWING CONVERSIONS APPLY:
LAKE WYLIE PROJ. ELEV = 100' = 568.4' (NGVD29)
NCDOT PROJ. ELEV = 568.64' (NAVD88)
TABLE OF AREAS
LEGEND
PROJECT CONTROL MONUMENT
UNMARKED POINT
PROP. PERMIT LINE (FROM DESIGN FILE)
PROP. EASEMENT LINE (FROM DESIGN FILE)
PROP. TEMP. CONST. PERMIT (FROM DESIGN)
PROP. TEMP. CONST. EASEMENT (FROM DESIGN)
PROPOSED BRIDGE (FROM DESIGN FILE)
BOUNDARY LINE (SURVEYED)
FERC PROJECT BOUNDARY (SURVEYED)
CONCRETE WATER COURSE (SURVEYED)
TIE LINE (SURVEYED)
LINE TABLE
LINE | BEARING | DISTANCE
SURVEYOR'S CERTIFICATION
ENGINEER'S CERTIFICATION
SURVEY OF LEASE LIMITS & FERC MAP FOR:
The NCDOT over Duke Energy Lake Wylie Project Boundary
Location: Wilkinson Boulevard over Catawba River / Lake Wylie
Deed Reference: Book 32, Page 277 Gaston Co. Registry
PID No.
Map/Tax/Lot: None
South/Central Twp, Gaston Co. & Mecklenburg Co.
Surveyed for:
TGS Engineers
201 WEST MARION STREET - SUITE 200
SHELBY, NC 28150
PH: (704) 476-0303
FIRM LICENSE NUMBER C-0275
Date of Survey: 7/29/22 & 9/2023
Map Date: 10/24/2025
DRAWN BY: M. T. Cornwell, PLS, PE
SURVEYED BY: JJT, MTC, JHT & MTW
CHECKED BY: M.T. Cornwell, PE, PLS
SHEET 1 OF 1
SCALE 1" = 60'
FUSS & O'NEIL
TGS ENGINEERS
SEAL L-4775
SEAL 16725
SEAL 1978
FULL POND = 568.4'
BRIDGE LOW CHORD
LOCAL COORDINATES
N: 1396607.75 USFT
E: 1396607.75 USFT
0.081 ACRES FILL
0.748 ACRES FILL
0.087 ACRES FILL
REBAR & ALUMINUM CAP STAMPED "BRIDGE-3" PROJECT LOCAL COORDINATES
N: 1396587.21 USFT
E: 1401988.14 USFT
MECKLENBURG COUNTY DB 35835 PG 579
MECKLENBURG COUNTY DB 35835 PG 579 PB 60 PG 28
CITY OF BELMONT DB 4841 PG 180 PB 84 PG 25
CITY OF BELMONT DB 4717 PG 1857 PB 83 PG 108
FERC PROJECT BOUNDARY COINCIDES WITH PROPERTY LINE
LAKE WYLIE FERC PROJECT BOUNDARY FULL POND ELEV = 568.4'
EXISTING BRIDGE OUTLINE
PROPOSED BRIDGE OUTLINE
BOUNDARY LINE SHOWN ALONG APPROXIMATE EDGE OF CATAWBA RIVER
TONY M. WRIGHT DB 4841 PG 180
NCGS MONUMENT "BRIDGE-3"
N 1152'10" 121.96' (TIE LINE)
NAD83/NSRS2011
CCF=0.9998648
SCALE 1" = 60'


P-53

Exhibit B

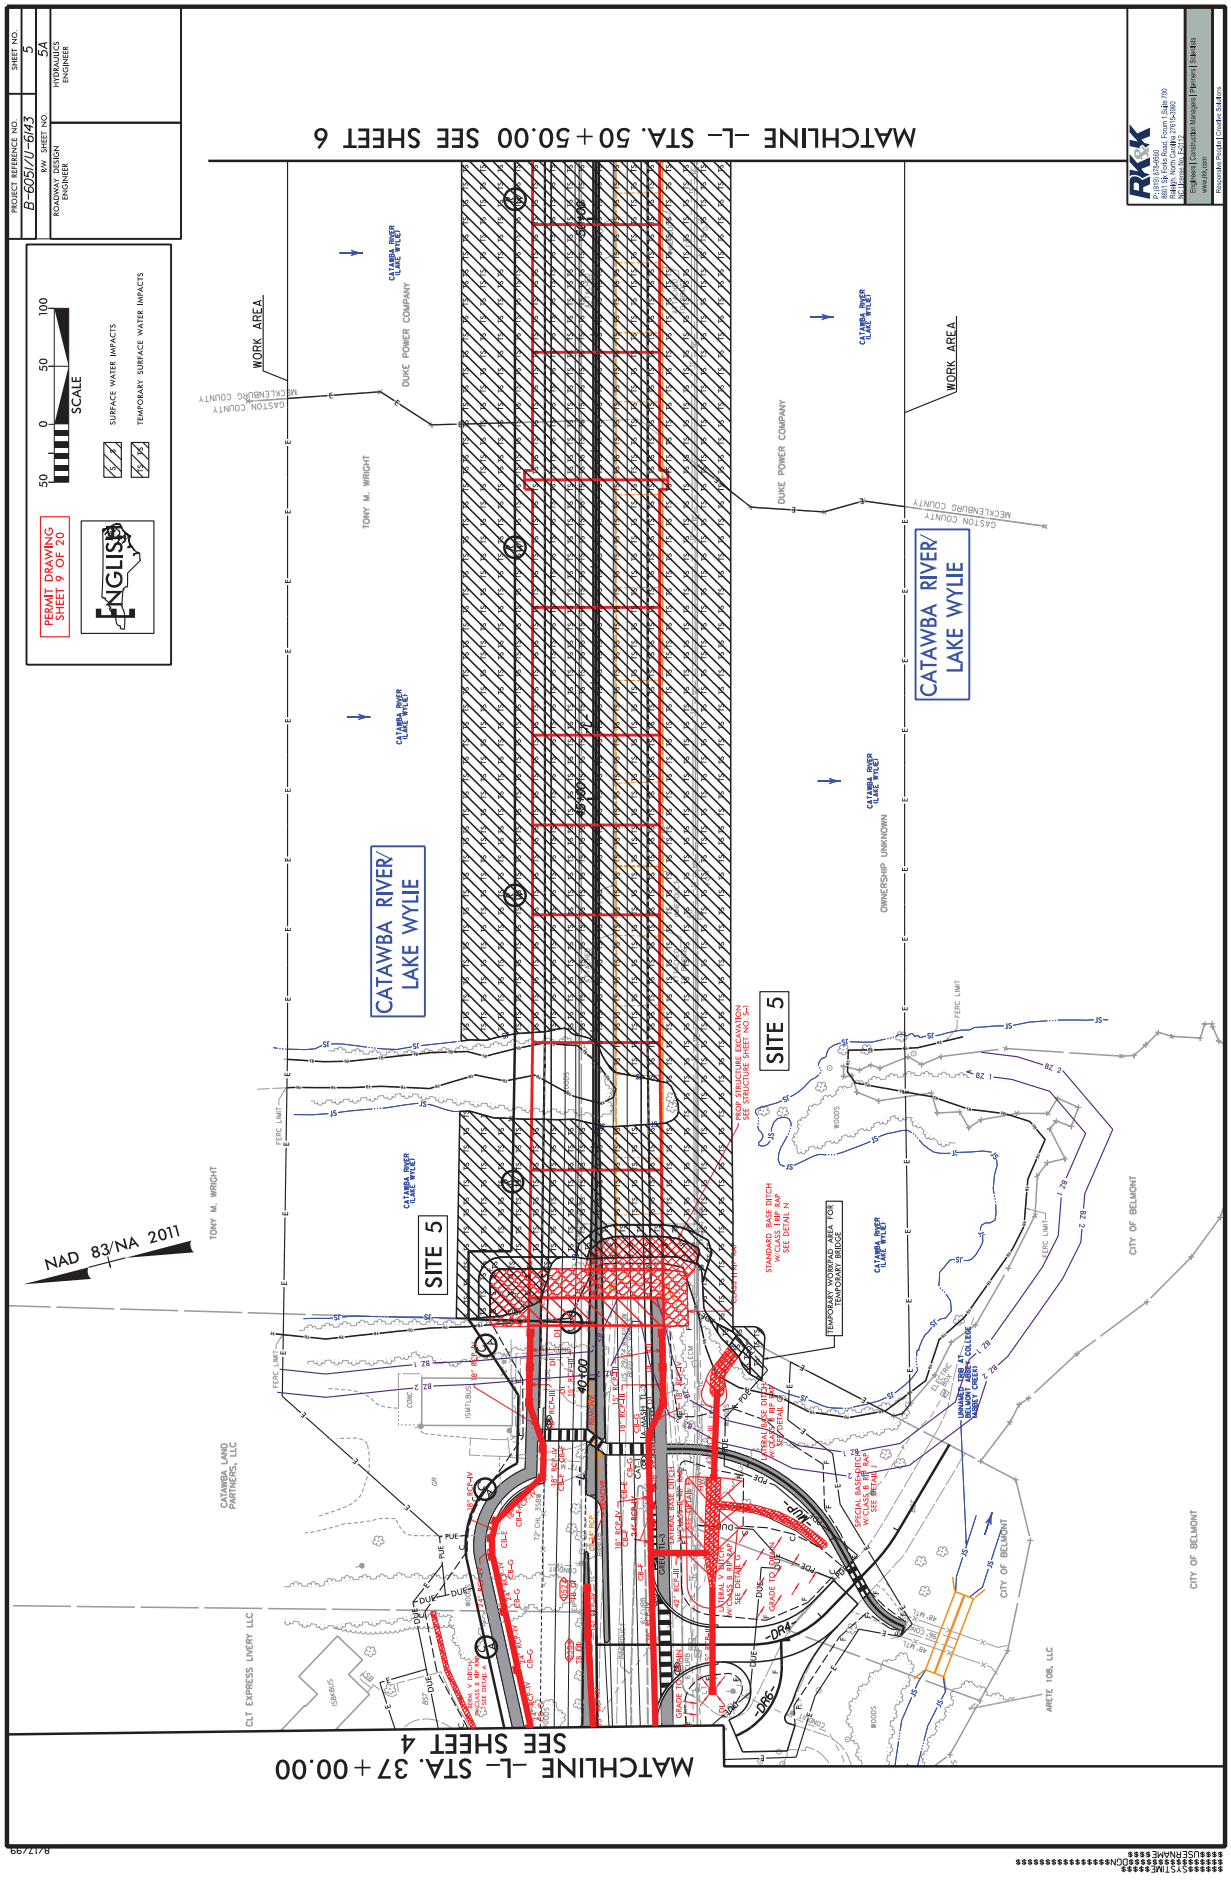
PROJECT REFERENCE NO.
B-6051/U-6143
R/W SHEET NO.
ROADWAY DESIGN ENGINEER
SHEET NO.
5
5A
HYDRAULICS ENGINEER
PERMIT DRAWING SHEET 9 OF 20
ENGLISH
SCALE
50 0 50 100
SURFACE WATER IMPACTS
TEMPORARY SURFACE WATER IMPACTS
MATCHLINE -L- STA. 50+50.00 SEE SHEET 6
MATCHLINE -L- STA. 37+00.00 SEE SHEET 4
WORK AREA
CATAWBA RIVER/ LAKE WYLIE
SITE 5
SITE 5
DUKE POWER COMPANY
TONY M. WRIGHT
CATAWBA LAND PARTNERS, LLC
CLT EXPRESS LIVERY LLC
ARRETE YOBL LLC
CITY OF BELMONT
OWNERSHIP UNKNOWN
GASTON COUNTY
MECKLENBURG COUNTY
NAD 83/NA 2011
RK&K
Raleigh, NC 27615
Phone: (919) 878-9560
Fax: (919) 878-9563
Engineers | Construction Managers | Planners | Surveyors
www.rkk.com
Responsible People | Creative Solutions

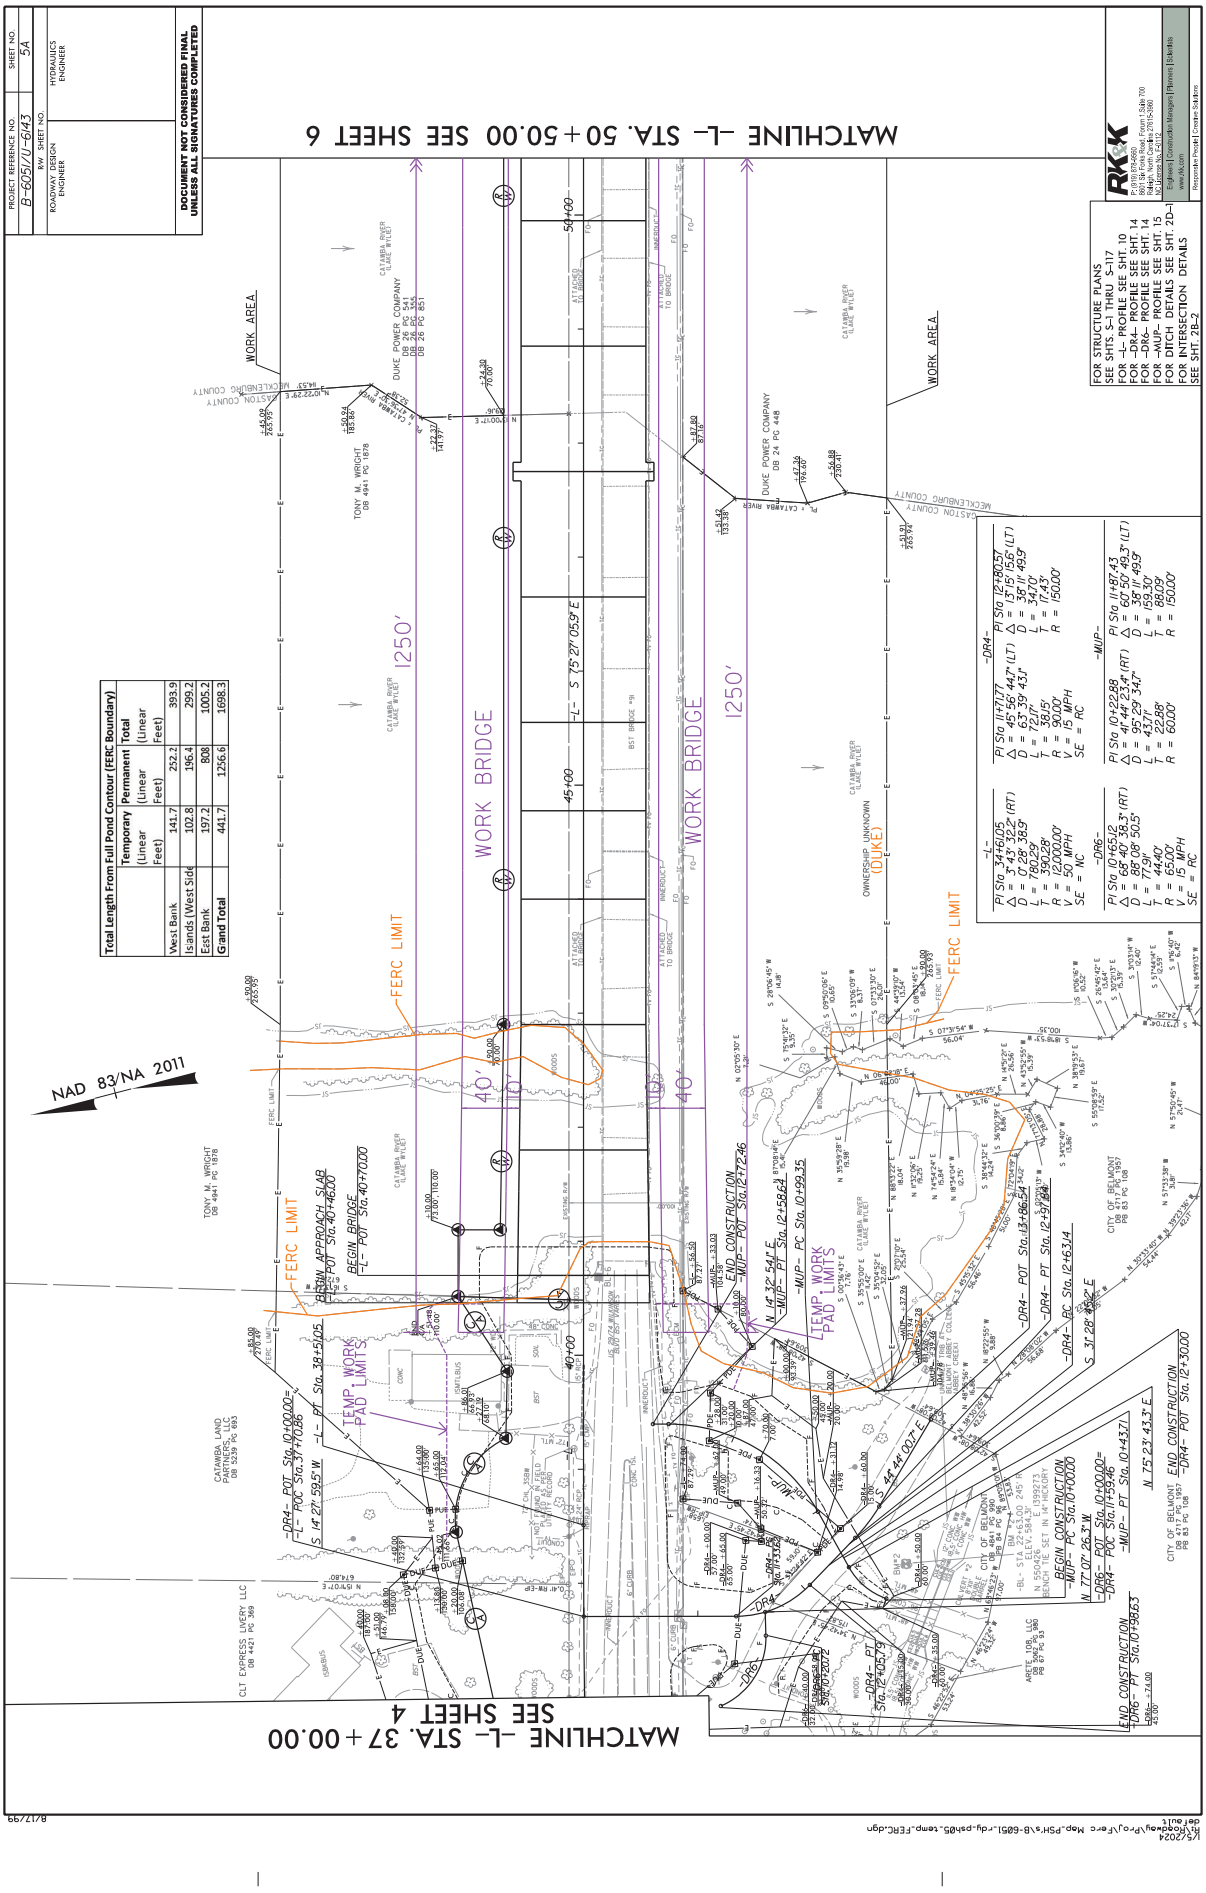
PROJECT REFERENCE NO.
B-6051/U-6043
SHEET NO.
5A
R/W SHEET NO.
ROADWAY DESIGN ENGINEER
HYDRAULICS ENGINEER
DOCUMENT NOT CONSIDERED FINAL UNLESS ALL SIGNATURES COMPLETED
MATCHLINE -L- STA. 37+00.00 SEE SHEET 4
MATCHLINE -L- STA. 50+50.00 SEE SHEET 6
NAD 83/NA 2011
WORK BRIDGE
1250'
40'
FERC LIMIT
WORK AREA
TEMP. WORK PAD LIMITS
DUKE POWER COMPANY
CATAWBA RIVER (LAKE WYLIE)
TONY M. WRIGHT
CLT EXPRESS LIVERY LLC
CATAWBA LAND PARTNERS, LLC
CITY OF BELMONT
ARETE 108, LLC
OWNERSHIP UNKNOWN (DUKE)
MECKLENBURG COUNTY
GASTON COUNTY
Total Length from Full Pond Contour (FERC Boundary)
Temporary (Linear Feet)
Permanent (Linear Feet)
Total (Linear Feet)
West Bank 141.7 252.2 393.9
Islands (West Side 102.8 196.4 299.2
East Bank 197.2 808 1005.2
Grand Total 441.7 1256.6 1698.3
FOR STRUCTURE PLANS SEE SHTS. S-1 THRU S-117
FOR -L- PROFILE SEE SHT. 10
FOR -DR4- PROFILE SEE SHT. 14
FOR -DR6- PROFILE SEE SHT. 14
FOR -MUP- PROFILE SEE SHT. 15
FOR DITCH DETAILS SEE SHT. 2D-1
FOR INTERSECTION DETAILS SEE SHT. 2B-2
RK&K
Roanoke | Knoxville | Raleigh
Engineers | Construction Managers | Planners | Scientists
www.rkk.com
1/5/2024
8/17/99

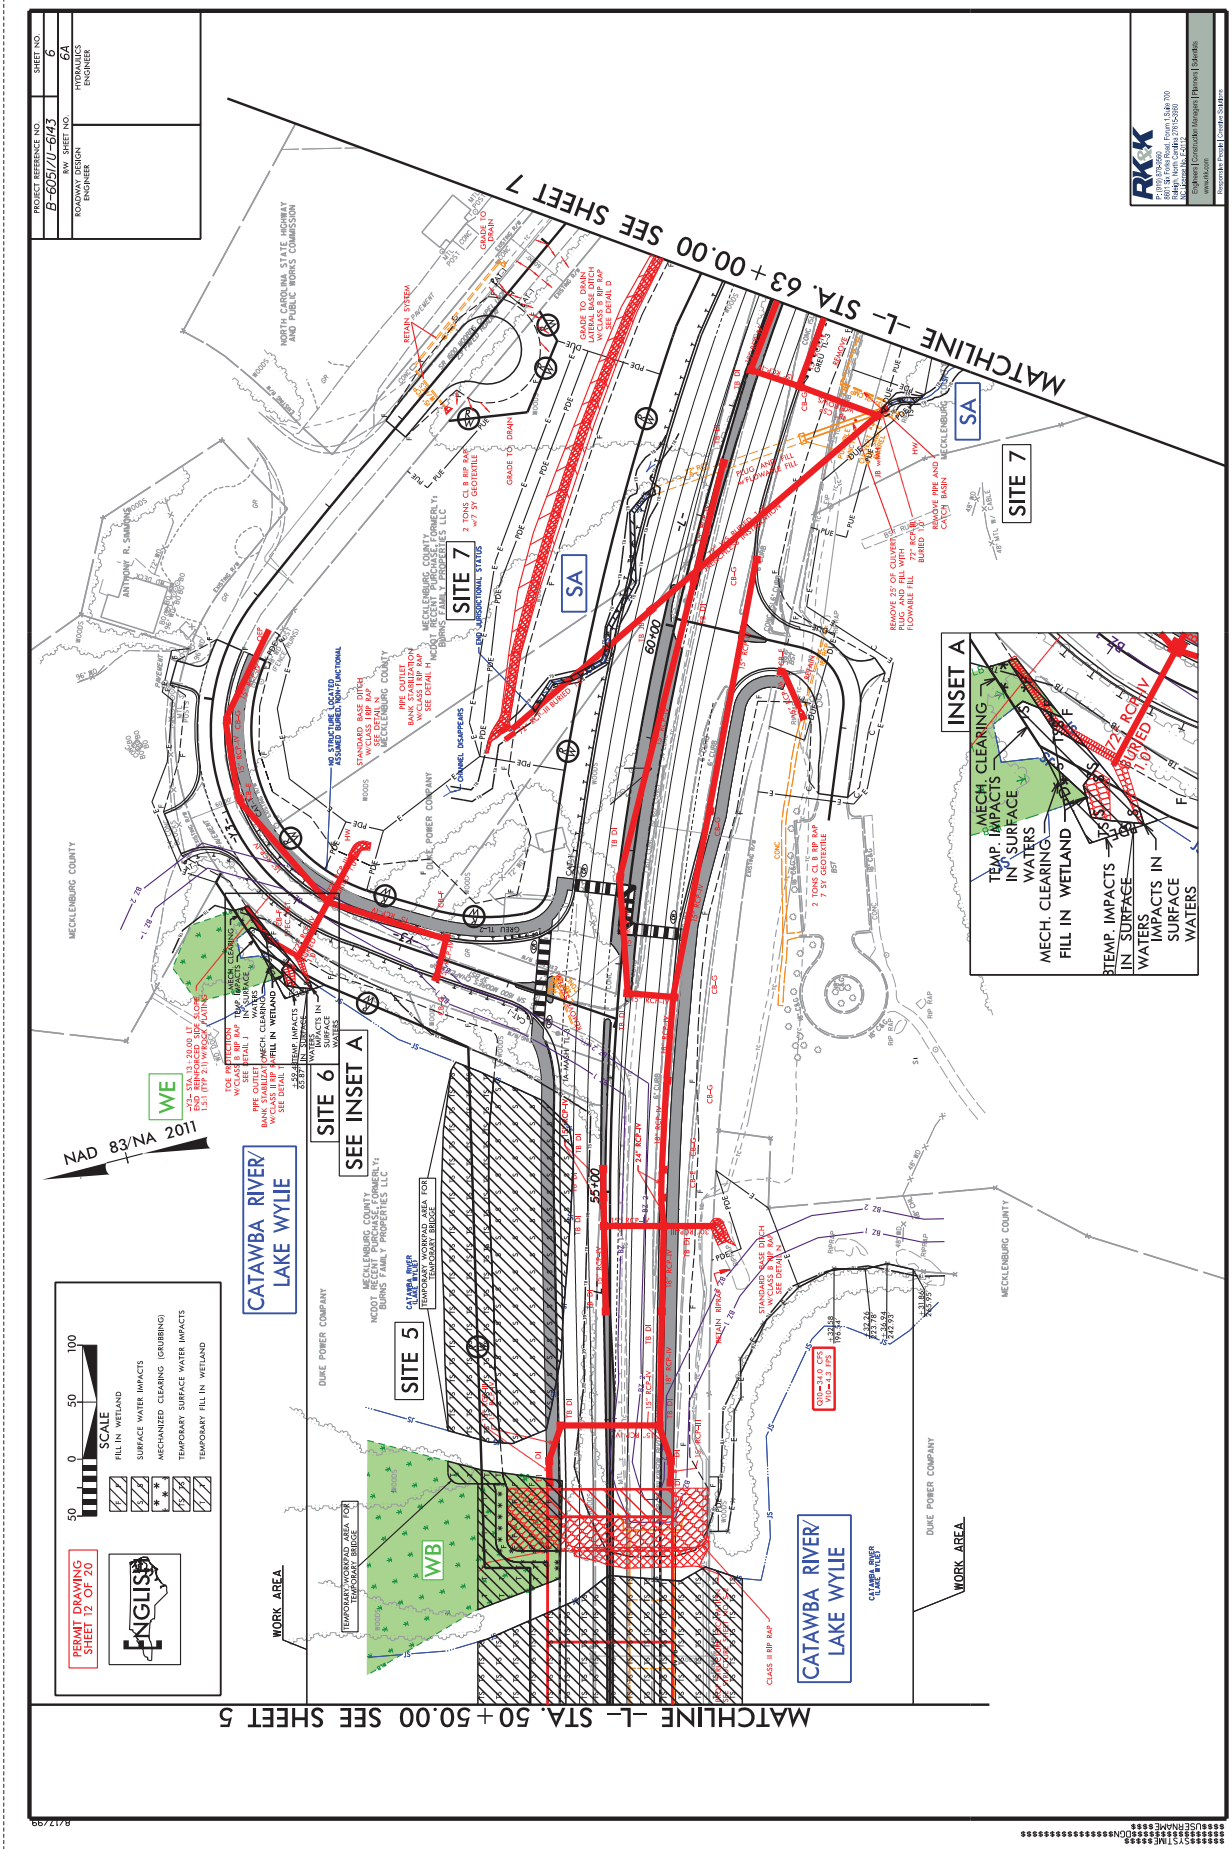
PROJECT REFERENCE NO.
B-6051/U-6043
R/W SHEET NO.
ROADWAY DESIGN ENGINEER
HYDRAULICS ENGINEER
SHEET NO.
6
6A
RKK
Raleigh, North Carolina 27615-3980
Engineers | Construction Managers | Planners | Surveyors
Responsible People | Creative Solutions
MATCHLINE -L- STA. 63+00.00 SEE SHEET 7
MATCHLINE -L- STA. 50+50.00 SEE SHEET 5
NAD 83/NA 2011
SCALE
FILL IN WETLAND
SURFACE WATER IMPACTS
MECHANIZED CLEARING (GRUBBING)
TEMPORARY SURFACE WATER IMPACTS
TEMPORARY FILL IN WETLAND
PERMIT DRAWING SHEET 12 OF 20
ENGLISH
SITE 5
SITE 6
SITE 7
SEE INSET A
INSET A
CATAWBA RIVER/ LAKE WYLIE
DUKE POWER COMPANY
MECKLENBURG COUNTY
NORTH CAROLINA STATE HIGHWAY AND PUBLIC WORKS COMMISSION
WORK AREA
TEMPORARY WORKPAD AREA FOR TEMPORARY BRIDGE
WE
WB
SA
MECH. CLEARING
TEMP. IMPACTS IN SURFACE WATERS
FILL IN WETLAND
IMPACTS IN SURFACE WATERS
REMOVE PIPE AND CONC. FLUME
REMOVE 25' OF CULVERT AND BACKFILL WITH FLOWABLE FILL
72" RCP
BURIED 1.0
STANDARD BASE DITCH W/CLASS B RIP RAP SEE DETAIL G
GRADE TO DRAIN
2 TONS CL B RIP RAP w/7 SY GEOTEXTILE
END JURISDICTIONAL STATUS
PIPE OUTLET BANK STABILIZATION W/CLASS I RIP RAP SEE DETAIL N
TOE PROTECTION W/CLASS B RIP RAP SEE DETAIL J
CLASS B RIP RAP
CLASS I RIP RAP
GEOTEXTILE
24" RCP-HY
18" RCP-HY
15" RCP-HY
72" RCP-HY
60100
55100
50100
45100
40100
35100
30100
25100
20100
15100
10100
5100
00100
95100
90100
85100
80100
75100
70100
65100

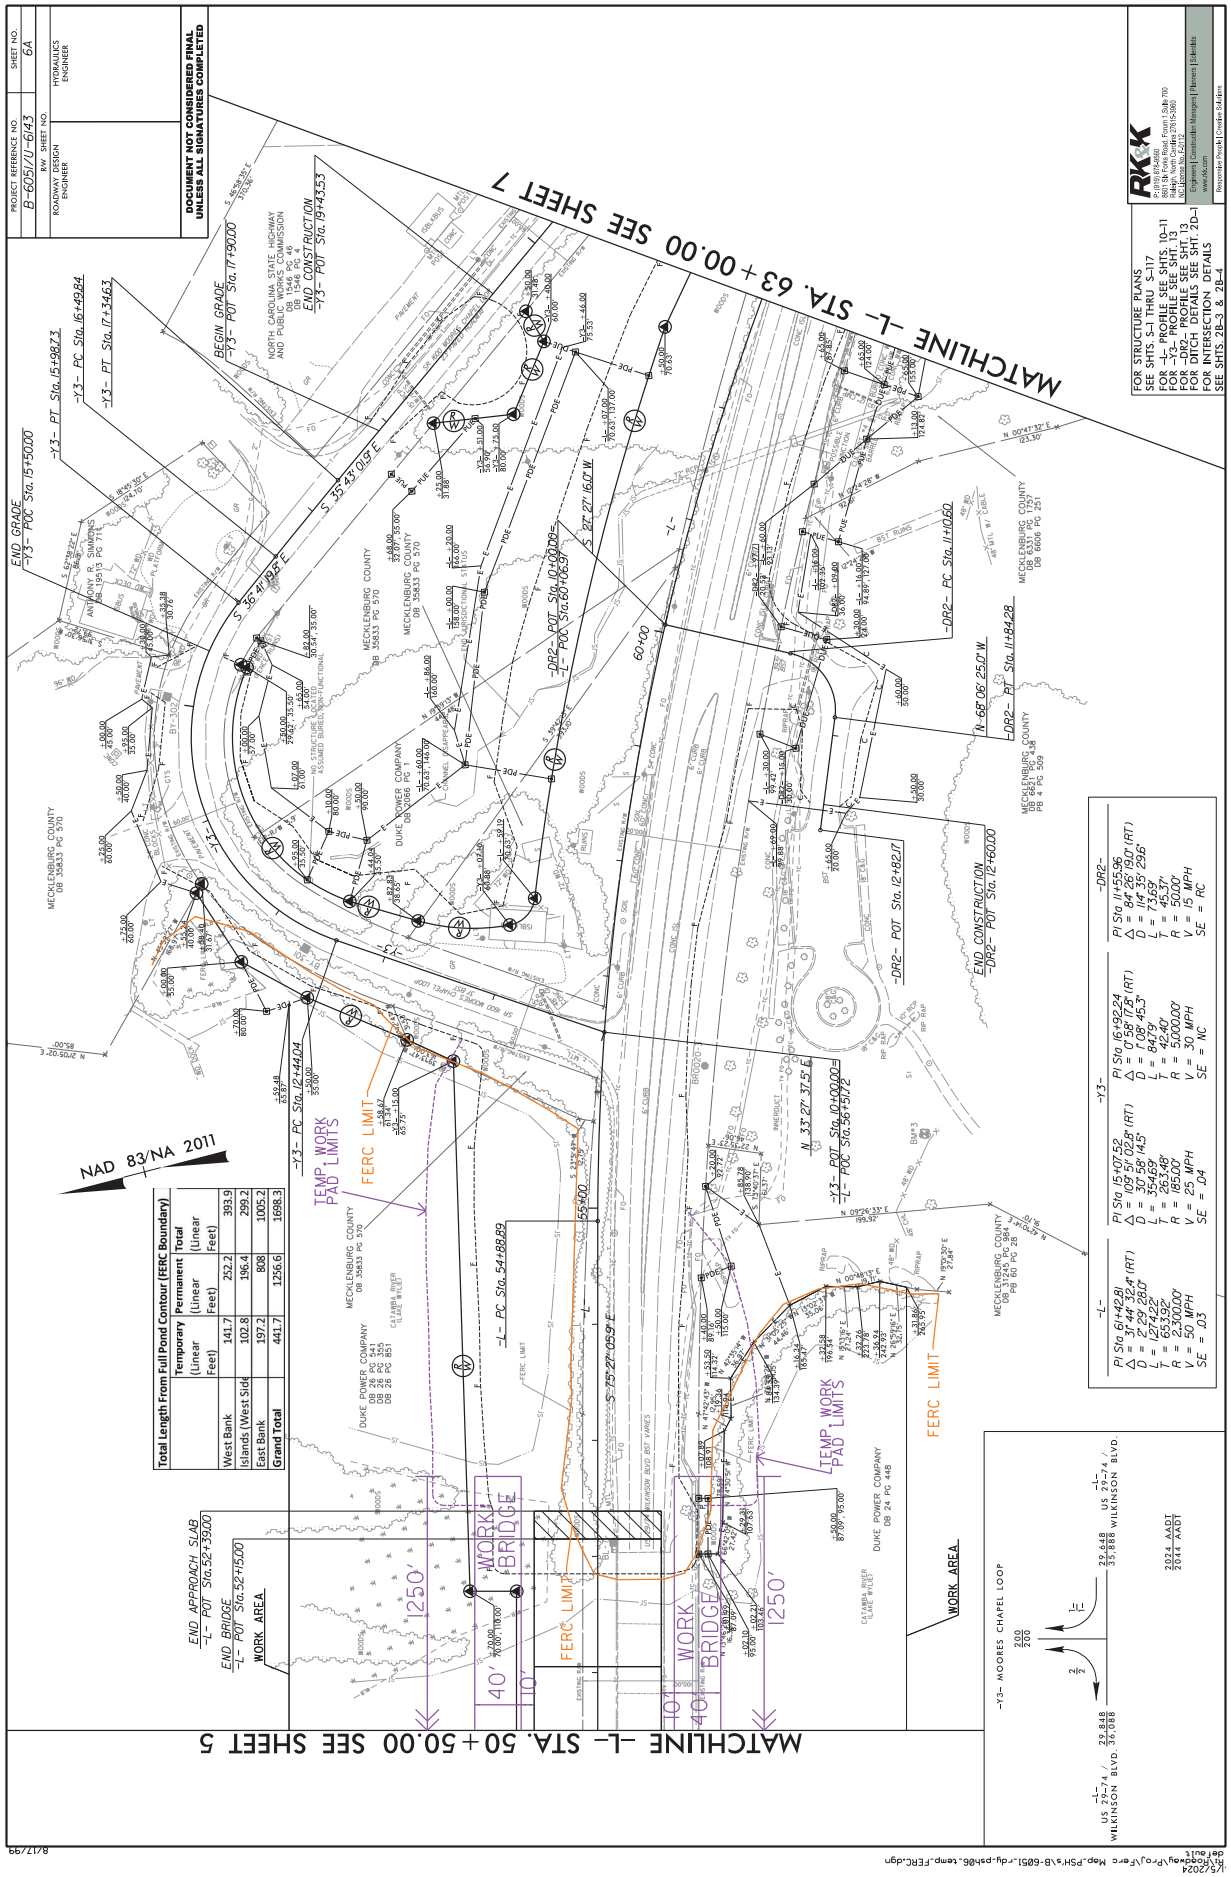
MATCHLINE -L- STA. 63+00.00 SEE SHEET 7
MATCHLINE -L- STA. 50+50.00 SEE SHEET 5
NAD 83/NA 2011
END GRADE -Y3- POC Sta.15+50.00
-Y3- PT Sta.15+98.73
-Y3- PC Sta.16+49.84
-Y3- PT Sta.17+34.63
BEGIN GRADE -Y3- POT Sta.17+90.00
END CONSTRUCTION -Y3- POT Sta.19+43.53
END APPROACH SLAB -L- POT Sta.52+39.00
END BRIDGE -L- POT Sta.52+15.00
WORK AREA
-L- PC Sta.54+88.89
-L- POT Sta.55+00.00
-Y3- PC Sta.12+44.04
-Y3- POT Sta.10+40.00
-L- POC Sta.56+51.72
-DR2- POT Sta.12+82.17
-DR2- PC Sta.11+10.60
-DR2- POT Sta.10+00.09
-L- POC Sta.60+06.99
-DR2- PT Sta.11+84.28
END CONSTRUCTION -DR2- POT Sta.12+46.00
TEMP. WORK PAD LIMITS
FERC LIMIT
40' WORK BRIDGE
1250'
-L-
PI Sta.61+42.81
Δ = 27°42'42" (RT)
D = 2°29'28.0"
L = 1274.22'
T = 653.92'
R = 2,300.00'
V = 50 MPH
SE = .03
PI Sta.15+07.52
Δ = 109°02'28" (RT)
D = 30°58'14.5"
L = 354.69'
T = 263.48'
R = 185.00'
V = 25 MPH
SE = .04
PI Sta.16+92.24
Δ = 67°58'26" (RT)
D = 1°08'45.3"
L = 84.79'
T = 42.40'
R = 5,000.00'
V = 30 MPH
SE = NC
-DR2-
PI Sta.11+55.96
Δ = 84°28'50.01" (RT)
D = 114°35'29.6"
L = 7.36'9'
T = 45.37'
R = 50.00'
V = 15 MPH
SE = RC
FOR STRUCTURE PLANS SEE SHTS. S-1 THRU S-117
FOR -L- PROFILE SEE SHTS. 10-11
FOR -Y3- PROFILE SEE SHT. 13
FOR -DR2- PROFILE SEE SHT. 12
FOR DITCH DETAILS SEE SHT. 2D-1
FOR INTERSECTION DETAILS SEE SHTS. 2B-3 & 2B-4
PROJECT REFERENCE NO. B-6051/U-6143
SHEET NO. 6A
R/W SHEET NO.
ROADWAY DESIGN ENGINEER
HYDRAULICS ENGINEER
DOCUMENT NOT CONSIDERED FINAL UNLESS ALL SIGNATURES COMPLETED
RK&K
Raleigh, North Carolina 27615-3880
Engineers | Constructor Managers | Planners | Scientists
www.RKK.com
Responsible Powerful | Creative Solutions
Total Length From Full Pond Contour (FERC Boundary)
West Bank: Temporary (Linear Feet) 141.7; Permanent (Linear Feet) 252.2; Total (Linear Feet) 393.9
Islands (West Side): 102.8; 196.4; 299.2
East Bank: 197.2; 808; 1005.2
Grand Total: 441.7; 1256.6; 1698.3
-Y3- MOORES CHAPEL LOOP
2024 AADT 28,848
2044 AADT 35,888
US 421-74 WILMINGTON BLVD.
-L- STA. 28+48
-L- STA. 23+74
WILKINSON BLVD.
8/12/2024
dan.ault
J:\5\2024 Roadway\Proj\Perc Map-PSH\a\B-6051-rdy-psh06-temp-FERC.dgn

US 29/74/WILKINSON BOULEVARD IMPROVEMENTS
STIP PROJECT NO. B-6051

GASTON AND MECKLENBURG COUNTIES

NCDOT DIVISIONS 10 AND 12

RIVER SAFETY PLAN

FOR THE CONSTRUCTION OF GASTON COUNTY NO. BRIDGE 91

OVER THE CATAWBA RIVER (LAKE WYLIE)

The proposed project (B-6051) will replace the existing Bridge No. 91 carrying Wilkinson Boulevard/US 74/US 29 over the Catawba River (Lake Wylie) with a new, wider bridge on the existing alignment. Once completed, the new bridge will increase navigational vertical clearance for boating traffic on Lake Wylie, but there will be temporary impacts during construction activities to recreational boating on Lake Wylie. To ensure the safe passage of river users during the construction and demolition of Bridge No. 91 over the Catawba River (Lake Wylie), NCDOT has developed this River Safety Plan (RSP).

Boater Notifications

Recreational boaters will be notified of construction activities via placards at public access boat ramps on Lake Wylie. At each boat launch, placards shall be displayed at the loading areas informing boaters of the construction impacts to waterway access under the NCDOT Gaston Bridge 91. The placards will clearly communicate what the boater should expect in the vicinity of the subject bridges and appropriate safety precautions to be taken through text and graphics. The placards will be displayed a minimum of two weeks prior to the installation of any floating barricade system and the associated work to be performed on the structure. The placards shall be posted at each of the following locations:

- Kevin Loftin Riverfront Park, 1400 E Catawba St, Belmont, NC 28012 (Coordinates: 35.24461,-81.01345)
- Mt. Holly Boat Landing, 724 Elm Avenue, Mt. Holly, NC 28120 (Coordinates 35.29849, -1.00480)
- Southpoint Boat Ramp, Boat Launch Road, Belmont, NC 28012 (Coordinates 35.15627, -81.01220

Prior to installing placards, the contractor shall coordinate with the boat ramp access owner and the Lake Wylie Marine Commission.

Contractor Requirements

A public access boat ramp is located in the southwest quadrant of the project and owned and operated by the City of Belmont as part of Kevin Loftin Riverfront Park. Because of its convenient public access from Wilkinson Boulevard, recreational boating traffic associated with this public access boat ramp is expected to be moderate to high at various times of the year. The contractor will be required to maintain boating traffic through the construction zone at all times during construction. Boating channels will have to shift multiple times to allow for the different phases of construction and/or demolition.

Construction that impacts the open waterway will occur in a way to preserve a safe, open recreational boating channel through the project construction area.

A system of buoys and marine safety lights will be employed to protect recreational boater traffic from the work area construction activities. At all times, a safe open recreational boating channel will be maintained, and the vertical clearance will not be reduced below those present in the existing conditions. Notification placards describing construction activities as well as a more detailed *Boater Safety Plan* will be placed, in duplicate, at three public boat access ramps mentioned earlier on Lake Wylie.

Navigational Buoys

There are currently channel markers and a no wake buoy up and down stream of the existing bridge placed by North Carolina Wildlife Resources Commission (NCWRC).

The safe boating channel will need to shift several times over the course of the project. Based on coordination with the NCWRC and Lake Wylie Marine Commission the contractor will be responsible for relocating the barricade and buoys throughout construction. Upon completion of construction, all buoys and barricades will be removed by the contractor.

Marine Safety Lights

LED marine safety lights will be placed atop “Slow No Wake” buoys and “Keep Out” buoys and Boat Detour Signs. The lights will be placed a minimum of two feet above the water line to provide a visual barrier both day and night. These marine lights help protect boaters during the early morning and late afternoon/evening hours or when cloud cover reduces visibility for boaters. The lighted buoys will be put into place prior to the commencement of any work on the structure and shifted periodically, as needed to protect boaters from exposure to the construction activities. The contractor will be responsible for maintaining these lights at all times during construction, replacing them as necessary.

P-60

US 29/74/WILKINSON BOULEVARD

GASTON COUNTY NO. BRIDGE 91 OVER CATAWBA RIVER (LAKE WYLIE)

GASTON AND MECKLENBURG COUNTIES

NCDOT DIVISIONS 10 AND 12

STIP Project No.: B-6051

Boater Safety Plan


Updated February 2024



Introduction

NCDOT Gaston County Bridge No. 91 (Sloan's Ferry Bridge) consists of four travel lanes on US 29/74/ Wilkinson Boulevard over the Catawba River (Lake Wylie; Duke Energy hydropower lake) crossing the Gaston County –Mecklenburg County line located at the eastern edge of Belmont, North Carolina.


The proposed project (B-6051) involves replacing Bridge No. 91 over the Catawba River. The replacement structure will be approximately 1,145 feet in length and be wider to the north side with a minimum clear roadway width of 109.5 though most of the bridge flaring to 115.5 feet on the western end. The proposed project is listed in the current NCDOT 2020-2929 Transportation Improvement Program (STIP) along with an adjacent intersection improvement project: U-6143 to the west is scheduled to be let with the bridge project. Right-Of-Way is presently being acquired with construction to begin in late fall 2023. The proposed bridge typical section will include six 12 foot lanes, a 4 foot concrete median in the center, 5 foot offsets between the outside travel lanes and concrete barriers separating the travel lanes from 10 foot wide multi use paths on either side of the bridge. In accordance with the *Intermodal Integrated Mobility Division* guidance, a minimum bicycle-safe railing height of 42" will be required.

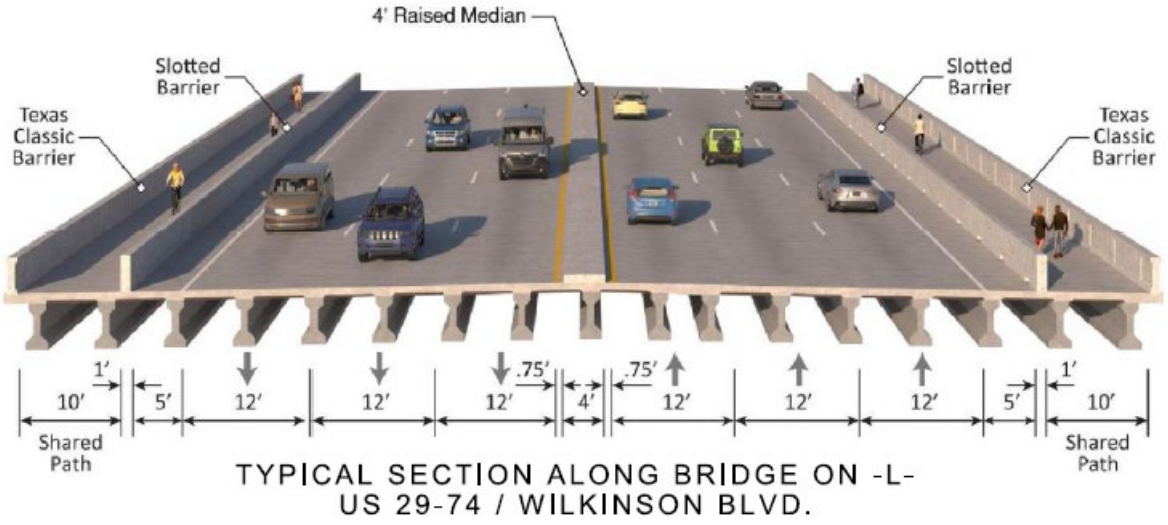

TYPICAL SECTION ALONG BRIDGE ON -L-
US 29-74 / WILKINSON BLVD.

Construction activity on Wilkinson Boulevard will extend approximately 1,700 feet west of the proposed bridge and approximately 1750 feet east of the proposed bridge, respectively. Wilkinson Boulevard (US 74/29) has a functional classification of other principal arterial with a design speed of 50 mph and a proposed posted speed of 45 mph. Traffic will be maintained on-site using the existing bridge and roadway alignment during the construction of the northern half of the new bridge. Traffic will then be shifted to the new portion while the existing bridge is demolished. The southern half of the new bridge will then be constructed and upon completion, the bridge will be opened to six lanes of traffic and multi-use paths on either side.


The existing bridge has 8.6 feet of clearance over full pond elevation. The Duke Shoreline Management Plan requires 12 feet over the middle third of the lake crossing. Based on feedback NCDOT received from Mecklenburg County Emergency Services coordination, 16 feet of clearance is required for one of their response boats. The proposed bridge will be a bow shape having at least 12 feet of clearance over full pond elevation more the middle third of the bridge while peaking at 17 feet over the deepest portion of the lake (see image on next page).

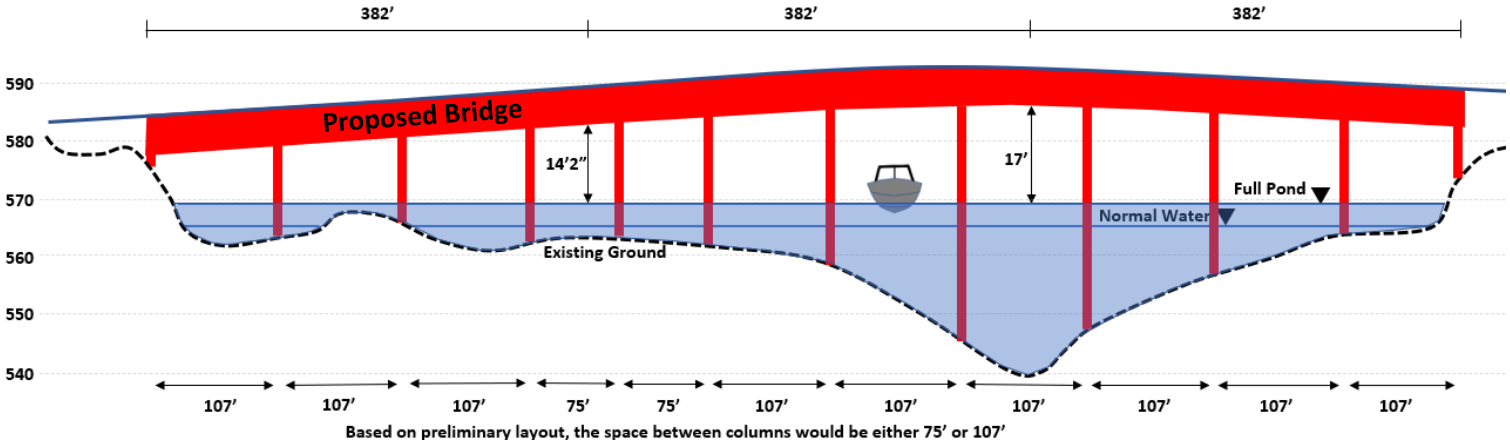

Once completed, the proposed work will increase navigational vertical clearance for boating traffic on Lake Wylie, but there will be temporary impacts during construction activities to recreational boating on Lake Wylie. A public access boat ramp is located in the southwest quadrant of the project and owned and operated by the City of Belmont as part of Kevin Loftin Riverfront Park. Because of its convenient public access from Wilkinson Boulevard, recreational boating traffic associated with this public access boat ramp is expected to be moderate to high at various times of the year. The contractor will be required to maintain boating traffic through the construction zone at all times during construction.


Scope of Construction Activities

The Lake Wylie Marine Commission (LWMC) has reported existing debris between existing bents 12 and 13. The contractor will be required to check and clear all existing bents of debris early in construction.

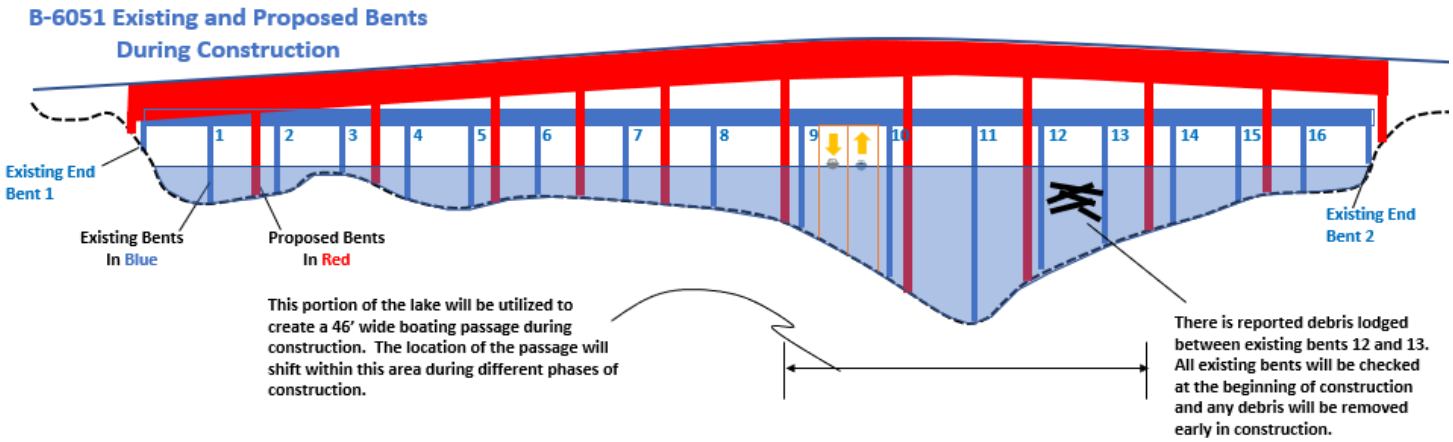


Because a substantial portion of the lake contains shallow waters not accessible by barges, a temporary work bridge on the north side of the new bridge and another on the south side are anticipated to provide sufficient access for a contractor to build the new bridge. Depending on the size of crane that the contractor may choose, the temporary work bridges will likely be constructed of steel piles topped with 2 to 3 foot tall steel girders and 1 foot thick timber deck. The low chord of the spans will match the low chord on the existing bridge (8.6 feet above full pond elevation). Work pads may be used to access the ends of the bridge from dry land. The work pads will not interfere with boating.

The work bridge spans at the location where a boating channel is provided will be a minimum of 25 feet long providing 22 feet of navigational width. An open console boat is the largest vessel anticipated on this lake. The proposed 22 foot width is sufficient for passage of the typical 8.5 foot wide open console boat but not enough for two boats to pass in opposite directions. If 22 feet is the span width, the contractor would be required to maintain a pair side by side as shown in the figure to the right. Depending on the size of crane the contractor deems necessary, one span may be possible but it would have to provide 44' of navigable horizontal clearance. Either scenario would allow enough space for safe passage of boats in the opposite direction.

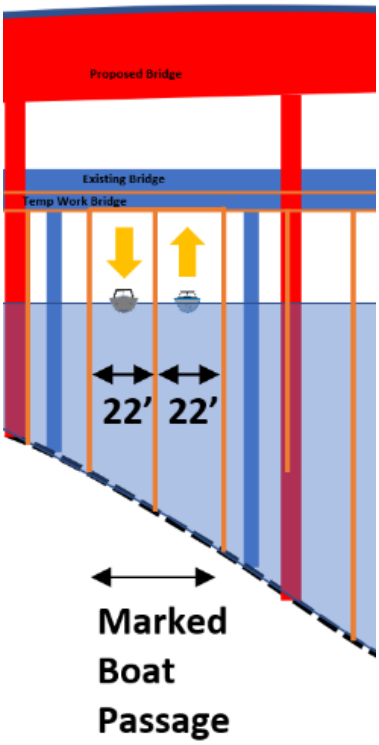

These safe boating channels will have to shift multiple times to allow for the different phases of construction and/or demolition (see attached Figures and Table 1 below). To avoid shallow waters, the two span boating channel will be kept somewhere between existing bents 9 and 13 shown in image on previous page, which provides the deeper part of the channel for navigation.

Once any debris found is clear, the contractor will have a few possible locations where the boat channel requirements are feasible and can fit between both the existing and proposed bents. Examples are shown below. The orange shows existing bents, the red shows proposed bents, the yellow dashed line illustrates the area of sufficient depth for boating. The white lines show a floating barricade and lighted buoy system that will guide boaters safely through the work zone while keeping them away from active construction. The plan is described in greater detail later in this document. Larger versions of the image below are attached as figures.

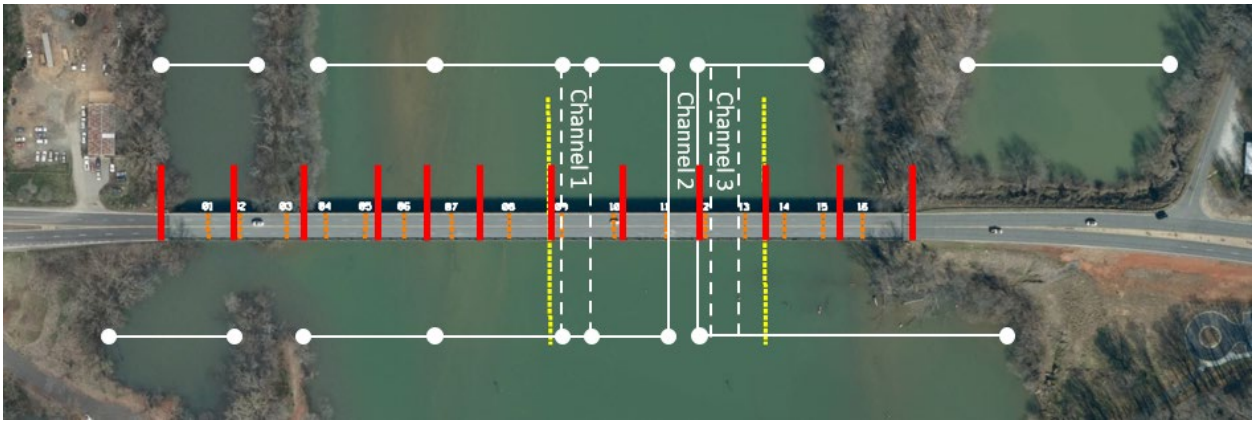

Contractor Access

Access for construction workers, equipment, and construction activity will be from temporary work bridges on Lake Wylie that connect to the shore via a work pad. The contractor will likely operate a small boat to service the buoy and floating barricade system . The boat will be launched and retrieved from the Kevin Loftin Park boat ramps as needed.

Construction that impacts the open waterway will occur in a way to preserve a safe, open recreational boating channel through the project construction area.

Bridge Construction Items

Utility relocation, new bridge construction, existing bridge demolition associated with the proposed project will be performed in a manner that prevents debris from falling into Lake Wylie. The contractor will submit a Demolition Management Plan to NCDOT for approval.

Mooring Requirements

When utilizing a boat for servicing the floating barricade, when not in use, the contractor will either remove the boat at the nearby boat ramp or take all necessary precautions to ensure that the vessel is securely anchored or moored to the temporary work bridge within the defined no boating construction zone. If moored, the boat will be equipped with lights and a flashing beacon. If severe weather conditions are anticipated through reasonable monitoring of weather forecasts, the contractor shall take appropriate measures to either remove the boat or adequately moor the work vessels within the defined construction work area during the extreme conditions.

Boater Notifications

Recreational boaters will be notified of construction activities via placards at public access boat ramps on Lake Wylie. At each boat launch, placards shall be displayed at the loading areas informing boaters of the construction impacts to waterway access under the NCDOT Gaston Bridge 91. The placards will clearly communicate what the boater should expect in the vicinity of the subject bridges and appropriate safety precautions to be taken through text and graphics. The placards will be displayed a minimum of two weeks prior to the installation of any floating barricade system and the associated work to be performed on the structure. The information placards will provide contact information for the contractor, NCDOT, NCWRC, and Duke Energy so that the public can make inquires or report damage, vandalism, or operational problems with the construction activities including any floating barricade system. The placards shall remain in-place and maintained for the duration of the project construction period. The placards shall be posted at each of the following locations:

- Kevin Loftin Riverfront Park, 1400 E Catawba St, Belmont, NC 28012 (Coordinates: 35.24461,-81.01345)
- Mt. Holly Boat Landing, 724 Elm Avenue, Mt. Holly, NC 28120 (Coordinates 35.29849, -1.00480)
- Southpoint Boat Ramp, Boat Launch Road, Belmont, NC 28012 (Coordinates 35.15627, -81.01220

Prior to installing placards, the contractor shall coordinate with the boat ramp access owner and the Lake Wylie Marine Commission.

Boater Safety System – Lighting

LED marine safety lights will be placed atop "Slow No Wake" buoys and "Keep Out" buoys) and Boat Detour Signs. The lights will be placed a minimum of two feet above the water line to provide a visual barrier both day and night. These marine lights help protect boaters during the early morning and late afternoon/evening hours or when cloud cover reduces visibility for boaters. The marine safety lights should provide visibility in flashing mode up to one nautical mile. They should be set for "flash" mode at a rate of one flash per second. They should be seen no matter the boater's position; if not mounted perfectly level; or if the buoy is bobbing or



swaying. All routine maintenance activity for the buoy barricade boat safety system is restricted to occur only during day light hours. Emergency repairs will be made as needed and at any time.

Navigational Buoys for Boaters

There are currently channel markers and a no wake buoy up and down stream of the existing bridge placed by NCWRC.




Since the safe boating channel will need to shift several times (as described in the Scope of Construction Activities Section above) over the course of the project, based on coordination with the North Carolina Wildlife Resources Commission and Lake Wylie Marine Commission NCDOT's contractor will be responsible for relocating the barricade and buoys throughout construction. Upon completion of construction all buoys and barricades will be removed.

It is anticipated that two "Slow No Wake" buoys both 400 feet upstream and 400 feet downstream of the barricaded area. The placement of these buoys is shown in Figures 3 through 17 as black circles to the east and west of the project construction areas.


Coast Guard-approved "Keep-Out" buoys and a floating barricade system will be installed approximately 100 ft. upstream and downstream of the project construction areas to keep boaters out of the construction zone. "Slow No Wake" buoys will be equipped with white strobe light LED marine safety lights and "Keep-Out" buoys will be equipped with red strobe light LED marine safety lights. The safe boat access channel will be marked by buoys with green strobe light LED marine safety lights. Buoys shall conform to US Coast Guard "U.S. Aids to Navigation Systems" regulations. (https://www.uscgboating.org/images/420.PDF)

The locations shown in the attached figures are approximate and not to scale.

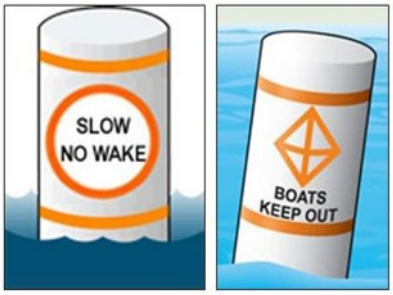

Graphic 2 Navigations Bouys

A series of signs saying Boat Detour with directional arrows will be placed atop buoys with a flashing beacon atop the sign to direct boat traffic to the safe boating channel as illustrated in the phasing diagrams at the end of this document.

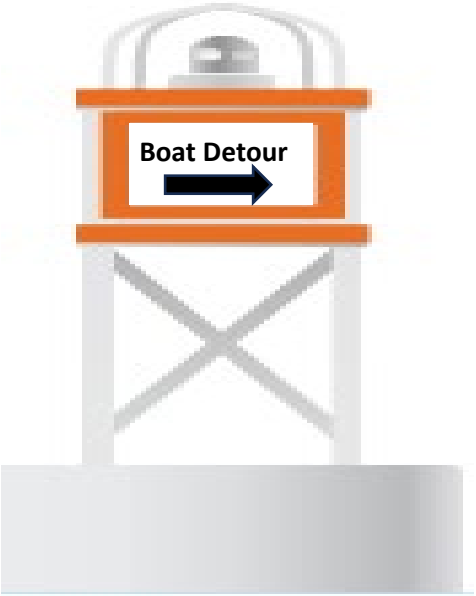

Deployment of Boater Safety System

The lighted buoys will be put into place prior to the commencement of any work on the structure and shifted periodically, as needed and in conformance with the "Staging Plan" outlined below, to protect boaters from exposure to the construction activities. Due to the wide channel of the navigational area, law enforcement is not anticipated to be required during the deployment of the boater safety floating barricade system. Deployment and redeployment will occur during daylight hours. The deployment and redeployment operation(s) will occur from a barge and/or a work skiff. The lights will be inspected daily and non-functioning lights will be repaired immediately.

In the event of a barricade failure, the NCDOT resident engineer will be the liaison between the LWMC, NCWRC and the contractor. The barrier will be addressed as quickly as possible with a target of restoring the barrier no more than 48 hours from the incident. If the contractor is not responsive to address a failure in the barricade, all project work will be stopped and the contractor will not be paid until the contractor compliance.

Staging Plan

The contractor will maintain a safe open recreational boating channels open at all times. The location will vary depending on the Phase of the project (see attached Figures and Table 1). The contractor will be responsible for shifting of floating barricades prior to commencing work within a construction area.

To delineate safe access, green lighted buoys will be installed on each side of the approved safe boat access channel for boaters upstream and downstream of the project construction areas; white lighted "Slow No Wake" buoys will be installed across the width of the safe open recreational boating channel, approximately 100 ft. upstream and downstream of either end of the safe open recreational boating channel; and red solar lights "boats keep out" buoys will be installed to delineate the limits of the

construction work area(s) and to identify navigation hazard bents located within the safe boat access channel.

While work bridges spanning the entire lake connecting to land on the west side is a likely approach, it's also possible that based on the contractor's available equipment and creativity, that they may have a different scheme that accelerates construction or reduces costs. This would mean variations on the phasing described below but the principle of keeping an open boating channel away from the construction activities of that phase would still be required. If the contractor chooses another phasing plan, that plan must be submitted to NCDOT who will share it with Duke, the Lake Wylie Marine Commission and NCWRC to obtain approval prior to construction.

Table 1. Sequence of Waterway-Impacting Activities

Construction Phase	Anticipated Begin and End Date	Construction Activity and Phasing Option (Figure)	Safe Open Recreational Boating Channel Description
Phase 1: Deploy Boater Safety Zone Northern Work Bridge	Oct 2025 through Jan 2026	A. Deploy Boater Safety Zone (Figure 2) B. Build part of northern work bridge from western shore. Place permanent causeway fill. Place temporary work pad fill. (Figure 3) C. Build remainder of northern work bridge. (Figure 4)	A. Configure for Channel 2 between existing bents 11 and 12 B. Keep Channel 2 configuration C. Use Channel 1

Table 1. Sequence of Waterway-Impacting Activities - Continued

Construction Phase	Anticipated Begin and End Date	Construction Activity and Phasing Option (Figure)	Safe Open Recreational Boating Channel Description
Phase 2: Construct Northern half of New Bridge	Jan 2026 through Jan 2027	A. Build End Bents and Interior Bents 1-5 and 7-10 (Figure 5) B. Build Bent 6 and build spans 1-8, 10-11 (Figure 6) C. Build Span 9 (Figure 7)	A. Keep Channel 1 Configuration B. Use Channel 3 C. Use Channel 1
Phase 3 Remove northern work bridge. Build Southern work bridge configured for demolition	Jan 2027 through Apr 2027	A. Remove northern work bridge and work pads and build southern work pads and western part of temporary work bridge (Figure 8) B. Build remainder of temporary work bridge (Figure 9)	A. Use Channel 3 B. Use Channel 1

Phase 4: Demolish Existing Bridge (Figures 2-4)	Apr 2027 through Aug 2027	A. Remove end bents, remove bents and spans 1-8, and bents 12-16 (Figure 10) B. Remove eastern two demolition fingers and remainder of existing bridge (Figure 11) C. Remove remaining demolition fingers, build new fingers to allow extending new bents to the south (Figure 12)	A. Keep Channel 1 configuration B. Use Channel 3 C. Keep Channel 3 configuration
Phase 5 Build southern half of new bridge	Aug 2027 through Aug 2028	A. Extend end bents and interior bents 1-7 (Figure 13) B. Extend bents 8-10 (Figure 14) C. Extend spans 1-5 and 8-11 (Figure 15) D. Extend spans 6 and 7 (Figure 16)	A. Keep Channel 3 configuration B. Use Channel 1 C. Keep Channel 1 configuration D. Use Channel 3
Phase 6 Remove eastern work bridge	Aug 2028 through Sep 2028	A. Remove eastern portion of work bridge (Figure 17) B. Remove remainder of work bridge and temporary fill (Figure 18)	A. Use Channel 3 B. Keep Channel 3
Phase 7 Restore normal boating	Sep 2028	A. Remove Boater Safety Zone and restore normal boating in lake (Figure 19)	

Note, the dates will be adjusted based on the actual Let date.

Time restrictions:

The contractor will facilitate the following coordination of construction activities with required time sensitive restrictions associated with implementation of the Navigation (i.e., recreational boating) Safety Plan:

- Construction Operations: none (operations can occur 24 hours per day, 7 days per week)
- Boater Safety System: operational throughout the project construction operations
- Repairs: as needed (anytime 24 hours per day, 7 days per week)

Staging Area for Contractor's Equipment & Materials

The contractor is responsible for procuring offsite staging locations and meeting all requirements of the respective property owner(s).

Standards

- 2024 NCDOT Standard Specification for Roads and Structures
- AASHTO Guide Design Specification for Bridge Temporary Works

Conclusion

The proposed project (B-6051) will replace the existing Bridge No. 91 carrying Wilkinson Boulevard/US 74/US 29 over the Catawba River (Lake Wylie) with a new, wider bridge on the existing alignment. The proposed new bridge will meet current NCDOT bridge design standards. The proposed project's construction activities will have an impact on recreational boater traffic on Lake Wylie. This document outlines the requirements for notification and protection of boaters and the general scope of work that will impact Lake Wylie. A system of buoys and marine safety lights will be employed to protect recreational boater traffic from the work area construction activities. At all times, a safe open recreational boating channel will be maintained, and the vertical clearance will not be reduced below those present in the existing conditions. Notification placards describing construction activities and this Navigation Safety Plan will be placed, in duplicate, at three public boat access ramps to Lake Wylie.

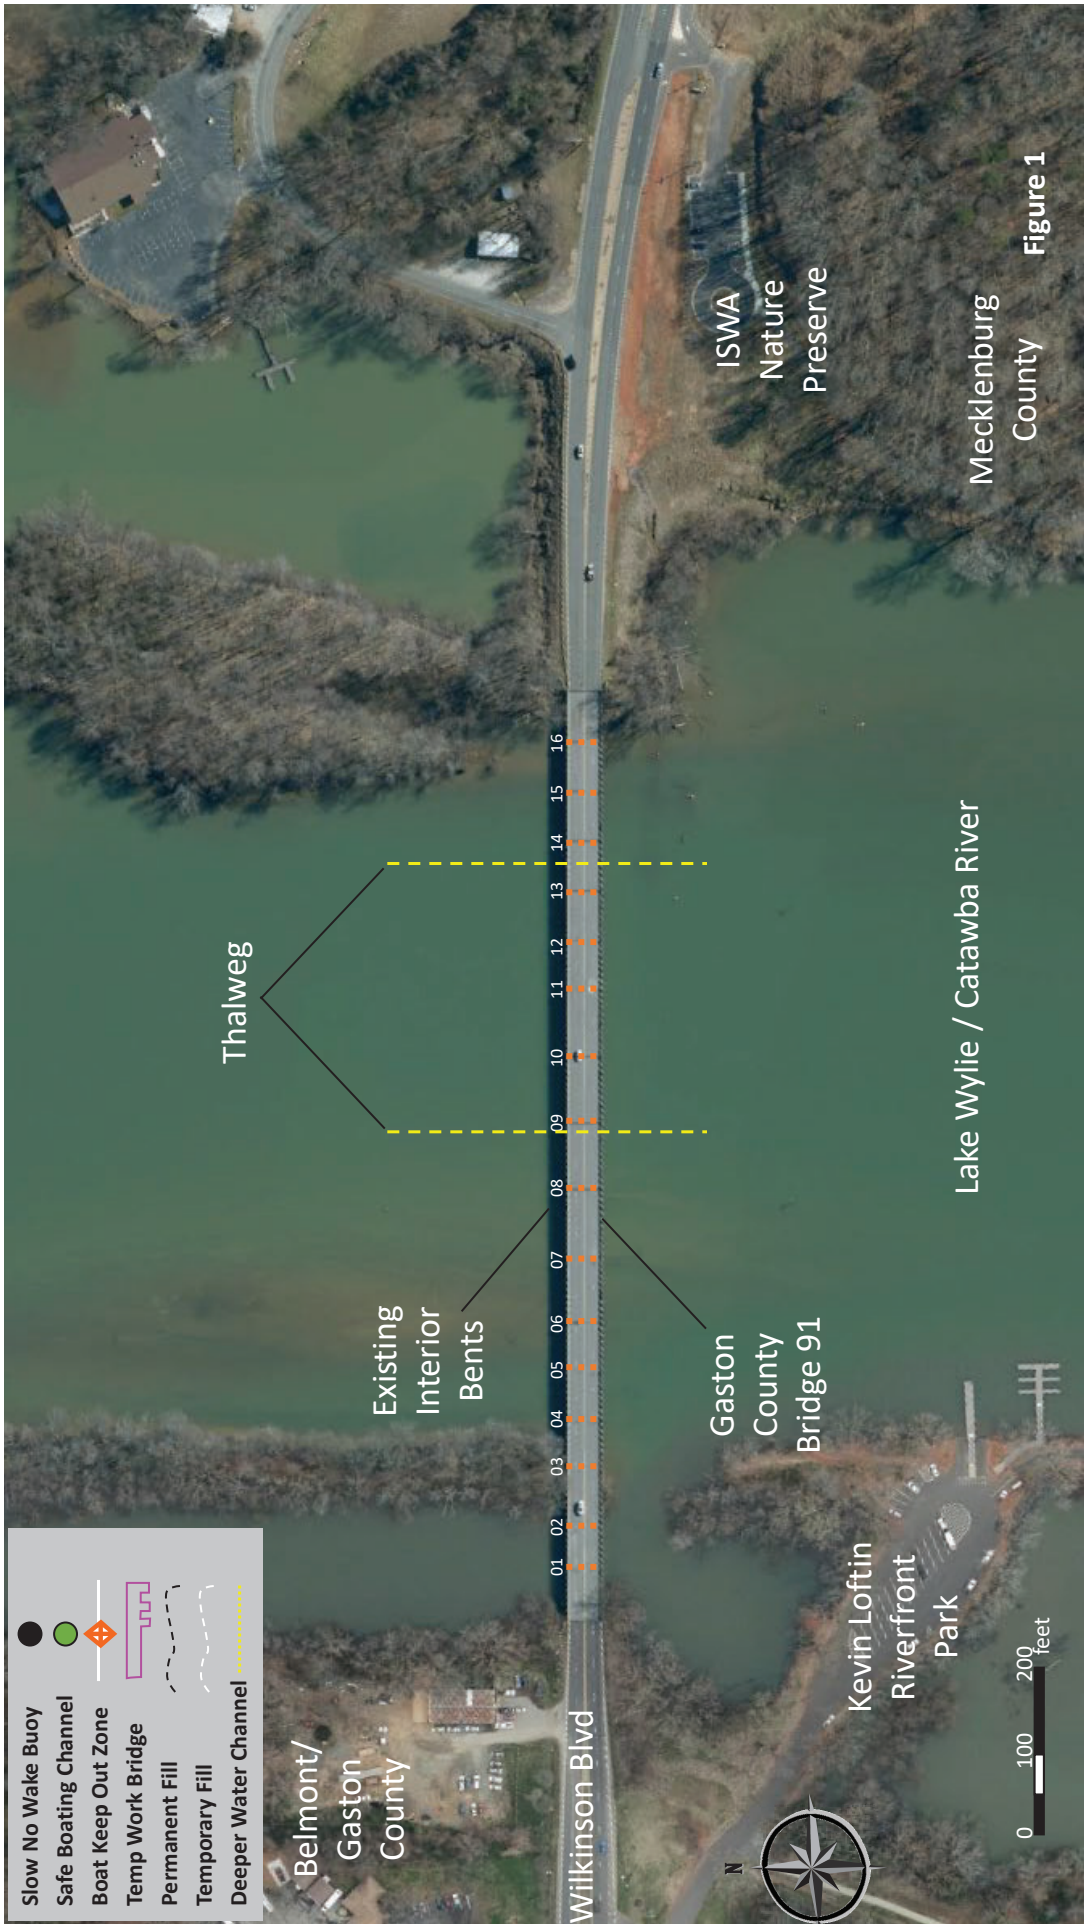
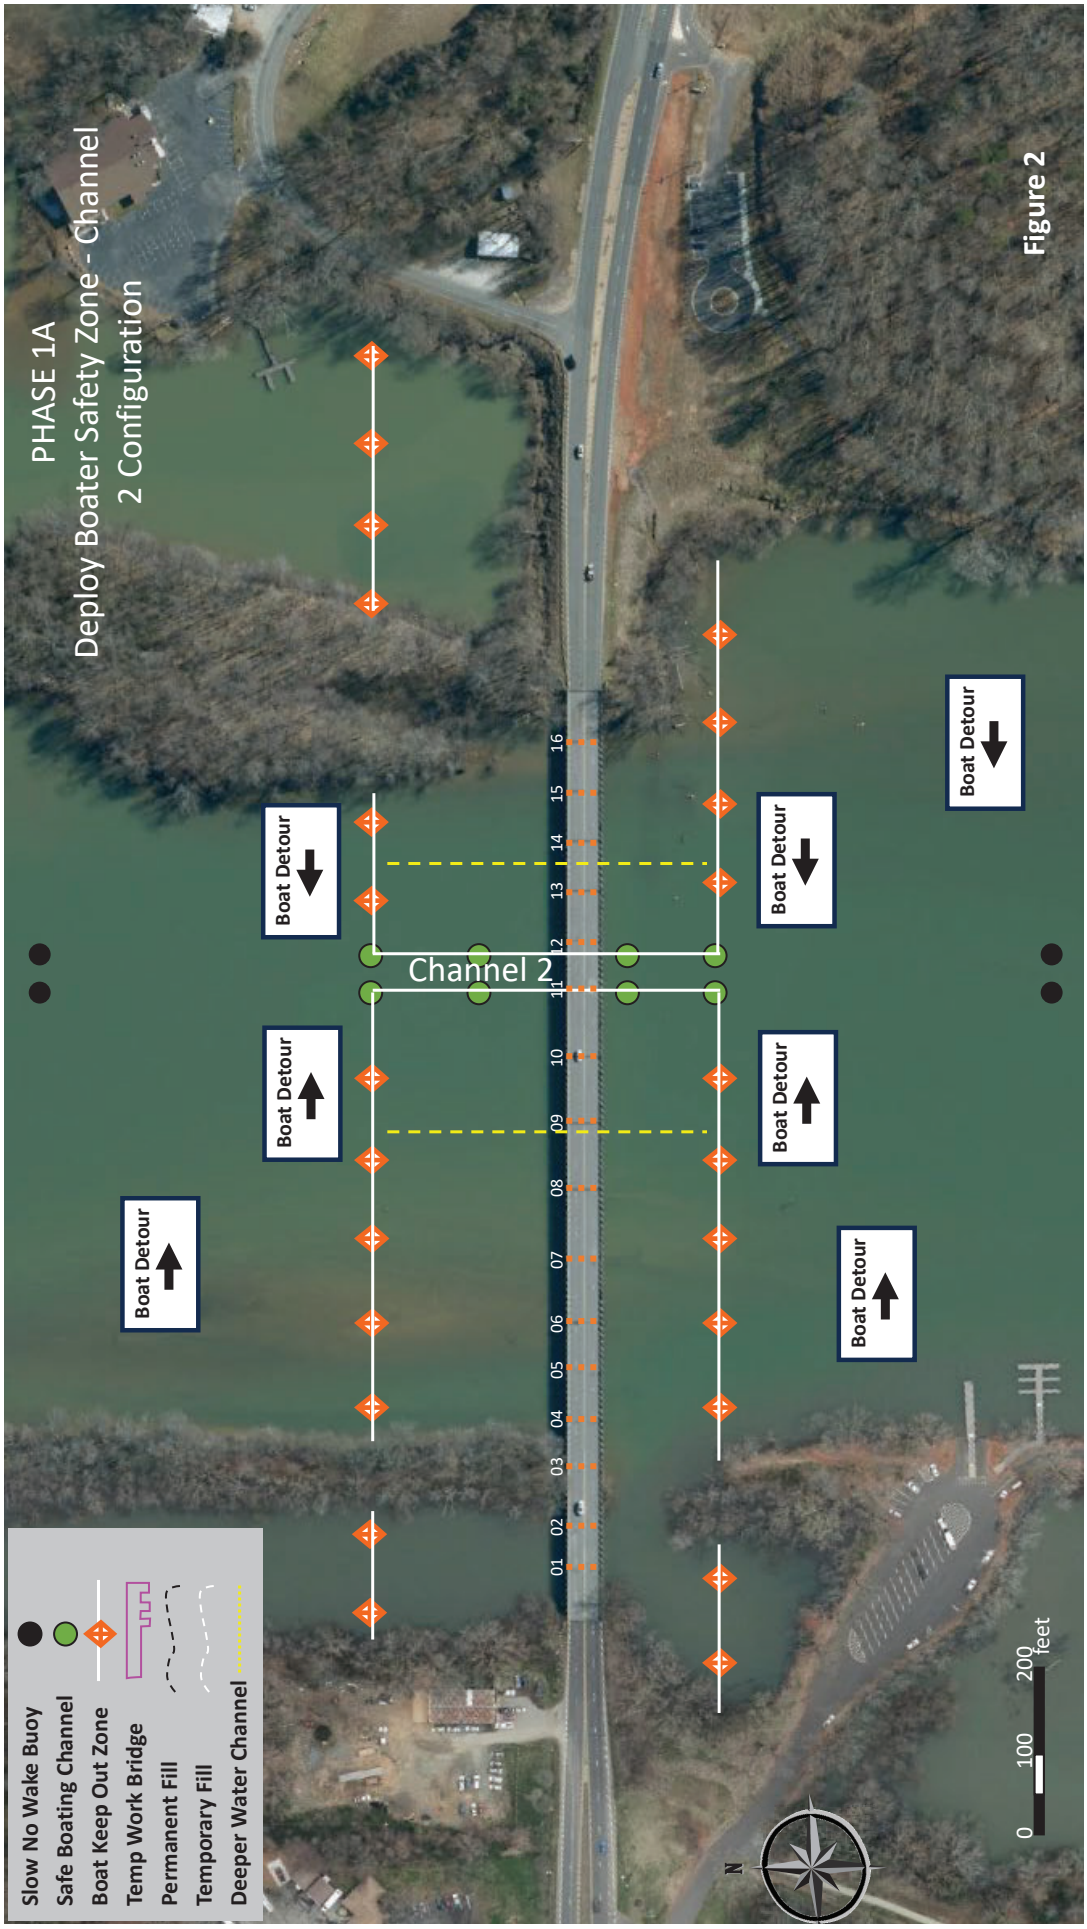
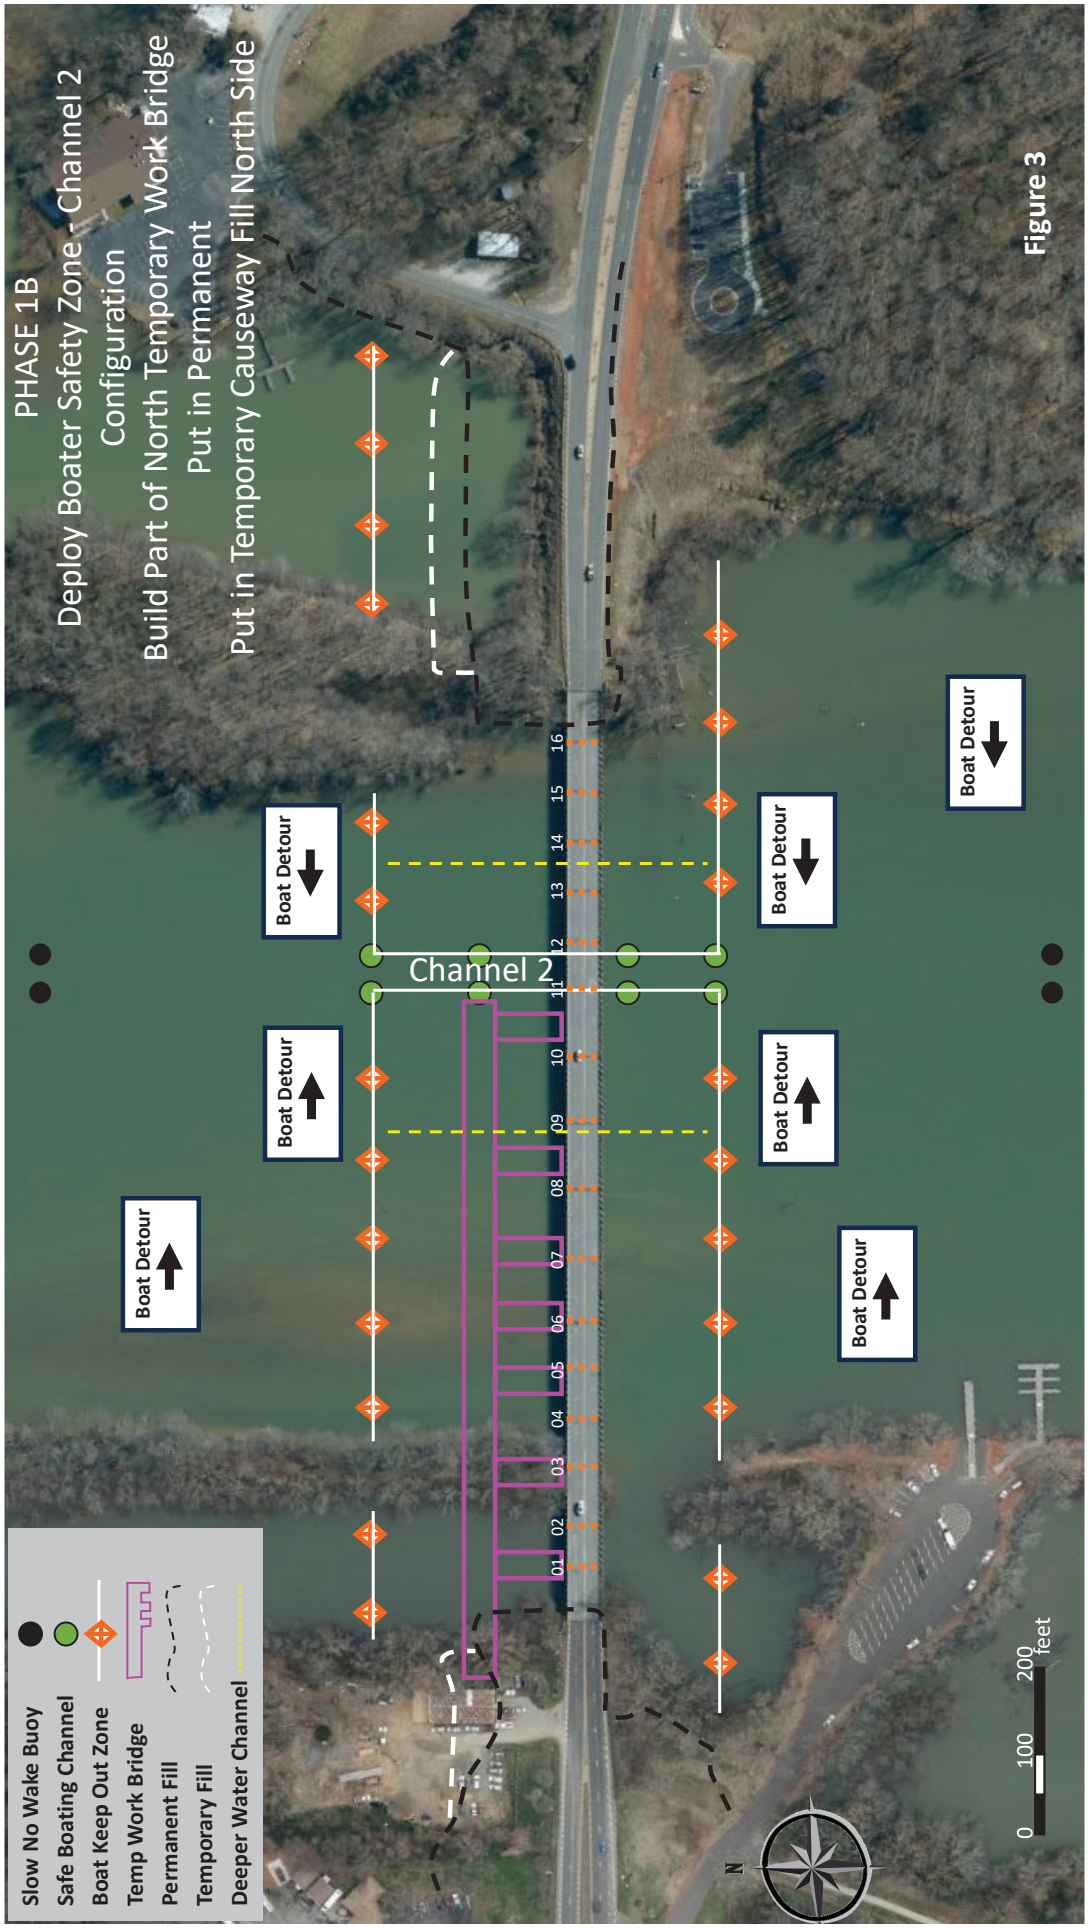
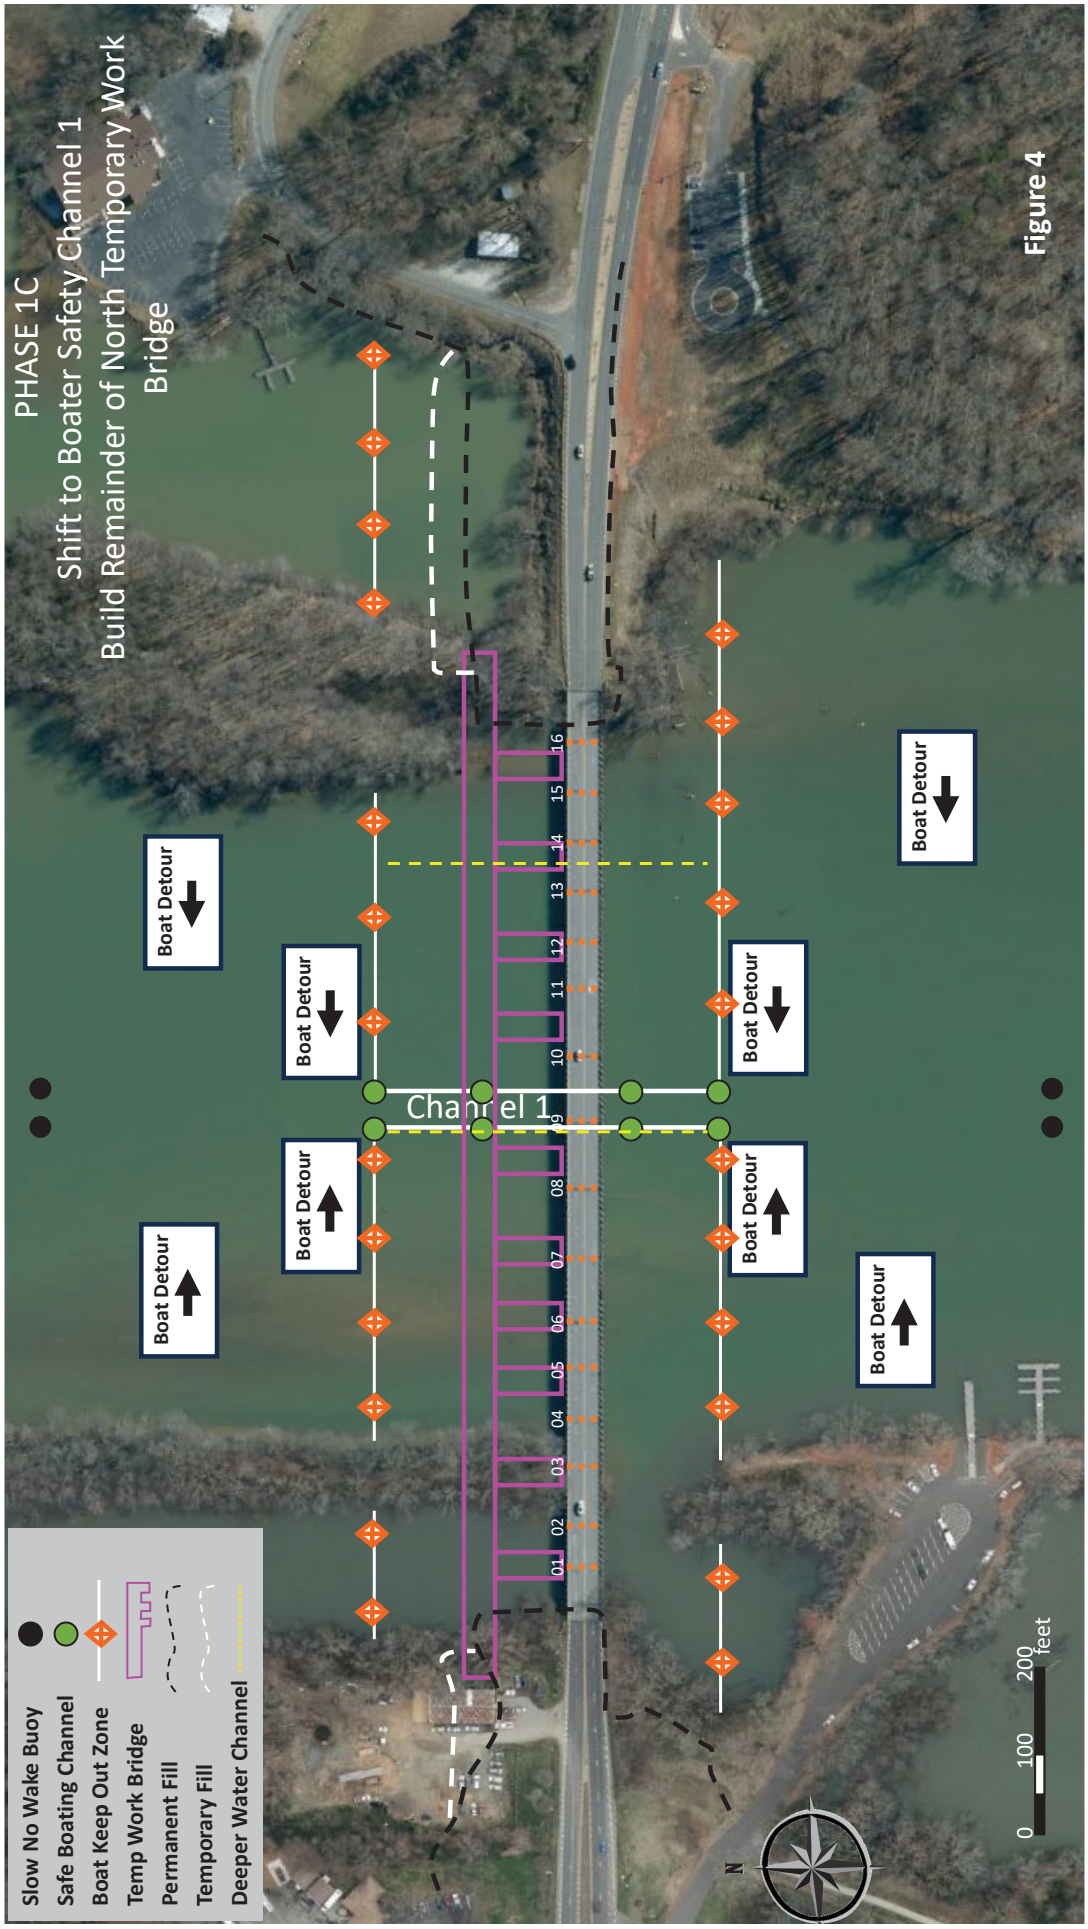

Slow No Wake Buoy
Safe Boating Channel
Boat Keep Out Zone
Temp Work Bridge
Permanent Fill
Temporary Fill
Deeper Water Channel
Belmont/
Gaston
County
Wilkinson Blvd
Kevin Loftin
Riverfront
Park
Gaston
County
Bridge 91
Existing
Interior
Bents
Thalweg
ISWA
Nature
Preserve
Mecklenburg
County
Lake Wylie / Catawba River
01
02
03
04
05
06
07
08
09
10
11
12
13
14
15
16
N
0
100
200
feet

Figure 1


PHASE 1A
Deploy Boater Safety Zone - Channel 2 Configuration
Figure 2
Channel 2
Boat Detour
Boat Detour
Boat Detour
Boat Detour
Boat Detour
Boat Detour
Boat Detour
01
02
03
04
05
06
07
08
09
10
11
12
13
14
15
16
Slow No Wake Buoy
Safe Boating Channel
Boat Keep Out Zone
Temp Work Bridge
Permanent Fill
Temporary Fill
Deeper Water Channel
N
0
100
200
feet


PHASE 1B
Deploy Boater Safety Zone - Channel 2 Configuration
Build Part of North Temporary Work Bridge
Put in Permanent
Put in Temporary Causeway Fill North Side
Figure 3
Channel 2
Boat Detour
Boat Detour
Boat Detour
Boat Detour
Boat Detour
Boat Detour
Boat Detour
01
02
03
04
05
06
07
08
09
10
11
12
13
14
15
16
Slow No Wake Buoy
Safe Boating Channel
Boat Keep Out Zone
Temp Work Bridge
Permanent Fill
Temporary Fill
Deeper Water Channel
N
0
100
200
feet


PHASE 1C
Shift to Boater Safety Channel 1
Build Remainder of North Temporary Work Bridge
Figure 4
Boat Detour
Boat Detour
Boat Detour
Boat Detour
Boat Detour
Boat Detour
Boat Detour
Boat Detour
Channel 1
01
02
03
04
05
06
07
08
09
10
11
12
13
14
15
16
Slow No Wake Buoy
Safe Boating Channel
Boat Keep Out Zone
Temp Work Bridge
Permanent Fill
Temporary Fill
Deeper Water Channel
N
0
100
200
feet

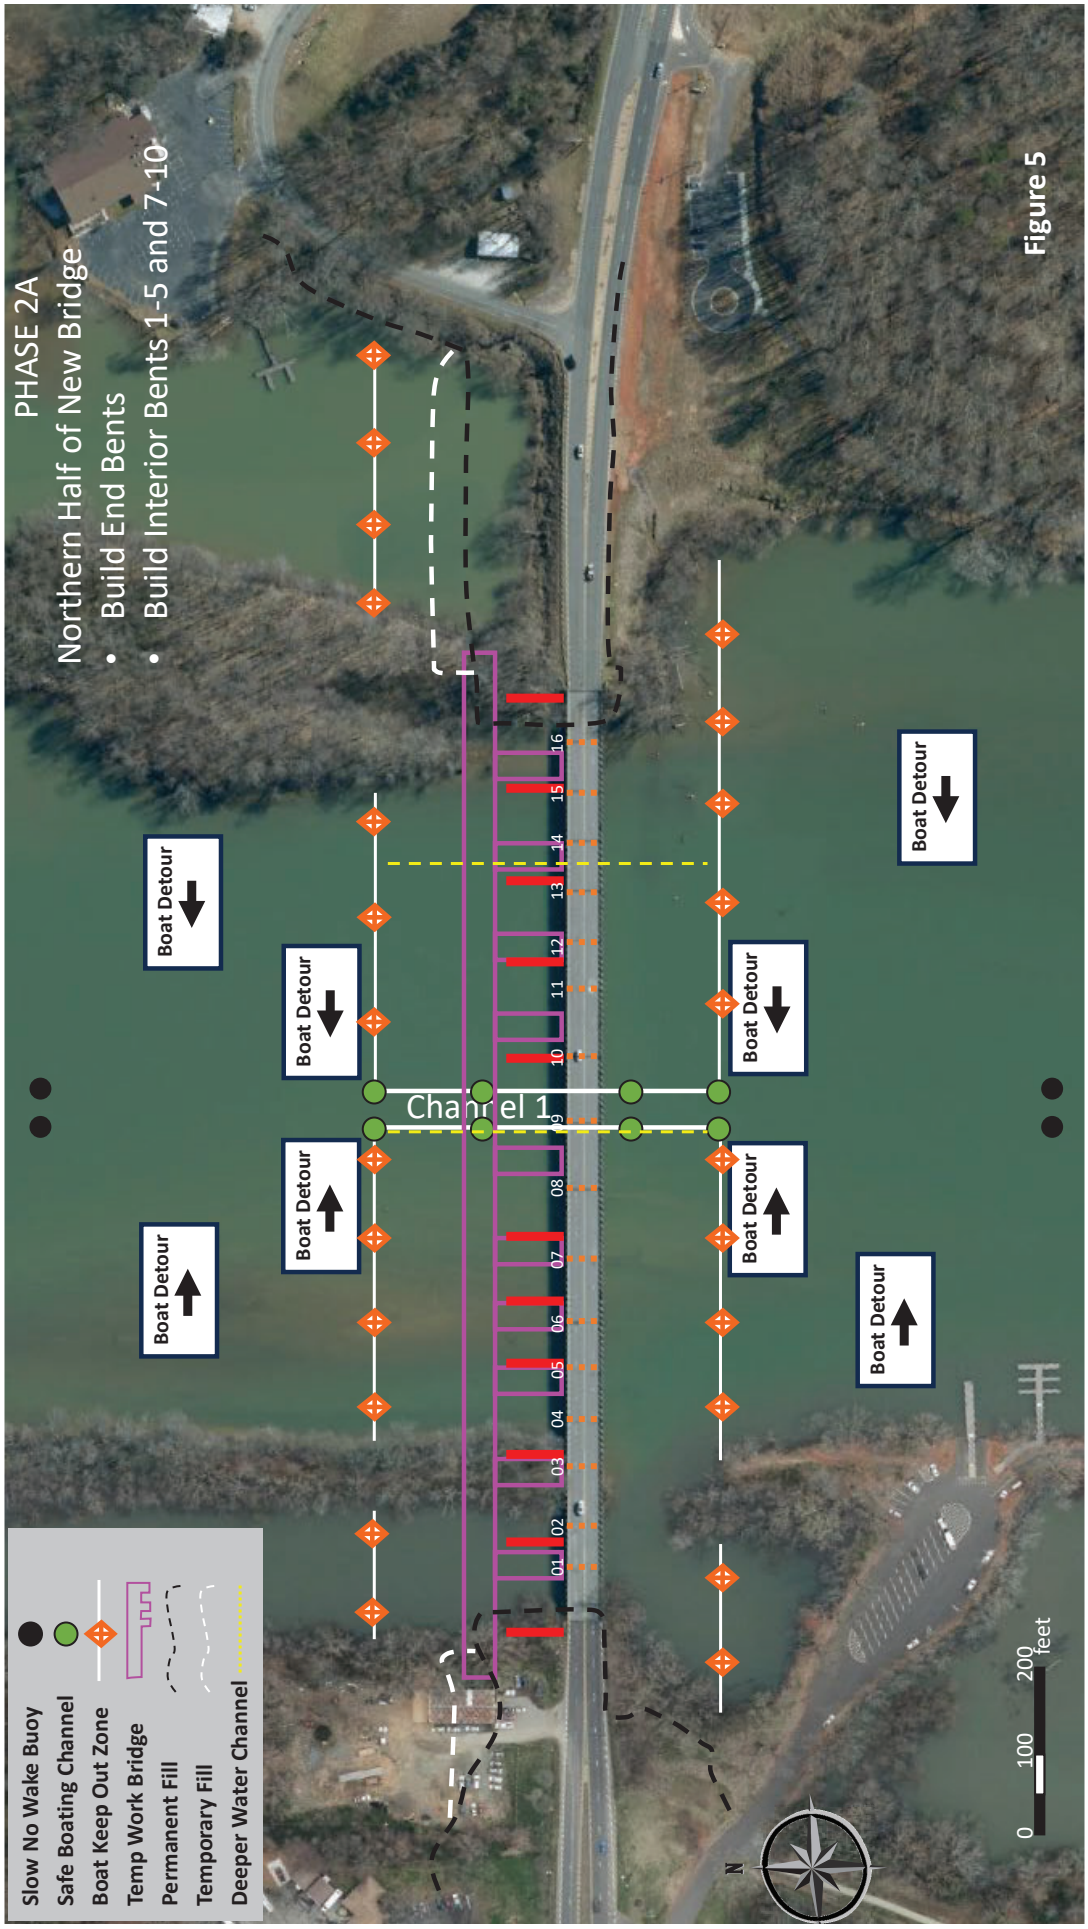
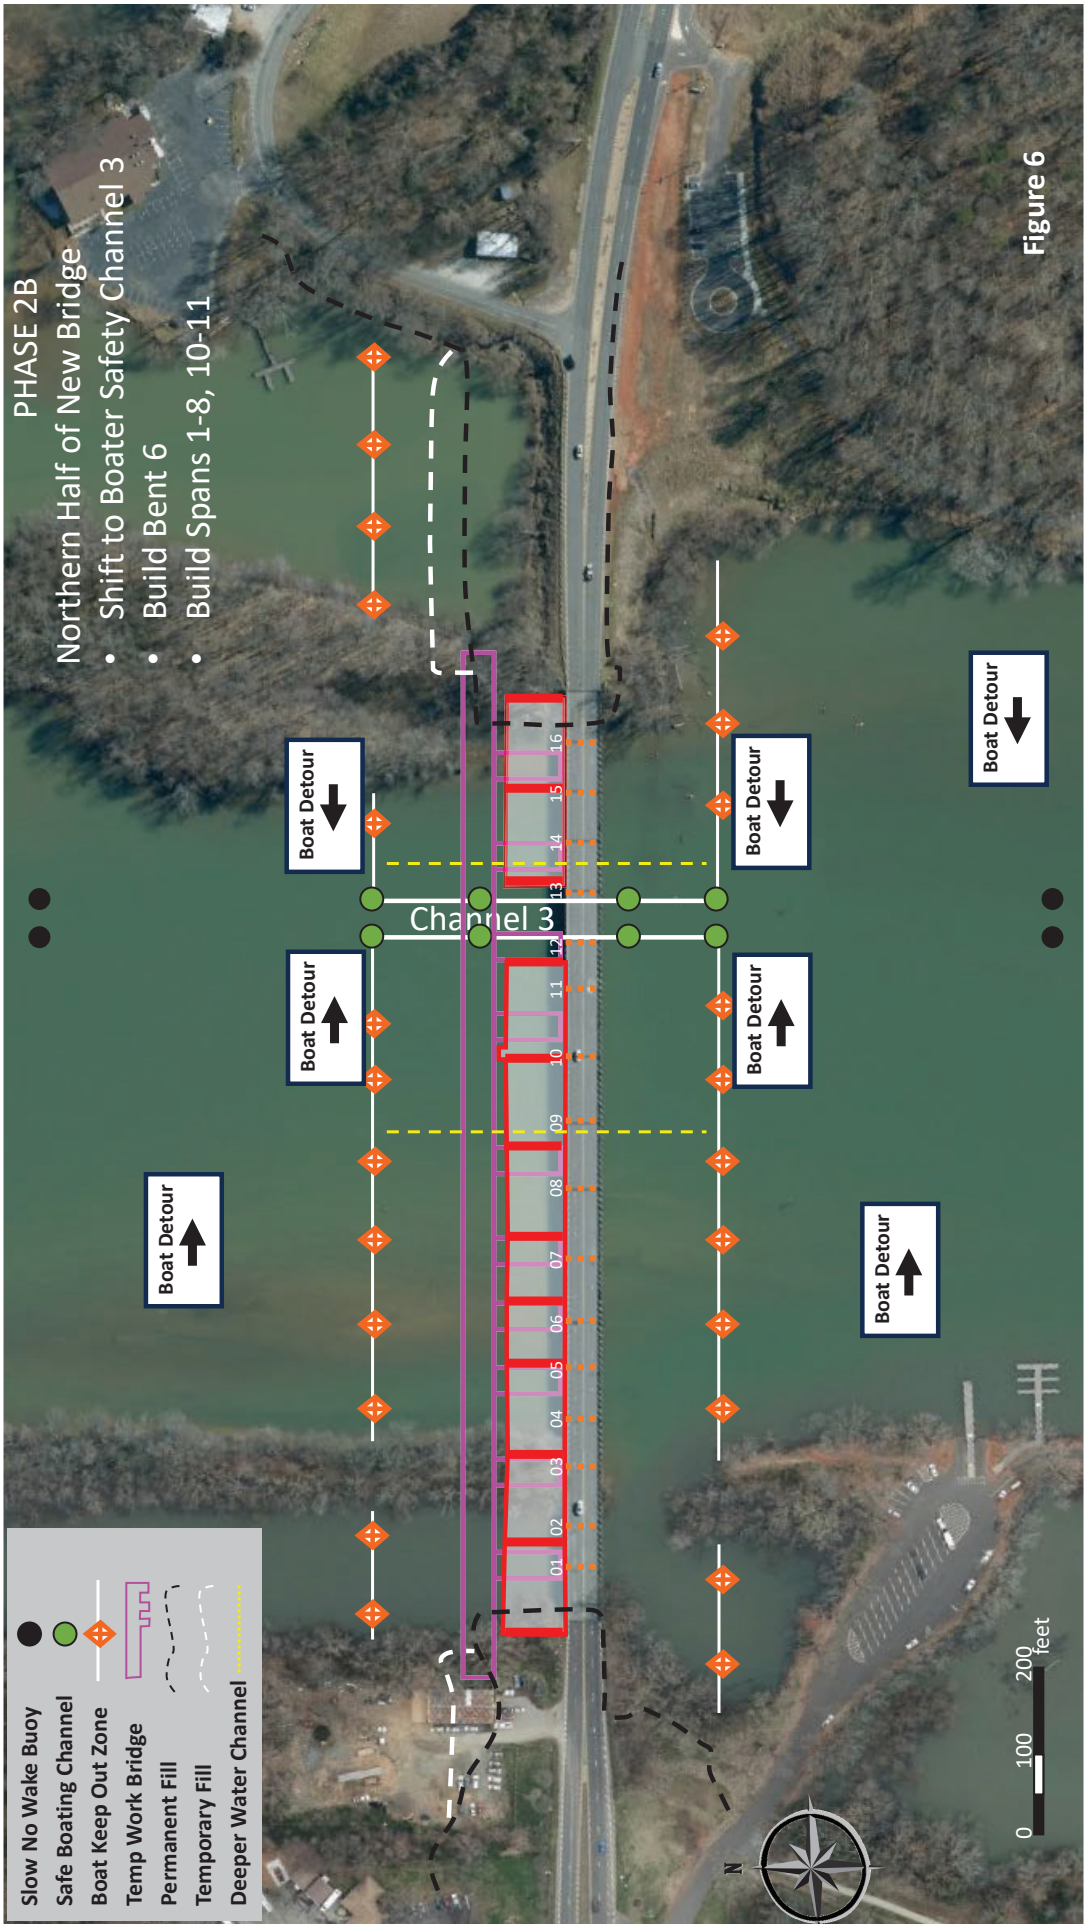
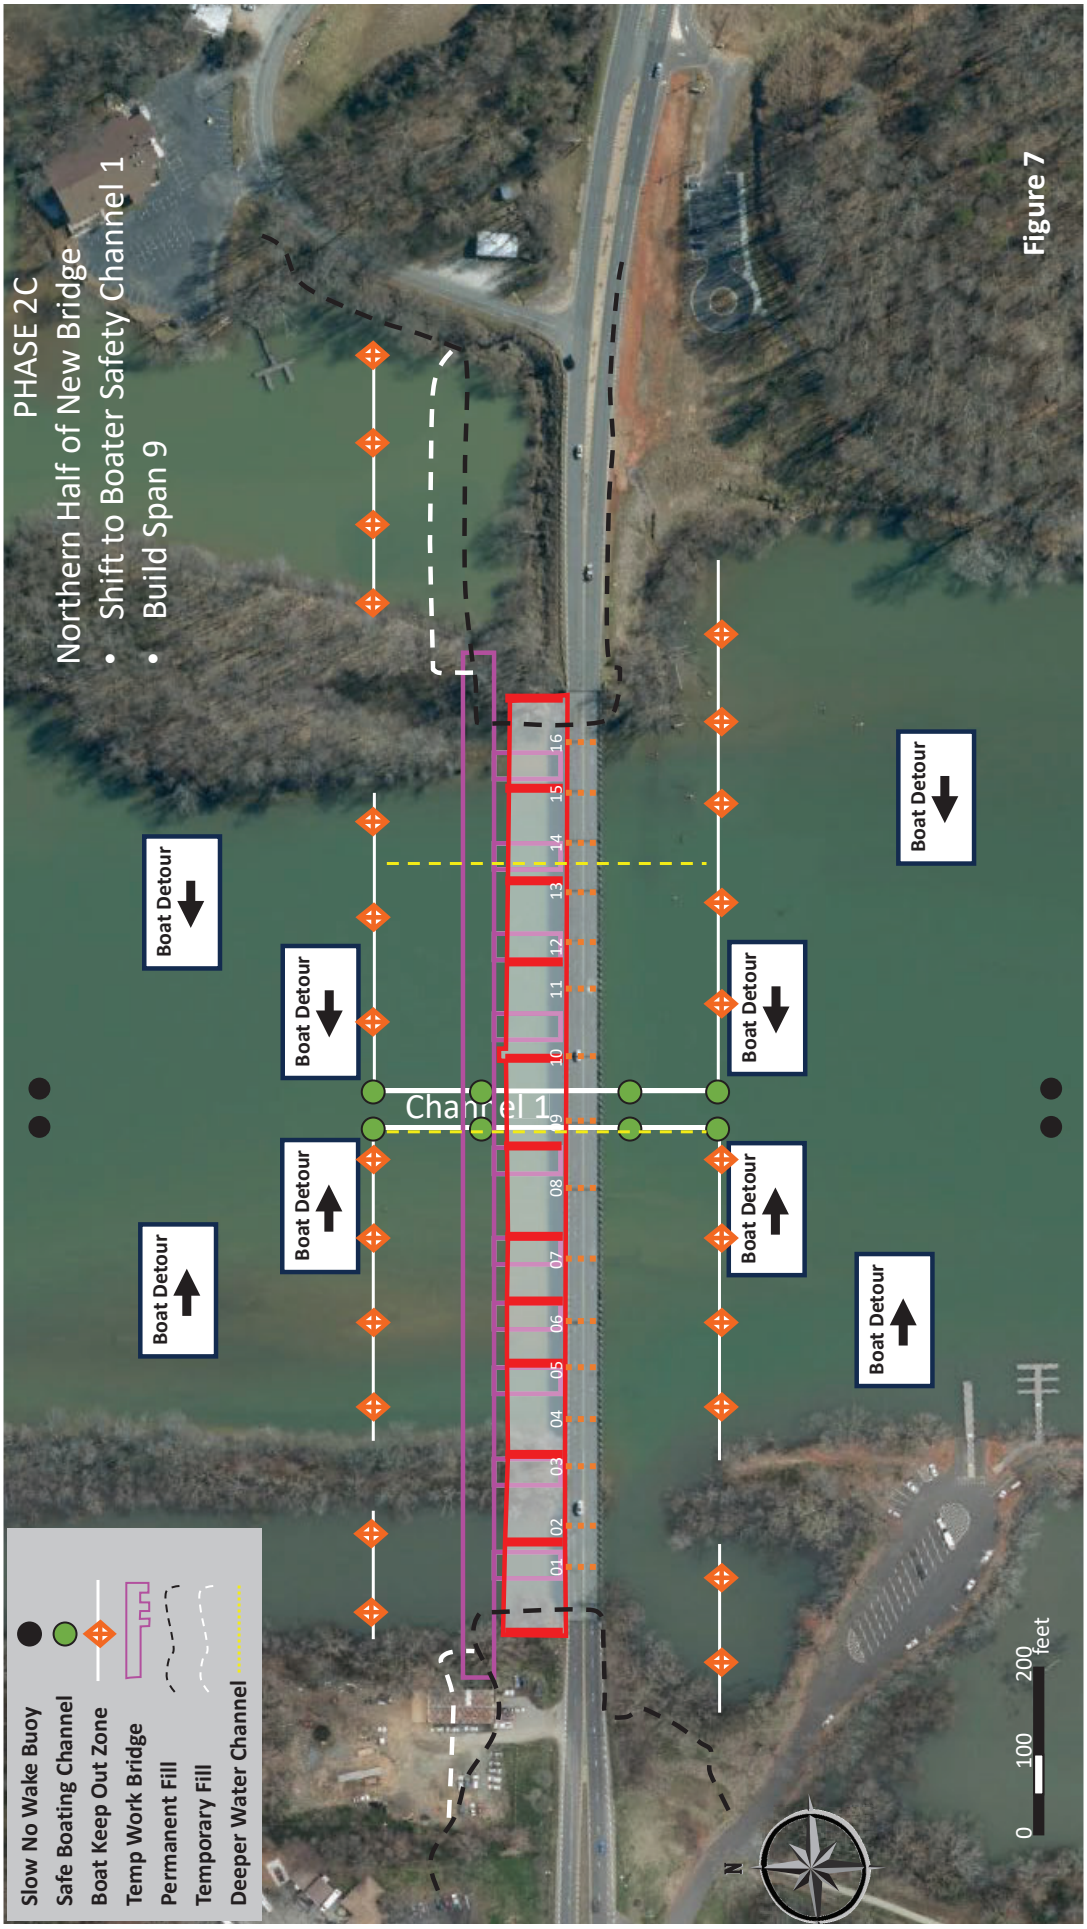

PHASE 2A
Northern Half of New Bridge
• Build End Bents
• Build Interior Bents 1-5 and 7-10
Boat Detour
Boat Detour
Boat Detour
Boat Detour
Boat Detour
Boat Detour
Boat Detour
Boat Detour
Channel 1
01
02
03
04
05
06
07
08
09
10
11
12
13
14
15
16
Slow No Wake Buoy
Safe Boating Channel
Boat Keep Out Zone
Temp Work Bridge
Permanent Fill
Temporary Fill
Deeper Water Channel
N
0
100
200
feet

Figure 5


PHASE 2B
Northern Half of New Bridge
• Shift to Boater Safety Channel 3
• Build Bent 6
• Build Spans 1-8, 10-11
Figure 6
Channel 3
Boat Detour
Boat Detour
Boat Detour
Boat Detour
Boat Detour
Boat Detour
Boat Detour
Slow No Wake Buoy
Safe Boating Channel
Boat Keep Out Zone
Temp Work Bridge
Permanent Fill
Temporary Fill
Deeper Water Channel
N
0
100
200
feet


PHASE 2C
Northern Half of New Bridge
• Shift to Boater Safety Channel 1
• Build Span 9
Figure 7
Boat Detour
Boat Detour
Boat Detour
Boat Detour
Boat Detour
Boat Detour
Boat Detour
Boat Detour
Channel 1
01
02
03
04
05
06
07
08
09
10
11
12
13
14
15
16
Slow No Wake Buoy
Safe Boating Channel
Boat Keep Out Zone
Temp Work Bridge
Permanent Fill
Temporary Fill
Deeper Water Channel
N
0
100
200
feet

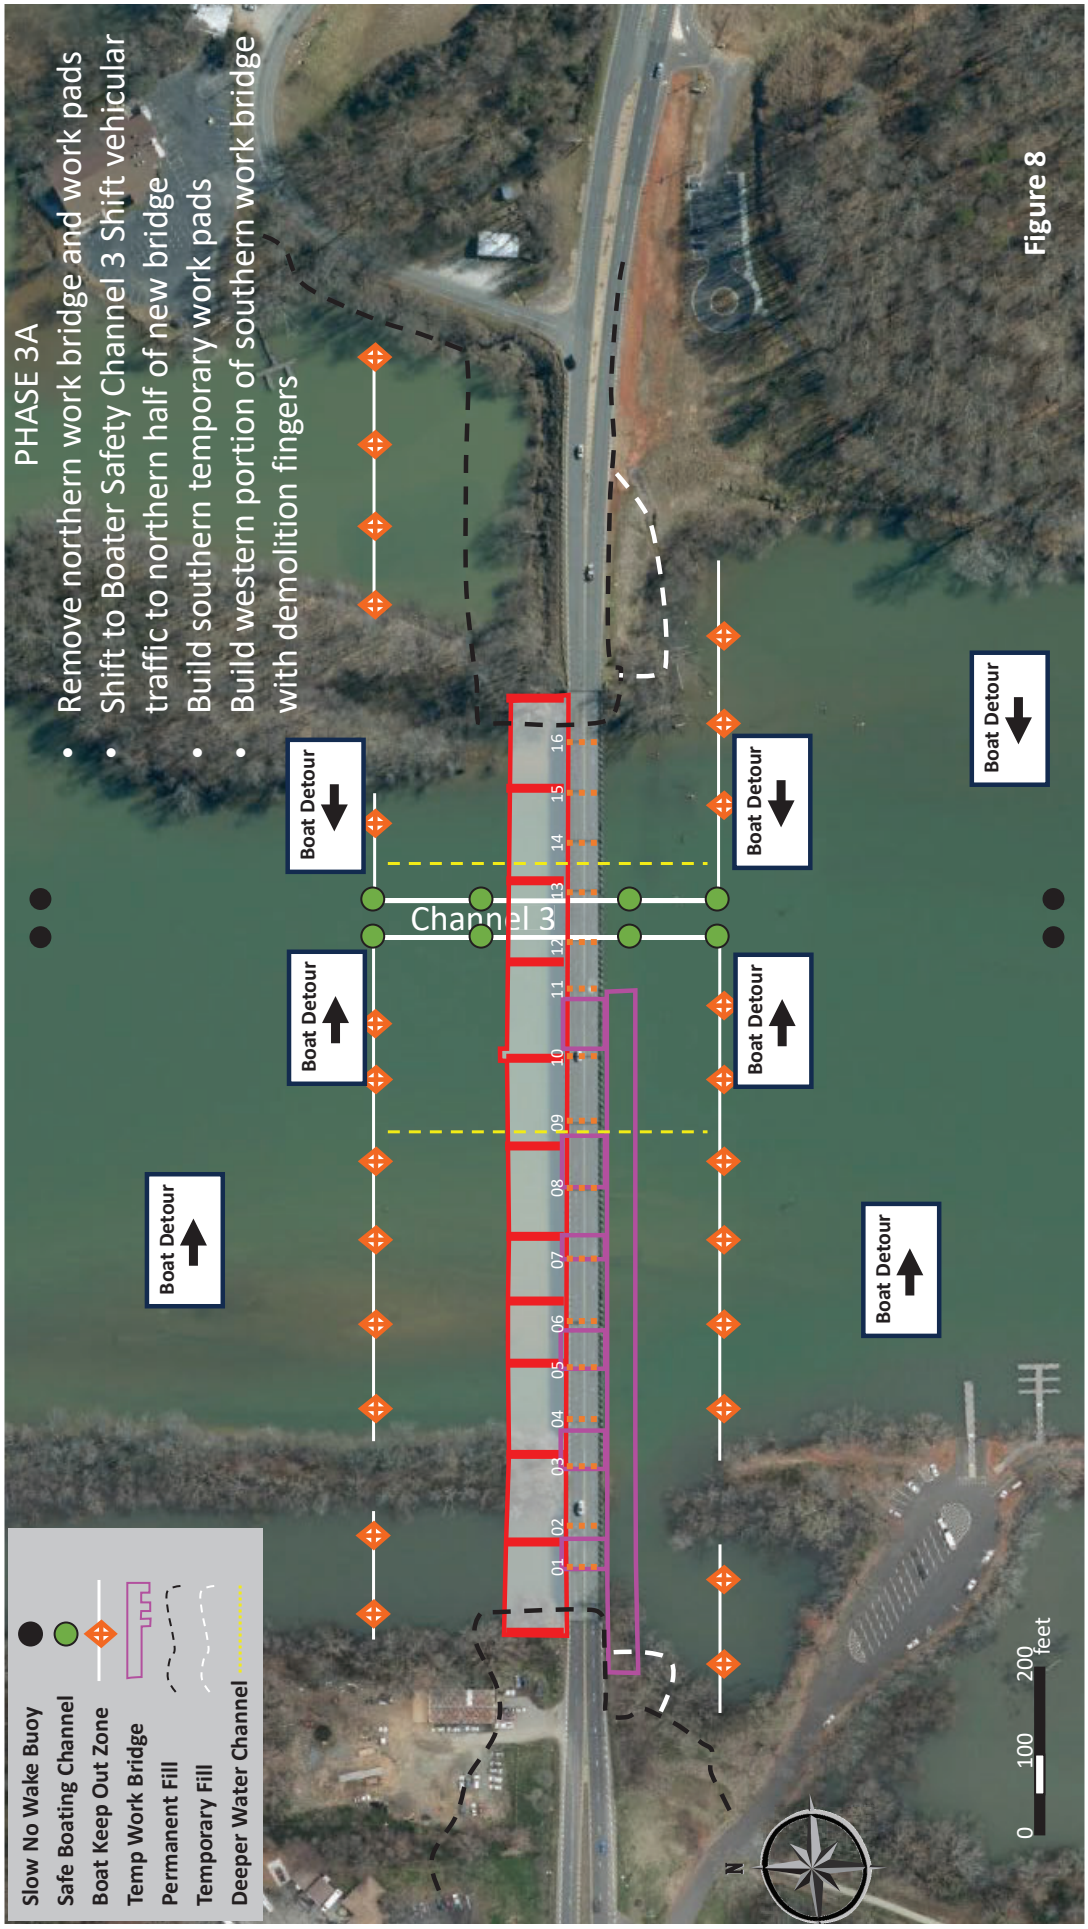

PHASE 3A
• Remove northern work bridge and work pads
• Shift to Boater Safety Channel 3 Shift vehicular traffic to northern half of new bridge
• Build southern temporary work pads
• Build western portion of southern work bridge with demolition fingers
Channel 3
Boat Detour
Boat Detour
Boat Detour
Boat Detour
Boat Detour
Boat Detour
Slow No Wake Buoy
Safe Boating Channel
Boat Keep Out Zone
Temp Work Bridge
Permanent Fill
Temporary Fill
Deeper Water Channel
N
0
100
200
feet

Figure 8

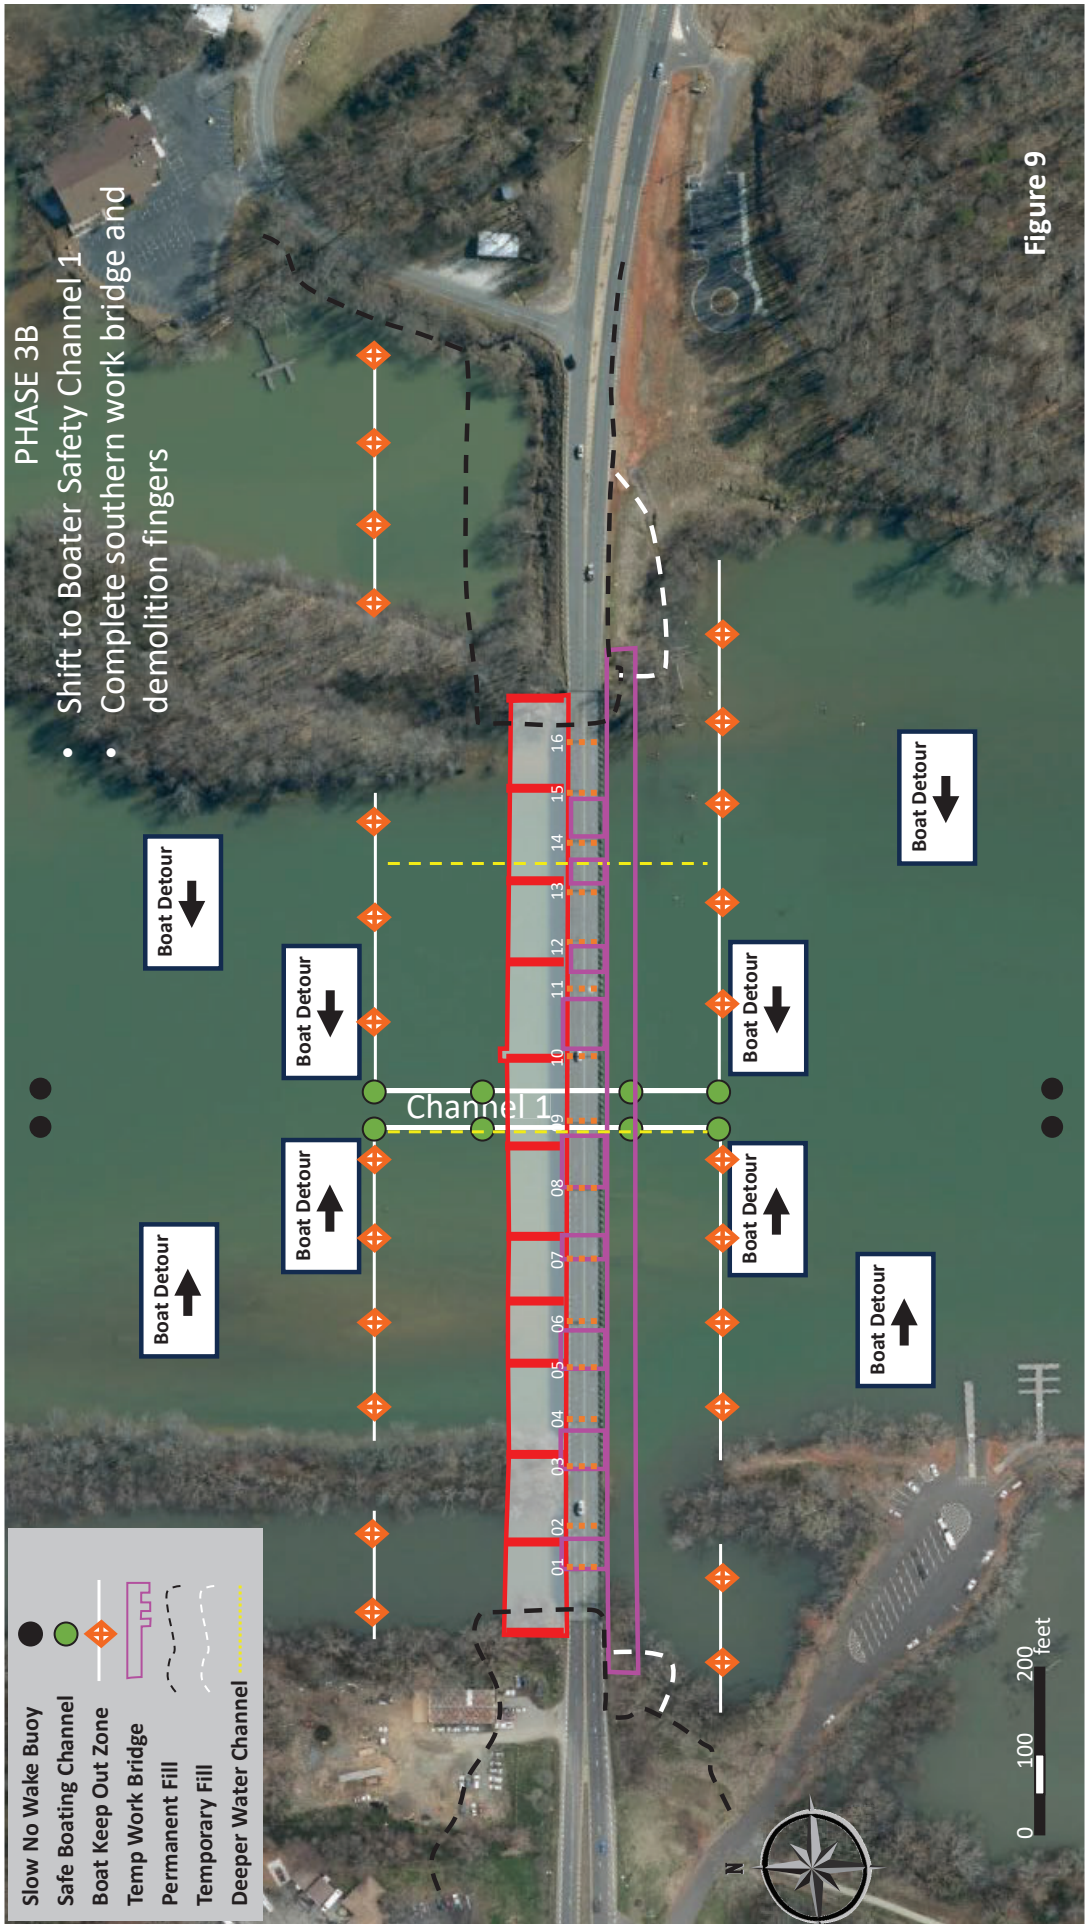

PHASE 3B
• Shift to Boater Safety Channel 1
• Complete southern work bridge and demolition fingers
Boat Detour
Boat Detour
Boat Detour
Boat Detour
Boat Detour
Boat Detour
Boat Detour
Boat Detour
Channel 1
01
02
03
04
05
06
07
08
09
10
11
12
13
14
15
16
Slow No Wake Buoy
Safe Boating Channel
Boat Keep Out Zone
Temp Work Bridge
Permanent Fill
Temporary Fill
Deeper Water Channel
N
0
100
200
feet

Figure 9

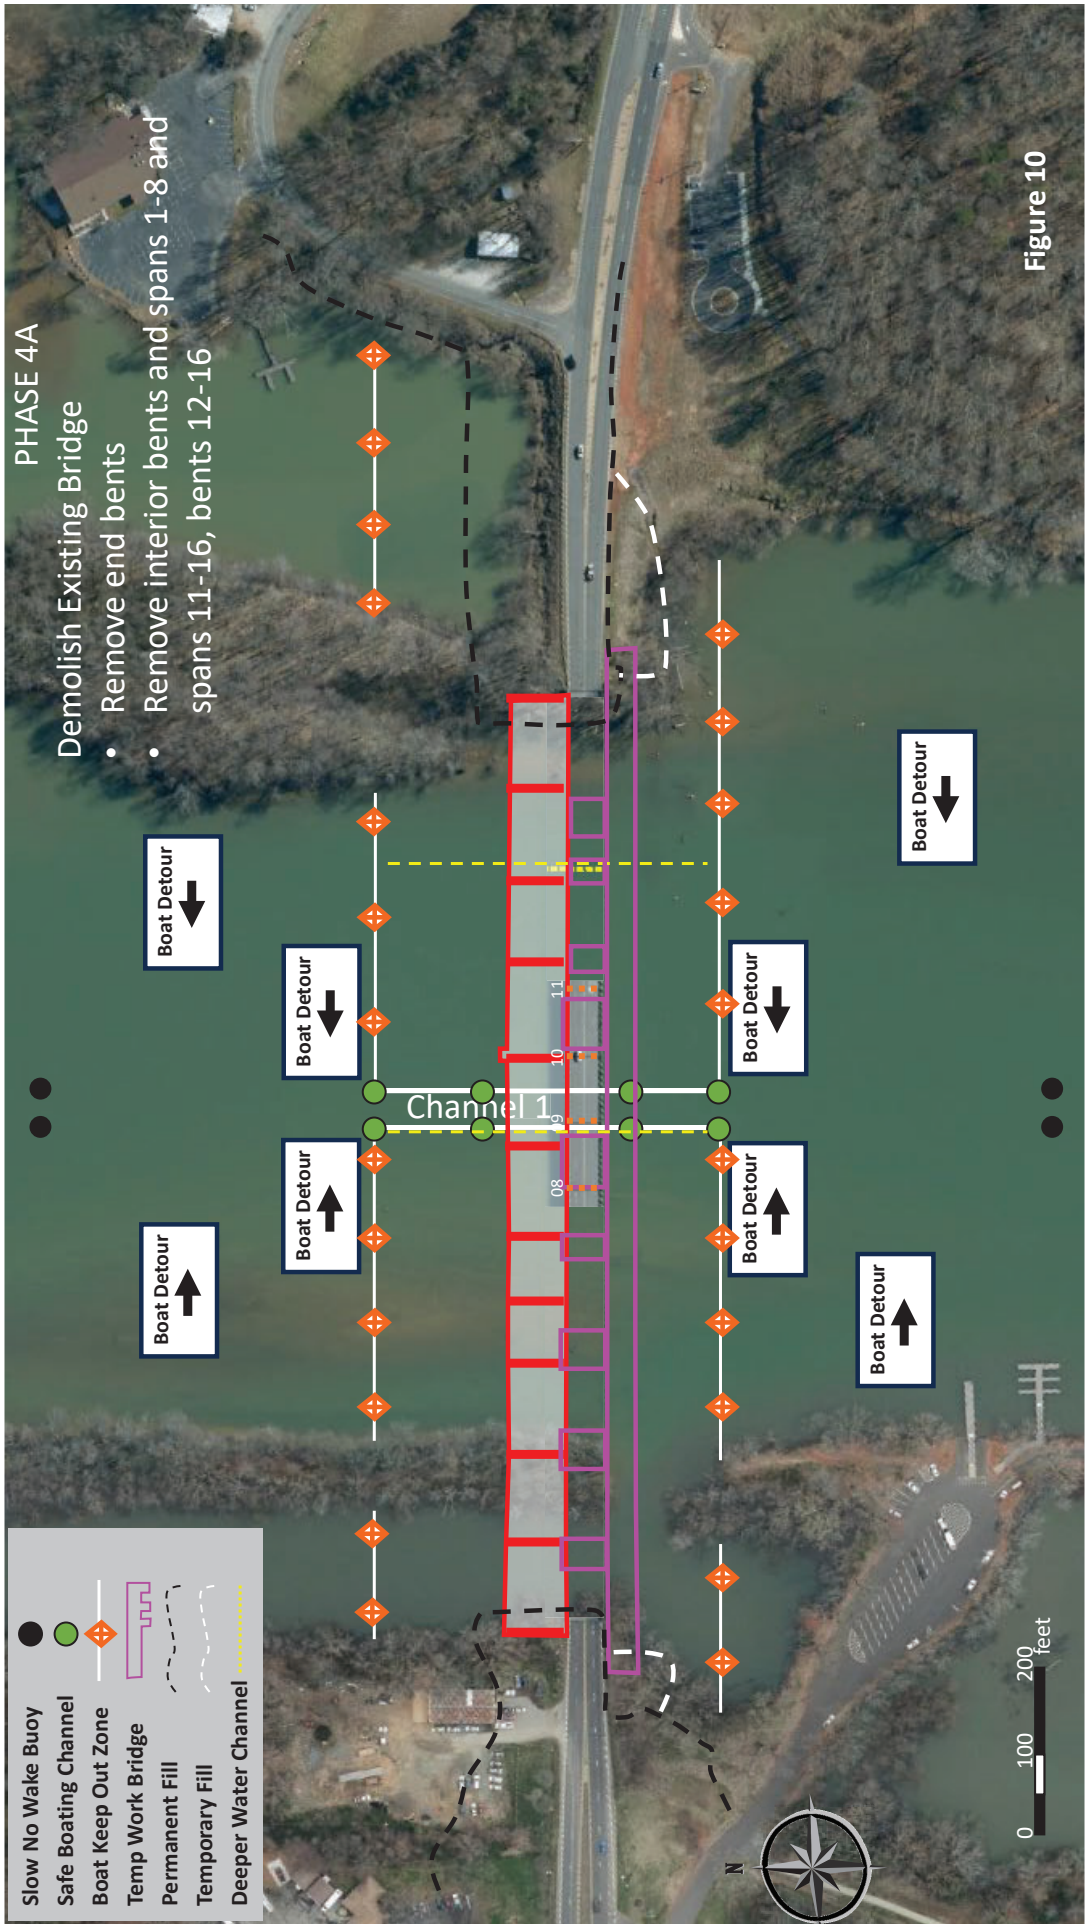

PHASE 4A
Demolish Existing Bridge
• Remove end bents
• Remove interior bents and spans 1-8 and spans 11-16, bents 12-16
Boat Detour
Channel 1
Slow No Wake Buoy
Safe Boating Channel
Boat Keep Out Zone
Temp Work Bridge
Permanent Fill
Temporary Fill
Deeper Water Channel
0
100
200
feet
N

Figure 10

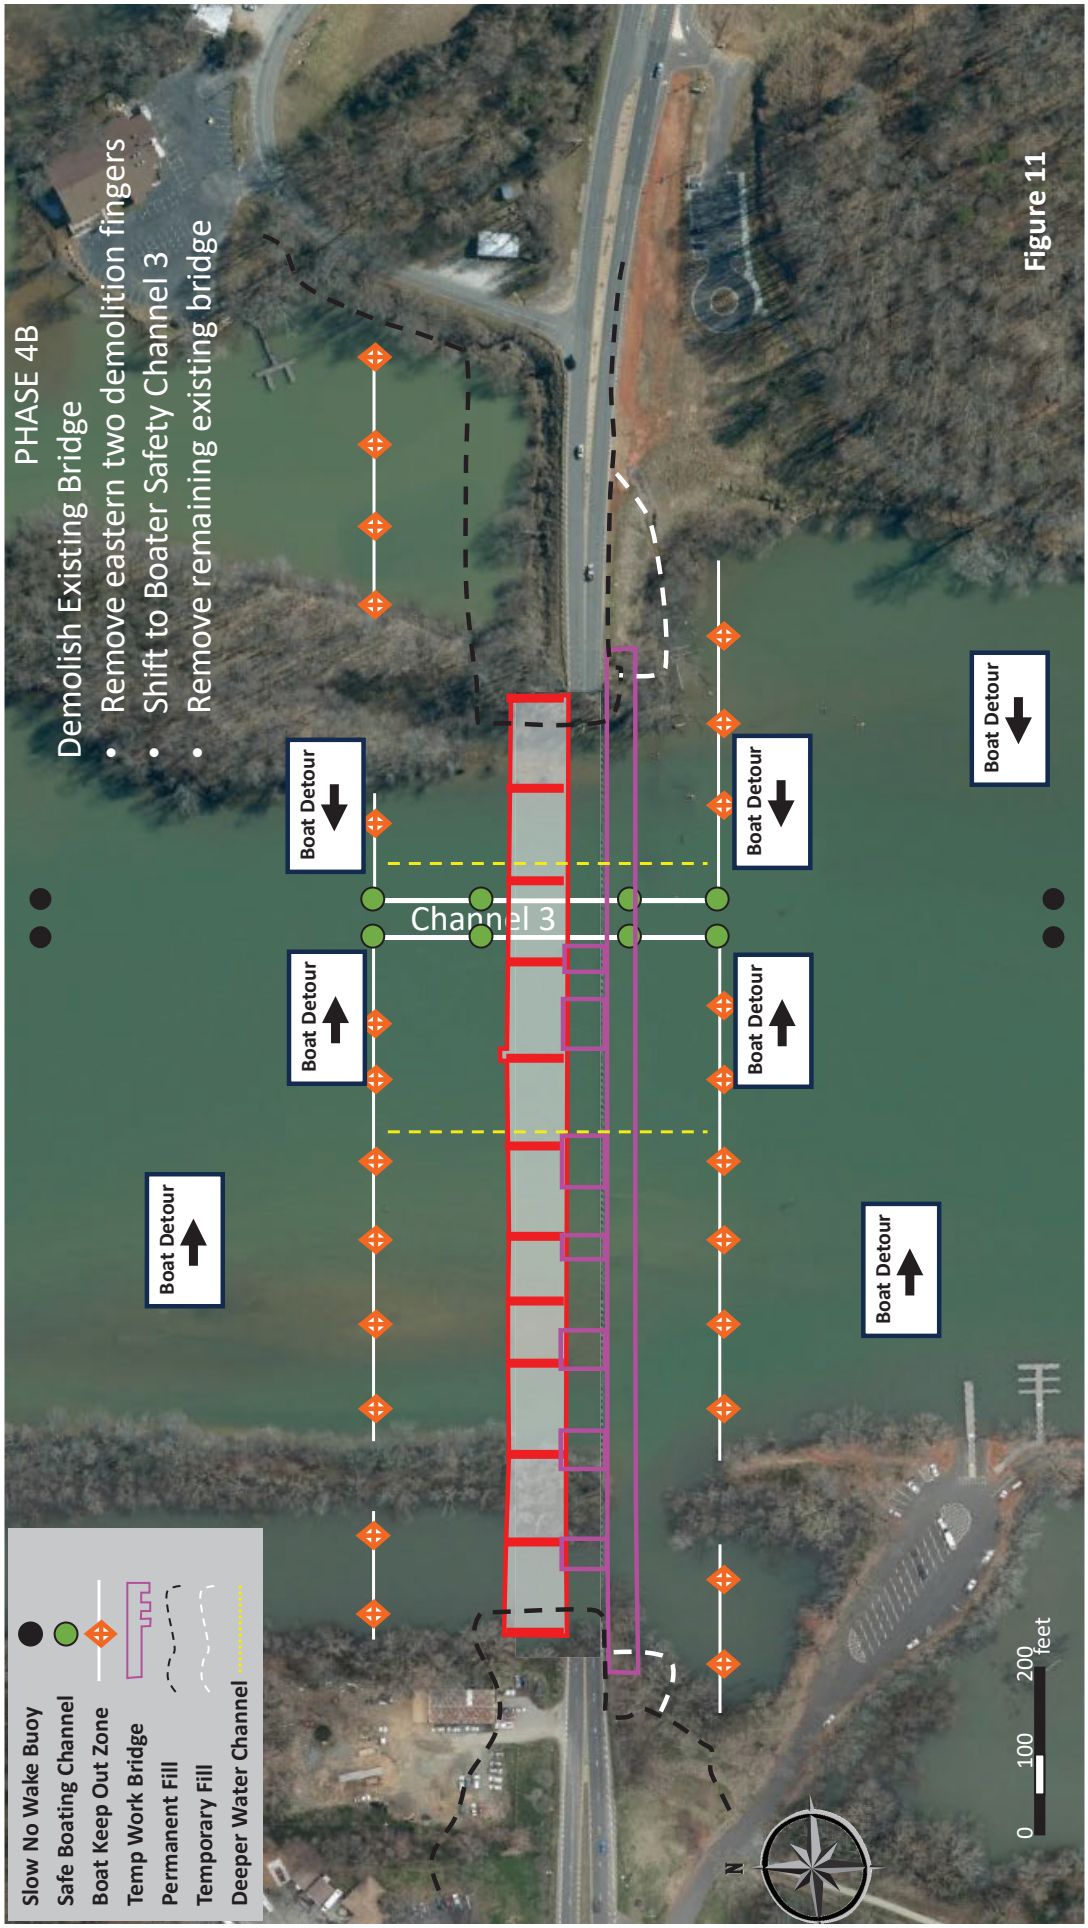

PHASE 4B
Demolish Existing Bridge
• Remove eastern two demolition fingers
• Shift to Boater Safety Channel 3
• Remove remaining existing bridge
Channel 3
Boat Detour
Boat Detour
Boat Detour
Boat Detour
Boat Detour
Boat Detour
Boat Detour
Slow No Wake Buoy
Safe Boating Channel
Boat Keep Out Zone
Temp Work Bridge
Permanent Fill
Temporary Fill
Deeper Water Channel
N
0
100
200
feet

Figure 11

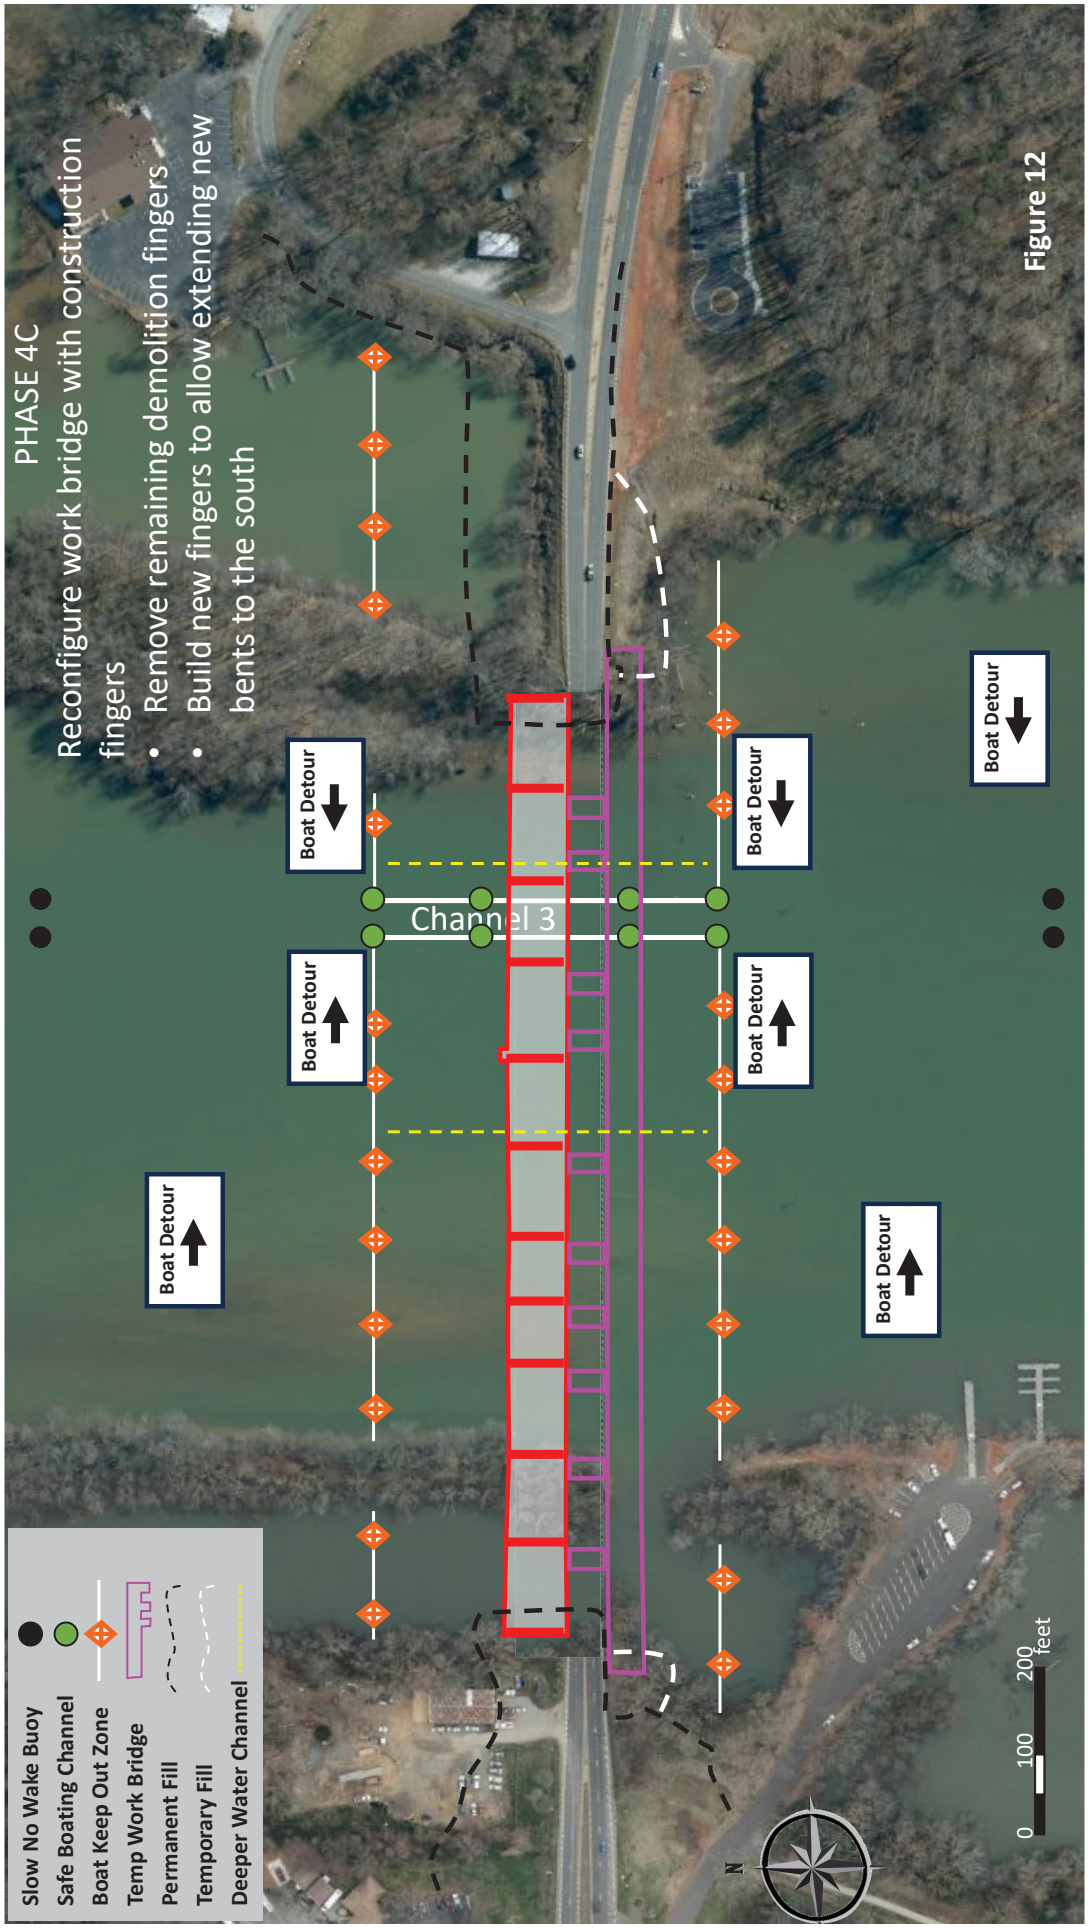

PHASE 4C
Reconfigure work bridge with construction fingers
• Remove remaining demolition fingers
• Build new fingers to allow extending new bents to the south
Channel 3
Boat Detour
Boat Detour
Boat Detour
Boat Detour
Boat Detour
Boat Detour
Slow No Wake Buoy
Safe Boating Channel
Boat Keep Out Zone
Temp Work Bridge
Permanent Fill
Temporary Fill
Deeper Water Channel
N
0
100
200
feet

Figure 12

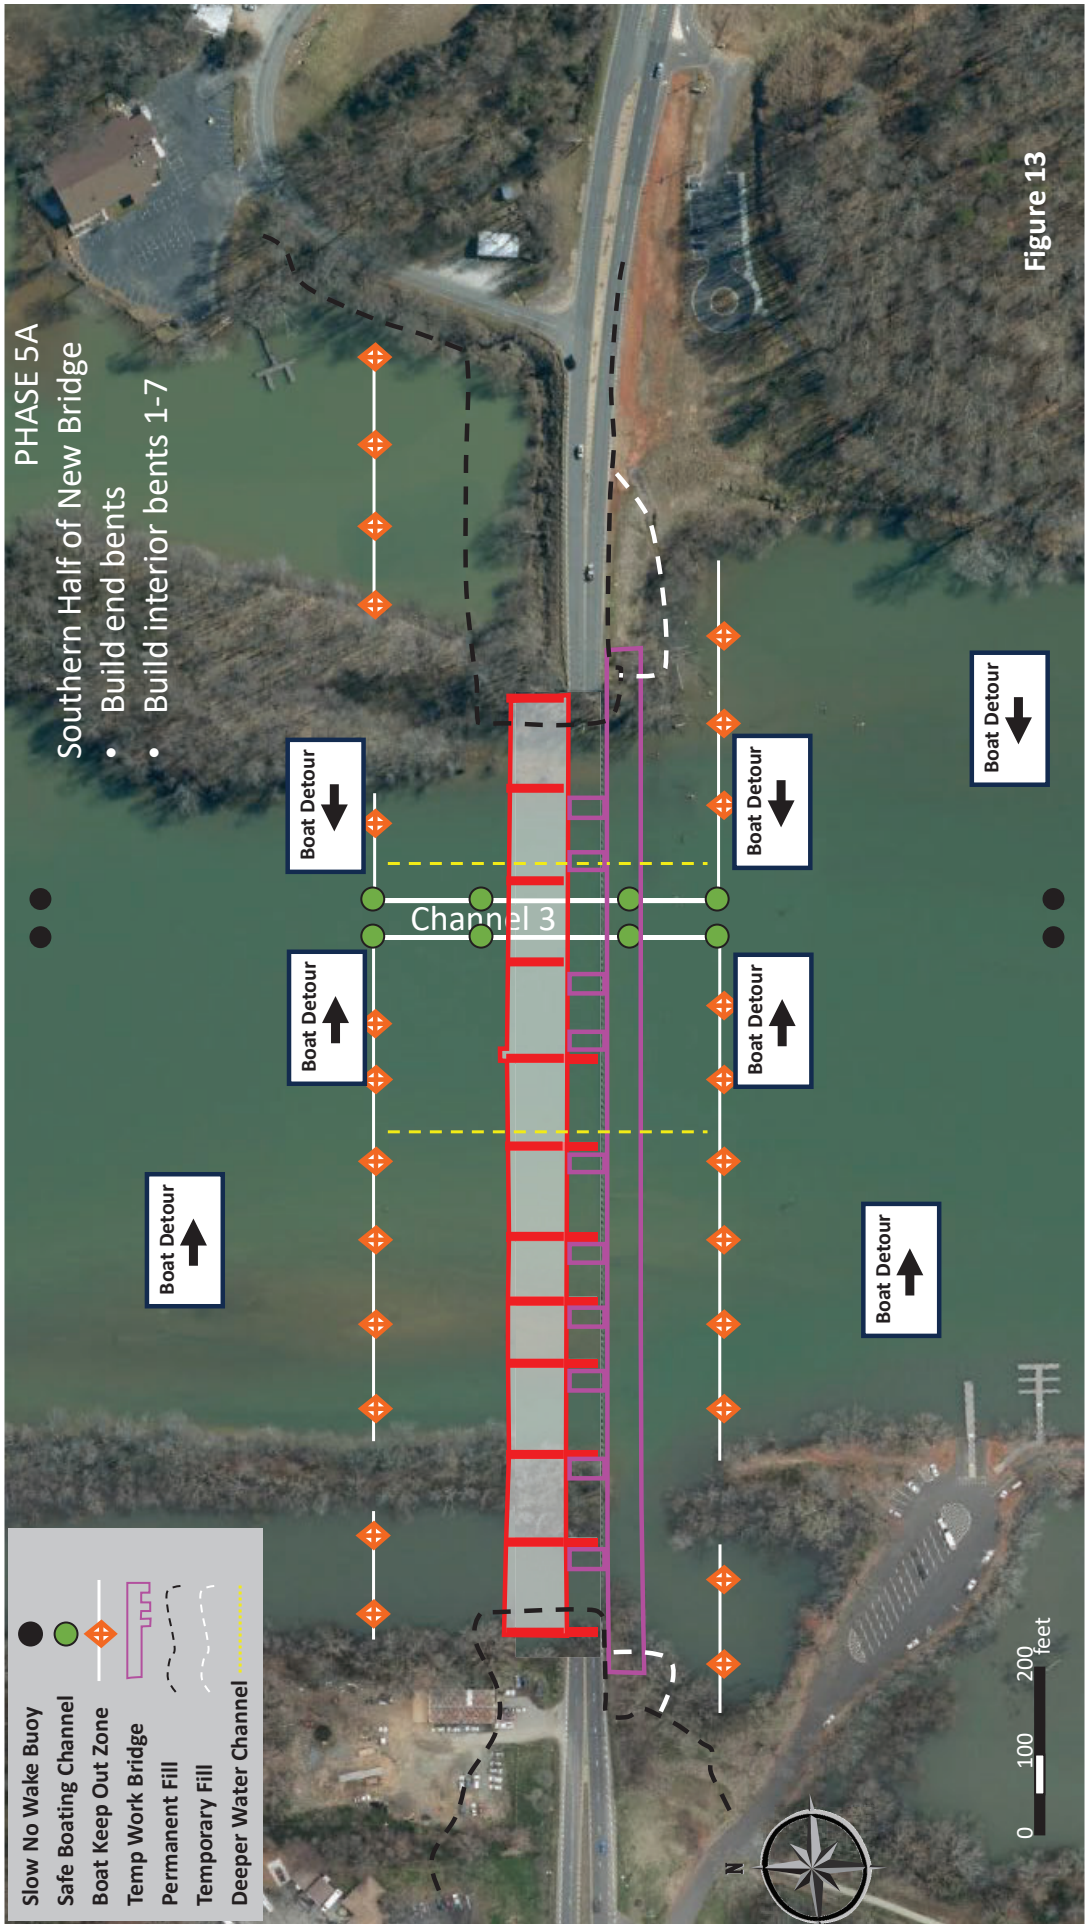
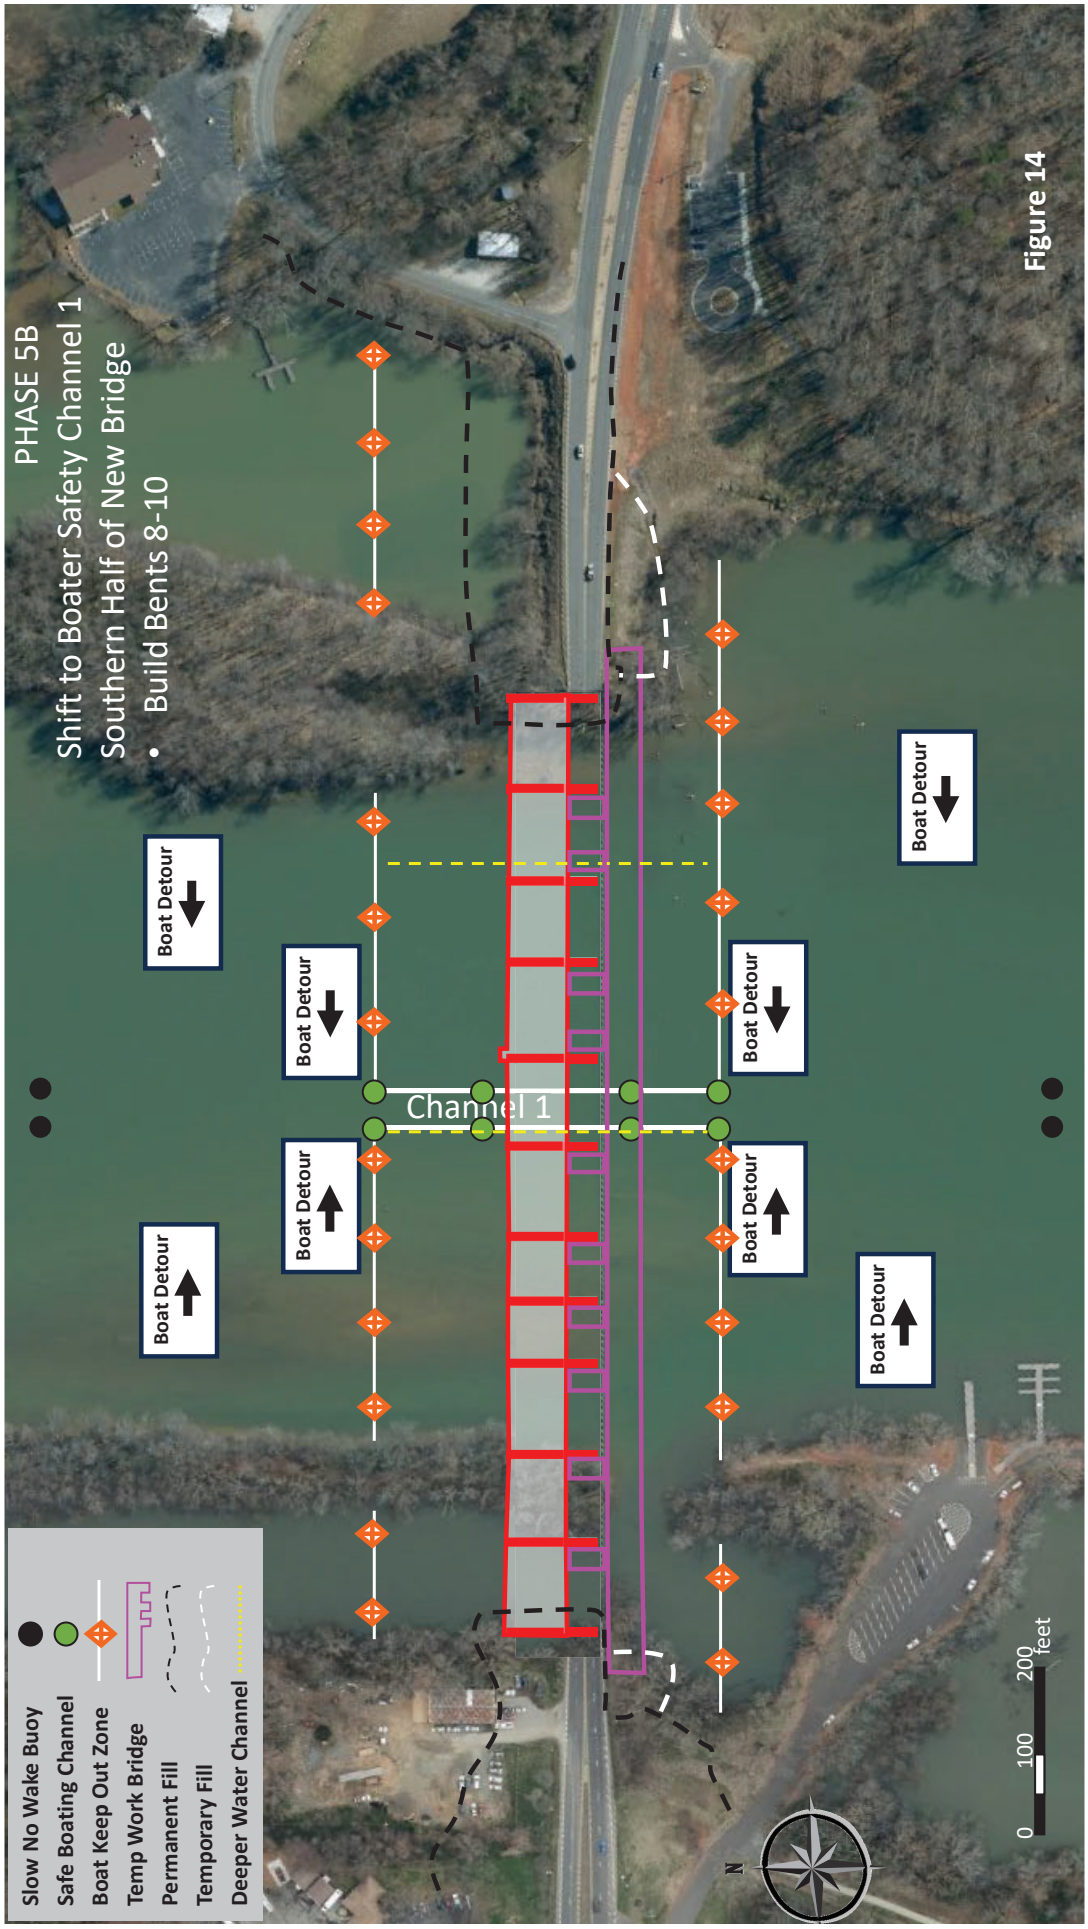
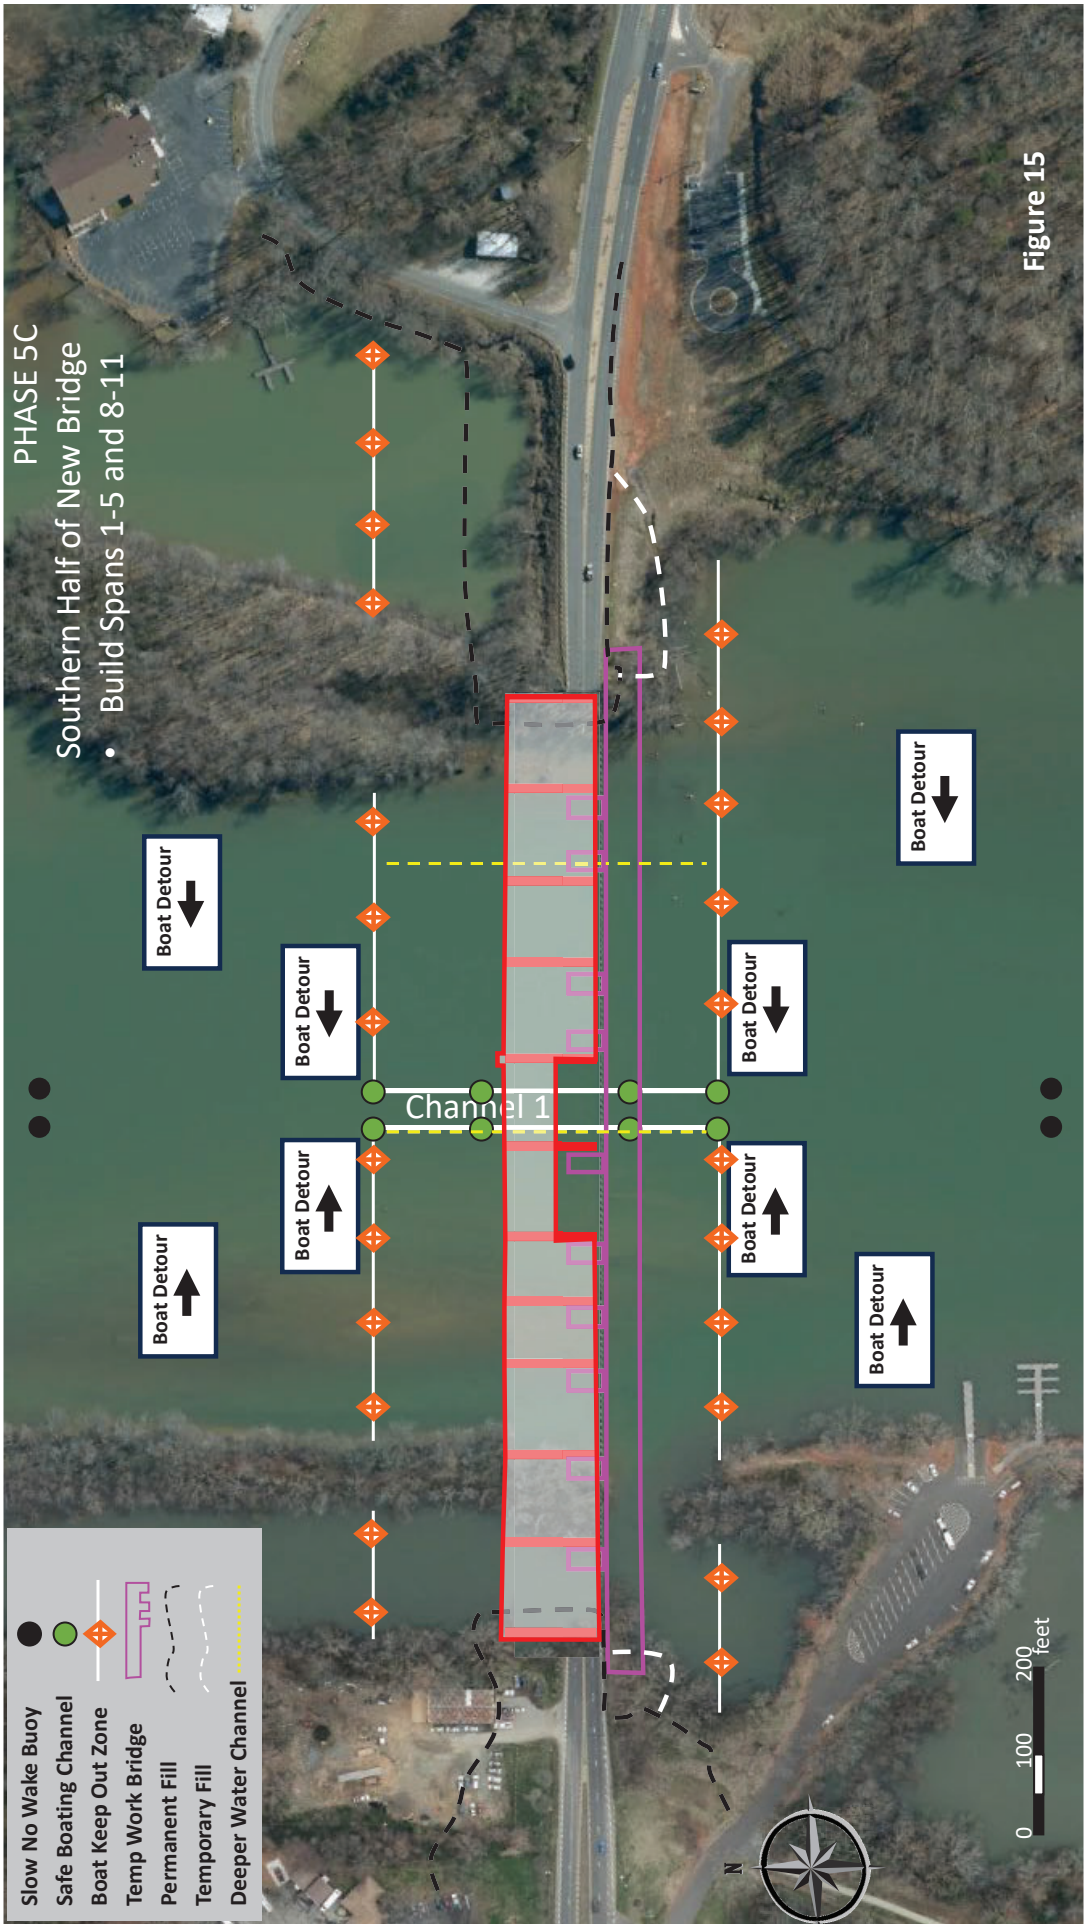
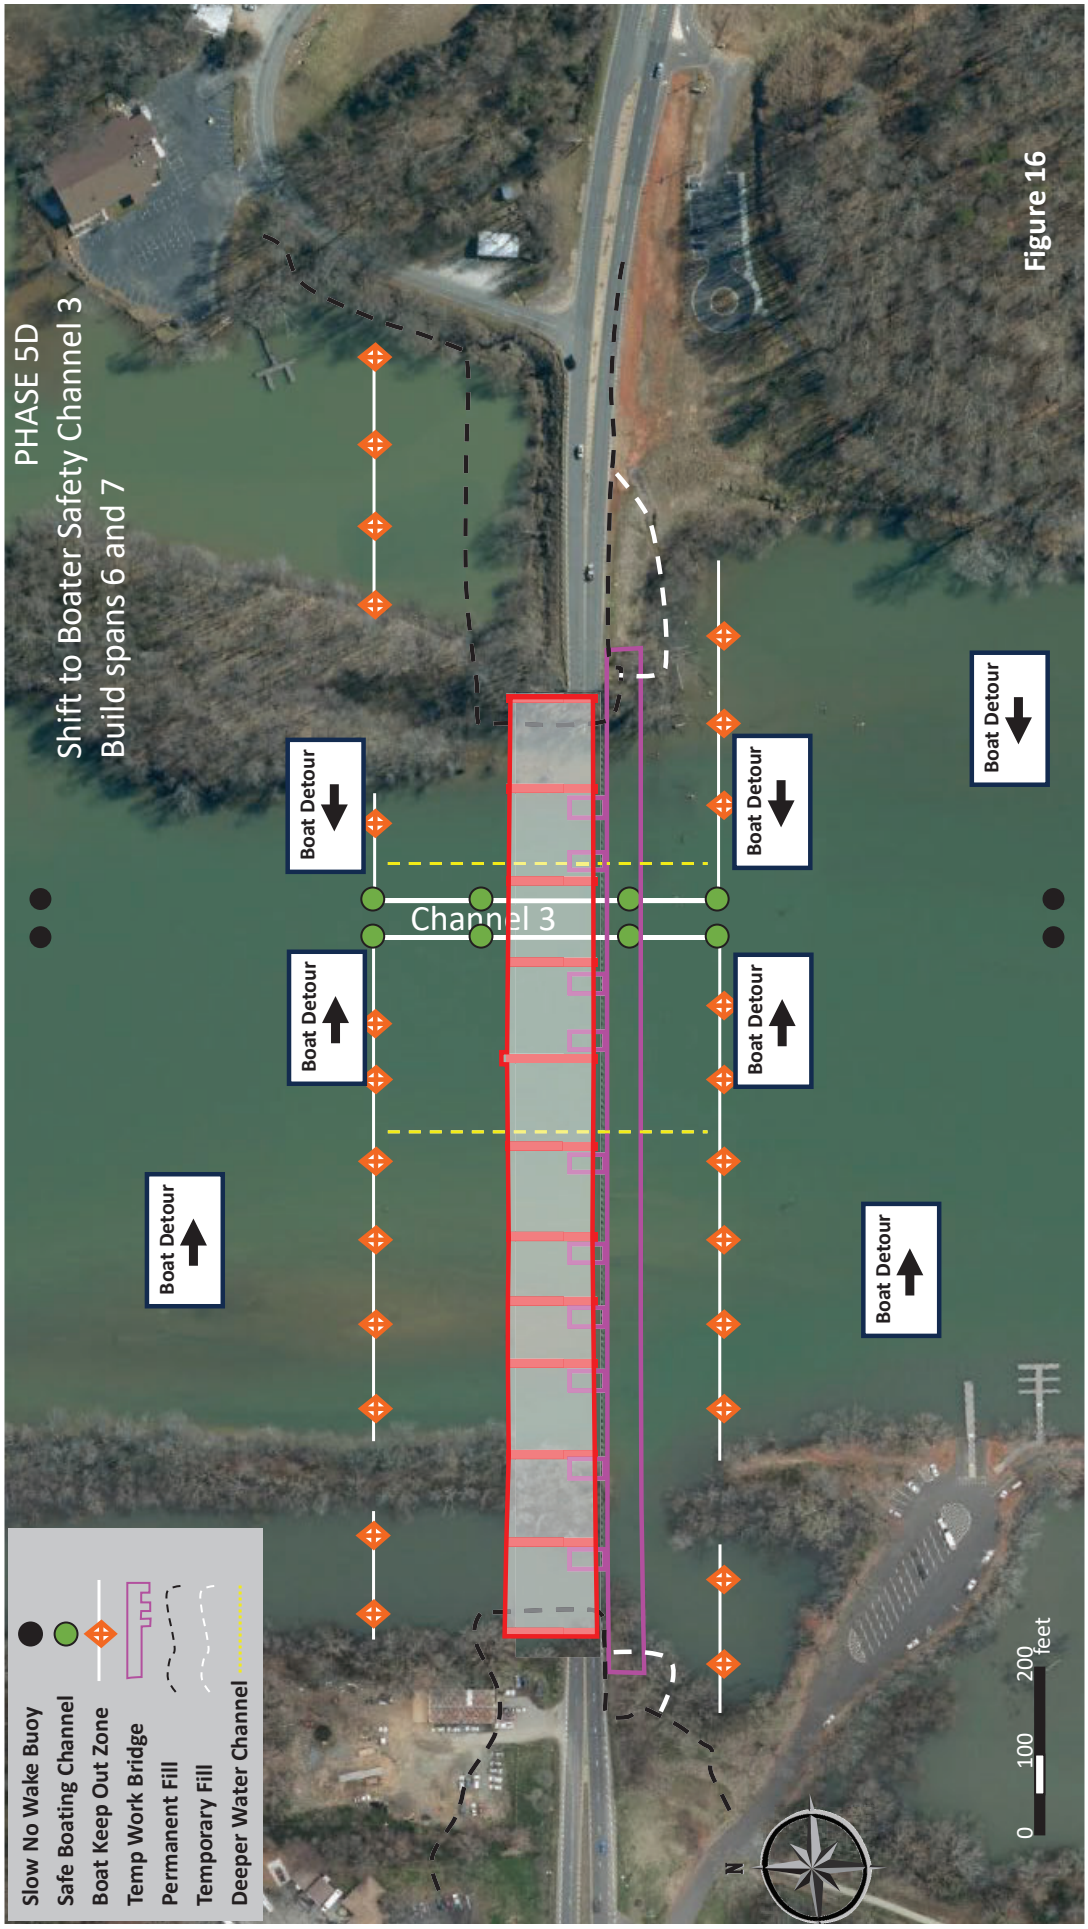
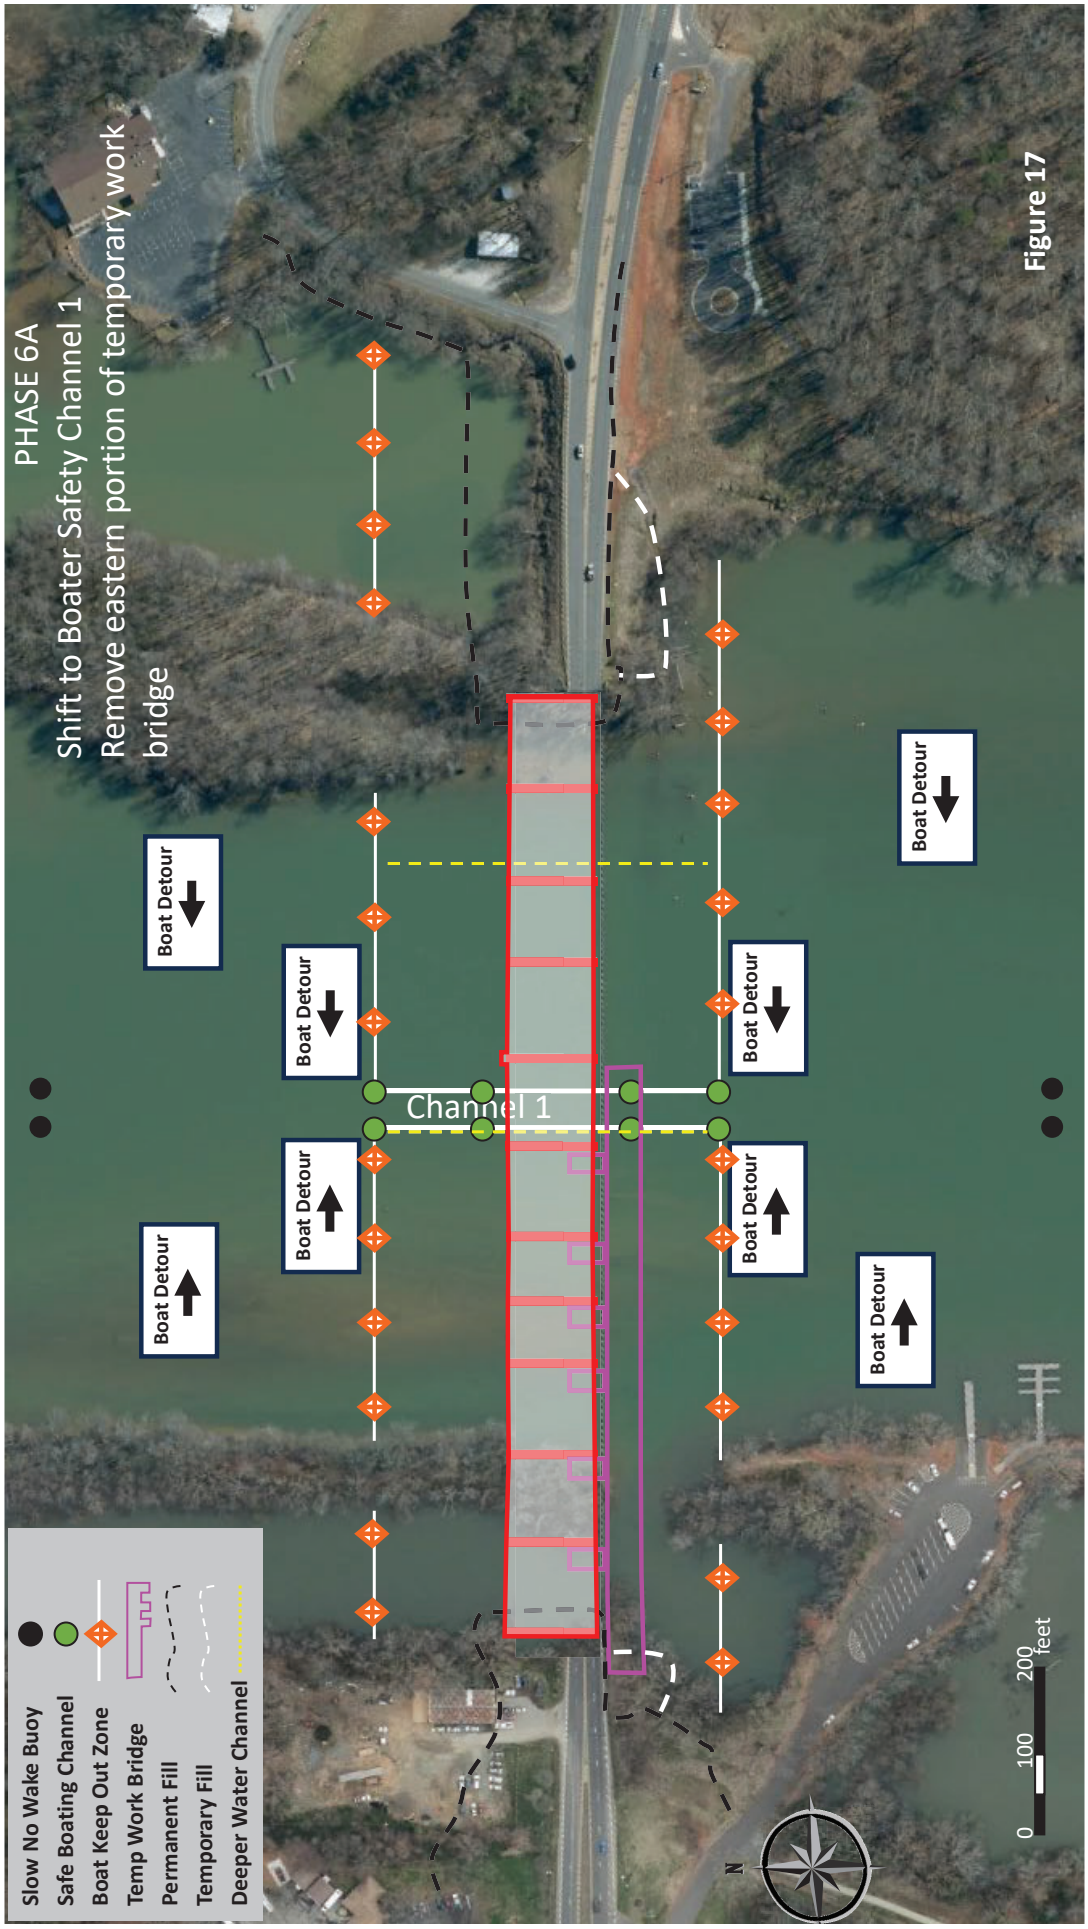

PHASE 5A
Southern Half of New Bridge
• Build end bents
• Build interior bents 1-7
Channel 3
Boat Detour
Boat Detour
Boat Detour
Boat Detour
Boat Detour
Boat Detour
Boat Detour
Slow No Wake Buoy
Safe Boating Channel
Boat Keep Out Zone
Temp Work Bridge
Permanent Fill
Temporary Fill
Deeper Water Channel
N
0
100
200
feet


Figure 13


PHASE 5B
Shift to Boater Safety Channel 1
Southern Half of New Bridge
• Build Bents 8-10
Figure 14
Boat Detour
Boat Detour
Boat Detour
Boat Detour
Boat Detour
Boat Detour
Boat Detour
Boat Detour
Channel 1
Slow No Wake Buoy
Safe Boating Channel
Boat Keep Out Zone
Temp Work Bridge
Permanent Fill
Temporary Fill
Deeper Water Channel
N
0
100
200
feet


PHASE 5C
Southern Half of New Bridge
• Build Spans 1-5 and 8-11
Figure 15
Boat Detour
Boat Detour
Boat Detour
Boat Detour
Boat Detour
Boat Detour
Boat Detour
Boat Detour
Channel 1
Slow No Wake Buoy
Safe Boating Channel
Boat Keep Out Zone
Temp Work Bridge
Permanent Fill
Temporary Fill
Deeper Water Channel
N
0
100
200
feet


PHASE 5D
Shift to Boater Safety Channel 3
Build spans 6 and 7
Figure 16
Channel 3
Boat Detour
Boat Detour
Boat Detour
Boat Detour
Boat Detour
Boat Detour
Boat Detour
Slow No Wake Buoy
Safe Boating Channel
Boat Keep Out Zone
Temp Work Bridge
Permanent Fill
Temporary Fill
Deeper Water Channel
N
0
100
200
feet


PHASE 6A
Shift to Boater Safety Channel 1
Remove eastern portion of temporary work bridge
Figure 17
Boat Detour
Boat Detour
Boat Detour
Boat Detour
Boat Detour
Boat Detour
Boat Detour
Boat Detour
Channel 1
Slow No Wake Buoy
Safe Boating Channel
Boat Keep Out Zone
Temp Work Bridge
Permanent Fill
Temporary Fill
Deeper Water Channel
N
0
100
200
feet

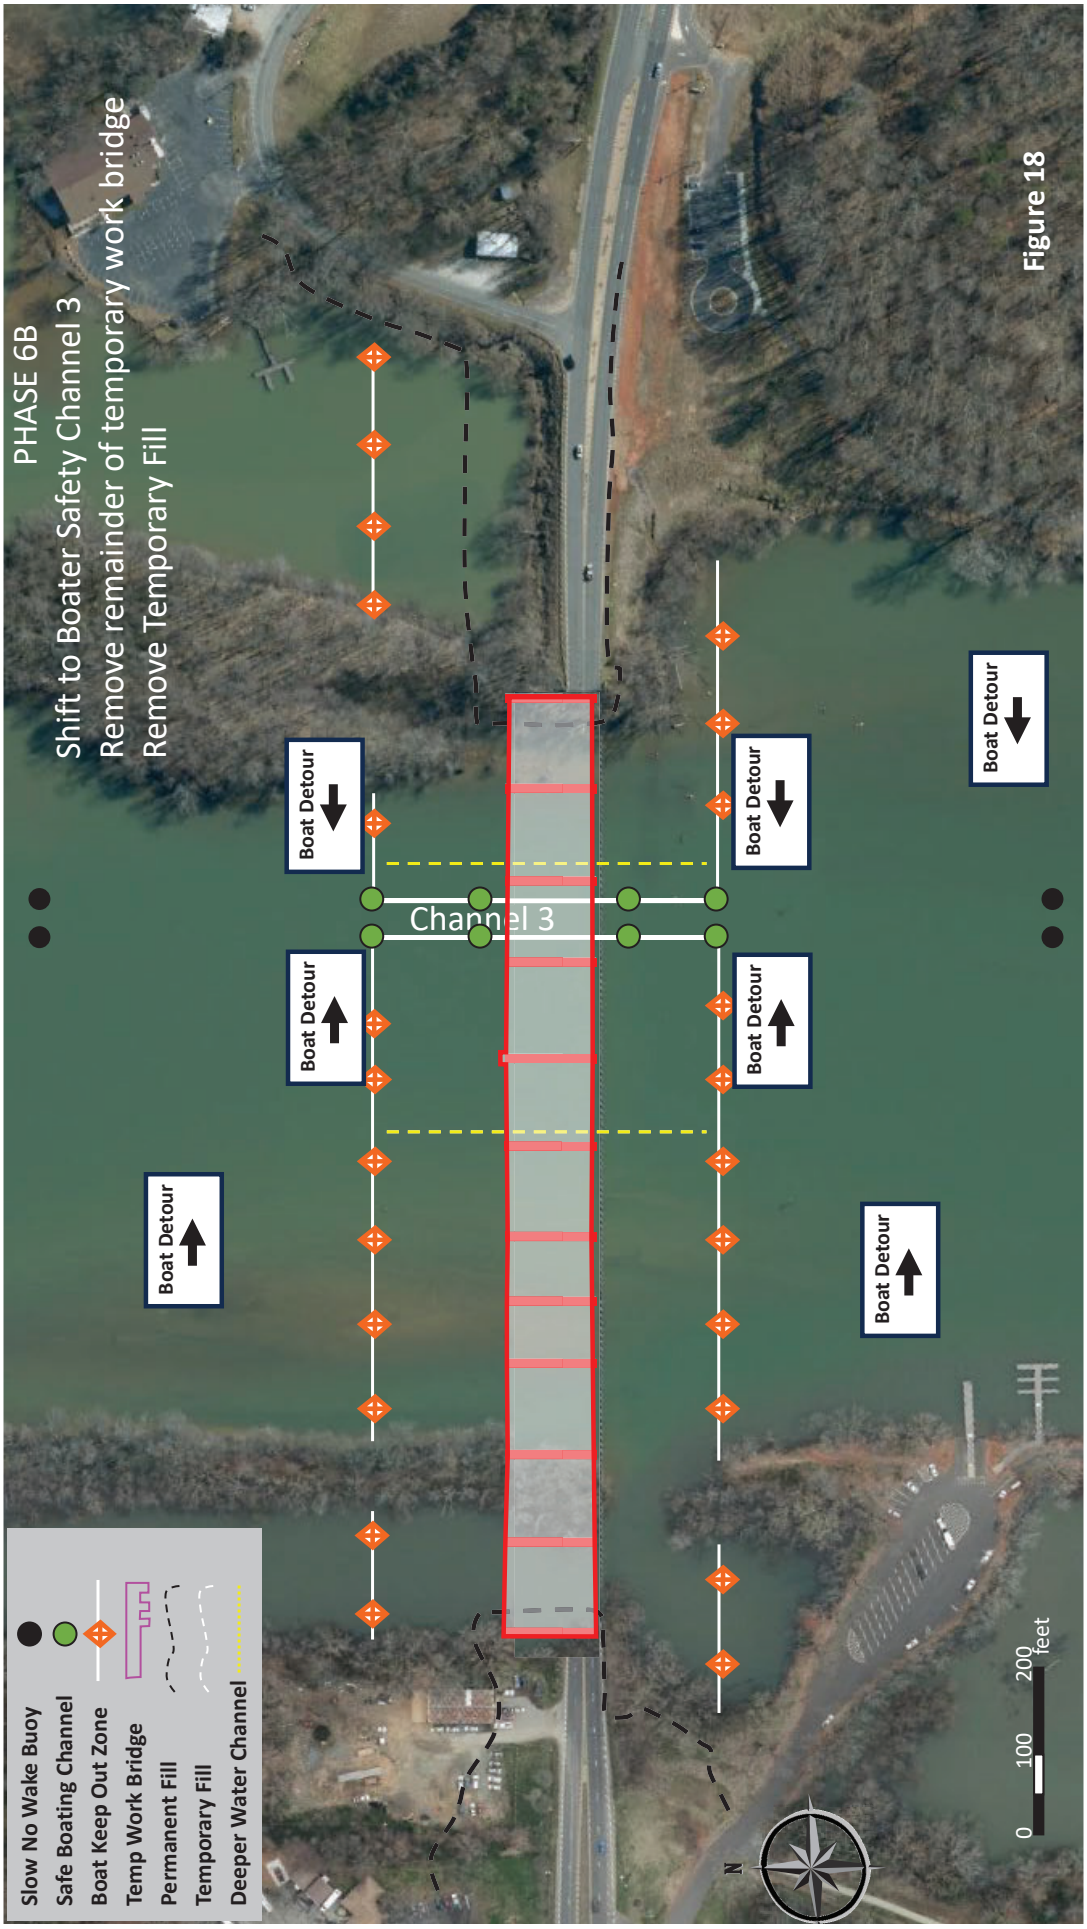
PHASE 6B
Shift to Boater Safety Channel 3
Remove remainder of temporary work bridge
Remove Temporary Fill
Figure 18
Channel 3
Boat Detour
Boat Detour
Boat Detour
Boat Detour
Boat Detour
Boat Detour
Boat Detour
Slow No Wake Buoy
Safe Boating Channel
Boat Keep Out Zone
Temp Work Bridge
Permanent Fill
Temporary Fill
Deeper Water Channel
N
0
100
200
feet

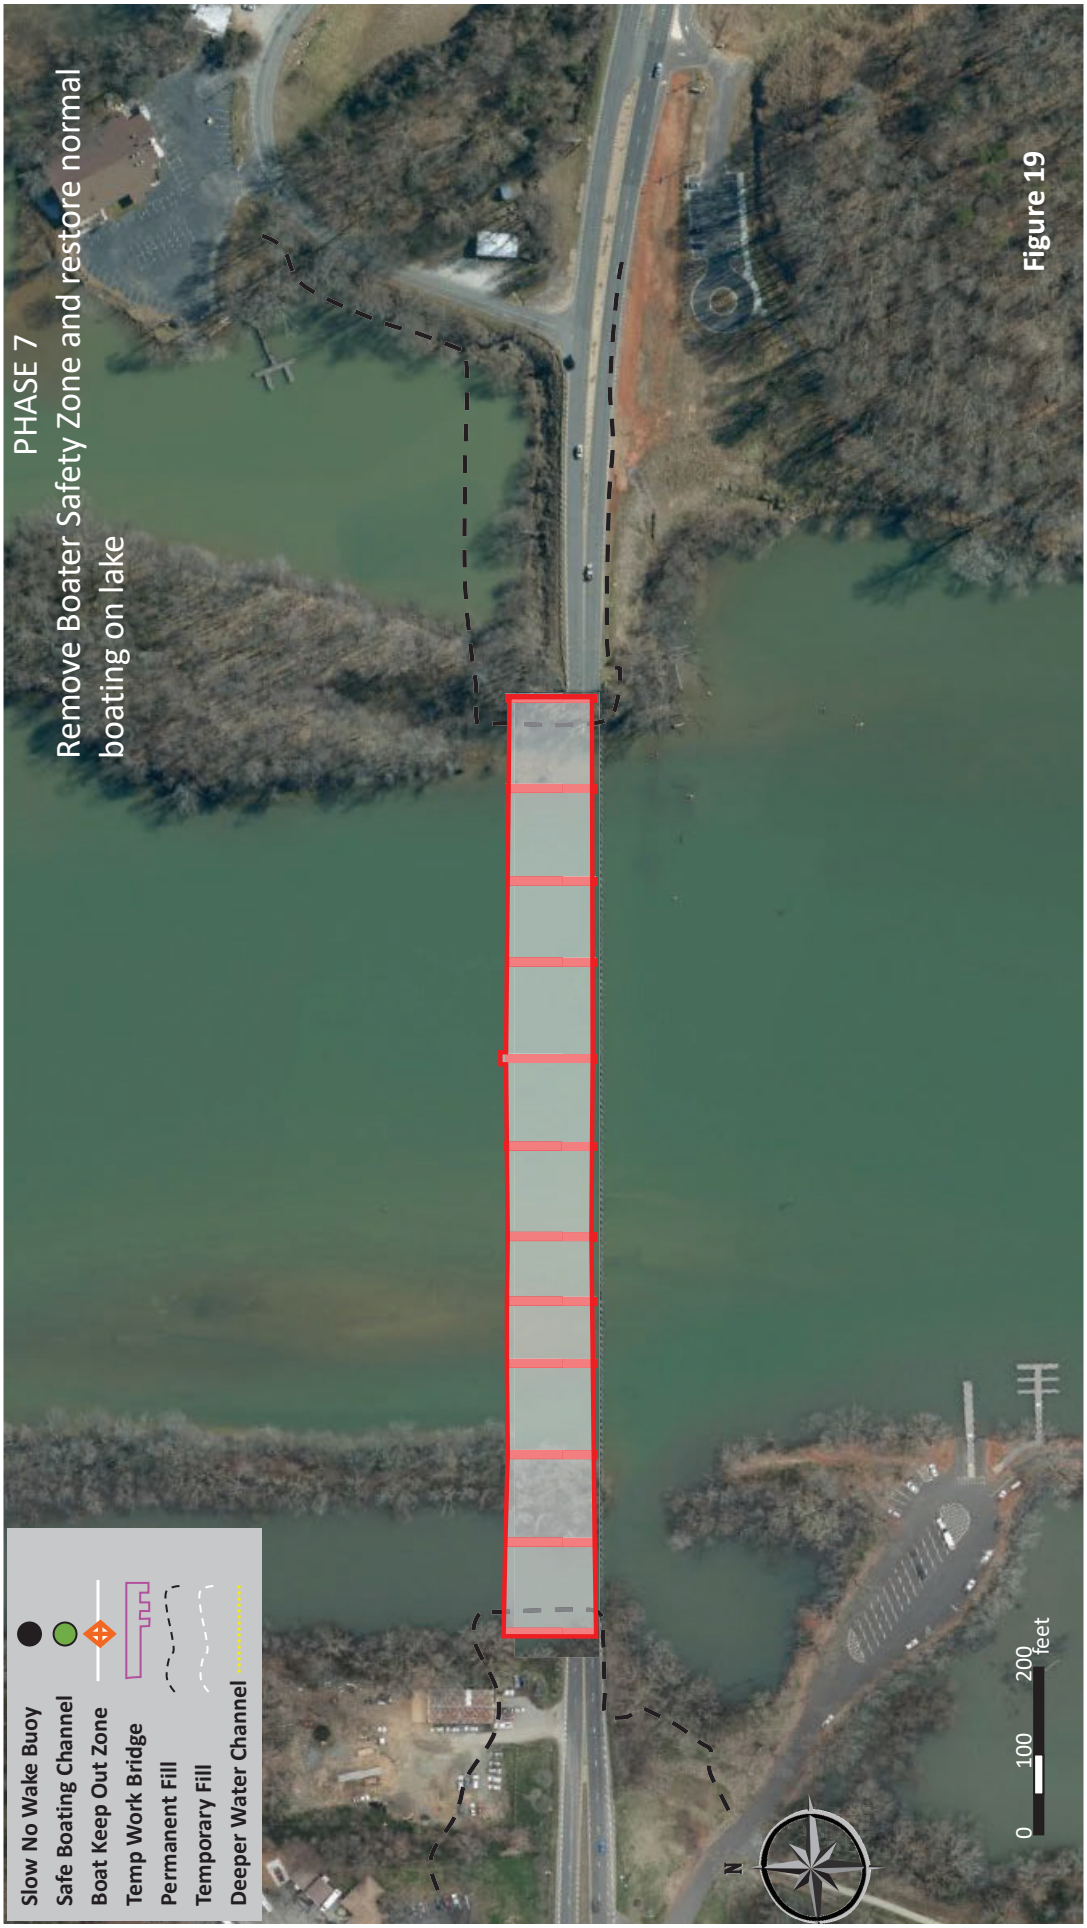
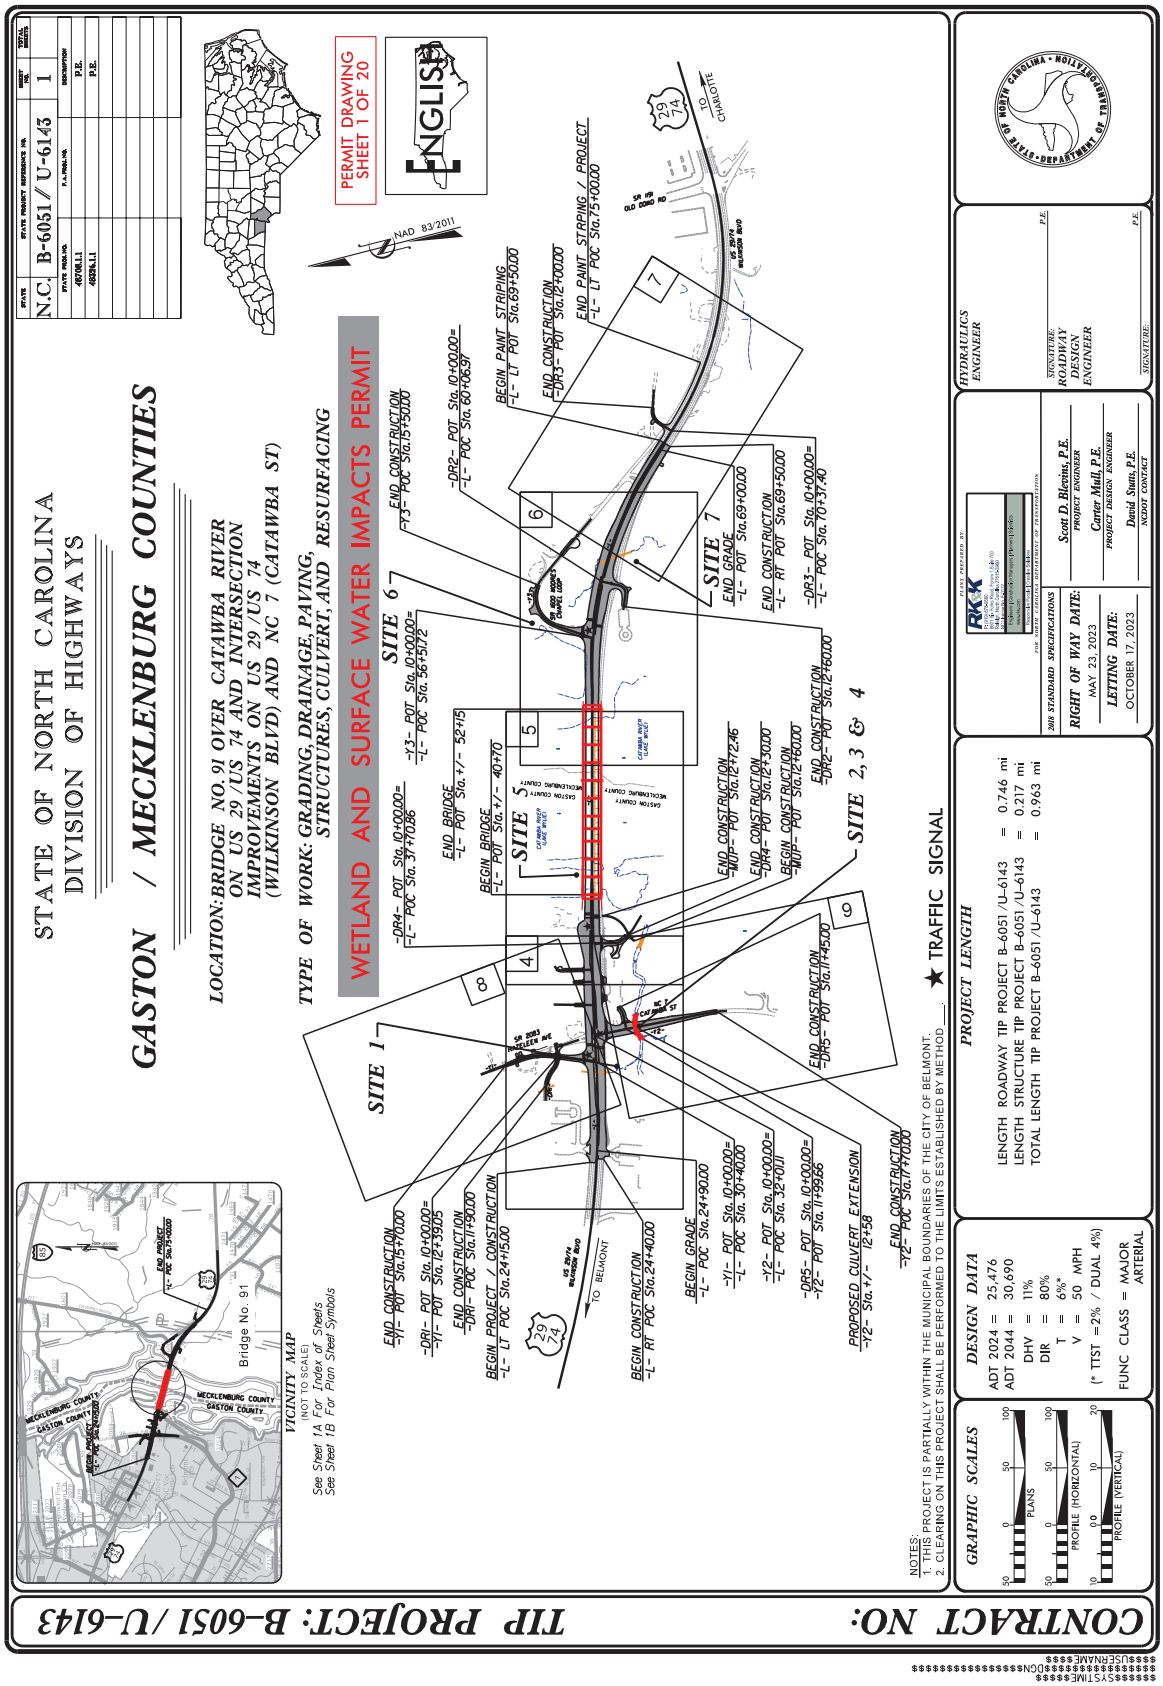

PHASE 7
Remove Boater Safety Zone and restore normal boating on lake
Slow No Wake Buoy
Safe Boating Channel
Boat Keep Out Zone
Temp Work Bridge
Permanent Fill
Temporary Fill
Deeper Water Channel
N
0
100
200
feet


Figure 19


CONTRACT NO:
TIP PROJECT: B-6051 / U-6143
STATE OF NORTH CAROLINA
DIVISION OF HIGHWAYS
GASTON / MECKLENBURG COUNTIES
LOCATION: BRIDGE NO. 91 OVER CATAWBA RIVER ON US 29 /US 74 AND INTERSECTION IMPROVEMENTS ON US 29 /US 74 (WILKINSON BLVD) AND NC 7 (CATAWBA ST)
TYPE OF WORK: GRADING, DRAINAGE, PAVING, STRUCTURES, CULVERT, AND RESURFACING
WETLAND AND SURFACE WATER IMPACTS PERMIT
PERMIT DRAWING SHEET 1 OF 20
STATE
N.C.
STATE PROJECT REFERENCE NO.
B-6051 / U-6143
SHEET NO.
1
TOTAL SHEETS
STATE PROJ. NO.
F. A. PROJ. NO.
DESCRIPTION
40708.1.1
P.E.
40559.1.1
P.E.
NAD 83/2011
ENGLISH
VICINITY MAP
(NOT TO SCALE)
See Sheet 1A For Index of Sheets
See Sheet 1B For Plan Sheet Symbols
MECKLENBURG COUNTY
GASTON COUNTY
Bridge No. 91
END PROJECT -L- POC Sta.75+00.00
BEGIN PROJECT -L- POC Sta.24+15.00
SITE 1
SITE 2, 3 & 4
SITE 5
SITE 6
SITE 7
SITE 8
SITE 9
TO BELMONT
TO CHARLOTTE
SR 2063 WILKINSON BLVD
SR 1915 OLD DORD RD
US 29/74 WILKINSON BLVD
CSX RR
CATAWBA RIVER
GASTON COUNTY
MECKLENBURG COUNTY
-L- RT POC Sta.24+40.00
-L- POC Sta.24+90.00
-L- POC Sta.30+40.00
-L- POC Sta.32+00.11
-L- POC Sta.11+99.86
-L- POC Sta.11+45.00
-L- POC Sta.12+46.00
-L- POC Sta.12+72.46
-L- POC Sta.12+73.00
-L- POC Sta.12+46.00
-L- POC Sta.12+46.00
-L- POC Sta.12+72.58
-L- POC Sta.11+47.00
-L- POC Sta.15+70.00
-L- POC Sta.15+50.00
-L- POC Sta.37+70.86
-L- POC Sta.56+51.72
-L- POC Sta.69+00.00
-L- POC Sta.70+37.40
-L- POC Sta.75+00.00
-L- POC Sta.60+06.97
-L- POC Sta.12+00.00
-L- POC Sta.69+50.00
-L- POC Sta.75+00.00
-L- RT POC Sta.69+50.00
-L- LT POC Sta.69+50.00
-L- LT POC Sta.75+00.00
-L- POC Sta.+/- 52+15
-L- POC Sta.+/- 40+70
-L- RT POC Sta.12+30.00
-L- POC Sta.32+00.11
-L- POC Sta.30+40.00
-L- POC Sta.24+90.00
-L- POC Sta.24+40.00
-L- POC Sta.24+15.00
-L- POC Sta.11+90.00
-L- POC Sta.12+39.05
-L- POC Sta.15+70.00
-L- LT POC Sta.11+47.00
-L- POC Sta.11+99.86
-L- POC Sta.11+45.00
-L- POC Sta.12+46.00
-L- POC Sta.12+72.46
-L- POC Sta.12+73.00
-L- POC Sta.12+46.00
-L- POC Sta.12+46.00
-L- POC Sta.12+72.58
-L- POC Sta.15+50.00
-L- POC Sta.37+70.86
-L- POC Sta.56+51.72
-L- POC Sta.69+00.00
-L- POC Sta.70+37.40
-L- POC Sta.75+00.00
-L- POC Sta.60+06.97
-L- POC Sta.12+00.00
-L- POC Sta.69+50.00
-L- RT POC Sta.69+50.00
-L- LT POC Sta.69+50.00
-L- LT POC Sta.75+00.00
NOTES:
1. THIS PROJECT IS PARTIALLY WITHIN THE MUNICIPAL BOUNDARIES OF THE CITY OF BELMONT.
2. CLEARING ON THIS PROJECT SHALL BE PERFORMED TO THE LIMITS ESTABLISHED BY METHOD ___.
★ TRAFFIC SIGNAL
GRAPHIC SCALES
PLANS
PROFILE (HORIZONTAL)
PROFILE (VERTICAL)
DESIGN DATA
ADT 2024 = 25,476
ADT 2044 = 30,690
DHV = 11%
DIR = 80%
T = 6%*
V = 50 MPH
(* TTST =2% / DUAL 4%)
FUNC CLASS = MAJOR ARTERIAL
PROJECT LENGTH
LENGTH ROADWAY TIP PROJECT B-6051 /U-6143 = 0.746 mi
LENGTH STRUCTURE TIP PROJECT B-6051 /U-6143 = 0.217 mi
TOTAL LENGTH TIP PROJECT B-6051 /U-6143 = 0.963 mi
RKK
2018 STANDARD SPECIFICATIONS
RIGHT OF WAY DATE:
MAY 23, 2023
LETTING DATE:
OCTOBER 17, 2023
Scott D. Blevins, P.E.
PROJECT ENGINEER
Carter Mull, P.E.
PROJECT DESIGN ENGINEER
David Stutts, P.E.
NCDOT CONTACT
HYDRAULICS ENGINEER
SIGNATURE:
P.E.
ROADWAY DESIGN ENGINEER
SIGNATURE:
P.E.
NORTH CAROLINA · DEPARTMENT OF TRANSPORTATION · STATE
$$$$$$$SYSTIME$$$$$$
$$$$$$$$$$$$$$$$$$$$DGN$$$$$$$$$$$$$$$$$$$$
$$$$$$USERNAME$$$$

PROJECT REFERENCE NO.	SHEET NO.
B-6051/U-6143	2D-1
R/W SHEET NO.	
	HYDRAULICS ENGINEER

PERMIT DRAWING SHEET 2 OF 20


DETAIL A
BERM 'V' DITCH
(Not to Scale)

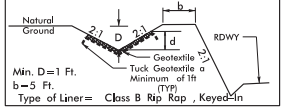

Type of Liner= Class B Rip Rap , Keyed–In

–L– STA. 36+35 TO STA. 38+00 LT
37 TON RIP RAP, 82 SY GEOTEXTILE


DETAIL B
CHANNEL CHANGE
(Not to Scale)

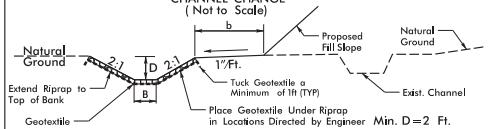

Type of Liner= Class B Rip Rap, Keyed–In

–Y2– STA. 12+88 TO STA. 13+83 RT
100 TON RIP RAP, 218 SY GEOTEXTILE


DETAIL C
LATERAL BASE DITCH
(Not to Scale)

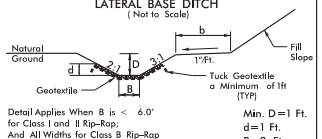

Type of Liner= Class B Rip–Rap, Keyed–In

–MUP– STA. 11+85 TO STA. 12+18 LT
9 TON RIP RAP, 20 SY GEOTEXTILE


DETAIL D
LATERAL BASE DITCH
(Not to Scale)

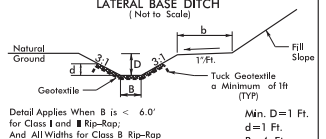

Type of Liner= Class B Rip–Rap, Keyed–In

–L– STA. 68+85 TO STA. 69+50 RT
34 TON RIP RAP, 75 SY GEOTEXTILE


DETAIL E
LATERAL BASE DITCH
(Not to Scale)

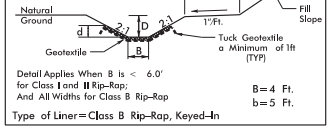

Type of Liner=Class B Rip–Rap, Keyed–In


–L– STA. 38+50 TO STA. 39+15 RT (Min. D=2', d=2')
42 TON RIP RAP, 93 SY GEOTEXTILE
–L– STA. 59+00* TO STA. 68+37 LT (Min. D=1', d=1')
410 TON RIP RAP, 910 SY GEOTEXTILE
*DITCH CONTINUES FOR 30' BEYOND –L– 59+00, TIES W/EXIST. CHAN. OAL=967' (APPROX.)

DETAIL F
LATERAL 'V' DITCH
(Not to Scale)

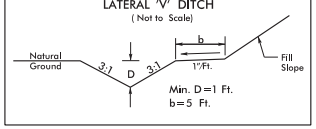

–L– STA. 27+10 LT TO STA. 29+83 LT
–Y1– STA. 11+05* LT TO STA. 11+25 LT
–Y1– STA. 13+25 LT TO STA. 14+00 LT
*DITCH CONTINUES FOR 37.2' BEYOND –Y1– 11+05, CURVES TO TIE AT –L– 29+83.


DETAIL G
LATERAL 'V' DITCH
(Not to Scale)

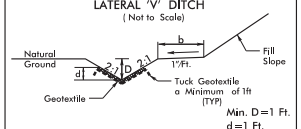

Type of Liner= Cl B Rip–Rap, Keyed–In

–L– STA. 38+20 TO STA. 38+50 RT
7 TON RIP RAP, 15 SY GEOTEXTILE


DETAIL H
PIPE OUTLET BANK STABILIZATION
(Not to Scale)

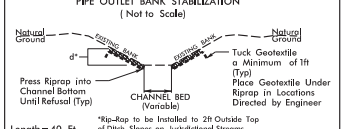

Type of Liner= Class I Rip–Rap, Keyed–In


–L– STA. 29+83 RT (d=5')
85 TON RIP RAP, 130 SY GEOTEXTILE
–L– STA. 58+87 LT (d=3.5')
57 TON RIP RAP, 104 SY GEOTEXTILE

DETAIL I
SPECIAL BACK OF CURB CUT DITCH
(NOT TO SCALE)

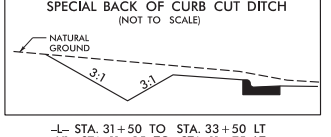

–L– STA. 31+50 TO STA. 33+50 LT
–Y1– STA. 11+25 TO STA. 11+75 LT
–Y1– STA. 12+68 TO STA. 13+25 LT


DETAIL J
SPECIAL BASE DITCH
(Not to Scale)

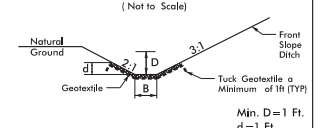

Type of Liner= Class B Rip–Rap, Keyed–In

–MUP– STA. 11+00 TO STA. 11+85 LT
28 TON RIP RAP, 63 SY GEOTEXTILE


DETAIL K
SPECIAL LATERAL BASE DITCH
(Not to Scale)

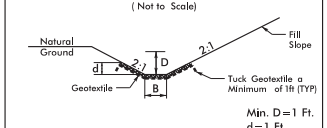

Type of Liner= Class I Rip–Rap, Keyed–In

–Y2– STA. 15+00* TO STA. 16+00 LT
*DITCH CONTINUES FOR 25' BEYOND –Y2– 15+00, CURVES TO TIE W/NG. OAL=125' (APPROX.)
42 TON RIP RAP, 90 SY GEOTEXTILE


DETAIL L
SPECIAL LATERAL 'V' DITCH
(Not to Scale)

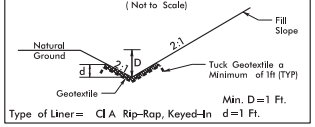

Type of Liner= Cl A Rip–Rap, Keyed–In


–DR3– STA. 10+61 TO 11+00 LT
8 TON RIP RAP, 19 SY GEOTEXTILE
–DR3– STA. 10+58 TO 11+00 RT
9 TON RIP RAP, 21 SY GEOTEXTILE

DETAIL M
SPECIAL 'V' DITCH
(Not to Scale)

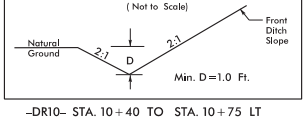

–DR10– STA. 10+40 TO STA. 10+75 LT


DETAIL N
STANDARD BASE DITCH
(Not to Scale)

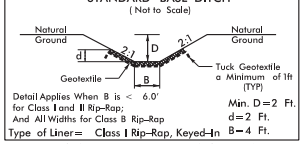

Type of Liner= Class I Rip–Rap, Keyed–In

–L– STA.39+90 RT, L=38', S=3.3%,
BEG. ELEV=567.4', END ELEV=566.2'
26 TON RIP RAP, 55 SY GEOTEXTILE
–L– STA. 54+70 RT, L=16', S=3.1%,
BEG. ELEV=580.5', END ELEV=580.0'
11 TON RIP RAP, 23 SY GEOTEXTILE
–Y3– STA. 12+75 RT, L=20', S=1.0%,
BEG. ELEV=567.8', END ELEV=567.8'
14 TON RIP RAP, 29 SY GEOTEXTILE


DETAIL O
STANDARD BASE DITCH
(Not to Scale)

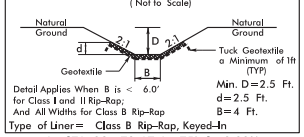

Type of Liner= Class B Rip–Rap, Keyed–In

–L– STA. 29+78 LT, L=75', S=2.33%
BEG. ELEV=587.75', END ELEV=586.00'
57 TON RIP RAP, 127 SY GEOTEXTILE


DETAIL P
STANDARD BASE DITCH
(Not to Scale)

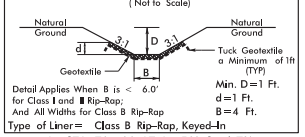

Type of Liner= Class B Rip–Rap, Keyed–In


–L– STA. 70+00 LT, L=50', S=6.7%,
BEG. ELEV=630.0', END ELEV=626.7'
26 TON RIP RAP, 57 SY GEOTEXTILE

DETAIL Q
STANDARD 'V' DITCH
(Not to Scale)

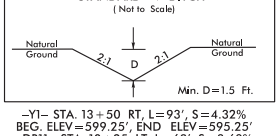

–Y1– STA. 13+50 RT, L=93', S=4.32%
BEG. ELEV=599.25', END ELEV=595.25'
–DR11– STA. 10+25 LT, L=69', S=3.63%
BEG. ELEV=593.50', END ELEV=591.00'

DETAIL R
STANDARD 'V' DITCH
(Not to Scale)

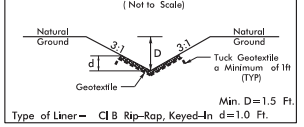

Type of Liner= Cl B Rip–Rap, Keyed–In


–DR11– STA. 11+33 LT, L=31', S=6.41%
BEG. ELEV=588.12', END ELEV=586.12'
10 TON RIP RAP, 22 SY GEOTEXTILE
–DR11– STA. 11+24 RT, L=35', S=9.20%
BEG. ELEV=590.23', END ELEV=586.97'
11 TON RIP RAP, 25 SY GEOTEXTILE

COMBINED QUANTITIES FOR DETAILS V AND W

PERMANENT CHANNEL EXCAVATION


TOTAL CHANNEL EXCAVATION = 83 CY
TOTAL CL II RIP RAP = 40 TONS
TOTAL GEOTEXTILE FAB. = 41 SY

DETAIL V

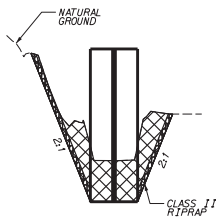


OUTLET CHANNEL IMPROVEMENTS
LOOKING DOWNSTREAM (NTS)
LENGTH=17'

DETAIL W

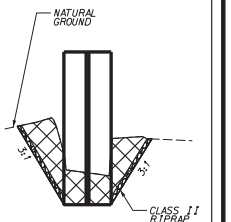

INLET CHANNEL IMPROVEMENTS
LOOKING DOWNSTREAM (NTS)
LENGTH=18'


DETAIL S
TOE PROTECTION
(Not to Scale)

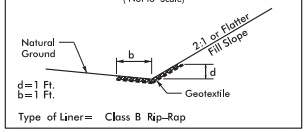

Type of Liner= Class B Rip–Rap


–L– STA. 65+50 TO STA. 68+00 RT
103 TON RIP RAP, 229 SY GEOTEXTILE
–Y2– STA. 11+10 TO STA. 12+61 RT
62 TON RIP RAP, 138 SY GEOTEXTILE
–Y2– STA. 13+00 TO STA. 16+50 RT
144 TON RIP RAP, 321 SY GEOTEXTILE

DETAIL T
BANK STABILIZATION ON BANKS ONLY
(Not to Scale)

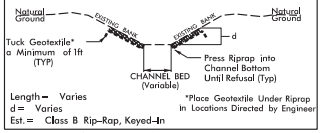

–Y2– STA. 12+60 LT; 3 TON RIP RAP, 7 SY GEOTEXTILE
–Y2– STA. 12+95 LT; 15 TON RIP RAP, 33 SY GEOTEXTILE
–Y2– STA. 12+85 RT; 7 TON RIP RAP, 16 SY GEOTEXTILE

DETAIL U
PIPE OUTLET BANK STABILIZATION
(Not to Scale)

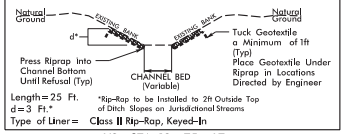

Type of Liner= Class II Rip–Rap, Keyed–In


–Y3– STA. 12+75 LT
72 TON RIP RAP, 104 SY GEOTEXTILE


ENGLISH


P-90


8/17/99


5/20/2024
R:\Hydraulics\PERMITS\Environmental\Drawings\Wetland_Stream Impacts\B-6051_hyd_psh02D.dgn
bbaker

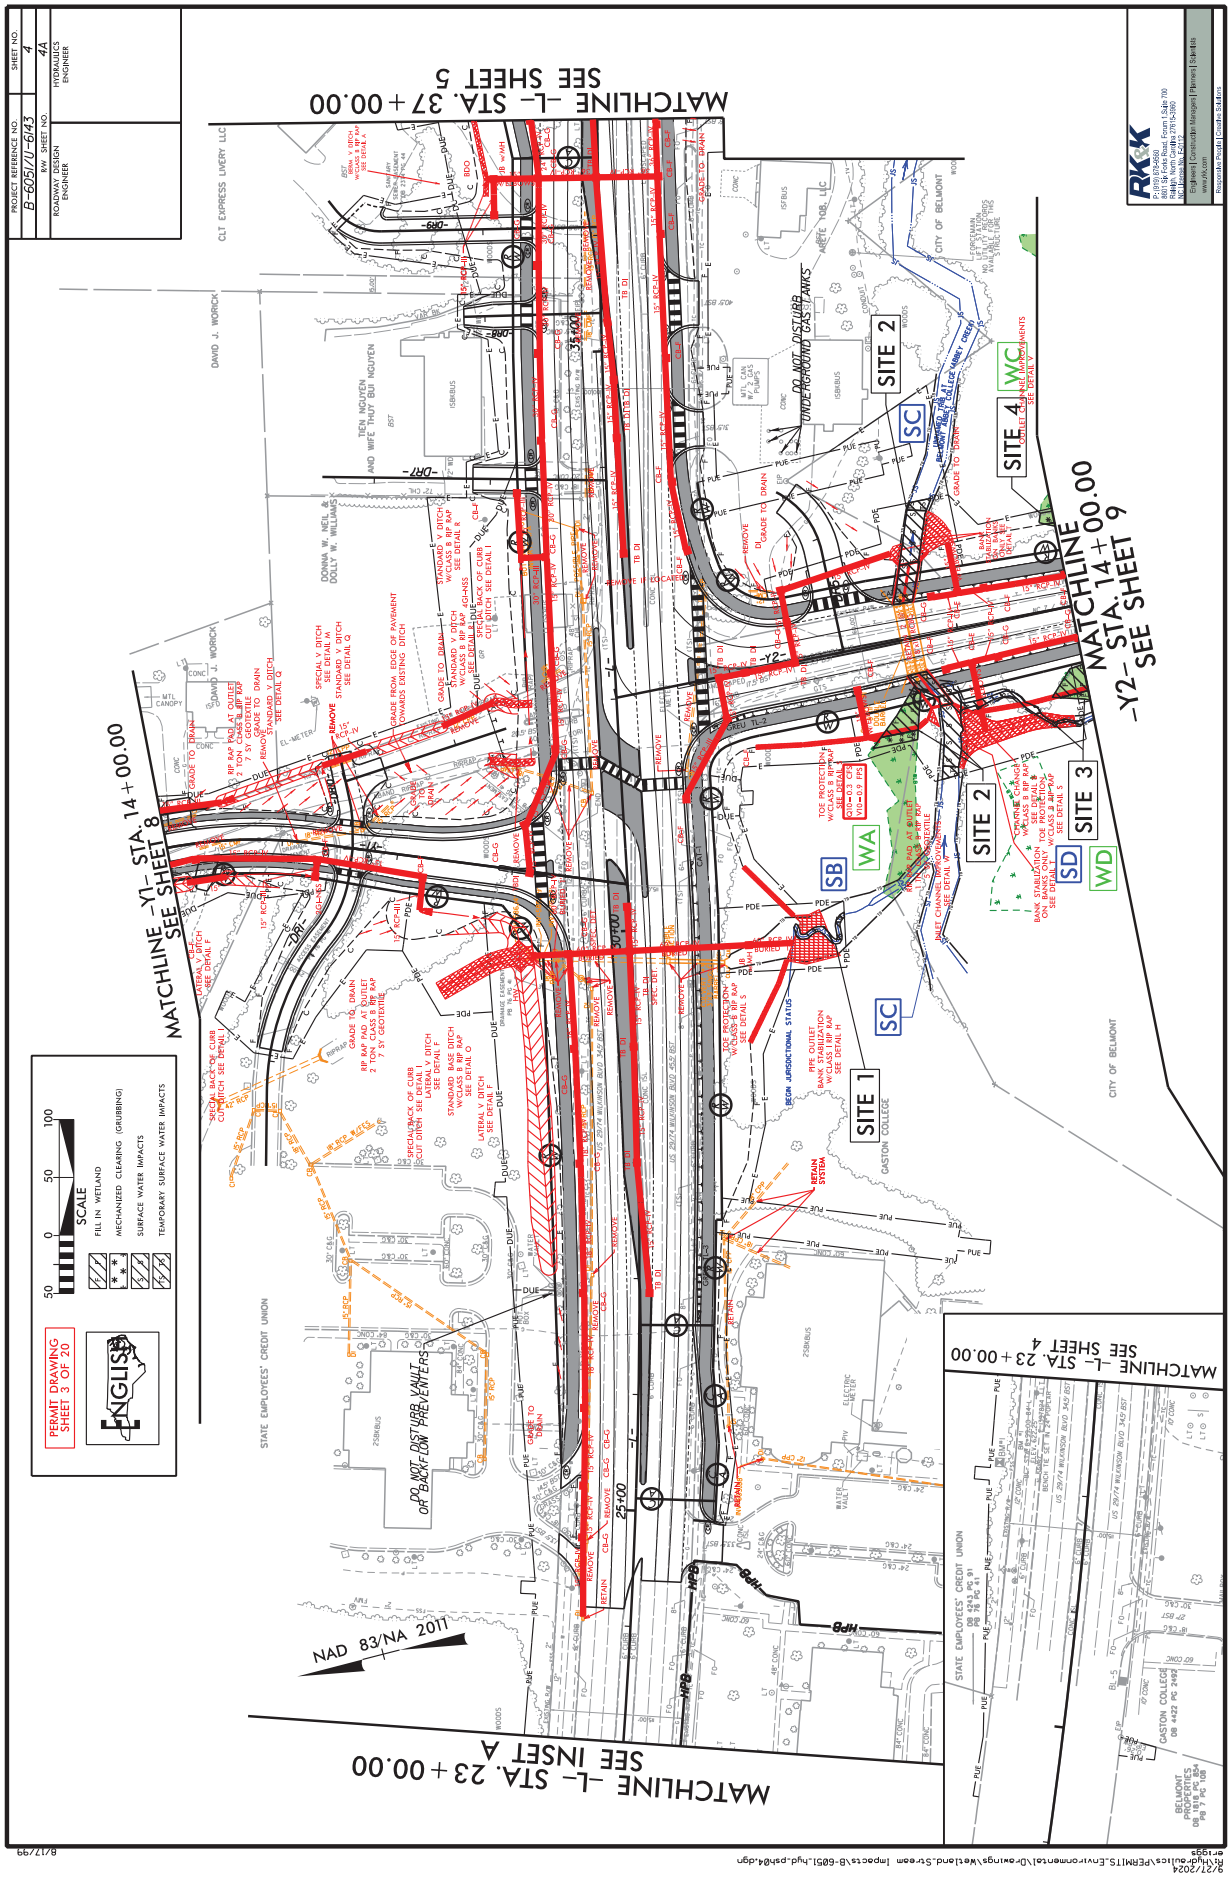

PROJECT REFERENCE NO.
B-6051/U-6143
R/W SHEET NO.
ROADWAY DESIGN ENGINEER
SHEET NO.
4
4A
HYDRAULICS ENGINEER
PERMIT DRAWING SHEET 3 OF 20
SCALE
FILL IN WETLAND
MECHANIZED CLEARING (GRUBBING)
SURFACE WATER IMPACTS
TEMPORARY SURFACE WATER IMPACTS
MATCHLINE -L- STA. 37+00.00 SEE SHEET 5
MATCHLINE -Y1- STA. 14+00.00 SEE SHEET 8
MATCHLINE -Y2- STA. 14+00.00 SEE SHEET 9
MATCHLINE -L- STA. 23+00.00 SEE INSET A
MATCHLINE -L- STA. 23+00.00 SEE SHEET 4
SITE 1
SITE 2
SITE 2
SITE 3
SITE 4
SC
SB
WA
SD
WD
WC
NAD 83/NA 2011
DO NOT DISTURB UNDERGROUND GAS MARKS
DO NOT DISTURB BACKFLOW PREVENTERS
CLT EXPRESS LIVERY LLC
DAVID J. WORICK
DONNA W. NEIL & DOLLY W. WILLIAMS
STATE EMPLOYEES' CREDIT UNION
CITY OF BELMONT
GASTON COLLEGE
RKK
Engineers | Construction Managers | Planners | Surveyors
www.rkk.com
Responsible People | Creative Solutions

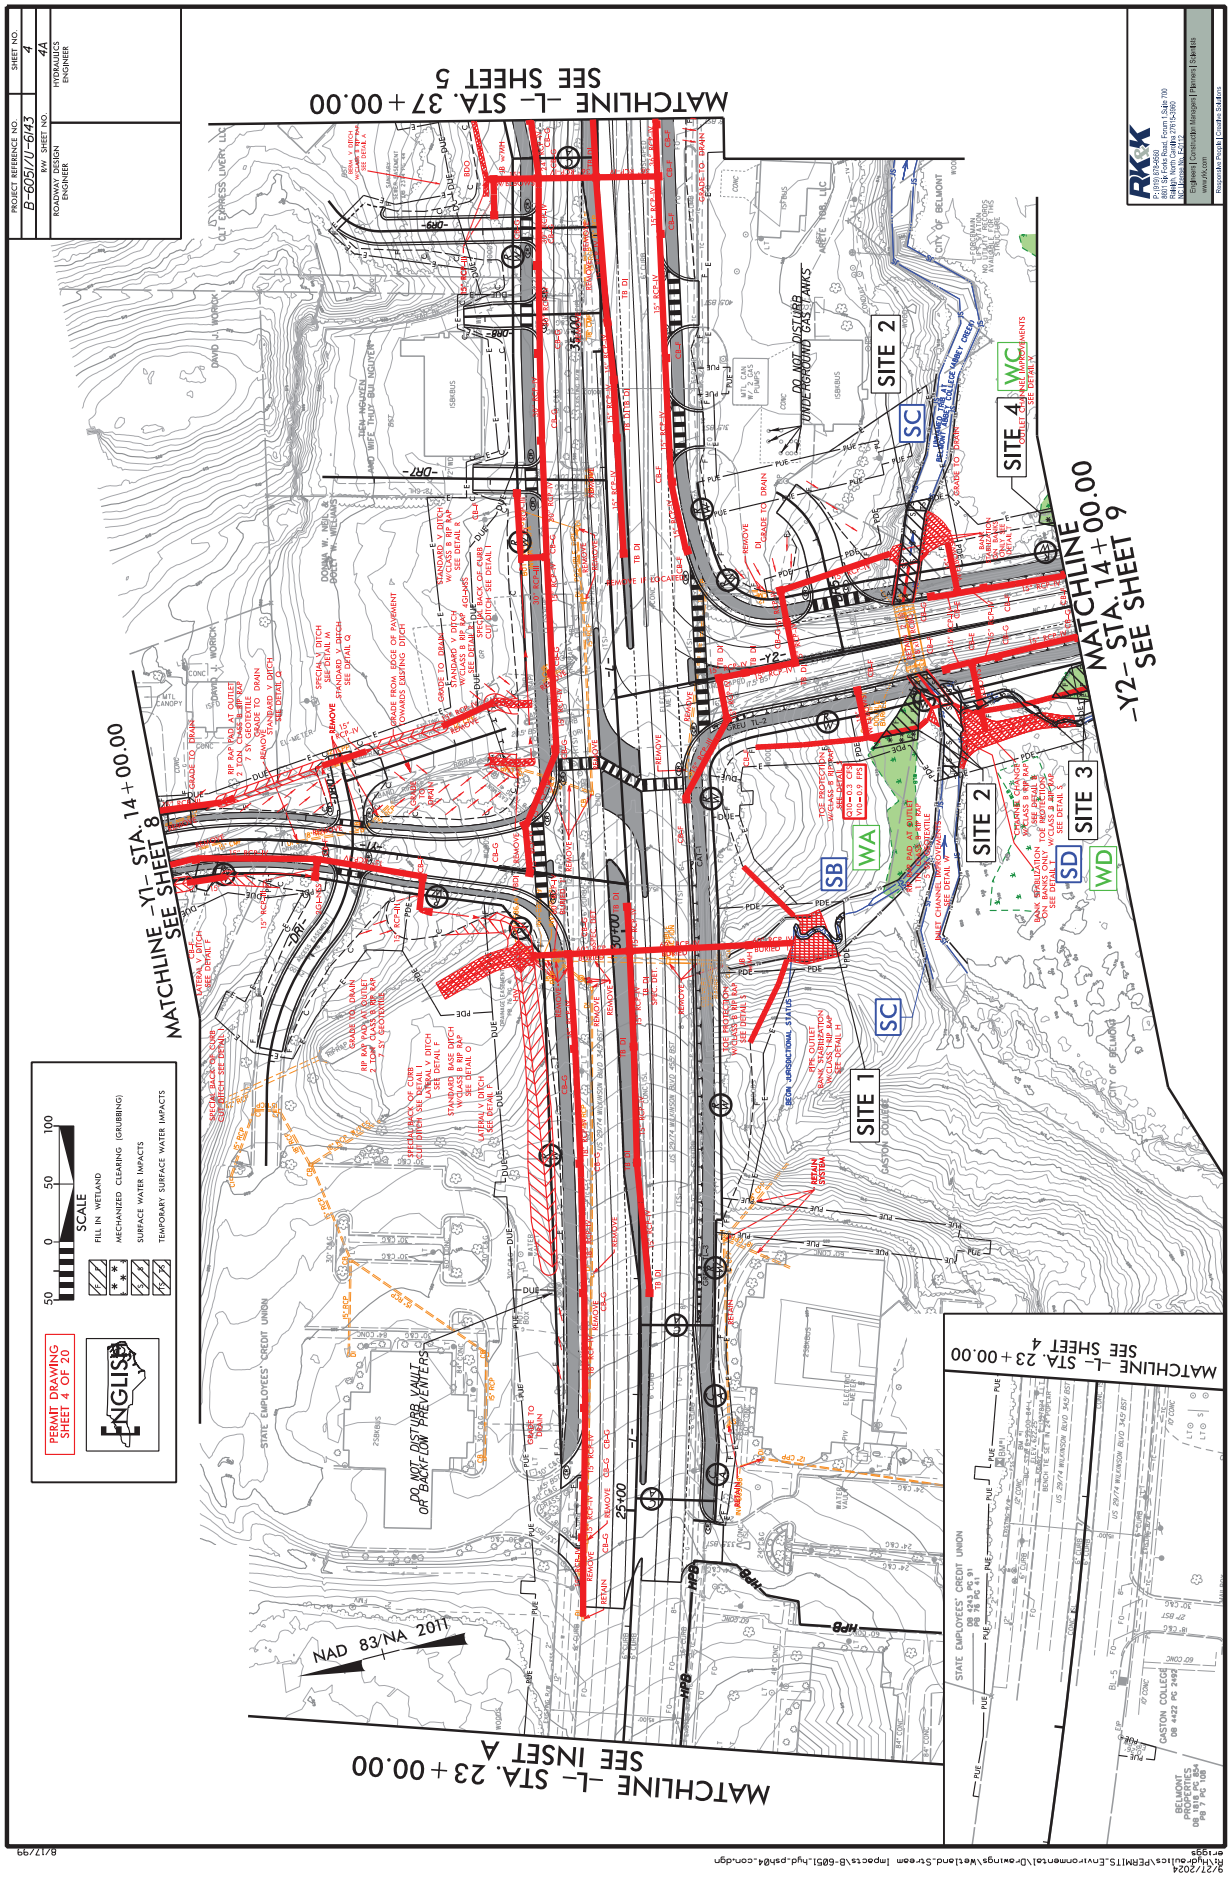

PROJECT REFERENCE NO.
B-6051/U-6143
R/W SHEET NO.
ROADWAY DESIGN ENGINEER
SHEET NO.
4
4A
HYDRAULICS ENGINEER
PERMIT DRAWING SHEET 4 OF 20
SCALE
FILL IN WETLAND
MECHANIZED CLEARING (GRUBBING)
SURFACE WATER IMPACTS
TEMPORARY SURFACE WATER IMPACTS
MATCHLINE -L- STA. 23+00.00 SEE INSET A
MATCHLINE -L- STA. 37+00.00 SEE SHEET 5
MATCHLINE -Y1- STA. 14+00.00 SEE SHEET 8
MATCHLINE -Y2- STA. 14+00.00 SEE SHEET 9
MATCHLINE -L- STA. 23+00.00 SEE SHEET 4
SITE 1
SITE 2
SITE 2
SITE 3
SITE 4
SC
SC
SB
WA
SD
WD
WC
DO NOT DISTURB VAULT OR BACKFLOW PREVENTERS
DO NOT DISTURB UNDERGROUND UTILITIES
NAD 83/NA 2011
RKK
Engineers | Construction Management | Planners | Surveyors
www.rkk.com
Responsible People | Creative Solutions
STATE EMPLOYEES' CREDIT UNION
GASTON COLLEGE
CITY OF BELMONT
DAVID J. WORICH
DONNA W. HELMS
DUKE POWER CO.
GLT EXPRESS LIVERY, LLC
ENGLISH

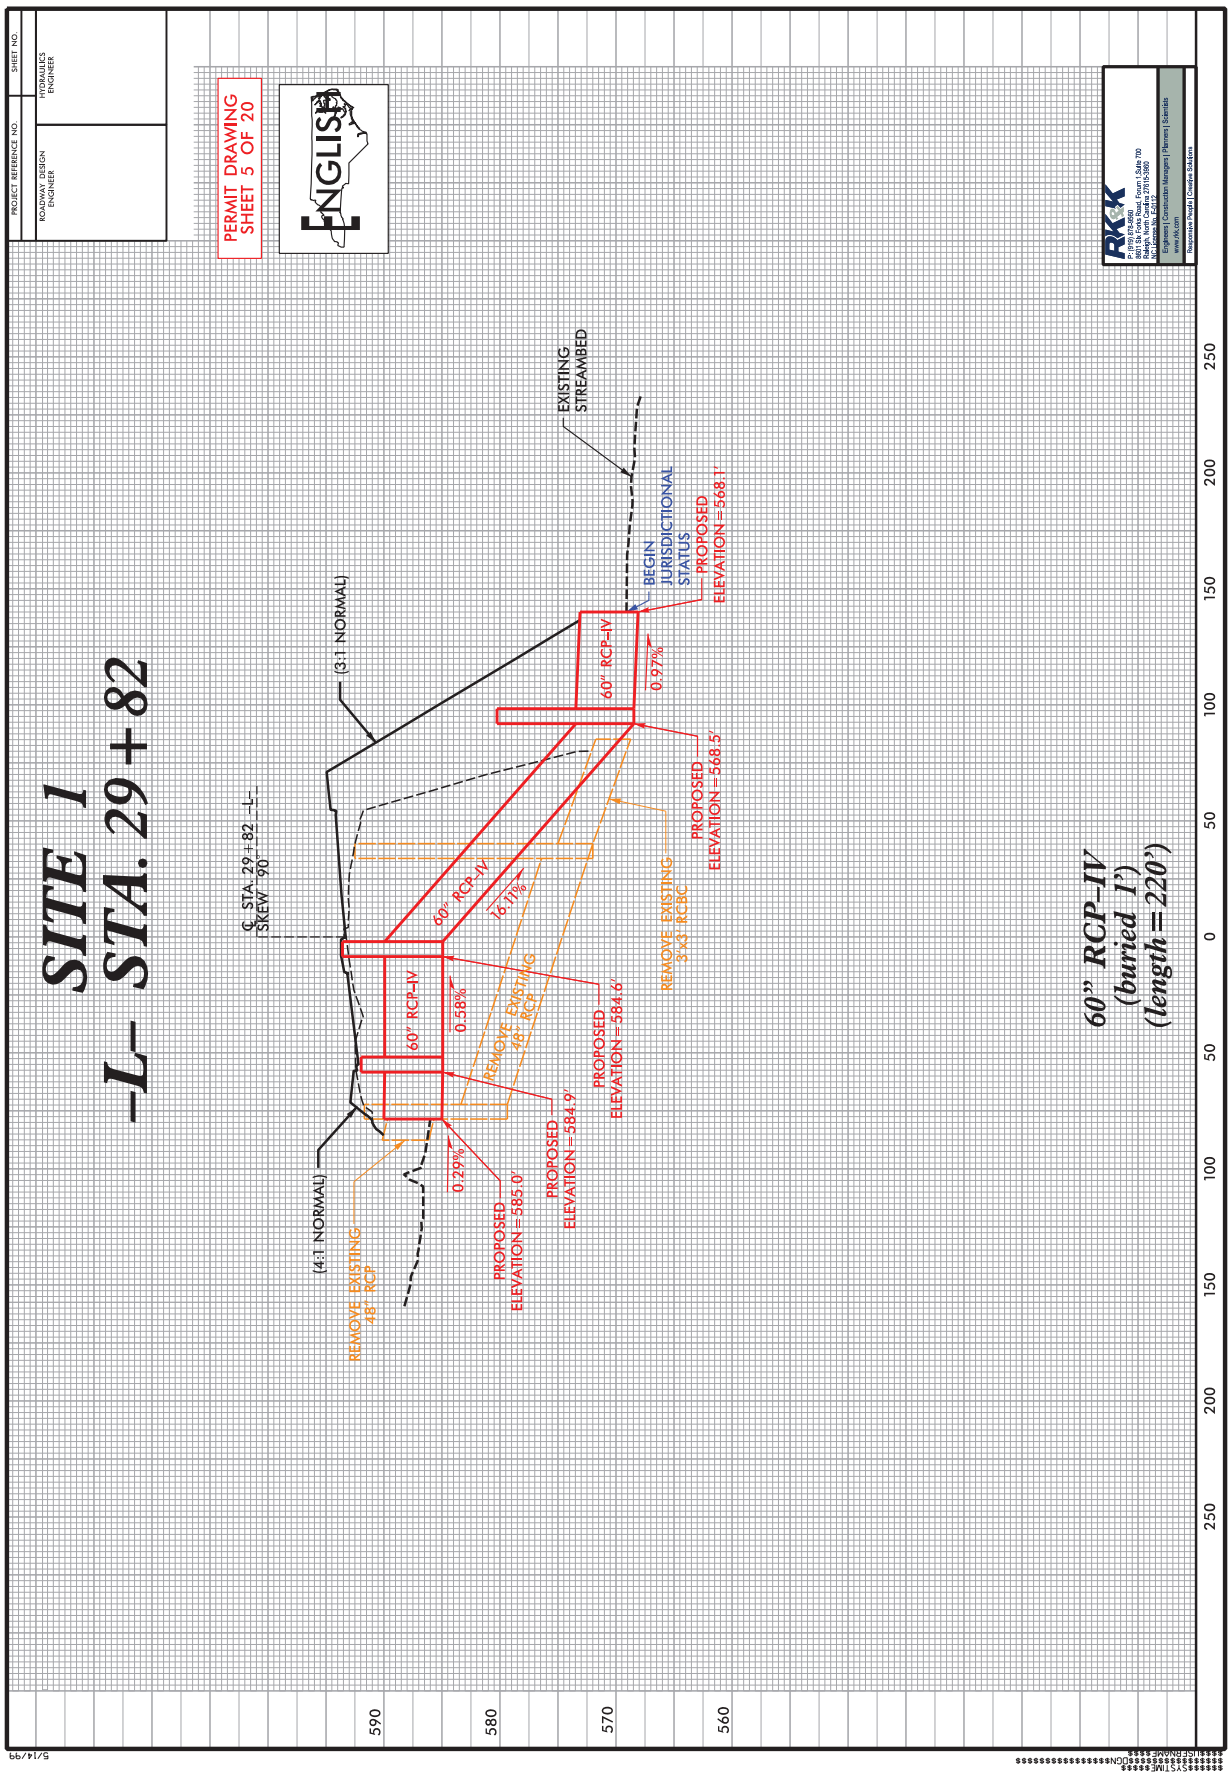

PROJECT REFERENCE NO.
SHEET NO.
ROADWAY DESIGN ENGINEER
HYDRAULICS ENGINEER
PERMIT DRAWING SHEET 5 OF 20
ENGLISH
SITE 1
-L- STA. 29+82
℄ STA. 29+82 -L-
SKEW 90°
(3:1 NORMAL)
(4:1 NORMAL)
EXISTING STREAMBED
BEGIN JURISDICTIONAL STATUS
PROPOSED ELEVATION=568.1'
60" RCP-IV
0.97%
PROPOSED ELEVATION=568.5'
REMOVE EXISTING 5'x3' RCBC
PROPOSED ELEVATION=584.6'
REMOVE EXISTING 48" RCP
60" RCP-IV
16.11%
0.58%
PROPOSED ELEVATION=584.9'
0.29%
PROPOSED ELEVATION=585.0'
REMOVE EXISTING 48" RCP
60" RCP-IV
(buried 1')
(length=220')
590
580
570
560
250
200
150
100
50
0
50
100
150
200
250
RK&K
Raleigh, North Carolina 27615-5965
Engineers | Constructor Managers | Planners | Scientists
www.rkk.com
Responsive People | Creative Solutions
5/14/99

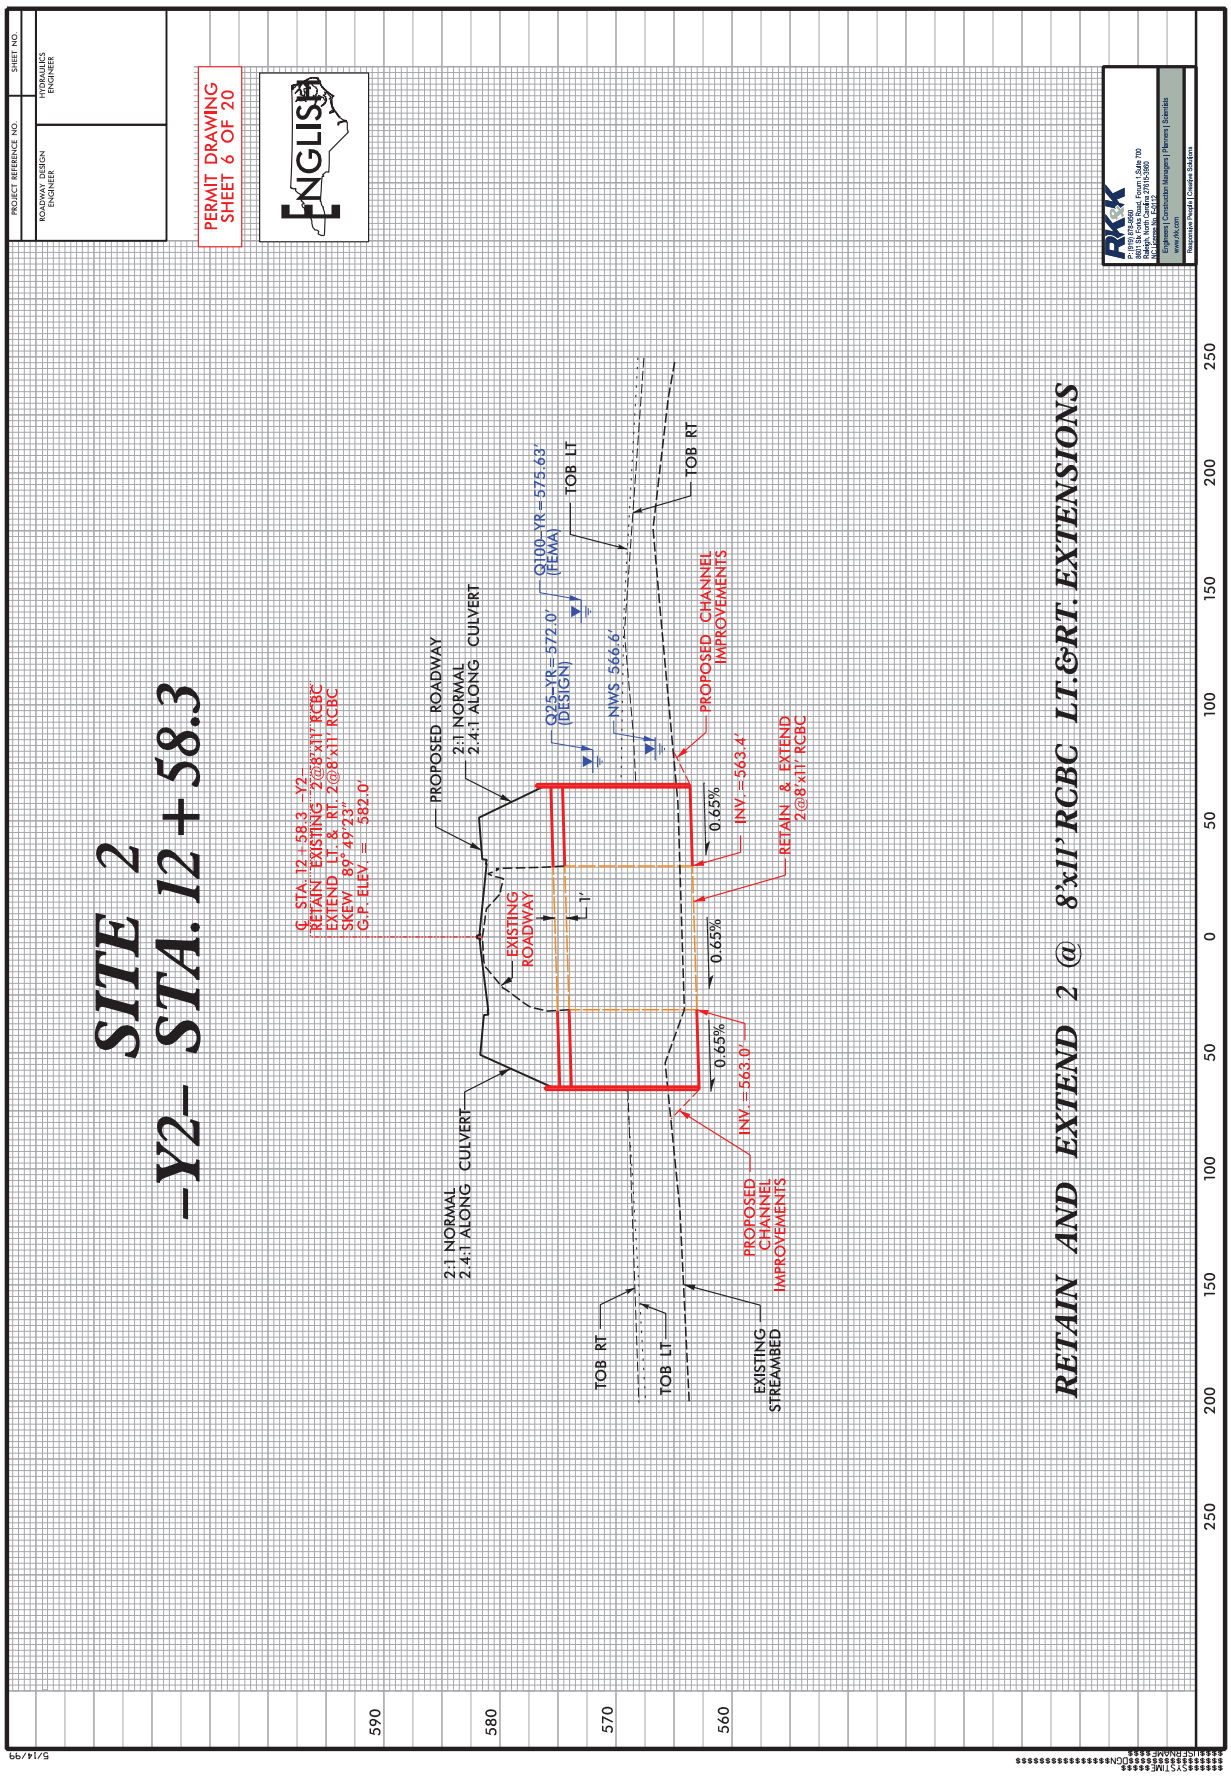

PROJECT REFERENCE NO.
SHEET NO.
ROADWAY DESIGN ENGINEER
HYDRAULICS ENGINEER
PERMIT DRAWING
SHEET 6 OF 20
ENGLISH
SITE 2
-Y2- STA. 12+58.3
RETAIN AND EXTEND 2 @ 8'x11' RCBC LT.&RT. EXTENSIONS
℄ STA. 12+58.3 -Y2-
RETAIN EXISTING 2@8'x11' RCBC
EXTEND LT. & RT. 2@8'x11' RCBC
SKEW 87°49'23"
G.P. ELEV. = 582.0'
PROPOSED ROADWAY
2:1 NORMAL
2.4:1 ALONG CULVERT
EXISTING ROADWAY
1'
Q25-YR=572.0'
(DESIGN)
Q100-YR=575.63'
(FEMA)
NWS: 566.6'
TOB LT
TOB RT
PROPOSED CHANNEL IMPROVEMENTS
0.65%
INV.=563.4'
RETAIN & EXTEND
2@8'x11' RCBC
INV.=563.0'
EXISTING STREAMBED
590
580
570
560
250
200
150
100
50
0
50
100
150
200
250
RKK
ENGINEERS
2000 South Bridge Parkway, Suite 501
Birmingham, Alabama 35209
8601 Six Forks Road, Foum 1, Suite 700
Raleigh, North Carolina 27615-5969
Phone: (919) 847-3900
Engineers | Constructor Managers | Planners | Scientists
www.rkk.com
Roanoke • Pittsburgh | Greater Atlanta

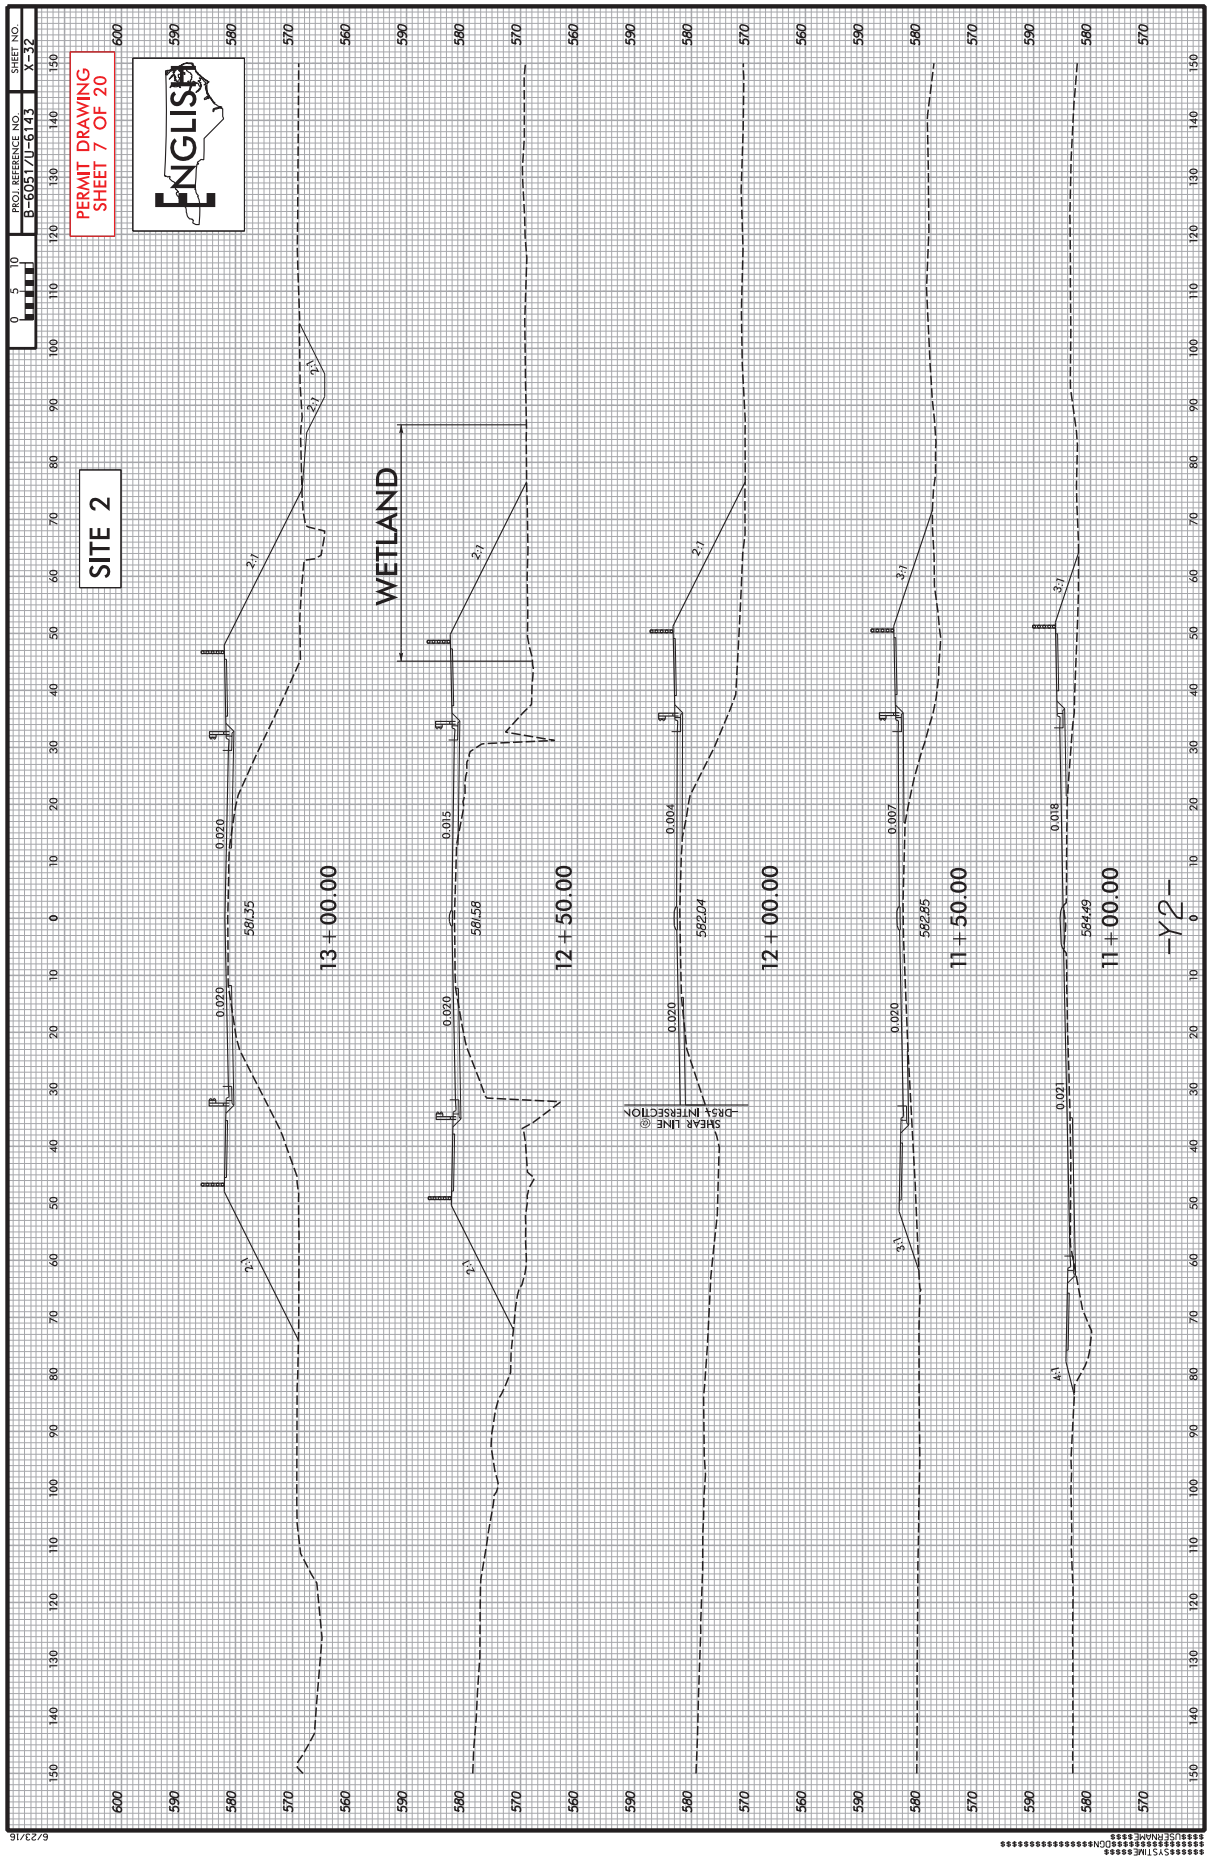
SITE 2
PERMIT DRAWING
SHEET 7 OF 20
ENGLISH
PROJ. REFERENCE NO.
B-6051/U-6143
SHEET NO.
X-32
WETLAND
13+00.00
12+50.00
12+00.00
11+50.00
11+00.00
SHEAR LINE @
DRS4 INTERSECTION
-Y2-
6/23/16

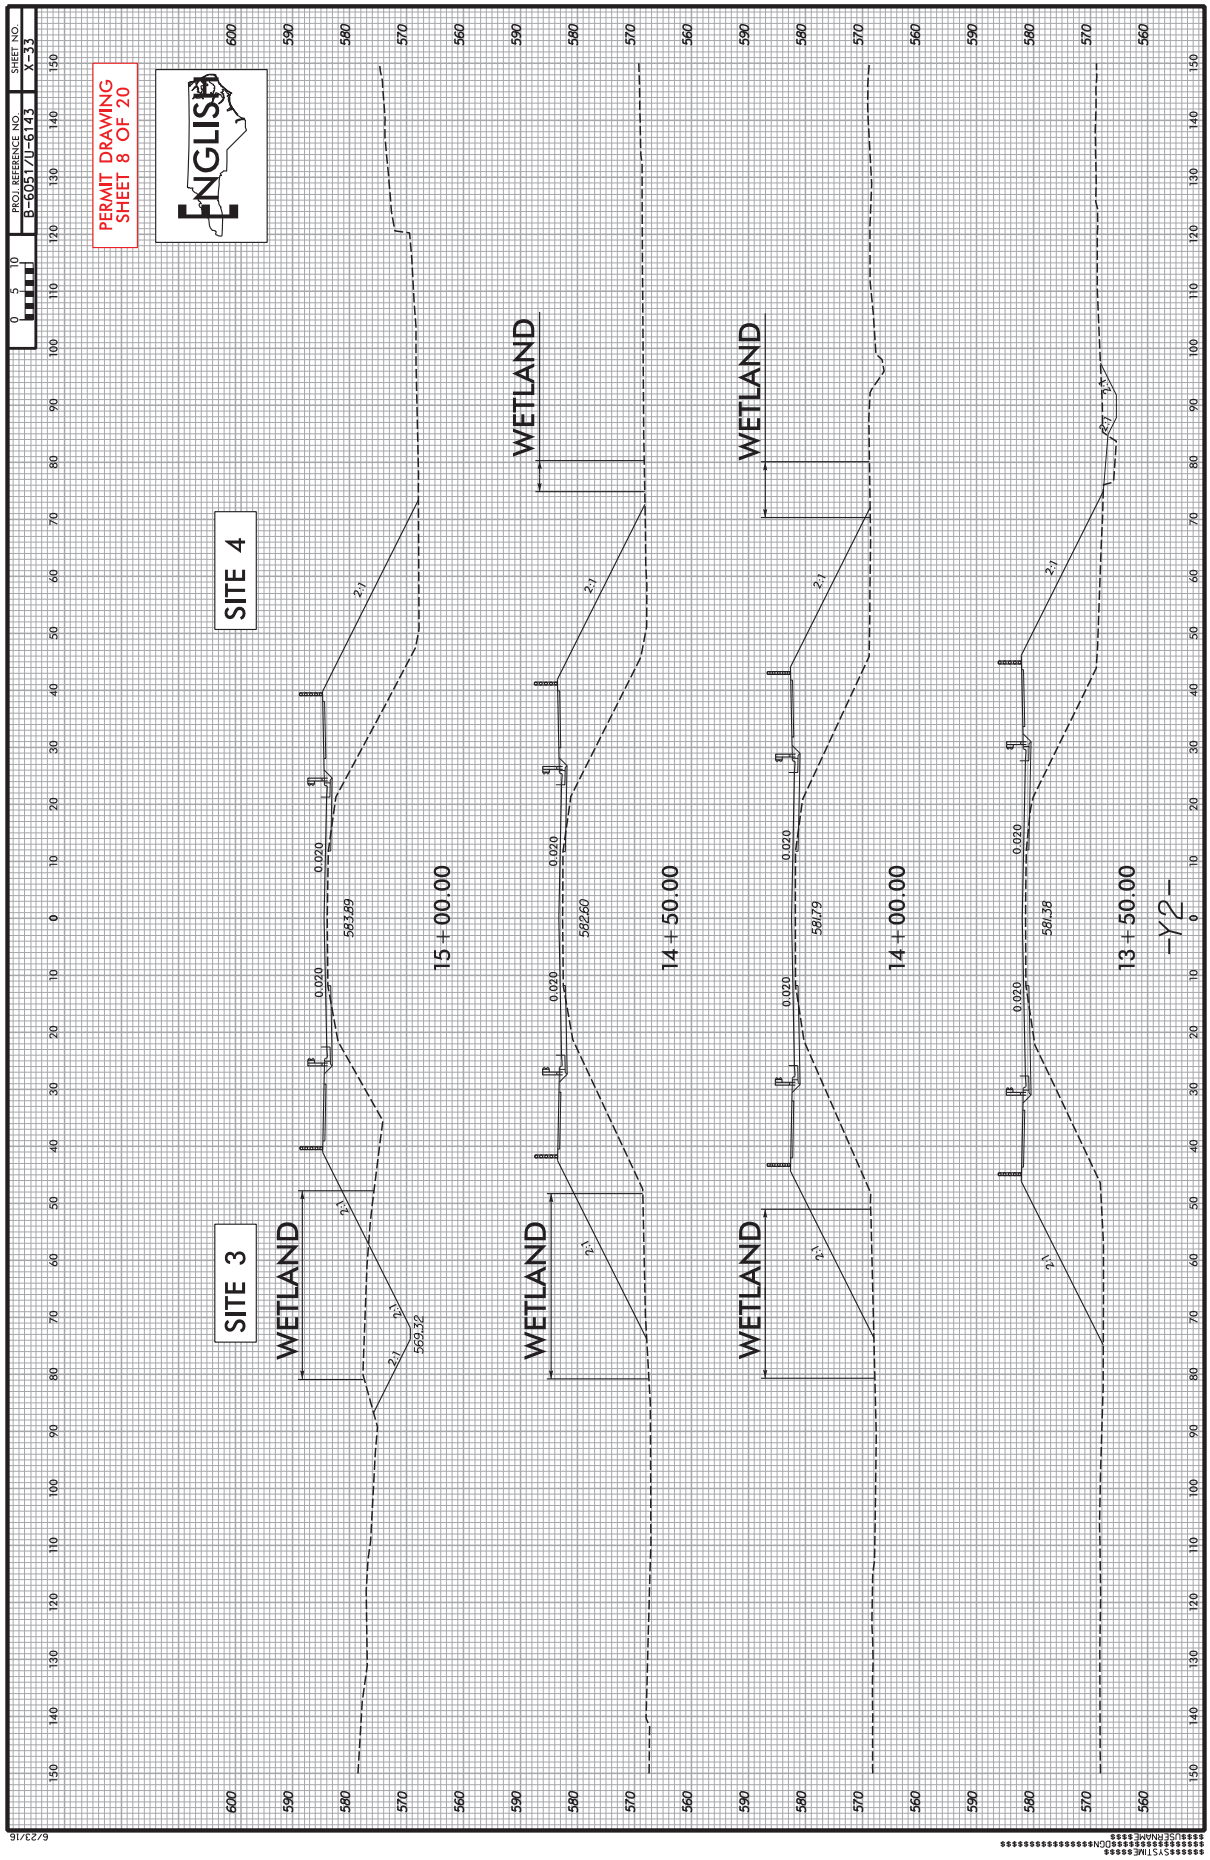

PERMIT DRAWING
SHEET 8 OF 20
ENGLISH
PROJ. REFERENCE NO.
B-6051/U-6143
SHEET NO.
X-33
SITE 3
SITE 4
WETLAND
WETLAND
WETLAND
WETLAND
15+00.00
14+50.00
14+00.00
13+50.00
-Y2-
583.89
582.60
581.79
581.38
569.32
0.020
2:1
6/23/16

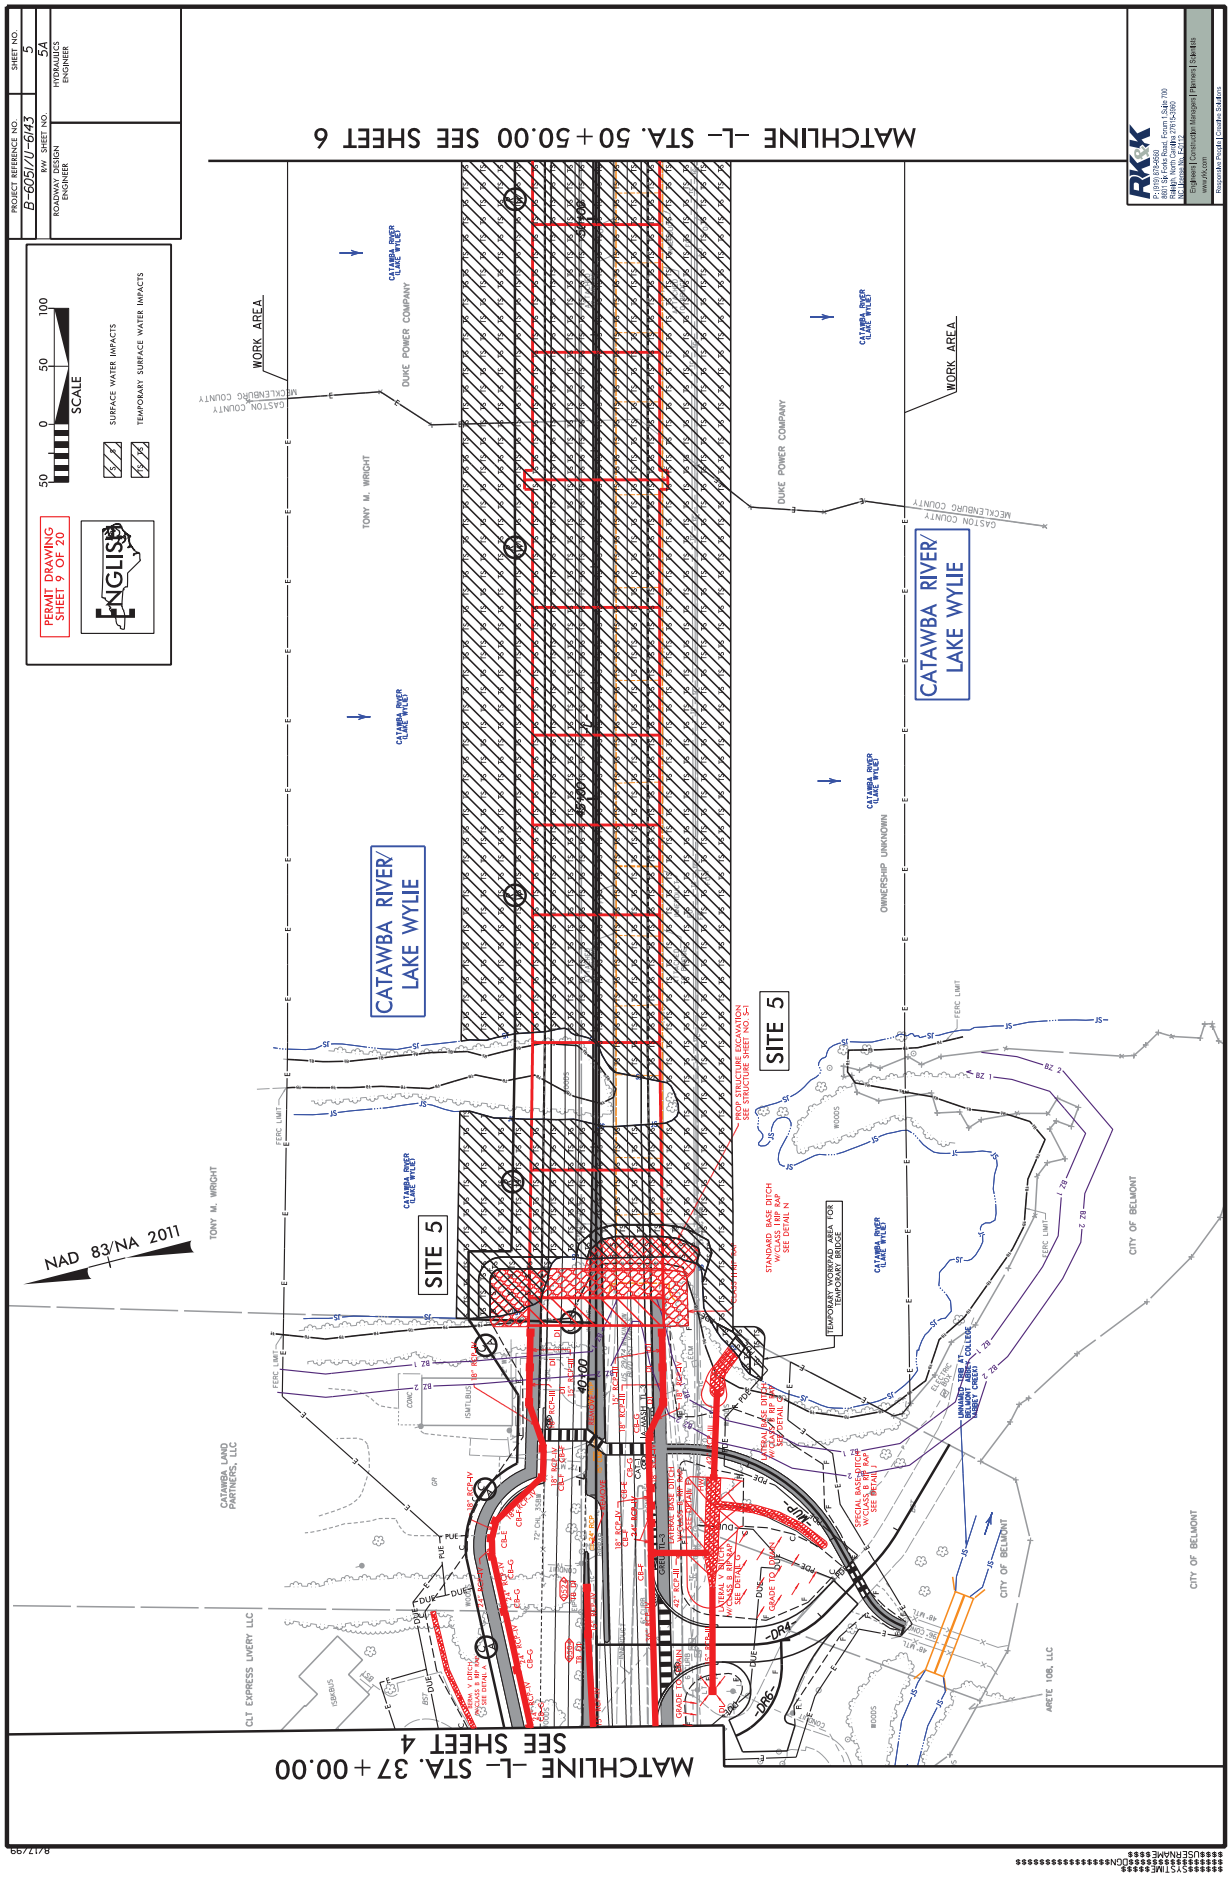
PROJECT REFERENCE NO.
B-6051/U-6143
RW SHEET NO.
ROADWAY DESIGN ENGINEER
SHEET NO.
5
5A
HYDRAULICS ENGINEER
PERMIT DRAWING SHEET 9 OF 20
ENGLISH
SCALE
50 0 50 100
SURFACE WATER IMPACTS
TEMPORARY SURFACE WATER IMPACTS
RK&K
Engineers | Construction Managers | Planners | Surveyors
MATCHLINE -L- STA. 50+50.00 SEE SHEET 6
MATCHLINE -L- STA. 37+00.00 SEE SHEET 4
WORK AREA
CATAWBA RIVER/ LAKE WYLIE
SITE 5
DUKE POWER COMPANY
TONY M. WRIGHT
CATAWBA LAND PARTNERS, LLC
CLT EXPRESS LIVERY LLC
ARRETE YOBL LLC
CITY OF BELMONT
OWNERSHIP UNKNOWN
GASTON COUNTY
MECKLENBURG COUNTY
NAD 83/NA 2011

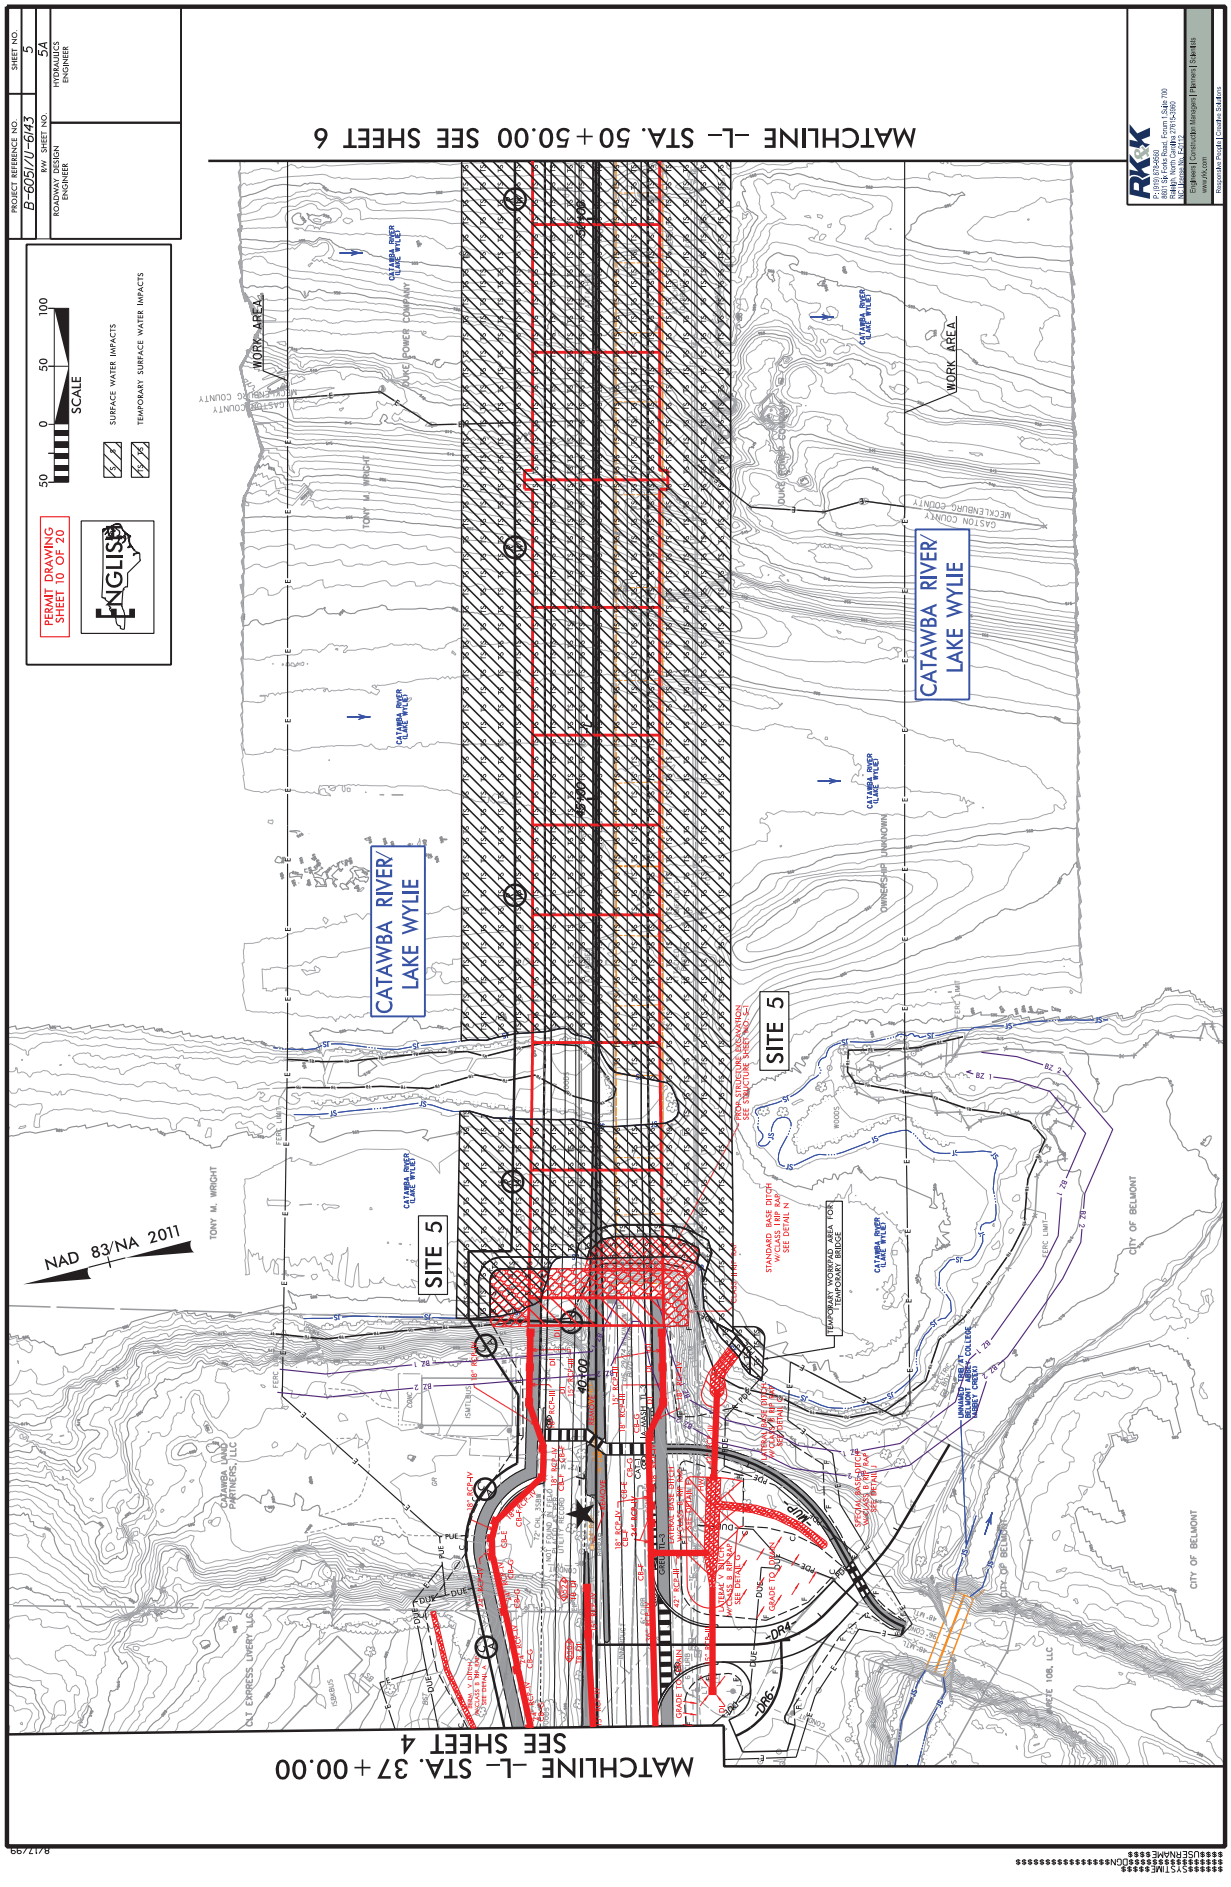

PROJECT REFERENCE NO.
B-6051/U-6143
R/W SHEET NO.
ROADWAY DESIGN ENGINEER
SHEET NO.
5
5A
HYDRAULICS ENGINEER
PERMIT DRAWING SHEET 10 OF 20
ENGLISH
SCALE
50 0 50 100
SURFACE WATER IMPACTS
TEMPORARY SURFACE WATER IMPACTS
RKK
Parsons RK&K
801 Corporate Center Drive, Suite 300
Raleigh, North Carolina 27607
Phone: 919.854.6200
Engineers | Construction Managers | Planners | Surveyors
www.RKK.com
Responsible People | Creative Solutions
MATCHLINE –L– STA. 50+50.00 SEE SHEET 6
MATCHLINE –L– STA. 37+00.00 SEE SHEET 4
NAD 83/NA 2011
CATAWBA RIVER/ LAKE WYLIE
SITE 5
WORK AREA
TONY M. WRIGHT
DUKE POWER COMPANY
CATAWBA LAND PARTNERS, LLC
CITY OF BELMONT
DLE EXPRESS LIVERY, LLC
GASTON COUNTY
MECKLENBURG COUNTY
TEMPORARY WORKMAT AREA FOR TEMPORARY BRIDGE
STANDARD RIPRAP APRON SEE DETAIL
SEE STRUCTURE SHEET NO. 3
SEE DETAIL
GRADE TO DRAIN
SEE DETAIL
SEE DETAIL
SEE DETAIL

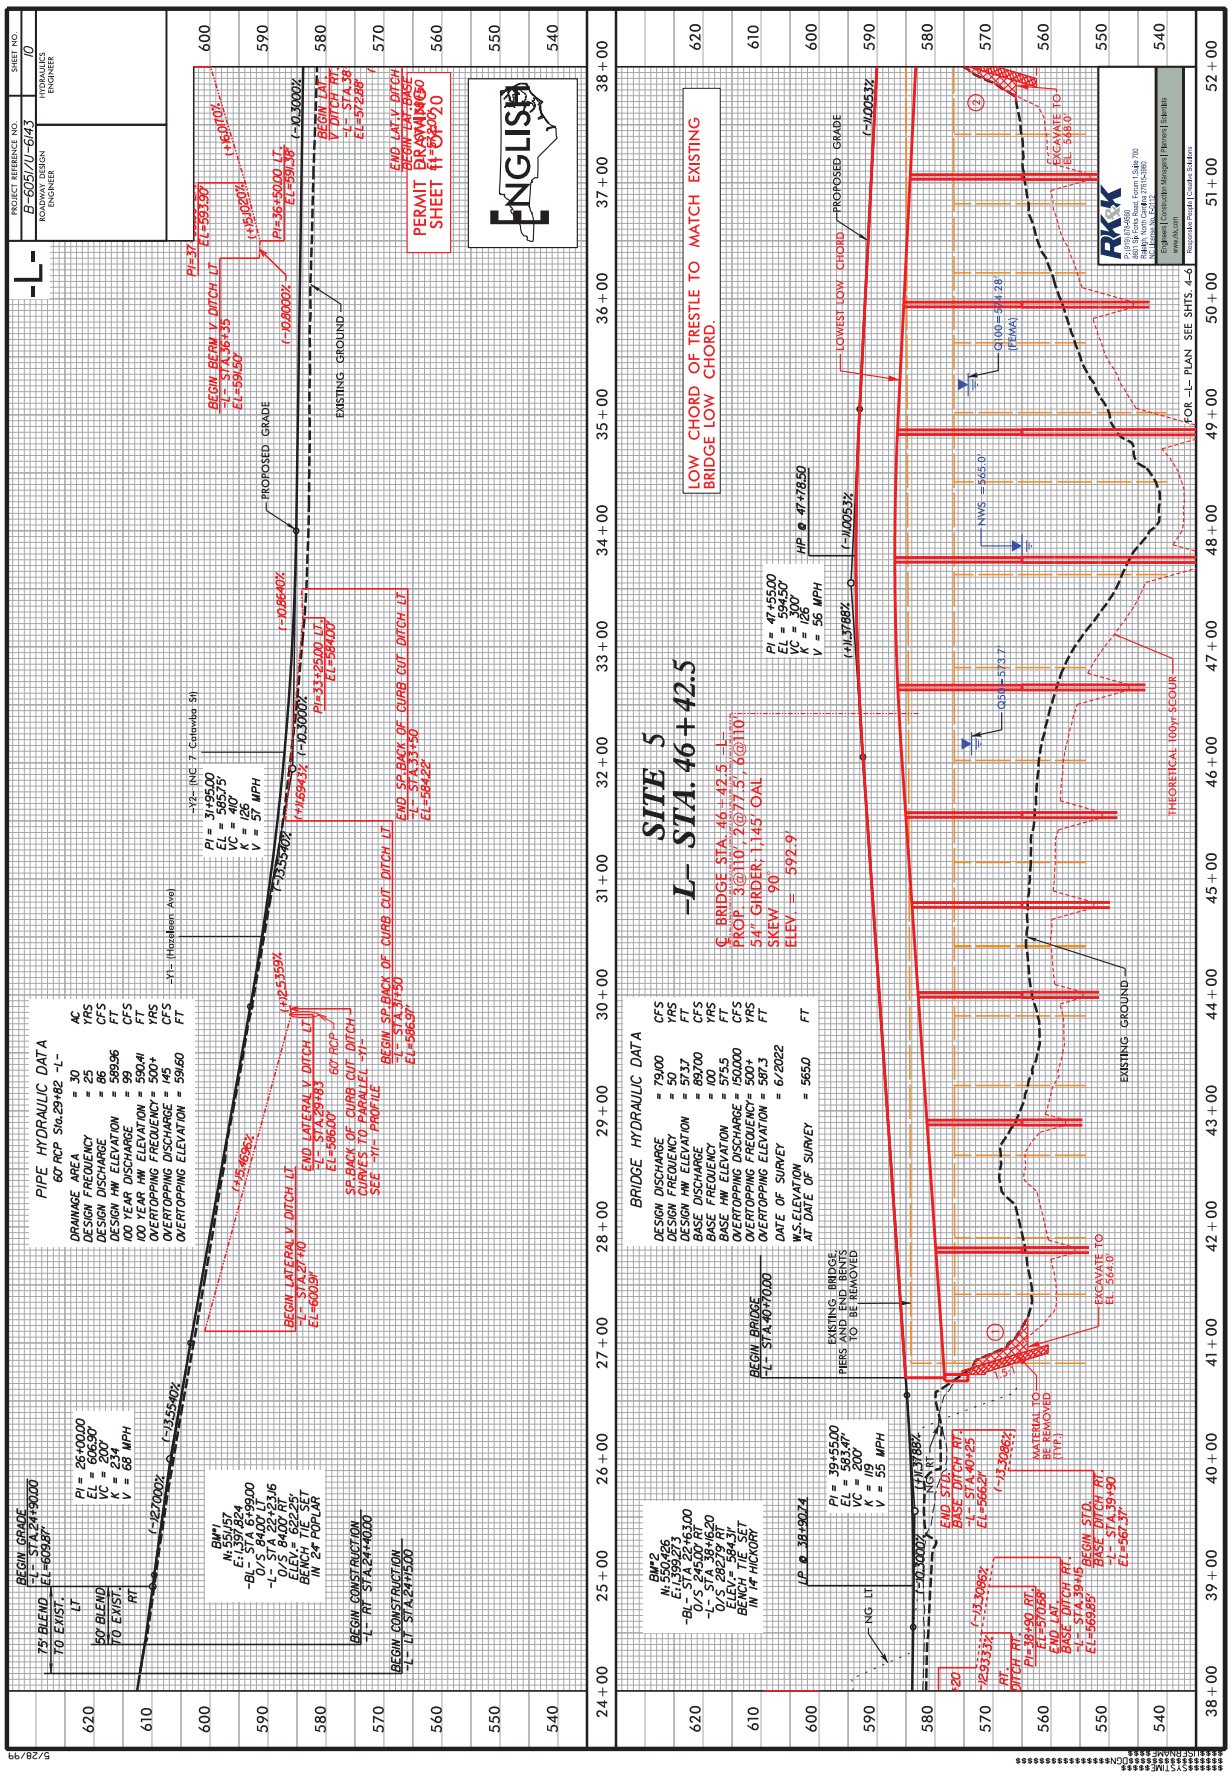
-L-
PROJECT REFERENCE NO.
B-6051/U-6143
SHEET NO.
10
ROADWAY DESIGN ENGINEER
HYDRAULICS ENGINEER
PIPE HYDRAULIC DATA
60" RCP Sta.29+82 -L-
DRAINAGE AREA = 30 AC
DESIGN FREQUENCY = 25 YRS
DESIGN DISCHARGE = 86 CFS
DESIGN HW ELEVATION = 589.96 FT
100 YEAR DISCHARGE = 99 CFS
100 YEAR HW ELEVATION = 590.41 FT
OVERTOPPING FREQUENCY = 500+ YRS
OVERTOPPING DISCHARGE = 145 CFS
OVERTOPPING ELEVATION = 591.60 FT
BRIDGE HYDRAULIC DATA
DESIGN DISCHARGE = 79,000 CFS
DESIGN FREQUENCY = 50 YRS
DESIGN HW ELEVATION = 573.7 FT
BASE DISCHARGE = 69,700 CFS
BASE FREQUENCY = 100 YRS
BASE HW ELEVATION = 573.5 FT
OVERTOPPING DISCHARGE = 90,000 CFS
OVERTOPPING FREQUENCY = 500+ YRS
OVERTOPPING ELEVATION = 587.3 FT
DATE OF SURVEY = 6/2022
W.S.ELEVATION AT DATE OF SURVEY = 565.0 FT
SITE 5
-L- STA. 46+42.5
LOW CHORD OF TRESTLE TO MATCH EXISTING BRIDGE LOW CHORD.
℄ BRIDGE STA. 46+42.5 -L-
PROP. 3@110'-2@77'-5", 6@110'
54" GIRDER, 1.145° OAL
SKEW = 90°
ELEV. = 592.9'
PROPOSED GRADE
EXISTING GROUND
LOWEST LOW CHORD
THEORETICAL 100yr SCOUR
EXCAVATE TO EL. 568.0
EXCAVATE TO EL. 564.0
MATERIAL TO BE REMOVED (TYP.)
EXISTING BRIDGE PIERS AND END BENTS TO BE REMOVED
NWS = 565.0
Q100=5744.28 (FEMA)
OSW = 573.7
BEGIN BRIDGE -L- STA.40+70.00
END BRIDGE -L- STA.43+10.00
BEGIN CONSTRUCTION -L- RT STA.24+40.00
BEGIN CONSTRUCTION -L- LT STA.24+15.00
BEGIN GRADE -L- STA.24+90.00
75' BLEND TO EXIST. LT
50' BLEND TO EXIST. RT
PI = 26+00.00
EL = 606.90'
VC = 200'
K = 234
V = 68 MPH
PI = 31+95.00
EL = 565.75'
VC = 400'
K = 126
V = 57 MPH
PI = 39+55.00
EL = 583.47'
VC = 200'
K = 119
V = 55 MPH
BEGIN LATERAL V DITCH LT -L- STA.27+10 EL=600.09'
END LATERAL V DITCH LT -L- STA.29+63 EL=586.00'
60' RCP
SP BACK OF CURB CUT DITCH CURVES TO PARALLEL -Y1- SEE -Y1- PROFILE
BEGIN SP BACK OF CURB CUT DITCH LT -L- STA.31+50 EL=586.97'
END SP BACK OF CURB CUT DITCH LT -L- STA.33+50 EL=584.22'
BEGIN SP BACK OF CURB CUT DITCH LT -L- STA.33+75 EL=584.00'
BEGIN BERM V DITCH LT -L- STA.36+35 EL=591.60'
BEGIN LAT. V DITCH RT -L- STA.37+38 EL=592.38'
END LAT. V DITCH RT -L- STA.39+60 EL=592.20'
BEGIN LAT. BASE DITCH RT -L- STA.39+90 EL=567.37'
END LAT. BASE DITCH RT -L- STA.39+45 EL=569.85'
BEGIN STD. BASE DITCH RT -L- STA.40+25 EL=566.27'
END STD. BASE DITCH RT -L- STA.41+90 EL=570.08'
BEGIN LAT. BASE DITCH LT -L- STA.39+90 EL=567.37'
BEGIN LAT. BASE DITCH LT -L- STA.39+45 EL=569.85'
BEGIN STD. BASE DITCH LT -L- STA.40+25 EL=566.27'
END STD. BASE DITCH LT -L- STA.41+90 EL=570.08'
BM#1 N:551,157 E:1,397,824 -BL- STA 6+99.00 O/S 84.00' RT ELEV.= 622.25' BENCH TIE SET IN 24" POP JAR
BM#2 N:550,426 E:1,399,273 -BL- STA 22+63.00 O/S 84.00' RT ELEV.= 584.20' -L- STA 28+79 RT O/S 28279 RT ELEV.= 584.31' BENCH TIE SET IN 14" HICKORY
IP @ 38+90.74
PERMIT DRAWING SHEET 11 of 20
ENGLISH
RKK
Engineers | Construction Managers | Planners | Scientists
www.rkk.com
Responsive People | Creative Solutions
FOR -L- PLAN SEE SHTS. 4-6


P-100

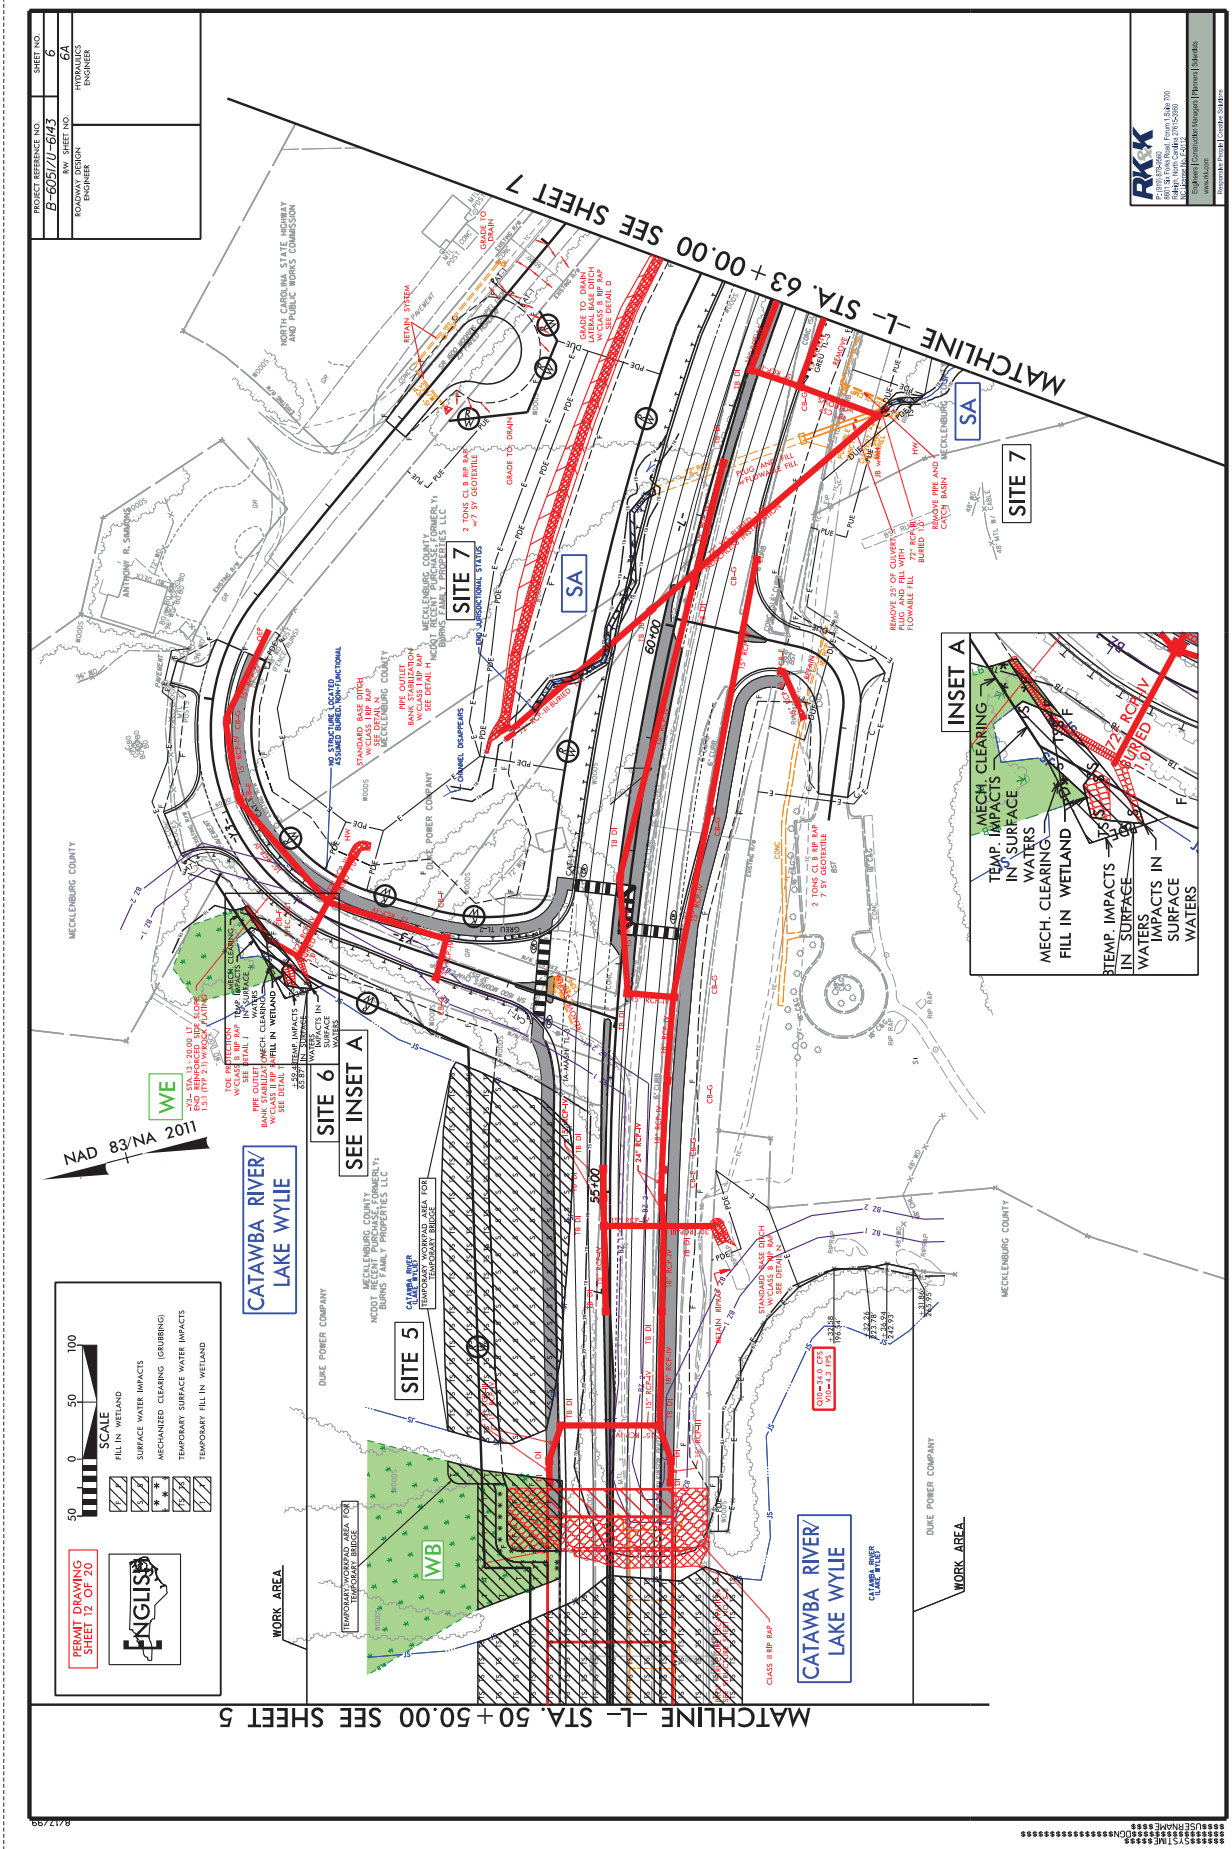
PROJECT REFERENCE NO.
B-6051/U-6143
R/W SHEET NO.
ROADWAY DESIGN ENGINEER
HYDRAULICS ENGINEER
SHEET NO.
6
6A
RK&K
Raleigh, North Carolina 27615-3980
Phone: 919.790.8033
Fax: 919.882.2376
Engineers | Construction Managers | Planners | Surveyors
www.rkk.com
Responsible People | Creative Solutions
MATCHLINE -L- STA. 63+00.00 SEE SHEET 7
MATCHLINE -L- STA. 50+50.00 SEE SHEET 5
NORTH CAROLINA STATE HIGHWAY AND PUBLIC WORKS COMMISSION
ANTHONY R. SIMMONS
MECKLENBURG COUNTY
DUKE POWER COMPANY
MCDOT RECENT PURCHASER FORMERLY BURNS FAMILY PROPERTIES LLC
SITE 7
SITE 6
SITE 5
SEE INSET A
INSET A
SA
WE
WB
CATAWBA RIVER/ LAKE WYLIE
WORK AREA
TEMPORARY WORKPAD AREA FOR TEMPORARY BRIDGE
NAD 83/NA 2011
SCALE
50 0 50 100
FILL IN WETLAND
SURFACE WATER IMPACTS
MECHANIZED CLEARING (GRUBBING)
TEMPORARY SURFACE WATER IMPACTS
TEMPORARY FILL IN WETLAND
PERMIT DRAWING SHEET 12 OF 20
ENGLISH
MECH. CLEARING
TEMP. IMPACTS IN SURFACE WATERS
MECH. CLEARING FILL IN WETLAND
TEMP. IMPACTS IN SURFACE WATERS
IMPACTS IN SURFACE WATERS
REMOVE PIPE AND CMP MARK
REMOVE 25' OF CULVERT AND BACKFILL WITH FLOWABLE FILL
72" RCP
BURIED 1.0
72" RCP
BURIED 1.0
GRADE TO DRAIN
2 TONS CL B RIP RAP w/7 SY GEOTEXTILE
STANDARD BASE DITCH W/CLASS B RIP RAP SEE DETAIL D
PIPE OUTLET BANK STABILIZATION W/CLASS I RIP RAP SEE DETAIL N
END AGRICULTURAL STATUS
CHANNEL DISAPPEARS
60100
55100
24" RCP-HY
18" DI
15" RCP-HY
CLASS B RIP RAP
GDOT-24.0 GPS YIELD=4.3 PSF
8/17/99

P-101

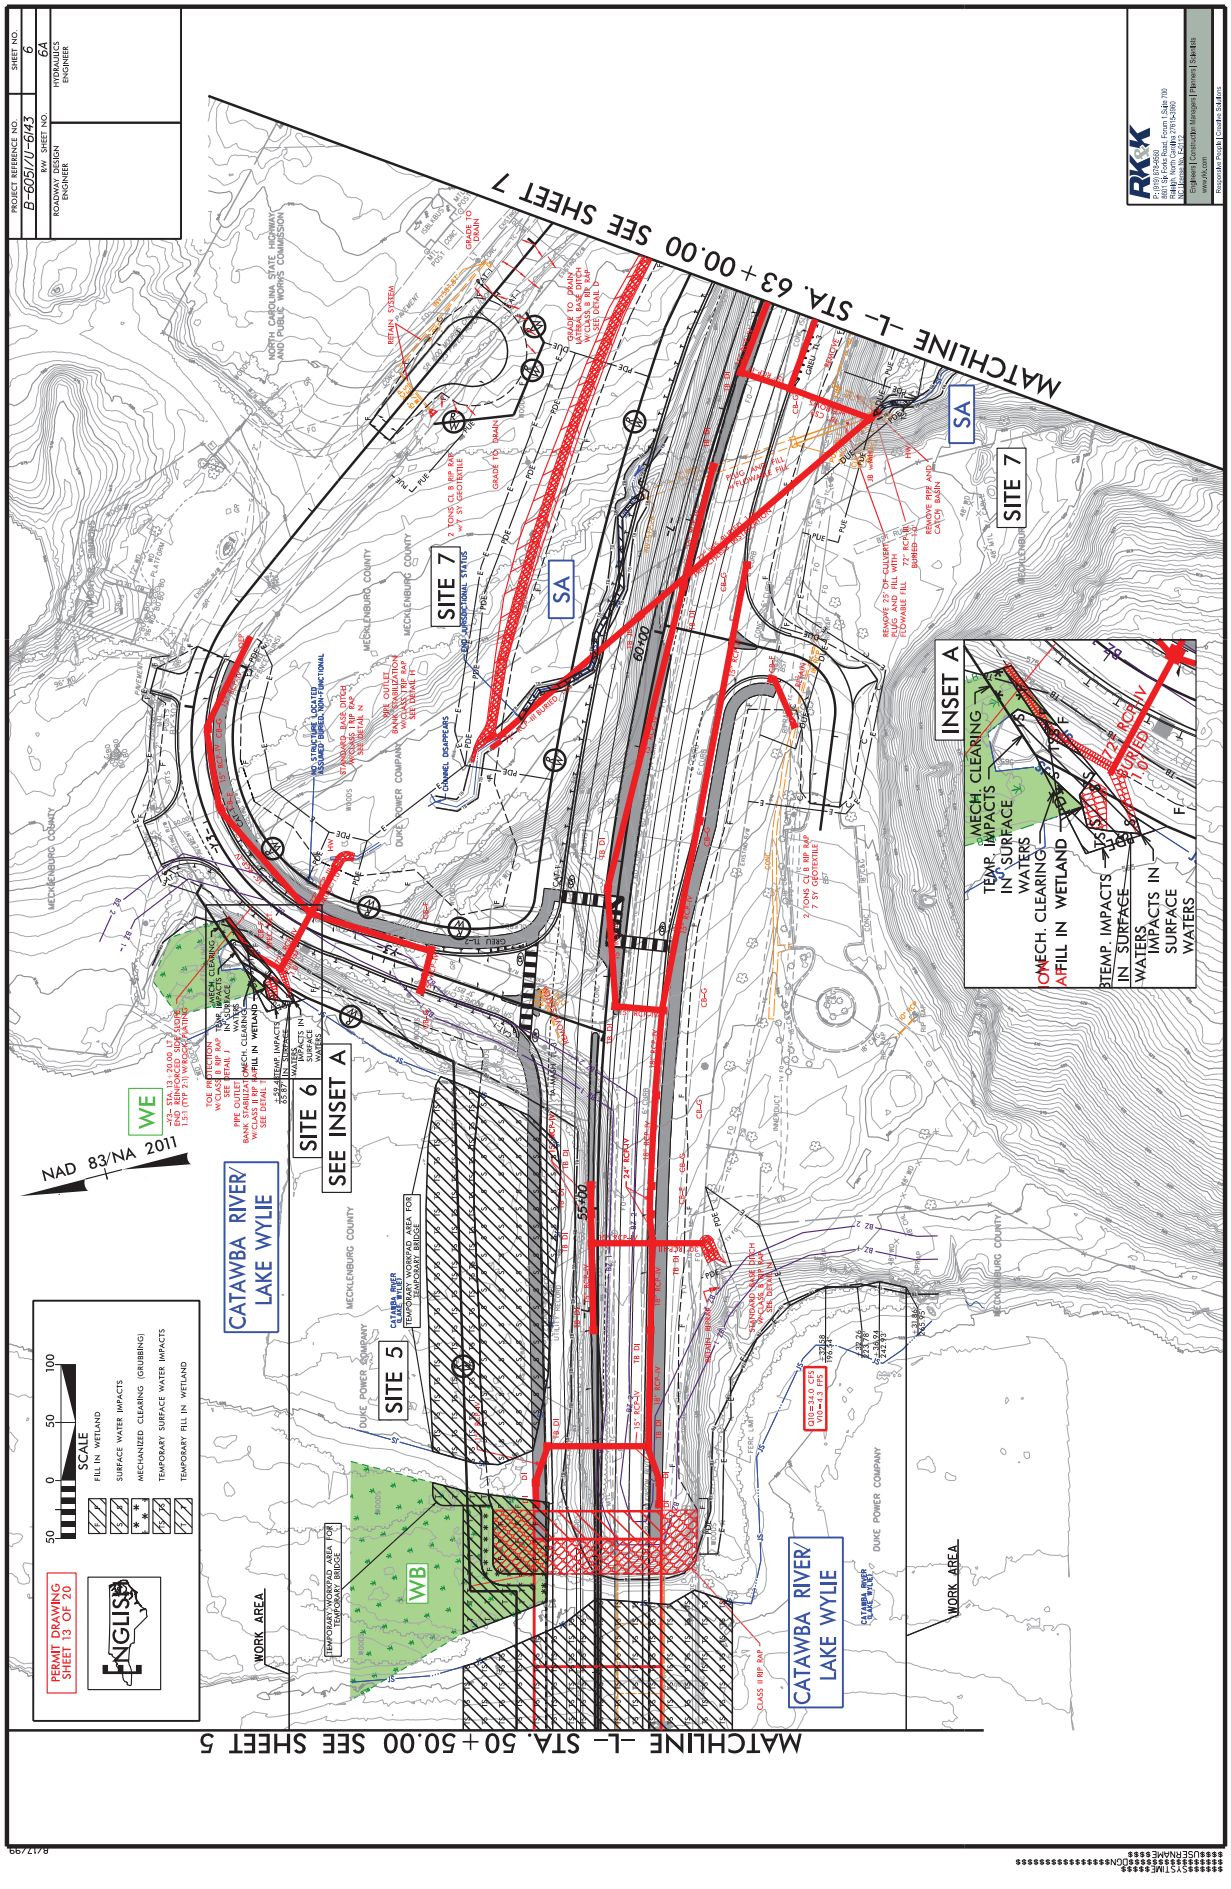
PROJECT REFERENCE NO.
B-6051/U-6143
R/W SHEET NO.
ROADWAY DESIGNER ENGINEER
HYDRAULICS ENGINEER
SHEET NO.
6
6A
RK&K
Engineers | Construction Managers | Planners | Surveyors
www.rkk.com
MATCHLINE -L- STA. 63+00.00 SEE SHEET 7
MATCHLINE -L- STA. 50+50.00 SEE SHEET 5
NAD 83/NA 2011
SCALE
FILL IN WETLAND
SURFACE WATER IMPACTS
MECHANIZED CLEARING (GRUBBING)
TEMPORARY SURFACE WATER IMPACTS
TEMPORARY FILL IN WETLAND
PERMIT DRAWING SHEET 13 OF 20
ENGLISH
SITE 5
SITE 6
SITE 7
SEE INSET A
INSET A
SA
WE
WB
CATAWBA RIVER/ LAKE WYLIE
DUKE POWER COMPANY
MECKLENBURG COUNTY
NORTH CAROLINA STATE HIGHWAY AND PUBLIC WORKS COMMISSION
WORK AREA
TEMPORARY WORKPAD AREA FOR TEMPORARY BRIDGE
MECH. CLEARING
TEMP. IMPACTS IN SURFACE WATERS
FILL IN WETLAND
MECH. CLEARING
TEMP. IMPACTS IN SURFACE WATERS
FILL IN WETLAND
REMOVE 25' CM CULVERT, PLUG AND FILL WITH FLOWABLE FILL
REMOVE PIPE AND CATCH BASIN
2 TONS CL B RIP RAP w/ 1 SY GEOTEXTILE
CHANNEL DISAPPEARS
NO STRUCTURE LOCATED BECAUSE BEAVER NON-FUNCTIONAL
RETAIN SYSTEM
GRADE TO DRAIN
LATERAL EDGE DITCH W/ CLASS B RIP RAP
REMOVE 72" RCP AND BURY IN PLACE
72" RCP
24" RCP
18" RCP
60" RCP
55+00
Q10=24.0 CFS
Q25=31.0 CFS


P-102

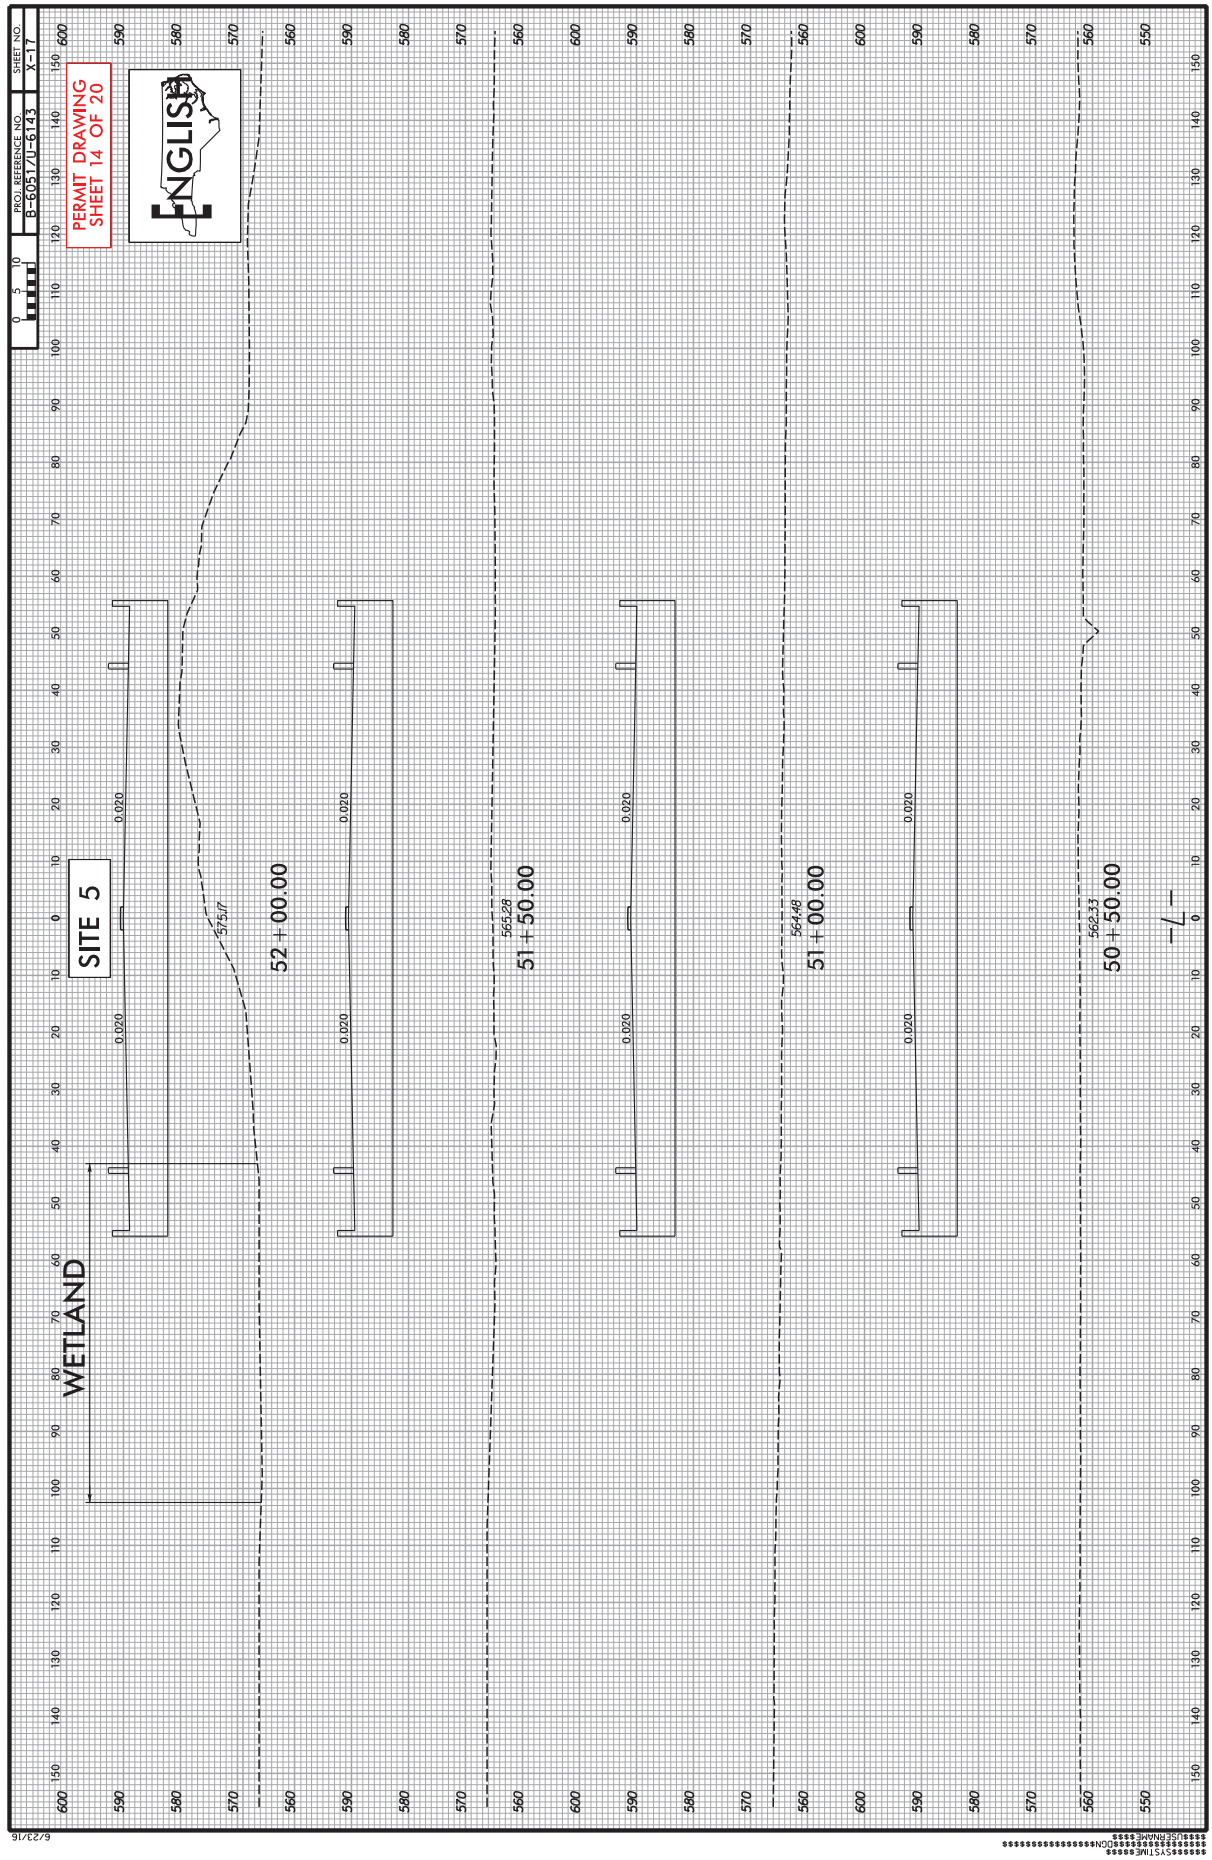
PERMIT DRAWING
SHEET 14 OF 20
ENGLISH
PROJ. REFERENCE NO.
B-6051/U-6143
SHEET NO.
X-17
SITE 5
WETLAND
575.17
52+00.00
565.28
51+50.00
564.48
51+00.00
562.33
50+50.00
0.020
-L-

SITE 6
–Y3– STA. 12+75

PROJECT REFERENCE NO.	SHEET NO.
ROADWAY DESIGN ENGINEER	HYDRAULICS ENGINEER

PERMIT DRAWING
SHEET 15 OF 20

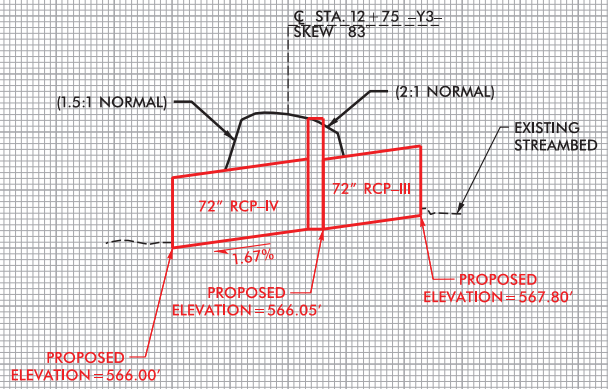

590
580
570
560

250 200 150 100 50 0 50 100 150 200 250


72" RCP–III & RCP–IV
(buried 1')
(length = 108')

RK&K
P: (919) 878-9560
8601 Six Forks Road, Forum 1, Suite 700
Raleigh, North Carolina 27615-3960
NC License No. C-0112
Engineers | Construction Managers | Planners | Scientists
www.rkk.com
Responsive People | Creative Solutions

P-103

5/14/09


P-104

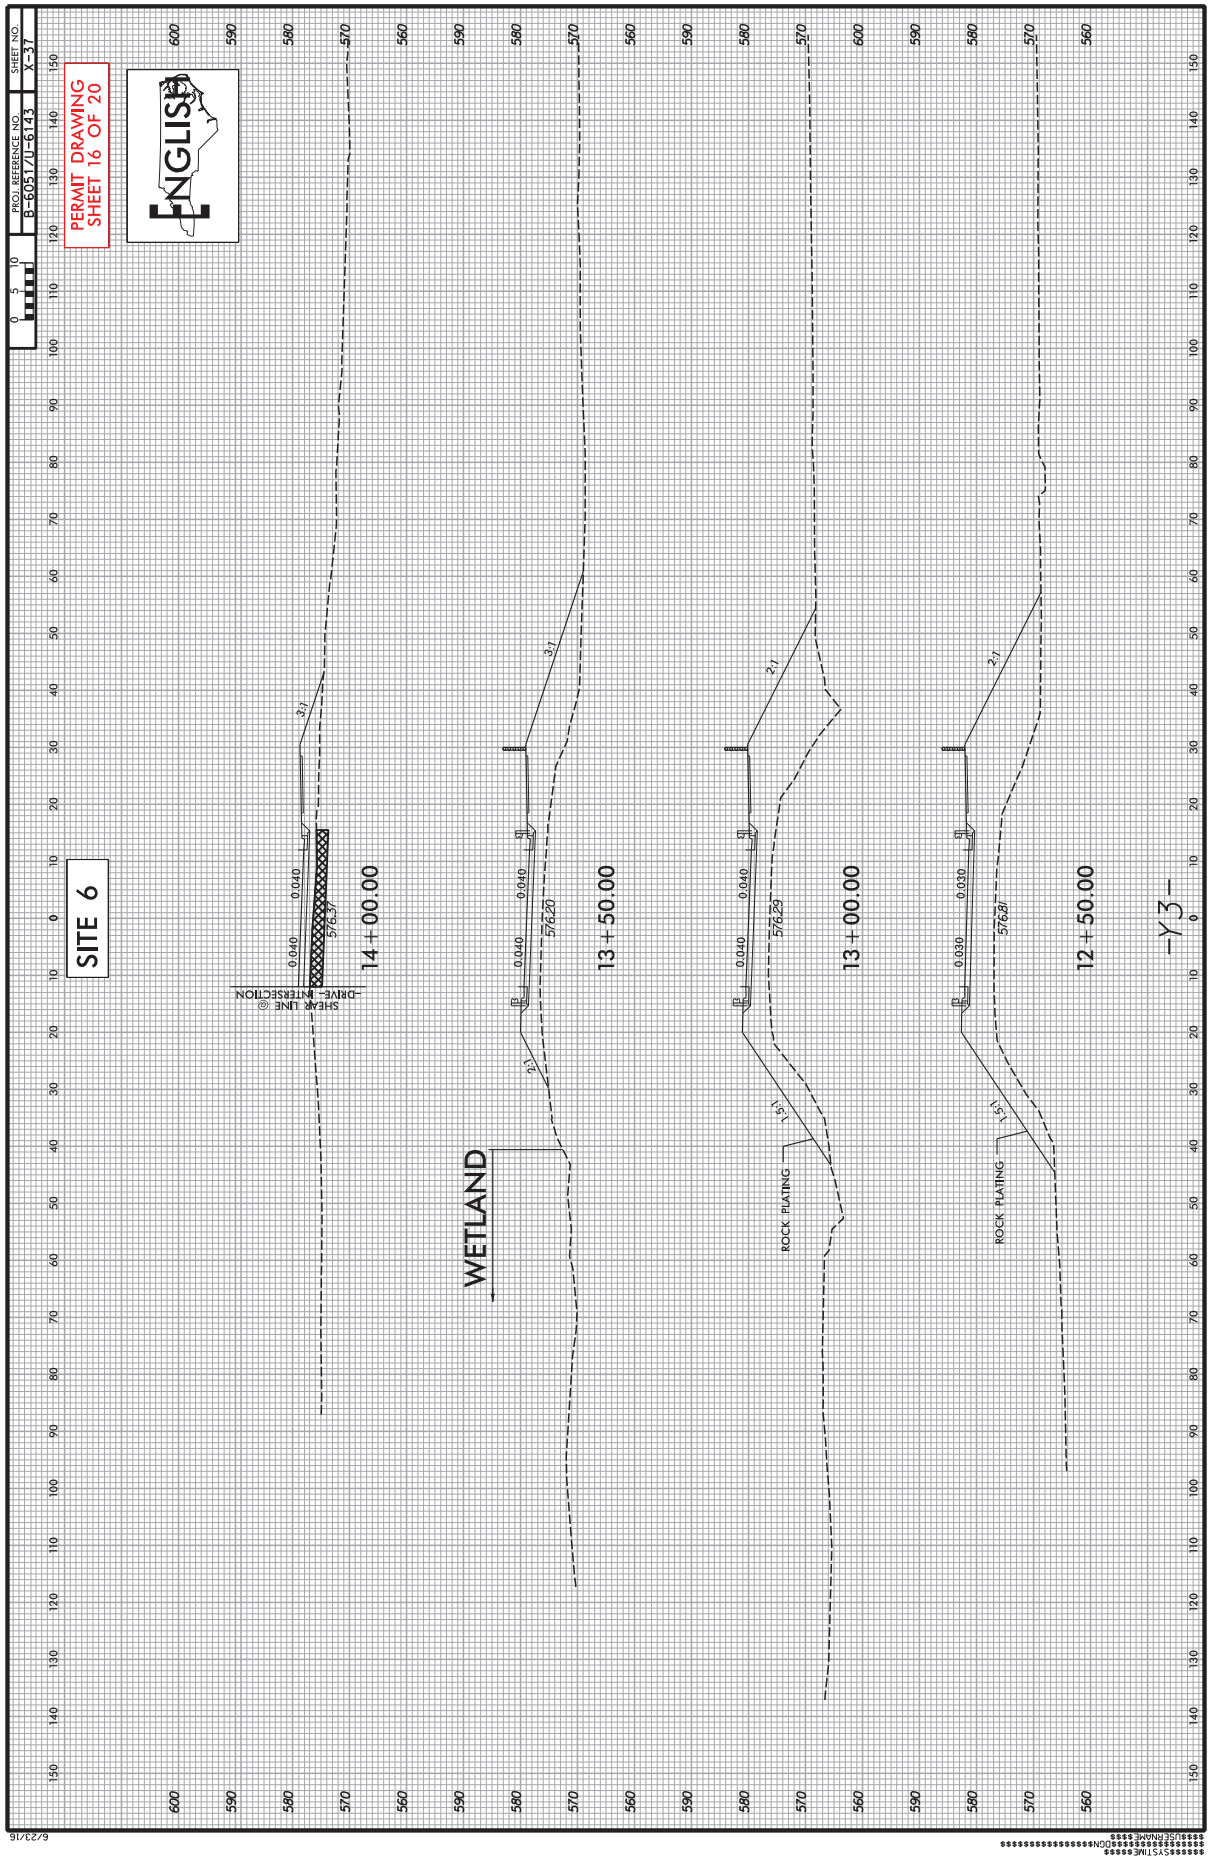
PERMIT DRAWING
SHEET 16 OF 20
PROJ. REFERENCE NO.
B-605170-6143
SHEET NO.
X-37
SITE 6
ENGLISH
WETLAND
ROCK PLATING
ROCK PLATING
SHEAR LINE @
DRIVE INTERSECTION
14+00.00
13+50.00
13+00.00
12+50.00
-Y3-

SITE 7
–L– STA. 60+41.5

PROJECT REFERENCE NO.	SHEET NO.
ROADWAY DESIGN ENGINEER	HYDRAULICS ENGINEER


PERMIT DRAWING
SHEET 17 OF 20

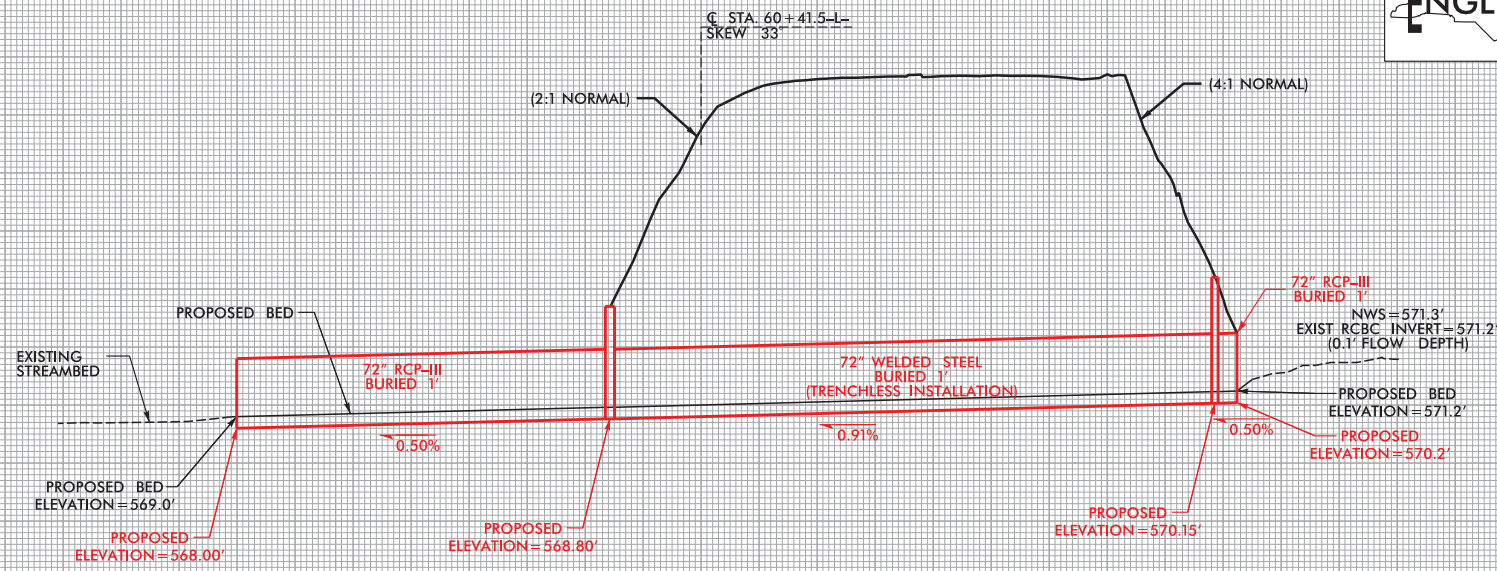


72" RCP–III, 72" WELDED STEEL (TRENCHLESS INSTALLATION), & 72" RCP–III
(buried 1')
(length=428')

RK&K
P: (919) 878-9560
8601 Six Forks Road, Forum 1, Suite 700
Raleigh, North Carolina 27615-3960
NC License No. F-0112
Engineers | Construction Managers | Planners | Scientists
www.rkk.com
Responsive People | Creative Solutions

P-106

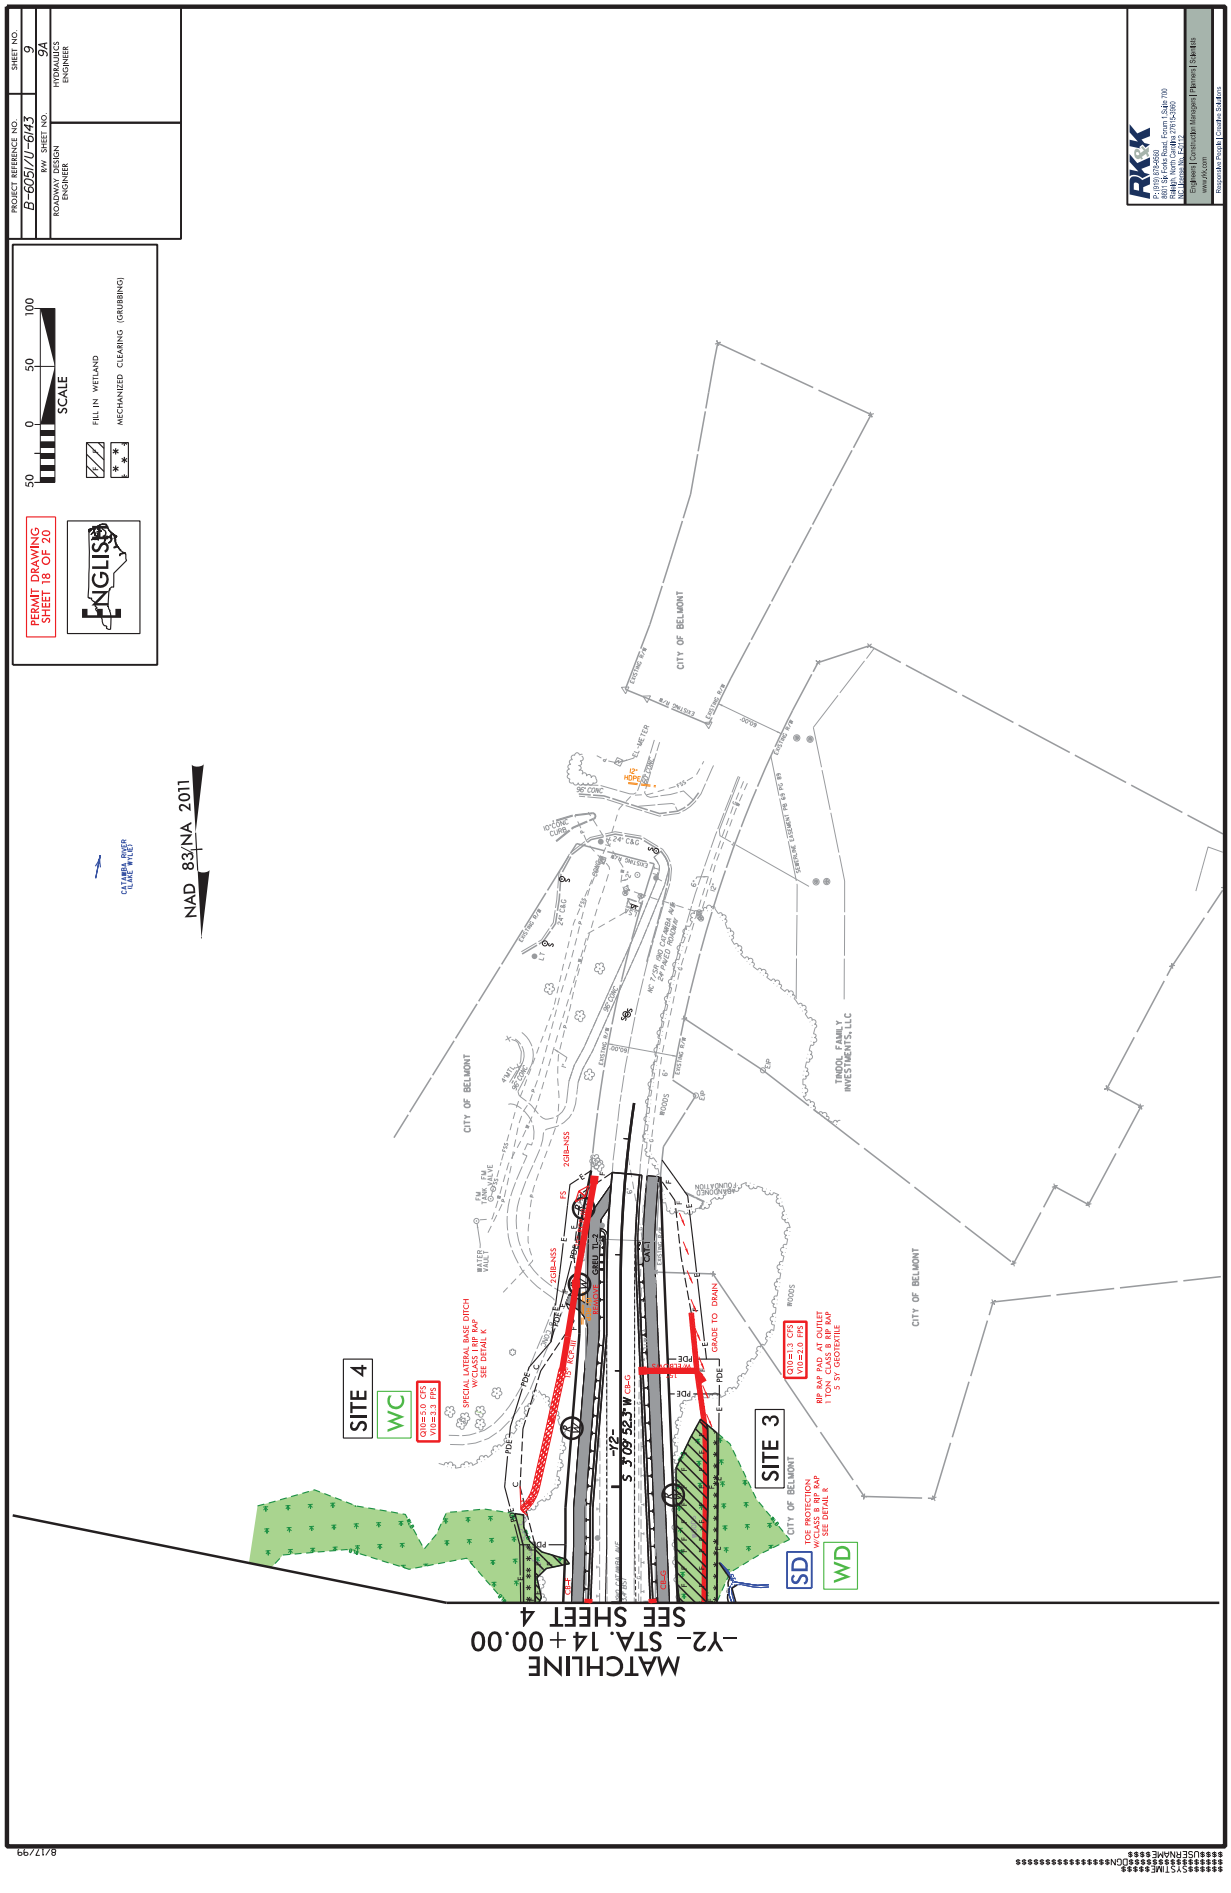
PROJECT REFERENCE NO.
B-6051/U-6143
R/W SHEET NO.
ROADWAY DESIGN ENGINEER
SHEET NO.
9
9A
HYDRAULICS ENGINEER
PERMIT DRAWING SHEET 18 OF 20
ENGLISH
SCALE
50 0 50 100
FILL IN WETLAND
MECHANIZED CLEARING (GRUBBING)
NAD 83/NA 2011
CATAWBA RIVER (LAKE WYLIE)
MATCHLINE -Y2- STA. 14+00.00 SEE SHEET 4
SITE 4
WC
Q10=5.0 CFS
V10=3.3 FPS
SPECIAL LATERAL BASE DITCH W/ CLASS I RIP RAP SEE DETAIL 'A'
SITE 3
SD
WD
TOE PROTECTION W/ CLASS B RIP RAP SEE DETAIL 'B'
Q10=3 CFS
V10=5.0 FPS
RIP RAP PAD AT OUTLET 1 TON CLASS B RIP RAP 5 SY GEOTEXTILE
GRADE TO DRAIN
CITY OF BELMONT
TINDOL FAMILY INVESTMENTS, LLC
RKK
Raleigh Office
2000 Regency Parkway, Suite 230
Cary, North Carolina 27518
Phone: 919.653.3800
Fax: 919.653.3801
Engineers | Constructor Managers | Planners | Surveyors
www.rkk.com
Responsible People | Creative Solutions

P-107

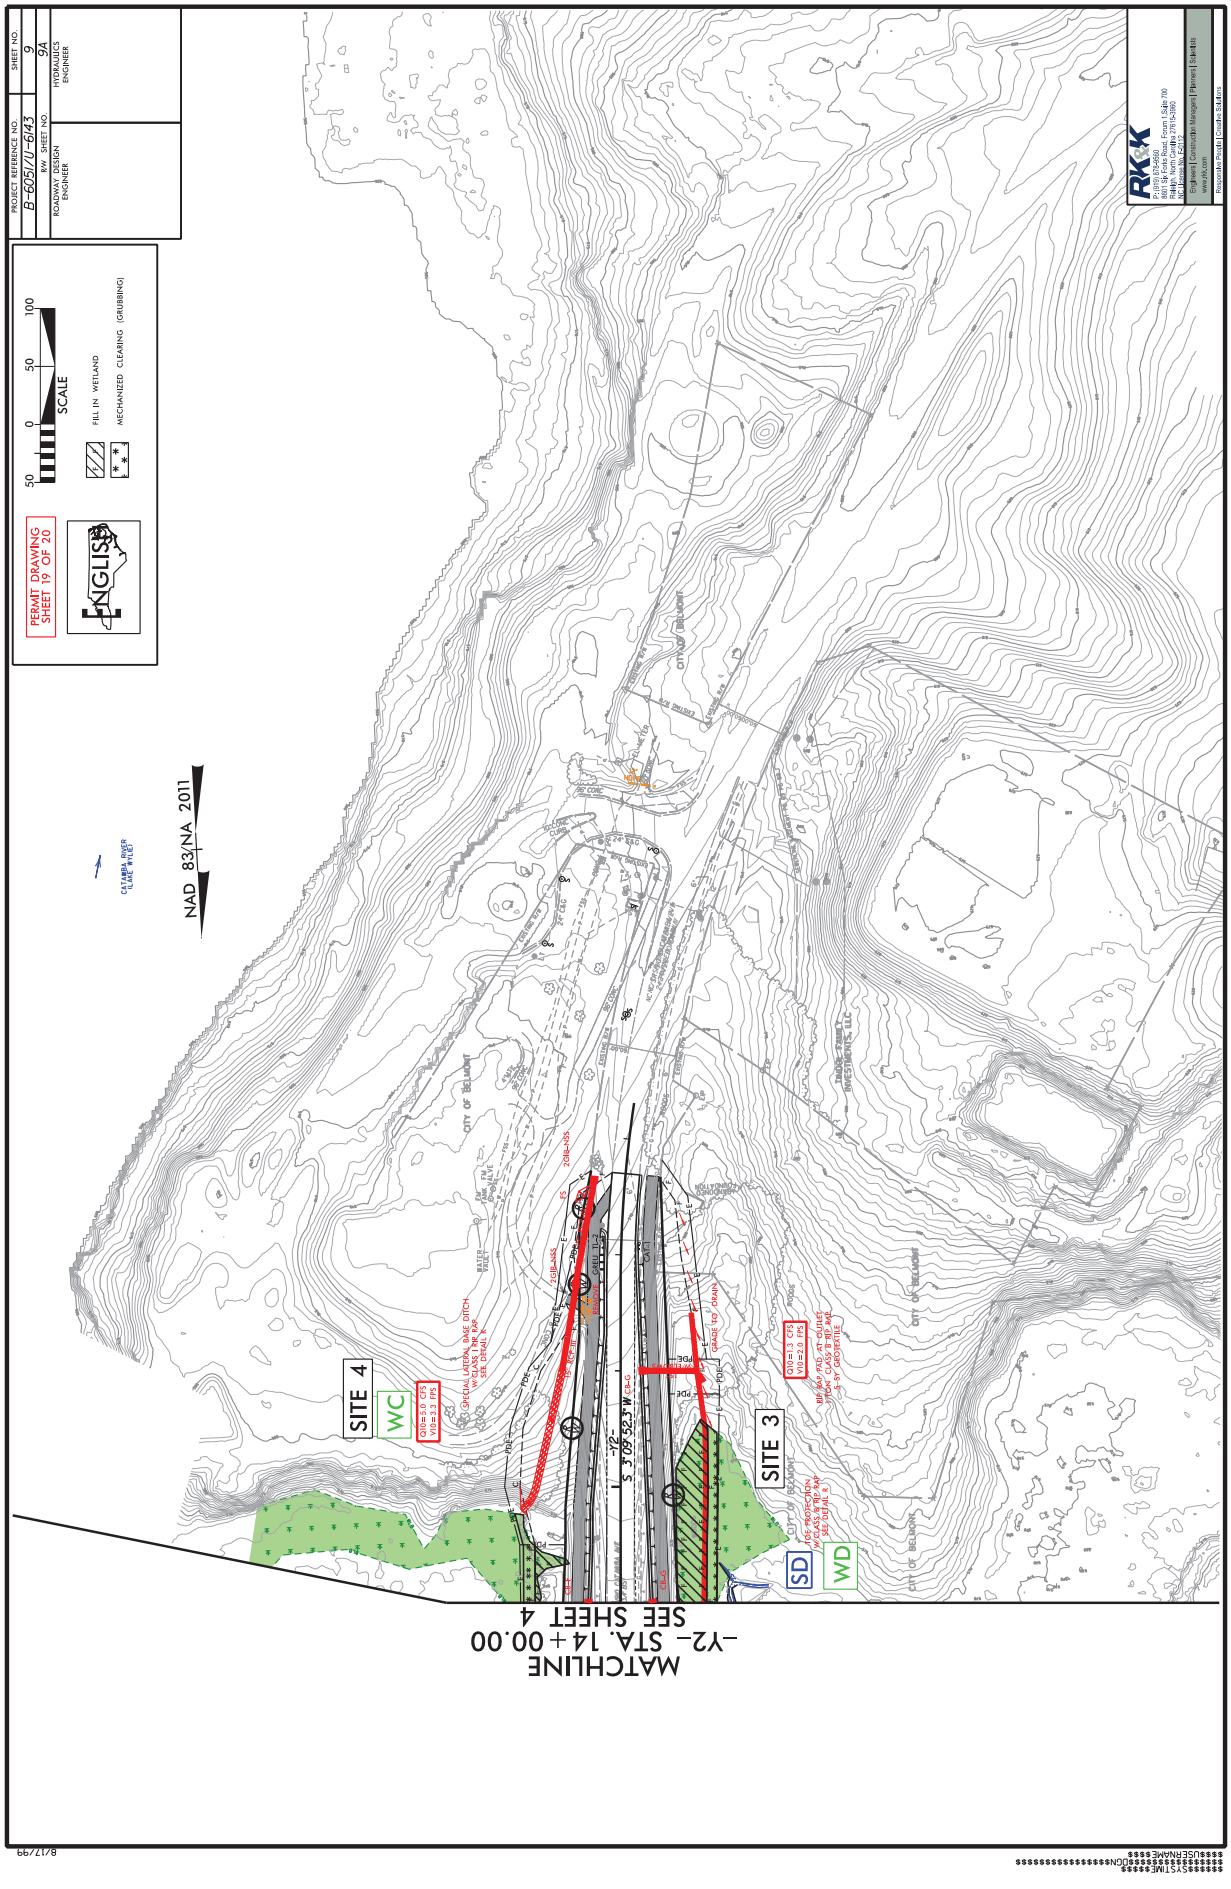
PROJECT REFERENCE NO.
B-6051/U-6143
R/W SHEET NO.
ROADWAY DESIGN ENGINEER
SHEET NO.
9
9A
HYDRAULICS ENGINEER
PERMIT DRAWING SHEET 19 OF 20
ENGLISH
SCALE
50 0 50 100
FILL IN WETLAND
MECHANIZED CLEARING (GRUBBING)
NAD 83/NA 2011
CATAWBA RIVER (LAKE WYLIE)
MATCHLINE -Y2- STA. 14+00.00 SEE SHEET 4
SITE 4
WC
Q10=5.0 CFS
V10=3.3 FPS
SPECIAL LATERAL BASE DITCH W/ CLASS I RIP RAP W/ GEOTEXTILE
SITE 3
SD
Q10=3 CFS
V10=3.0 FPS
RIP RAP PAD, FILTER FABRIC CLASS B RIP RAP & 5" GEOTEXTILE
WD
RIP RAP PROTECTION W/ CLASS B RIP RAP AND GUTTER
GRADE INV. DRAIN
CITY OF BELMONT
RKK
Parsons RKK
8601-124 Forks Road, Forum I, Suite 700
Charlotte, North Carolina 28273
Phone: 704-527-5380
Engineers | Construction Managers | Planners | Surveyors
www.rkk.com
Responsible People | Creative Solutions

WETLAND AND SURACE WATER IMPACTS SUMMARY

Site No.	Station (From / To)	Structure Size / Type	WETLAND IMPACTS: Permanent Fill in Wetlands (ac)	Temp Fill in Wetlands (ac)	Excavation in Wetlands (ac)	Mechanized Clearing in Wetlands (ac)	Hand Clearing in Wetlands (ac)	SURFACE WATER IMPACTS: Permanent SW Impacts (ac)	Temp SW Impacts (ac)	Existing Channel Impacts Permanent (ft)	Existing Channel Impacts Temp (ft)	Natural Stream Design (ft)
1	29+97 to 30+09 -L- RT	Bank Stabilization - SB						0.004	0.003	42	30	
2	12+58.3 -Y2- LT	2 @ 8'x11' RCBC - SC						0.023		70		
		Bank Stabilization - SC						0.035	0.006	101	18	
	12+08 to 12+58 -Y2- LT	Roadway Fill - WA	0.016			0.007						
3	12+80 to 14+61 -Y2- LT	Roadway Fill - SD						0.009	< 0.001	109	7	
	13+68 to 15+58 -Y2- LT	Roadway Fill - WD	0.098			0.031						
4	13+87 to 14+62 -Y2- RT	Roadway Fill - WC	0.010			0.018						
5	39+98 to 40+45 -L- RT	Temp. Workpad For Bridge							0.016		13	
	40+52 to 51+71 -L-	Bridge - Catawba River/Lake Wylie						0.075	0.056	148	20	
	51+33 to 52+53 -L-	Bridge - WB	0.071			0.029						
	40+40 to 51+71 -L-	Temp. Trestle[1] - WB		0.069					5.293		19	
	12+28 to 12.71 -MUP-	42" RCP-III - Catawba River /Lake Wylie						0.003	0.007	14	14	
	52+79 to 55+95 -L- LT	Roadway Fill - Catawba River/Lake Wylie						0.434		23		
	52+44 to 56+07 -L- LT	Temp. Workpad For Bridge - WB		0.015					0.314		41	
6	12+59 to 13+38 -Y3- LT	Bank Stabilization - Catawba River/Lake Wylie						0.009	0.006	27	6	
		Roadway Fill/Toe Protection - Catawba River /Lake Wylie - WE	0.003			0.006		0.002	0.012	19	11	
7	59+04 to 62+63 -L-	Roadway Fill - SA						0.024	0.002	261	17	
TOTALS*:			0.198	0.084	0.000	0.091	0.000	0.618	5.713	814	196	0

*Rounded totals are sum of actual impacts

NOTES:

Permanent Pier Stream Impacts - 938 sq.ft.

[1]Temporary dual trestle bridges for constructability and removal of existing bridge. Impacts are driven solely by temporary bridge piers; they cover the entire work area to provide flexibility to the contractor for the location and adjustment of work bridges as needed.

[2]Total Fill in Wetlands due to riprap - 0.37 sq. ft.

Revised 2018 Feb


NC DEPARTMENT OF TRANSPORTATION
DIVISION OF HIGHWAYS
5/20/2024
GASTON / MECKLENBURG COUNTY
B-6051 / U-6143

SHEET 20 OF 20

P-108

CONTRACT NO: TIP PROJECT: B-6051 /U-6143

$$$$$$$$$$SYSTIME$$$$$$$$$$
$$$$$$$$$$DGN$$$$$$$$$$
$$$$$$$$$$USERNAME$$$$$$$$$$

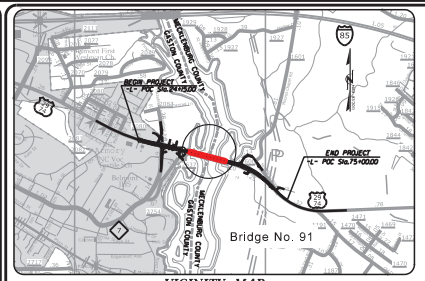

VICINITY MAP
(NOT TO SCALE)
See Sheet 1A For Index of Sheets
See Sheet 1B For Plan Sheet Symbols

STATE OF NORTH CAROLINA
DIVISION OF HIGHWAYS

GASTON / MECKLENBURG COUNTIES


STATE	STATE PROJECT REFERENCE NO.	SHEET NO.	TOTAL SHEETS
N.C.	B-6051 / U-6143	1	

STATE PROJ. NO.	F. A. PROJ. NO.	DESCRIPTION
48708.1.1		P.E.
48336.1.1		P.E.

LOCATION: *BRIDGE NO. 91 OVER CATAWBA RIVER ON US 29 /US 74 AND INTERSECTION IMPROVEMENTS ON US 29 /US 74 (WILKINSON BLVD) AND NC 7 (CATAWBA ST)*

TYPE OF WORK: *GRADING, DRAINAGE, PAVING, STRUCTURES, CULVERT, AND RESURFACING*


BUFFER IMPACTS PERMIT

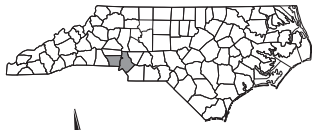

NAD 83/2011

BUFFER DRAWING SHEET 1 OF 6


ENGLISH

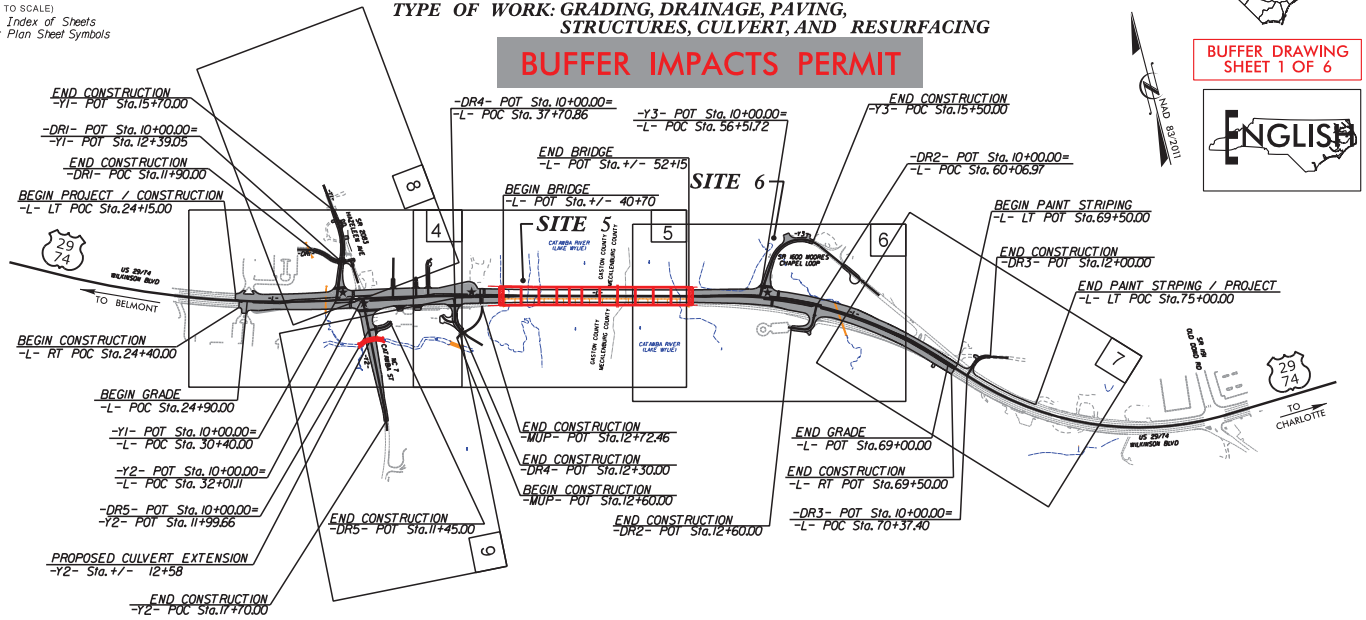

NOTES:
1. THIS PROJECT IS PARTIALLY WITHIN THE MUNICIPAL BOUNDARIES OF THE CITY OF BELMONT.
2. CLEARING ON THIS PROJECT SHALL BE PERFORMED TO THE LIMITS ESTABLISHED BY METHOD ___.

★ TRAFFIC SIGNAL

GRAPHIC SCALES

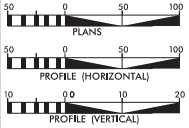

DESIGN DATA

ADT 2024 = 25,476
ADT 2044 = 30,690
DHV = 11%
DIR = 80%
T = 6%*
V = 50 MPH
(* TTST =2% / DUAL 4%)
FUNC CLASS = MAJOR ARTERIAL

PROJECT LENGTH

LENGTH ROADWAY TIP PROJECT B-6051 /U-6143 = 0.746 mi
LENGTH STRUCTURE TIP PROJECT B-6051 /U-6143 = 0.217 mi
TOTAL LENGTH TIP PROJECT B-6051 /U-6143 = 0.963 mi

PLANS PREPARED BY:
RK&K
FOR NORTH CAROLINA DEPARTMENT OF TRANSPORTATION

2024 STANDARD SPECIFICATIONS

RIGHT OF WAY DATE:
MAY 23, 2023

LETTING DATE:
JUNE 18, 2024

Scott D. Blevins, P.E.
PROJECT ENGINEER

Carter Mull, P.E.
PROJECT DESIGN ENGINEER

David Stutts, P.E.
NCDOT CONTACT

HYDRAULICS ENGINEER
SIGNATURE: P.E.

ROADWAY DESIGN ENGINEER
SIGNATURE: P.E.


STATE OF NORTH CAROLINA · DEPARTMENT OF TRANSPORTATION

P-109

PROJECT REFERENCE NO.	SHEET NO.
B-6051/U-6143	2D-1
R/W SHEET NO.	
	HYDRAULICS ENGINEER

BUFFER DRAWING SHEET 2 OF 6


DETAIL A
BERM 'V' DITCH
(Not to Scale)

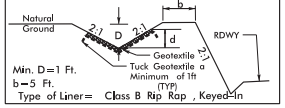

Type of Liner= Class B Rip Rap , Keyed–In

–L– STA. 36+35 TO STA. 38+00 LT
37 TON RIP RAP, 82 SY GEOTEXTILE


DETAIL B
CHANNEL CHANGE
(Not to Scale)

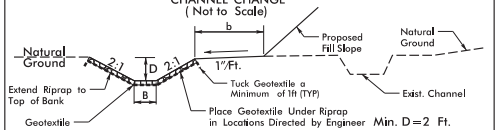

Type of Liner= Class B Rip Rap, Keyed–In

–Y2– STA. 12+88 TO STA. 13+83 RT
100 TON RIP RAP, 218 SY GEOTEXTILE


DETAIL C
LATERAL BASE DITCH
(Not to Scale)

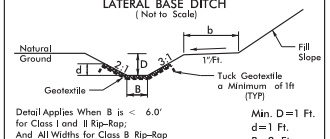

Type of Liner= Class B Rip–Rap, Keyed–In

–MUP– STA. 11+85 TO STA. 12+18 LT
9 TON RIP RAP, 20 SY GEOTEXTILE


DETAIL D
LATERAL BASE DITCH
(Not to Scale)

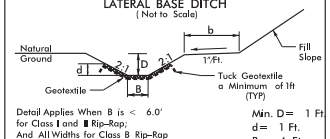

Type of Liner=Cl B Rip–Rap, Keyed–In

–L– STA. 59+00* TO STA. 68+34 LT
*DITCH CONTINUES FOR 30' BEYOND –L– 59+00, TIES W/EXIST. CHAN. OAL=964' (APPROX.)
408 TON RIP RAP, 907 SY GEOTEXTILE


DETAIL E
LATERAL BASE DITCH
(Not to Scale)

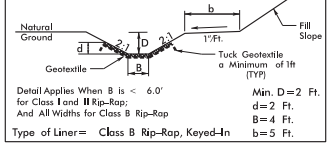

Type of Liner= Class B Rip–Rap, Keyed–In


–L– STA. 38+50 TO STA. 39+15 RT
42 TON RIP RAP, 93 SY GEOTEXTILE

DETAIL F
LATERAL 'V' DITCH
(Not to Scale)

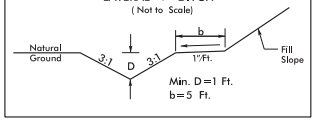

–L– STA. 27+10 LT TO STA. 29+83 LT
–Y1– STA. 11+05* LT TO STA. 11+25 LT
–Y1– STA. 13+25 LT TO STA. 14+00 LT
*DITCH CONTINUES FOR 37.2' BEYOND –Y1– 11+05, CURVES TO TIE AT –L– 29+83.


DETAIL G
LATERAL 'V' DITCH
(Not to Scale)

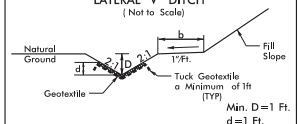

Type of Liner= Cl B Rip–Rap, Keyed–In


–L– STA. 38+20 TO STA. 38+50 RT
7 TON RIP RAP, 15 SY GEOTEXTILE

DETAIL H
PIPE OUTLET BANK STABILIZATION
(Not to Scale)

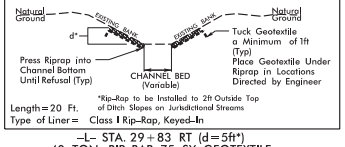


–L– STA. 29+83 RT (d=5ft*)
40 TON RIP RAP, 75 SY GEOTEXTILE
–L– STA. 58+87 LT (d=3.5ft*)
57 TON RIP RAP, 104 SY GEOTEXTILE

DETAIL I
SPECIAL BACK OF CURB CUT DITCH
(NOT TO SCALE)

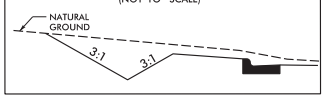

–L– STA. 31+50 TO STA. 33+50 LT
–Y1– STA. 11+25 TO STA. 11+75 LT
–Y1– STA. 12+68 TO STA. 13+25 LT


DETAIL J
SPECIAL BASE DITCH
(Not to Scale)

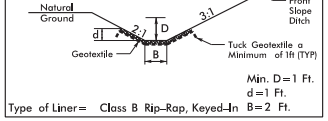

Type of Liner= Class B Rip–Rap, Keyed–In

–MUP– STA. 11+00 TO STA. 11+85 LT
28 TON RIP RAP, 63 SY GEOTEXTILE


DETAIL K
SPECIAL LATERAL BASE DITCH
(Not to Scale)

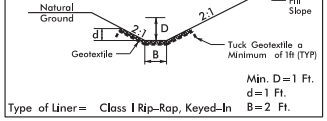

Type of Liner= Class I Rip–Rap, Keyed–In

–Y2– STA. 15+00* TO STA. 16+00 LT
*DITCH CONTINUES FOR 25' BEYOND –Y2– 15+00, CURVES TO TIE W/NG. OAL=125' (APPROX.)
42 TON RIP RAP, 90 SY GEOTEXTILE


DETAIL L
SPECIAL LATERAL 'V' DITCH
(Not to Scale)

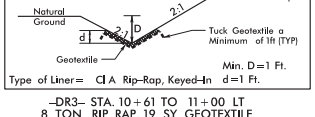

Type of Liner= Cl A Rip–Rap, Keyed–In d=1 Ft.


–DR3– STA. 10+61 TO 11+00 LT
8 TON RIP RAP, 19 SY GEOTEXTILE
–DR3– STA. 10+58 TO 11+00 RT
9 TON RIP RAP, 21 SY GEOTEXTILE

DETAIL M
SPECIAL 'V' DITCH
(Not to Scale)

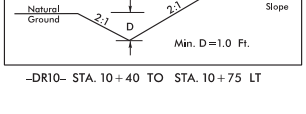

–DR10– STA. 10+40 TO STA. 10+75 LT


DETAIL N
STANDARD BASE DITCH
(Not to Scale)

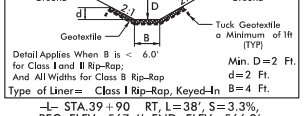

Type of Liner= Class I Rip–Rap, Keyed–In

–L– STA.39+90 RT, L=38', S=3.3%,
BEG. ELEV=567.4', END ELEV=566.2'
26 TON RIP RAP, 55 SY GEOTEXTILE
–L– STA. 54+70 RT, L=16', S=3.1%,
BEG. ELEV=580.5', END ELEV=580.0'
11 TON RIP RAP, 23 SY GEOTEXTILE
–L– STA. 69+75 LT, L=70', S=5.6%,
BEG. ELEV=628.9', END ELEV=625.0'
48 TON RIP RAP, 101 SY GEOTEXTILE
–Y3– STA. 12+75 RT, L=20', S=1.0%,
BEG. ELEV=567.8', END ELEV=567.8'
14 TON RIP RAP, 29 SY GEOTEXTILE


DETAIL O
STANDARD BASE DITCH
(Not to Scale)

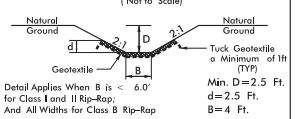

Type of Liner= Class B Rip–Rap, Keyed–In


–L– STA. 29+78 LT, L=75', S=2.33%
BEG. ELEV=587.75', END ELEV=586.00'
57 TON RIP RAP, 127 SY GEOTEXTILE

DETAIL P
STANDARD 'V' DITCH
(Not to Scale)

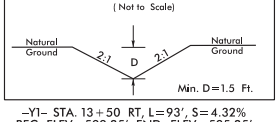

–Y1– STA. 13+50 RT, L=93', S=4.32%
BEG. ELEV=599.25', END ELEV=595.25'
–DR11– STA. 10+25 LT, L=69', S=3.63%
BEG. ELEV=593.50', END ELEV=591.00'

DETAIL Q
STANDARD 'V' DITCH
(Not to Scale)

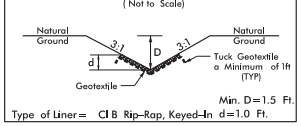

Type of Liner= Cl B Rip–Rap, Keyed–In d=1.0 Ft.

–DR11– STA. 11+33 LT, L=31', S=6.41%
BEG. ELEV=588.12', END ELEV=586.12'
10 TON RIP RAP, 22 SY GEOTEXTILE
–DR11– STA. 11+24 RT, L=35', S=9.20%
BEG. ELEV=590.23', END ELEV=586.97'
11 TON RIP RAP, 25 SY GEOTEXTILE




COMBINED QUANTITIES FOR DETAILS U AND V

PERMANENT CHANNEL EXCAVATION


TOTAL CHANNEL EXCAVATION = 83 CY
TOTAL CL II RIP RAP = 40 TONS
TOTAL GEOTEXTILE FAB. = 41 SY

DETAIL U

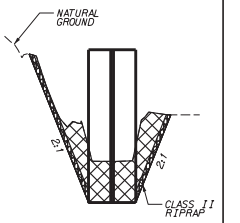


OUTLET CHANNEL IMPROVEMENTS
LOOKING DOWNSTREAM (NTS)
LENGTH=17'

DETAIL V

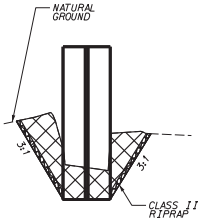

INLET CHANNEL IMPROVEMENTS
LOOKING DOWNSTREAM (NTS)
LENGTH=18'


DETAIL R
TOE PROTECTION
(Not to Scale)

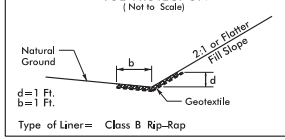

Type of Liner= Class B Rip–Rap


–L– STA. 65+50 TO STA. 68+00 RT
103 TON RIP RAP, 229 SY GEOTEXTILE
–Y2– STA. 11+10 TO STA. 12+61 RT
62 TON RIP RAP, 138 SY GEOTEXTILE
–Y2– STA. 13+00 TO STA. 16+50 RT
144 TON RIP RAP, 321 SY GEOTEXTILE

DETAIL S
BANK STABILIZATION ON BANKS ONLY
(Not to Scale)

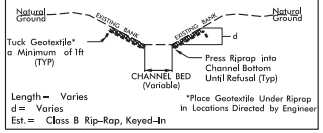

–Y2– STA. 12+60 LT; 3 TON RIP RAP, 7 SY GEOTEXTILE
–Y2– STA. 12+95 LT; 15 TON RIP RAP, 33 SY GEOTEXTILE
–Y2– STA. 12+85 RT; 7 TON RIP RAP, 16 SY GEOTEXTILE

DETAIL T
PIPE OUTLET BANK STABILIZATION
(Not to Scale)

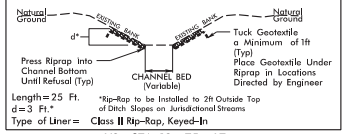



–Y3– STA. 12+75 LT
72 TON RIP RAP, 104 SY GEOTEXTILE

P-110

8/17/99

1/12/2024
R:\Highways\PERMITS_Environmental\Drawings\Buffer Impacts\B-6051_hyd_psh020.dgn

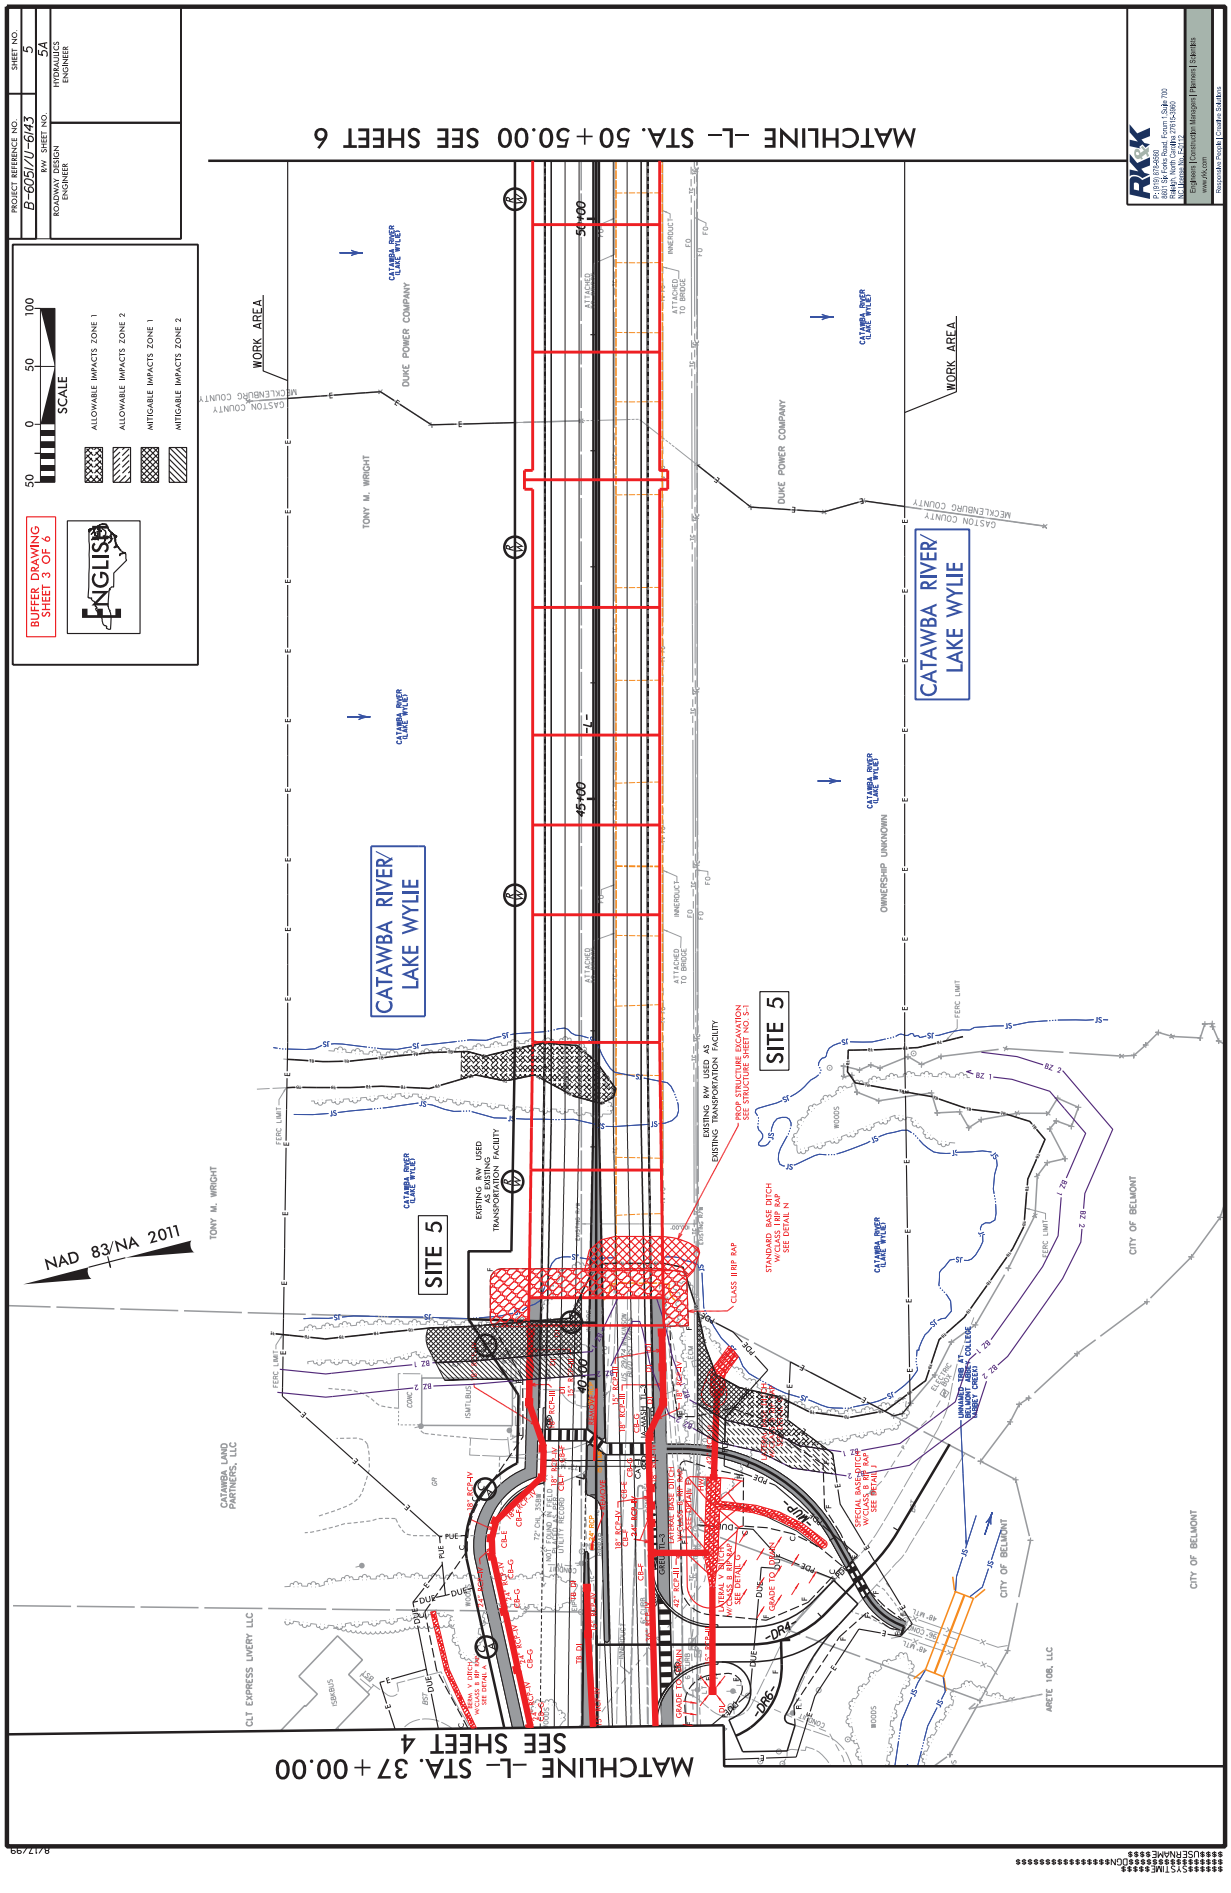
PROJECT REFERENCE NO.
B-6051/U-6143
RW SHEET NO.
ROADWAY DESIGN ENGINEER
SHEET NO.
5
5A
HYDRAULICS ENGINEER
SCALE
50 0 50 100
ALLOWABLE IMPACTS ZONE 1
ALLOWABLE IMPACTS ZONE 2
MITIGABLE IMPACTS ZONE 1
MITIGABLE IMPACTS ZONE 2
BUFFER DRAWING SHEET 3 OF 6
ENGLISH
RKK
Engineers | Construction Managers | Planners | Scientists
www.rkk.com
Raleigh-Durham | Charlotte-Statesville
MATCHLINE -L- STA. 50+50.00 SEE SHEET 6
MATCHLINE -L- STA. 37+00.00 SEE SHEET 4
NAD 83/NA 2011
CATAWBA RIVER/ LAKE WYLIE
SITE 5
SITE 5
WORK AREA
WORK AREA
DUKE POWER COMPANY
DUKE POWER COMPANY
TONY M. WRIGHT
TONY M. WRIGHT
CATAWBA LAND PARTNERS, LLC
CLT EXPRESS LWERY LLC
OWNERSHIP UNKNOWN
CITY OF BELMONT
CITY OF BELMONT
CITY OF BELMONT
ARRETE YOBL LLC
GASTON COUNTY
MECKLENBURG COUNTY
EXISTING R/W USED AS EXISTING TRANSPORTATION FACILITY
PROP. STRUCTURE EXCAVATION SEE STRUCTURE SHEET NO. 5-1
CLASS II RIP RAP
STANDARDS BASE DITCH W/CLASS II RIP RAP SEE DETAIL N
SPECIAL BASE DITCH W/CLASS II RIP RAP SEE DETAIL N
GRADE TO DRAIN
ERC LIMIT
WOODS
CATAWBA RIVER LAKE WYLIE
ATTACHED TO BRIDGE
INNERDUCT
FO
DUE
DRP
DRA
DRE
-L-
45+00
50+00

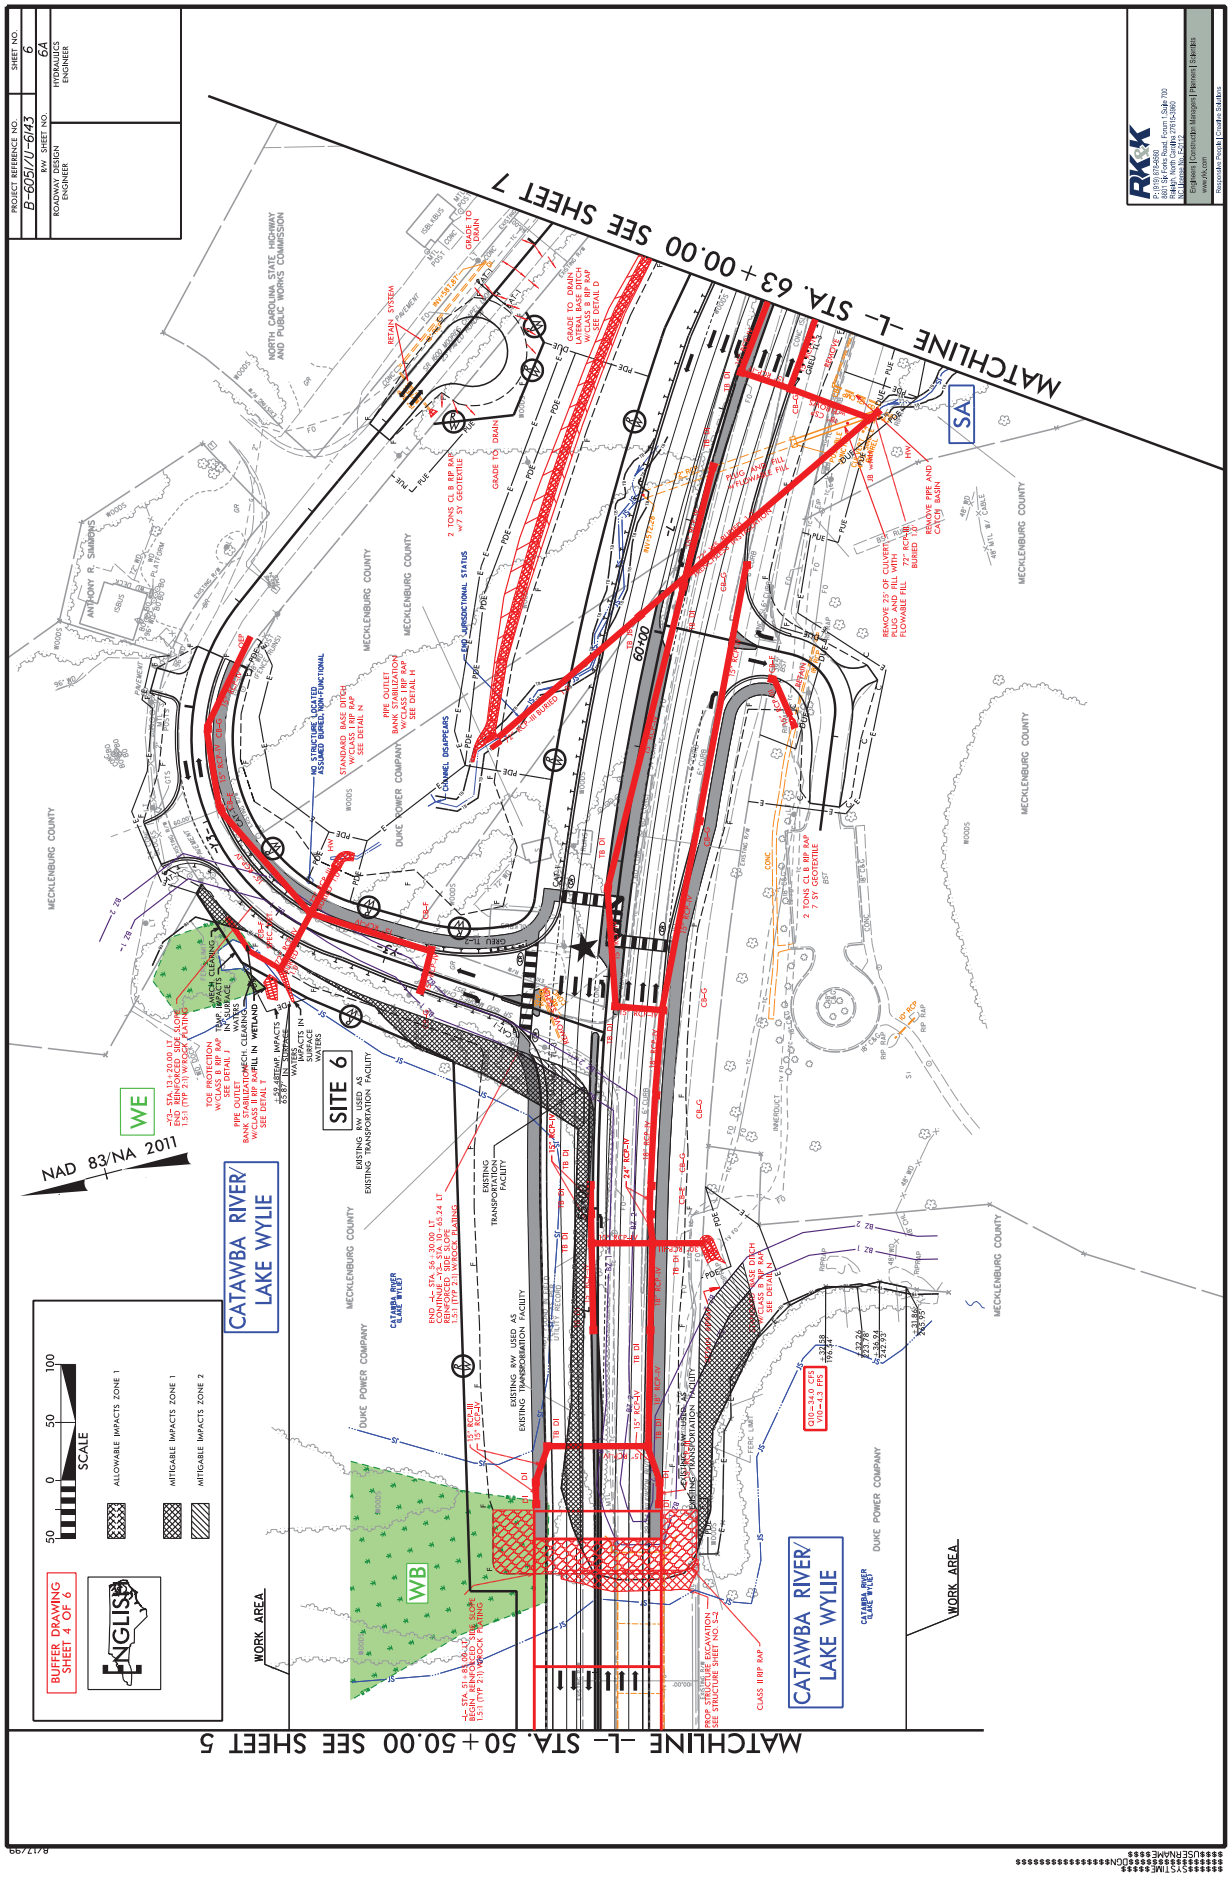
PROJECT REFERENCE NO.
B-6051/U-6143
R/W SHEET NO.
ROADWAY DESIGN ENGINEER
SHEET NO.
6
6A
HYDRAULICS ENGINEER
RKK
Engineers | Construction Managers | Planners | Scientists
MATCHLINE -L- STA. 63+00.00 SEE SHEET 7
MATCHLINE -L- STA. 50+50.00 SEE SHEET 5
NAD 83/NA 2011
SITE 6
WE
WB
SA
CATAWBA RIVER/ LAKE WYLIE
WORK AREA
MECKLENBURG COUNTY
DUKE POWER COMPANY
NORTH CAROLINA STATE HIGHWAY AND PUBLIC WORKS COMMISSION
ANTHONY R. SAWYERS
BUFFER DRAWING SHEET 4 OF 6
SCALE
ALLOWABLE IMPACTS ZONE 1
MITIGABLE IMPACTS ZONE 1
MITIGABLE IMPACTS ZONE 2
ENGLISH

RIPARIAN BUFFER IMPACTS SUMMARY

Site No.	Station (From / To)	Structure Size / Type	IMPACTS									BUFFER REPLACEMENT	
			TYPE			ALLOWABLE			MITIGABLE				
			ROAD CROSSING	BRIDGE	PARALLEL IMPACT	ZONE 1 (ft^2)	ZONE 2 (ft^2)	TOTAL (ft^2)	ZONE 1 (ft^2)	ZONE 2 (ft^2)	TOTAL (ft^2)	ZONE 1 (ft^2)	ZONE 2 (ft^2)
5	11+41 to 12+30 -MUP- RT	Roadway Fill - MUP			X	1735	1963	3698					
	39+21 to 40+70 -L-	Roadway Fill - Widening / MUP 42" RCP-III / Std. Base Ditch	X						5523	2755	8278		
	40+70 to 52+15 -L-	1145' Bridge		X		3826	0	3826					
	52+15 to 54+10 -L-	Roadway Fill - Widening	X						8250	1549	9799		
6	10+00 to 13+65 -Y3- LT	Roadway Fill - Widening 72" RCP-IV			X				5962	398	6360		
TOTALS*:						**5561**	**1963**	**7524**	**19735**	**4702**	**24437**	**0**	**0**

NOTES:
Top of Bank for Catawba River (Lake Wylie) revised to Lake Wylie full pond elevation (569.4'). Buffer lines revised accordingly.
Bridge BZ1 impacts due to small areas above TB on peninsula on parcel 13 and at both bridge abutments.
Existing R/W lines for -L-/-Y3- used as boundaries of Existing Transportation Facility for consistency between sites.

NC DEPARTMENT OF TRANSPORTATION
DIVISION OF HIGHWAYS
1/12/2024
GASTON / MECKLENBURG COUNTY
B-6051 / U-6143

Revised 2018 Feb

WETLANDS IN BUFFER IMPACTS SUMMARY

SITE NO.	STATION (FROM/TO)		WETLANDS IN BUFFERS	
			ZONE 1 (ft^2)	ZONE 2 (ft^2)
6	13+00 to 13+31 -Y3-LT		74	0
TOTAL:			**74**	**0**

NC DEPARTMENT OF TRANSPORTATION
DIVISION OF HIGHWAYS
1/12/2024
GASTON / MECKLENBURG COUNTY
B-6051 / U-6143

SHEET 6 OF 6

Revised 2018 Feb

Rev. Jan 2009

P-114

County: GASTON, MECKLENBURG

Line #	Item Number	Sec #	Description	Quantity	Unit Cost	Amount
			ROADWAY ITEMS			
0001	0000100000-N	800	MOBILIZATION	Lump Sum	L.S.	
0002	0000400000-N	801	CONSTRUCTION SURVEYING	Lump Sum	L.S.	
0003	0000900000-N	SP	GENERIC MISCELLANEOUS ITEM BOATER SAFETY PLAN	Lump Sum	L.S.	
0004	0050000000-E	226	SUPPLEMENTARY CLEARING & GRUBBING	2 ACR		
0005	0057000000-E	226	UNDERCUT EXCAVATION	10,680 CY		
0006	0063000000-N	SP	GRADING	Lump Sum	L.S.	
0007	0106000000-E	230	BORROW EXCAVATION	114,800 CY		
0008	0127000000-N	235	EMBANKMENT SETTLEMENT GAUGES	4 EA		
0009	0134000000-E	240	DRAINAGE DITCH EXCAVATION	2,790 CY		
0010	0141000000-E	240	BERM DITCH CONSTRUCTION	170 LF		
0011	0194000000-E	265	SELECT GRANULAR MATERIAL, CLASS III	8,920 CY		
0012	0195000000-E	265	SELECT GRANULAR MATERIAL	1,560 CY		
0013	0196000000-E	270	GEOTEXTILE FOR SOIL STABILIZATION	8,520 SY		
0014	0199000000-E	SP	TEMPORARY SHORING	6,260 SF		
0015	0220000000-E	SP	ROCK EMBANKMENTS	7,600 TON		
0016	0222000000-E	SP	GEOTEXTILE FOR ROCK EMBANKMENTS	3,750 SY		
0017	0223000000-E	275	ROCK PLATING	2,560 SY		

County: GASTON, MECKLENBURG

Line #	Item Number	Sec #	Description	Quantity	Unit Cost	Amount
0018	0248000000-N	SP	GENERIC GRADING ITEM TYPE 1 BRIDGE APPROACH FILL, STATION 46+42.50 -L-	Lump Sum	L.S.	
0019	0318000000-E	300	FOUNDATION CONDITIONING MATERIAL, MINOR STRUCTURES	1,080 TON		
0020	0321000000-E	300	FOUNDATION CONDITIONING GEOTEXTILE	3,340 SY		
0021	0335200000-E	305	15" DRAINAGE PIPE	304 LF		
0022	0335300000-E	305	18" DRAINAGE PIPE	64 LF		
0023	0335500000-E	305	30" DRAINAGE PIPE	972 LF		
0024	0335850000-E	305	**" DRAINAGE PIPE ELBOWS (15")	12 EA		
0025	0366000000-E	310	15" RC PIPE CULVERTS, CLASS III	664 LF		
0026	0372000000-E	310	18" RC PIPE CULVERTS, CLASS III	56 LF		
0027	0384000000-E	310	30" RC PIPE CULVERTS, CLASS III	64 LF		
0028	0396000000-E	310	42" RC PIPE CULVERTS, CLASS III	128 LF		
0029	0426000000-E	310	72" RC PIPE CULVERTS, CLASS III	216 LF		
0030	0448000000-E	310	****" RC PIPE CULVERTS, CLASS IV (60")	228 LF		
0031	0448000000-E	310	****" RC PIPE CULVERTS, CLASS IV (72")	60 LF		
0032	0448200000-E	310	15" RC PIPE CULVERTS, CLASS IV	5,064 LF		
0033	0448300000-E	310	18" RC PIPE CULVERTS, CLASS IV	936 LF		
0034	0448400000-E	310	24" RC PIPE CULVERTS, CLASS IV	304 LF		

County: GASTON, MECKLENBURG

Line #	Item Number	Sec #	Description	Quantity	Unit Cost	Amount
0035	0448500000-E	310	30" RC PIPE CULVERTS, CLASS IV	328 LF		
0036	0448600000-E	310	36" RC PIPE CULVERTS, CLASS IV	296 LF		
0037	0588000000-E	310	18" CS PIPE CULVERTS, 0.064" THICK	72 LF		
0038	0636000000-E	310	**" CS PIPE ELBOWS, *****" THICK (18", 0.064")	2 EA		
0039	0973100000-E	330	**" WELDED STEEL PIPE, ****" THICK, GRADE B IN SOIL (72", 1.000")	132 LF		
0040	0973300000-E	330	**" WELDED STEEL PIPE, ****" THICK, GRADE B NOT IN SOIL (72", 1.000")	132 LF		
0041	0995000000-E	340	PIPE REMOVAL	2,312 LF		
0042	1077000000-E	SP	#57 STONE	2,270 TON		
0043	1099500000-E	505	SHALLOW UNDERCUT	810 CY		
0044	1099700000-E	505	CLASS IV SUBGRADE STABILIZATION	2,380 TON		
0045	1112000000-E	505	GEOTEXTILE FOR SUBGRADE STABILIZATION	3,530 SY		
0046	1121000000-E	520	AGGREGATE BASE COURSE	3,110 TON		
0047	1220000000-E	545	INCIDENTAL STONE BASE	150 TON		
0048	1275000000-E	600	PRIME COAT	3,259.1 GAL		
0049	1330000000-E	607	INCIDENTAL MILLING	2,780 SY		
0050	1491000000-E	610	ASPHALT CONC BASE COURSE, TYPE B25.0C	9,080 TON		
0051	1503000000-E	610	ASPHALT CONC INTERMEDIATE COURSE, TYPE I19.0C	8,170 TON		

County: GASTON, MECKLENBURG

Line #	Item Number	Sec #	Description	Quantity	Unit Cost	Amount
0052	1519000000-E	610	ASPHALT CONC SURFACE COURSE, TYPE S9.5B	1,380 TON		
0053	1523000000-E	610	ASPHALT CONC SURFACE COURSE, TYPE S9.5C	8,570 TON		
0054	1575000000-E	620	ASPHALT BINDER FOR PLANT MIX	1,380 TON		
0055	1693000000-E	654	ASPHALT PLANT MIX, PAVEMENT REPAIR	768 TON		
0056	2022000000-E	815	SUBDRAIN EXCAVATION	95.2 CY		
0057	2026000000-E	815	GEOTEXTILE FOR SUBSURFACE DRAINS	425 SY		
0058	2036000000-E	815	SUBDRAIN COARSE AGGREGATE	71.4 CY		
0059	2044000000-E	815	6" PERFORATED SUBDRAIN PIPE	425 LF		
0060	2070000000-N	815	SUBDRAIN PIPE OUTLET	1 EA		
0061	2077000000-E	815	6" OUTLET PIPE	6 LF		
0062	2209000000-E	838	ENDWALLS	4.5 CY		
0063	2220000000-E	838	REINFORCED ENDWALLS	19.8 CY		
0064	2275000000-E	SP	FLOWABLE FILL	180 CY		
0065	2286000000-N	840	MASONRY DRAINAGE STRUCTURES	120 EA		
0066	2297000000-E	840	MASONRY DRAINAGE STRUCTURES	32.3 CY		
0067	2308000000-E	840	MASONRY DRAINAGE STRUCTURES	22.4 LF		
0068	2364000000-N	840	FRAME WITH TWO GRATES, STD 840.16	18 EA		

County: GASTON, MECKLENBURG

Line #	Item Number	Sec #	Description	Quantity	Unit Cost	Amount
0069	2366000000-N	840	FRAME WITH TWO GRATES, STD 840.24	6 EA		
0070	2367000000-N	840	FRAME WITH TWO GRATES, STD 840.29	30 EA		
0071	2374000000-N	840	FRAME WITH GRATE & HOOD, STD 840.03, TYPE ** (E)	6 EA		
0072	2374000000-N	840	FRAME WITH GRATE & HOOD, STD 840.03, TYPE ** (F)	25 EA		
0073	2374000000-N	840	FRAME WITH GRATE & HOOD, STD 840.03, TYPE ** (G)	37 EA		
0074	2396000000-N	840	FRAME WITH COVER, STD 840.54	4 EA		
0075	2451000000-N	852	CONCRETE TRANSITIONAL SECTION FOR DROP INLET	25 EA		
0076	2535000000-E	846	**" X **" CONCRETE CURB (8" X 4")	300 LF		
0077	2549000000-E	846	2'-6" CONCRETE CURB & GUTTER	9,640 LF		
0078	2591000000-E	848	4" CONCRETE SIDEWALK	500 SY		
0079	2605000000-N	848	CONCRETE CURB RAMPS	34 EA		
0080	2612000000-E	848	6" CONCRETE DRIVEWAY	280 SY		
0081	2619000000-E	850	4" CONCRETE PAVED DITCH	15 SY		
0082	2655000000-E	852	5" MONOLITHIC CONCRETE ISLANDS (KEYED IN)	3,780 SY		
0083	3001000000-N	SP	IMPACT ATTENUATOR UNITS, TYPE TL-3	1 EA		
0084	3030000000-E	862	STEEL BEAM GUARDRAIL	2,987.5 LF		
0085	3045000000-E	862	STEEL BEAM GUARDRAIL, SHOP CURVED	62.5 LF		

County: GASTON, MECKLENBURG

Line #	Item Number	Sec #	Description	Quantity	Unit Cost	Amount
0086	3105000000-N	862	STEEL BEAM GUARDRAIL TERMINAL SECTIONS	4 EA		
0087	3150000000-N	862	ADDITIONAL GUARDRAIL POSTS	20 EA		
0088	3195000000-N	862	GUARDRAIL END UNITS, TYPE AT-1	2 EA		
0089	3210000000-N	862	GUARDRAIL END UNITS, TYPE CAT-1	7 EA		
0090	3287000000-N	862	GUARDRAIL END UNITS, TYPE TL-3	4 EA		
0091	3288000000-N	862	GUARDRAIL END UNITS, TYPE TL-2	3 EA		
0092	3360000000-E	863	REMOVE EXISTING GUARDRAIL	1,580 LF		
0093	3380000000-E	862	TEMPORARY STEEL BEAM GUARDRAIL	400 LF		
0094	3387000000-N	862	TEMPORARY GUARDRAIL ANCHOR UNITS, TYPE ********* (THRIE-BEAM)	2 EA		
0095	3389150000-N	862	TEMPORARY GUARDRAIL END UNITS, TYPE ***** (TL-3)	2 EA		
0096	3389160000-N	862	TEMPORARY ADDITIONAL GUARDRAIL POSTS	5 EA		
0097	3575000000-E	SP	GENERIC FENCING ITEM BICYCLE/PEDESTRIAN SAFETY RAIL	3,000 LF		
0098	3628000000-E	876	RIP RAP, CLASS I	250 TON		
0099	3635000000-E	876	RIP RAP, CLASS II	120 TON		
0100	3642000000-E	876	RIP RAP, CLASS A	1,000 TON		
0101	3649000000-E	876	RIP RAP, CLASS B	1,320 TON		
0102	3656000000-E	876	GEOTEXTILE FOR DRAINAGE	21,685 SY		

County: GASTON, MECKLENBURG

Line #	Item Number	Sec #	Description	Quantity	Unit Cost	Amount
0103	4072000000-E	903	SUPPORTS, 3-LB STEEL U-CHANNEL	1,551 LF		
0104	4079000000-N	903	SUPPORTS, BARRIER (SMALL)	1 EA		
0105	4096000000-N	904	SIGN ERECTION, TYPE D	5 EA		
0106	4102000000-N	904	SIGN ERECTION, TYPE E	52 EA		
0107	4108000000-N	904	SIGN ERECTION, TYPE F	14 EA		
0108	4116100000-N	904	SIGN ERECTION, RELOCATE TYPE **** (GROUND MOUNTED) (D)	2 EA		
0109	4155000000-N	907	DISPOSAL OF SIGN SYSTEM, U-CHANNEL	42 EA		
0110	4192000000-N	907	DISPOSAL OF SUPPORT, U-CHANNEL	2 EA		
0111	4400000000-E	1110	WORK ZONE SIGNS (STATIONARY)	371 SF		
0112	4405000000-E	1110	WORK ZONE SIGNS (PORTABLE)	416 SF		
0113	4410000000-E	1110	WORK ZONE SIGNS (BARRICADE MOUNTED)	109 SF		
0114	4415000000-N	1115	FLASHING ARROW BOARD	2 EA		
0115	4420000000-N	1120	PORTABLE CHANGEABLE MESSAGE SIGN	2 EA		
0116	4430000000-N	1130	DRUMS	282 EA		
0117	4435000000-N	1135	CONES	40 EA		
0118	4445000000-E	1145	BARRICADES (TYPE III)	184 LF		
0119	4447000000-E	SP	PEDESTRIAN CHANNELIZING DEVICES	88 LF		

County: GASTON, MECKLENBURG

Line #	Item Number	Sec #	Description	Quantity	Unit Cost	Amount
0120	4455000000-N	1150	FLAGGER	200 DAY		
0121	4465000000-N	1160	TEMPORARY CRASH CUSHIONS	5 EA		
0122	4470000000-N	1160	REMOVE & RESET TEMPORARY CRASH CUSHION	2 EA		
0123	4480000000-N	1165	TMA	2 EA		
0124	4485000000-E	1170	PORTABLE CONCRETE BARRIER	3,470 LF		
0125	4490000000-E	1170	PORTABLE CONCRETE BARRIER (ANCHORED)	2,510 LF		
0126	4500000000-E	1170	REMOVE AND RESET PORTABLE CONCRETE BARRIER	3,350 LF		
0127	4510000000-N	1190	LAW ENFORCEMENT	80 HR		
0128	4600000000-N	SP	GENERIC TRAFFIC CONTROL ITEM TEMPORARY RIVER WARNING SIGNS	6 EA		
0129	4650000000-N	1251	TEMPORARY RAISED PAVEMENT MARKERS	925 EA		
0130	4685000000-E	1205	THERMOPLASTIC PAVEMENT MARKING LINES (4", 90 MILS)	16,357 LF		
0131	4695000000-E	1205	THERMOPLASTIC PAVEMENT MARKING LINES (8", 90 MILS)	2,427 LF		
0132	4700000000-E	1205	THERMOPLASTIC PAVEMENT MARKING LINES (12", 90 MILS)	165 LF		
0133	4709000000-E	1205	THERMOPLASTIC PAVEMENT MARKING LINES (24", 90 MILS)	2,760 LF		
0134	4725000000-E	1205	THERMOPLASTIC PAVEMENT MARKING SYMBOL (90 MILS)	43 EA		
0135	4770000000-E	1205	COLD APPLIED PLASTIC PAVEMENT MARKING LINES, TYPE ** (4") (IV)	10,758 LF		
0136	4810000000-E	1205	PAINT PAVEMENT MARKING LINES (4")	112,974 LF		

County: GASTON, MECKLENBURG

Line #	Item Number	Sec #	Description	Quantity	Unit Cost	Amount
0137	4820000000-E	1205	PAINT PAVEMENT MARKING LINES (8")	9,917 LF		
0138	4825000000-E	1205	PAINT PAVEMENT MARKING LINES (12")	2,868 LF		
0139	4835000000-E	1205	PAINT PAVEMENT MARKING LINES (24")	1,710 LF		
0140	4840000000-N	1205	PAINT PAVEMENT MARKING CHARACTER	40 EA		
0141	4845000000-N	1205	PAINT PAVEMENT MARKING SYMBOL	150 EA		
0142	4846000000-E	1205	POLYUREA PAVEMENT MARKING LINES (**", *** MILS) (4", 20 MILS)	5,980 LF		
0143	4850000000-E	1205	REMOVAL OF PAVEMENT MARKING LINES (4")	32,311 LF		
0144	4860000000-E	1205	REMOVAL OF PAVEMENT MARKING LINES (8")	1,219 LF		
0145	4865000000-E	1205	REMOVAL OF PAVEMENT MARKING LINES (12")	1,159 LF		
0146	4870000000-E	1205	REMOVAL OF PAVEMENT MARKING LINES (24")	264 LF		
0147	4875000000-N	1205	REMOVAL OF PAVEMENT MARKING SYMBOLS & CHARACTERS	59 EA		
0148	4895000000-N	SP	GENERIC PAVEMENT MARKING ITEM POLYCARBONATE H-SHAPED MARKERS	310 EA		
0149	4900000000-N	1251	PERMANENT RAISED PAVEMENT MARKERS	69 EA		
0150	5150000000-E	1409	ELECTRICAL DUCT, TYPE **, SIZE ***** (BD, 2" PVC SCHEDULE 40)	2,635 LF		
0151	5150000000-E	1409	ELECTRICAL DUCT, TYPE **, SIZE ***** (TL, 3" PVC SCHEDULE 40)	1,750 LF		
0152	5240000000-N	1411	ELECTRICAL JUNCTION BOXES ********** (IG, 18" H X 24" W X18" D)	11 EA		
0153	5326200000-E	1510	12" WATER LINE	417.2 LF		

County: GASTON, MECKLENBURG

Line #	Item Number	Sec #	Description	Quantity	Unit Cost	Amount
0154	5329000000-E	1510	DUCTILE IRON WATER PIPE FITTINGS	1,070 LB		
0155	5540000000-E	1515	6" VALVE	1 EA		
0156	5558000000-E	1515	12" VALVE	1 EA		
0157	5666000000-N	1515	FIRE HYDRANT	1 EA		
0158	5673000000-E	1515	FIRE HYDRANT LEG	20 LF		
0159	5804000000-E	1530	ABANDON 12" UTILITY PIPE	373 LF		
0160	5815500000-N	1530	REMOVE FIRE HYDRANT	1 EA		
0161	5882000000-N	SP	GENERIC UTILITY ITEM 6' X 6' UTILITY MANHOLE PRECAST STRUCTURE	2 EA		
0162	5888000000-E	SP	GENERIC UTILITY ITEM 4" PVC CONDUIT	4,906 LF		
0163	6000000000-E	1605	TEMPORARY SILT FENCE	33,805 LF		
0164	6006000000-E	1610	STONE FOR EROSION CONTROL, CLASS A	1,050 TON		
0165	6009000000-E	1610	STONE FOR EROSION CONTROL, CLASS B	4,180 TON		
0166	6012000000-E	1610	SEDIMENT CONTROL STONE	8,985 TON		
0167	6015000000-E	1615	TEMPORARY MULCHING	24 ACR		
0168	6018000000-E	1620	SEED FOR TEMPORARY SEEDING	900 LB		
0169	6021000000-E	1620	FERTILIZER FOR TEMPORARY SEEDING	6 TON		
0170	6024000000-E	1622	TEMPORARY SLOPE DRAINS	860 LF		

County: GASTON, MECKLENBURG

Line #	Item Number	Sec #	Description	Quantity	Unit Cost	Amount
0171	6029000000-E	SP	SAFETY FENCE	2,780 LF		
0172	6030000000-E	1630	SILT EXCAVATION	14,760 CY		
0173	6036000000-E	1631	MATTING FOR EROSION CONTROL	65,230 SY		
0174	6037000000-E	1629	COIR FIBER MAT	200 SY		
0175	6042000000-E	1632	1/4" HARDWARE CLOTH	11,355 LF		
0176	6043000000-E	1644	LOW PERMEABILITY GEOTEXTILE	300 SY		
0177	6045000000-E	SP	**" TEMPORARY PIPE (48")	20 LF		
0178	6048000000-E	SP	FLOATING TURBIDITY CURTAIN	16,550 SY		
0179	6070000000-N	1639	SPECIAL STILLING BASINS	122 EA		
0180	6071002000-E	1642	FLOCCULANT	1,185 LB		
0181	6071012000-E	1642	COIR FIBER WATTLE	630 LF		
0182	6071014000-E	1642	COIR FIBER WATTLE BARRIER	1,310 LF		
0183	6071030000-E	1640	COIR FIBER BAFFLE	2,955 LF		
0184	6071050000-E	1644	**" SKIMMER (1-1/2")	3 EA		
0185	6071050000-E	1644	**" SKIMMER (2")	2 EA		
0186	6071050000-E	1644	**" SKIMMER (2-1/2")	1 EA		
0187	6084000000-E	1660	SEEDING & MULCHING	21 ACR		

County: GASTON, MECKLENBURG

Line #	Item Number	Sec #	Description	Quantity	Unit Cost	Amount
0188	6087000000-E	1660	MOWING	27 ACR		
0189	6090000000-E	1661	SEED FOR REPAIR SEEDING	250 LB		
0190	6093000000-E	1661	FERTILIZER FOR REPAIR SEEDING	1.25 TON		
0191	6096000000-E	1662	SEED FOR SUPPLEMENTAL SEEDING	450 LB		
0192	6108000000-E	1665	FERTILIZER TOPDRESSING	12.75 TON		
0193	6111000000-E	SP	IMPERVIOUS DIKE	538 LF		
0194	6114500000-N	1667	SPECIALIZED HAND MOWING	20 MHR		
0195	6114800000-N	SP	MANUAL LITTER REMOVAL	16 MHR		
0196	6114900000-E	SP	LITTER DISPOSAL	6 TON		
0197	6117000000-N	1675	RESPONSE FOR EROSION CONTROL	400 EA		
0198	6117500000-N	SP	CONCRETE WASHOUT STRUCTURE	3 EA		
0199	6120000000-E	SP	CULVERT DIVERSION CHANNEL	98 CY		
0200	6123000000-E	1670	REFORESTATION	0.2 ACR		
0201	6132000000-N	SP	GENERIC EROSION CONTROL ITEM FABRIC INSERT INLET PROTECTION CLEANOUT	990 EA		
0202	6132000000-N	SP	GENERIC EROSION CONTROL ITEM FABRIC INSERT INLET PROTECTION, TYPE 1 (HIGH FLOW)	330 EA		
0203	6132000000-N	SP	GENERIC EROSION CONTROL ITEM PREFABRICATED CONCRETE WASHOUT	18 EA		

County: GASTON, MECKLENBURG

Line #	Item Number	Sec #	Description	Quantity	Unit Cost	Amount
0204	6141000000-E	SP	GENERIC EROSION CONTROL ITEM PERMANENT SOIL REINFORCEMENT MAT, TYPE 1	900 SY		
0205	7048500000-E	1705	PEDESTRIAN SIGNAL HEAD (16", 1 SECTION W/COUNTDOWN)	18 EA		
0206	7060000000-E	1705	SIGNAL CABLE	9,320 LF		
0207	7120000000-E	1705	VEHICLE SIGNAL HEAD (12", 3 SECTION)	62 EA		
0208	7132000000-E	1705	VEHICLE SIGNAL HEAD (12", 4 SECTION)	6 EA		
0209	7144000000-E	1705	VEHICLE SIGNAL HEAD (12", 5 SECTION)	2 EA		
0210	7252000000-E	1710	MESSENGER CABLE (1/4")	2,485 LF		
0211	7264000000-E	1710	MESSENGER CABLE (3/8")	1,850 LF		
0212	7279000000-E	1715	TRACER WIRE	220 LF		
0213	7300000000-E	1715	UNPAVED TRENCHING (**********) (1, 2")	2,095 LF		
0214	7301000000-E	1715	DIRECTIONAL DRILL (**********) (2, 2")	1,125 LF		
0215	7324000000-N	1716	JUNCTION BOX (STANDARD SIZE)	15 EA		
0216	7348000000-N	1716	JUNCTION BOX (OVER-SIZED, HEAVY DUTY)	32 EA		
0217	7360000000-N	1720	WOOD POLE	11 EA		
0218	7372000000-N	1721	GUY ASSEMBLY	30 EA		
0219	7420000000-E	1722	2" RISER WITH WEATHERHEAD	5 EA		
0220	7432000000-E	1722	2" RISER WITH HEAT SHRINK TUBING	4 EA		

County: GASTON, MECKLENBURG

Line #	Item Number	Sec #	Description	Quantity	Unit Cost	Amount
0221	7444000000-E	1725	INDUCTIVE LOOP SAWCUT	2,400 LF		
0222	7456100000-E	1726	LEAD-IN CABLE (14-2)	6,725 LF		
0223	7481000000-N	SP	SITE SURVEY	4 EA		
0224	7481240000-N	SP	CAMERA WITHOUT INTERNAL LOOP EMULATOR PROCESSING UNIT	16 EA		
0225	7481260000-N	SP	EXTERNAL LOOP EMULATOR PROCESSING UNIT	4 EA		
0226	7516000000-E	1730	COMMUNICATIONS CABLE (** FIBER) (24)	2,500 LF		
0227	7528000000-E	1730	DROP CABLE	1,325 LF		
0228	7540000000-N	1731	SPLICE ENCLOSURE	2 EA		
0229	7541000000-N	1731	MODIFY SPLICE ENCLOSURE	1 EA		
0230	7552000000-N	1731	INTERCONNECT CENTER	4 EA		
0231	7566000000-N	1733	DELINEATOR MARKER	3 EA		
0232	7588000000-N	SP	METAL POLE WITH SINGLE MAST ARM	6 EA		
0233	7613000000-N	SP	SOIL TEST	6 EA		
0234	7614100000-E	SP	DRILLED PIER FOUNDATION	48 CY		
0235	7631000000-N	SP	MAST ARM WITH METAL POLE DESIGN	6 EA		
0236	7636000000-N	1745	SIGN FOR SIGNALS	21 EA		
0237	7642100000-N	1743	TYPE I POST WITH FOUNDATION	2 EA		

County: GASTON, MECKLENBURG

Line #	Item Number	Sec #	Description	Quantity	Unit Cost	Amount
0238	7642200000-N	1743	TYPE II PEDESTAL WITH FOUNDATION	28 EA		
0239	7684000000-N	1750	SIGNAL CABINET FOUNDATION	6 EA		
0240	7696000000-N	1751	CONTROLLERS WITH CABINET (**********) (2070LX, BASE MOUNTED)	6 EA		
0241	7744000000-N	1751	DETECTOR CARD (TYPE 170)	17 EA		
0242	7901000000-N	1753	CABINET BASE EXTENDER	6 EA		
0243	7980000000-N	SP	GENERIC SIGNAL ITEM CCTV WOOD POLE	1 EA		
0244	7980000000-N	SP	GENERIC SIGNAL ITEM DIGITAL CCTV CAMERA ASSEMBLY	1 EA		
0245	7980000000-N	SP	GENERIC SIGNAL ITEM ETHERNET EDGE SWITCH	4 EA		
0246	7980000000-N	SP	GENERIC SIGNAL ITEM LUMINAIRE ARM FOR TEMPORARY VIDEO SYSTEM	11 EA		
0247	7980000000-N	SP	GENERIC SIGNAL ITEM PROTECTIVE COATING FOR SINGLE MAST ARM POLE (BLACK)	6 EA		
0248	7980000000-N	SP	GENERIC SIGNAL ITEM PROTECTIVE COATING FOR TYPE I PUSHBUTTON POST (BLACK)	2 EA		
0249	7980000000-N	SP	GENERIC SIGNAL ITEM PROTECTIVE COATING FOR TYPE II SIGNAL PEDESTAL (BLACK)	28 EA		
0250	7980000000-N	SP	GENERIC SIGNAL ITEM RELOCATE TEMPORARY CAMERA SENSOR UNIT	15 EA		
0251	8504000000-E	460	CONCRETE BARRIER RAIL WITH MOMENT SLAB	780 LF		
			CULVERT ITEMS			
0252	8130000000-N	414	BOX CULVERT EXCAVATION, STA ******** (12+58.30 -Y2-)	Lump Sum	L.S.	

County: GASTON, MECKLENBURG

Line #	Item Number	Sec #	Description	Quantity	Unit Cost	Amount
0253	8133000000-E	414	FOUNDATION CONDITIONING MATERIAL, BOX CULVERT	340 TON		
0254	8196000000-E	420	CLASS A CONCRETE (CULVERT)	222.9 CY		
0255	8245000000-E	425	REINFORCING STEEL (CULVERT)	42,365 LB		
			STRUCTURE ITEMS			
0256	8017000000-N	SP	CONSTRUCTION, MAINTENANCE, & REMOVAL OF TEMP ACCESS AT STA ********** (46+42.50 -L-)	Lump Sum	L.S.	
0257	8035000000-N	402	REMOVAL OF EXISTING STRUCTURE AT STATION ********** (46+42.50 -L-)	Lump Sum	L.S.	
0258	8065000000-N	SP	ASBESTOS ASSESSMENT	Lump Sum	L.S.	
0259	8105500000-E	411	**'-**" DIA DRILLED PIERS IN SOIL (4'-6")	3,045 LF		
0260	8105600000-E	411	**'-**" DIA DRILLED PIERS NOT IN SOIL (4'-6")	867 LF		
0261	8111000000-E	411	PERMANENT STEEL CASING FOR **'-**" DIA DRILLED PIER (4'-6")	1,712 LF		
0262	8113000000-N	411	SID INSPECTIONS	61 EA		
0263	8114000000-N	411	SPT TESTING	15 EA		
0264	8115000000-N	411	CSL TESTING	20 EA		
0265	8121000000-N	412	UNCLASSIFIED STRUCTURE EXCAVATION AT STATION ******** (46+42.50 -L-)	Lump Sum	L.S.	
0266	8147000000-E	420	REINFORCED CONCRETE DECK SLAB	128,468 SF		
0267	8161000000-E	420	GROOVING BRIDGE FLOORS	127,572 SF		

County: GASTON, MECKLENBURG

Line #	Item Number	Sec #	Description	Quantity	Unit Cost	Amount
0268	8175000000-E	420	CLASS AA CONCRETE (BRIDGE)	12.6 CY		
0269	8182000000-E	420	CLASS A CONCRETE (BRIDGE)	1,851 CY		
0270	8210000000-N	422	BRIDGE APPROACH SLABS, STATION ********** (46+42.50 -L-)	Lump Sum	L.S.	
0271	8217000000-E	425	REINFORCING STEEL (BRIDGE)	724,074 LB		
0272	8224000000-E	425	EPOXY COATED REINFORCING STEEL (BRIDGE)	1,292 LB		
0273	8238000000-E	425	SPIRAL COLUMN REINFORCING STEEL (BRIDGE)	135,945 LB		
0274	8265000000-E	430	54" PRESTRESSED CONCRETE GIRDERS	19,365 LF		
0275	8328200000-E	450	PILE DRIVING EQUIPMENT SETUP FOR *** STEEL PILES (HP 14 X 73)	42 EA		
0276	8384000000-E	450	HP 14 X 73 STEEL PILES	2,370 LF		
0277	8391000000-N	450	STEEL PILE POINTS	21 EA		
0278	8394000000-N	450	DYNAMIC PILE TESTING	2 EA		
0279	8505000000-E	460	VERTICAL CONCRETE BARRIER RAIL	2,385.5 LF		
0280	8608000000-E	876	RIP RAP CLASS II (2'-0" THICK)	1,390 TON		
0281	8622000000-E	876	GEOTEXTILE FOR DRAINAGE	1,480 SY		
0282	8657000000-N	430	ELASTOMERIC BEARINGS	Lump Sum	L.S.	
0283	8706000000-N	SP	EXPANSION JOINT SEALS	Lump Sum	L.S.	
0284	8727000000-N	SP	ELECTRICAL CONDUIT SYSTEM FOR SIGNALS AT STA ********** (46+42.50 -L-)	Lump Sum	L.S.	

County: GASTON, MECKLENBURG

Line #	Item Number	Sec #	Description	Quantity	Unit Cost	Amount
0285	8860000000-N	SP	GENERIC STRUCTURE ITEM BRIDGE PLAQUES	Lump Sum	L.S.	
0286	8860000000-N	SP	GENERIC STRUCTURE ITEM CONDUIT SYSTEM FOR UTILITIES AT STATION 46+42.50 -L-	Lump Sum	L.S.	
0287	8860000000-N	SP	GENERIC STRUCTURE ITEM ELECTRICAL CONDUIT SYSTEM FOR LIGHTING AT STATION 46+42.50 -L-	Lump Sum	L.S.	
0288	8867000000-E	SP	GENERIC STRUCTURE ITEM CLASSIC CONCRETE BRIDGE RAIL	2,314 LF		
0289	8892000000-E	SP	GENERIC STRUCTURE ITEM APPLICATION OF BRIDGE COATING	143,550 SF		
0290	8892000000-E	SP	GENERIC STRUCTURE ITEM ARCHITECTURAL CONCRETE SURFACE TREATMENT	3,960 SF		
0291	8897000000-N	SP	GENERIC STRUCTURE ITEM DRILLED PIER PILOT BORING	9 EA		

0839/Apr17/Q2054344.1/D1393783668000/E291 **Total Amount Of Bid For Entire Project :**

Vendor 1 of 10: ZACHRY CONSTRUCTION CORPORATION (9105)
Call Order 009 (Proposal: C204773)

Bid Information

Proposal County: GASTON, MECKLENBURG
Vendor Address: P.O. Box 33240
SAN ANTONIO , TX , 782653240
Signature Check: James S. Austin III
Time Bid Received: May 19, 2026 01:59 PM
Amendment Count: 0

Bid Checksum: 77600BEA22
Bid Total: $78,019,774.80
Items Total: $78,019,774.80
Time Total: $0.00

Bidding Errors:
None.

Vendor 1 of 10: ZACHRY CONSTRUCTION CORPORATION (9105)
Call Order 009 (Proposal: C204773)

Bid Bond Information

Projects:		**Bond Maximum:**	
Counties:		**State of Incorporation:**	
Bond ID:	SNC0513286040	**Agency Execution Date:**	05/13/2026 01:34:56 PM
Paid by Check:	No	**Surety Name:**	Surety2000
Bond Percent:	5%	**Bond Agency Name:**	Pacific Indemnity Company

BondID: SNC0513286040
Surety Registry Agency: Surety2000
Verified?: 1
Surety Agency: Pacific Indemnity Company
Bond Execution Date: 05/13/2026 01:34:56 PM

Line Number	Item Number	Quantity	Unit	Unit Price	Extension Price
Section 0001 ROADWAY ITEMS					
0001	0000100000-N MOBILIZATION	1.000	LS	$3,905,000.0000	$3,905,000.00
0002	0000400000-N CONSTRUCTION SURVEYING	1.000	LS	$400,000.0000	$400,000.00
0003	0000900000-N GENERIC MISCELLANEOUS ITEM BOATER SAFETY PLAN	1.000	LS	$150,000.0000	$150,000.00
0004	0050000000-E SUPPLEMENTARY CLEARING & GRUBBING	2.000	ACR	$25,000.0000	$50,000.00
0005	0057000000-E UNDERCUT EXCAVATION	10680.000	CY	$14.1500	$151,122.00
0006	0063000000-N GRADING	1.000	LS	$1,508,683.5000	$1,508,683.50
0007	0106000000-E BORROW EXCAVATION	114800.000	CY	$25.0400	$2,874,592.00
0008	0127000000-N EMBANKMENT SETTLEMENT GAUGES	4.000	EA	$768.6600	$3,074.64
0009	0134000000-E DRAINAGE DITCH EXCAVATION	2790.000	CY	$9.3200	$26,002.80
0010	0141000000-E BERM DITCH CONSTRUCTION	170.000	LF	$9.3200	$1,584.40
0011	0194000000-E SELECT GRANULAR MATERIAL, CLASS III	8920.000	CY	$30.0000	$267,600.00
0012	0195000000-E SELECT GRANULAR MATERIAL	1560.000	CY	$30.0000	$46,800.00
0013	0196000000-E GEOTEXTILE FOR SOIL STABILIZATION	8520.000	SY	$4.7500	$40,470.00
0014	0199000000-E TEMPORARY SHORING	6260.000	SF	$64.8700	$406,086.20
0015	0220000000-E ROCK EMBANKMENTS	7600.000	TON	$125.0000	$950,000.00
0016	0222000000-E GEOTEXTILE FOR ROCK EMBANKMENTS	3750.000	SY	$4.5600	$17,100.00
0017	0223000000-E ROCK PLATING	2560.000	SY	$175.0000	$448,000.00
0018	0248000000-N GENERIC GRADING ITEM TYPE 1 BRIDGE APPROACH FILL, STATION 46+42.50 -L-	1.000	LS	$124,877.1400	$124,877.14
0019	0318000000-E FOUNDATION CONDITIONING MATERIAL, MINOR STRUCTURES	1080.000	TON	$60.5500	$65,394.00
0020	0321000000-E FOUNDATION CONDITIONING GEOTEXTILE	3340.000	SY	$4.4800	$14,963.20
0021	0335200000-E 15" DRAINAGE PIPE	304.000	LF	$90.2200	$27,426.88
0022	0335300000-E 18" DRAINAGE PIPE	64.000	LF	$101.1600	$6,474.24
0023	0335500000-E 30" DRAINAGE PIPE	972.000	LF	$184.4800	$179,314.56

0024	0335850000-E	12.000 EA	$947.7600	$11,373.12
	**" DRAINAGE PIPE ELBOWS (15")			
0025	0366000000-E	664.000 LF	$100.8100	$66,937.84
	15" RC PIPE CULVERTS, CLASS III			
0026	0372000000-E	56.000 LF	$119.9000	$6,714.40
	18" RC PIPE CULVERTS, CLASS III			
0027	0384000000-E	64.000 LF	$222.5800	$14,245.12
	30" RC PIPE CULVERTS, CLASS III			
0028	0396000000-E	128.000 LF	$345.9900	$44,286.72
	42" RC PIPE CULVERTS, CLASS III			
0029	0426000000-E	216.000 LF	$951.7000	$205,567.20
	72" RC PIPE CULVERTS, CLASS III			
0030	0448000000-E	228.000 LF	$722.6900	$164,773.32
	****" RC PIPE CULVERTS, CLASS IV (60")			
0031	0448000000-E	60.000 LF	$1,087.5700	$65,254.20
	****" RC PIPE CULVERTS, CLASS IV (72")			
0032	0448200000-E	5064.000 LF	$107.0500	$542,101.20
	15" RC PIPE CULVERTS, CLASS IV			
0033	0448300000-E	936.000 LF	$127.5300	$119,368.08
	18" RC PIPE CULVERTS, CLASS IV			
0034	0448400000-E	304.000 LF	$174.7600	$53,127.04
	24" RC PIPE CULVERTS, CLASS IV			
0035	0448500000-E	328.000 LF	$228.6600	$75,000.48
	30" RC PIPE CULVERTS, CLASS IV			
0036	0448600000-E	296.000 LF	$293.2300	$86,796.08
	36" RC PIPE CULVERTS, CLASS IV			
0037	0588000000-E	72.000 LF	$112.1100	$8,071.92
	18" CS PIPE CULVERTS, 0.064" THICK			
0038	0636000000-E	2.000 EA	$1,484.5800	$2,969.16
	" CS PIPE ELBOWS, ***" THICK (18", 0.064")			
0039	0973100000-E	132.000 LF	$7,377.5100	$973,831.32
	" WELDED STEEL PIPE, **" THICK, GRADE B IN SOIL (72", 1.000")			
0040	0973300000-E	132.000 LF	$5,519.6200	$728,589.84
	" WELDED STEEL PIPE, **" THICK, GRADE B NOT IN SOIL (72", 1.000")			
0041	0995000000-E	2312.000 LF	$24.4800	$56,597.76
	PIPE REMOVAL			
0042	1077000000-E	2270.000 TON	$60.2400	$136,744.80
	#57 STONE			
0043	1099500000-E	810.000 CY	$25.0900	$20,322.90
	SHALLOW UNDERCUT			
0044	1099700000-E	2380.000 TON	$52.2000	$124,236.00
	CLASS IV SUBGRADE STABILIZATION			
0045	1112000000-E	3530.000 SY	$3.8100	$13,449.30
	GEOTEXTILE FOR SUBGRADE STABILIZATION			
0046	1121000000-E	3110.000 TON	$58.6900	$182,525.90
	AGGREGATE BASE COURSE			
0047	1220000000-E	150.000 TON	$47.2200	$7,083.00
	INCIDENTAL STONE BASE			
0048	1275000000-E	3259.100 GAL	$5.6800	$18,511.69

		PRIME COAT			
0049	1330000000-E	2780.000	SY	$10.1200	$28,133.60
		INCIDENTAL MILLING			
0050	1491000000-E	9080.000	TON	$137.7400	$1,250,679.20
		ASPHALT CONC BASE COURSE, TYPE B25.0C			
0051	1503000000-E	8170.000	TON	$132.1200	$1,079,420.40
		ASPHALT CONC INTERMEDIATE COURSE, TYPE I19.0C			
0052	1519000000-E	1380.000	TON	$258.0000	$356,040.00
		ASPHALT CONC SURFACE COURSE, TYPE S9.5B			
0053	1523000000-E	8570.000	TON	$139.3900	$1,194,572.30
		ASPHALT CONC SURFACE COURSE, TYPE S9.5C			
0054	1575000000-E	1380.000	TON	$1,094.6500	$1,510,617.00
		ASPHALT BINDER FOR PLANT MIX			
0055	1693000000-E	768.000	TON	$22.8300	$17,533.44
		ASPHALT PLANT MIX, PAVEMENT REPAIR			
0056	2022000000-E	95.200	CY	$13.1300	$1,249.98
		SUBDRAIN EXCAVATION			
0057	2026000000-E	425.000	SY	$2.3400	$994.50
		GEOTEXTILE FOR SUBSURFACE DRAINS			
0058	2036000000-E	71.400	CY	$78.3900	$5,597.05
		SUBDRAIN COARSE AGGREGATE			
0059	2044000000-E	425.000	LF	$22.0000	$9,350.00
		6" PERFORATED SUBDRAIN PIPE			
0060	2070000000-N	1.000	EA	$441.5600	$441.56
		SUBDRAIN PIPE OUTLET			
0061	2077000000-E	6.000	LF	$23.8200	$142.92
		6" OUTLET PIPE			
0062	2209000000-E	4.500	CY	$1,854.7600	$8,346.42
		ENDWALLS			
0063	2220000000-E	19.800	CY	$1,976.9100	$39,142.82
		REINFORCED ENDWALLS			
0064	2275000000-E	180.000	CY	$428.8200	$77,187.60
		FLOWABLE FILL			
0065	2286000000-N	120.000	EA	$4,159.0900	$499,090.80
		MASONRY DRAINAGE STRUCTURES			
0066	2297000000-E	32.300	CY	$3,500.1100	$113,053.55
		MASONRY DRAINAGE STRUCTURES			
0067	2308000000-E	22.400	LF	$760.6900	$17,039.46
		MASONRY DRAINAGE STRUCTURES			
0068	2364000000-N	18.000	EA	$1,236.4300	$22,255.74
		FRAME WITH TWO GRATES, STD 840.16			
0069	2366000000-N	6.000	EA	$1,167.9200	$7,007.52
		FRAME WITH TWO GRATES, STD 840.24			
0070	2367000000-N	30.000	EA	$1,152.0300	$34,560.90
		FRAME WITH TWO GRATES, STD 840.29			
0071	2374000000-N	6.000	EA	$1,336.7300	$8,020.38
		FRAME WITH GRATE & HOOD, STD 840.03, TYPE ** (E)			
0072	2374000000-N	25.000	EA	$1,385.6700	$34,641.75
		FRAME WITH GRATE & HOOD, STD 840.03, TYPE ** (F)			

0073	2374000000-N	37.000 EA	$1,385.6700	$51,269.79
	FRAME WITH GRATE & HOOD, STD 840.03, TYPE ** (G)			
0074	2396000000-N	4.000 EA	$973.4400	$3,893.76
	FRAME WITH COVER, STD 840.54			
0075	2451000000-N	25.000 EA	$1,211.2500	$30,281.25
	CONCRETE TRANSITIONAL SECTION FOR DROP INLET			
0076	2535000000-E	300.000 LF	$45.6300	$13,689.00
	**" X **" CONCRETE CURB (8" X 4")			
0077	2549000000-E	9640.000 LF	$31.9400	$307,901.60
	2'-6" CONCRETE CURB & GUTTER			
0078	2591000000-E	500.000 SY	$62.7400	$31,370.00
	4" CONCRETE SIDEWALK			
0079	2605000000-N	34.000 EA	$2,965.7700	$100,836.18
	CONCRETE CURB RAMPS			
0080	2612000000-E	280.000 SY	$102.6600	$28,744.80
	6" CONCRETE DRIVEWAY			
0081	2619000000-E	15.000 SY	$216.7300	$3,250.95
	4" CONCRETE PAVED DITCH			
0082	2655000000-E	3780.000 SY	$96.9600	$366,508.80
	5" MONOLITHIC CONCRETE ISLANDS (KEYED IN)			
0083	3001000000-N	1.000 EA	$30,950.0800	$30,950.08
	IMPACT ATTENUATOR UNITS, TYPE TL-3			
0084	3030000000-E	2987.500 LF	$28.0800	$83,889.00
	STEEL BEAM GUARDRAIL			
0085	3045000000-E	62.500 LF	$32.1000	$2,006.25
	STEEL BEAM GUARDRAIL, SHOP CURVED			
0086	3105000000-N	4.000 EA	$401.2000	$1,604.80
	STEEL BEAM GUARDRAIL TERMINAL SECTIONS			
0087	3150000000-N	20.000 EA	$57.3100	$1,146.20
	ADDITIONAL GUARDRAIL POSTS			
0088	3195000000-N	2.000 EA	$1,031.6700	$2,063.34
	GUARDRAIL END UNITS, TYPE AT-1			
0089	3210000000-N	7.000 EA	$1,117.6400	$7,823.48
	GUARDRAIL END UNITS, TYPE CAT-1			
0090	3287000000-N	4.000 EA	$3,668.1600	$14,672.64
	GUARDRAIL END UNITS, TYPE TL-3			
0091	3288000000-N	3.000 EA	$4,126.6800	$12,380.04
	GUARDRAIL END UNITS, TYPE TL-2			
0092	3360000000-E	1580.000 LF	$2.2900	$3,618.20
	REMOVE EXISTING GUARDRAIL			
0093	3380000000-E	400.000 LF	$13.3000	$5,320.00
	TEMPORARY STEEL BEAM GUARDRAIL			
0094	3387000000-N	2.000 EA	$1,719.4500	$3,438.90
	TEMPORARY GUARDRAIL ANCHOR UNITS, TYPE ********* (THRIE-BEAM)			
0095	3389150000-N	2.000 EA	$1,948.7100	$3,897.42
	TEMPORARY GUARDRAIL END UNITS, TYPE ***** (TL-3)			
0096	3389160000-N	5.000 EA	$20.6300	$103.15
	TEMPORARY ADDITIONAL GUARDRAIL POSTS			
0097	3575000000-E	3000.000 LF	$257.9200	$773,760.00

GENERIC FENCING ITEM BICYCLE/PEDESTRIAN SAFETY RAIL

0098	3628000000-E RIP RAP, CLASS I	250.000	TON	$77.4400	$19,360.00
0099	3635000000-E RIP RAP, CLASS II	120.000	TON	$81.9800	$9,837.60
0100	3642000000-E RIP RAP, CLASS A	1000.000	TON	$71.7600	$71,760.00
0101	3649000000-E RIP RAP, CLASS B	1320.000	TON	$77.4400	$102,220.80
0102	3656000000-E GEOTEXTILE FOR DRAINAGE	21685.000	SY	$4.0000	$86,740.00
0103	4072000000-E SUPPORTS, 3-LB STEEL U-CHANNEL	1551.000	LF	$8.2000	$12,718.20
0104	4079000000-N SUPPORTS, BARRIER (SMALL)	1.000	EA	$111.2600	$111.26
0105	4096000000-N SIGN ERECTION, TYPE D	5.000	EA	$229.2600	$1,146.30
0106	4102000000-N SIGN ERECTION, TYPE E	52.000	EA	$189.1400	$9,835.28
0107	4108000000-N SIGN ERECTION, TYPE F	14.000	EA	$200.6000	$2,808.40
0108	4116100000-N SIGN ERECTION, RELOCATE TYPE **** (GROUND MOUNTED) (D)	2.000	EA	$229.2600	$458.52
0109	4155000000-N DISPOSAL OF SIGN SYSTEM, U-CHANNEL	42.000	EA	$5.7300	$240.66
0110	4192000000-N DISPOSAL OF SUPPORT, U-CHANNEL	2.000	EA	$5.7300	$11.46
0111	4400000000-E WORK ZONE SIGNS (STATIONARY)	371.000	SF	$7.1600	$2,656.36
0112	4405000000-E WORK ZONE SIGNS (PORTABLE)	416.000	SF	$9.4600	$3,935.36
0113	4410000000-E WORK ZONE SIGNS (BARRICADE MOUNTED)	109.000	SF	$6.9400	$756.46
0114	4415000000-N FLASHING ARROW BOARD	2.000	EA	$2,636.5100	$5,273.02
0115	4420000000-N PORTABLE CHANGEABLE MESSAGE SIGN	2.000	EA	$10,431.4100	$20,862.82
0116	4430000000-N DRUMS	282.000	EA	$61.3300	$17,295.06
0117	4435000000-N CONES	40.000	EA	$25.2200	$1,008.80
0118	4445000000-E BARRICADES (TYPE III)	184.000	LF	$20.6300	$3,795.92
0119	4447000000-E PEDESTRIAN CHANNELIZING DEVICES	88.000	LF	$41.2700	$3,631.76
0120	4455000000-N FLAGGER	200.000	DAY	$362.7700	$72,554.00
0121	4465000000-N TEMPORARY CRASH CUSHIONS	5.000	EA	$11,238.3300	$56,191.65

0122	4470000000-N	2.000 EA	$2,809.5800	$5,619.16
	REMOVE & RESET TEMPORARY CRASH CUSHION			
0123	4480000000-N	2.000 EA	$29,804.0400	$59,608.08
	TMA			
0124	4485000000-E	3470.000 LF	$51.7000	$179,399.00
	PORTABLE CONCRETE BARRIER			
0125	4490000000-E	2510.000 LF	$89.9100	$225,674.10
	PORTABLE CONCRETE BARRIER (ANCHORED)			
0126	4500000000-E	3350.000 LF	$22.4800	$75,308.00
	REMOVE AND RESET PORTABLE CONCRETE BARRIER			
0127	4510000000-N	80.000 HR	$112.3800	$8,990.40
	LAW ENFORCEMENT			
0128	4600000000-N	6.000 EA	$515.8400	$3,095.04
	GENERIC TRAFFIC CONTROL ITEM TEMPORARY RIVER WARNING SIGNS			
0129	4650000000-N	925.000 EA	$11.2400	$10,397.00
	TEMPORARY RAISED PAVEMENT MARKERS			
0130	4685000000-E	16357.000 LF	$2.0800	$34,022.56
	THERMOPLASTIC PAVEMENT MARKING LINES (4", 90 MILS)			
0131	4695000000-E	2427.000 LF	$3.0900	$7,499.43
	THERMOPLASTIC PAVEMENT MARKING LINES (8", 90 MILS)			
0132	4700000000-E	165.000 LF	$3.3700	$556.05
	THERMOPLASTIC PAVEMENT MARKING LINES (12", 90 MILS)			
0133	4709000000-E	2760.000 LF	$13.4900	$37,232.40
	THERMOPLASTIC PAVEMENT MARKING LINES (24", 90 MILS)			
0134	4725000000-E	43.000 EA	$168.5700	$7,248.51
	THERMOPLASTIC PAVEMENT MARKING SYMBOL (90 MILS)			
0135	4770000000-E	10758.000 LF	$3.3700	$36,254.46
	COLD APPLIED PLASTIC PAVEMENT MARKING LINES, TYPE ** (4") (IV)			
0136	4810000000-E	112974.000 LF	$0.5600	$63,265.44
	PAINT PAVEMENT MARKING LINES (4")			
0137	4820000000-E	9917.000 LF	$0.8400	$8,330.28
	PAINT PAVEMENT MARKING LINES (8")			
0138	4825000000-E	2868.000 LF	$1.0700	$3,068.76
	PAINT PAVEMENT MARKING LINES (12")			
0139	4835000000-E	1710.000 LF	$7.8700	$13,457.70
	PAINT PAVEMENT MARKING LINES (24")			
0140	4840000000-N	40.000 EA	$61.8100	$2,472.40
	PAINT PAVEMENT MARKING CHARACTER			
0141	4845000000-N	150.000 EA	$61.8100	$9,271.50
	PAINT PAVEMENT MARKING SYMBOL			
0142	4846000000-E	5980.000 LF	$2.8100	$16,803.80
	POLYUREA PAVEMENT MARKING LINES (**", *** MILS) (4", 20 MILS)			
0143	4850000000-E	32311.000 LF	$0.9600	$31,018.56
	REMOVAL OF PAVEMENT MARKING LINES (4")			
0144	4860000000-E	1219.000 LF	$1.6900	$2,060.11
	REMOVAL OF PAVEMENT MARKING LINES (8")			
0145	4865000000-E	1159.000 LF	$2.8100	$3,256.79
	REMOVAL OF PAVEMENT MARKING LINES (12")			
0146	4870000000-E	264.000 LF	$11.2400	$2,967.36

REMOVAL OF PAVEMENT MARKING LINES (24")

0147	4875000000-N	59.000	EA	$140.4800	$8,288.32
	REMOVAL OF PAVEMENT MARKING SYMBOLS & CHARACTERS				
0148	4895000000-N	310.000	EA	$76.4200	$23,690.20
	GENERIC PAVEMENT MARKING ITEM POLYCARBONATE H-SHAPED MARKERS				
0149	4900000000-N	69.000	EA	$11.2400	$775.56
	PERMANENT RAISED PAVEMENT MARKERS				
0150	5150000000-E	2635.000	LF	$20.6300	$54,360.05
	ELECTRICAL DUCT, TYPE **, SIZE ***** (BD, 2" PVC SCHEDULE 40)				
0151	5150000000-E	1750.000	LF	$25.7900	$45,132.50
	ELECTRICAL DUCT, TYPE **, SIZE ***** (TL, 3" PVC SCHEDULE 40)				
0152	5240000000-N	11.000	EA	$1,255.2100	$13,807.31
	ELECTRICAL JUNCTION BOXES ********** (IG, 18" H X 24" W X18" D)				
0153	5326200000-E	417.200	LF	$293.4600	$122,431.51
	12" WATER LINE				
0154	5329000000-E	1070.000	LB	$22.9300	$24,535.10
	DUCTILE IRON WATER PIPE FITTINGS				
0155	5540000000-E	1.000	EA	$5,158.3900	$5,158.39
	6" VALVE				
0156	5558000000-E	1.000	EA	$11,004.5700	$11,004.57
	12" VALVE				
0157	5666000000-N	1.000	EA	$12,609.4000	$12,609.40
	FIRE HYDRANT				
0158	5673000000-E	20.000	LF	$229.2600	$4,585.20
	FIRE HYDRANT LEG				
0159	5804000000-E	373.000	LF	$45.8500	$17,102.05
	ABANDON 12" UTILITY PIPE				
0160	5815500000-N	1.000	EA	$4,012.0800	$4,012.08
	REMOVE FIRE HYDRANT				
0161	5882000000-N	2.000	EA	$39,727.4800	$79,454.96
	GENERIC UTILITY ITEM 6' X 6' UTILITY MANHOLE PRECAST STRUCTURE				
0162	5888000000-E	4906.000	LF	$59.3300	$291,072.98
	GENERIC UTILITY ITEM 4" PVC CONDUIT				
0163	6000000000-E	33805.000	LF	$3.1900	$107,837.95
	TEMPORARY SILT FENCE				
0164	6006000000-E	1050.000	TON	$71.3800	$74,949.00
	STONE FOR EROSION CONTROL, CLASS A				
0165	6009000000-E	4180.000	TON	$77.0600	$322,110.80
	STONE FOR EROSION CONTROL, CLASS B				
0166	6012000000-E	8985.000	TON	$59.4900	$534,517.65
	SEDIMENT CONTROL STONE				
0167	6015000000-E	24.000	ACR	$1,599.0700	$38,377.68
	TEMPORARY MULCHING				
0168	6018000000-E	900.000	LB	$3.7200	$3,348.00
	SEED FOR TEMPORARY SEEDING				
0169	6021000000-E	6.000	TON	$1,636.2600	$9,817.56
	FERTILIZER FOR TEMPORARY SEEDING				
0170	6024000000-E	860.000	LF	$38.7400	$33,316.40
	TEMPORARY SLOPE DRAINS				

0171	6029000000-E SAFETY FENCE	2780.000	LF	$2.5300	$7,033.40
0172	6030000000-E SILT EXCAVATION	14760.000	CY	$19.9900	$295,052.40
0173	6036000000-E MATTING FOR EROSION CONTROL	65230.000	SY	$2.2300	$145,462.90
0174	6037000000-E COIR FIBER MAT	200.000	SY	$5.8000	$1,160.00
0175	6042000000-E 1/4" HARDWARE CLOTH	11355.000	LF	$5.9500	$67,562.25
0176	6043000000-E LOW PERMEABILITY GEOTEXTILE	300.000	SY	$7.3300	$2,199.00
0177	6045000000-E **" TEMPORARY PIPE (48")	20.000	LF	$551.7400	$11,034.80
0178	6048000000-E FLOATING TURBIDITY CURTAIN	16550.000	SY	$15.1100	$250,070.50
0179	6070000000-N SPECIAL STILLING BASINS	122.000	EA	$1,082.4500	$132,058.90
0180	6071002000-E FLOCCULANT	1185.000	LB	$11.4100	$13,520.85
0181	6071012000-E COIR FIBER WATTLE	630.000	LF	$10.8400	$6,829.20
0182	6071014000-E COIR FIBER WATTLE BARRIER	1310.000	LF	$21.6700	$28,387.70
0183	6071030000-E COIR FIBER BAFFLE	2955.000	LF	$6.8400	$20,212.20
0184	6071050000-E **" SKIMMER (1-1/2")	3.000	EA	$1,889.7700	$5,669.31
0185	6071050000-E **" SKIMMER (2")	2.000	EA	$2,148.6700	$4,297.34
0186	6071050000-E **" SKIMMER (2-1/2")	1.000	EA	$2,451.2100	$2,451.21
0187	6084000000-E SEEDING & MULCHING	21.000	ACR	$2,566.5400	$53,897.34
0188	6087000000-E MOWING	27.000	ACR	$211.0300	$5,697.81
0189	6090000000-E SEED FOR REPAIR SEEDING	250.000	LB	$7.9800	$1,995.00
0190	6093000000-E FERTILIZER FOR REPAIR SEEDING	1.250	TON	$1,596.9600	$1,996.20
0191	6096000000-E SEED FOR SUPPLEMENTAL SEEDING	450.000	LB	$6.8400	$3,078.00
0192	6108000000-E FERTILIZER TOPDRESSING	12.750	TON	$1,482.8900	$18,906.85
0193	6111000000-E IMPERVIOUS DIKE	538.000	LF	$82.7200	$44,503.36
0194	6114500000-N SPECIALIZED HAND MOWING	20.000	MHR	$96.9600	$1,939.20
0195	6114800000-N	16.000	MHR	$85.5500	$1,368.80

		MANUAL LITTER REMOVAL			
0196	6114900000-E	6.000	TON	$513.3100	$3,079.86
	LITTER DISPOSAL				
0197	6117000000-N	400.000	EA	$211.0300	$84,412.00
	RESPONSE FOR EROSION CONTROL				
0198	6117500000-N	3.000	EA	$983.1200	$2,949.36
	CONCRETE WASHOUT STRUCTURE				
0199	6120000000-E	98.000	CY	$23.2800	$2,281.44
	CULVERT DIVERSION CHANNEL				
0200	6123000000-E	0.200	ACR	$5,136.6500	$1,027.33
	REFORESTATION				
0201	6132000000-N	990.000	EA	$158.4300	$156,845.70
	GENERIC EROSION CONTROL ITEM FABRIC INSERT INLET PROTECTION CLEANOUT				
0202	6132000000-N	330.000	EA	$211.1700	$69,686.10
	GENERIC EROSION CONTROL ITEM FABRIC INSERT INLET PROTECTION, TYPE 1 (HIGH FLOW)				
0203	6132000000-N	18.000	EA	$2,184.9100	$39,328.38
	GENERIC EROSION CONTROL ITEM PREFABRICATED CONCRETE WASHOUT				
0204	6141000000-E	900.000	SY	$7.9900	$7,191.00
	GENERIC EROSION CONTROL ITEM PERMANENT SOIL REINFORCEMENT MAT, TYPE 1				
0205	7048500000-E	18.000	EA	$1,714.9200	$30,868.56
	PEDESTRIAN SIGNAL HEAD (16", 1 SECTION W/COUNTDOWN)				
0206	7060000000-E	9320.000	LF	$6.5400	$60,952.80
	SIGNAL CABLE				
0207	7120000000-E	62.000	EA	$1,760.8000	$109,169.60
	VEHICLE SIGNAL HEAD (12", 3 SECTION)				
0208	7132000000-E	6.000	EA	$2,236.8500	$13,421.10
	VEHICLE SIGNAL HEAD (12", 4 SECTION)				
0209	7144000000-E	2.000	EA	$2,684.2200	$5,368.44
	VEHICLE SIGNAL HEAD (12", 5 SECTION)				
0210	7252000000-E	2485.000	LF	$5.7400	$14,263.90
	MESSENGER CABLE (1/4")				
0211	7264000000-E	1850.000	LF	$10.0900	$18,666.50
	MESSENGER CABLE (3/8")				
0212	7279000000-E	220.000	LF	$1.7200	$378.40
	TRACER WIRE				
0213	7300000000-E	2095.000	LF	$16.8100	$35,216.95
	UNPAVED TRENCHING (**********) (1, 2")				
0214	7301000000-E	1125.000	LF	$53.4500	$60,131.25
	DIRECTIONAL DRILL (**********) (2, 2")				
0215	7324000000-N	15.000	EA	$1,074.8300	$16,122.45
	JUNCTION BOX (STANDARD SIZE)				
0216	7348000000-N	32.000	EA	$1,984.4800	$63,503.36
	JUNCTION BOX (OVER-SIZED, HEAVY DUTY)				
0217	7360000000-N	11.000	EA	$3,687.9300	$40,567.23
	WOOD POLE				
0218	7372000000-N	30.000	EA	$1,410.9300	$42,327.90
	GUY ASSEMBLY				
0219	7420000000-E	5.000	EA	$1,439.6100	$7,198.05
	2" RISER WITH WEATHERHEAD				

0220	7432000000-E	4.000	EA	$1,646.0900	$6,584.36
	2" RISER WITH HEAT SHRINK TUBING				
0221	7444000000-E	2400.000	LF	$24.6600	$59,184.00
	INDUCTIVE LOOP SAWCUT				
0222	7456100000-E	6725.000	LF	$5.1600	$34,701.00
	LEAD-IN CABLE (14-2)				
0223	7481000000-N	4.000	EA	$2,592.4500	$10,369.80
	SITE SURVEY				
0224	7481240000-N	16.000	EA	$14,837.7500	$237,404.00
	CAMERA WITHOUT INTERNAL LOOP EMULATOR PROCESSING UNIT				
0225	7481260000-N	4.000	EA	$10,633.6200	$42,534.48
	EXTERNAL LOOP EMULATOR PROCESSING UNIT				
0226	7516000000-E	2500.000	LF	$5.4500	$13,625.00
	COMMUNICATIONS CABLE (** FIBER) (24)				
0227	7528000000-E	1325.000	LF	$5.2200	$6,916.50
	DROP CABLE				
0228	7540000000-N	2.000	EA	$3,773.9600	$7,547.92
	SPLICE ENCLOSURE				
0229	7541000000-N	1.000	EA	$3,051.2900	$3,051.29
	MODIFY SPLICE ENCLOSURE				
0230	7552000000-N	4.000	EA	$3,102.9100	$12,411.64
	INTERCONNECT CENTER				
0231	7566000000-N	3.000	EA	$195.0100	$585.03
	DELINEATOR MARKER				
0232	7588000000-N	6.000	EA	$39,150.5500	$234,903.30
	METAL POLE WITH SINGLE MAST ARM				
0233	7613000000-N	6.000	EA	$4,668.7000	$28,012.20
	SOIL TEST				
0234	7614100000-E	48.000	CY	$2,839.0700	$136,275.36
	DRILLED PIER FOUNDATION				
0235	7631000000-N	6.000	EA	$344.1300	$2,064.78
	MAST ARM WITH METAL POLE DESIGN				
0236	7636000000-N	21.000	EA	$1,195.2800	$25,100.88
	SIGN FOR SIGNALS				
0237	7642100000-N	2.000	EA	$3,963.2300	$7,926.46
	TYPE I POST WITH FOUNDATION				
0238	7642200000-N	28.000	EA	$5,345.4900	$149,673.72
	TYPE II PEDESTAL WITH FOUNDATION				
0239	7684000000-N	6.000	EA	$5,038.0700	$30,228.42
	SIGNAL CABINET FOUNDATION				
0240	7696000000-N	6.000	EA	$32,417.0700	$194,502.42
	CONTROLLERS WITH CABINET (**********) (2070LX, BASE MOUNTED)				
0241	7744000000-N	17.000	EA	$395.7500	$6,727.75
	DETECTOR CARD (TYPE 170)				
0242	7901000000-N	6.000	EA	$854.5900	$5,127.54
	CABINET BASE EXTENDER				
0243	7980000000-N	1.000	EA	$3,687.9300	$3,687.93
	GENERIC SIGNAL ITEM CCTV WOOD POLE				
0244	7980000000-N	1.000	EA	$9,796.2400	$9,796.24

	GENERIC SIGNAL ITEM DIGITAL CCTV CAMERA ASSEMBLY				
0245	7980000000-N	4.000	EA	$4,525.3100	$18,101.24
	GENERIC SIGNAL ITEM ETHERNET EDGE SWITCH				
0246	7980000000-N	11.000	EA	$160.5900	$1,766.49
	GENERIC SIGNAL ITEM LUMINAIRE ARM FOR TEMPORARY VIDEO SYSTEM				
0247	7980000000-N	6.000	EA	$1,387.9900	$8,327.94
	GENERIC SIGNAL ITEM PROTECTIVE COATING FOR SINGLE MAST ARM POLE (BLACK)				
0248	7980000000-N	2.000	EA	$95.2100	$190.42
	GENERIC SIGNAL ITEM PROTECTIVE COATING FOR TYPE I PUSHBUTTON POST (BLACK)				
0249	7980000000-N	28.000	EA	$164.0400	$4,593.12
	GENERIC SIGNAL ITEM PROTECTIVE COATING FOR TYPE II SIGNAL PEDESTAL (BLACK)				
0250	7980000000-N	15.000	EA	$1,009.4500	$15,141.75
	GENERIC SIGNAL ITEM RELOCATE TEMPORARY CAMERA SENSOR UNIT				
0251	8504000000-E	780.000	LF	$217.4300	$169,595.40
	CONCRETE BARRIER RAIL WITH MOMENT SLAB				
Section 0001 Total					$30,284,964.83
Section 0002 CULVERT ITEMS					
0252	8130000000-N	1.000	LS	$25,925.3100	$25,925.31
	BOX CULVERT EXCAVATION, STA ******** (12+58.30 -Y2-)				
0253	8133000000-E	340.000	TON	$84.8400	$28,845.60
	FOUNDATION CONDITIONING MATERIAL, BOX CULVERT				
0254	8196000000-E	222.900	CY	$1,520.3200	$338,879.33
	CLASS A CONCRETE (CULVERT)				
0255	8245000000-E	42365.000	LB	$1.3400	$56,769.10
	REINFORCING STEEL (CULVERT)				
Section 0002 Total					$450,419.34
Section 0004 STRUCTURE ITEMS					
0256	8017000000-N	1.000	LS	$10,000,000.0000	$10,000,000.00
	CONSTRUCTION, MAINTENANCE, & REMOVAL OF TEMP ACCESS AT STA ********** (46+42.50 -L-)				
0257	8035000000-N	1.000	LS	$1,000,000.0000	$1,000,000.00
	REMOVAL OF EXISTING STRUCTURE AT STATION ********** (46+42.50 -L-)				
0258	8065000000-N	1.000	LS	$50,000.0000	$50,000.00
	ASBESTOS ASSESSMENT				
0259	8105500000-E	3045.000	LF	$924.2900	$2,814,463.05
	'-" DIA DRILLED PIERS IN SOIL (4'-6")				
0260	8105600000-E	867.000	LF	$3,400.6600	$2,948,372.22
	'-" DIA DRILLED PIERS NOT IN SOIL (4'-6")				
0261	8111000000-E	1712.000	LF	$1,248.9400	$2,138,185.28
	PERMANENT STEEL CASING FOR **'-**" DIA DRILLED PIER (4'-6")				
0262	8113000000-N	61.000	EA	$2,319.8900	$141,513.29
	SID INSPECTIONS				

0263	8114000000-N	15.000	EA	$3,624.8300	$54,372.45
	SPT TESTING				
0264	8115000000-N	20.000	EA	$5,509.7400	$110,194.80
	CSL TESTING				
0265	8121000000-N	1.000	LS	$100,000.0000	$100,000.00
	UNCLASSIFIED STRUCTURE EXCAVATION AT STATION ******** (46+42.50 -L-)				
0266	8147000000-E	128468.000	SF	$75.0000	$9,635,100.00
	REINFORCED CONCRETE DECK SLAB				
0267	8161000000-E	127572.000	SF	$0.3900	$49,753.08
	GROOVING BRIDGE FLOORS				
0268	8175000000-E	12.600	CY	$3,751.2700	$47,266.00
	CLASS AA CONCRETE (BRIDGE)				
0269	8182000000-E	1851.000	CY	$2,000.0000	$3,702,000.00
	CLASS A CONCRETE (BRIDGE)				
0270	8210000000-N	1.000	LS	$218,971.0700	$218,971.07
	BRIDGE APPROACH SLABS, STATION ********** (46+42.50 -L-)				
0271	8217000000-E	724074.000	LB	$1.4100	$1,020,944.34
	REINFORCING STEEL (BRIDGE)				
0272	8224000000-E	1292.000	LB	$1.4500	$1,873.40
	EPOXY COATED REINFORCING STEEL (BRIDGE)				
0273	8238000000-E	135945.000	LB	$1.9800	$269,171.10
	SPIRAL COLUMN REINFORCING STEEL (BRIDGE)				
0274	8265000000-E	19365.000	LF	$400.0000	$7,746,000.00
	54" PRESTRESSED CONCRETE GIRDERS				
0275	8328200000-E	42.000	EA	$4,880.4100	$204,977.22
	PILE DRIVING EQUIPMENT SETUP FOR *** STEEL PILES (HP 14 X 73)				
0276	8384000000-E	2370.000	LF	$105.2200	$249,371.40
	HP 14 X 73 STEEL PILES				
0277	8391000000-N	21.000	EA	$176.1300	$3,698.73
	STEEL PILE POINTS				
0278	8394000000-N	2.000	EA	$2,480.1800	$4,960.36
	DYNAMIC PILE TESTING				
0279	8505000000-E	2385.500	LF	$161.3300	$384,852.72
	VERTICAL CONCRETE BARRIER RAIL				
0280	8608000000-E	1390.000	TON	$0.0100	$13.90
	RIP RAP CLASS II (2'-0" THICK)				
0281	8622000000-E	1480.000	SY	$3.0400	$4,499.20
	GEOTEXTILE FOR DRAINAGE				
0282	8657000000-N	1.000	LS	$750,000.0000	$750,000.00
	ELASTOMERIC BEARINGS				
0283	8706000000-N	1.000	LS	$428,548.4900	$428,548.49
	EXPANSION JOINT SEALS				
0284	8727000000-N	1.000	LS	$270,000.0000	$270,000.00
	ELECTRICAL CONDUIT SYSTEM FOR SIGNALS AT STA ********** (46+42.50 -L-)				
0285	8860000000-N	1.000	LS	$38,816.4400	$38,816.44
	GENERIC STRUCTURE ITEM BRIDGE PLAQUES				
0286	8860000000-N	1.000	LS	$1,000,000.0000	$1,000,000.00
	GENERIC STRUCTURE ITEM CONDUIT SYSTEM FOR UTILITIES AT STATION 46+42.50 -L-				
0287	8860000000-N	1.000	LS	$226,855.4900	$226,855.49

		GENERIC STRUCTURE ITEM ELECTRICAL CONDUIT SYSTEM FOR LIGHTING AT STATION 46 +42.50 -L-			
0288	8867000000-E	2314.000	LF	$378.0500	$874,807.70
		GENERIC STRUCTURE ITEM CLASSIC CONCRETE BRIDGE RAIL			
0289	8892000000-E	143550.000	SF	$3.4600	$496,683.00
		GENERIC STRUCTURE ITEM APPLICATION OF BRIDGE COATING			
0290	8892000000-E	3960.000	SF	$50.7900	$201,128.40
		GENERIC STRUCTURE ITEM ARCHITECTURAL CONCRETE SURFACE TREATMENT			
0291	8897000000-N	9.000	EA	$10,777.5000	$96,997.50
		GENERIC STRUCTURE ITEM DRILLED PIER PILOT BORING			
Section 0004 Total					$47,284,390.63
Item Total					$78,019,774.80

ELECTRONIC BID SUBMISSION

By submitting this bid electronically, I hereby acknowledge that all requirements included in the hard copy proposal, addendum, amendments, plans, standard specifications, supplemental specifications and special provisions are part of the bid and contract. Further, I acknowledge that I have read, understand, accept, acknowledge and agree to comply with all statements in this electronic bid.

==========

NON-COLLUSION, DEBARMENT AND GIFT BAN CERTIFICATION

The prequalified bidder declares (or certifies, verifies, or states) under penalty of perjury under the laws of the United States that neither he, nor any official, agent or employee has entered into any agreement, participated in any collusion, or otherwise taken any action which is in restraint of free competitive bidding in connection with any bid or contract, that the prequalified bidder has not been convicted of violating N.C.G.S. §133-24 within the last three years, and that the prequalified bidder intends to do the work with his own bonafide employees or subcontractors and will not bid for the benefit of another contractor.

By submitting this non-collusion, debarment and gift ban certification, the Contractor is attesting his status under penalty of perjury under the laws of the United States in accordance with the Debarment Certification attached, provided that the Debarment Certification also includes any required statements concerning exceptions that are applicable.

N.C.G.S. §133-32 and Executive Order 24 prohibit the offer to, or acceptance by, any State Employee of any gift from anyone with a contract with the State, or from any person seeking to do business with the State. By execution of any response in this procurement, you attest, for your entire organization and its employees or agents, that you are not aware that any such gift has been offered, accepted, or promised by any employees of your organization.

DEBARMENT CERTIFICATION OF PREQUALIFIED BIDDER

Conditions for certification:

1. The prequalified bidder shall provide immediate written notice to the Department if at any time the bidder learns that his certification was erroneous when he submitted his debarment certification or explanation that is file with the Department, or has become erroneous because of changed circumstances.

2. The terms covered transaction, debarred, suspended, ineligible, lower tier

covered transaction, participant, person, primary covered transaction, principal, proposal, and voluntarily excluded, as used in this provision, have the meanings set out in the Definitions and Coverage sections of the rules implementing Executive Order 12549. A copy of the Federal Rules requiring this certification and detailing the definitions and coverages may be obtained from the Contract Officer of the Department.

3. The prequalified bidder agrees by submitting this form, that he will not knowingly enter into any lower tier covered transaction with a person who is debarred, suspended, declared ineligible, or voluntarily excluded from participation in NCDOT contracts, unless authorized by the Department.

4. For Federal Aid projects, the prequalified bidder further agrees that by submitting this form he will include the Federal- Aid Provision titled Required Contract Provisions Federal-Aid Construction Contract (Form FHWA PR 1273) provided by the Department, without subsequent modification, in all lower tier covered transactions.

5. The prequalified bidder may rely upon a certification of a participant in a lower tier covered transaction that he is not debarred, suspended, ineligible, or voluntarily excluded from the covered transaction, unless he knows that the certification is erroneous. The bidder may decide the method and frequency by which he will determine the eligibility of his subcontractors.

6. Nothing contained in the foregoing shall be construed to require establishment of a system of records in order to render in good faith the certification required by this provision. The knowledge and information of a participant is not required to exceed that which is normally possessed by a prudent person in the ordinary course of business dealings.

7. Except as authorized in paragraph 6 herein, the Department may terminate any contract if the bidder knowingly enters into a lower tier covered transaction with a person who is suspended, debarred, ineligible, or voluntarily excluded from participation in this transaction, in addition to other remedies available by the Federal Government.

DEBARMENT CERTIFICATION

The prequalified bidder certifies to the best of his knowledge and belief, that he and his principals:

a. Are not presently debarred, suspended, proposed for debarment, declared ineligible, or voluntarily excluded from covered transactions by any Federal department or agency;

b. Have not within a three-year period preceding this proposal been convicted of or had a civil judgment rendered against them for commission of fraud or a criminal offense in connection with obtaining, attempting to obtain, or performing a public (Federal, State or local) transaction or contract under a public transaction; violation of Federal or State antitrust statutes or

commission of embezzlement, theft, forgery, bribery, falsification or destruction of records; making false statements; or receiving stolen property;

c. Are not presently indicted for or otherwise criminally or civilly charged by a governmental entity (Federal, State or local) with commission of any of the offenses enumerated in paragraph b. of this certification; and

d. Have not within a three-year period preceding this proposal had one or more public transactions (Federal, State or local) terminated for cause or default.

e. Will submit a revised Debarment Certification immediately if his status changes and will show in his bid proposal an explanation for the change in status.

If the prequalified bidder cannot certify that he is not debarred, he shall provide an explanation with this submittal. An explanation will not necessarily result in denial of participation in a contract.

Failure to submit a non-collusion and debarment certification will result in the prequalified bidder’s bid being considered non-responsive.

EXPLANATION:

==========

Award Limits on Multiple Projects

By answering YES to this statement, the bidder acknowleges that they are using the award limits on multiple projects? **Yes** ○ **No** ◉

A bidder who desires to bid on more than one project on which bids are to be opened on the same date, and who also desires to avoid receiving an award of more projects than he is equipped to handle, may bid on any number of projects but may limit the total amount of work awarded to him on selected projects by completing the AWARD LIMITS ON MULTIPLE PROJECTS.

The Award Limits on Multiple Projects must be filled in on each project bid for which the Bidder desires protection.

It is the desire of the Bidder to be awarded contracts, the value of which

will not exceed a total of for those

projects indicated herein, for which bids will be opened on (MM/DD/YY)

The Award Limits shall apply to the following projects:

Contract Number
County

Contract Number
County

Contract Number
County

Contract Number
County

Contract Number
County

Contract Number
County

It is agreed that if I am (we are) the low Bidder(s) on indicated projects, the total value of which is more than the above stipulated award limits, the Board of Transportation will award me (us) projects from among those indicated

that have a total value not to exceed the award limit and will result in the lowest total bids to the Department of Transportation.

THIS PROPOSAL CONTAINS THE FOLLOWING ERRORS/WARNINGS (IF ANY)

This Bid contains 0 amendment files

Electronic Bid Submission

By submitting this bid electronically, I hereby acknowledge that all requirements included in the hard copy proposal, addendum, amendments, plans, standard specifications, supplemental specifications and special provisions are part of the bid and contract. Further, I acknowledge that I have read, understand, accept, acknowledge and agree to comply with all statements in this electronic bid.

I hereby certify that I have the authority to submit this bid.

Signature _____

Agency _____

Date _____

Signature _____

Agency _____

Date _____

Signature _____

Agency _____

Date _____

Attachments

Failure to complete and attach the Fuel Usage Factor Adjustment Form will result in using 2.90 gallons per ton as the Fuel Usage Factor for Diesel for the asphalt items included on the form. The contractor will not be permitted to change the option after the bids are submitted.

NOTE: The maximum upload limit is 5 MB. ☐ Verify

Contract Item Sheets For C204773

Line #	ItemNumber	Sec #	Description	Quantity Unit	Unit Bid Price	Amount Bid
			ROADWAY ITEMS			
0001	0000100000-N	800	MOBILIZATION	LUMP SUM	3,905,000.00	3,905,000.00
0002	0000400000-N	801	CONSTRUCTION SURVEYING	LUMP SUM	400,000.00	400,000.00
0003	0000900000-N	SP	GENERIC MISCELLANEOUS ITEM BOATER SAFETY PLAN	LUMP SUM	150,000.00	150,000.00
0004	0050000000-E	226	SUPPLEMENTARY CLEARING & GRUBBING	2 ACR	25,000.00	50,000.00
0005	0057000000-E	226	UNDERCUT EXCAVATION	10,680 CY	14.15	151,122.00
0006	0063000000-N	SP	GRADING	LUMP SUM	1,508,683.50	1,508,683.50
0007	0106000000-E	230	BORROW EXCAVATION	114,800 CY	25.04	2,874,592.00
0008	0127000000-N	235	EMBANKMENT SETTLEMENT GAUGES	4 EA	768.66	3,074.64
0009	0134000000-E	240	DRAINAGE DITCH EXCAVATION	2,790 CY	9.32	26,002.80
0010	0141000000-E	240	BERM DITCH CONSTRUCTION	170 LF	9.32	1,584.40
0011	0194000000-E	265	SELECT GRANULAR MATERIAL, CLASS III	8,920 CY	30.00	267,600.00
0012	0195000000-E	265	SELECT GRANULAR MATERIAL	1,560 CY	30.00	46,800.00
0013	0196000000-E	270	GEOTEXTILE FOR SOIL STABILIZATION	8,520 SY	4.75	40,470.00
0014	0199000000-E	SP	TEMPORARY SHORING	6,260 SF	64.87	406,086.20
0015	0220000000-E	SP	ROCK EMBANKMENTS	7,600 TON	125.00	950,000.00
0016	0222000000-E	SP	GEOTEXTILE FOR ROCK EMBANKMENTS	3,750 SY	4.56	17,100.00
0017	0223000000-E	275	ROCK PLATING	2,560 SY	175.00	448,000.00
0018	0248000000-N	SP	GENERIC GRADING ITEM TYPE 1 BRIDGE APPROACH FILL, STATION 46+42.50 -L-	LUMP SUM	124,877.14	124,877.14
0019	0318000000-E	300	FOUNDATION CONDITIONING MATERIAL, MINOR STRUCTURES	1,080 TON	60.55	65,394.00
0020	0321000000-E	300	FOUNDATION CONDITIONING GEOTEXTILE	3,340 SY	4.48	14,963.20
0021	0335200000-E	305	15" DRAINAGE PIPE	304 LF	90.22	27,426.88
0022	0335300000-E	305	18" DRAINAGE PIPE	64 LF	101.16	6,474.24

Line #	ItemNumber	Sec #	Description	Quantity Unit	Unit Bid Price	Amount Bid
			ROADWAY ITEMS			
0023	0335500000-E	305	30" DRAINAGE PIPE	972 LF	184.48	179,314.56
0024	0335850000-E	305	**" DRAINAGE PIPE ELBOWS (15")	12 EA	947.76	11,373.12
0025	0366000000-E	310	15" RC PIPE CULVERTS, CLASS III	664 LF	100.81	66,937.84
0026	0372000000-E	310	18" RC PIPE CULVERTS, CLASS III	56 LF	119.90	6,714.40
0027	0384000000-E	310	30" RC PIPE CULVERTS, CLASS III	64 LF	222.58	14,245.12
0028	0396000000-E	310	42" RC PIPE CULVERTS, CLASS III	128 LF	345.99	44,286.72
0029	0426000000-E	310	72" RC PIPE CULVERTS, CLASS III	216 LF	951.70	205,567.20
0030	0448000000-E	310	****" RC PIPE CULVERTS, CLASS IV (60")	228 LF	722.69	164,773.32
0031	0448000000-E	310	****" RC PIPE CULVERTS, CLASS IV (72")	60 LF	1,087.57	65,254.20
0032	0448200000-E	310	15" RC PIPE CULVERTS, CLASS IV	5,064 LF	107.05	542,101.20
0033	0448300000-E	310	18" RC PIPE CULVERTS, CLASS IV	936 LF	127.53	119,368.08
0034	0448400000-E	310	24" RC PIPE CULVERTS, CLASS IV	304 LF	174.76	53,127.04
0035	0448500000-E	310	30" RC PIPE CULVERTS, CLASS IV	328 LF	228.66	75,000.48
0036	0448600000-E	310	36" RC PIPE CULVERTS, CLASS IV	296 LF	293.23	86,796.08
0037	0588000000-E	310	18" CS PIPE CULVERTS, 0.064" THICK	72 LF	112.11	8,071.92
0038	0636000000-E	310	**" CS PIPE ELBOWS, *****" THICK (18", 0.064")	2 EA	1,484.58	2,969.16
0039	0973100000-E	330	**" WELDED STEEL PIPE, ****" THICK, GRADE B IN SOIL (72", 1.000")	132 LF	7,377.51	973,831.32
0040	0973300000-E	330	**" WELDED STEEL PIPE, ****" THICK, GRADE B NOT IN SOIL (72", 1.000")	132 LF	5,519.62	728,589.84
0041	0995000000-E	340	PIPE REMOVAL	2,312 LF	24.48	56,597.76
0042	1077000000-E	SP	#57 STONE	2,270 TON	60.24	136,744.80
0043	1099500000-E	505	SHALLOW UNDERCUT	810 CY	25.09	20,322.90

Contract Item Sheets For C204773

Line #	ItemNumber	Sec #	Description	Quantity Unit	Unit Bid Price	Amount Bid
			ROADWAY ITEMS			
0044	1099700000-E	505	CLASS IV SUBGRADE STABILIZATION	2,380 TON	52.20	124,236.00
0045	1112000000-E	505	GEOTEXTILE FOR SUBGRADE STABILIZATION	3,530 SY	3.81	13,449.30
0046	1121000000-E	520	AGGREGATE BASE COURSE	3,110 TON	58.69	182,525.90
0047	1220000000-E	545	INCIDENTAL STONE BASE	150 TON	47.22	7,083.00
0048	1275000000-E	600	PRIME COAT	3,259.1 GAL	5.68	18,511.69
0049	1330000000-E	607	INCIDENTAL MILLING	2,780 SY	10.12	28,133.60
0050	1491000000-E	610	ASPHALT CONC BASE COURSE, TYPE B25.0C	9,080 TON	137.74	1,250,679.20
0051	1503000000-E	610	ASPHALT CONC INTERMEDIATE COURSE, TYPE I19.0C	8,170 TON	132.12	1,079,420.40
0052	1519000000-E	610	ASPHALT CONC SURFACE COURSE, TYPE S9.5B	1,380 TON	258.00	356,040.00
0053	1523000000-E	610	ASPHALT CONC SURFACE COURSE, TYPE S9.5C	8,570 TON	139.39	1,194,572.30
0054	1575000000-E	620	ASPHALT BINDER FOR PLANT MIX	1,380 TON	1,094.65	1,510,617.00
0055	1693000000-E	654	ASPHALT PLANT MIX, PAVEMENT REPAIR	768 TON	22.83	17,533.44
0056	2022000000-E	815	SUBDRAIN EXCAVATION	95.2 CY	13.13	1,249.98
0057	2026000000-E	815	GEOTEXTILE FOR SUBSURFACE DRAINS	425 SY	2.34	994.50
0058	2036000000-E	815	SUBDRAIN COARSE AGGREGATE	71.4 CY	78.39	5,597.05
0059	2044000000-E	815	6" PERFORATED SUBDRAIN PIPE	425 LF	22.00	9,350.00
0060	2070000000-N	815	SUBDRAIN PIPE OUTLET	1 EA	441.56	441.56
0061	2077000000-E	815	6" OUTLET PIPE	6 LF	23.82	142.92
0062	2209000000-E	838	ENDWALLS	4.5 CY	1,854.76	8,346.42
0063	2220000000-E	838	REINFORCED ENDWALLS	19.8 CY	1,976.91	39,142.82
0064	2275000000-E	SP	FLOWABLE FILL	180 CY	428.82	77,187.60
0065	2286000000-N	840	MASONRY DRAINAGE STRUCTURES	120 EA	4,159.09	499,090.80

Line #	ItemNumber	Sec #	Description	Quantity Unit	Unit Bid Price	Amount Bid
			ROADWAY ITEMS			
0066	2297000000-E	840	MASONRY DRAINAGE STRUCTURES	32.3 CY	3,500.11	113,053.55
0067	2308000000-E	840	MASONRY DRAINAGE STRUCTURES	22.4 LF	760.69	17,039.46
0068	2364000000-N	840	FRAME WITH TWO GRATES, STD 840.16	18 EA	1,236.43	22,255.74
0069	2366000000-N	840	FRAME WITH TWO GRATES, STD 840.24	6 EA	1,167.92	7,007.52
0070	2367000000-N	840	FRAME WITH TWO GRATES, STD 840.29	30 EA	1,152.03	34,560.90
0071	2374000000-N	840	FRAME WITH GRATE & HOOD, STD 840.03, TYPE ** (E)	6 EA	1,336.73	8,020.38
0072	2374000000-N	840	FRAME WITH GRATE & HOOD, STD 840.03, TYPE ** (F)	25 EA	1,385.67	34,641.75
0073	2374000000-N	840	FRAME WITH GRATE & HOOD, STD 840.03, TYPE ** (G)	37 EA	1,385.67	51,269.79
0074	2396000000-N	840	FRAME WITH COVER, STD 840.54	4 EA	973.44	3,893.76
0075	2451000000-N	852	CONCRETE TRANSITIONAL SECTION FOR DROP INLET	25 EA	1,211.25	30,281.25
0076	2535000000-E	846	**" X **" CONCRETE CURB (8" X 4")	300 LF	45.63	13,689.00
0077	2549000000-E	846	2'-6" CONCRETE CURB & GUTTER	9,640 LF	31.94	307,901.60
0078	2591000000-E	848	4" CONCRETE SIDEWALK	500 SY	62.74	31,370.00
0079	2605000000-N	848	CONCRETE CURB RAMPS	34 EA	2,965.77	100,836.18
0080	2612000000-E	848	6" CONCRETE DRIVEWAY	280 SY	102.66	28,744.80
0081	2619000000-E	850	4" CONCRETE PAVED DITCH	15 SY	216.73	3,250.95
0082	2655000000-E	852	5" MONOLITHIC CONCRETE ISLANDS (KEYED IN)	3,780 SY	96.96	366,508.80
0083	3001000000-N	SP	IMPACT ATTENUATOR UNITS, TYPE TL-3	1 EA	30,950.08	30,950.08
0084	3030000000-E	862	STEEL BEAM GUARDRAIL	2,987.5 LF	28.08	83,889.00
0085	3045000000-E	862	STEEL BEAM GUARDRAIL, SHOP CURVED	62.5 LF	32.10	2,006.25
0086	3105000000-N	862	STEEL BEAM GUARDRAIL TERMINAL SECTIONS	4 EA	401.20	1,604.80

Line #	ItemNumber	Sec #	Description	Quantity Unit	Unit Bid Price	Amount Bid
			ROADWAY ITEMS			
0087	3150000000-N	862	ADDITIONAL GUARDRAIL POSTS	20 EA	57.31	1,146.20
0088	3195000000-N	862	GUARDRAIL END UNITS, TYPE AT-1	2 EA	1,031.67	2,063.34
0089	3210000000-N	862	GUARDRAIL END UNITS, TYPE CAT-1	7 EA	1,117.64	7,823.48
0090	3287000000-N	862	GUARDRAIL END UNITS, TYPE TL-3	4 EA	3,668.16	14,672.64
0091	3288000000-N	862	GUARDRAIL END UNITS, TYPE TL-2	3 EA	4,126.68	12,380.04
0092	3360000000-E	863	REMOVE EXISTING GUARDRAIL	1,580 LF	2.29	3,618.20
0093	3380000000-E	862	TEMPORARY STEEL BEAM GUARDRAIL	400 LF	13.30	5,320.00
0094	3387000000-N	862	TEMPORARY GUARDRAIL ANCHOR UNITS, TYPE ********* (THRIE-BEAM)	2 EA	1,719.45	3,438.90
0095	3389150000-N	862	TEMPORARY GUARDRAIL END UNITS, TYPE ***** (TL-3)	2 EA	1,948.71	3,897.42
0096	3389160000-N	862	TEMPORARY ADDITIONAL GUARDRAIL POSTS	5 EA	20.63	103.15
0097	3575000000-E	SP	GENERIC FENCING ITEM BICYCLE/PEDESTRIAN SAFETY RAIL	3,000 LF	257.92	773,760.00
0098	3628000000-E	876	RIP RAP, CLASS I	250 TON	77.44	19,360.00
0099	3635000000-E	876	RIP RAP, CLASS II	120 TON	81.98	9,837.60
0100	3642000000-E	876	RIP RAP, CLASS A	1,000 TON	71.76	71,760.00
0101	3649000000-E	876	RIP RAP, CLASS B	1,320 TON	77.44	102,220.80
0102	3656000000-E	876	GEOTEXTILE FOR DRAINAGE	21,685 SY	4.00	86,740.00
0103	4072000000-E	903	SUPPORTS, 3-LB STEEL U-CHANNEL	1,551 LF	8.20	12,718.20
0104	4079000000-N	903	SUPPORTS, BARRIER (SMALL)	1 EA	111.26	111.26
0105	4096000000-N	904	SIGN ERECTION, TYPE D	5 EA	229.26	1,146.30
0106	4102000000-N	904	SIGN ERECTION, TYPE E	52 EA	189.14	9,835.28
0107	4108000000-N	904	SIGN ERECTION, TYPE F	14 EA	200.60	2,808.40

Contract Item Sheets For C204773

Line #	ItemNumber	Sec #	Description	Quantity Unit	Unit Bid Price	Amount Bid
			ROADWAY ITEMS			
0108	4116100000-N	904	SIGN ERECTION, RELOCATE TYPE **** (GROUND MOUNTED) (D)	2 EA	229.26	458.52
0109	4155000000-N	907	DISPOSAL OF SIGN SYSTEM, U-CHANNEL	42 EA	5.73	240.66
0110	4192000000-N	907	DISPOSAL OF SUPPORT, U-CHANNEL	2 EA	5.73	11.46
0111	4400000000-E	1110	WORK ZONE SIGNS (STATIONARY)	371 SF	7.16	2,656.36
0112	4405000000-E	1110	WORK ZONE SIGNS (PORTABLE)	416 SF	9.46	3,935.36
0113	4410000000-E	1110	WORK ZONE SIGNS (BARRICADE MOUNTED)	109 SF	6.94	756.46
0114	4415000000-N	1115	FLASHING ARROW BOARD	2 EA	2,636.51	5,273.02
0115	4420000000-N	1120	PORTABLE CHANGEABLE MESSAGE SIGN	2 EA	10,431.41	20,862.82
0116	4430000000-N	1130	DRUMS	282 EA	61.33	17,295.06
0117	4435000000-N	1135	CONES	40 EA	25.22	1,008.80
0118	4445000000-E	1145	BARRICADES (TYPE III)	184 LF	20.63	3,795.92
0119	4447000000-E	SP	PEDESTRIAN CHANNELIZING DEVICES	88 LF	41.27	3,631.76
0120	4455000000-N	1150	FLAGGER	200 DAY	362.77	72,554.00
0121	4465000000-N	1160	TEMPORARY CRASH CUSHIONS	5 EA	11,238.33	56,191.65
0122	4470000000-N	1160	REMOVE & RESET TEMPORARY CRASH CUSHION	2 EA	2,809.58	5,619.16
0123	4480000000-N	1165	TMA	2 EA	29,804.04	59,608.08
0124	4485000000-E	1170	PORTABLE CONCRETE BARRIER	3,470 LF	51.70	179,399.00
0125	4490000000-E	1170	PORTABLE CONCRETE BARRIER (ANCHORED)	2,510 LF	89.91	225,674.10
0126	4500000000-E	1170	REMOVE AND RESET PORTABLE CONCRETE BARRIER	3,350 LF	22.48	75,308.00
0127	4510000000-N	1190	LAW ENFORCEMENT	80 HR	112.38	8,990.40
0128	4600000000-N	SP	GENERIC TRAFFIC CONTROL ITEM TEMPORARY RIVER WARNING SIGNS	6 EA	515.84	3,095.04
0129	4650000000-N	1251	TEMPORARY RAISED PAVEMENT MARKERS	925 EA	11.24	10,397.00

Line #	ItemNumber	Sec #	Description	Quantity Unit	Unit Bid Price	Amount Bid
			ROADWAY ITEMS			
0130	4685000000-E	1205	THERMOPLASTIC PAVEMENT MARKING LINES (4", 90 MILS)	16,357 LF	2.08	34,022.56
0131	4695000000-E	1205	THERMOPLASTIC PAVEMENT MARKING LINES (8", 90 MILS)	2,427 LF	3.09	7,499.43
0132	4700000000-E	1205	THERMOPLASTIC PAVEMENT MARKING LINES (12", 90 MILS)	165 LF	3.37	556.05
0133	4709000000-E	1205	THERMOPLASTIC PAVEMENT MARKING LINES (24", 90 MILS)	2,760 LF	13.49	37,232.40
0134	4725000000-E	1205	THERMOPLASTIC PAVEMENT MARKING SYMBOL (90 MILS)	43 EA	168.57	7,248.51
0135	4770000000-E	1205	COLD APPLIED PLASTIC PAVEMENT MARKING LINES, TYPE ** (4") (IV)	10,758 LF	3.37	36,254.46
0136	4810000000-E	1205	PAINT PAVEMENT MARKING LINES (4")	112,974 LF	0.56	63,265.44
0137	4820000000-E	1205	PAINT PAVEMENT MARKING LINES (8")	9,917 LF	0.84	8,330.28
0138	4825000000-E	1205	PAINT PAVEMENT MARKING LINES (12")	2,868 LF	1.07	3,068.76
0139	4835000000-E	1205	PAINT PAVEMENT MARKING LINES (24")	1,710 LF	7.87	13,457.70
0140	4840000000-N	1205	PAINT PAVEMENT MARKING CHARACTER	40 EA	61.81	2,472.40
0141	4845000000-N	1205	PAINT PAVEMENT MARKING SYMBOL	150 EA	61.81	9,271.50
0142	4846000000-E	1205	POLYUREA PAVEMENT MARKING LINES (**", *** MILS) (4", 20 MILS)	5,980 LF	2.81	16,803.80
0143	4850000000-E	1205	REMOVAL OF PAVEMENT MARKING LINES (4")	32,311 LF	0.96	31,018.56
0144	4860000000-E	1205	REMOVAL OF PAVEMENT MARKING LINES (8")	1,219 LF	1.69	2,060.11
0145	4865000000-E	1205	REMOVAL OF PAVEMENT MARKING LINES (12")	1,159 LF	2.81	3,256.79
0146	4870000000-E	1205	REMOVAL OF PAVEMENT MARKING LINES (24")	264 LF	11.24	2,967.36
0147	4875000000-N	1205	REMOVAL OF PAVEMENT MARKING SYMBOLS & CHARACTERS	59 EA	140.48	8,288.32
0148	4895000000-N	SP	GENERIC PAVEMENT MARKING ITEM POLYCARBONATE H-SHAPED MARKERS	310 EA	76.42	23,690.20
0149	4900000000-N	1251	PERMANENT RAISED PAVEMENT MARKERS	69 EA	11.24	775.56
0150	5150000000-E	1409	ELECTRICAL DUCT, TYPE **, SIZE ***** (BD, 2" PVC SCHEDULE 40)	2,635 LF	20.63	54,360.05

Contract Item Sheets For C204773

Line #	ItemNumber	Sec #	Description	Quantity Unit	Unit Bid Price	Amount Bid
			ROADWAY ITEMS			
0151	5150000000-E	1409	ELECTRICAL DUCT, TYPE **, SIZE ***** (TL, 3" PVC SCHEDULE 40)	1,750 LF	25.79	45,132.50
0152	5240000000-N	1411	ELECTRICAL JUNCTION BOXES ********** (IG, 18" H X 24" W X18" D)	11 EA	1,255.21	13,807.31
0153	5326200000-E	1510	12" WATER LINE	417.2 LF	293.46	122,431.51
0154	5329000000-E	1510	DUCTILE IRON WATER PIPE FITTINGS	1,070 LB	22.93	24,535.10
0155	5540000000-E	1515	6" VALVE	1 EA	5,158.39	5,158.39
0156	5558000000-E	1515	12" VALVE	1 EA	11,004.57	11,004.57
0157	5666000000-N	1515	FIRE HYDRANT	1 EA	12,609.40	12,609.40
0158	5673000000-E	1515	FIRE HYDRANT LEG	20 LF	229.26	4,585.20
0159	5804000000-E	1530	ABANDON 12" UTILITY PIPE	373 LF	45.85	17,102.05
0160	5815500000-N	1530	REMOVE FIRE HYDRANT	1 EA	4,012.08	4,012.08
0161	5882000000-N	SP	GENERIC UTILITY ITEM 6' X 6' UTILITY MANHOLE PRECAST STRUCTURE	2 EA	39,727.48	79,454.96
0162	5888000000-E	SP	GENERIC UTILITY ITEM 4" PVC CONDUIT	4,906 LF	59.33	291,072.98
0163	6000000000-E	1605	TEMPORARY SILT FENCE	33,805 LF	3.19	107,837.95
0164	6006000000-E	1610	STONE FOR EROSION CONTROL, CLASS A	1,050 TON	71.38	74,949.00
0165	6009000000-E	1610	STONE FOR EROSION CONTROL, CLASS B	4,180 TON	77.06	322,110.80
0166	6012000000-E	1610	SEDIMENT CONTROL STONE	8,985 TON	59.49	534,517.65
0167	6015000000-E	1615	TEMPORARY MULCHING	24 ACR	1,599.07	38,377.68
0168	6018000000-E	1620	SEED FOR TEMPORARY SEEDING	900 LB	3.72	3,348.00
0169	6021000000-E	1620	FERTILIZER FOR TEMPORARY SEEDING	6 TON	1,636.26	9,817.56
0170	6024000000-E	1622	TEMPORARY SLOPE DRAINS	860 LF	38.74	33,316.40
0171	6029000000-E	SP	SAFETY FENCE	2,780 LF	2.53	7,033.40

Contract Item Sheets For C204773

Line #	ItemNumber	Sec #	Description	Quantity Unit	Unit Bid Price	Amount Bid
			ROADWAY ITEMS			
0172	6030000000-E	1630	SILT EXCAVATION	14,760 CY	19.99	295,052.40
0173	6036000000-E	1631	MATTING FOR EROSION CONTROL	65,230 SY	2.23	145,462.90
0174	6037000000-E	1629	COIR FIBER MAT	200 SY	5.80	1,160.00
0175	6042000000-E	1632	1/4" HARDWARE CLOTH	11,355 LF	5.95	67,562.25
0176	6043000000-E	1644	LOW PERMEABILITY GEOTEXTILE	300 SY	7.33	2,199.00
0177	6045000000-E	SP	**" TEMPORARY PIPE (48")	20 LF	551.74	11,034.80
0178	6048000000-E	SP	FLOATING TURBIDITY CURTAIN	16,550 SY	15.11	250,070.50
0179	6070000000-N	1639	SPECIAL STILLING BASINS	122 EA	1,082.45	132,058.90
0180	6071002000-E	1642	FLOCCULANT	1,185 LB	11.41	13,520.85
0181	6071012000-E	1642	COIR FIBER WATTLE	630 LF	10.84	6,829.20
0182	6071014000-E	1642	COIR FIBER WATTLE BARRIER	1,310 LF	21.67	28,387.70
0183	6071030000-E	1640	COIR FIBER BAFFLE	2,955 LF	6.84	20,212.20
0184	6071050000-E	1644	**" SKIMMER (1-1/2")	3 EA	1,889.77	5,669.31
0185	6071050000-E	1644	**" SKIMMER (2")	2 EA	2,148.67	4,297.34
0186	6071050000-E	1644	**" SKIMMER (2-1/2")	1 EA	2,451.21	2,451.21
0187	6084000000-E	1660	SEEDING & MULCHING	21 ACR	2,566.54	53,897.34
0188	6087000000-E	1660	MOWING	27 ACR	211.03	5,697.81
0189	6090000000-E	1661	SEED FOR REPAIR SEEDING	250 LB	7.98	1,995.00
0190	6093000000-E	1661	FERTILIZER FOR REPAIR SEEDING	1.25 TON	1,596.96	1,996.20
0191	6096000000-E	1662	SEED FOR SUPPLEMENTAL SEEDING	450 LB	6.84	3,078.00
0192	6108000000-E	1665	FERTILIZER TOPDRESSING	12.75 TON	1,482.89	18,906.85
0193	6111000000-E	SP	IMPERVIOUS DIKE	538 LF	82.72	44,503.36

Line #	ItemNumber	Sec #	Description	Quantity Unit	Unit Bid Price	Amount Bid
			ROADWAY ITEMS			
0194	6114500000-N	1667	SPECIALIZED HAND MOWING	20 MHR	96.96	1,939.20
0195	6114800000-N	SP	MANUAL LITTER REMOVAL	16 MHR	85.55	1,368.80
0196	6114900000-E	SP	LITTER DISPOSAL	6 TON	513.31	3,079.86
0197	6117000000-N	1675	RESPONSE FOR EROSION CONTROL	400 EA	211.03	84,412.00
0198	6117500000-N	SP	CONCRETE WASHOUT STRUCTURE	3 EA	983.12	2,949.36
0199	6120000000-E	SP	CULVERT DIVERSION CHANNEL	98 CY	23.28	2,281.44
0200	6123000000-E	1670	REFORESTATION	0.2 ACR	5,136.65	1,027.33
0201	6132000000-N	SP	GENERIC EROSION CONTROL ITEM FABRIC INSERT INLET PROTECTION CLEANOUT	990 EA	158.43	156,845.70
0202	6132000000-N	SP	GENERIC EROSION CONTROL ITEM FABRIC INSERT INLET PROTECTION, TYPE 1 (HIGH FLOW)	330 EA	211.17	69,686.10
0203	6132000000-N	SP	GENERIC EROSION CONTROL ITEM PREFABRICATED CONCRETE WASHOUT	18 EA	2,184.91	39,328.38
0204	6141000000-E	SP	GENERIC EROSION CONTROL ITEM PERMANENT SOIL REINFORCEMENT MAT, TYPE 1	900 SY	7.99	7,191.00
0205	7048500000-E	1705	PEDESTRIAN SIGNAL HEAD (16", 1 SECTION W/COUNTDOWN)	18 EA	1,714.92	30,868.56
0206	7060000000-E	1705	SIGNAL CABLE	9,320 LF	6.54	60,952.80
0207	7120000000-E	1705	VEHICLE SIGNAL HEAD (12", 3 SECTION)	62 EA	1,760.80	109,169.60
0208	7132000000-E	1705	VEHICLE SIGNAL HEAD (12", 4 SECTION)	6 EA	2,236.85	13,421.10
0209	7144000000-E	1705	VEHICLE SIGNAL HEAD (12", 5 SECTION)	2 EA	2,684.22	5,368.44
0210	7252000000-E	1710	MESSENGER CABLE (1/4")	2,485 LF	5.74	14,263.90
0211	7264000000-E	1710	MESSENGER CABLE (3/8")	1,850 LF	10.09	18,666.50
0212	7279000000-E	1715	TRACER WIRE	220 LF	1.72	378.40
0213	7300000000-E	1715	UNPAVED TRENCHING (*********) (1, 2")	2,095 LF	16.81	35,216.95

Line #	ItemNumber	Sec #	Description	Quantity Unit	Unit Bid Price	Amount Bid
			ROADWAY ITEMS			
0214	7301000000-E	1715	DIRECTIONAL DRILL (**********) (2, 2")	1,125 LF	53.45	60,131.25
0215	7324000000-N	1716	JUNCTION BOX (STANDARD SIZE)	15 EA	1,074.83	16,122.45
0216	7348000000-N	1716	JUNCTION BOX (OVER-SIZED, HEAVY DUTY)	32 EA	1,984.48	63,503.36
0217	7360000000-N	1720	WOOD POLE	11 EA	3,687.93	40,567.23
0218	7372000000-N	1721	GUY ASSEMBLY	30 EA	1,410.93	42,327.90
0219	7420000000-E	1722	2" RISER WITH WEATHERHEAD	5 EA	1,439.61	7,198.05
0220	7432000000-E	1722	2" RISER WITH HEAT SHRINK TUBING	4 EA	1,646.09	6,584.36
0221	7444000000-E	1725	INDUCTIVE LOOP SAWCUT	2,400 LF	24.66	59,184.00
0222	7456100000-E	1726	LEAD-IN CABLE (14-2)	6,725 LF	5.16	34,701.00
0223	7481000000-N	SP	SITE SURVEY	4 EA	2,592.45	10,369.80
0224	7481240000-N	SP	CAMERA WITHOUT INTERNAL LOOP EMULATOR PROCESSING UNIT	16 EA	14,837.75	237,404.00
0225	7481260000-N	SP	EXTERNAL LOOP EMULATOR PROCESSING UNIT	4 EA	10,633.62	42,534.48
0226	7516000000-E	1730	COMMUNICATIONS CABLE (** FIBER) (24)	2,500 LF	5.45	13,625.00
0227	7528000000-E	1730	DROP CABLE	1,325 LF	5.22	6,916.50
0228	7540000000-N	1731	SPLICE ENCLOSURE	2 EA	3,773.96	7,547.92
0229	7541000000-N	1731	MODIFY SPLICE ENCLOSURE	1 EA	3,051.29	3,051.29
0230	7552000000-N	1731	INTERCONNECT CENTER	4 EA	3,102.91	12,411.64
0231	7566000000-N	1733	DELINEATOR MARKER	3 EA	195.01	585.03
0232	7588000000-N	SP	METAL POLE WITH SINGLE MAST ARM	6 EA	39,150.55	234,903.30
0233	7613000000-N	SP	SOIL TEST	6 EA	4,668.70	28,012.20
0234	7614100000-E	SP	DRILLED PIER FOUNDATION	48 CY	2,839.07	136,275.36
0235	7631000000-N	SP	MAST ARM WITH METAL POLE DESIGN	6 EA	344.13	2,064.78

Line #	ItemNumber	Sec #	Description	Quantity Unit	Unit Bid Price	Amount Bid
			ROADWAY ITEMS			
0236	7636000000-N	1745	SIGN FOR SIGNALS	21 EA	1,195.28	25,100.88
0237	7642100000-N	1743	TYPE I POST WITH FOUNDATION	2 EA	3,963.23	7,926.46
0238	7642200000-N	1743	TYPE II PEDESTAL WITH FOUNDATION	28 EA	5,345.49	149,673.72
0239	7684000000-N	1750	SIGNAL CABINET FOUNDATION	6 EA	5,038.07	30,228.42
0240	7696000000-N	1751	CONTROLLERS WITH CABINET (**********) (2070LX, BASE MOUNTED)	6 EA	32,417.07	194,502.42
0241	7744000000-N	1751	DETECTOR CARD (TYPE 170)	17 EA	395.75	6,727.75
0242	7901000000-N	1753	CABINET BASE EXTENDER	6 EA	854.59	5,127.54
0243	7980000000-N	SP	GENERIC SIGNAL ITEM CCTV WOOD POLE	1 EA	3,687.93	3,687.93
0244	7980000000-N	SP	GENERIC SIGNAL ITEM DIGITAL CCTV CAMERA ASSEMBLY	1 EA	9,796.24	9,796.24
0245	7980000000-N	SP	GENERIC SIGNAL ITEM ETHERNET EDGE SWITCH	4 EA	4,525.31	18,101.24
0246	7980000000-N	SP	GENERIC SIGNAL ITEM LUMINAIRE ARM FOR TEMPORARY VIDEO SYSTEM	11 EA	160.59	1,766.49
0247	7980000000-N	SP	GENERIC SIGNAL ITEM PROTECTIVE COATING FOR SINGLE MAST ARM POLE (BLACK)	6 EA	1,387.99	8,327.94
0248	7980000000-N	SP	GENERIC SIGNAL ITEM PROTECTIVE COATING FOR TYPE I PUSHBUTTON POST (BLACK)	2 EA	95.21	190.42
0249	7980000000-N	SP	GENERIC SIGNAL ITEM PROTECTIVE COATING FOR TYPE II SIGNAL PEDESTAL (BLACK)	28 EA	164.04	4,593.12
0250	7980000000-N	SP	GENERIC SIGNAL ITEM RELOCATE TEMPORARY CAMERA SENSOR UNIT	15 EA	1,009.45	15,141.75
0251	8504000000-E	460	CONCRETE BARRIER RAIL WITH MOMENT SLAB	780 LF	217.43	169,595.40

Contract Item Sheets For C204773

Line #	ItemNumber	Sec #	Description	Quantity Unit	Unit Bid Price	Amount Bid
			CULVERT ITEMS			
0252	8130000000-N	414	BOX CULVERT EXCAVATION, STA ******** (12+58.30 -Y2-)	LUMP SUM	25,925.31	25,925.31
0253	8133000000-E	414	FOUNDATION CONDITIONING MATERIAL, BOX CULVERT	340 TON	84.84	28,845.60
0254	8196000000-E	420	CLASS A CONCRETE (CULVERT)	222.9 CY	1,520.32	338,879.33
0255	8245000000-E	425	REINFORCING STEEL (CULVERT)	42,365 LB	1.34	56,769.10

Line #	ItemNumber	Sec #	Description	Quantity Unit	Unit Bid Price	Amount Bid
			STRUCTURE ITEMS			
0256	8017000000-N	SP	CONSTRUCTION, MAINTENANCE, & REMOVAL OF TEMP ACCESS AT STA ********** (46+42.50 -L-)	LUMP SUM	10,000,000.00	10,000,000.00
0257	8035000000-N	402	REMOVAL OF EXISTING STRUCTURE AT STATION ********** (46+42.50 -L-)	LUMP SUM	1,000,000.00	1,000,000.00
0258	8065000000-N	SP	ASBESTOS ASSESSMENT	LUMP SUM	50,000.00	50,000.00
0259	8105500000-E	411	**'-**" DIA DRILLED PIERS IN SOIL (4'-6")	3,045 LF	924.29	2,814,463.05
0260	8105600000-E	411	**'-**" DIA DRILLED PIERS NOT IN SOIL (4'-6")	867 LF	3,400.66	2,948,372.22
0261	8111000000-E	411	PERMANENT STEEL CASING FOR **'-**" DIA DRILLED PIER (4'-6")	1,712 LF	1,248.94	2,138,185.28
0262	8113000000-N	411	SID INSPECTIONS	61 EA	2,319.89	141,513.29
0263	8114000000-N	411	SPT TESTING	15 EA	3,624.83	54,372.45
0264	8115000000-N	411	CSL TESTING	20 EA	5,509.74	110,194.80
0265	8121000000-N	412	UNCLASSIFIED STRUCTURE EXCAVATION AT STATION ******** (46+42.50 -L-)	LUMP SUM	100,000.00	100,000.00
0266	8147000000-E	420	REINFORCED CONCRETE DECK SLAB	128,468 SF	75.00	9,635,100.00
0267	8161000000-E	420	GROOVING BRIDGE FLOORS	127,572 SF	0.39	49,753.08
0268	8175000000-E	420	CLASS AA CONCRETE (BRIDGE)	12.6 CY	3,751.27	47,266.00
0269	8182000000-E	420	CLASS A CONCRETE (BRIDGE)	1,851 CY	2,000.00	3,702,000.00
0270	8210000000-N	422	BRIDGE APPROACH SLABS, STATION ********** (46+42.50 -L-)	LUMP SUM	218,971.07	218,971.07
0271	8217000000-E	425	REINFORCING STEEL (BRIDGE)	724,074 LB	1.41	1,020,944.34
0272	8224000000-E	425	EPOXY COATED REINFORCING STEEL (BRIDGE)	1,292 LB	1.45	1,873.40
0273	8238000000-E	425	SPIRAL COLUMN REINFORCING STEEL (BRIDGE)	135,945 LB	1.98	269,171.10
0274	8265000000-E	430	54" PRESTRESSED CONCRETE GIRDERS	19,365 LF	400.00	7,746,000.00

Line #	ItemNumber	Sec #	Description	Quantity Unit	Unit Bid Price	Amount Bid
			STRUCTURE ITEMS			
0275	8328200000-E	450	PILE DRIVING EQUIPMENT SETUP FOR *** STEEL PILES (HP 14 X 73)	42 EA	4,880.41	204,977.22
0276	8384000000-E	450	HP 14 X 73 STEEL PILES	2,370 LF	105.22	249,371.40
0277	8391000000-N	450	STEEL PILE POINTS	21 EA	176.13	3,698.73
0278	8394000000-N	450	DYNAMIC PILE TESTING	2 EA	2,480.18	4,960.36
0279	8505000000-E	460	VERTICAL CONCRETE BARRIER RAIL	2,385.5 LF	161.33	384,852.72
0280	8608000000-E	876	RIP RAP CLASS II (2'-0" THICK)	1,390 TON	0.01	13.90
0281	8622000000-E	876	GEOTEXTILE FOR DRAINAGE	1,480 SY	3.04	4,499.20
0282	8657000000-N	430	ELASTOMERIC BEARINGS	LUMP SUM	750,000.00	750,000.00
0283	8706000000-N	SP	EXPANSION JOINT SEALS	LUMP SUM	428,548.49	428,548.49
0284	8727000000-N	SP	ELECTRICAL CONDUIT SYSTEM FOR SIGNALS AT STA ********** (46+42.50 -L-)	LUMP SUM	270,000.00	270,000.00
0285	8860000000-N	SP	GENERIC STRUCTURE ITEM BRIDGE PLAQUES	LUMP SUM	38,816.44	38,816.44
0286	8860000000-N	SP	GENERIC STRUCTURE ITEM CONDUIT SYSTEM FOR UTILITIES AT STATION 46+42.50 -L-	LUMP SUM	1,000,000.00	1,000,000.00
0287	8860000000-N	SP	GENERIC STRUCTURE ITEM ELECTRICAL CONDUIT SYSTEM FOR LIGHTING AT STATION 46+42.50 -L-	LUMP SUM	226,855.49	226,855.49
0288	8867000000-E	SP	GENERIC STRUCTURE ITEM CLASSIC CONCRETE BRIDGE RAIL	2,314 LF	378.05	874,807.70
0289	8892000000-E	SP	GENERIC STRUCTURE ITEM APPLICATION OF BRIDGE COATING	143,550 SF	3.46	496,683.00
0290	8892000000-E	SP	GENERIC STRUCTURE ITEM ARCHITECTURAL CONCRETE SURFACE TREATMENT	3,960 SF	50.79	201,128.40
0291	8897000000-N	SP	GENERIC STRUCTURE ITEM DRILLED PIER PILOT BORING	9 EA	10,777.50	96,997.50
				TOTAL AMOUNT OF BID FOR ENTIRE PROJECT		$78,019,774.80

Form SPA-1
Revised 10-23-2023

Contract Number	C204773
TIP Number	U-6143, B-6051
Standard Specifications Year	2024
County and Route	Gaston, Mecklenburg

2024 Bid Items Eligible for Steel Price Adjustment

Instructions: This form shall be completed in accordance with the Special Provision. If you choose to have Steel Price Adjustments applied to any of the items listed below, select the word "Yes" in the "Option" column corresponding to the item. The form must be signed, dated, and submitted to the

Contract Line Number	Item Number and Description	Category	Option (Yes or No)
0083	3001000000-N - IMPACT ATTENUATOR UNITS, TYPE TL-3	4	Yes
0084	3030000000-E - STEEL BEAM GUARDRAIL	4	Yes
0085	3045000000-E - STEEL BEAM GUARDRAIL, SHOP CURVED	4	Yes
0086	3105000000-N - STEEL BEAM GUARDRAIL TERMINAL SECTIONS	4	Yes
0087	3150000000-N - ADDITIONAL GUARDRAIL POSTS	4	Yes
0088	3195000000-N - GUARDRAIL END UNITS, TYPE AT-1	4	Yes
0089	3210000000-N - GUARDRAIL END UNITS, TYPE CAT-1	4	Yes
0090	3287000000-N - GUARDRAIL END UNITS, TYPE TL-3	4	Yes
0091	3288000000-N - GUARDRAIL END UNITS, TYPE TL-2	4	Yes
0251	8504000000-E - CONCRETE BARRIER RAIL WITH MOMENT SLAB	1	Yes
0255	8245000000-E - REINFORCING STEEL (CULVERT)	1	Yes
0266	8147000000-E - REINFORCED CONCRETE DECK SLAB	1	Yes
0270	8210000000-N - BRIDGE APPROACH SLABS, STATION**********	1	Yes
0271	8217000000-E - REINFORCING STEEL (BRIDGE)	1	Yes
0272	8224000000-E - EPOXY COATED REINFORCING STEEL (BRIDGE)	1	Yes
0273	8238000000-E - SPIRAL COLUMN REINFORCING STEEL (BRIDGE)	1	Yes
276	8384000000-E - HP 14 X 73 STEEL PILES	3	Yes
0279	8505000000 E - VERTICAL CONCRETE BARRIER RAIL	1	Yes

Signature (Print and Sign Your Name)	Firm or Corporation
PRINT NAME: Benjamin Allen, Vice President	Zachry Construction Corp
SIGN NAME:	
Date: January 14, 2026	Vendor Number:

Contract No C204773

County Gaston, Mecklenburg

Rev. 10-31-24

EXECUTION OF CONTRACT
NON-COLLUSION, DEBARMENT AND GIFT BAN CERTIFICATION

CORPORATION

The Contractor declares (or certifies, verifies, or states) under penalty of perjury under the laws of the United States that neither he, nor any official, agent or employee has entered into any agreement, participated in any collusion, or otherwise taken any action which is in restraint of free competitive bidding in connection with this Contract, that the Contractor has not been convicted of violating *N.C.G.S. § 133-24* within the last three years, and that the Contractor intends to do the work with its own bona fide employees or subcontractors and did not bid for the benefit of another contractor.

By submitting this Execution of Contract, non-collusion, debarment and gift ban certification, the Contractor is certifying his status under penalty of perjury under the laws of the United States in accordance with the Debarment Certification attached, provided that the Debarment Certification also includes any required statements concerning exceptions that are applicable.

N.C.G.S. § 133-32 and Executive Order 24 prohibit the offer to, or acceptance by, any State Employee of any gift from anyone with a contract with the State, or from any person seeking to do business with the State. By execution of any response in this procurement, you attest, for your entire organization and its employees or agents, that you are not aware that any such gift has been offered, accepted, or promised by any employees of your organization.

SIGNATURE OF CONTRACTOR

Zachry Construction Corporation

Full name of Corporation

P.O. Box 33240 San Antonio, Texas 78265-3240

Address as prequalified

Attest Thomas Coyt Webb By

Signature of **Secretary, ~~Assistant Secretary~~** Signature of **~~President,~~ Vice President, ~~Assistant Vice President~~**

Select appropriate title *Select appropriate title*

Thomas Coyt Webb

Print or type Signer's name

Samuel White

Print or type Signer's name

CORPORATE SEAL

Zachry Construction Corporation CORPORATE SEAL DELAWARE 2007

Contract No. C204773

County Gaston, Mecklenburg

Rev. 10-31-24

DEBARMENT CERTIFICATION

Conditions for certification:

1. The prequalified bidder shall provide immediate written notice to the Department if at any time the bidder learns that his certification was erroneous when he submitted his debarment certification or explanation filed with the Department, or has become erroneous because of changed circumstances.

2. The terms *covered transaction, debarred, suspended, ineligible, lower tier covered transaction, participant, person, primary covered transaction, principal, proposal,* and *voluntarily excluded,* as used in this provision, have the meanings set out in the Definitions and Coverage sections of the rules implementing Executive Order 12549. A copy of the Federal Rules requiring this certification and detailing the definitions and coverages may be obtained from the Contract Officer of the Department.

3. The prequalified bidder agrees by submitting this form, that he will not knowingly enter into any lower tier covered transaction with a person who is debarred, suspended, declared ineligible, or voluntarily excluded from participation in NCDOT contracts, unless authorized by the Department.

4. For Federal Aid projects, the prequalified bidder further agrees that by submitting this form he will include the Federal-Aid Provision titled *Required Contract Provisions Federal-Aid Construction Contract (Form FHWA PR* 1273) provided by the Department, without subsequent modification, in all lower tier covered transactions.

5. The prequalified bidder may rely upon a certification of a participant in a lower tier covered transaction that he is not debarred, suspended, ineligible, or voluntarily excluded from the covered transaction, unless he knows that the certification is erroneous. The bidder may decide the method and frequency by which he will determine the eligibility of his subcontractors.

6. Nothing contained in the foregoing shall be construed to require establishment of a system of records in order to render in good faith the certification required by this provision. The knowledge and information of a participant is not required to exceed that which is normally possessed by a prudent person in the ordinary course of business dealings.

7. Except as authorized in paragraph 6 herein, the Department may terminate any contract if the bidder knowingly enters into a lower tier covered transaction with a person who is suspended, debarred, ineligible, or voluntarily excluded from participation in this transaction, in addition to other remedies available by the Federal Government.

Contract No. C204773

County Gaston, Mecklenburg

Rev 10-31-24

DEBARMENT CERTIFICATION

The prequalified bidder certifies to the best of his knowledge and belief, that he and his principals:

a. Are not presently debarred, suspended, proposed for debarment, declared ineligible, or voluntarily excluded from covered transactions by any Federal department or agency;

b. Have not within a three-year period preceding this proposal been convicted of or had a civil judgment rendered against them for commission of fraud or a criminal offense in connection with obtaining, attempting to obtain, or performing a public (Federal, State or local) transaction or contract under a public transaction; violation of Federal or State antitrust statutes or commission of embezzlement, theft, forgery, bribery, falsification or destruction of records; making false statements; or receiving stolen property;

c. Are not presently indicted for or otherwise criminally or civilly charged by a governmental entity (Federal, State or local) with commission of any of the offenses enumerated in paragraph b. of this certification; and

d. Have not within a three-year period preceding this proposal had one or more public transactions (Federal, State or local) terminated for cause or default.

e. Will submit a revised Debarment Certification immediately if his status changes and will show in his bid proposal an explanation for the change in status.

If the prequalified bidder cannot certify that he is not debarred, he shall provide an explanation with this submittal. An explanation will not necessarily result in denial of participation in a contract.

Failure to submit a non-collusion and debarment certification will result in the prequalified bidder's bid being considered non-responsive.

☐ Check here if an explanation is attached to this certification.

Contract No. **C204773**

County (ies): **Gaston,Mecklenburg**

ACCEPTED BY THE
DEPARTMENT OF TRANSPORTATION

Signed by:
Jon Weathersbee
E45DA45396074A0...
Contract Officer

06/22/2026
Date

Execution of Contract and Bonds
Approved as to Form:

DocuSigned by:
Alan McInnes
8BD7716388C4431...
Attorney General

06/22/2026
Date

Contract No. C204773
County Gaston, Mecklenburg

Rev. 10-31-24

Bond Number: K41942393
47-SUR-300211-01-0106-BHSIC

CONTRACT PAYMENT BOND

Date of Payment Bond Execution	June 1, 2026
Name of Principal Contractor	Zachry Construction Corporation
Name of Surety:	Pacific Indemnity Company, Berkshire Hathaway Specialty Insurance Company
Name of Contracting Body:	**North Carolina Department of Transportation**
	Raleigh, North Carolina
Amount of Bond:	Seventy-Eight Million, Nineteen Thousand, Seven Hundred Seventy-Four and 80/100 ($78,019,774.80)
Contract ID No.:	C204773
County Name:	Gaston, Mecklenburg

KNOW ALL MEN BY THESE PRESENTS, That we, the PRINCIPAL CONTRACTOR (hereafter, PRINCIPAL) and SURETY above named, are held and firmly bound unto the above named Contracting Body, hereinafter called the Contracting Body, in the penal sum of the amount stated above for the payment of which sum well and truly to be made, we bind ourselves, our heirs, executors, administrators, and successors, jointly and severally, firmly by these presents.

THE CONDITION OF THIS OBLIGATION IS SUCH, that whereas the principal entered into a certain contract with the Contracting Body, numbered as shown above and hereto attached:

NOW THEREFORE, if the principal shall promptly make payment to all persons supplying labor and material in the prosecution of the work provided for in said contract, and any and all duly authorized modifications of said contract that may hereafter be made, notice of which modifications to the surety being hereby waived, then this obligation to be void; otherwise to remain in full force and virtue.

IN WITNESS WHEREOF, the above-bound parties have executed this instrument under their several seals on the date indicated above, the name and corporate seal of each corporate party being hereto affixed and these presents duly signed by its undersigned representative, pursuant to authority of its governing body.

Contract No. C204773

County Gaston, Mecklenburg

Rev. 10-31-24

CONTRACT PAYMENT BOND

Affix Seal of Surety Company

Pacific Inemnity Company NAIC #20346, Berkshire Hathaway Specialty Insurance Company NAIC #20044

Print or type Surety Company Name NAIC #

By Donald E. Miller, Jr., Attorney-in-Fact

Print, stamp or type name of Attorney-in-Fact

Signature of Attorney-in-Fact

Signature of Witness

Cassie C. Patton

Print or type Signer's name

711 Broadway, Suite 505, San Antonio, TX 78215

Address of Attorney-in-Fact

Contract No. C204773
County Gaston, Mecklenburg

Rev. 10-31-24

CONTRACT PAYMENT BOND


CORPORATION

SIGNATURE OF CONTRACTOR (Principal)

Zachry Construction Corporation
Full name of Corporation

P.O. Box 33240, San Antonio, TX 78265-3240
Address as prequalified

By _____
Signature of ~~President~~, Vice President, ~~Assistant Vice President~~
Select appropriate title

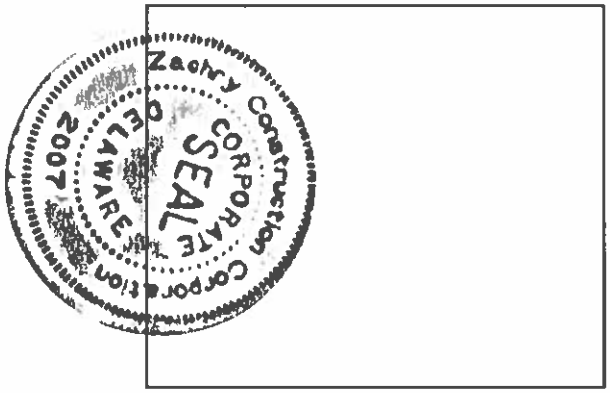

Affix Corporate Seal

Samuel White, Vice President
Print or type Signer's name

Attest _____
Signature of ~~Secretary~~, ~~Assistant Secretary~~
Select appropriate title

Thomas Coyt Webb, Secretary
Print or type Signer's name

Contract No. C204773
County Gaston, Mecklenburg

Rev. 10-31-24

Bond Number: K41942393
47-SUR-300211-01-0106-BHSIC

CONTRACT PERFORMANCE BOND

Date of Performance Bond Execution: June 1, 2026

Name of Principal Contractor: Zachry Construction Corporation

Name of Surety: Pacific Indemnity Company, Berkshire Hathaway Specialty Insurance Company

Name of Contracting Body: **North Carolina Department of Transportation**

Raleigh, North Carolina

Amount of Bond: Seventy-Eight Million, Nineteen Thousand, Seven Hundred Seventy-Four and 80/100 ($78,019,774.80)

Contract ID No.: C204773

County Name: Gaston, Mecklenburg

KNOW ALL MEN BY THESE PRESENTS, That we, the PRINCIPAL CONTRACTOR (hereafter, PRINCIPAL) and SURETY above named, are held and firmly bound unto the above named Contracting Body, hereinafter called the Contracting Body, in the penal sum of the amount stated above for the payment of which sum well and truly to be made, we bind ourselves, our heirs, executors, administrators, and successors, jointly and severally, firmly by these presents.

THE CONDITION OF THIS OBLIGATION IS SUCH, that whereas the principal entered into a certain contract with the Contracting Body, numbered as shown above and hereto attached:

NOW THEREFORE, if the principal shall well and truly perform and fulfill all the undertakings, covenants, terms, conditions, and agreements of said contract during the original term of said contract and any extensions thereof that may be granted by the Contracting Body, with or without notice to the Surety, and during the life of any guaranty required under the contract, and shall also well and truly perform and fulfill all the undertakings, covenants, terms, conditions, and agreements of any and all duly authorized modifications of said contract that may hereafter be made, notice of which modifications to the surety being hereby waived, then this obligation to be void; otherwise to remain in full force and virtue.

IN WITNESS WHEREOF, the above-bound parties have executed this instrument under their several seals on the date indicated above, the name and corporate seal of each corporate party being hereto affixed and these presents duly signed by its undersigned representative, pursuant to authority of its governing body.


Contract No. C204773

County Gaston, Mecklenburg

Rev. 10-31-24

CONTRACT PERFORMANCE BOND

Affix Seal of Surety Company

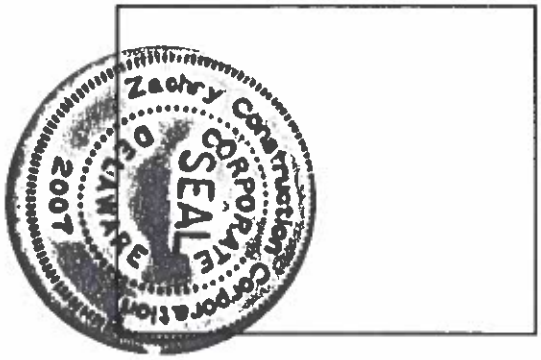


Pacific Indemnity Company NAIC #20346, Berkshire Hathaway Specialty Insurance Company NAIC #20044

Print or type Surety Company Name NAIC #

By Donald E. Miller, Jr., Attorney-in-Fact

Print, stamp or type name of Attorney-in-Fact

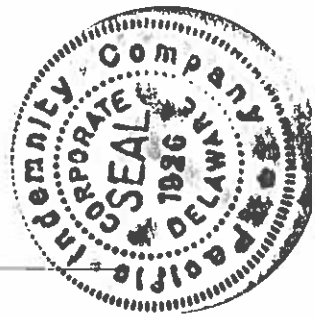

Signature of Attorney-in-Fact



Cassie C. Patton

Signature of Witness

Cassie C. Patton

Print or type Signer's name

711 Broadway, Suite 505, San Antonio, TX 78215

Address of Attorney-in-Fact

Contract No. C204773
County Gaston, Mecklenburg

Rev. 10-31-24

CONTRACT PERFORMANCE BOND


CORPORATION

SIGNATURE OF CONTRACTOR (Principal)

Zachry Construction Corporation
Full name of Corporation

P.O. Box 33240, San Antonio, TX 78265-3240
Address as prequalified

By _____
Signature of ~~President~~, Vice President, ~~Assistant Vice President~~
Select appropriate title

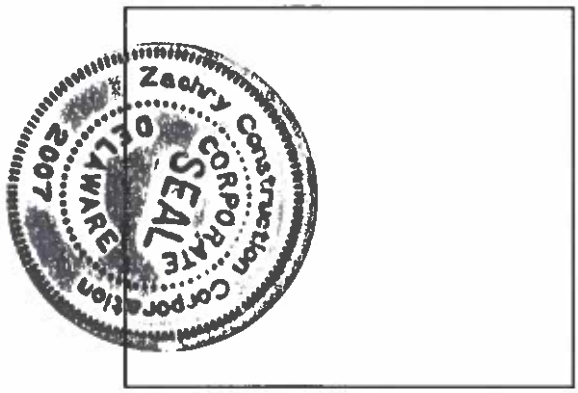

Affix Corporate Seal

Samuel White, Vice President
Print or type Signer's name

Attest _____
Signature of ~~Secretary~~, ~~Assistant Secretary~~
Select appropriate title

Thomas Coyt Webb, Secretary
Print or type Signer's name

CHUBB

Power of Attorney

Federal Insurance Company | Vigilant Insurance Company | Pacific Indemnity Company
Westchester Fire Insurance Company | ACE American Insurance Company

Know All by These Presents, that **FEDERAL INSURANCE COMPANY,** an Indiana corporation, **VIGILANT INSURANCE COMPANY,** a New York corporation, **PACIFIC INDEMNITY COMPANY,** a Delaware corporation, **WESTCHESTER FIRE INSURANCE COMPANY** and **ACE AMERICAN INSURANCE COMPANY** corporations of the Commonwealth of Pennsylvania, do each hereby constitute and appoint Donald E. Miller Jr., Cassie C. Patton, Michael N. Venson, and Thomas E. Whitney of San Antonio, Texas ----------

each as their true and lawful Attorney-in-Fact to execute under such designation in their names and to affix their corporate seals to and deliver for and on their behalf as surety thereon or otherwise, bonds and undertakings and other writings obligatory in the nature thereof (other than bail bonds) given or executed in the course of business, and any instruments amending or altering the same, and consents to the modification or alteration of any instrument referred to in said bonds or obligations.

In Witness Whereof, said **FEDERAL INSURANCE COMPANY, VIGILANT INSURANCE COMPANY, PACIFIC INDEMNITY COMPANY, WESTCHESTER FIRE INSURANCE COMPANY** and **ACE AMERICAN INSURANCE COMPANY** have each executed and attested these presents and affixed their corporate seals on this 5th day of **August 2024.**

Rupert HD Swindells, Assistant Secretary

Warren Eichhorn, Vice President

STATE OF NEW JERSEY
County of Hunterdon SS.

On this 5th day of **August, 2024** before me, a Notary Public of New Jersey, personally came Rupert HD Swindells and Warren Eichhorn, to me known to be Assistant Secretary and Vice President, respectively, of FEDERAL INSURANCE COMPANY, VIGILANT INSURANCE COMPANY, PACIFIC INDEMNITY COMPANY, WESTCHESTER FIRE INSURANCE COMPANY and ACE AMERICAN INSURANCE COMPANY, the companies which executed the foregoing Power of Attorney, and the said Rupert HD Swindells and Warren Eichhorn, being by me duly sworn, severally and each for himself did depose and say that they are Assistant Secretary and Vice President, respectively, of FEDERAL INSURANCE COMPANY, VIGILANT INSURANCE COMPANY, PACIFIC INDEMNITY COMPANY, WESTCHESTER FIRE INSURANCE COMPANY and ACE AMERICAN INSURANCE COMPANY and know the corporate seals thereof, that the seals affixed to the foregoing Power of Attorney are such corporate seals and were thereto affixed by authority of said Companies; and that their signatures as such officers were duly affixed and subscribed by like authority.

Notarial Seal

Albert Contursi
NOTARY PUBLIC OF NEW JERSEY
No 50202369
Commission Expires August 22,2027

Notary Public

CERTIFICATION

Resolutions adopted by the Boards of Directors of FEDERAL INSURANCE COMPANY, VIGILANT INSURANCE COMPANY, and PACIFIC INDEMNITY COMPANY on August 30, 2016; WESTCHESTER FIRE INSURANCE COMPANY on December 11, 2006; and ACE AMERICAN INSURANCE COMPANY on March 20, 2009:

"RESOLVED, that the following authorizations relate to the execution, for and on behalf of the Company, of bonds, undertakings, recognizances, contracts and other written commitments of the Company entered into in the ordinary course of business (each a "Written Commitment"):

(1) Each of the Chairman, the President and the Vice Presidents of the Company is hereby authorized to execute any Written Commitment for and on behalf of the Company, under the seal of the Company or otherwise.

(2) Each duly appointed attorney-in-fact of the Company is hereby authorized to execute any Written Commitment for and on behalf of the Company, under the seal of the Company or otherwise, to the extent that such action is authorized by the grant of powers provided for in such person's written appointment as such attorney-in-fact.

(3) Each of the Chairman, the President and the Vice Presidents of the Company is hereby authorized, for and on behalf of the Company, to appoint in writing any person the attorney-in-fact of the Company with full power and authority to execute, for and on behalf of the Company, under the seal of the Company or otherwise, such Written Commitments of the Company as may be specified in such written appointment, which specification may be by general type or class of Written Commitments or by specification of one or more particular Written Commitments.

(4) Each of the Chairman, the President and the Vice Presidents of the Company is hereby authorized, for and on behalf of the Company, to delegate in writing to any other officer of the Company the authority to execute, for and on behalf of the Company, under the Company's seal or otherwise, such Written Commitments of the Company as are specified in such written delegation, which specification may be by general type or class of Written Commitments or by specification of one or more particular Written Commitments.

(5) The signature of any officer or other person executing any Written Commitment or appointment or delegation pursuant to this Resolution, and the seal of the Company, may be affixed by facsimile on such Written Commitment or written appointment or delegation.

FURTHER RESOLVED, that the foregoing Resolution shall not be deemed to be an exclusive statement of the powers and authority of officers, employees and other persons to act for and on behalf of the Company, and such Resolution shall not limit or otherwise affect the exercise of any such power or authority otherwise validly granted or vested."

I, Rupert HD Swindells, Assistant Secretary of FEDERAL INSURANCE COMPANY, VIGILANT INSURANCE COMPANY, PACIFIC INDEMNITY COMPANY, WESTCHESTER FIRE INSURANCE COMPANY and ACE AMERICAN INSURANCE COMPANY (the "Companies") do hereby certify that

(i) the foregoing Resolutions adopted by the Board of Directors of the Companies are true, correct and in full force and effect,
(ii) the foregoing Power of Attorney is true, correct and in full force and effect.

Given under my hand and seals of said Companies at Whitehouse Station, NJ, this June 1, 2026

Rupert HD Swindells, Assistant Secretary

IN THE EVENT YOU WISH TO VERIFY THE AUTHENTICITY OF THIS BOND OR NOTIFY US OF ANY OTHER MATTER, PLEASE CONTACT US AT:
Telephone (908) 903- 3493 Fax (908) 903- 3656 e-mail: surety@chubb.com

47-SUR-300211-01-0106

BERKSHIRE HATHAWAY SPECIALTY INSURANCE

Power Of Attorney

BERKSHIRE HATHAWAY SPECIALTY INSURANCE COMPANY
NATIONAL INDEMNITY COMPANY / NATIONAL LIABILITY & FIRE INSURANCE COMPANY

Know all men by these presents, that **BERKSHIRE HATHAWAY SPECIALTY INSURANCE COMPANY and NATIONAL INDEMNITY COMPANY**, corporation existing under and by virtue of the laws of the State of Nebraska, and **NATIONAL LIABILITY & FIRE INSURANCE COMPANY**, a corporation existing under and by virtue of the laws of the State of Connecticut (hereinafter collectively the "Companies"), pursuant to and by the authority granted as set forth herein, do hereby name, constitute and appoint **Cassie C. Patton, Donald E. Miller, Jr.** located at **711 Broadway Suite 505 of the city of San Antonio, State of Texas** as their true and lawful attorney(s)-in-fact to make, execute, seal, acknowledge, and deliver, for and on their behalf as surety and as their act and deed, any and all undertakings, bonds, bid related commitments to include surety consents, surety consents for release or reduction of retained percentages, final estimates on engineering and construction contracts or other such writings obligatory in the nature thereof, in pursuance of these presents, the execution of which shall be as binding upon the Companies as if it has been duly signed and executed by their regularly elected officers in their own proper persons. **This authority for the Attorney-in-Fact shall be limited to the execution of the attached bond(s) or other such related writings obligatory in the nature thereof as described herein.**

In witness whereof, this Power of Attorney has been subscribed by an authorized officer of the Companies, and the corporate seals of the Companies have been affixed hereto this date 17th of September, 2025. This Power of Attorney is made and executed pursuant to and by authority of the Bylaws, Resolutions of the Board of Directors, and other Authorizations of **BERKSHIRE HATHAWAY SPECIALTY INSURANCE COMPANY, NATIONAL INDEMNITY COMPANY** and **NATIONAL LIABILITY & FIRE INSURANCE COMPANY**, which are in full force and effect, each reading as appears on the back page of this Power of Attorney, respectively. **The following seals of the Companies and signatures by authorized officer of the Companies may be affixed by facsimile or digital format, which shall be deemed the equivalent of and constitute the written signatures of such officer of the Companies and original seals of the Companies for all purposes regarding this Power of Attorney, including satisfaction of any signature and seal requirements on any and all undertakings, bonds, or other such writings obligatory in the nature thereof, to which this Power of Attorney applies.**

BERKSHIRE HATHAWAY SPECIALTY INSURANCE COMPANY,

By: _____
David Fields, Executive Vice President

NATIONAL INDEMNITY COMPANY, NATIONAL LIABILITY & FIRE INSURANCE COMPANY,

By: _____
David Fields, Vice President

NOTARY
State of Massachusetts, County of Suffolk, ss:
On this 17th day of September, 2025 before me appeared David Fields, Executive Vice President of **BERKSHIRE HATHAWAY SPECIALTY INSURANCE COMPANY** and Vice President of **NATIONAL INDEMNITY COMPANY** and **NATIONAL LIABILITY & FIRE INSURANCE COMPANY**, who being duly sworn, says that his capacity is as designated above for such Companies; that he knows the corporate seals of the Companies; that the seals affixed to the foregoing instrument are such corporate seals; that they were affixed by order of the board of directors or other governing body of said Companies pursuant to its Bylaws, Resolutions and other Authorizations, and that he signed said instrument in that capacity of said Companies.
[Notary Seal]

CAITLIN NICOLE BOYDEN
Notary Public
Commonwealth of Massachusetts
My Commission Expires
September 7, 2029

_____
Notary Public

I, Ralph Tortorella III, the undersigned, Officer of **BERKSHIRE HATHAWAY SPECIALTY INSURANCE COMPANY, NATIONAL INDEMNITY COMPANY** and **NATIONAL LIABILITY & FIRE INSURANCE COMPANY**, do hereby certify that the above and foregoing is a true and correct copy of the Power of Attorney executed by said Companies which is in full force and effect and has not been revoked. IN TESTIMONY WHEREOF, see hereunto affixed the seals of said Companies this **June 1, 2026**

_____
Ralph Tortorella III, Officer

BHSIC, NICO & NLF POA (8 2025)

To verify the authenticity of this Power of Attorney please contact us at: BHSI Surety Department, Berkshire Hathaway Specialty Insurance Company, 100 Federal Street, 7th Floor, Boston, MA 02110 | (770-625-2516) or by email at BHSIBonds@bhspecialty.com THIS POWER OF ATTORNEY IS VOID IF ALTERED

Notify us of a claim: 24-hour toll free number (855) 453-9675, email surety.notices@bhspecialty.com , fax (617)507-8259, or mail.