STATE OF NORTH CAROLINA
DEPARTMENT OF TRANSPORTATION

BEVERLY EAVES PERDUE
GOVERNOR

EUGENE A. CONTI, JR.
SECRETARY

Minutes of Pre-Bid Conference

DATE: Thursday, March 17, 2011

TIME: 1:00 p.m.

PROJECT: WBS 33258.3.1 / DO00120 / B-3802 / Ashe County Replacement of Bridge No. 229

LOCATION: Chief Engineer's Conference Room, Maintenance Building, Raleigh, Wake County

A mandatory pre-bid conference was held for the above listed project. A list of attendees is attached to these minutes. Mr. Zaki Wafa of the Bridge Management Unit conducted the pre-bid conference. The bid opening date is at 2:00 p.m., Thursday, March 31, 2011. The following items are noted and are hereby made part of the contract:

1. The fill slope throughout the project shall be in such that it will be away from the stream banks, referring to the revised roadway plans, typical section No. 1 and the roadway cross sections that are attached with these minutes.

Ec: David Poindexter, PE
Trent Beaver, PE
Ivan Dishman, PE
Prospective Bidders
File

MAILING ADDRESS:
Bridge Management Unit
1565 Mail Service Center
Raleigh, NC 27699-1565

Telephone: 919-733-4362
FAX: 919-733-2348

WEBSITE:www.doh.dot.state.nc.us

LOCATION
4809 Beryl Road
Raleigh, NC 27606

5/28/99

PROJECT REFERENCE NO.	SHEET NO.
B-3802	4
ROADWAY DESIGN ENGINEER	HYDRAULICS ENGINEER

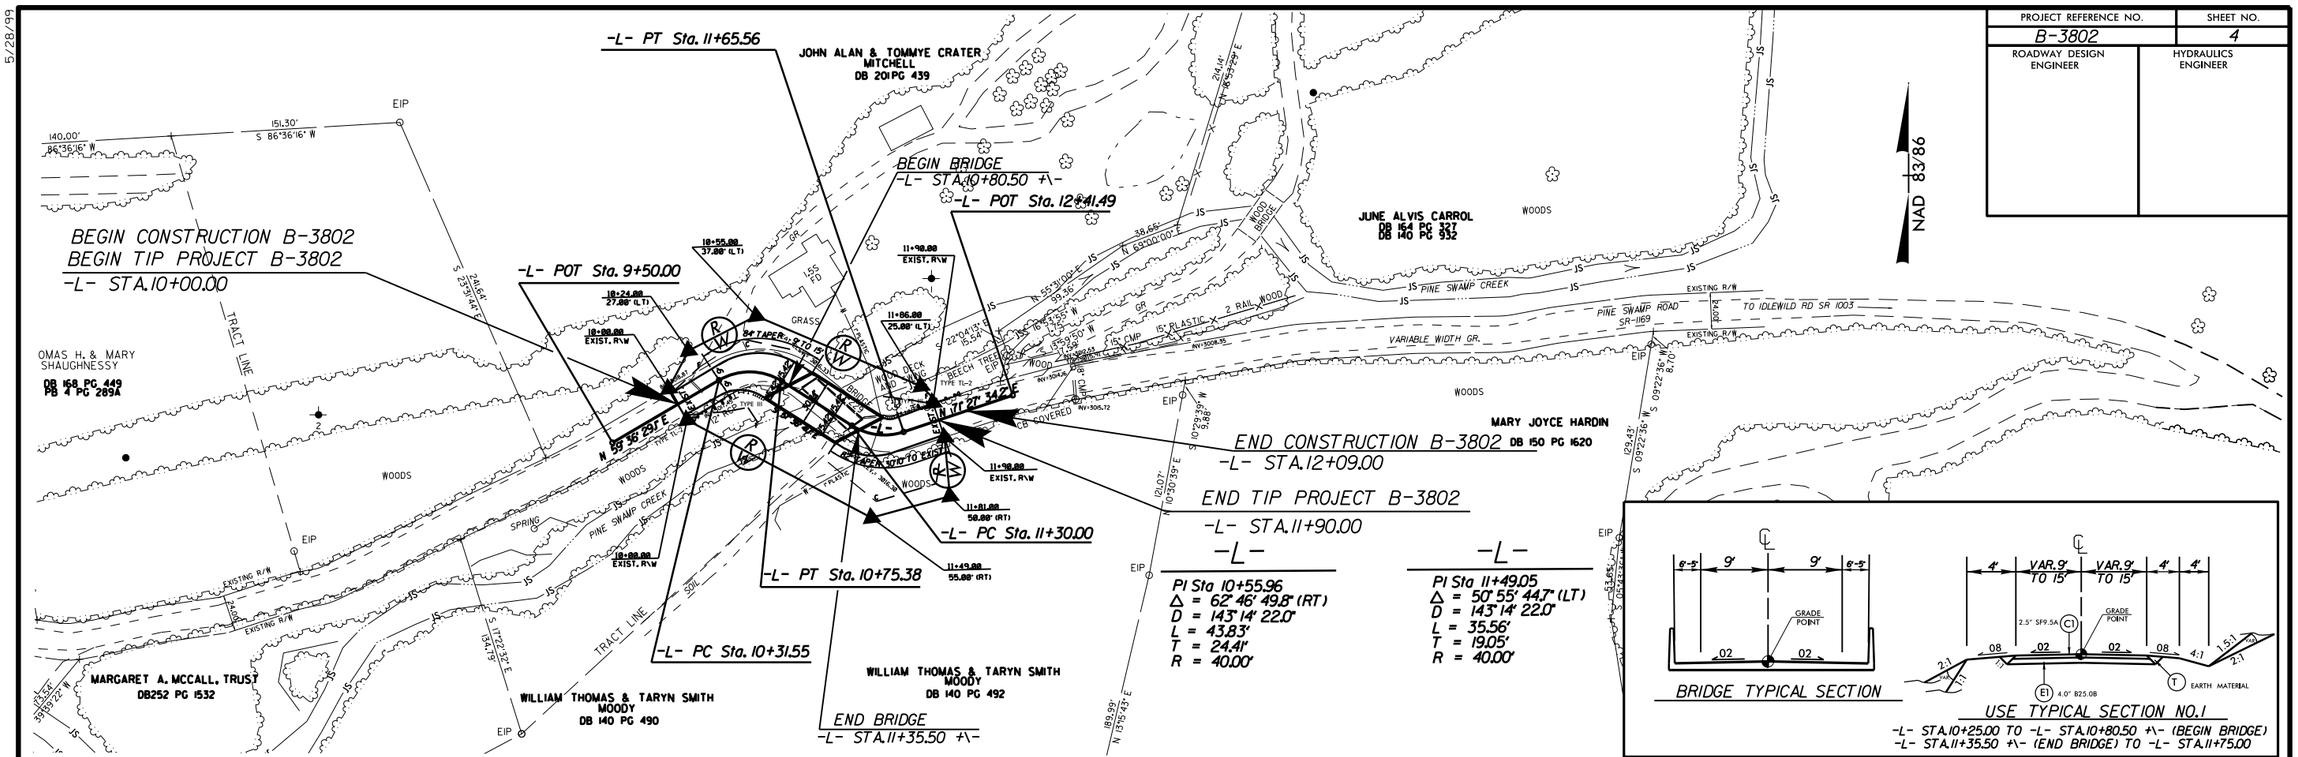

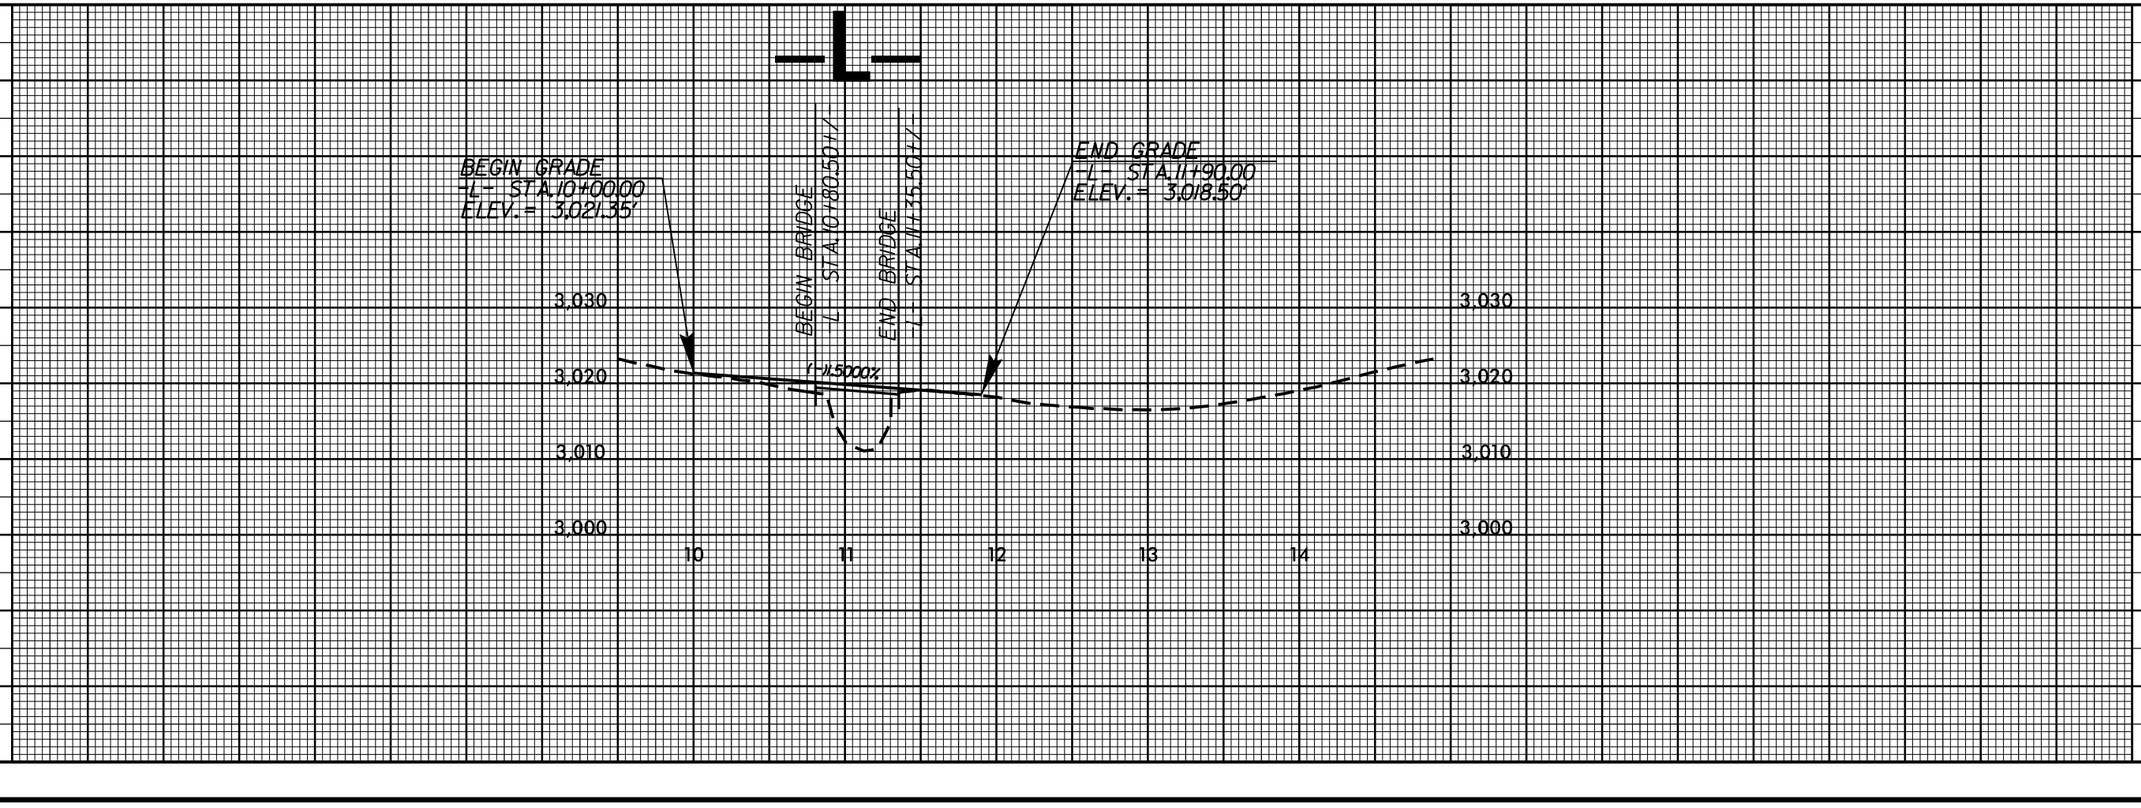

24-MAR-2011 15:43
R:\Roadway\Proj\DYPalt6\b-3802_rdy_pfl_dgp6.dgn
$$$$USERNAME$$$$

8/23/99

0 5 10	PROJ. REFERENCE NO.	SHEET NO.
	B-3802	X-1

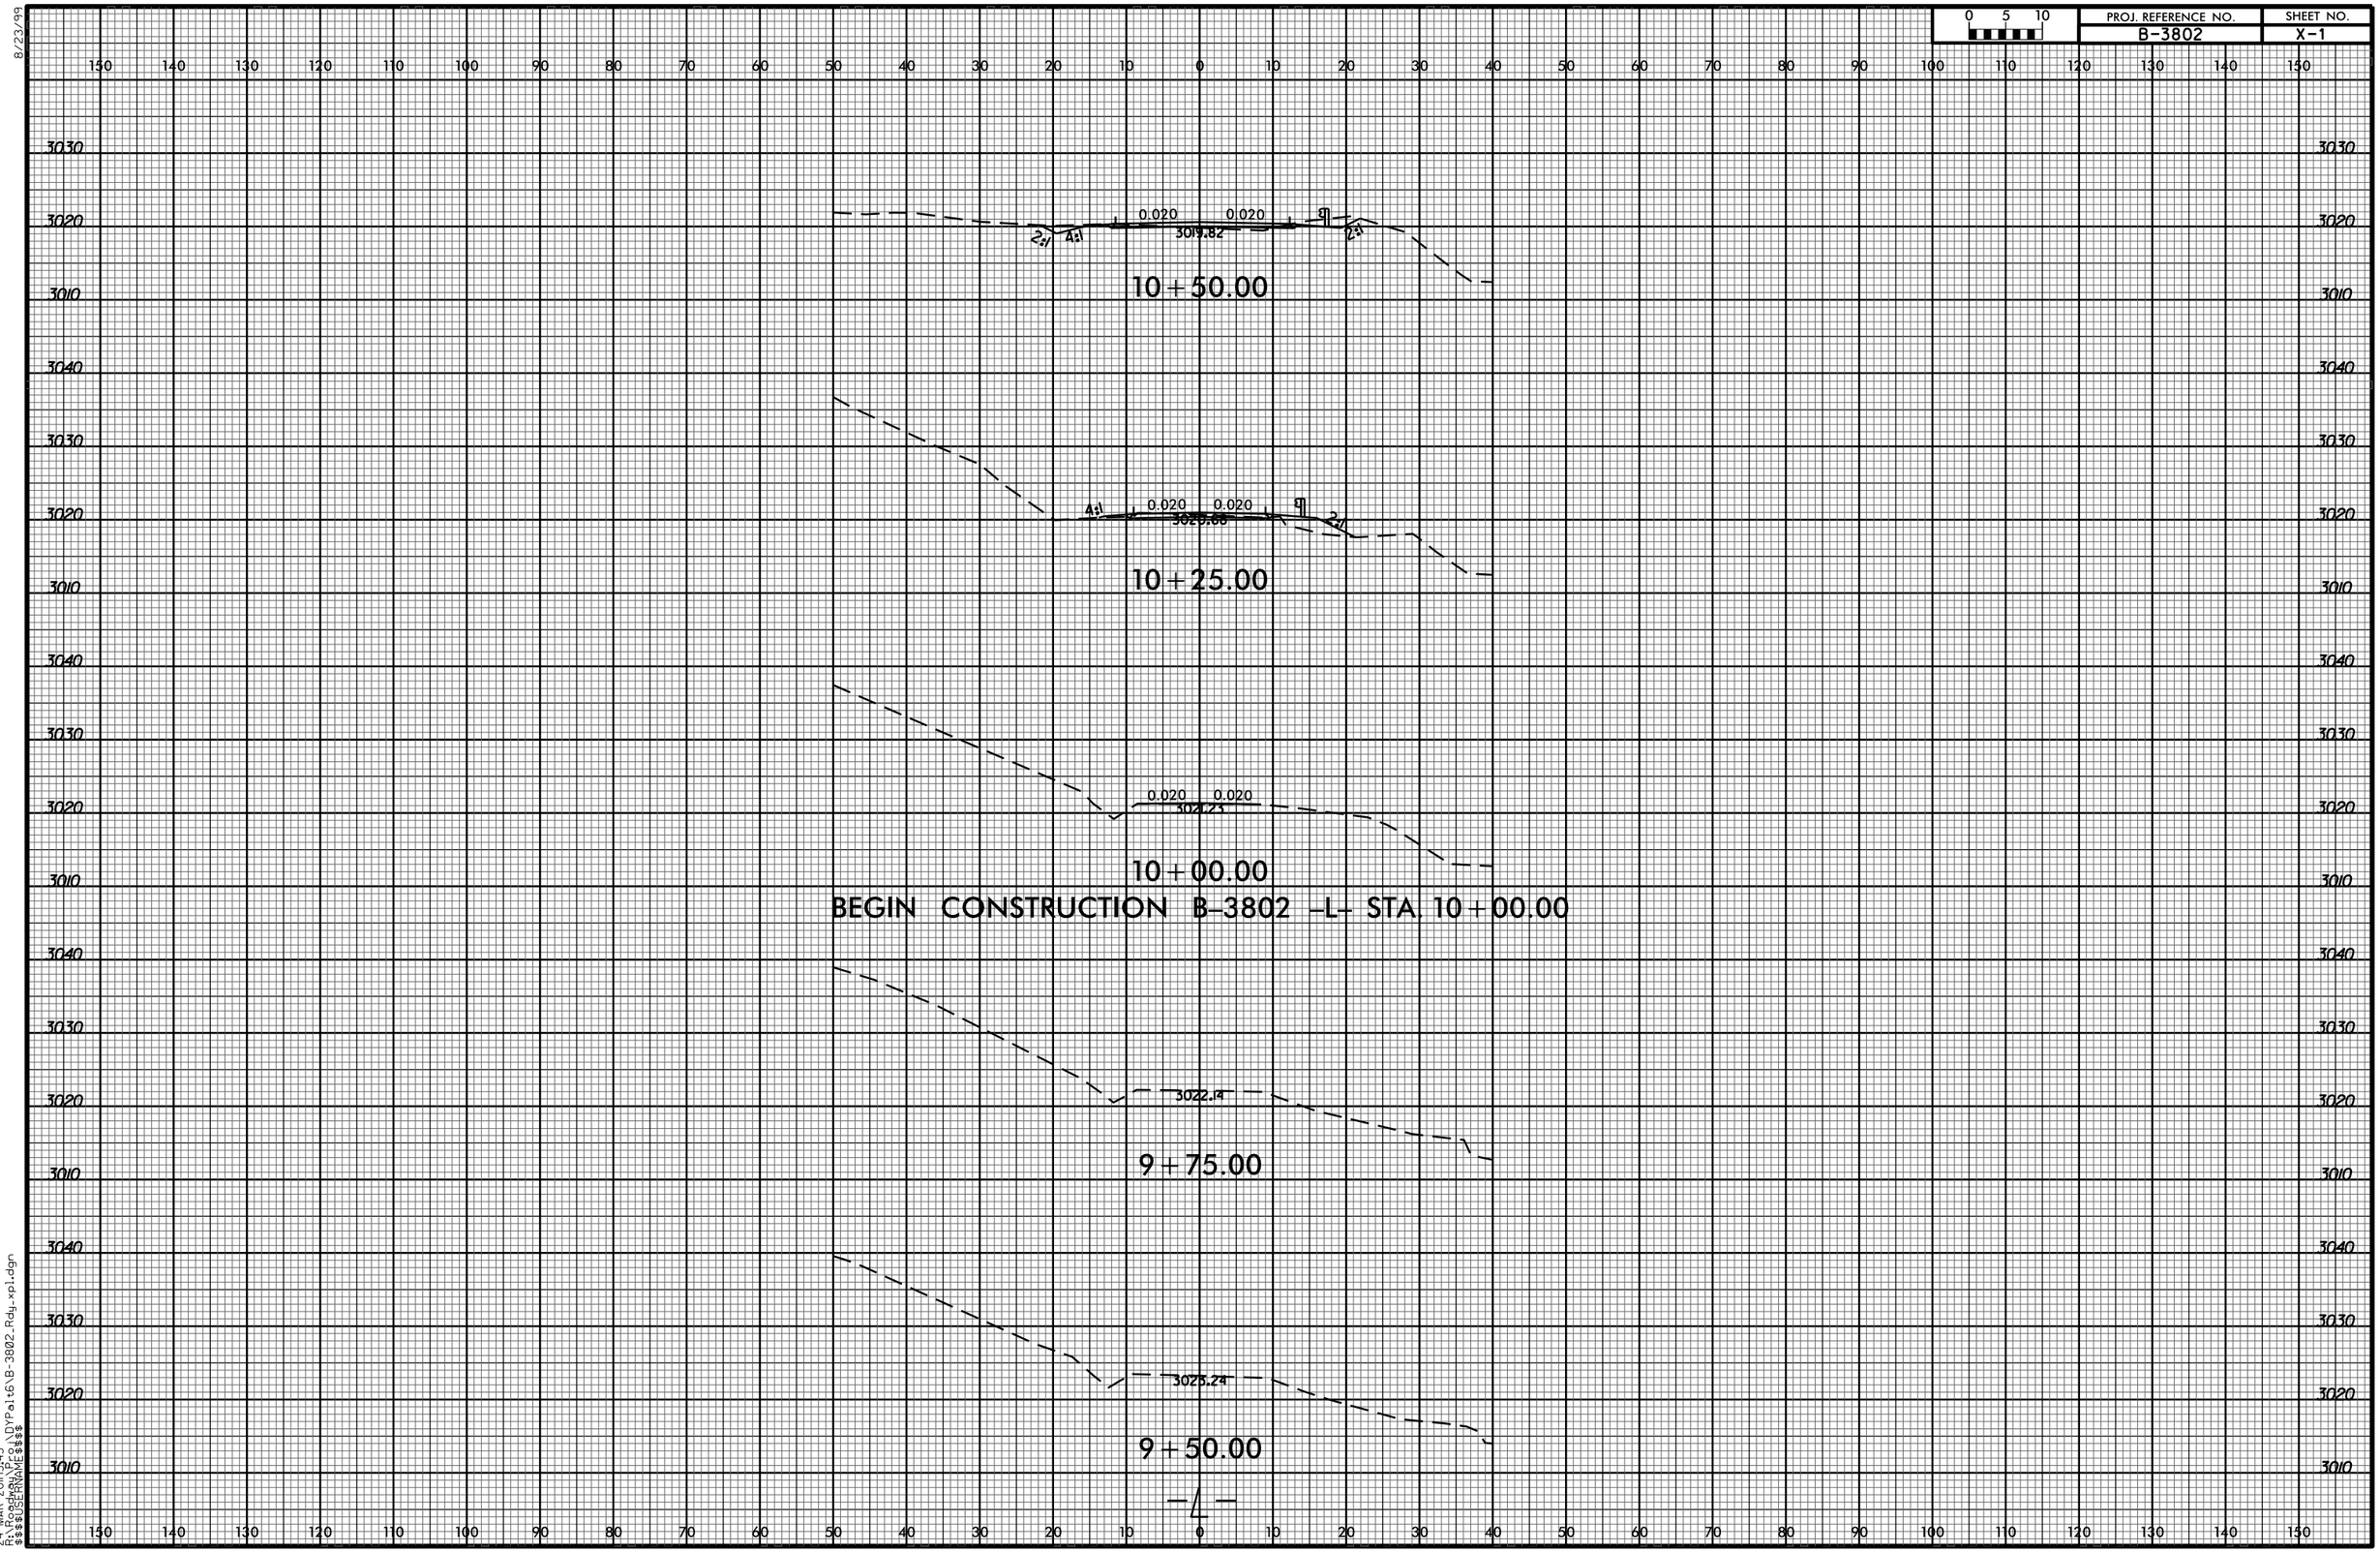

24-MAR-2011 15:43
R:\Roadway\Proj\DYPa16\B-3802_Rdy_xpl.dgn
$$$$USERNAME$$$$

8/23/99

0 5 10	PROJ. REFERENCE NO.	SHEET NO.
	B-3802	X-2

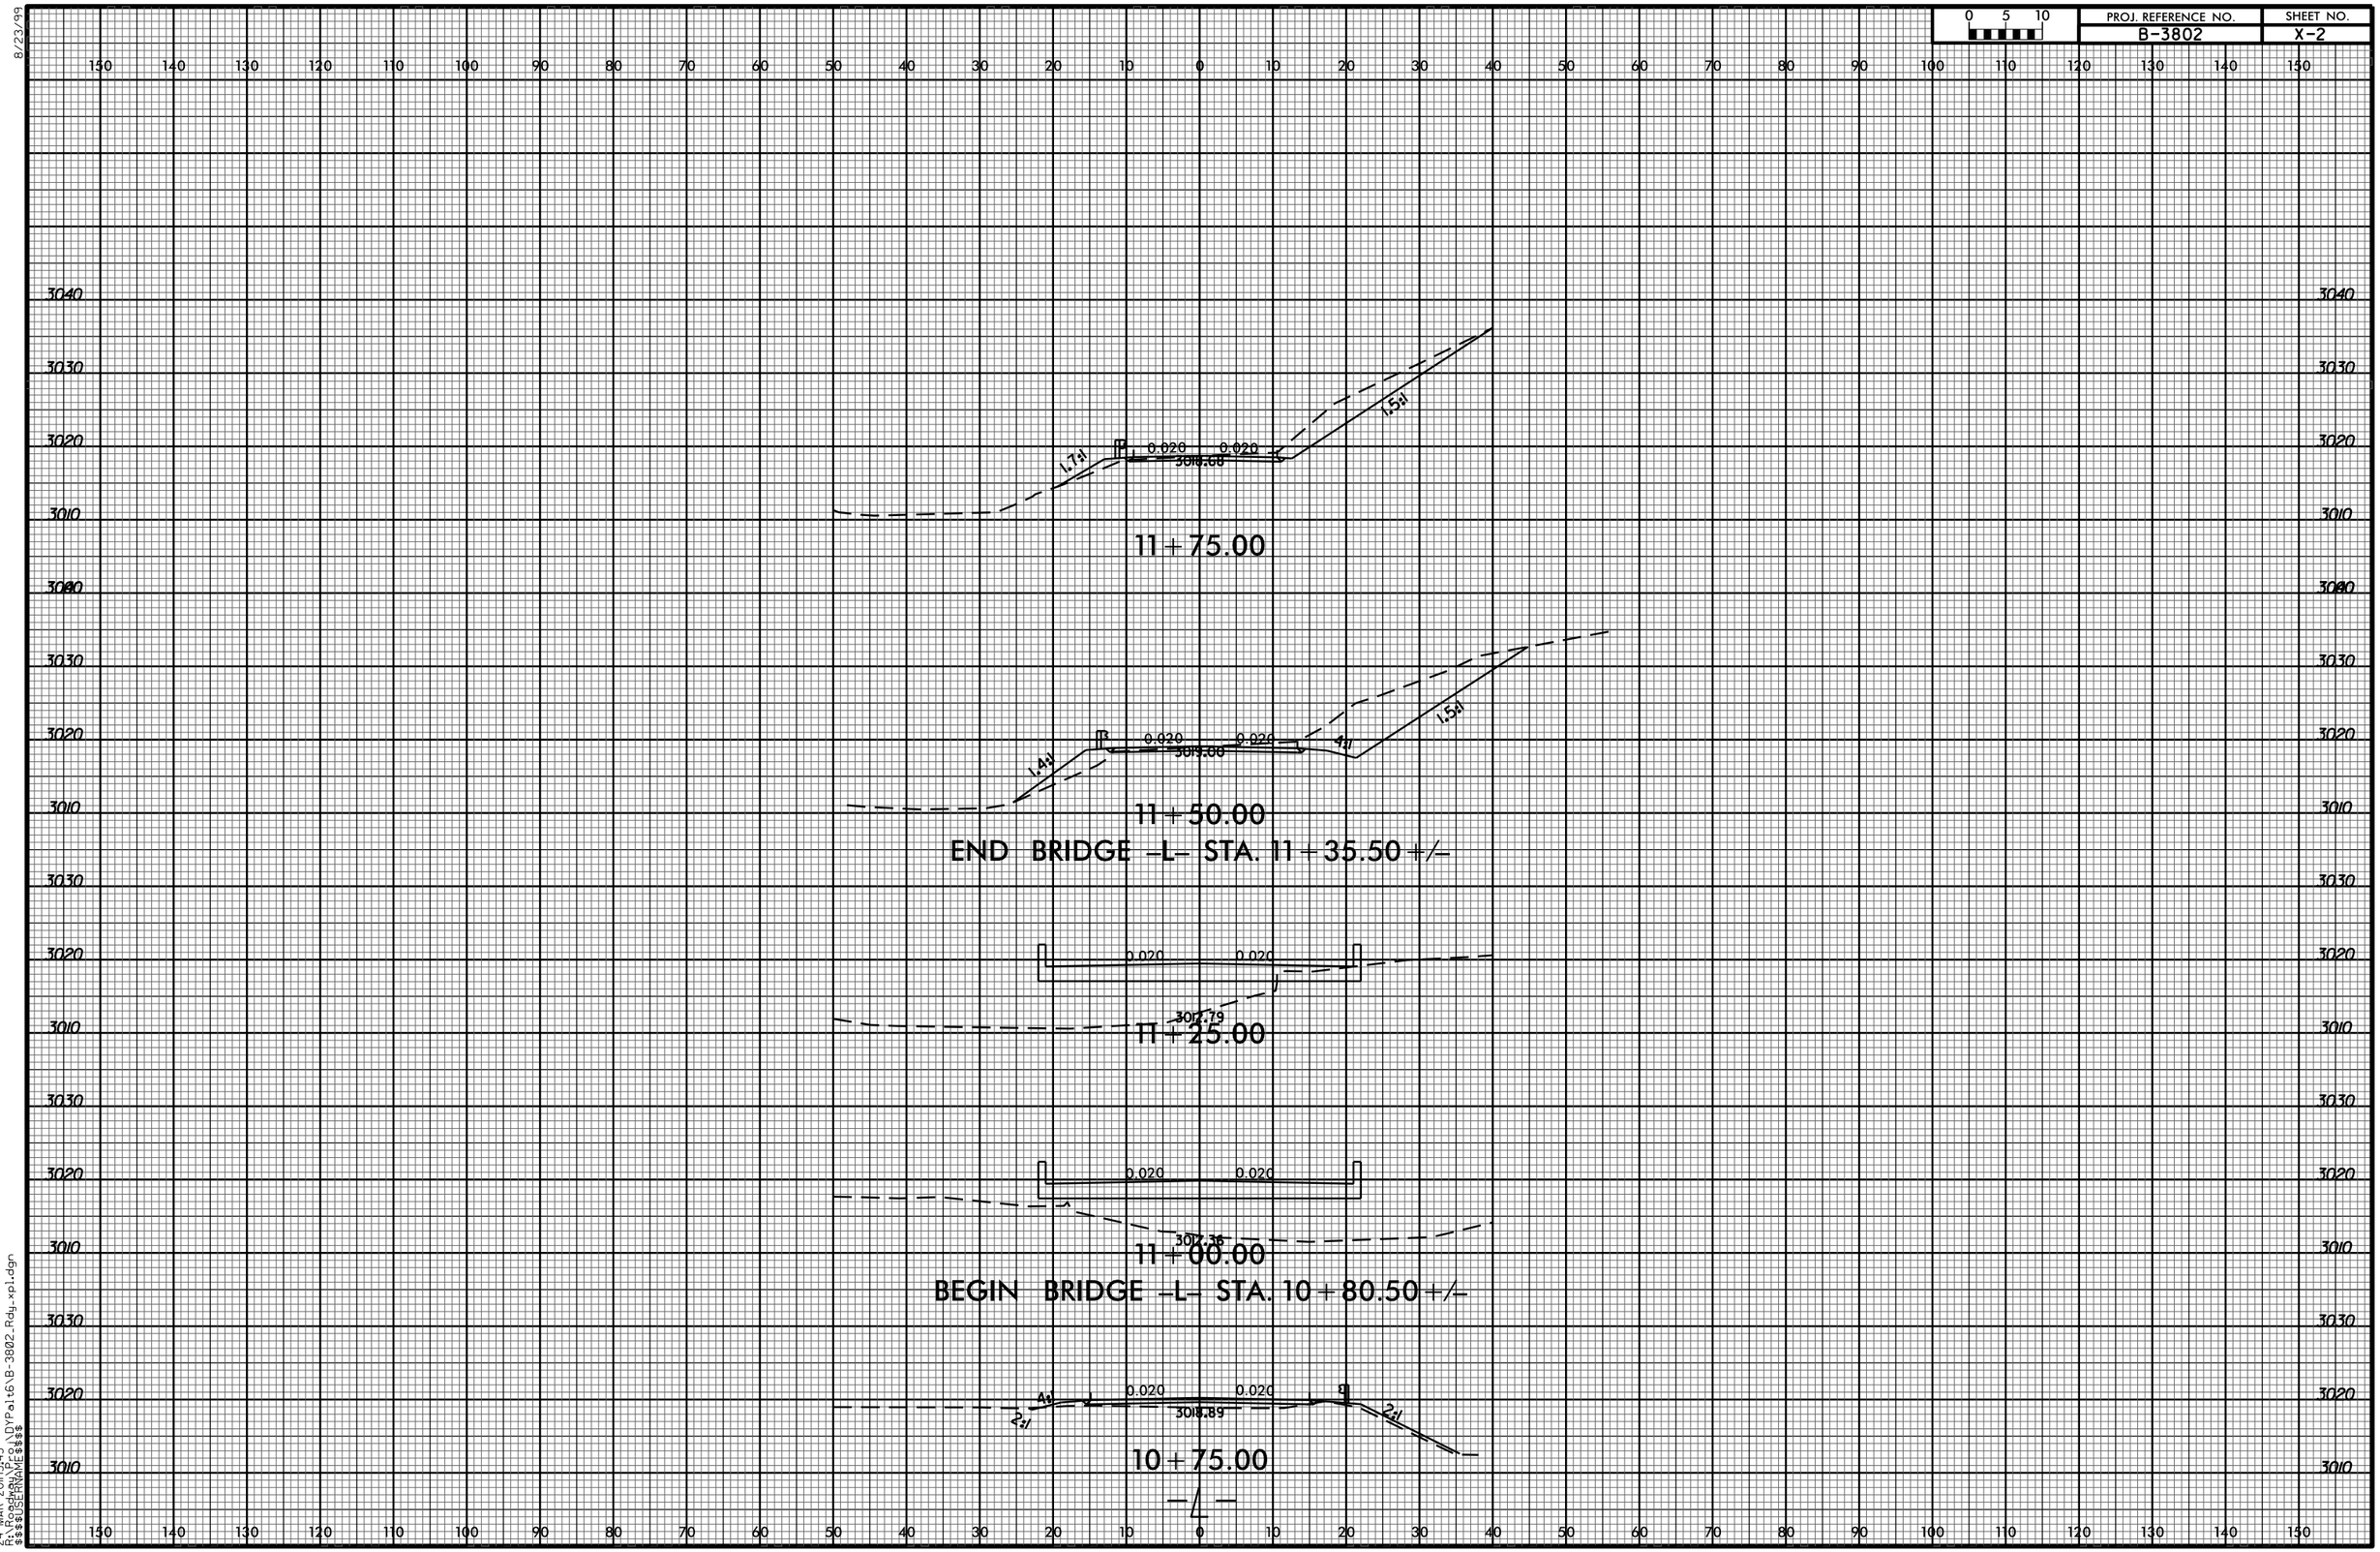

24-MAR-2011 15:43
R:\Roadway\Proj\DVPalt6\B-3802_Rdy_xpl.dgn
$$$$USERNAME$$$$

8/23/99

0 5 10	PROJ. REFERENCE NO.	SHEET NO.
	B-3802	X-3

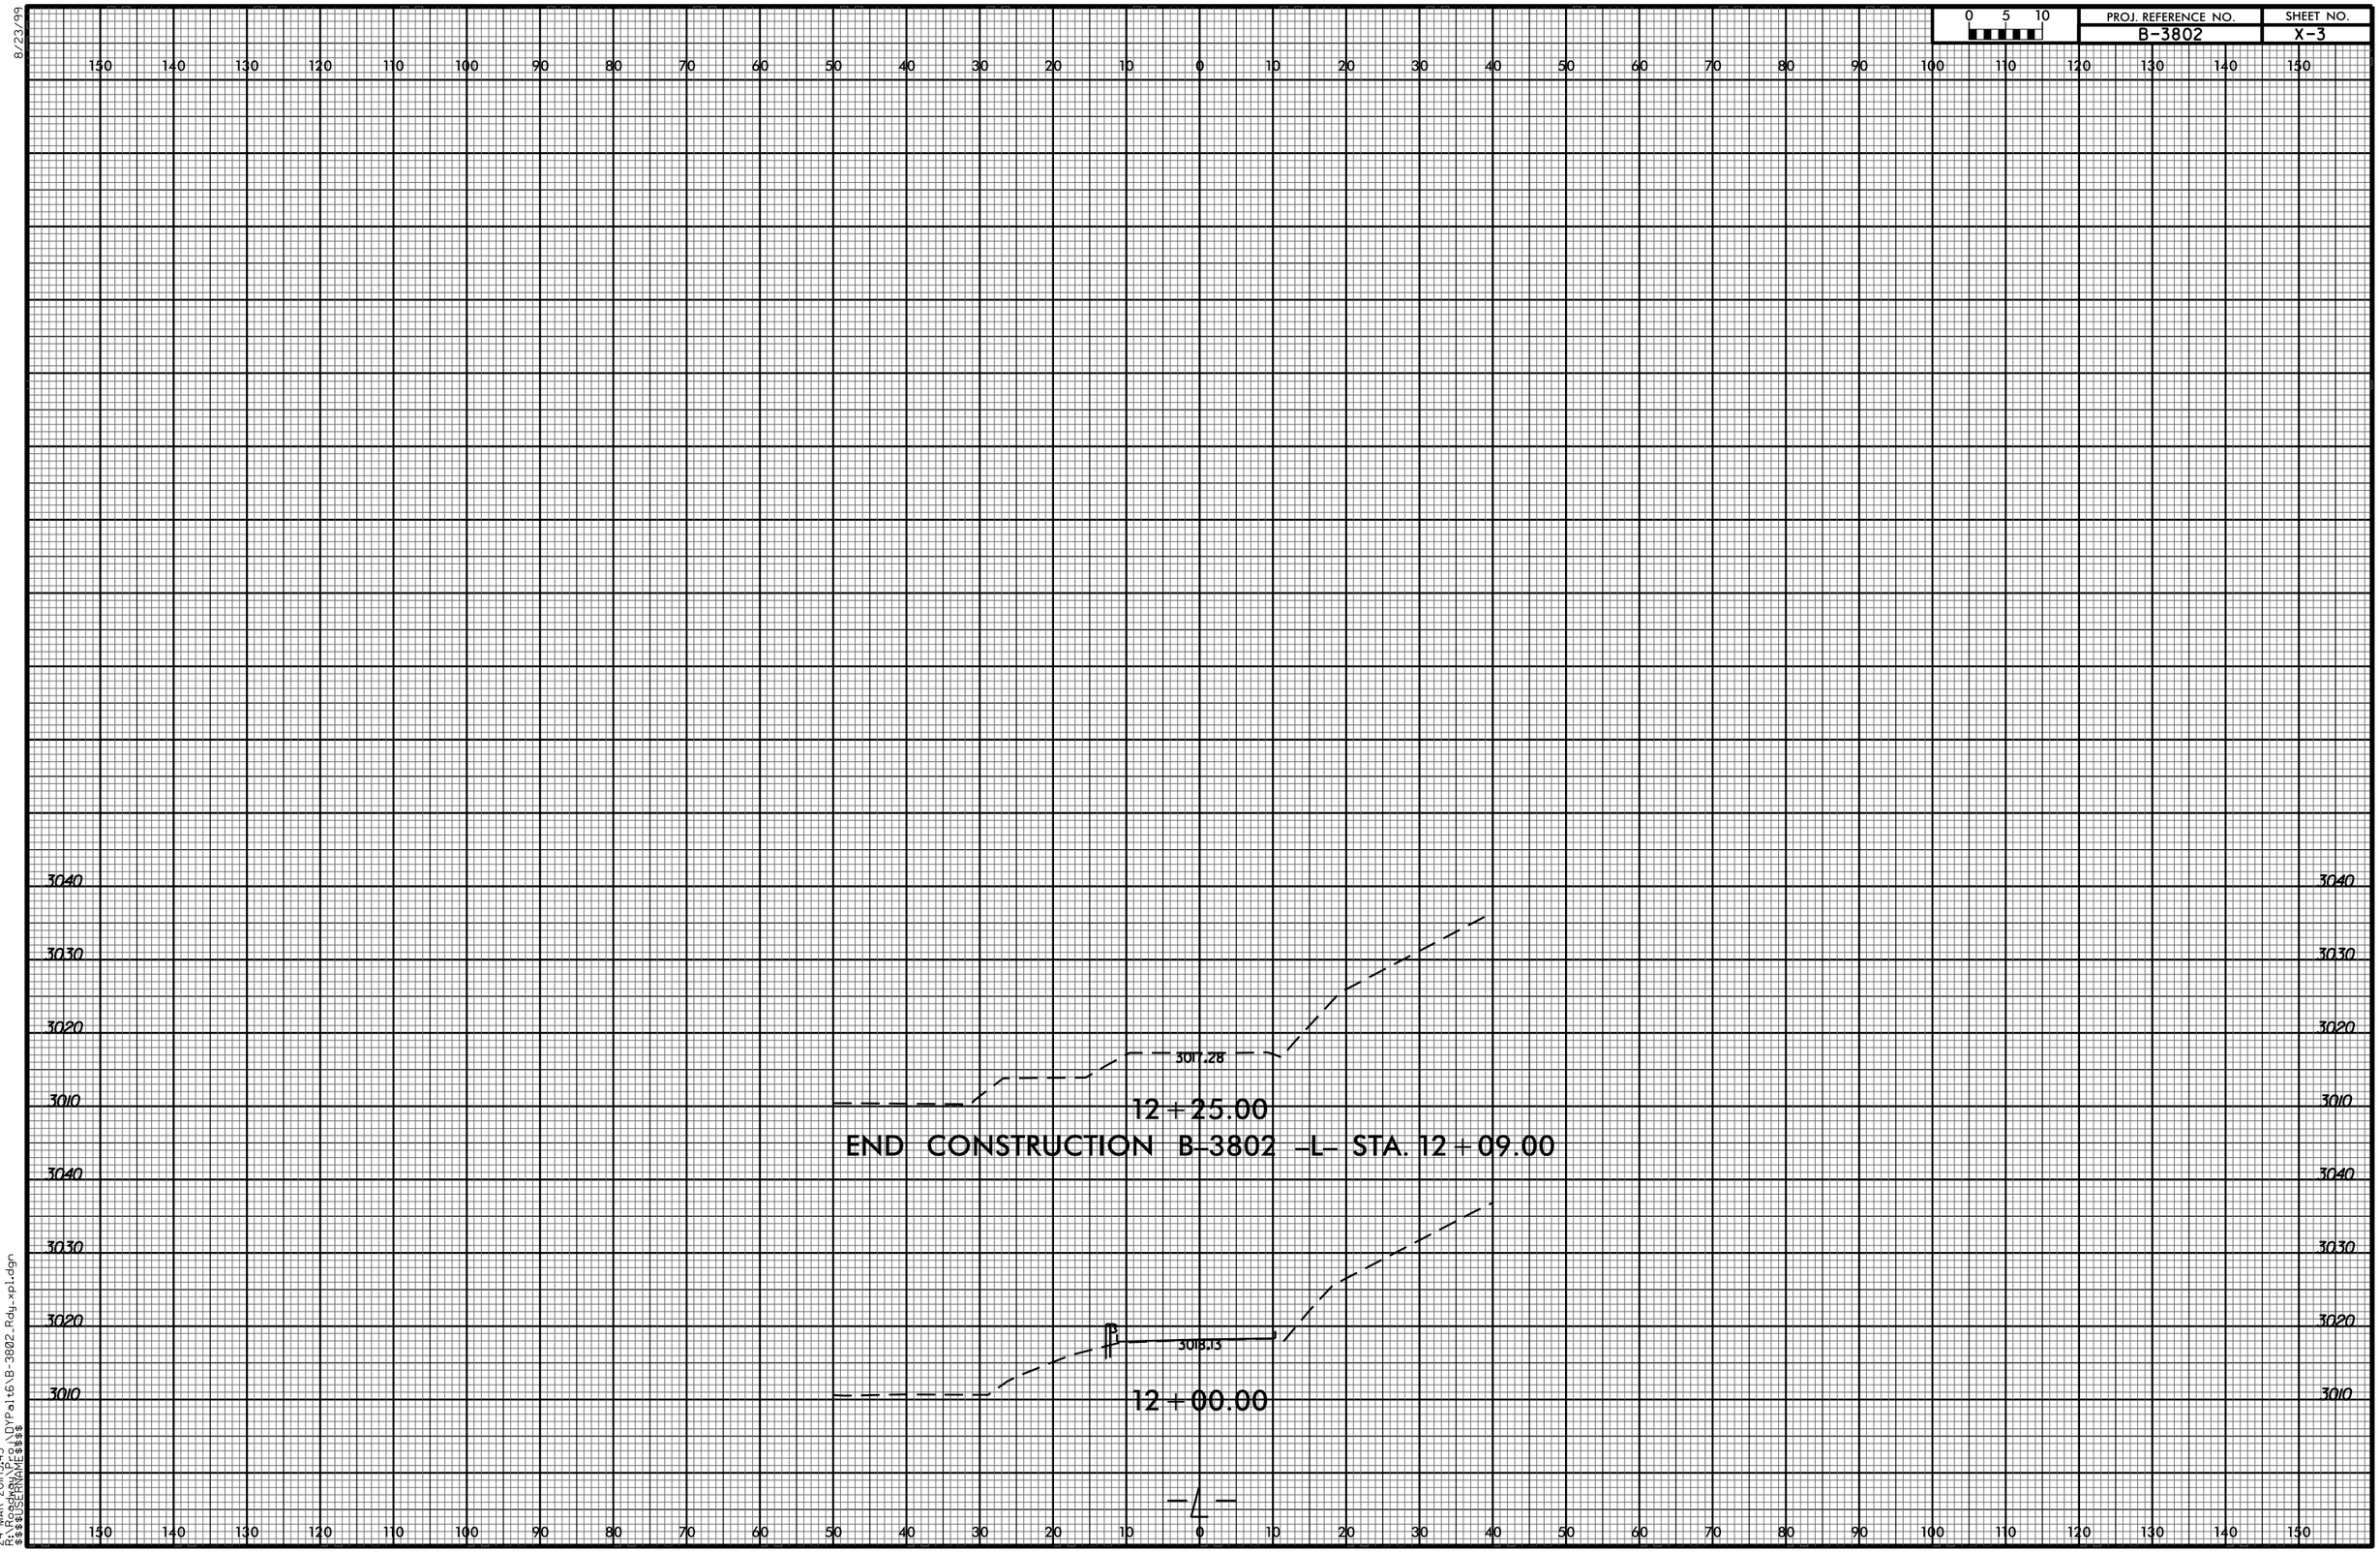

24-MAR-2011 15:43
R:\Roadway\Proj\DVPalt6\B-3802_Rdy_xpl.dgn
$$$$USERNAME$$$$

OFFICIAL ROSTER OF PRE-BID CONFERENCE ATTENDEES

NCDOT- BRIDGE MANAGEMENT UNIT -POC

DATE: Thursday, March 17 , 2011
TIME: 1:00 p.m.

BRIDGE REPLACEMENT CONTRACTS:

1. **Stanly Co. Br. # 209, DO00118 (B-4278)**
2. **Ashe Co. Br. # 229, DO00120 (B-3802)**
3. **Watauga Co. Br. # 37, DO00095 (B-5226)**
4. **Lincoln Co. Br. #183, D000119 (B-4573)**
5. **Haywood Co. Br. #9, D000117 (B-3657)**

* ***CIRCLE THE NUMBER CORRESPONDING TO THE PROJECT THAT YOU PLAN TO BID ON.***

NAME	*PROJECT	COMPANY REPRESENTED AND ADDRESS	CONTACT INFORMATION
Recil H. Wright, PE	1 2 3 4 5	WP Contractors, LLC 4190 Hwy 16 South Newton, NC 28658	Email: recil@wpcontractors.com Phone: 828-465-2205 Fax: 828-465-5878
Ryan Holler	1 2 3 4 5	Apple-Tuck & Assoc. Hwy 221 South Rutherfordton NC 28139	Email: Phone: 828-287-3767 Fax:
Clifford Miller	1 2 3 4 5	Miller Engineering Co. Inc. P.O. Box 1048 Marion, N.C. 28752	Email: Miller.Engineering@yahoo.com Phone: 828-738-8441 Fax: 828-738-8440
Leigh Hughes	1 2 3 4 5	TCB Builders P.O. Box 1625 Lexington, NC 27293	Email: tcbbuilder@aol.com Phone: 336-224-2200 Fax: 336-224-2299
CHIP HARRIS	1 2 3 4 5	UTILITY PRECAST, INC 1420 IVEY CLINE RD CONCORD, NC 27707	Email: UTILITYPRECAST@HOTMAIL.COM Phone: 704-721-0106 Fax: 704-721-0226
Bryan Long	1 2 3 4 5	DANE CONSTRUCTION, INC 280 Mooresville Blvd. Mooresville, NC 28115	Email: Pete@DANECONSTRUCTION.com Phone: 704-664-5092 EXT 23 Fax: 704-663-2475

OFFICIAL ROSTER OF PRE-BID CONFERENCE ATTENDEES

NCDOT- BRIDGE MANAGEMENT UNIT -POC

DATE: Thursday, March 17 , 2011
TIME: 1:00 p.m.

BRIDGE REPLACEMENT CONTRACTS:

1. **Stanly Co. Br. # 209, DO00118 (B-4278)**
2. **Ashe Co. Br. # 229, DO00120 (B-3802)**
3. **Watauga Co. Br. # 37, DO00095 (B-5226)**
4. **Lincoln Co. Br. #183, D000119 (B-4573)**
5. **Haywood Co. Br. #9, D000117 (B-3657)**

* ***CIRCLE THE NUMBER CORRESPONDING TO THE PROJECT THAT YOU PLAN TO BID ON.***

NAME	*PROJECT	COMPANY REPRESENTED AND ADDRESS	CONTACT INFORMATION
KENAN POROBIC	X 2 3 X 5	BLYTHE CONSTRUCTION 2911 N. GRAHAM STREET CHARLOTTE, NC 28206	Email: KENAN.POROBIC@BLYTHECONSTRUCTION.COM Phone: 704-375-8474 Fax: 704-375-7814
JIM RAND	(1) 2 3 (4) 5	J.T. RUSSELL & SONS 1721 US52 NORTH ALBEMARLE, NC 28001	Email: NATHAN RUSSELL@JTRUSSELLANDSONS.COM Phone: 704.982.2225 Fax: 704.986.2270
GARRETT ELROD	1 2 3 4 (5)	Simpson Construction Co. PO Box 2727 Cleveland, TN 37320	Email: garrett-elrod@simpsonconst.net Phone: 423.472-4553 Fax: 423-472-9824
Alec Blythe	1 2 3 4 5	Blythe Development 1415 E Westinghouse Blvd Charlotte, NC 28273	Email: Ablythe@blythedevelopment.com Phone: 704-588-0023 Fax: 704-588-9935
Phillip Shore	1 2 3 4 5	Davie Grading Inc 1623 Hwy 158 Mocksville NC 27028	Email: Davie grading@yadtel.net Phone: 336-751-0022 Fax: 336-751-1622
LARRY CAGLE	1 2 3 4 5	Thompson-Arthur DIV. APAC PO BOX 21088 GREENSBORO, NC	Email: LWCagle@APAC.com Phone: 336-412-6867 Fax: 336-412-6777

OFFICIAL ROSTER OF PRE-BID CONFERENCE ATTENDEES

NCDOT- BRIDGE MANAGEMENT UNIT -POC

DATE: Thursday, March 17 , 2011
TIME: 1:00 p.m.

BRIDGE REPLACEMENT CONTRACTS:

1. **Stanly Co. Br. # 209, DO00118 (B-4278)**
2. **Ashe Co. Br. # 229, DO00120 (B-3802)**
3. **Watauga Co. Br. # 37, DO00095 (B-5226)**
4. **Lincoln Co. Br. #183, D000119 (B-4573)**
5. **Haywood Co. Br. #9, D000117 (B-3657)**

* ***CIRCLE THE NUMBER CORRESPONDING TO THE PROJECT THAT YOU PLAN TO BID ON.***

NAME	*PROJECT	COMPANY REPRESENTED AND ADDRESS	CONTACT INFORMATION
KEVIN BURNS	1 2 3 4 5	R. E. BURNS & SONS	Email: kevine reburns.com Phone: 704 924 8646 Fax: -8607
MIKE LONG	1 2 3 4 5	Taylor & Murphy Const. Co, Inc.	Email: mlong@taylorandmurphy.com Phone: 828 667 4526 Fax: 828 667 1770
Kevin Austin	1 2 3 4 5	Mulkey Engineers + Consultants	Email: kaustin@mulkeyinc.com Phone: (919) 858-1790 Fax: (919) 851-1918
Gary Eisner	1 2 3 4 5	JR Vannoy & Sons	Email: Gary.Eisner@JRVannoy.com Phone: 336-846-7191 Fax: 336-846-7112
Redd Boelte	1 2 3 4 5	Mountain Creek Contractors, Inc	Email: rrockett@mtcreekinc.com Phone: 336 382 5576 Fax: 828 241 -3642
	1 2 3 4 5		Email: Phone: Fax:

OFFICIAL ROSTER OF PRE-BID CONFERENCE ATTENDEES

NCDOT- BRIDGE MANAGEMENT UNIT -POC

DATE: Thursday, March 17 , 2011
TIME: 1:00 p.m.

BRIDGE REPLACEMENT CONTRACTS:

1. **Stanly Co. Br. # 209, DO00118 (B-4278)**
2. **Ashe Co. Br. # 229, DO00120 (B-3802)**
3. **Watauga Co. Br. # 37, DO00095 (B-5226)**
4. **Lincoln Co. Br. #183, D000119 (B-4573)**
5. **Haywood Co. Br. #9, D000117 (B-3657)**

* ***CIRCLE THE NUMBER CORRESPONDING TO THE PROJECT THAT YOU PLAN TO BID ON.***

NAME	*PROJECT	COMPANY REPRESENTED AND ADDRESS	CONTACT INFORMATION
Lee Bradley	(1) 2 3 (4) 5	Dellinger Inc. P.O. Box 929 Monroe NC 28110	Email: Lee@Dellinger-Inc.com Phone: 704-283-7551 Fax: 704-289-8417
Steve Rackley	1 2 3 4 5	NC DOT Div 12	Email: srackley@ncdot.gov Phone: 704-480-9034 Fax:
Blayne Parton	1 2 3 4 (5)	Owle Construction, LLC	Email: Bparton@owleconstruct Phone: 828 497 8900 Fax: 828 497 4843
RON SHAW	(1) X X (4) X	LEE CONST Co of the Carolinas. INC CHARLOTTE NC	Email: RPShaw@leecarolinas.com Phone: 704-588-5272 Fax: 704-588-1535
	1 2 3 4 5		Email: Phone: Fax:
	1 2 3 4 5		Email: Phone: Fax:

OFFICIAL ROSTER OF PRE-BID CONFERENCE ATTENDEES

NCDOT- BRIDGE MANAGEMENT UNIT -POC

DATE: Thursday, March 17 , 2011
TIME: 1:00 p.m.

BRIDGE REPLACEMENT CONTRACTS:

1. **Stanly Co. Br. # 209, DO00118 (B-4278)**
2. **Ashe Co. Br. # 229, DO00120 (B-3802)**
3. **Watauga Co. Br. # 37, DO00095 (B-5226)**
4. **Lincoln Co. Br. #183, D000119 (B-4573)**
5. **Haywood Co. Br. #9, D000117 (B-3657)**

* ***CIRCLE THE NUMBER CORRESPONDING TO THE PROJECT THAT YOU PLAN TO BID ON.***

NAME	*PROJECT	COMPANY REPRESENTED AND ADDRESS	CONTACT INFORMATION
JONATHAN RANDALL jonathan.randall@yahoo.com	1 2 3 4 5	SMITH-ROWE, LLC 639 Old US Hwy 52 Mt. Airy	Email: locke.rowe@triad.rr.com Phone: 336 789 8221 Fax: 336 789 6807
	1 2 3 4 5		Email: Phone: Fax:
	1 2 3 4 5		Email: Phone: Fax:
	1 2 3 4 5		Email: Phone: Fax:
	1 2 3 4 5		Email: Phone: Fax:
	1 2 3 4 5		Email: Phone: Fax: