BONNER BRIDGE REPLACEMENT
PROJECT PHASE IIB
2014B REVISED BRIDGE ON
NEW LOCATION ALTERNATIVE
TIP PROJECT No. B-2500B
DARE COUNTY (SHEET 1 OF 1)

2014B REVISED BRIDGE ON NEW LOCATION ALTERNATIVE

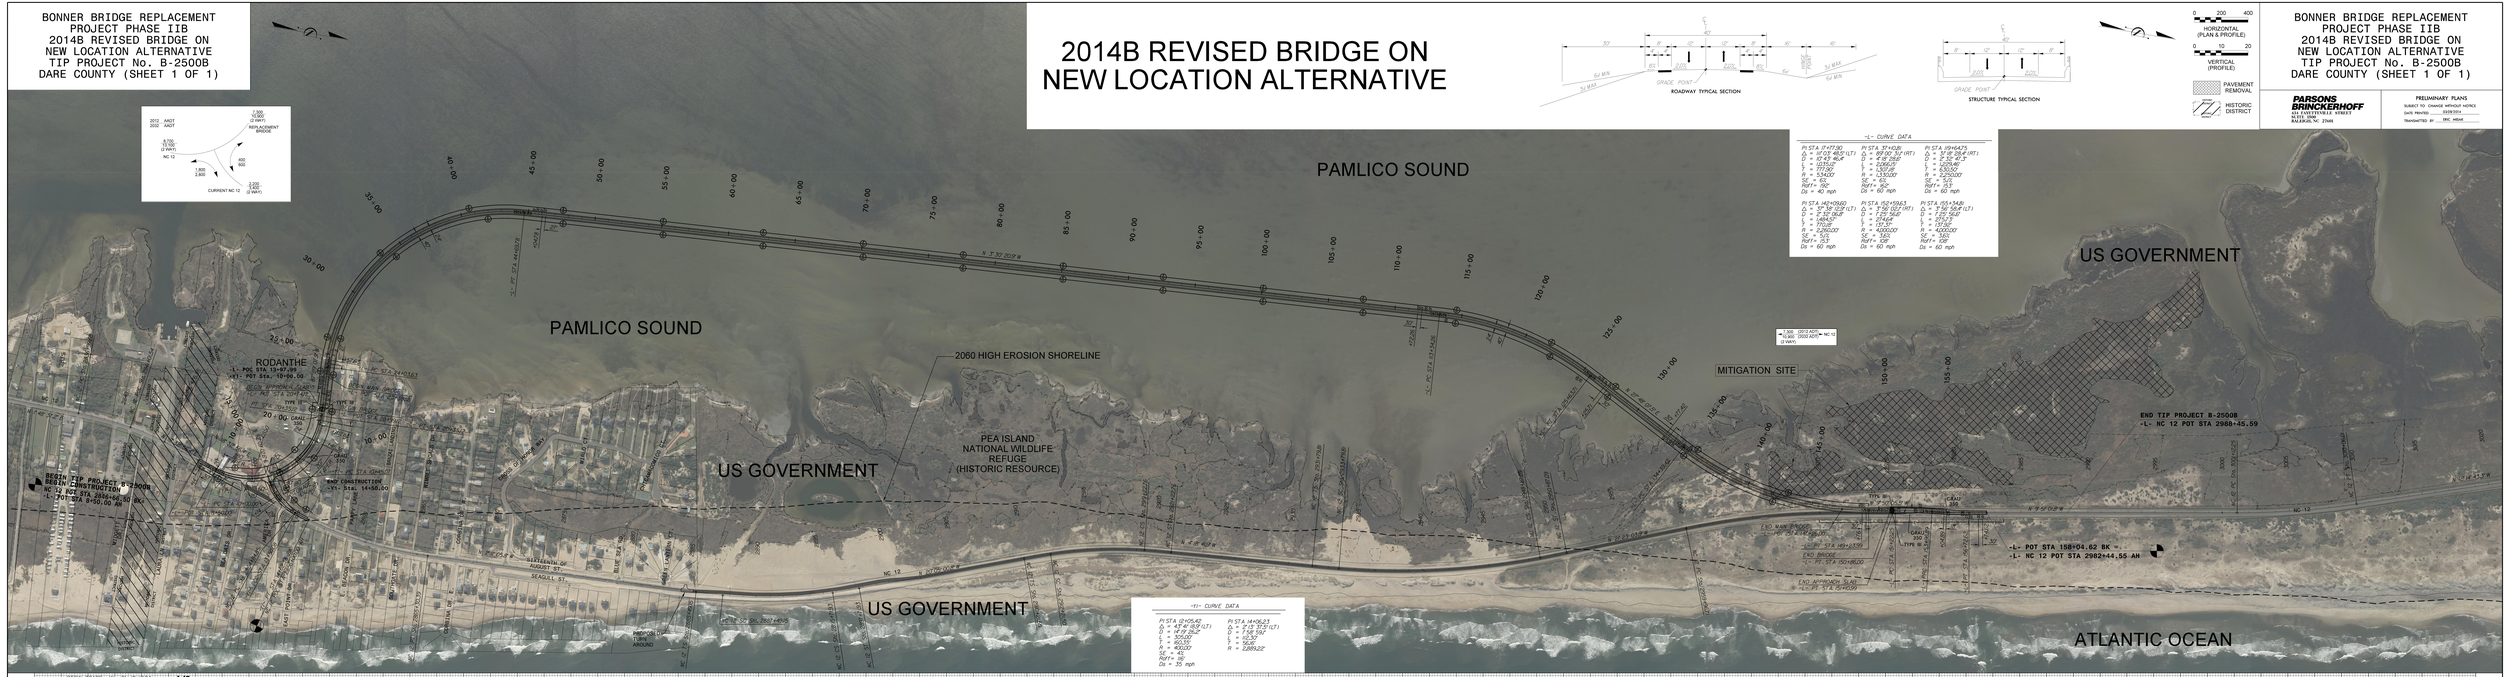

50'
12'
12'
12'
12'
8'
8'
8