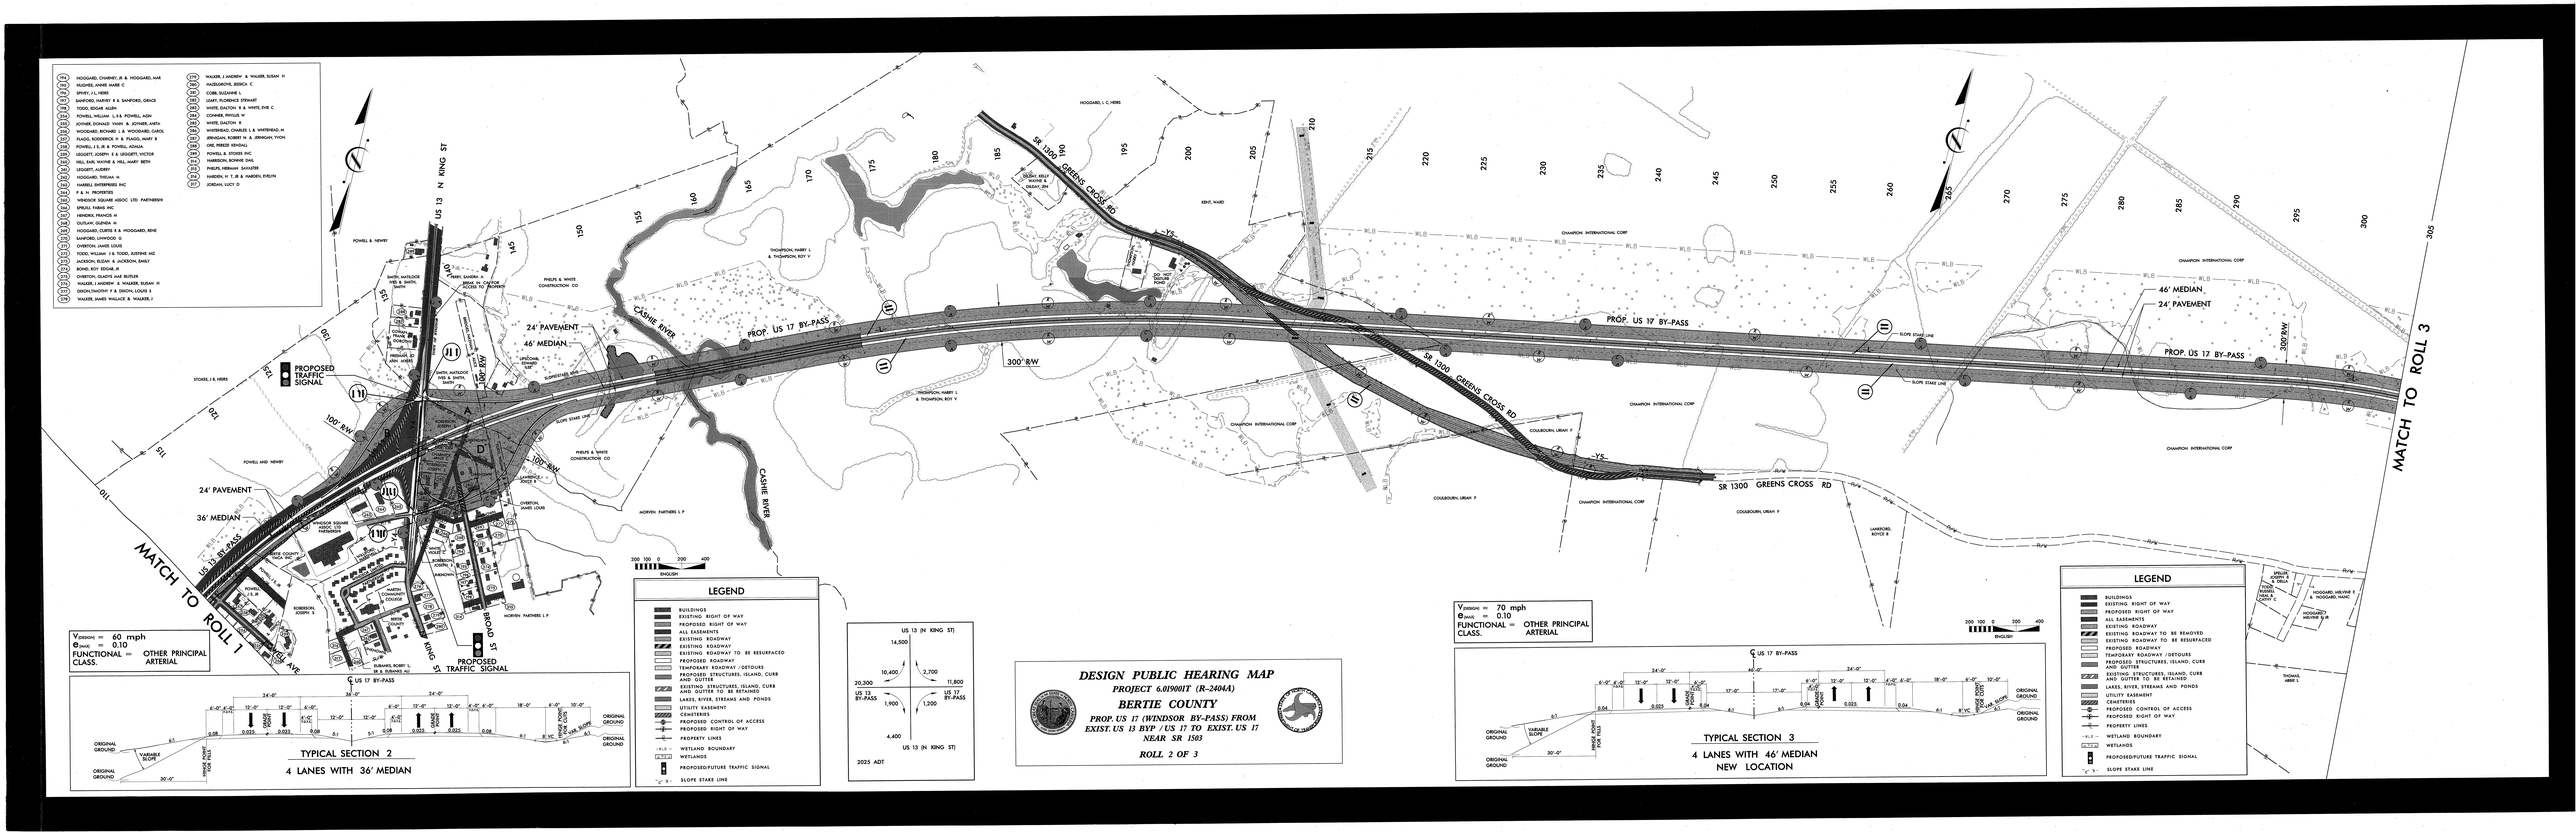

MATCH TO ROLL 1
MATCH TO ROLL 3
US 13 N KING ST
US 13 BY-PASS
SR 1300 GREENS CROSS RD
PROP. US 17 BY-PASS
CASHIE RIVER
24' PAVEMENT
46' MEDIAN
36' MEDIAN
300' R/W
100' R/W
PROPOSED TRAFFIC SIGNAL
PROPOSED TRAFFIC SIGNAL
KING ST
BROAD ST
LEGEND
BUILDINGS
EXISTING RIGHT OF WAY
PROPOSED RIGHT OF WAY
ALL EASEMENTS
EXISTING ROADWAY
EXISTING ROADWAY TO BE RESURFACED
PROPOSED ROADWAY
TEMPORARY ROADWAY /DETOURS
PROPOSED STRUCTURES, ISLAND, CURB AND GUTTER
EXISTING STRUCTURES, ISLAND, CURB AND GUTTER TO BE RETAINED
LAKES, RIVER, STREAMS AND PONDS
UTILITY EASEMENT
CEMETERIES
PROPOSED CONTROL OF ACCESS
PROPOSED RIGHT OF WAY
PROPERTY LINES
WETLAND BOUNDARY
WETLANDS
PROPOSED/FUTURE TRAFFIC SIGNAL
SLOPE STAKE LINE
ENGLISH
V_{DESIGN} = 60 mph
e_{MAX} = 0.10
FUNCTIONAL CLASS. = OTHER PRINCIPAL ARTERIAL
TYPICAL SECTION 2
4 LANES WITH 36' MEDIAN
US 13 (N KING ST)
2025 ADT
DESIGN PUBLIC HEARING MAP
PROJECT 6.019001T (R-2404A)
BERTIE COUNTY
PROP. US 17 (WINDSOR BY-PASS) FROM EXIST. US 13 BYP / US 17 TO EXIST. US 17 NEAR SR 1503
ROLL 2 OF 3
V_{DESIGN} = 70 mph
e_{MAX} = 0.10
FUNCTIONAL CLASS. = OTHER PRINCIPAL ARTERIAL
TYPICAL SECTION 3
4 LANES WITH 46' MEDIAN
NEW LOCATION