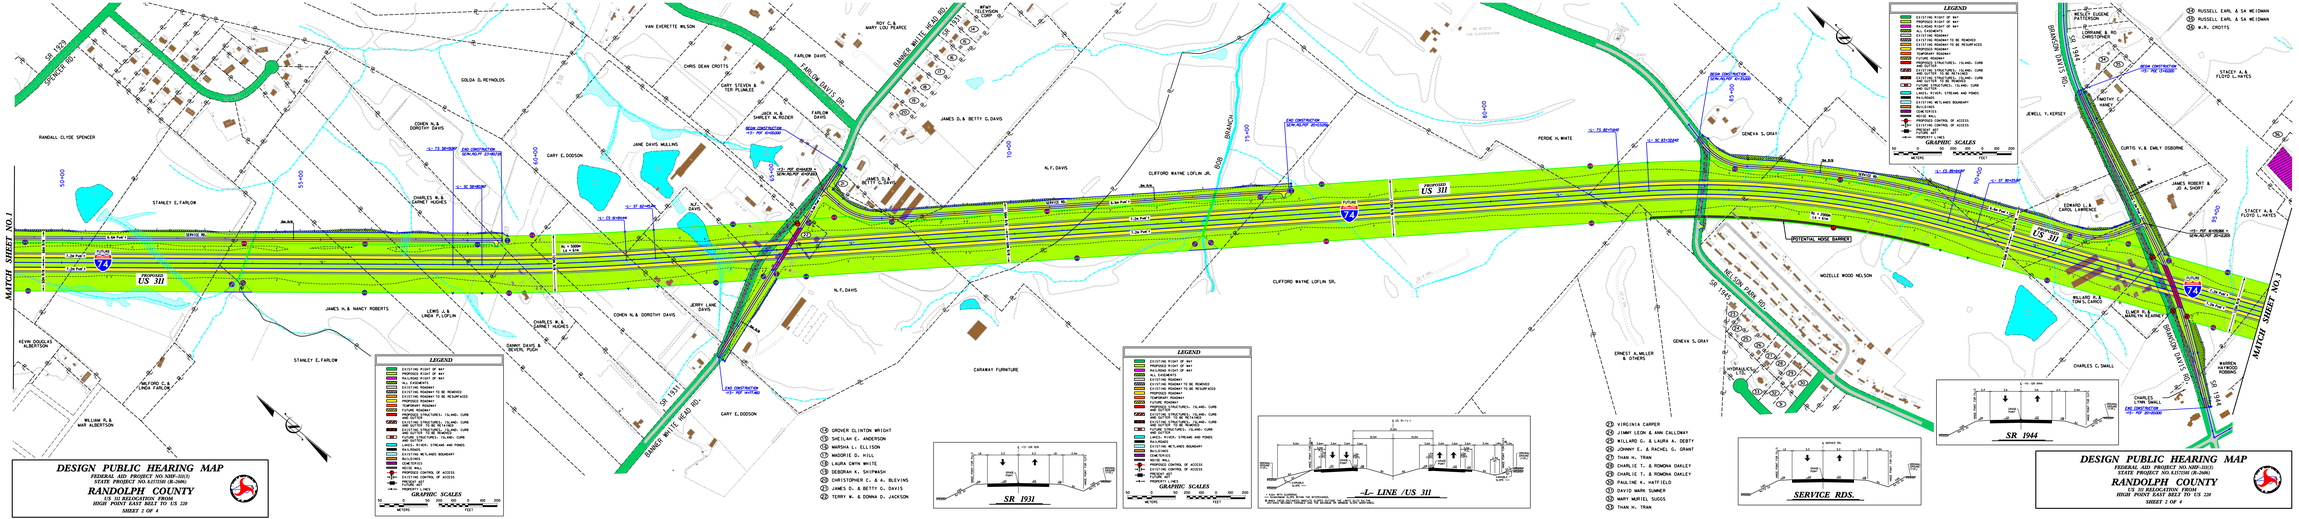
DESIGN PUBLIC HEARING MAP
FEDERAL AID PROJECT NO.NHF-311(3)
STATE PROJECT NO.8.U311H (B-3606)
RANDOLPH COUNTY
US 311 RELOCATION FROM
HIGH POINT EAST BELT TO US 220
SHEET 2 OF 4
MATCH SHEET NO.1
MATCH SHEET NO.3
LEGEND
GRAPHIC SCALES
METERS
FEET
SR 1931
-L- LINE /US 311
SERVICE RDS.
SR 1944
US 311
SR 1929
SR 1935
SR 1934
BANNER WHITE HEAD RD.
BRANCH
BRANSON PARTS RD.
NELSON PARK RD.
SPENCER RD.
FUTURE
PROPOSED
POTENTIAL NOISE BARRIER
NEW CONSTRUCTION
END CONSTRUCTION
GRIVER CLINTON WRIGHT
SHEILAH E. ANDERSON
MARSHA L. ELLISON
MADDRIE D. HILL
LAURA GWYN WHITE
DEBORAH K. SHIPMASH
CHRISTOPHER C. & A. BLEVINS
JAMES & BETTY G. DAVIS
TERRY W. & DONNA D. JACKSON
VIRGINIA CARPER
JIMMY LEON & ANN CALLOWAY
WILLARD G. & LAURA A. DEBTY
JOHNNY E. & RACHEL G. GRANT
THAN H. TRAN
CHARLIE T. & ROMONA DAILEY
CHARLIE T. & ROMONA DAILEY
PAULINE K. HATFIELD
DAVID MARK SUMNER
MARY MURIEL SUGGS
THAN H. TRAN
WESLEY EUGENE PATTERSON
LORRAINE & RO CHRISTOPHER
RUSSELL EARL & SA WEIDMAN
RUSSELL EARL & SA WEIDMAN
W.R. CROTTS
STACEY A. & FLOYD L. HAYES
JEWELL Y. KERSEY
CURTIS V. & EMILY OSBORNE
JAMES ROBERT & JO A. SHORT
EDWARD L. & CAROL LAWRENCE
WILLARD R.& TONI L. DAILEY
ELMER S. & CAROL L. DAILEY
WARREN HAYWOOD RIDDING
CHARLES LYNN SMALL
CHARLES G. SMALL
MOZELLE WOOD NELSON
ERNEST H. MILLER & OTHERS
GENEVA S. GRAY
PERDIE H. WHITE
CLIFFORD WAYNE LOFLIN JR.
CLIFFORD WAYNE LOFLIN SR.
N. F. DAVIS
JAMES D.& BETTY G.DAVIS
CARAWAY FURNITURE
GARY E. DODSON
JERRY LINE DAVIS
COMEN N.& DOROTHY DAVIS
CHARLES W.& CARNET HUGHES
JAMES H.& NANCY ROBERTS
STANLEY E. FARLOW
KEVIN DOUGLAS ALBERTSON
WILLIAM R.& MAR ALBERTSON
RANDALL CLYDE SPENCER
GOLDA G. REYNOLDS
JANE DAVIS MULLINS
VAN EVERETTE WILSON
CHRIS DEAN CROTTS
FARLOW DAVIS
FARLOW DAVIS DR.
ROY C. & MARY LOU FRANCE
NEW FULLERTON CLAMP
MR. ACCESS FOR ELEVATION