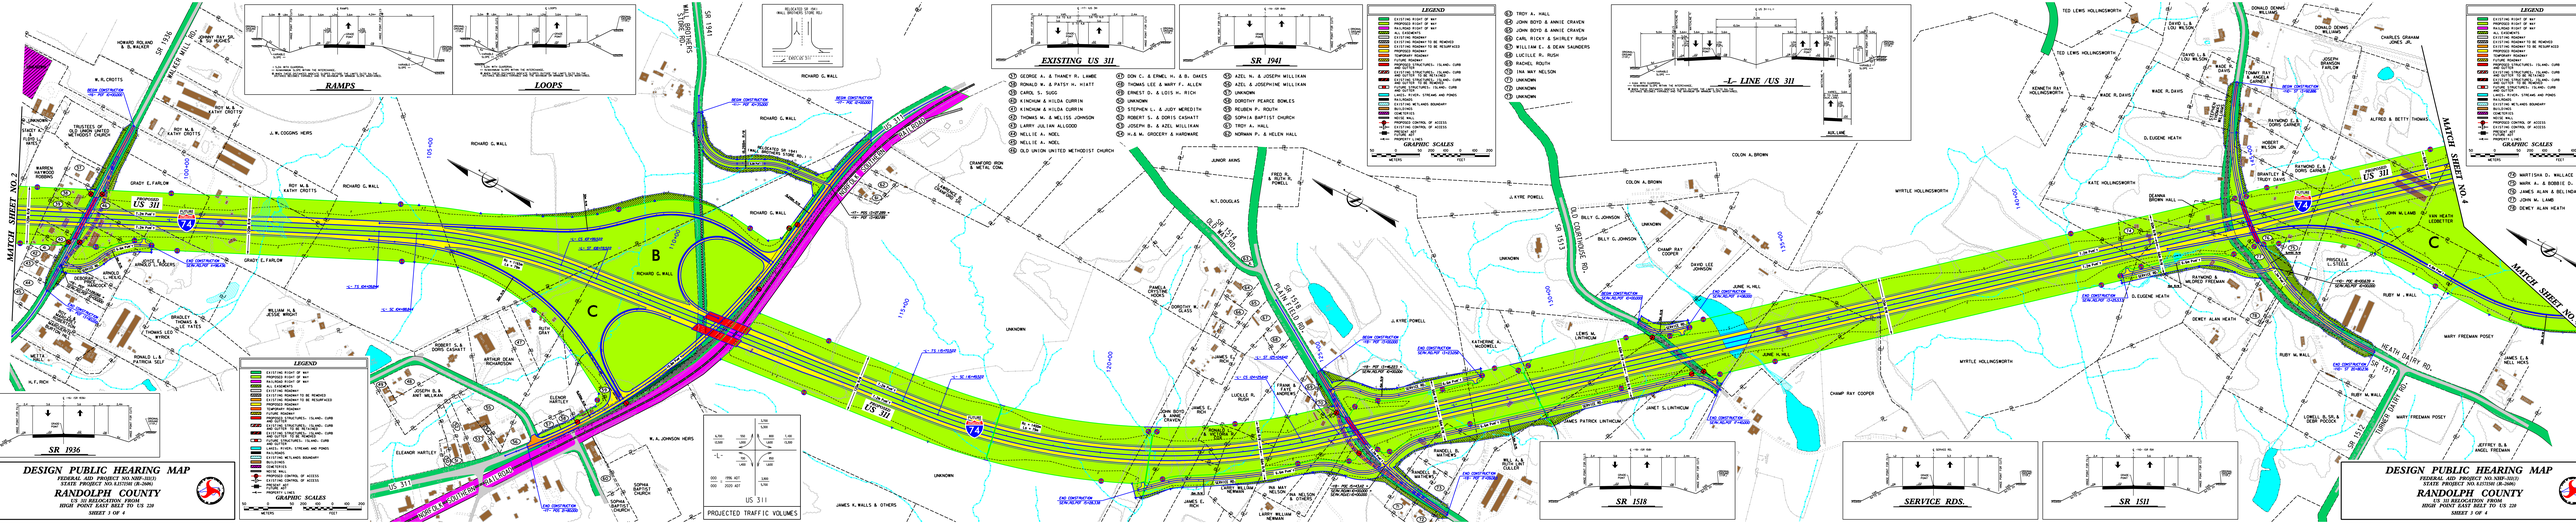
RAMPS
LOOPS
EXISTING US 311
SR 1941
-L- LINE /US 311
SR 1936
SR 1518
SERVICE RDS.
SR 1511
LEGEND
GRAPHIC SCALES
PROJECTED TRAFFIC VOLUMES
MATCH SHEET NO. 2
MATCH SHEET NO. 4
US 311
SR 1941
SR 1511
SR 1513
SR 1518
SR 1936
B
C
DESIGN PUBLIC HEARING MAP
FEDERAL AID PROJECT NO.NHP-1021
STATE PROJECT NO.U-2526 (B-2606)
RANDOLPH COUNTY
-L- LN TO RELOCATION FROM
HIGH POINT EAST BELT TO US 220
SHEET 3 OF 4
DESIGN PUBLIC HEARING MAP
FEDERAL AID PROJECT NO.NHP-1021
STATE PROJECT NO.U-2526 (B-2606)
RANDOLPH COUNTY
-L- LN TO RELOCATION FROM
HIGH POINT EAST BELT TO US 220
SHEET 3 OF 4