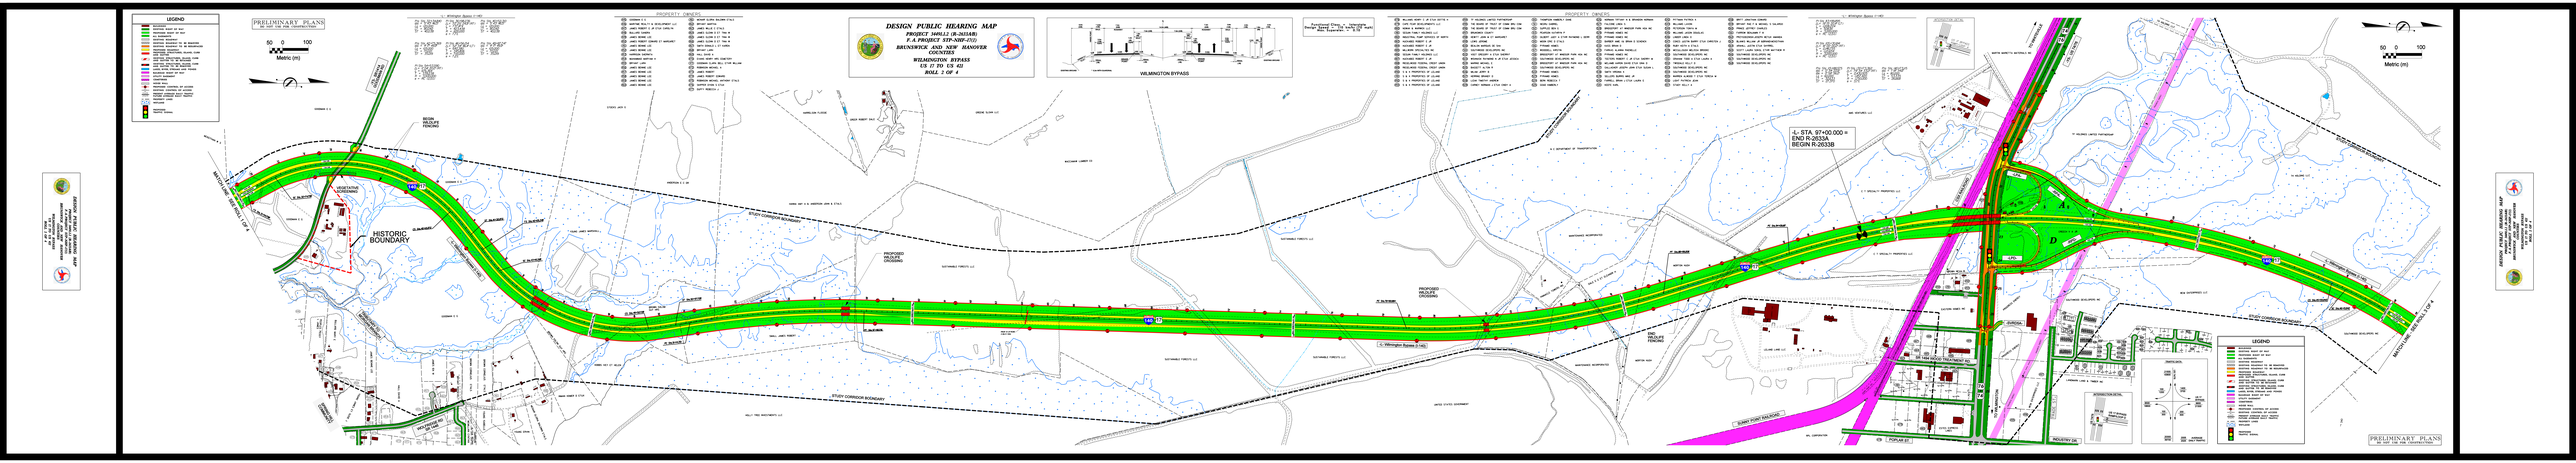
DESIGN PUBLIC HEARING MAP
PROJECT 34911.2 (R-2633AB)
F.A. PROJECT STP-NHF-(132)
BRUNSWICK AND NEW HANOVER COUNTIES
WILMINGTON BYPASS
US 17 TO US 421
ROLL 2 OF 4
PRELIMINARY PLANS
NC DOT 100 YEAR STANDARDS
LEGEND
PROPERTY OWNERS
WILMINGTON BYPASS
Functional Class. = Interstate
Design Speed = 70 MPH
Min. Radius = 1,910 ft
Metric (m)
BEGIN R-2633A
END R-2633A
BEGIN R-2633B
STA. 97+00.000 =
HISTORIC BOUNDARY
VEGETATIVE SCREENING
BEGIN WILDLIFE FENCING
END WILDLIFE FENCING
PROPOSED WILDLIFE CROSSING
STUDY CORRIDOR BOUNDARY
MATCH LINE - SEE ROLL 1 OF 4
MATCH LINE - SEE ROLL 3 OF 4
SUNNY POINT BOULEVARD
POPLAR ST.
MARKET DR.
LAYO
PROPOSED INTERCHANGE DETAIL
EXISTING INTERCHANGE DETAIL
INTERSECTION DETAIL
NEW HANOVER COUNTY
BRUNSWICK COUNTY
DESIGN PUBLIC HEARING MAP
PROJECT 34911.2 (R-2633AB)
F.A. PROJECT STP-NHF-(132)
BRUNSWICK AND NEW HANOVER COUNTIES
WILMINGTON BYPASS
US 17 TO US 421
ROLL 2 OF 4