COMBINED PUBLIC HEARING MAP

STIP PROJECT U-2800 [WBS NO. 34858.1.1 / F.A. PROJECT NO. STP – 2601(1)]

STIP PROJECT U-4734 [WBS NO. 36600.1.2 / F.A. PROJECT NO. STP – 2601(3)]

FORSYTH COUNTY

SR 2601 (MACY GROVE ROAD)

FROM SR 4319 (INDUSTRIAL PARK DRIVE)

TO NC 150 (NORTH MAIN STREET)

ROLL 1 OF 3

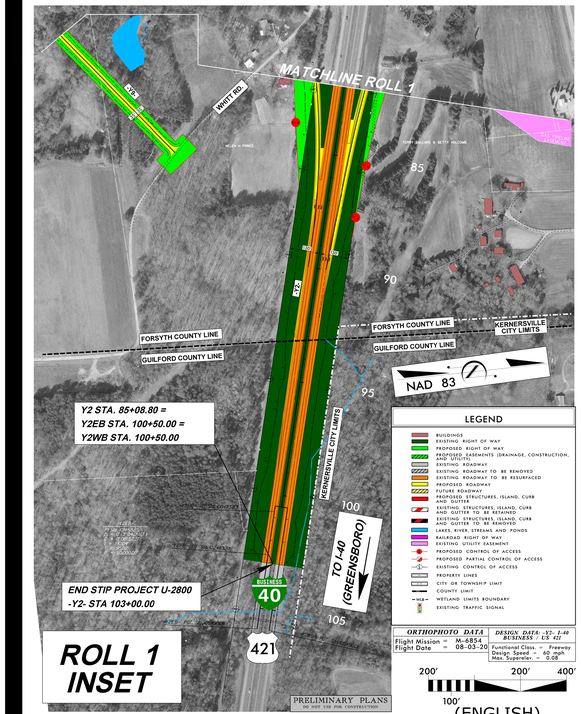

LEGEND

- BUILDINGS
- EXISTING RIGHT OF WAY
- PROPOSED RIGHT OF WAY
- PROPOSED EASEMENTS (DRAINAGE, CONSTRUCTION, AND UTILITY)
- EXISTING ROADWAY
- EXISTING ROADWAY TO BE REMOVED
- EXISTING ROADWAY TO BE RESURFACED
- FUTURE ROADWAY
- FUTURE ROADWAY
- PROPOSED STRUCTURES, ISLAND, CURB AND GUTTER
- EXISTING STRUCTURES, ISLAND, CURB AND GUTTER
- EXISTING STRUCTURES, ISLAND, CURB AND GUTTER TO BE REMOVED
- LAKES, RIVER, STREAMS AND PONDS
- RAILROAD RIGHT OF WAY
- EXISTING UTILITY EASEMENT
- PROPOSED CONTROL OF ACCESS
- PROPOSED PARTIAL CONTROL OF ACCESS
- EXISTING CONTROL OF ACCESS
- PROPERTY LINES
- CITY OR TOWNSHIP LIMIT
- COUNTY LIMIT
- WETLAND LIMITS BOUNDARY
- EXISTING TRAFFIC SIGNAL

ORTHOPHOTO DATA	
Flight Mission =	M-4854
Flight Date =	08-03-20

DESIGN DATA: -Y2- I-40 BUSINESS / US 421	
Functional Class. =	Freeway
Design Speed =	60 mph
Max. Superelev. =	0.08

NOTE
Partial Control of Access is defined as one access point per parcel. For properties with large road frontages (for example, 1000 feet or more), an additional access point may be considered. Where a median break exists, such as via a side road, access to Macy Grove Road may be eliminated.

NOTE
Full Control of Access is defined as a connection to a facility that is designed for through traffic where all cross-streets are grade-separated. No private driveway connections are allowed.

DESIGN DATA: -L- SR 2601 MACY GROVE ROAD	
Functional Class. =	Collector
Design Speed =	50 mph
Max. Superelev. =	0.04

DESIGN DATA: -Y2- I-40 BUSINESS / US 421	
Functional Class. =	Freeway
Design Speed =	60 mph
Max. Superelev. =	0.08

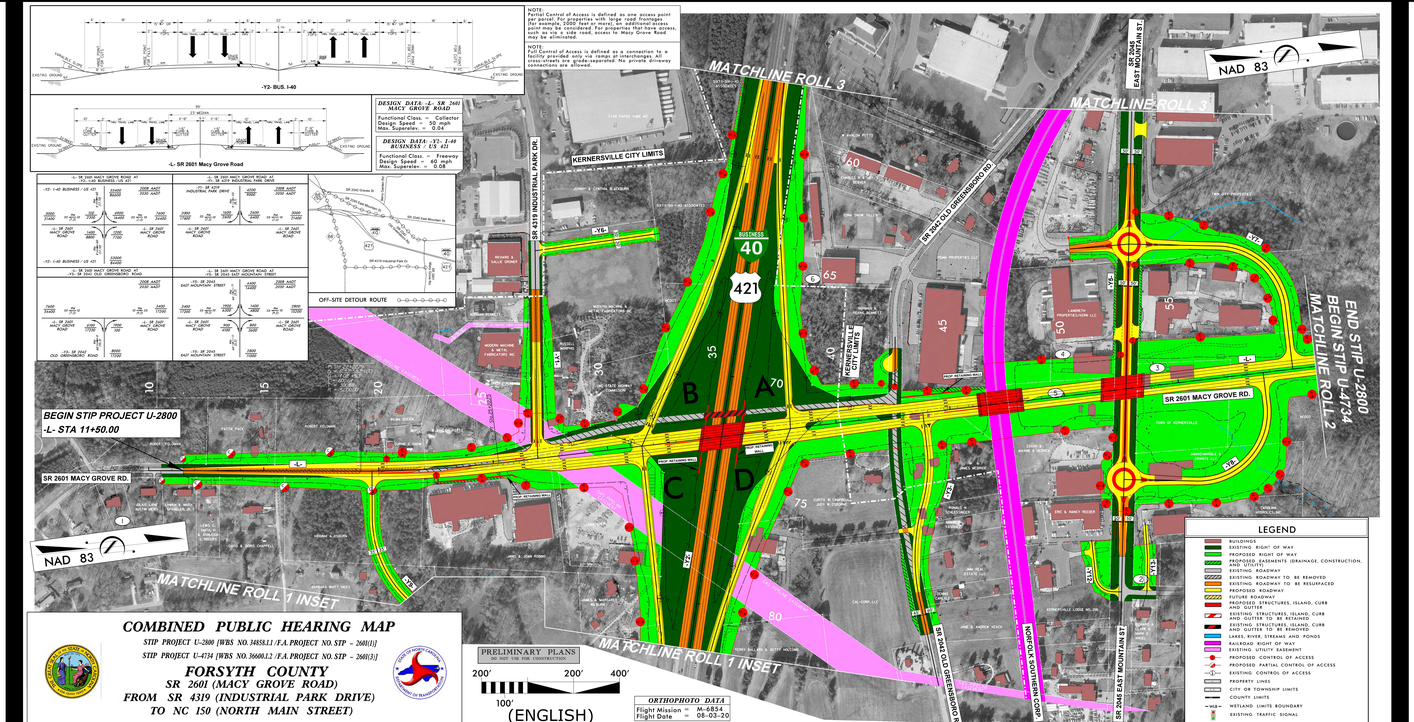

PROPERTY OWNERS

1. FAMILY TRUST / JOSEPH G CROUCH
2. RICHARD A CLARK & MARK E ANGEL
3. KENNETH JAMES
4. COMMERCIAL PROPERTIES
5. TOWN OF KERNERSVILLE
6. TOWN OF KERNERSVILLE

LEGEND

- BUILDINGS
- EXISTING RIGHT OF WAY
- PROPOSED RIGHT OF WAY
- PROPOSED EASEMENTS (DRAINAGE, CONSTRUCTION, AND UTILITY)
- EXISTING ROADWAY
- EXISTING ROADWAY TO BE REMOVED
- EXISTING ROADWAY TO BE RESURFACED
- FUTURE ROADWAY
- FUTURE ROADWAY
- PROPOSED STRUCTURES, ISLAND, CURB AND GUTTER
- EXISTING STRUCTURES, ISLAND, CURB AND GUTTER
- EXISTING STRUCTURES, ISLAND, CURB AND GUTTER TO BE REMOVED
- LAKES, RIVER, STREAMS AND PONDS
- RAILROAD RIGHT OF WAY
- EXISTING UTILITY EASEMENT
- PROPOSED CONTROL OF ACCESS
- PROPOSED PARTIAL CONTROL OF ACCESS
- EXISTING CONTROL OF ACCESS
- PROPERTY LINES
- CITY OR TOWNSHIP LIMITS
- COUNTY LIMIT
- WETLAND LIMITS BOUNDARY
- EXISTING TRAFFIC SIGNAL

ORTHOPHOTO DATA	
Flight Mission =	M-4854
Flight Date =	08-03-20

COMBINED PUBLIC HEARING MAP

STIP PROJECT U-2800 [WBS NO. 34858.1.1 / F.A. PROJECT NO. STP – 2601(1)]

STIP PROJECT U-4734 [WBS NO. 36600.1.2 / F.A. PROJECT NO. STP – 2601(3)]

FORSYTH COUNTY

SR 2601 (MACY GROVE ROAD)

FROM SR 4319 (INDUSTRIAL PARK DRIVE)

TO NC 150 (NORTH MAIN STREET)

ROLL 1 OF 3