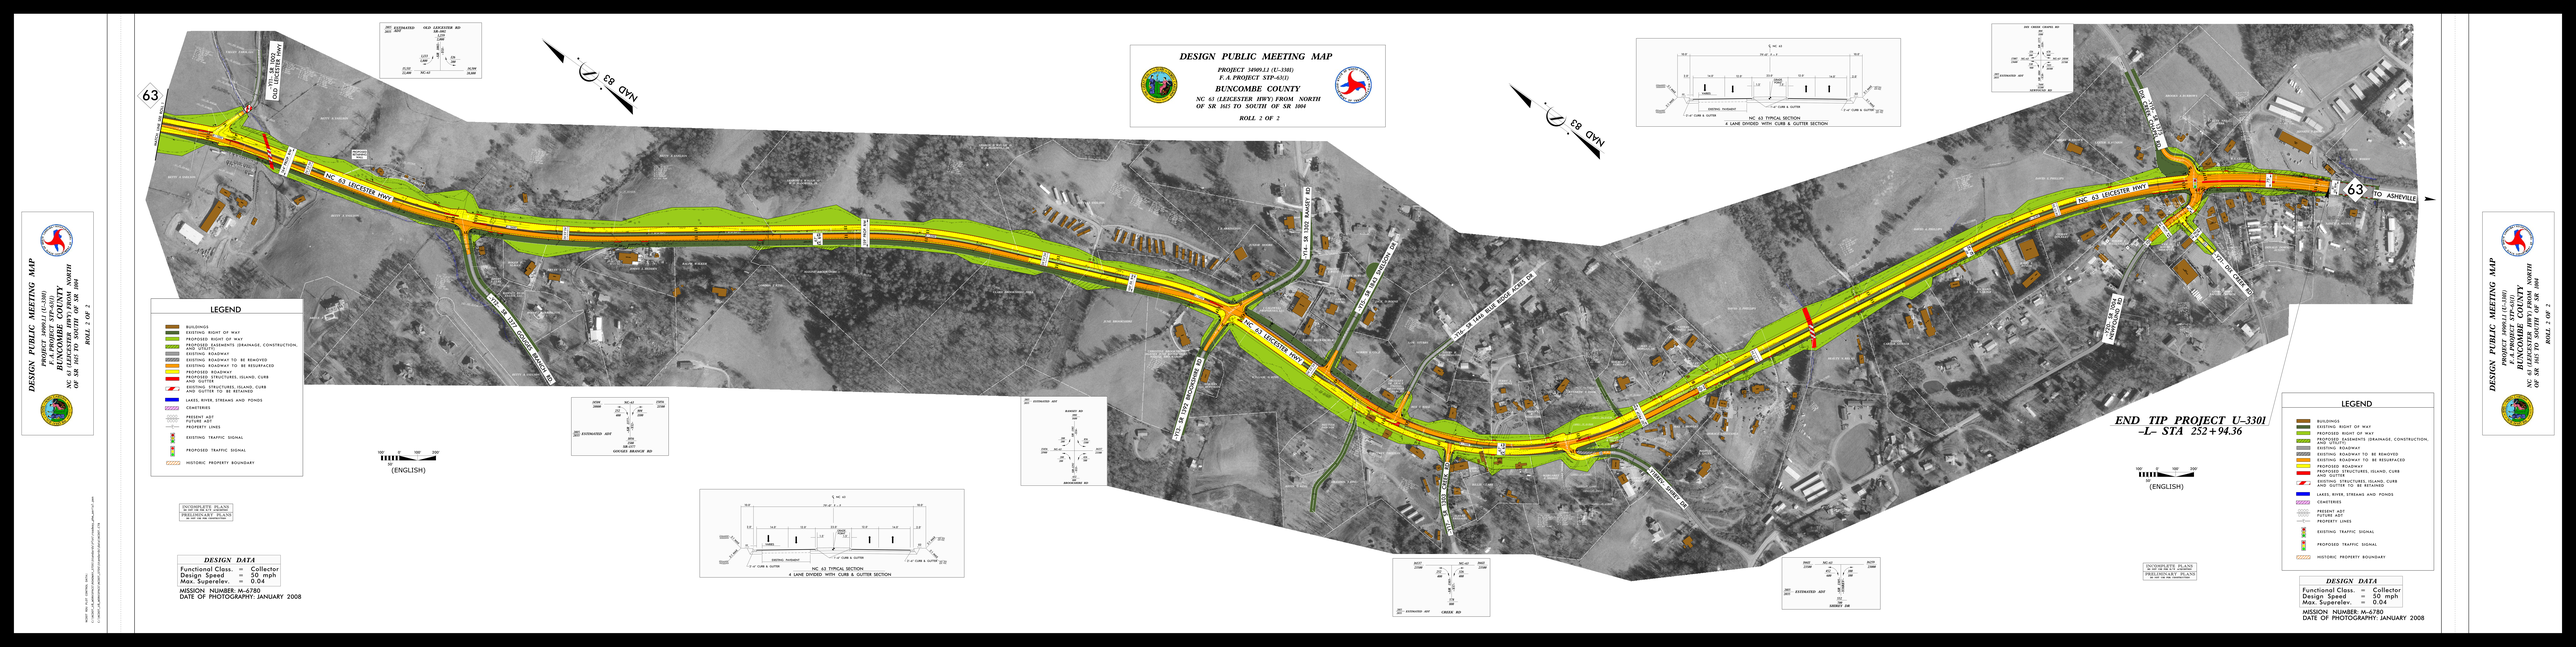
DESIGN PUBLIC MEETING MAP
PROJECT 5990123 (U-3301)
F.A.PROJECT STP-63(1)
BUNCOMBE COUNTY
NC 63 (LEICESTER HWY) FROM NORTH OF SR 1615 TO SOUTH OF SR 1004
ROLL 1 OF 2
DESIGN PUBLIC MEETING MAP
PROJECT 5990123 (U-3301)
F.A.PROJECT STP-63(1)
BUNCOMBE COUNTY
NC 63 (LEICESTER HWY) FROM NORTH OF SR 1615 TO SOUTH OF SR 1004
ROLL 2 OF 2
NAD 83
NC 63 LEICESTER HWY
63
TO ASHEVILLE
END TIP PROJECT U-3301
-L- STA 252+94.36
LEGEND
BUILDINGS
EXISTING RIGHT OF WAY
PROPOSED RIGHT OF WAY
PROPOSED EASEMENTS (DRAINAGE, CONSTRUCTION, AND UTILITY)
EXISTING ROADWAY
EXISTING ROADWAY TO BE REMOVED
EXISTING ROADWAY TO BE RESURFACED
PROPOSED ROADWAY
PROPOSED STRUCTURES, ISLAND, CURB AND GUTTER
EXISTING STRUCTURES, ISLAND, CURB AND GUTTER TO BE RETAINED
LAKES, RIVER, STREAMS AND PONDS
CEMETERIES
PRESENT ADT
FUTURE ADT
PROPERTY LINES
EXISTING TRAFFIC SIGNAL
PROPOSED TRAFFIC SIGNAL
HISTORIC PROPERTY BOUNDARY
(ENGLISH)
NC 63 TYPICAL SECTION
4 LANE DIVIDED WITH CURB & GUTTER SECTION
INCOMPLETE PLANS
NOT APPROVED
PRELIMINARY PLANS
DESIGN DATA
Functional Class. = Collector
Design Speed = 50 mph
Max. Superelev. = 0.04
MISSION NUMBER: M-6780
DATE OF PHOTOGRAPHY: JANUARY 2008