Docusign Envelope ID: E71D8911-0C72-455C-B54F-D1627F261281

TIP NO.	SHEET NO.
HS-2401A	SIGN-4

APPROVED: DocuSigned by: Allison C. Johnson FD81A672C45F4D6...

DATE: 2/12/2026

SEAL

NORTH CAROLINA PROFESSIONAL SEAL 15424 ENGINEER ALLISON C. JOHNSON

DOCUMENT NOT CONSIDERED FINAL UNLESS ALL SIGNATURES COMPLETED

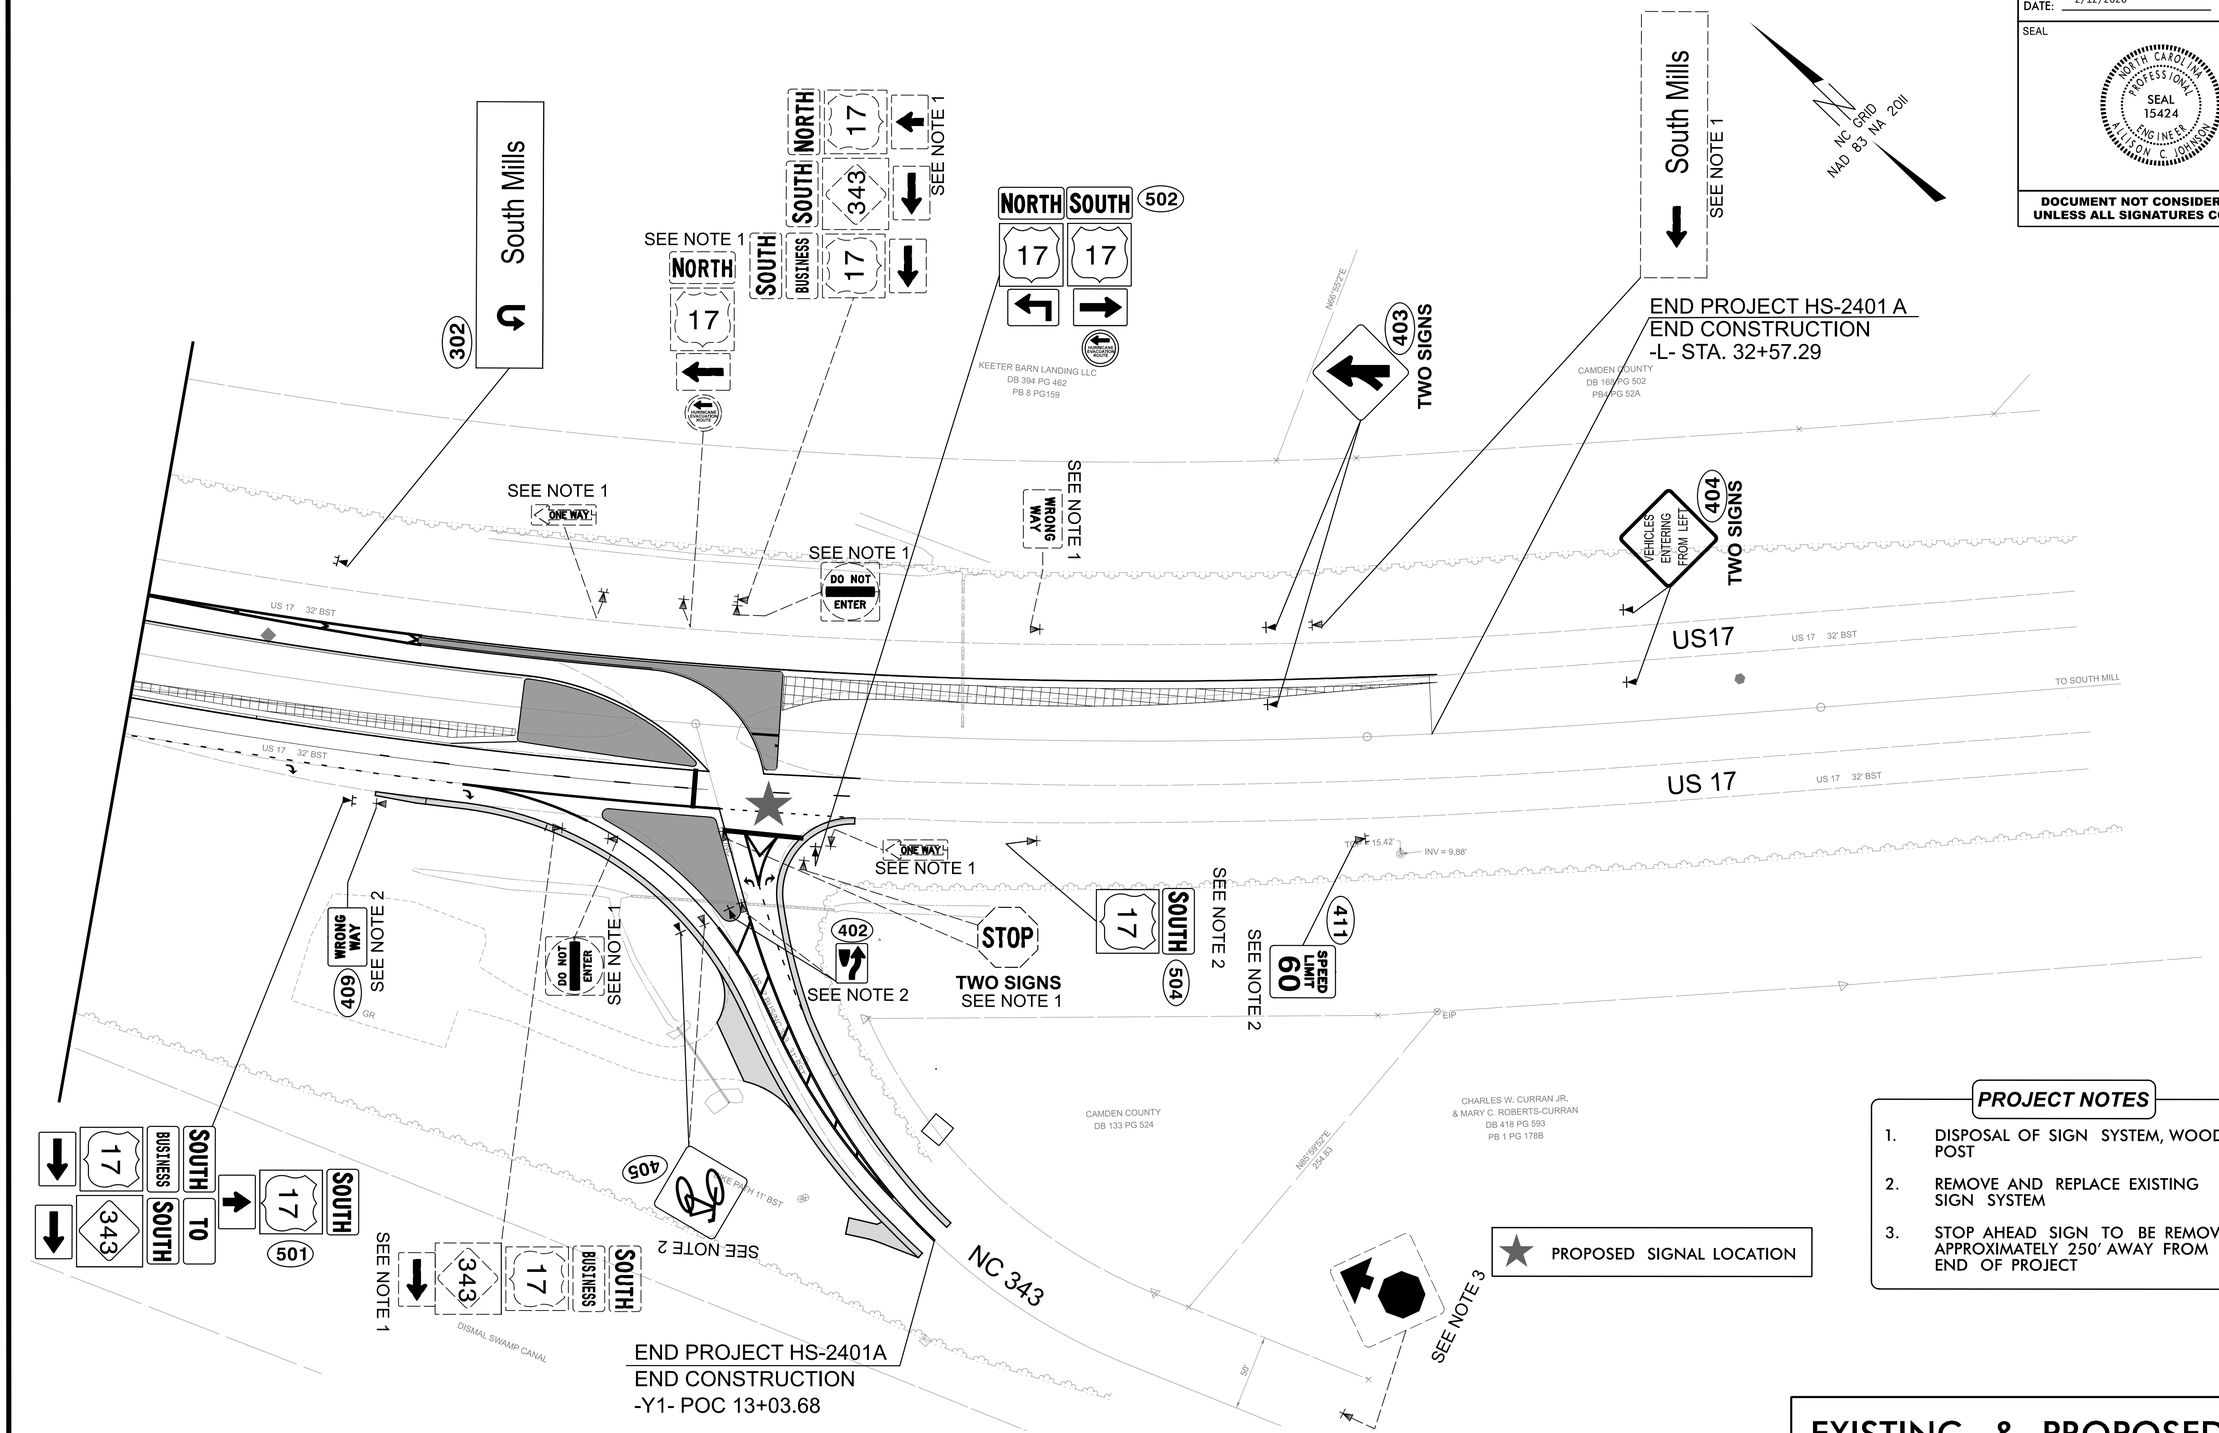

PROJECT NOTES

1. DISPOSAL OF SIGN SYSTEM, WOOD POST
2. REMOVE AND REPLACE EXISTING SIGN SYSTEM
3. STOP AHEAD SIGN TO BE REMOVED APPROXIMATELY 250' AWAY FROM END OF PROJECT

EXISTING & PROPOSED SIGNS

2/11/2026
W:\Transportation\NCDOT\HS-2401A\Signing and Delineation\Signing\HS-2401A_SIGN_PPL.dgn