
Docusign Envelope ID: 1C9204B6-5BC4-8AF9-83E0-02CA545EBA17

09/08/49

**TIP PROJECT: BP1–R014**

**CONTRACT:**

See Sheet 1A For Index of Sheets
See Sheet 1B For Conventional Symbols

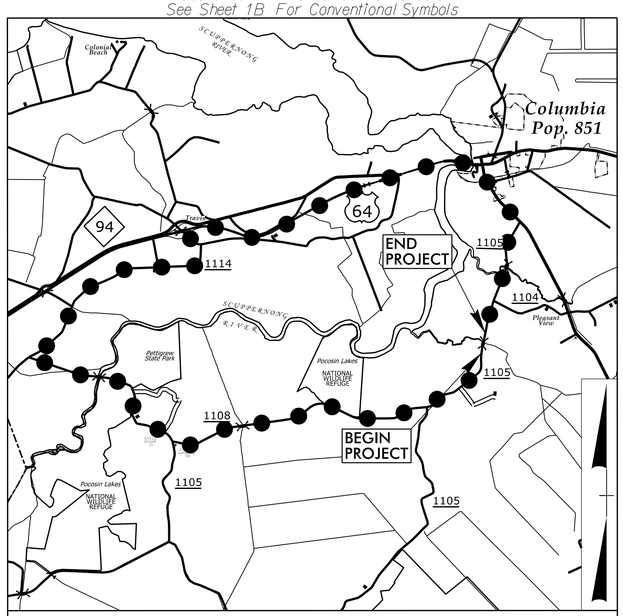


DETOUR

***VICINITY MAP***

*NOT TO SCALE*

***100% PLANS***

# STATE OF NORTH CAROLINA
# DIVISION OF HIGHWAYS

# *TYRRELL COUNTY*

| STATE | STATE PROJECT REFERENCE NO. | SHEET NO. | TOTAL SHEETS |
|---|---|---|---|
| N.C. | BP1–R014 | 1 | |


| STATE PROJ. NO. | F. A. PROJ. NO. | DESCRIPTION |
|---|---|---|
| BP1.R014.1 | N/A | P.E. |
| BP1.R014.2 | N/A | R/W |
| BP1.R014.3 | N/A | CONST. |

***LOCATION: REPLACE BRIDGE NO. 880018 ON SR 1105 OVER SECOND CREEK***

***TYPE OF WORK: GRADING, PAVING, DRAINAGE AND STRUCTURE***



NAD 83/NA 2011

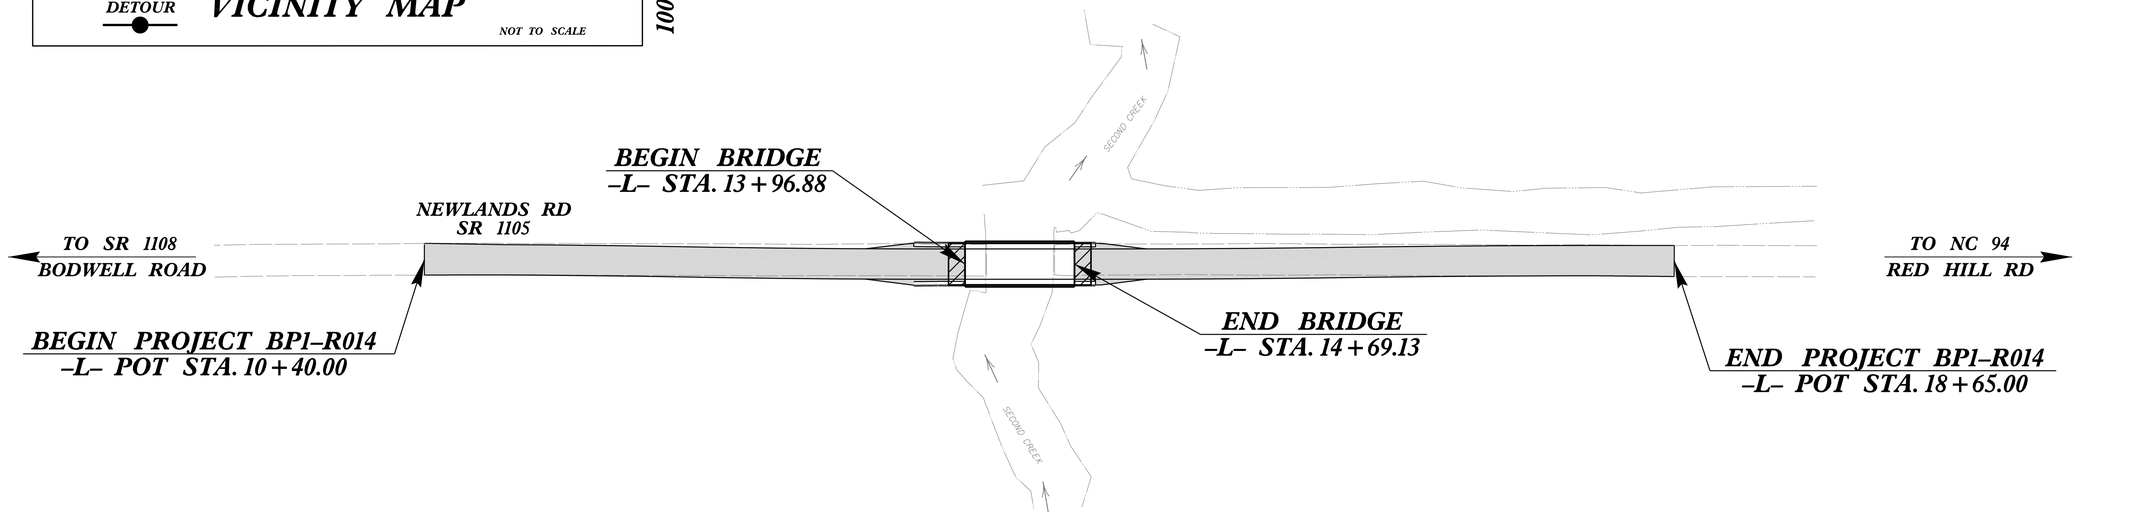


THIS PROJECT IS NOT WITHIN A MUNICIPAL BOUNDARY.

**DOCUMENT NOT CONSIDERED FINAL UNLESS ALL SIGNATURES COMPLETED**

***GRAPHIC SCALES***

PLANS: 50 25 0 50 100

PROFILE (HORIZONTAL): 50 25 0 50 100

PROFILE (VERTICAL): 10 5 0 5 10

***DESIGN DATA***

ADT 2040 = <750
V = 60 MPH

FUNC CLASS =
RURAL LOCAL
SUBREGIONAL TIER

***PROJECT LENGTH***

| | |
|---|---|
| LENGTH OF ROADWAY T.I.P. PROJECT BP1–R014 | 0.142 MI |
| LENGTH OF STRUCTURE T.I.P. PROJECT BP1–R014 | 0.014 MI |
| TOTAL LENGTH OF T.I.P. PROJECT BP1–R014 | 0.156 MI |

NCDOT CONTACT: RYAN SHOOK
*NCDOT DIVISION 1 PROJECT MANAGER*

*Prepared In The Offices of:*

Stantec
Stantec Consulting Services Inc.
801 Jones Franklin Road
Suite 300
Raleigh, NC 27606
Tel. (919) 851-6866 Fax. (919) 851-7024
www.stantec.com License No. F-0672

SUNGATE DESIGN GROUP
5400 Etta Burke Ct., STE. 100 • Raleigh, North Carolina 27606
Phone: (919) 859-2243 • Eng Firm License No. C-890

*2024 STANDARD SPECIFICATIONS*

***RIGHT OF WAY DATE:*** 01/09/2026

***LETTING DATE:*** 11/04/2026

TUCKER JARVIS, PE
*PROJECT ENGINEER*

***HYDRAULICS ENGINEER***

NORTH CAROLINA PROFESSIONAL SEAL 26971 ENGINEER JOSHUA G. DALTON P.E.

Signed by: Joshua G. Dalton
SIGNATURE: 10/7/2026

***ROADWAY DESIGN ENGINEER***

NORTH CAROLINA PROFESSIONAL SEAL 050837 ENGINEER TUCKER JARVIS P.E.

Signed by: Tucker Jarvis
SIGNATURE: 10/7/2026

STATE OF NORTH CAROLINA • DEPARTMENT OF TRANSPORTATION •

10/7/2026
U:\Roadway\Proj\BP1_R014_Rdy_TSH.dgn
tujarvis