09/08/99

TIP PROJECT: BP1–R014


STATE	STATE PROJECT REFERENCE NO.	SHEET NO.	TOTAL SHEETS
N.C.	BP1–R014	1	7

STATE OF NORTH CAROLINA
DIVISION OF HIGHWAYS

TYRRELL COUNTY

LOCATION: REPLACE BRIDGE NO. 880018 ON SR 1105 OVER SECOND CREEK




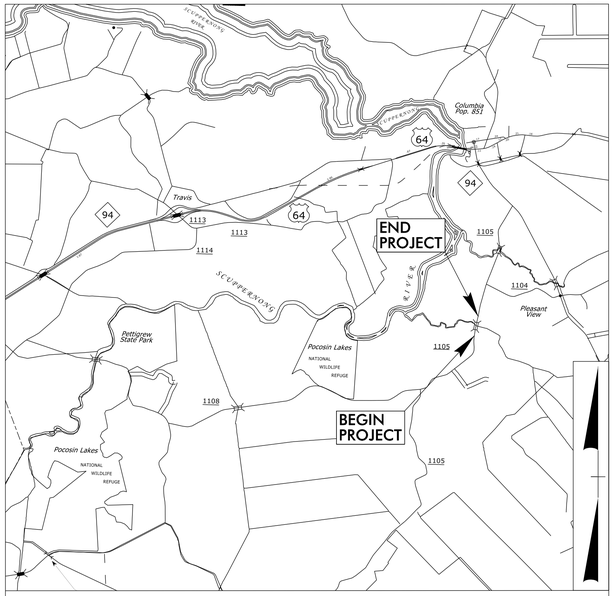

VICINITY MAP

NOT TO SCALE

NC GRID NAD 83 NA 2011

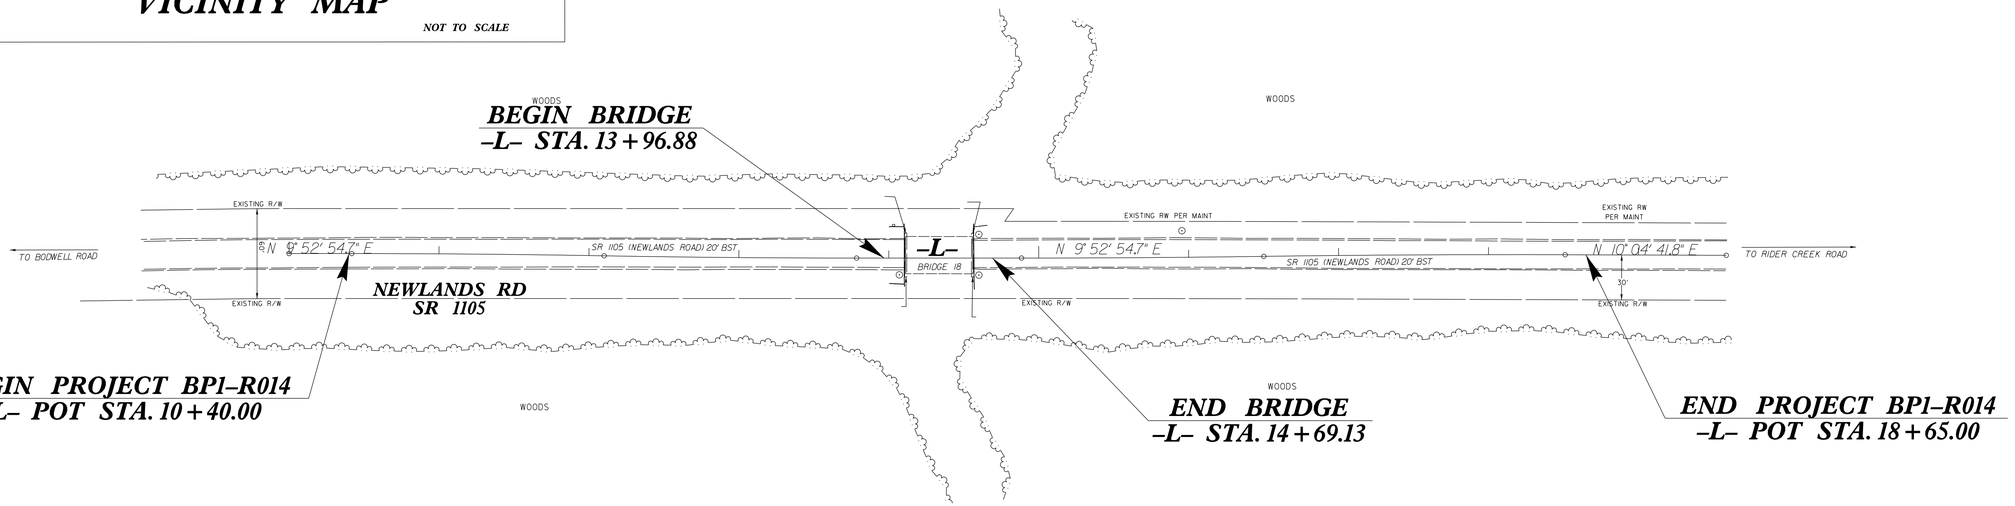

GRAPHIC SCALE

50 25 0 50 100
RW02C SHEETS

50 25 0 50 100
RW04

DATUM DESCRIPTION

THE LOCALIZED COORDINATE SYSTEM DEVELOPED FOR THIS PROJECT IS BASED ON THE STATE PLANE COORDINATES ESTABLISHED BY NCGS FOR MONUMENT "BP1.R014-2" WITH NAD 83/NA 2011 STATE PLANE GRID COORDINATES OF NORTHING: 787398.597(ft) EASTING: 2813872.228(ft) ELEVATION: 1.49(ft) THE AVERAGE COMBINED GRID FACTOR USED ON THIS PROJECT (GROUND TO GRID) IS: 0.999938788 THE N.C. LAMBERT GRID BEARING AND LOCALIZED HORIZONTAL GROUND DISTANCE FROM "BP1R014-2" TO -L- STATION 10+40.00 IS N 14°34'07" E 160.79(ft) ALL LINEAR DIMENSIONS ARE LOCALIZED HORIZONTAL DISTANCES VERTICAL DATUM USED IS NAVD 88

Prepared in the Office of:

Location & Surveys
Division 1
1300 US HWY 64 W
Plymouth, NC 27962

PROFESSIONAL LAND SURVEYOR

NORTH CAROLINA PROFESSIONAL SEAL L-5327 LAND SURVEYOR INWOOD T. DOWNS III

Docusigned by: Inwood T. Downs III
02/19/2026
SIGNATURE: ***Date:***

STATE OF NORTH CAROLINA · DEPARTMENT OF TRANSPORTATION ·