Docusign Envelope ID: C6F72E5F-3E28-8D68-8310-F0D3D5BB4D98

PROJ. REFERENCE NO.	SHEET NO.
BP1.R014.1	TMP-3

A — NEWLANDS ROAD SSD-1 18"X36" / DETOUR M4-8 24"X12" / M6-3 21"x15"

B — NEWLANDS ROAD SSD-1 18"X36" / DETOUR M4-8 24"X12" / M5-1R 21"x15"

C — NEWLANDS ROAD SSD-1 18"X36" / DETOUR M4-8 24"X12" / M6-1 21"x15"


D — NEWLANDS ROAD SSD-1 18"X36" / DETOUR M4-8 24"X12" / M5-2 21"x15"

E — NEWLANDS ROAD SSD-1 18"X36" / DETOUR M4-8 24"X12" / M6-2 21"x15"

F — NEWLANDS ROAD SSD-1 18"X36" / DETOUR M4-8 24"X12" / M5-1 21"x15"

G — NEWLANDS ROAD SSD-1 18"X36" / DETOUR M4-8 24"X12" / M6-1L 21"x15"

H — END DETOUR M4-8a 24"X18"

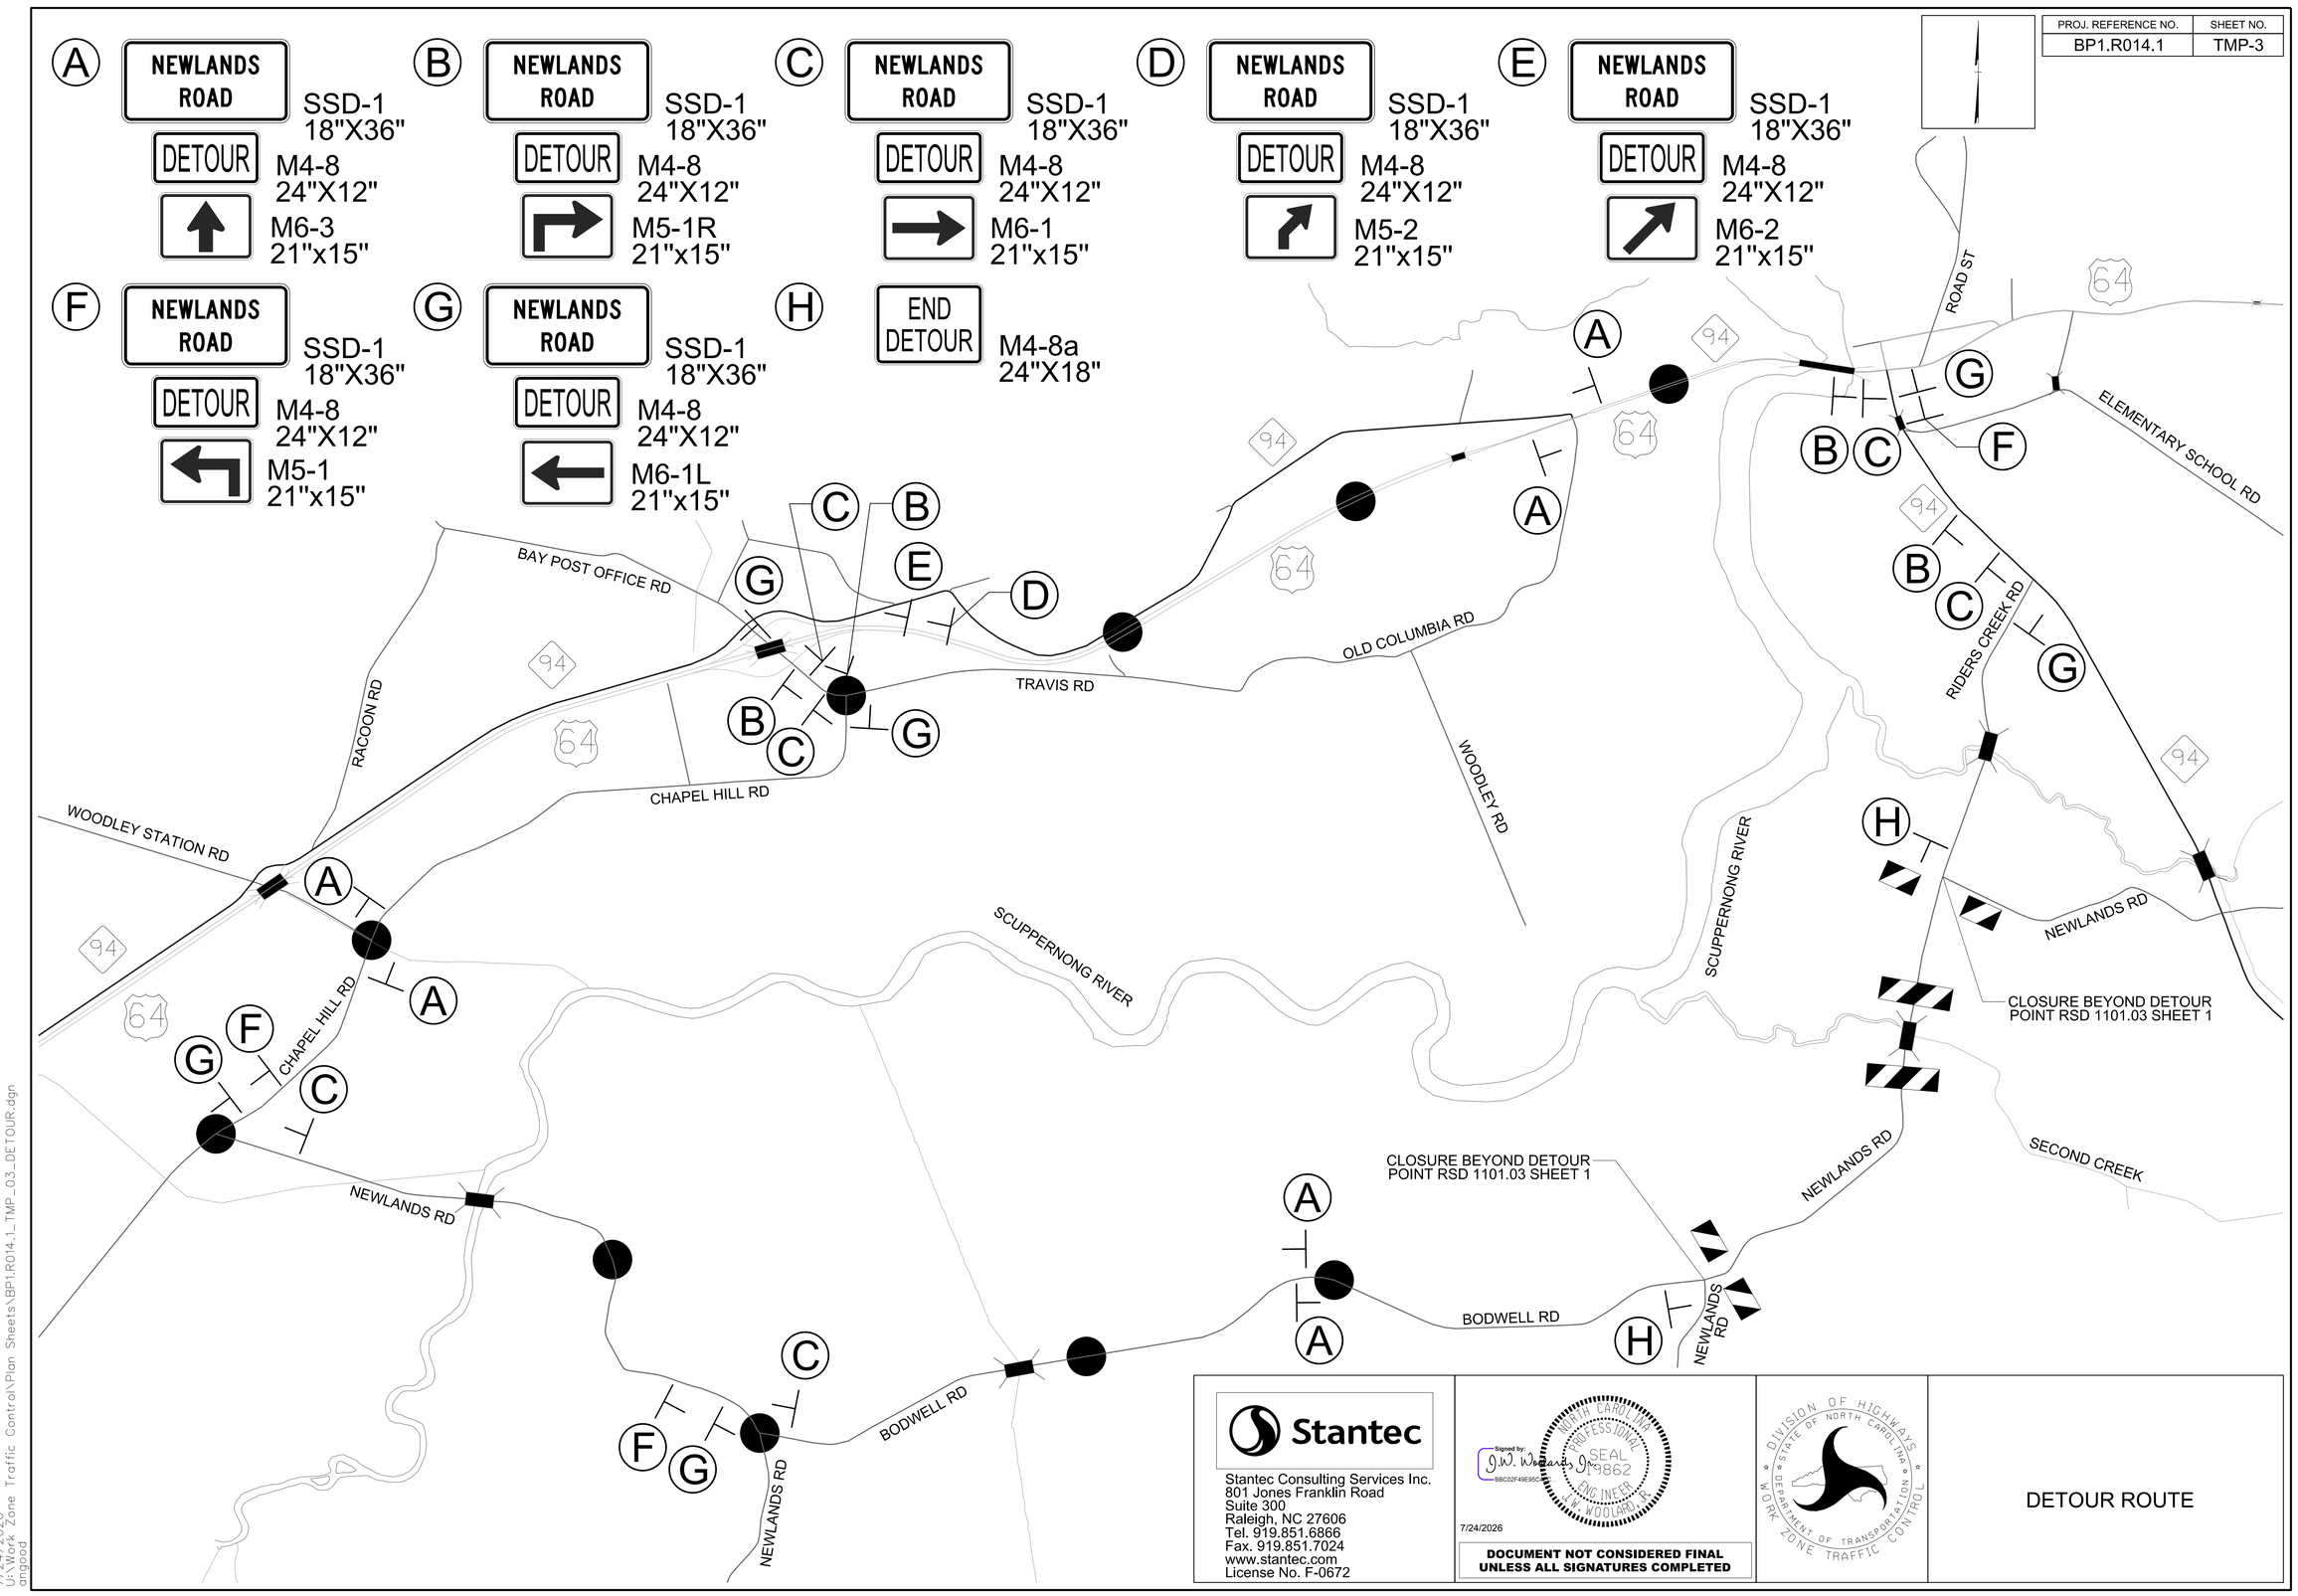

Stantec
Stantec Consulting Services Inc.
801 Jones Franklin Road
Suite 300
Raleigh, NC 27606
Tel. 919.851.6866
Fax. 919.851.7024
www.stantec.com
License No. F-0672

Signed by: J.W. Woolard, Jr. BBC03F49E95...
NORTH CAROLINA PROFESSIONAL SEAL 19862 ENGINEER J.W. WOOLARD, JR.
7/24/2026

DOCUMENT NOT CONSIDERED FINAL UNLESS ALL SIGNATURES COMPLETED

DIVISION OF HIGHWAYS * STATE OF NORTH CAROLINA * DEPARTMENT OF TRANSPORTATION * WORK ZONE TRAFFIC CONTROL

DETOUR ROUTE

7/24/2026
U:\Work Zone Traffic Control\Plan Sheets\BP1.R014.1_TMP_03_DETOUR.dgn
angood