
03/07/25

UTILITIES BY OTHERS

NOTE:
ALL PROPOSED UTILITY WORK SHOWN ON THIS SHEET WILL BE DONE BY OTHERS. NO PAYMENT WILL BE MADE TO THE CONTRACTOR FOR PROPOSED UTILITY WORK SHOWN ON THIS SHEET.

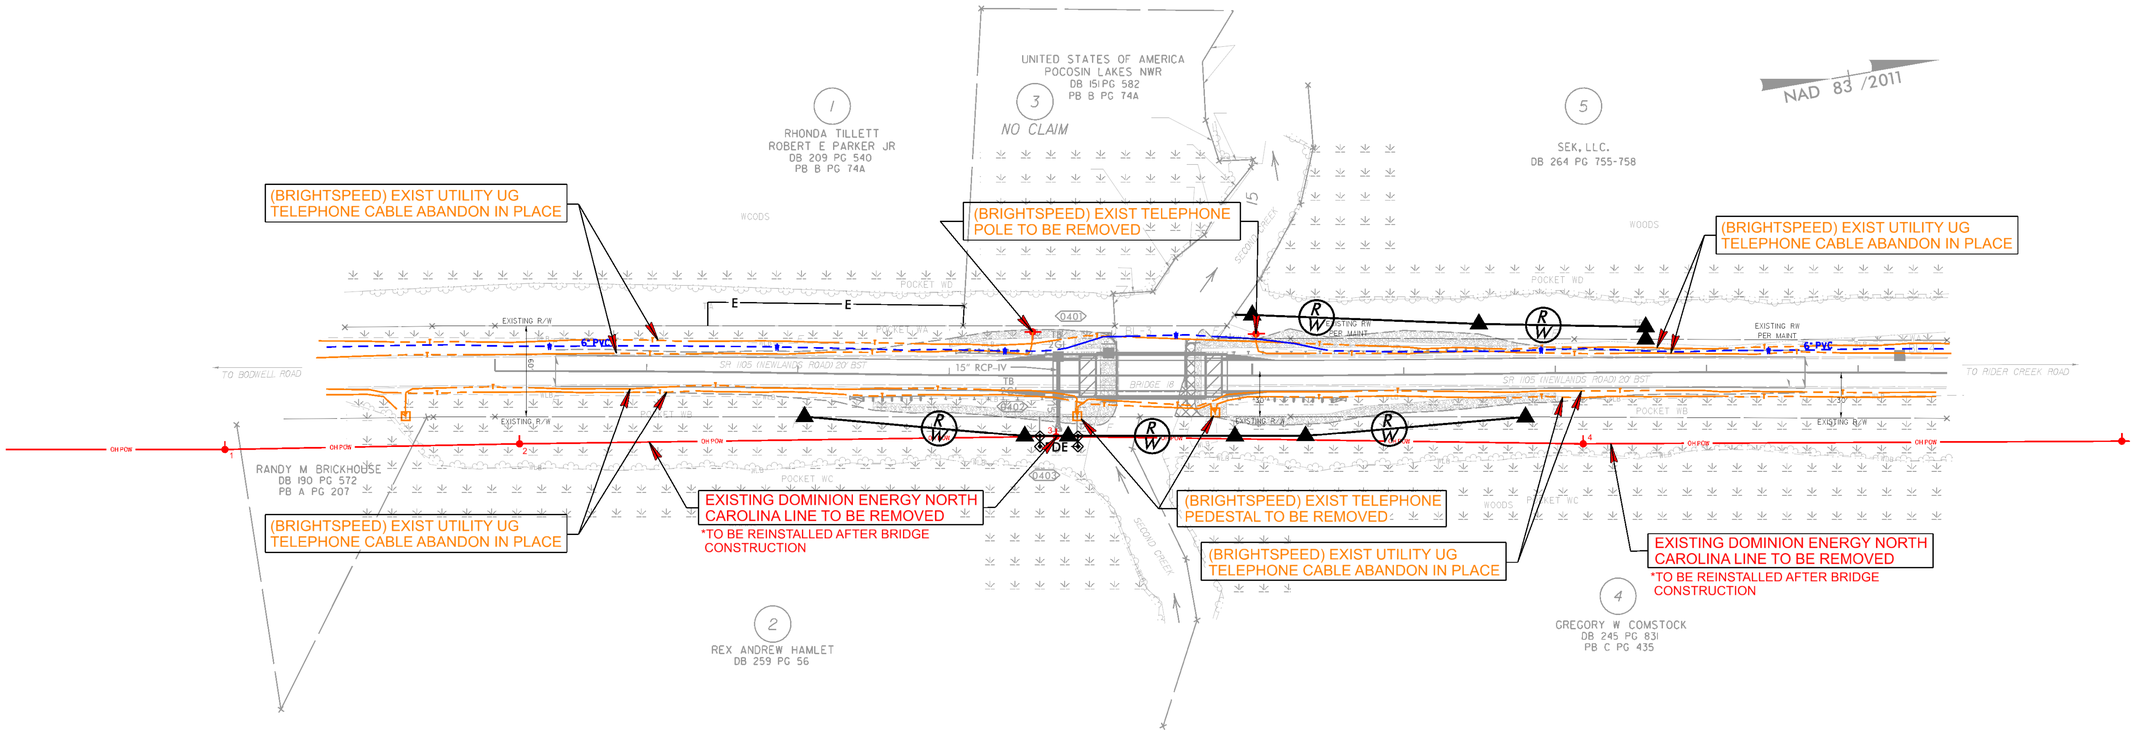

BP1.R014.1

UO-4

NORTH CAROLINA
DEPARTMENT OF TRANSPORTATION
TYRRELL COUNTY

UTILITY DESIGN UNIT

UTILITY CONSTRUCTION PLANS ONLY

INCOMPLETE PLANS

DOCUMENT NOT CONSIDERED FINAL UNLESS ALL SIGNATURES COMPLETED

DESIGNED BY:

DRAWN BY:

CHECKED BY:

APPROVED BY:

REVISED:

UTILITIES ENGINEERING SEC.
PHONE:(919)707-6690
FAX:(919)250-4151

PREPARED BY
Stantec

REVISIONS