Docusign Envelope ID: BFE77894-9823-49A3-968F-4AA397620194


09/08/59

TIP PROJECT: BP1–R014

CONTRACT:

$$$$$$SYSTIME$$$$$$
$$$$$$DGN$$$$$$
$$$$$$USERNAME$$$$$$

See Sheet 1B For Conventional Symbols

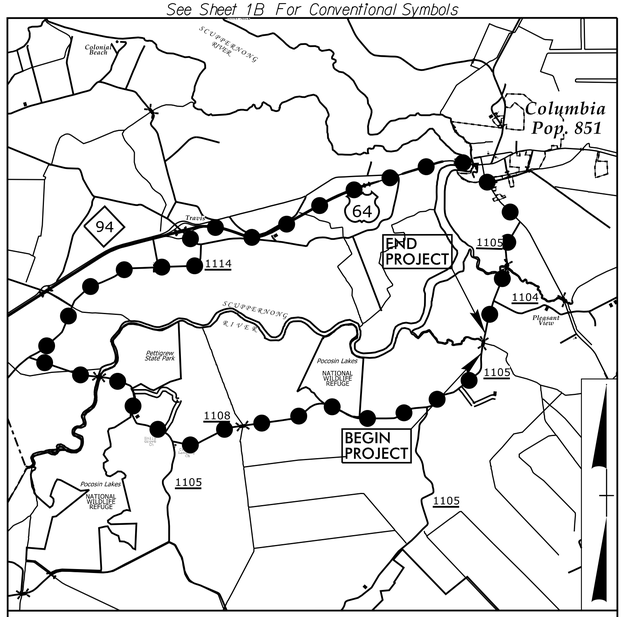

DETOUR (TBD) ***VICINITY MAP***

NOT TO SCALE

100% PLANS

STATE OF NORTH CAROLINA
DIVISION OF HIGHWAYS

TYRRELL COUNTY

LOCATION: REPLACE BRIDGE NO. 880018 ON SR 1105 OVER SECOND CREEK

TYPE OF WORK: GRADING, PAVING, DRAINAGE AND STRUCTURE


BRIDGE

STATE	STATE PROJECT REFERENCE NO.	SHEET NO.	TOTAL SHEETS
N.C.	BP1–R014	1	

STATE PROJ. NO.	F. A. PROJ. NO.	DESCRIPTION
BP1.R014.1	N/A	P.E.
BP1.R014.2	N/A	R/W
BP1.R014.3	N/A	CONST.



NAD 83/NA 2011

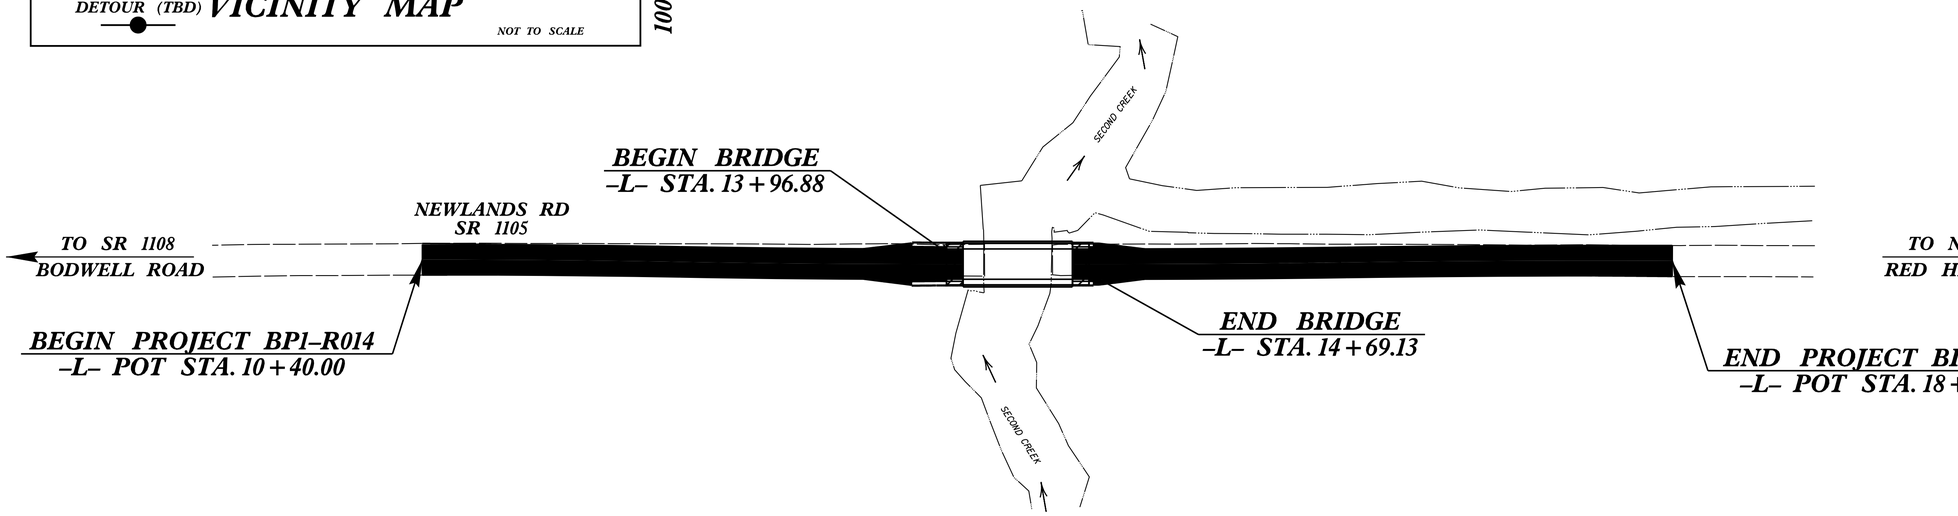

THIS PROJECT IS NOT WITHIN A MUNICIPAL BOUNDARY.

DOCUMENT NOT CONSIDERED FINAL UNLESS ALL SIGNATURES COMPLETED

GRAPHIC SCALES

50 25 0 50 100
PLANS

50 25 0 50 100
PROFILE (HORIZONTAL)

10 5 0 5 10
PROFILE (VERTICAL)

DESIGN DATA

ADT 2040 = <750
V = 60 MPH

FUNC CLASS =
RURAL LOCAL
SUBREGIONAL TIER

PROJECT LENGTH

LENGTH OF ROADWAY T.I.P. PROJECT BP1–R014	0.142 MI
LENGTH OF STRUCTURE T.I.P. PROJECT BP1–R014	0.014 MI
TOTAL LENGTH OF T.I.P. PROJECT BP1–R014	0.156 MI

NCDOT CONTACT: RYAN SHOOK
NCDOT DIVISION 1 PROJECT MANAGER

Prepared In The Offices of:

Stantec
Stantec Consulting Services Inc.
801 Jones Franklin Road
Suite 300
Raleigh, NC 27606
Tel. (919) 851-6866 Fax. (919) 851-7024
www.stantec.com License No. F-0672

2024 STANDARD SPECIFICATIONS

RIGHT OF WAY DATE:
01/09/2026

LETTING DATE:
06/03/2026

TUCKER JARVIS, PE
PROJECT ENGINEER

STATE OF NORTH CAROLINA • DEPARTMENT OF TRANSPORTATION •