
Docusign Envelope ID: BFE77894-9823-49A3-968F-4AA397620194

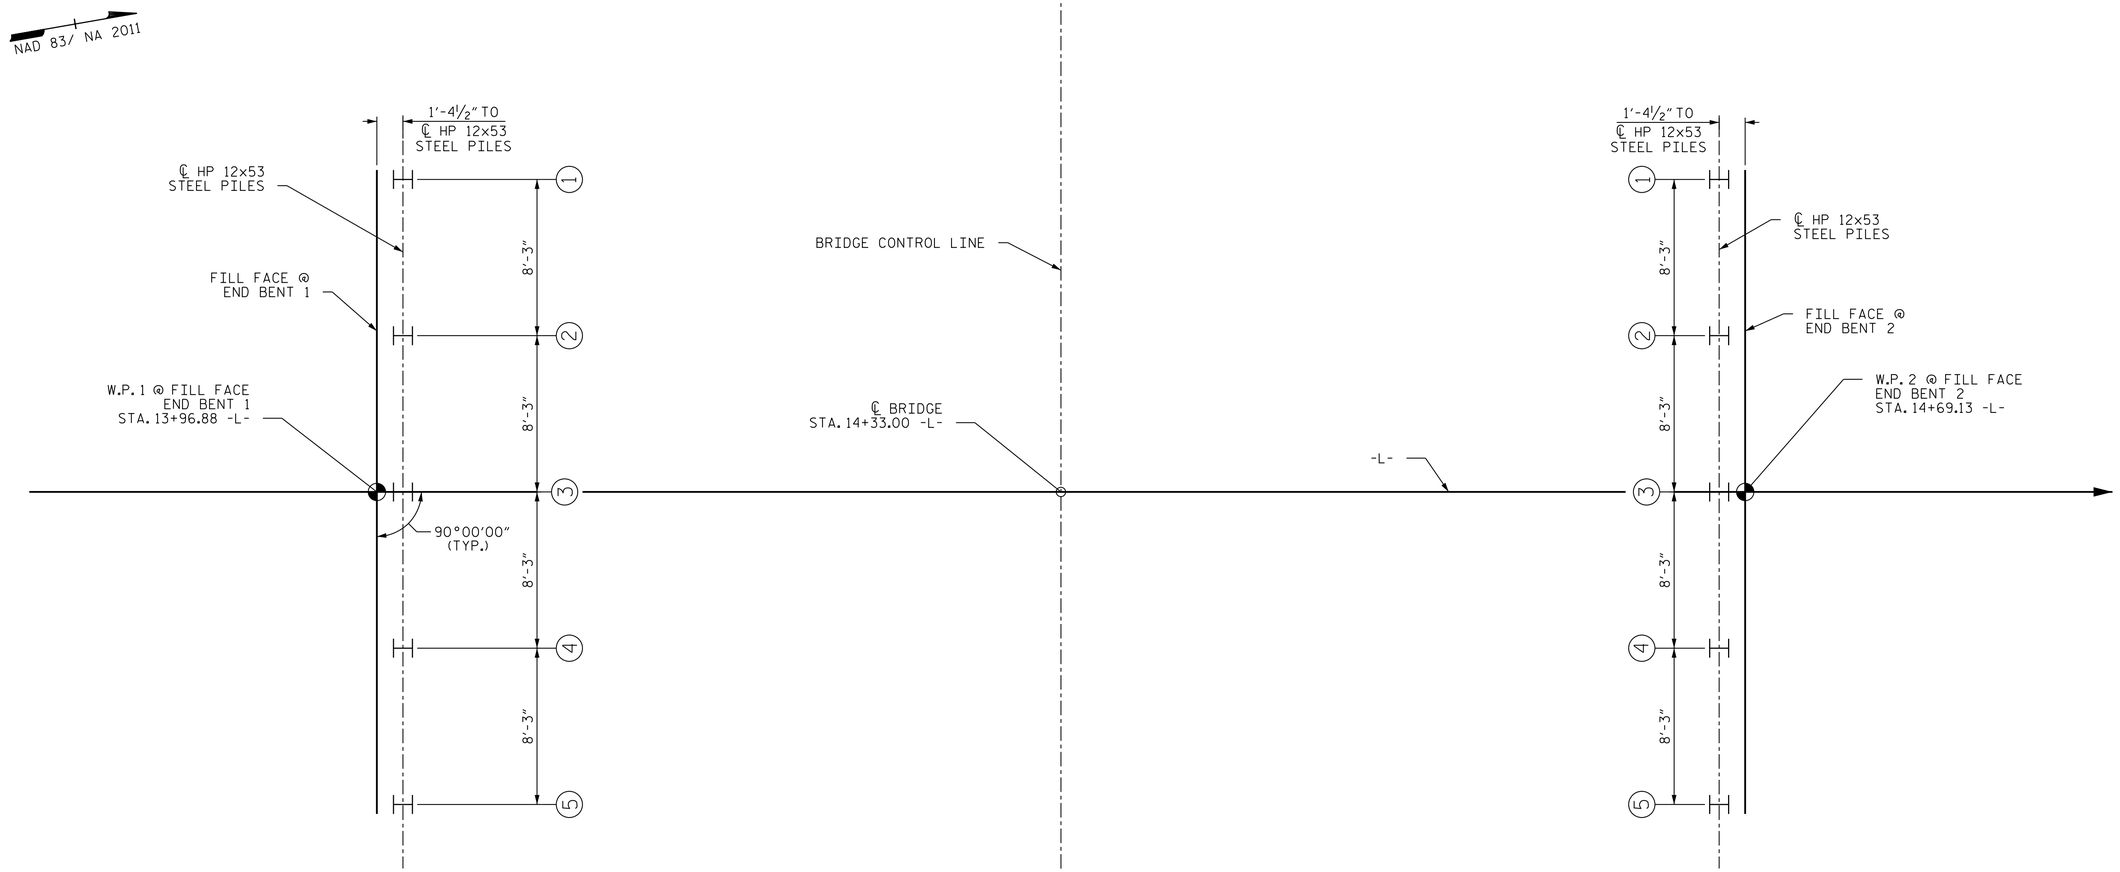

END BENT NO. 1

END BENT NO. 2

FOUNDATION LAYOUT

NOTE: ALL SUBSTRUCTURE WORK LINES PASS THROUGH WORK POINTS

(#) - DENOTES PILE NUMBER

NOTES:

1. FOR PILES, SEE SECTION 450 OF THE STANDARD SPECIFICATIONS.

PROJECT NO. BP1.R014.1

TYRRELL COUNTY

STATION: 14+33.00 -L-

SHEET 2 OF 4

DRAWN BY : J.E.HAGENBUSH DATE : 01/28/26

CHECKED BY : J.T. KELVINGTON DATE : 01/28/26

DESIGN ENGINEER OF RECORD: J.T. KELVINGTON DATE : 03/26/26

Stantec
Stantec Consulting Services Inc.
801 Jones Franklin Road
Suite 300
Raleigh, NC 27606
Tel. (919) 851-6866
Fax. (919) 851-7024
www.stantec.com
License No. F-0672

NORTH CAROLINA PROFESSIONAL SEAL 13406 ENGINEER JOSEPH T. KELVINGTON
4/29/2026

DOCUMENT NOT CONSIDERED FINAL UNLESS ALL SIGNATURES COMPLETED

STATE OF NORTH CAROLINA
DEPARTMENT OF TRANSPORTATION
RALEIGH

FOUNDATION LAYOUT
FOR BRIDGE OVER SECOND CREEK
ON SR 1105 NEWLANDS RD.
BETWEEN SR 1106 (BAZEMORE RD.)
AND SR 1104 (NEWLANDS RD.)

REVISIONS						SHEET NO.
NO.	BY:	DATE:	NO.	BY:	DATE:	S-02
1			3			TOTAL SHEETS
2			4			16

U:\Structures\Drafting\Final\17002532_SMU_ FL_880018.dgn 4/29/2026 10:10:04 AM JHagenbush