

Docusign Envelope ID: BFE77894-9823-49A3-968F-4AA397620194

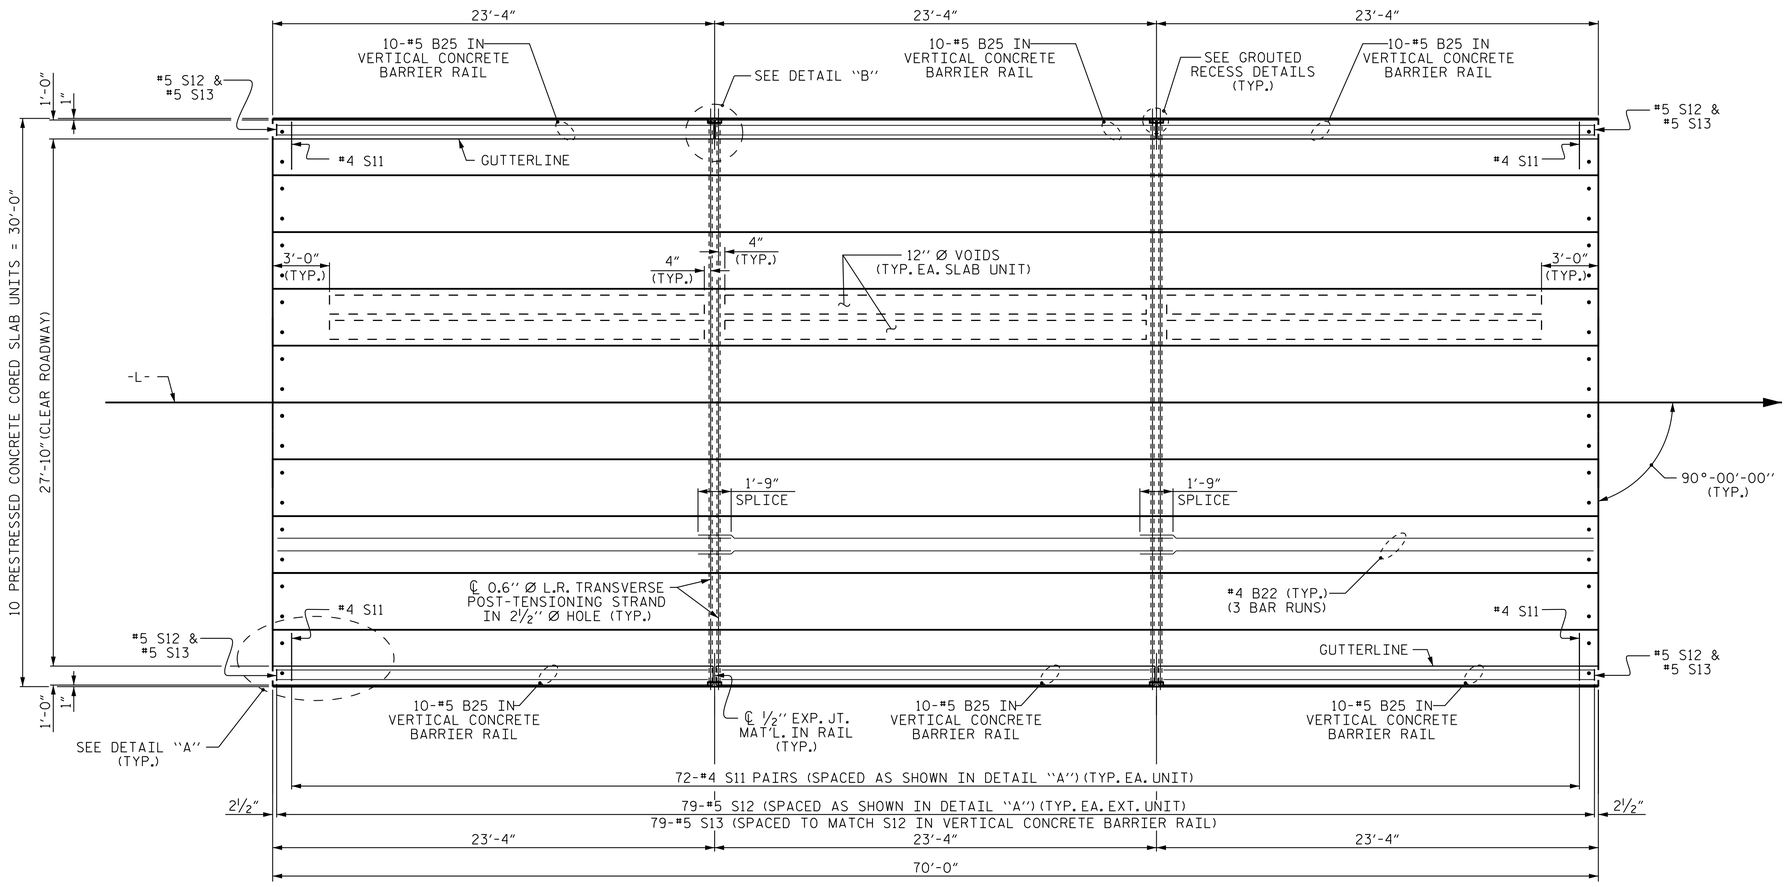


PLAN OF UNITS

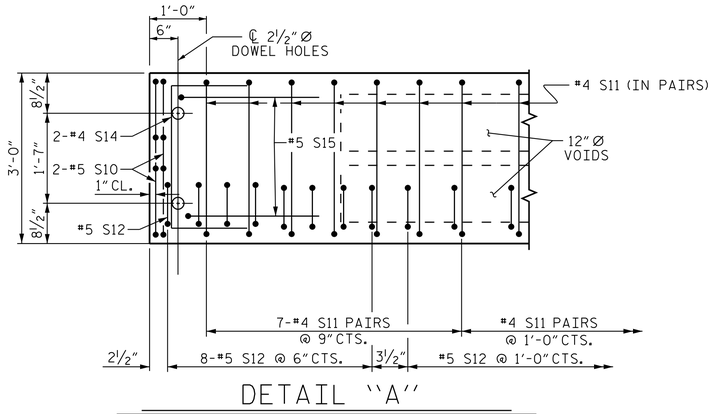

DETAIL "A"

(TYPICAL EACH END OF UNIT)
NOTE: EXTERIOR UNIT SHOWN - INTERIOR UNIT SIMILAR EXCEPT OMIT #5 S12 BARS.

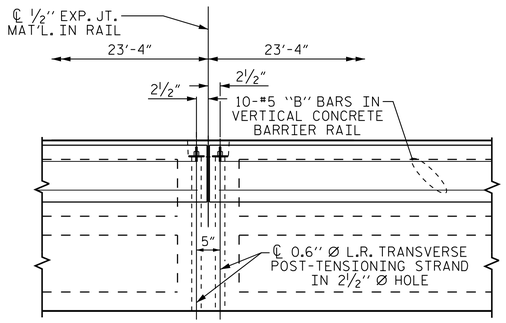

DETAIL "B"

#4 S11 BARS MAY BE SHIFTED AS NECESSARY TO MAINTAIN 1" CLEAR TO GROUTED RECESS AND 2½" Ø TRANSVERSE POST-TENSIONING STRAND HOLES

PROJECT NO. BP1.R014.1
TYRRELL COUNTY
STATION: 14+33.00 -L-

SHEET 2 OF 3

STATE OF NORTH CAROLINA
DEPARTMENT OF TRANSPORTATION
RALEIGH

PLAN OF 70' UNIT 27'-6" CLEAR ROADWAY 90° SKEW

ASSEMBLED BY : J.E.HAGENBUSH	DATE : 01/28/26
CHECKED BY : J.T.KELVINGTON	DATE : 01/28/26
DRAWN BY : MAA 6/10	REV. 12/5/11 MAA/AAC
CHECKED BY : MKT 7/10	REV. 8/14 MAA/TMG

DESIGN ENGINEER OF RECORD: J.T. KELVINGTON DATE : 03/26/26

Stantec
Stantec Consulting Services Inc.
801 Jones Franklin Road
Suite 300
Raleigh, NC 27606
Tel. (919) 851-6866
Fax. (919) 851-7024
www.stantec.com
License No. F-0672

NORTH CAROLINA PROFESSIONAL SEAL 13406 ENGINEER JOSEPH KELVINGTON
4/29/2026

DOCUMENT NOT CONSIDERED FINAL UNLESS ALL SIGNATURES COMPLETED

REVISIONS						SHEET NO.
NO.	BY:	DATE:	NO.	BY:	DATE:	S-07
1			3			TOTAL SHEETS
2			4			16

STD. NO. 24PCS_30_90S_70L

U:\Structures\Drafting\Final\TI002532_SMU_CS2_880018.dgn 4/29/2026 10:10:46 AM JHagenbush

$$$$$$SYSTIME$$$$$
$$$$$$$$$$$$$$$$$$$$$$$$DGN$$$$$$$$$$$$$$$$$$$$$$$$
$$$$USERNAME$$$$