

STATE	PROJECT NO.	SHEET NO.	TOTAL SHEETS
N.C.	2027CPT.10.04.20842	1	14
F.A. PROJECT NO.			



ENLARGED MUNICIPAL AND SUBURBAN AREAS

STANLY COUNTY

NORTH CAROLINA


PREPARED BY THE
NORTH CAROLINA DEPARTMENT OF TRANSPORTATION
DIVISION OF HIGHWAYS - DIVISION 10 DISTRICT 1

MAP # 1


SR 1208 BARRIER STORE ROAD (0.81 MILES)
FROM SR 1206 FIVE POINT ROAD (MP 0.00)
TO CABARRUS COUNTY LINE (MP 0.81)

MAP # 2

SR 1209 LEWIS ROAD (0.70 MILES)
FROM SR 1208 BARRIER STORE ROAD (MP 0.00)
TO CABARRUS COUNTY LINE (MP 0.70)

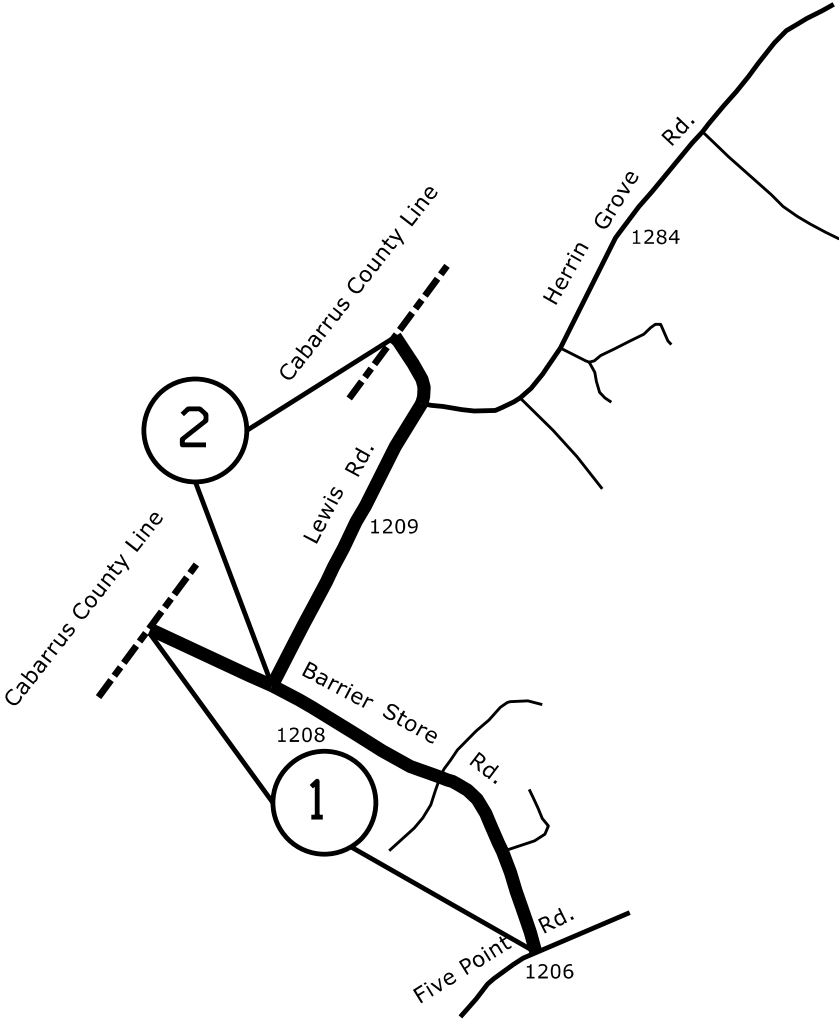

STATE	PROJECT NO.	SHEET NO.	TOTAL SHEETS
N.C.	2027CPT.10.04.20842	2	14
F.A. PROJECT NO.			

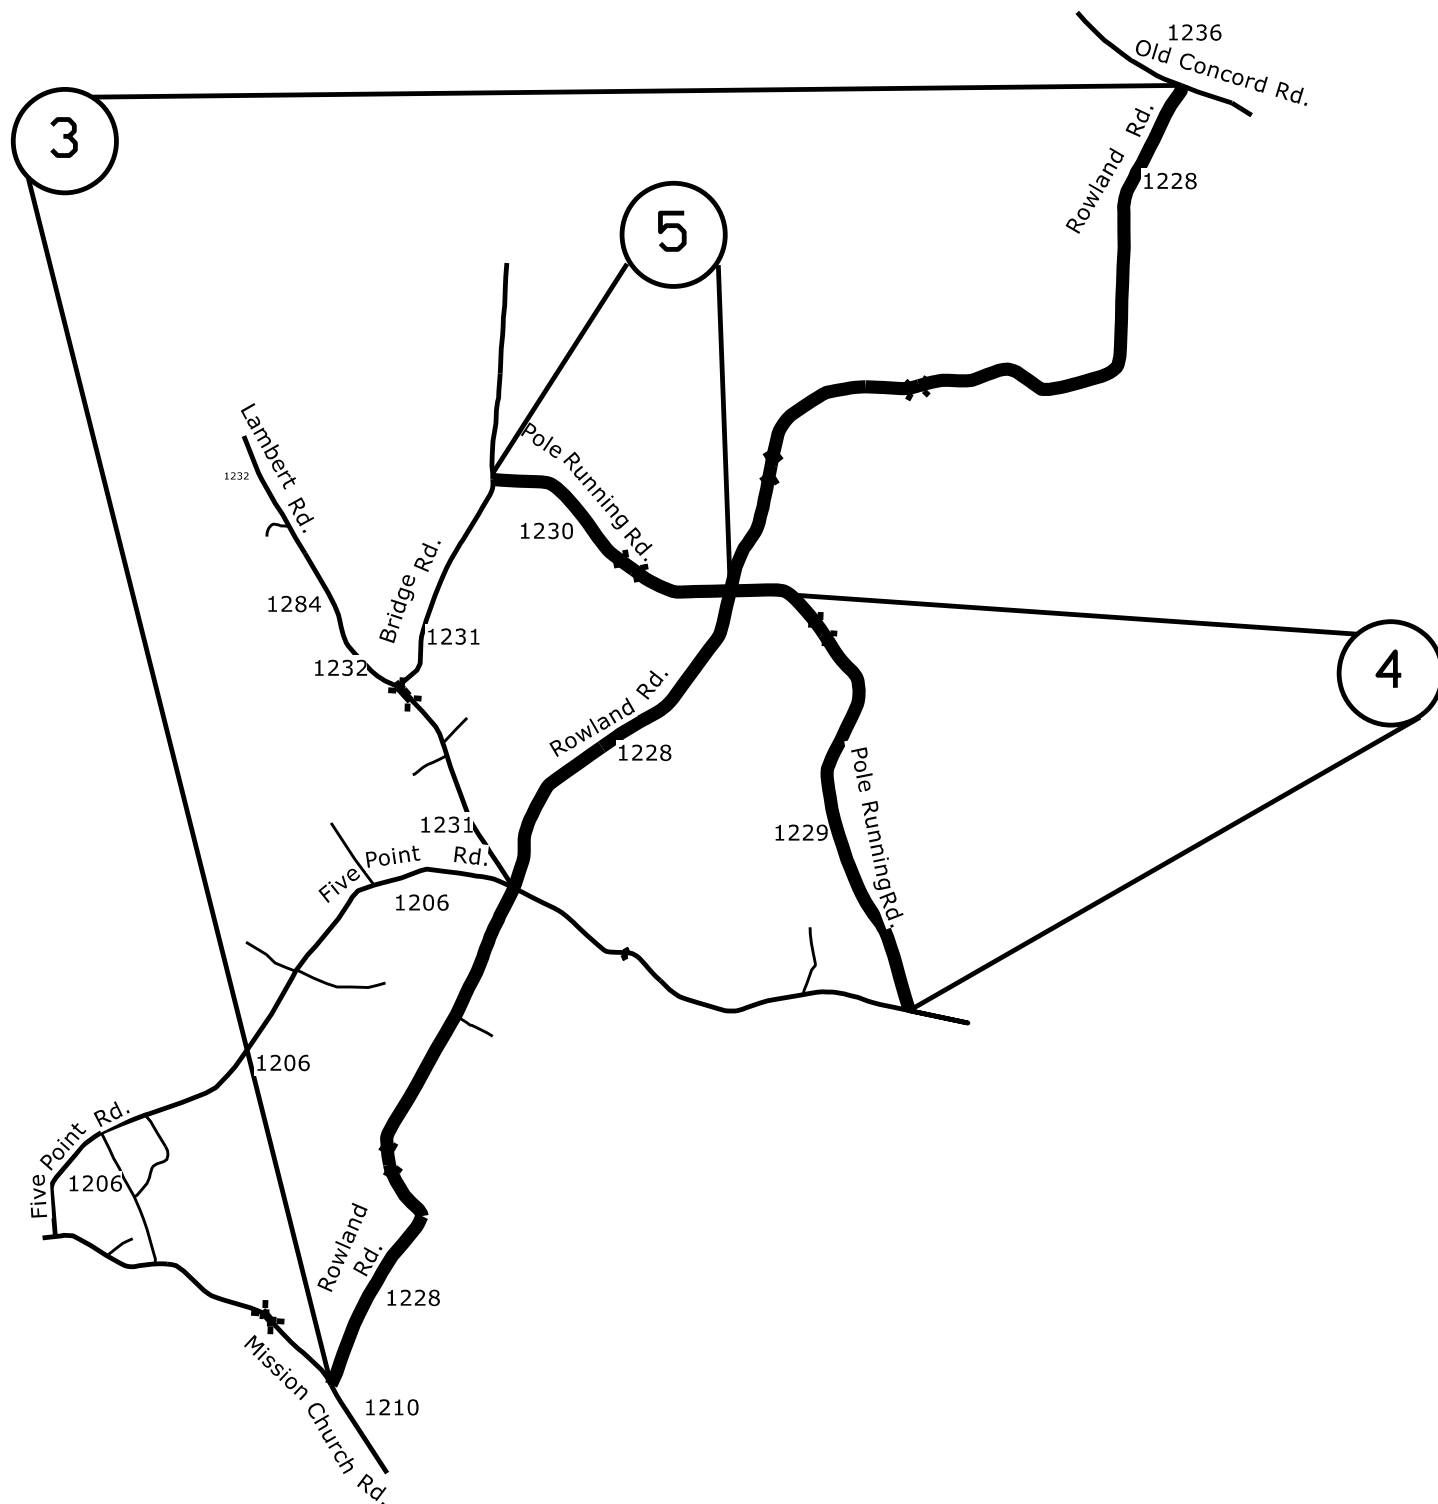

ENLARGED MUNICIPAL AND SUBURBAN AREAS

STANLY COUNTY

NORTH CAROLINA

PREPARED BY: DHE

NORTH CAROLINA DEPARTMENT OF TRANSPORTATION
DIVISION OF HIGHWAYS - DIVISION 10 DISTRICT 1

MAP # 3
 SR 1228 ROWLAND ROAD (5.87 MILES)
 FROM SR 1210 MISSION CHURCH ROAD (MP 0.00)
 TO SR 1236 OLD CONCORD ROAD (MP 5.87)

MAP # 4
 SR 1229 POLE RUNNING ROAD (1.73)
 FROM SR 1206 FIVE POINT ROAD (0.00)
 TO SR 1228 ROWLAND ROAD (1.73)

MAP # 5
 SR 1230 POLE RUNNING ROAD (0.93)
 FROM SR 1228 ROWLAND ROAD (MP 0.00)
 TO SR 1231 BRIDGE ROAD (0.93)

STATE	PROJECT NO.	SHEET NO.	TOTAL SHEETS
N.C.	2027CPT.10.04.20842	3	14
F.A. PROJECT NO.			




ENLARGED MUNICIPAL AND SUBURBAN AREAS

STANLY COUNTY

NORTH CAROLINA

PREPARED BY THE
NORTH CAROLINA DEPARTMENT OF TRANSPORTATION
DIVISION OF HIGHWAYS - DIVISION 10 DISTRICT 1

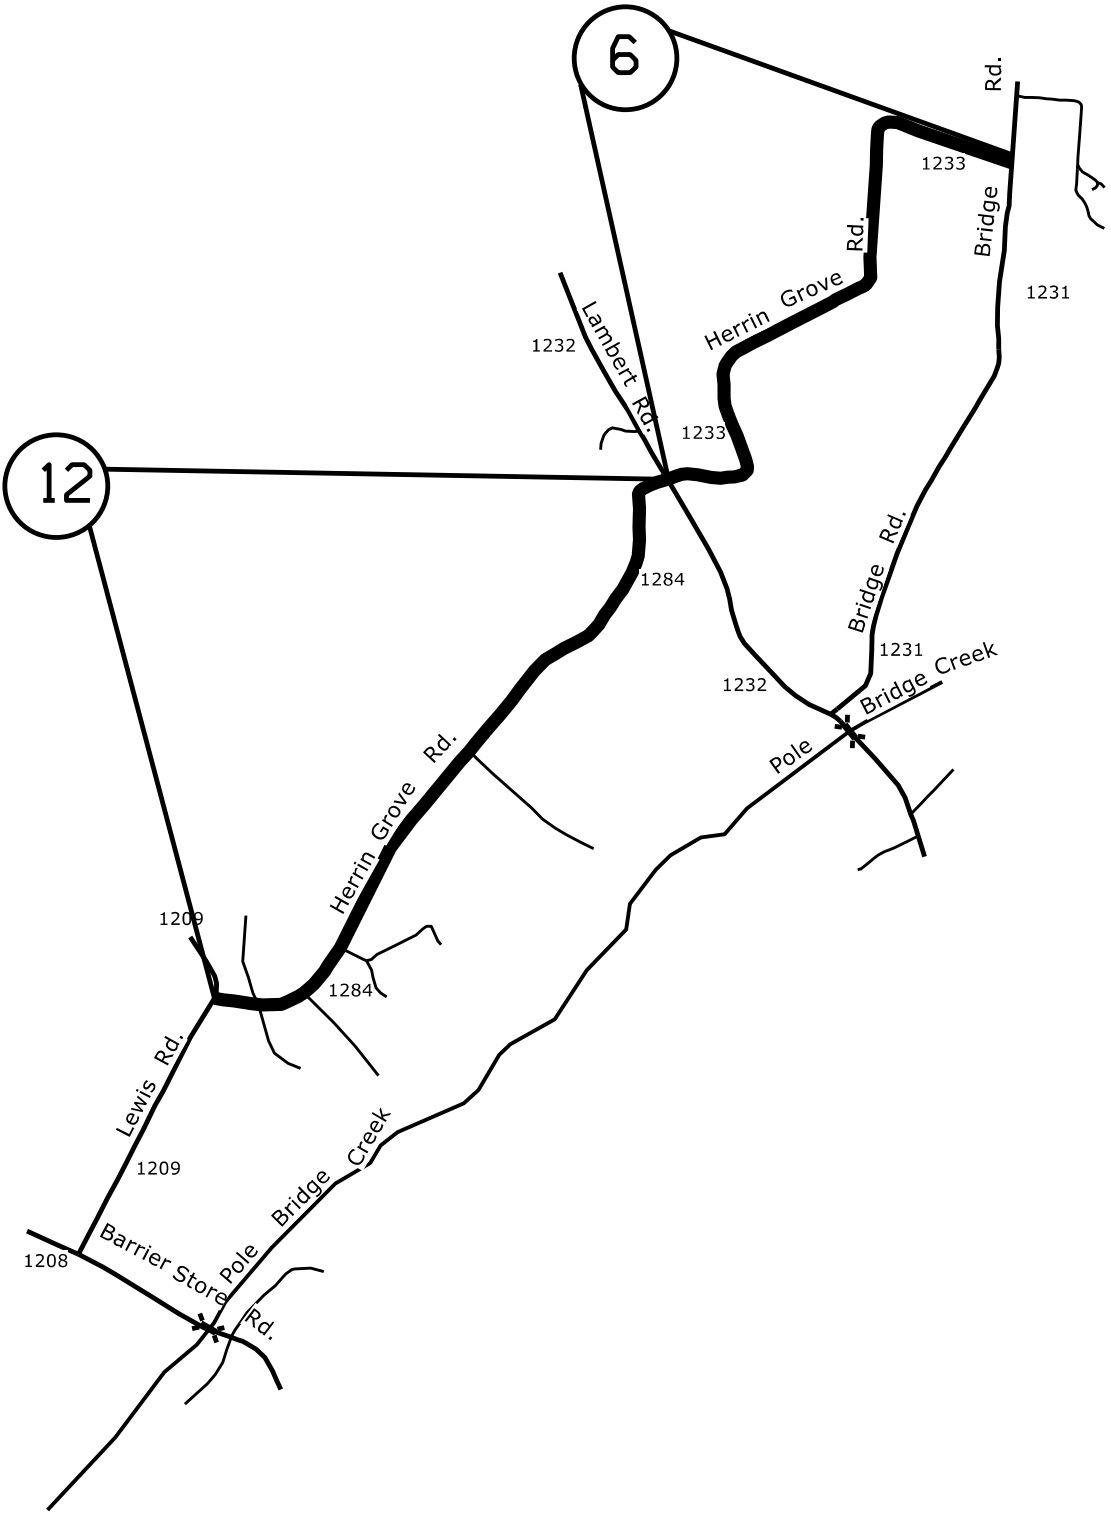

MAP # 6
SR 1233 HERRIN GROVE ROAD (1.23 MILES)
FROM SR 1232 LAMBERT ROAD (MP 0.00)
TO SR 1231 BRIDGE ROAD (MP 1.23)

MAP # 12
SR 1284 HERRIN GROVE ROAD (1.39 MILES)
FROM 1232 LAMBERT ROAD (MP 0.00)
TO SR 1209 LEWIS ROAD (MP 1.39)

STATE	PROJECT NO.	SHEET NO.	TOTAL SHEETS
N.C.	2027CPT.10.04.20842	4	14
F.A. PROJECT NO.			




ENLARGED MUNICIPAL AND SUBURBAN AREAS

STANLY COUNTY

NORTH CAROLINA

PREPARED BY: EHE

NORTH CAROLINA DEPARTMENT OF TRANSPORTATION
DIVISION OF HIGHWAYS - DIVISION 10 DISTRICT 1

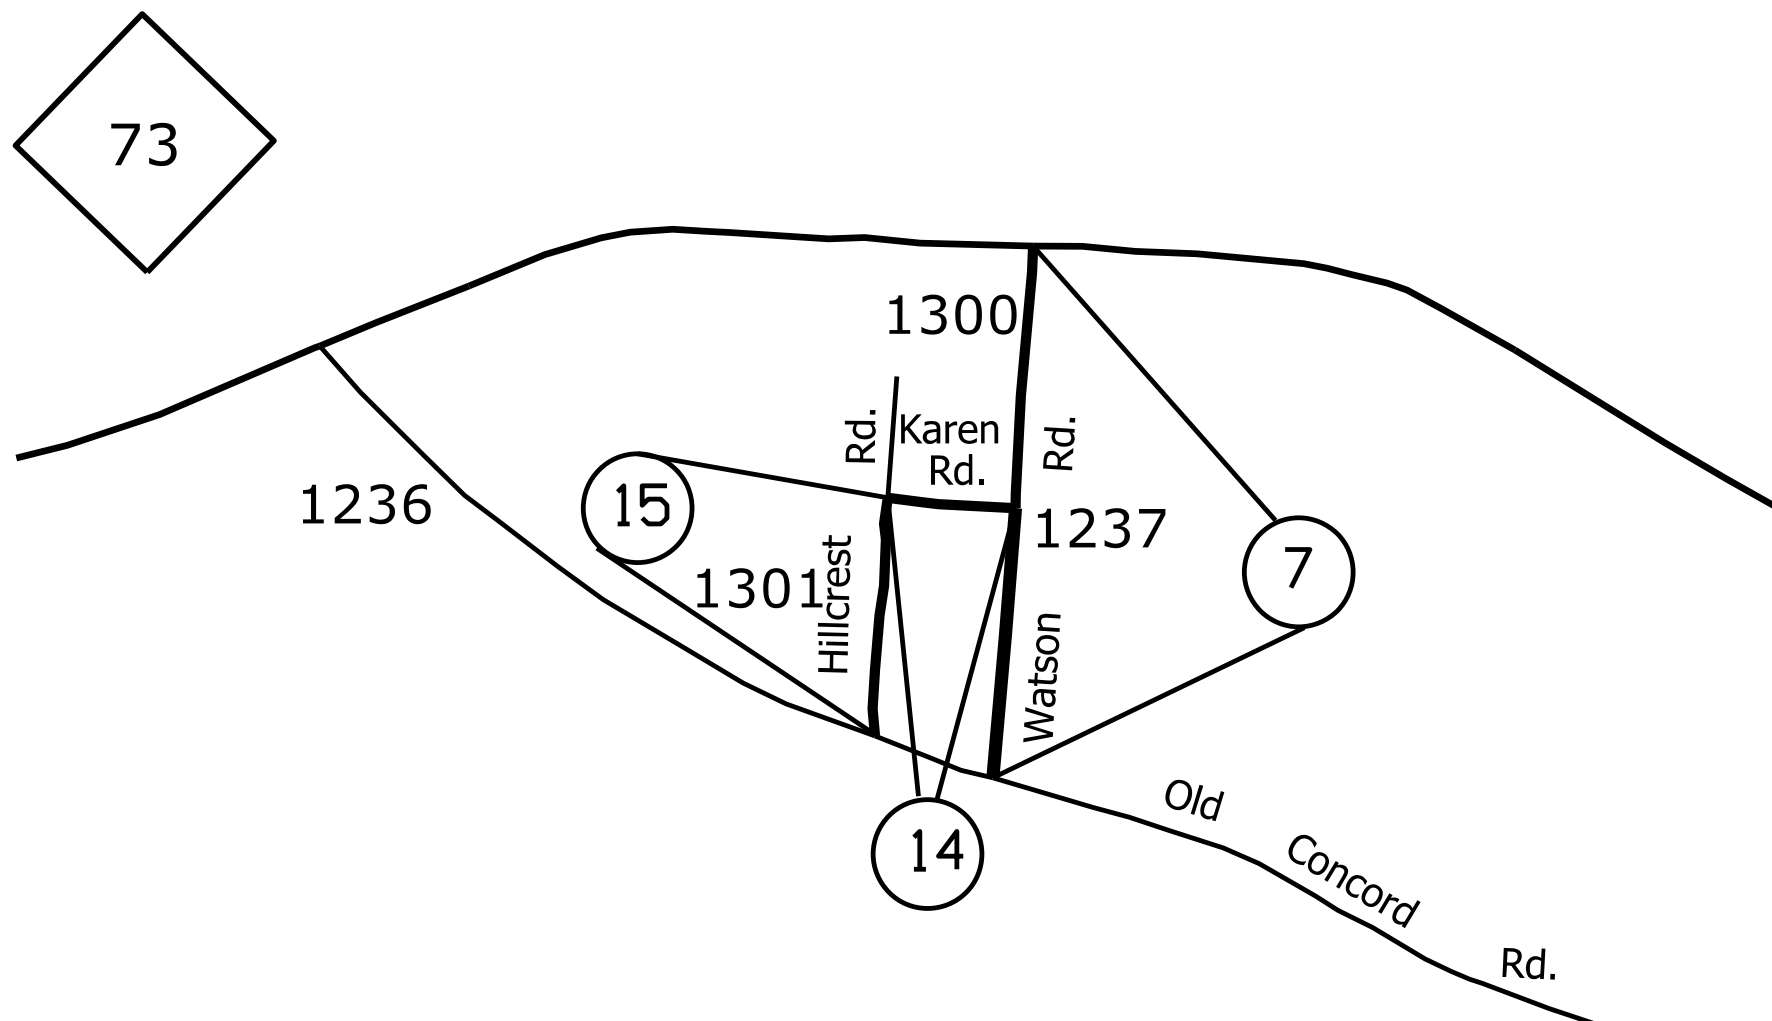


MAP # 7
SR 1237 WATSON ROAD (0.15 MILES)
FROM SR 1236 OLD CONCORD ROAD (MP 0.00)
TO NC 73 (MP 0.15)

MAP # 14
SR 1300 KAREN ROAD (0.08 MILES)
FROM SR 1301 HILLCREST ROAD (MP 0.00)
TO SR 1237 WATSON ROAD (MP 0.08)

MAP # 15
SR 1301 HILLCREST ROAD (0.15 MILES)
FROM SR 1236 OLD CONCORD ROAD (MP 0.00)
TO SR 1300 KAREN ROAD (MP 0.15)

STATE	PROJECT NO.	SHEET NO.	TOTAL SHEETS
N.C.	2027CPT.10.04.20842	6	14
F.A. PROJECT NO.			

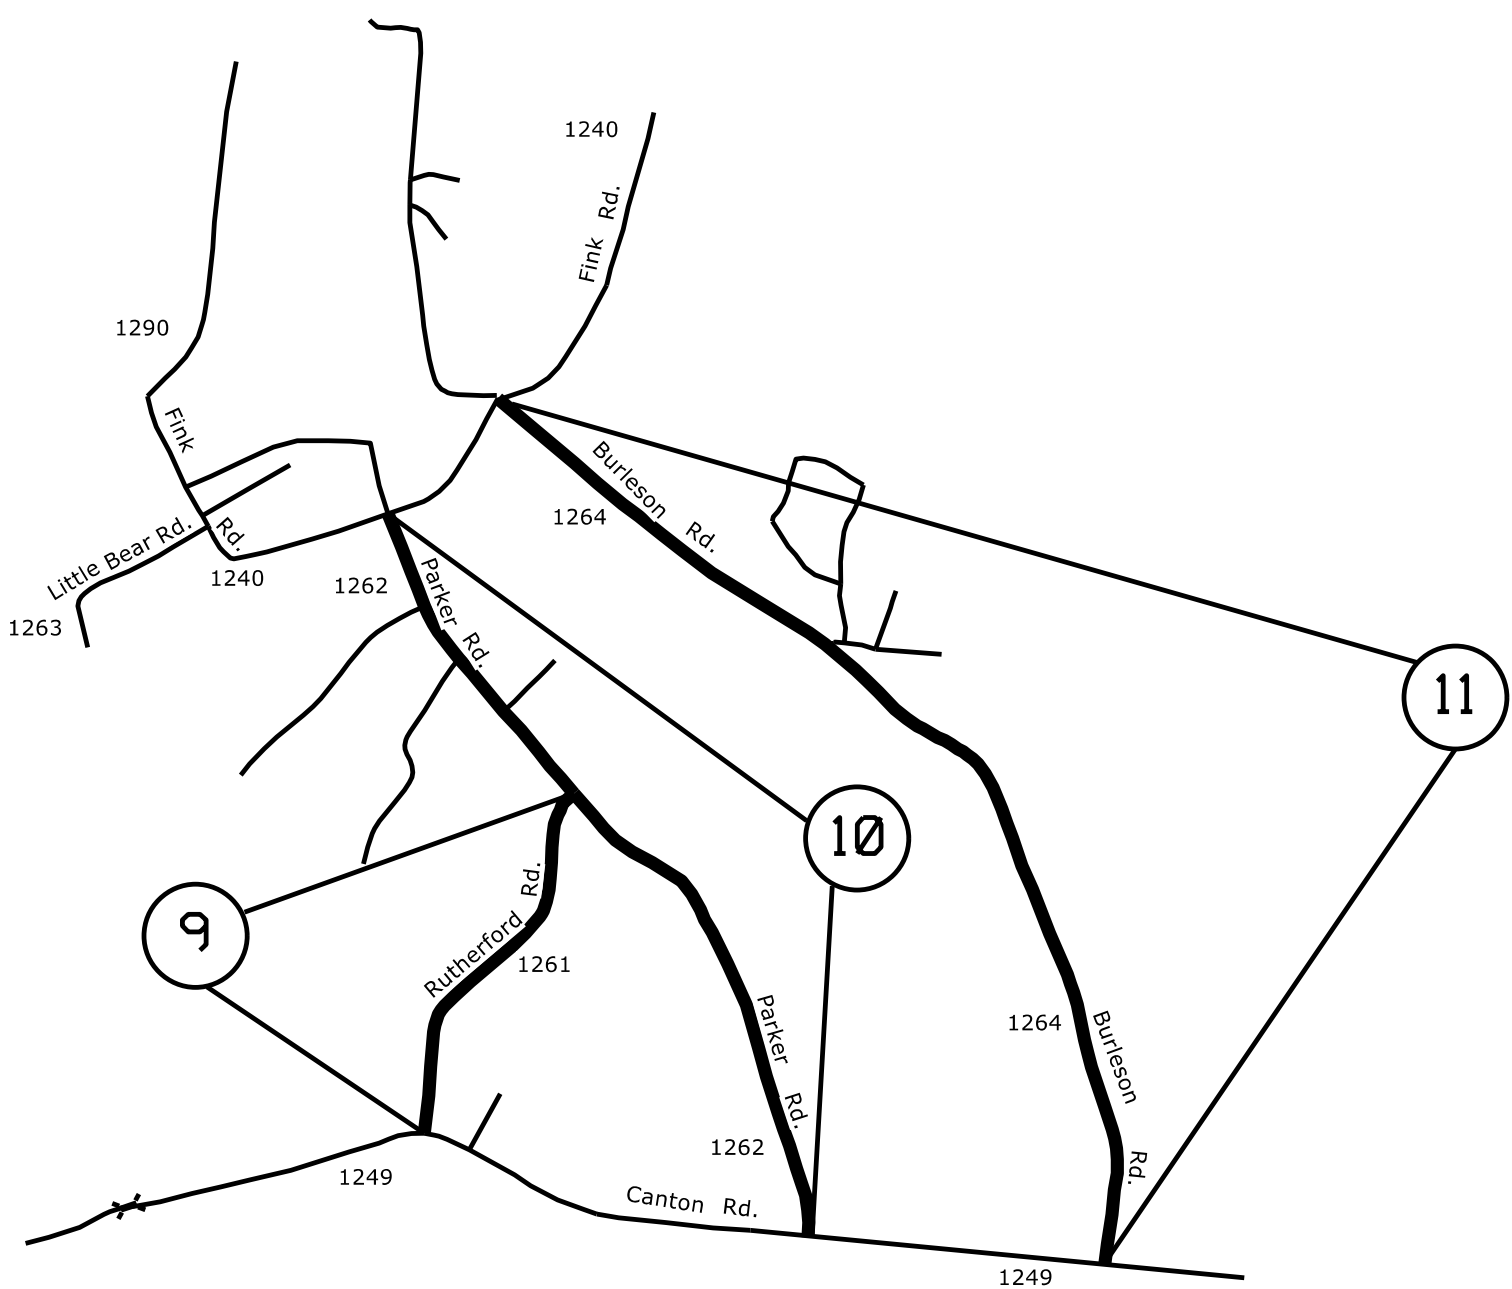

ENLARGED MUNICIPAL AND SUBURBAN AREAS

STANLY COUNTY

NORTH CAROLINA

PREPARED BY THE

NORTH CAROLINA DEPARTMENT OF TRANSPORTATION
DIVISION OF HIGHWAYS - DIVISION 10 DISTRICT 1

MAP # 9

SR 1261 RUTHERFORD ROAD (0.60 MILES)
FROM SR 1249 CANTON ROAD (MP 0.00)
SR 1262 PARKER ROAD (MP 0.60)

MAP # 10

SR 1262 PARKER ROAD (1.32 MILES)
FROM SR 1249 CANTON ROAD (MP 0.00)
SR 1240 FINK ROAD (MP 1.32)

MAP # 11

SR 1264 BURLESON ROAD (1.74 MILES)
FROM SR 1249 CANTON ROAD (MP 0.00)
SR 1240 FINK ROAD (MP 1.74)

STATE	PROJECT NO.	SHEET NO.	TOTAL SHEETS
N.C.	2027CPT.10.04.20842	7	14
F.A. PROJECT NO.			




ENLARGED MUNICIPAL AND SUBURBAN AREAS

STANLY COUNTY

NORTH CAROLINA

PREPARED BY THE
NORTH CAROLINA DEPARTMENT OF TRANSPORTATION
DIVISION OF HIGHWAYS - DIVISION 10 DISTRICT 1

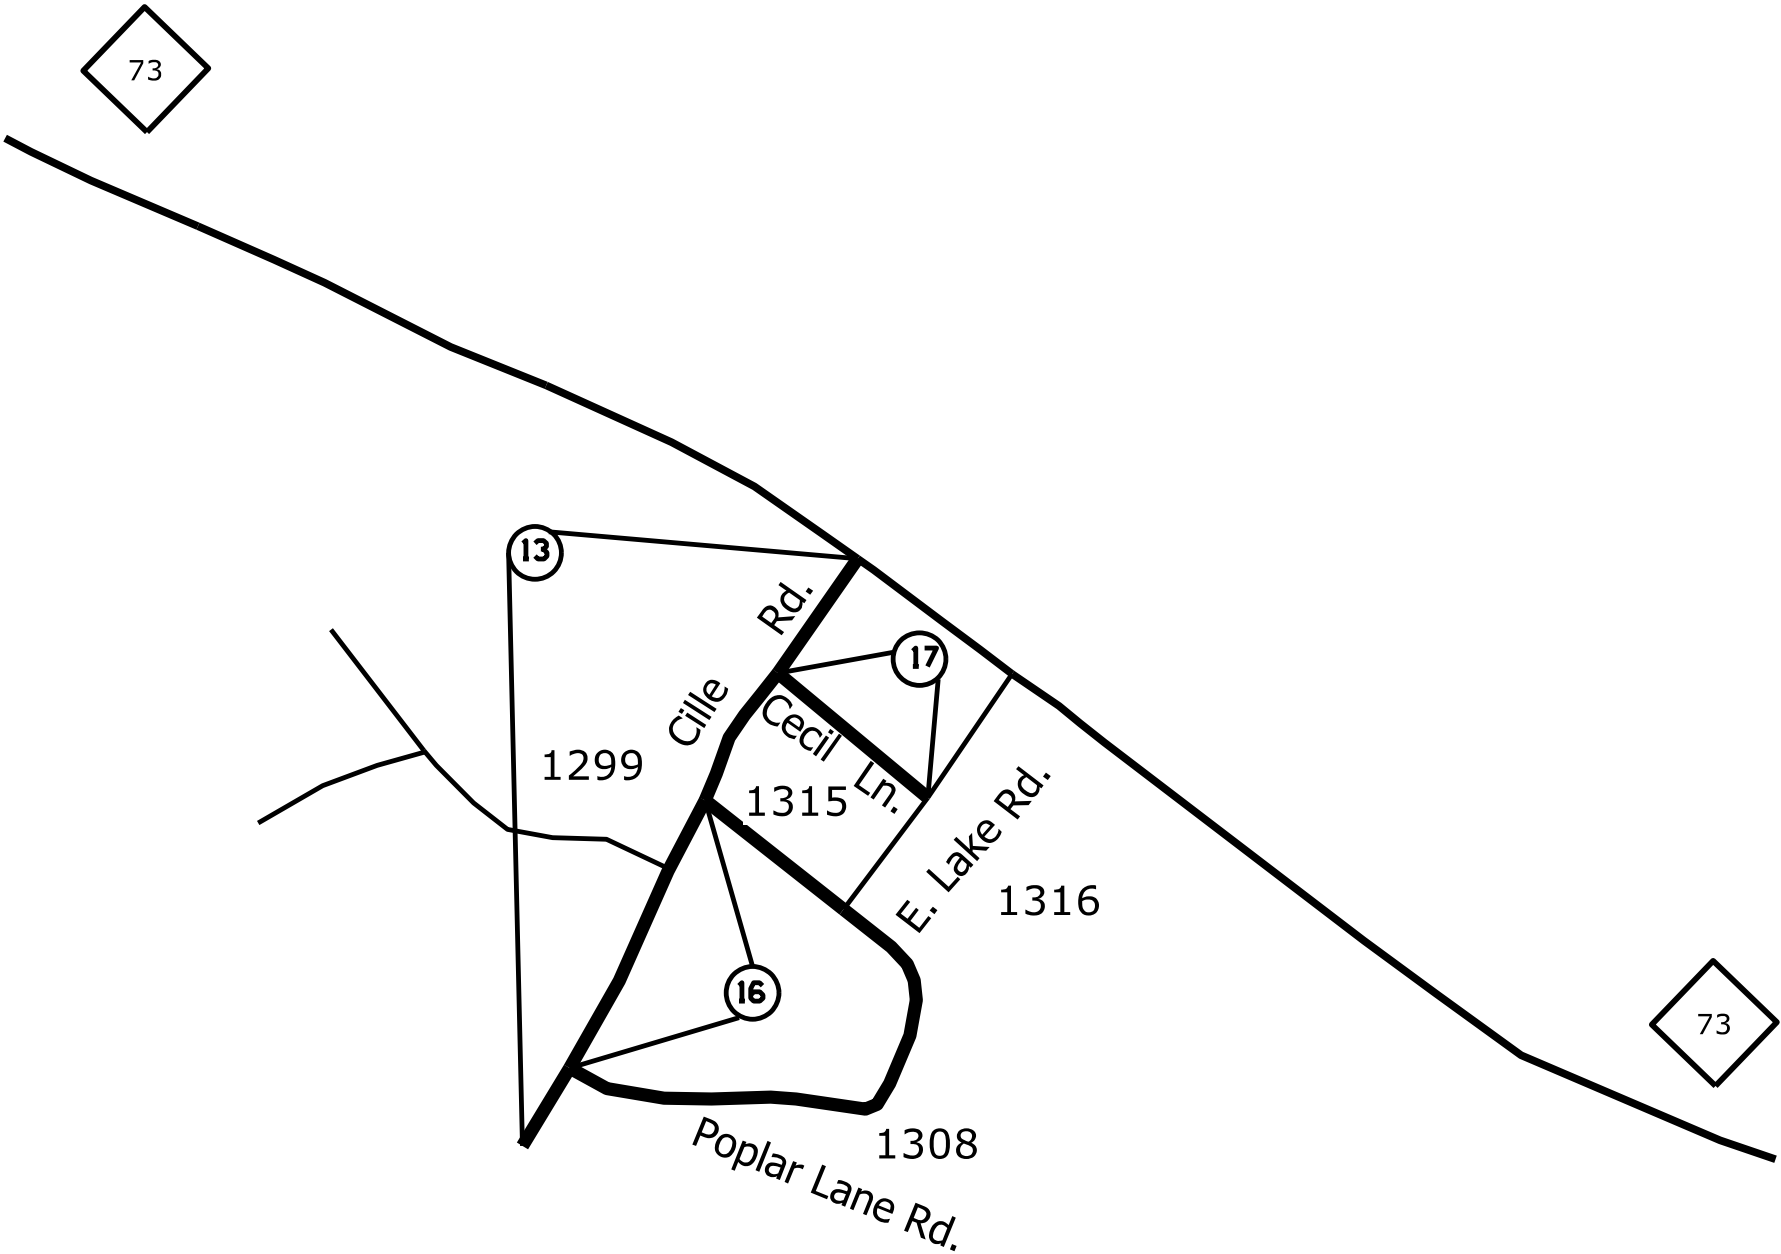


MAP # 13
SR 1299 CILLE ROAD (0.41 MILES)
FROM NC 73(MP 0.00)
TO DEAD END (MP 0.41)

MAP # 16
SR 1308 POPLAR LANE ROAD (0.42 MILES)
FROM SR 1299 CILLE ROAD (MP 0.00)
TO SR 1299 CILLE ROAD (MP 0.42)

MAP # 17
SR 1315 CECIL LANE (0.12 MILES)
FROM SR 1299 CILLE ROAD (MP 0.00)
TO SR 1316 EAST LAKE ROAD (MP 0.12)

STATE	PROJECT NO.	SHEET NO.	TOTAL SHEETS
N.C.	2027CPT.10.04.20842	8	14
F.A. PROJECT NO.			

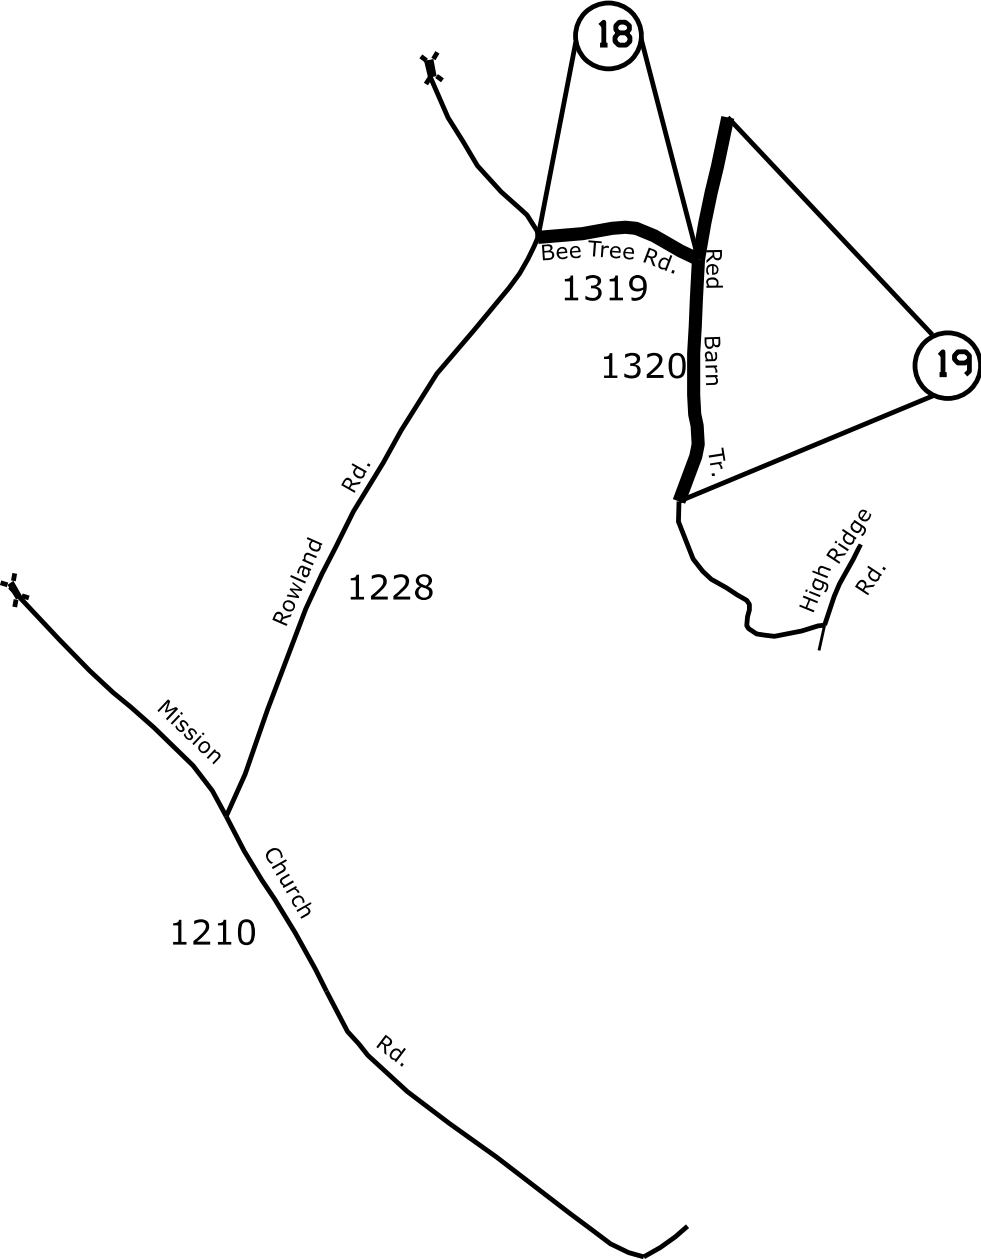

ENLARGED MUNICIPAL AND SUBURBAN AREAS
STANLY COUNTY
NORTH CAROLINA

PREPARED BY THE
NORTH CAROLINA DEPARTMENT OF TRANSPORTATION
DIVISION OF HIGHWAYS - DIVISION 10 DISTRICT 1

MAP # 18
SR 1319 BEE TREE RD (0.17 MILES)
FROM SR 1228 ROWLAND ROAD (MP 0.00)
TO SR 1320 RED BARN TRAIL (MP 0.17)

MAP # 19
SR 1320 RED BARN TRAIL (0.38 MILES)
FROM EOM (MP 0.00)
TO EOM (MP 0.38)

STATE	PROJECT NO.	SHEET NO.	TOTAL SHEETS
N.C.	2027CPT.10.04.20842	9	14
F.A. PROJECT NO.			




ENLARGED MUNICIPAL AND SUBURBAN AREAS

STANLY COUNTY

NORTH CAROLINA

PREPARED BY THE


NORTH CAROLINA DEPARTMENT OF TRANSPORTATION
DIVISION OF HIGHWAYS - DIVISION 10 DISTRICT 1

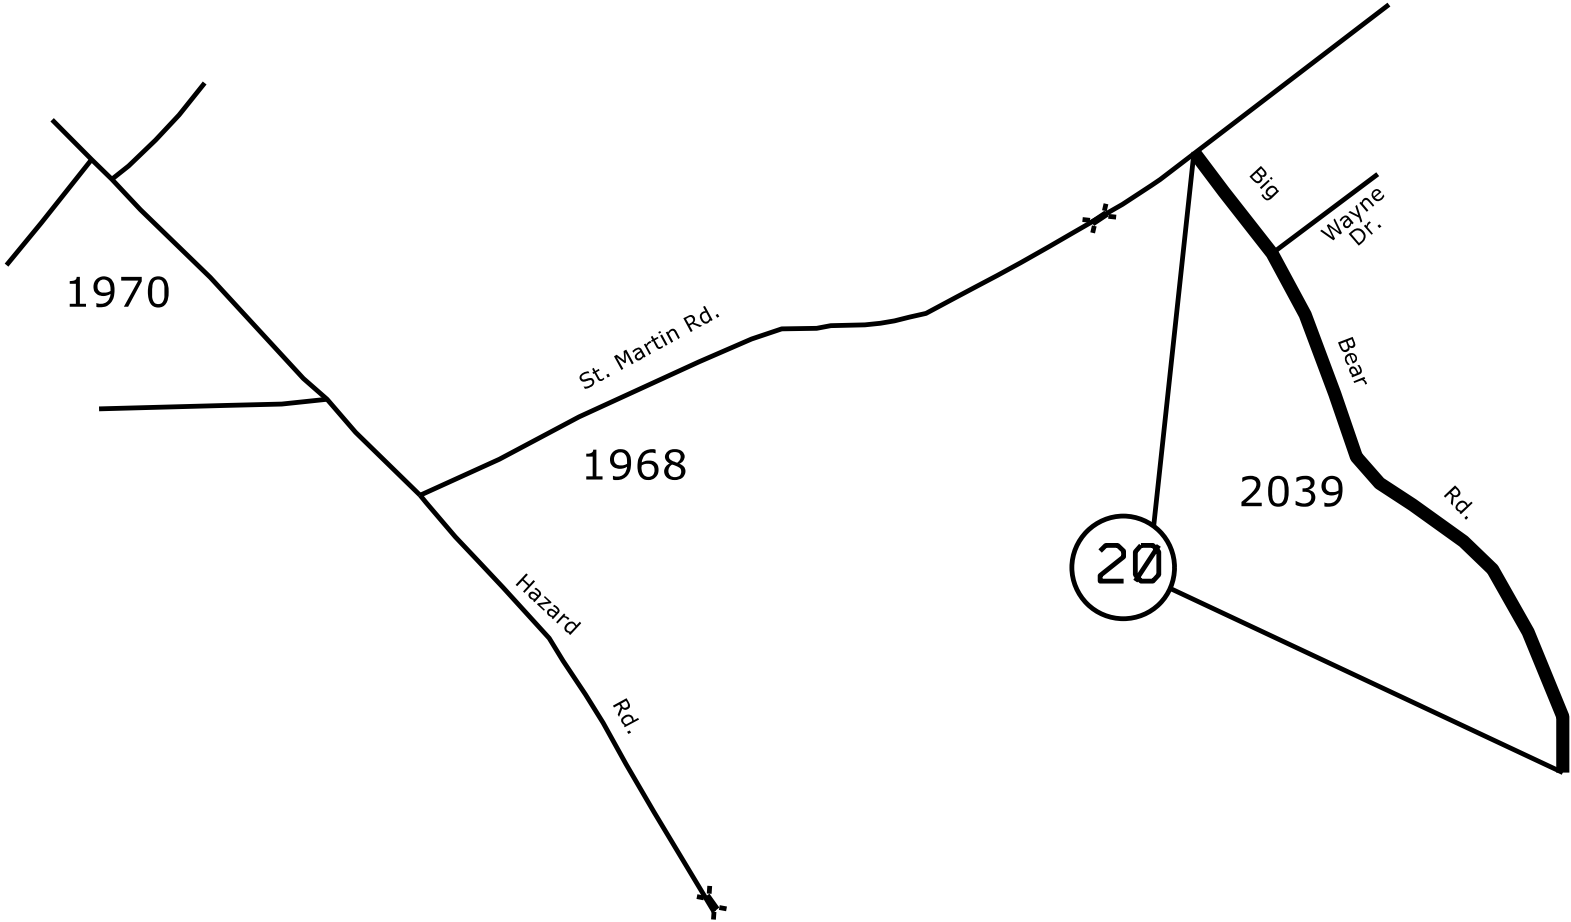

MAP # 20
SR 2039 BIG BEAR ROAD (0.56 MILES)
FROM SR 1968 ST. MARTIN ROAD (MP 0.00)
TO EOM (MP 0.56)


INTERSECTION EMULSION PLACEMENT TWO LANE TWO WAY ROADWAY

STATE	PROJECT NO.	SHEET NO.	TOTAL SHEETS
N.C.	2027CPT.10.04.20842	10	14
F.A. PROJECT NO.			

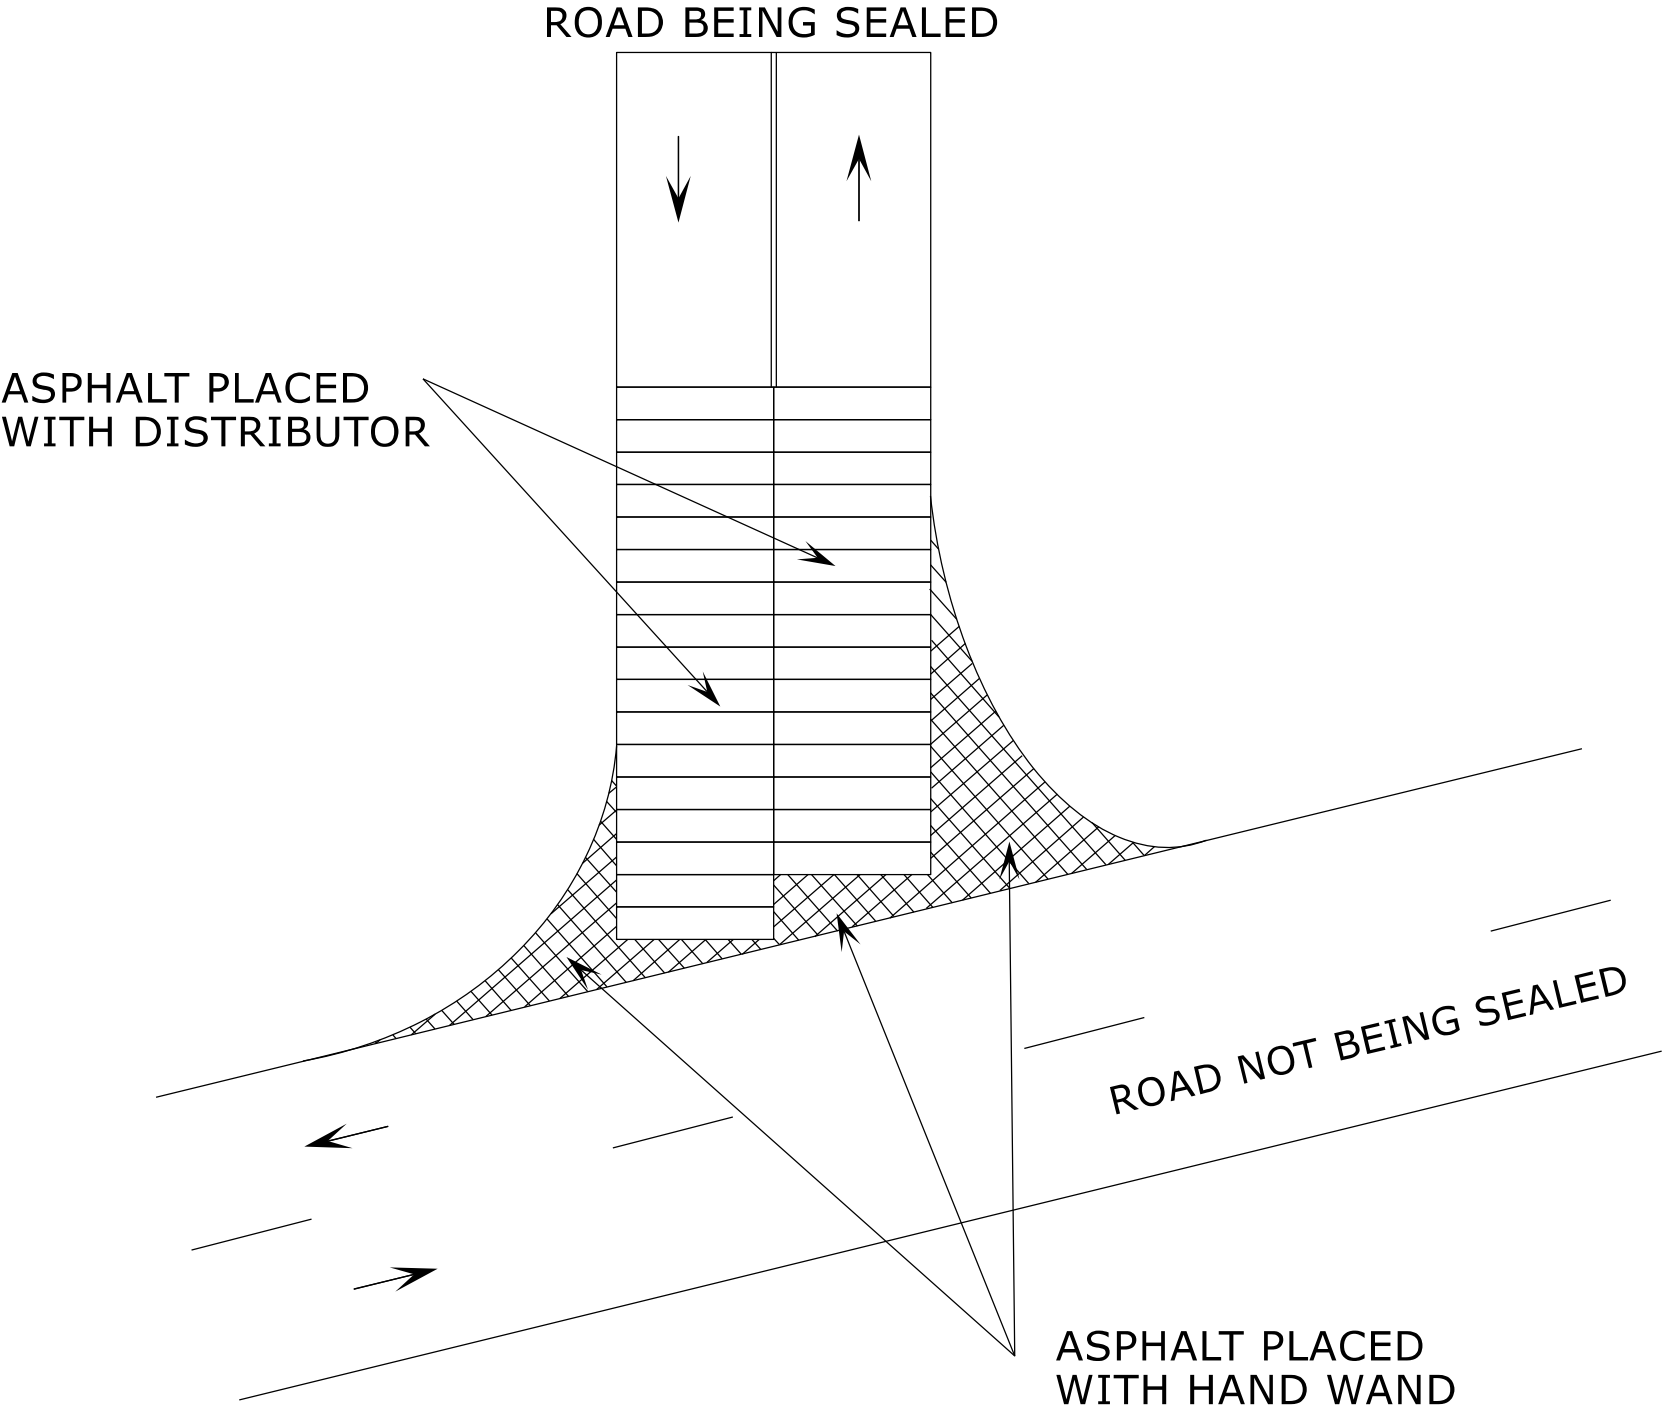


LEGEND

- DIRECTION OF TRAFFIC FLOW
- SKIP LINES
- == DOUBLE YELLOW LINES

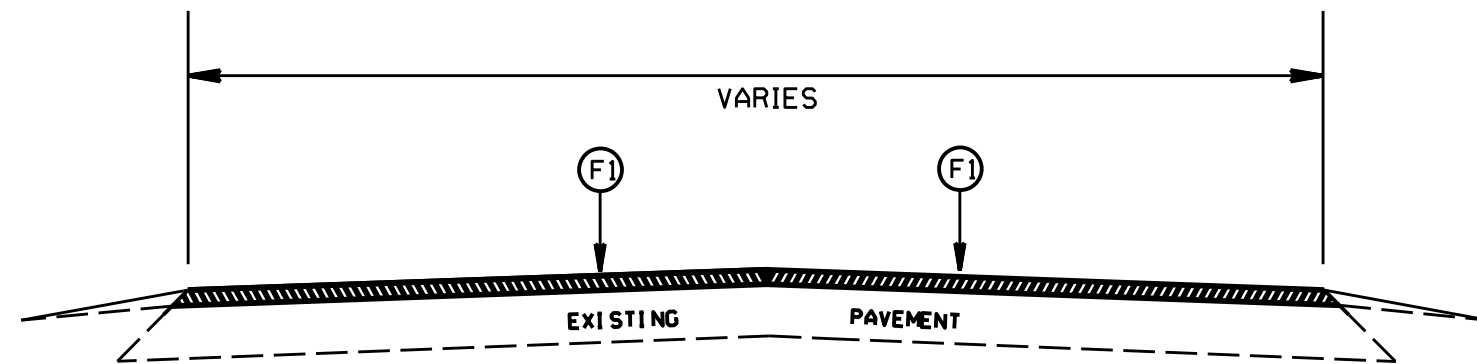

TYPICAL SECTION NO. 1

MAP 1 - SR 1208 BARRIER STORE ROAD
 MAP 2 - SR 1209 LEWIS ROAD
 MAP 4 - SR 1229 POLE RUNNING ROAD
 MAP 5 - SR 1230 POLE RUNNING ROAD
 MAP 6 - SR 1233 HERRIN GROVE ROAD
 MAP 7 - SR 1237 WATSON ROAD
 MAP 12 - SR 1284 HERRIN GROVE ROAD
 MAP 13 - SR 1299 CILLE ROAD
 MAP 14 - SR 1300 KAREN ROAD
 MAP 15 -SR 1301 HILLCREST ROAD
 MAP 16 -SR 1308 POPLAR LANE ROAD
 MAP 17 -SR 1315 CECIL LANE
 MAP 18 -SR 1319 BEE TREE ROAD
 MAP 19 -SR 1320 RED BARN TRAIL
 MAP 20 -SR 2039 BIG BEAR ROAD

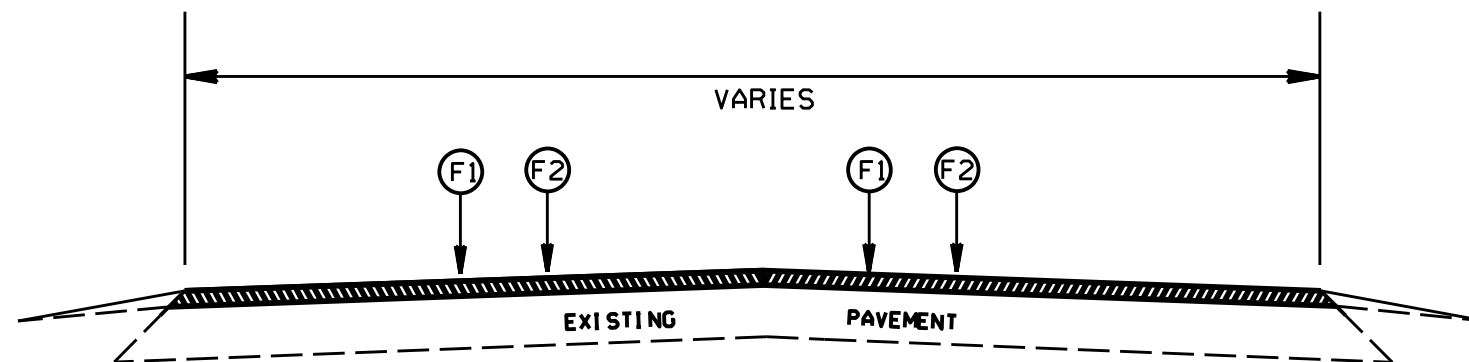

TYPICAL SECTION NO. 2

MAP 3 - SR 1228 ROWLAND ROAD
 MAP 8 - SR 1240 FINK ROAD
 MAP 9 - SR 1261 RUTHERFORD ROAD
 MAP 10- SR 1262 PARKER ROAD
 MAP 11- SR 1264 BURLESON ROAD

STATE	PROJECT NO.	SHEET NO.	TOTAL SHEETS
N.C.	2027CPT.10.04.20842	11	14
F.A. PROJECT NO.			

PAVEMENT SCHEDULE	
F1	ASPHALT SURFACE TREATMENT, DOUBLE SEAL
F2	FOG SEAL

NOTES:

1. PATCHING TO BE PERFORMED BY NCDOT FORCES


STANLY COUNTY
 AST SPRING 2027

SCALE	NA		REVISIONS	
DATE	July 2025			
DWG. BY	RBS			
DESIGN BY	RBS			
APPROVED				

SIGNING FOR ASPHALT SURFACE TREATMENT

STATE	PROJECT NO.	SHEET NO.	TOTAL SHEETS
N.C.	2027CPT.10.04.20842	12	14
F.A. PROJECT NO.			


LEGEND	
	STATIONARY SIGN
	DIRECTION OF TRAFFIC FLOW

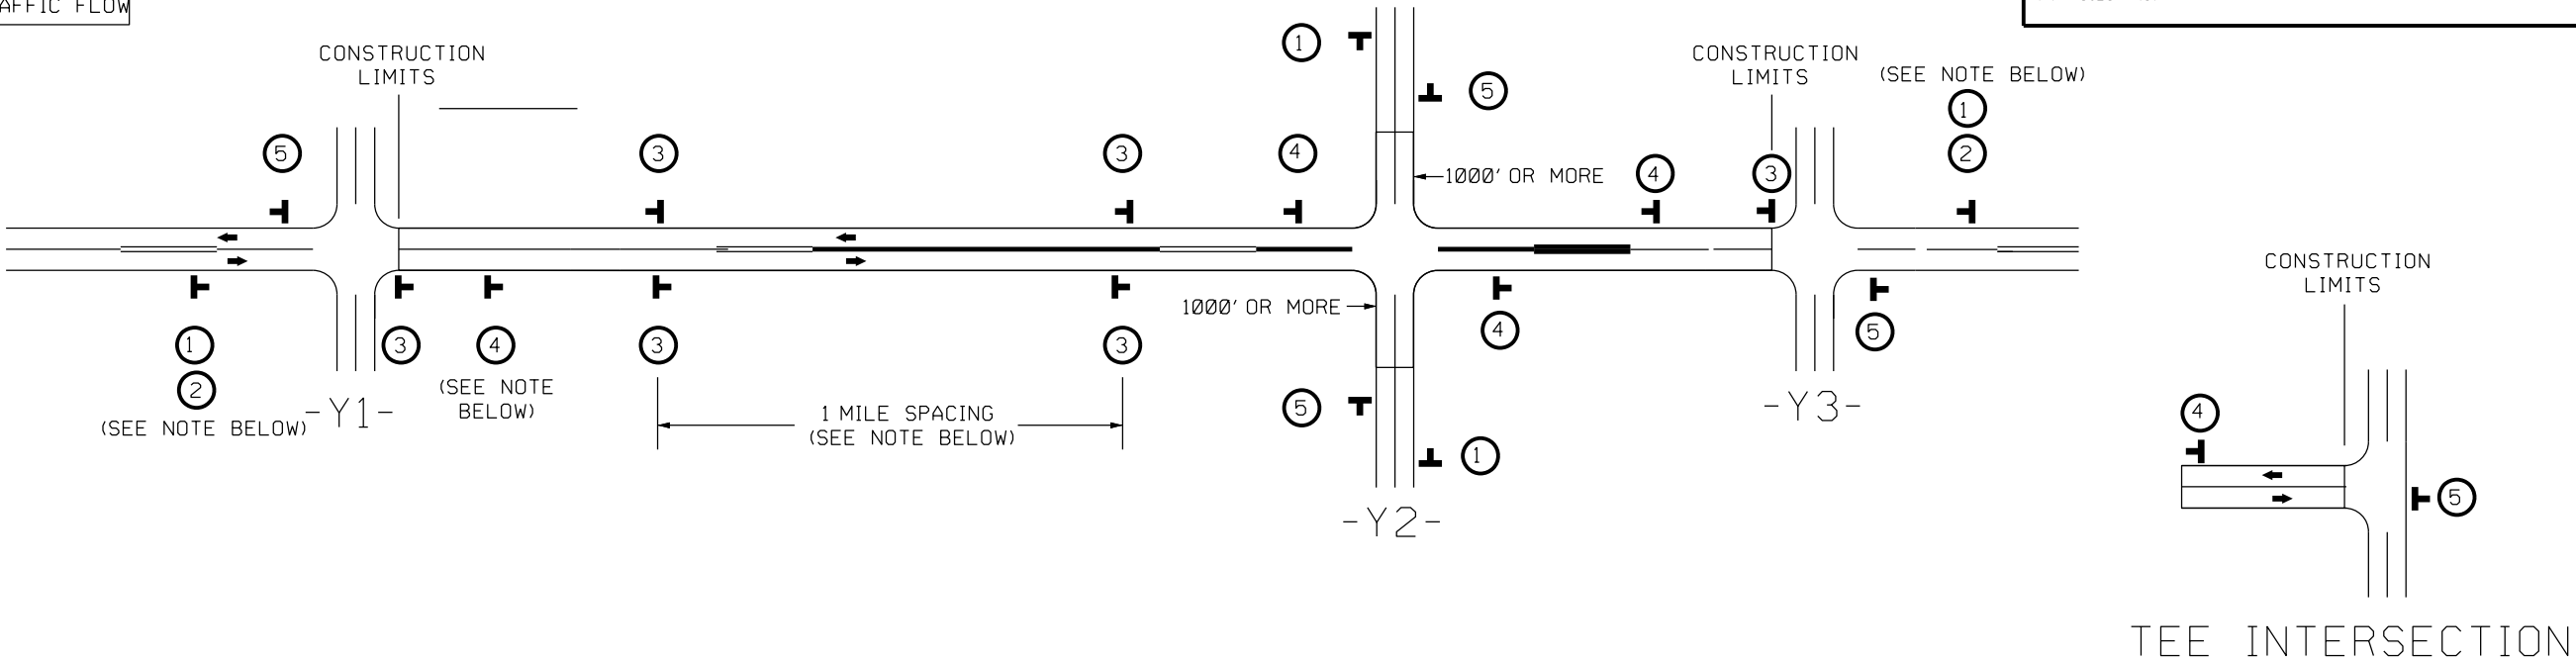

MAINLINE (-L-) SIGNING

-Y- LINE SIGNING

SIGNING NOTES AND PLACEMENT PER DIRECTION	① PLACE 1000' PRIOR TO BEGINNING OF CONSTRUCTION LIMITS. ONLY USED ON -Y- LINES IF RESURFACING LIMITS EXTEND 1000' ALONG -Y- LINE.	NO REQUIRED STATIONARY SIGNING FOR THE FOLLOWING -Y- LINE CONDITIONS: 1) LESS THAN 1000' OF RESURFACING ALONG -Y- LINE 2) SUBDIVISION ROADS 3) DEAD END ROADS WHEN PAVING/CONSTRUCTION ACTIVITIES PROCEED ACROSS AN UNSIGNED -Y- LINE, PORTABLE ADVANCE WARNING SIGNS SHALL BE USED ALONG THE -Y- LINE AS SHOWN BELOW. REMOVE UPON COMPLETION OF WORK. PLACED 500' IN ADVANCE OF FLAGGER. PLACED 250' IN ADVANCE OF FLAGGER.
	② #2 SIGN ONLY USED WHEN CONSTRUCTION LIMITS ARE 2 OR MORE MILES IN LENGTH. (NO FRACTIONAL OR DECIMAL NUMBERS)	
	③ - ALTERNATE THE FOLLOWING TWO SIGNS: - STARTING WITH "LOOSE GRAVEL" (W8-7) FOLLOWED BY "UNMARKED PAVEMENT" - PLACE INITIALLY AT THE CONSTRUCTION LIMITS AND SPACE 1 MILE APART THEREAFTER. - AT TEE INTERSECTIONS INSTALL INITIALLY ½ MILE FROM INTERSECTION AND SPACE 1 MILE APART THEREAFTER.	
	④ - THESE ARE FOR -Y- LINES THAT ARE "THROUGH" ROADWAYS. - DEAD END AND SUBDIVISION ROADS ARE NOT "THROUGH" ROADWAYS. - INSTALL 500' +/- FROM EACH -Y- LINE APPROACH AS SHOWN ABOVE. - FOR MULTIPLE -Y- LINES THAT ARE SEPARATED BY 0.25 MILES OR LESS, TREAT AS A SINGLE UNIT AND INSTALL WITHIN 500' OF EACH APPROACH. - A MAXIMUM OF 2 SIGN SETS PER MILE. DO NOT INSTALL WHEN -Y- LINES ARE WITHIN 0.5 MILES FROM "END ROAD WORK" SIGN. - FOR TEE INTERSECTIONS, INSTALL WITHIN 500' +/- OF THE INTERSECTION ALONG -L- LINE.	
	⑤ PLACE 500' FOLLOWING THE END OF CONSTRUCTION LIMITS OR AS SHOWN WHEN WORK ENDS AT A 3-WAY TEE INTERSECTION.	
	THE ABOVE SIGNS ARE ALL THAT ARE REQUIRED FOR A CONTRACTOR TO BEGIN A RESURFACING CONTRACT. ANY ADDITIONAL SIGNS REQUESTED BY NCDOT DIVISIONS SHALL BE INSTALLED WITHIN 7 BUSINESS DAYS OF THE START OF CONTRACT WORK.	
LESS 2 MILES	FOR AST RESURFACING MAPS WITH CONSTRUCTION LIMITS LESS THAN 2 MILES IN LENGTH, USE A STATIONARY "LOOSE GRAVEL" SIGN AT THE BEGINNING CONSTRUCTION LIMIT FOLLOWED BY AN "UNMARKED PAVEMENT" SIGN MIDWAY THROUGH AND AN "END ROAD WORK" SIGN AT THE END CONSTRUCTION LIMIT.	

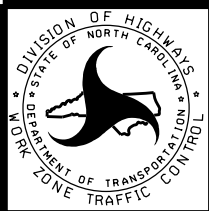

ADVANCE WARNING SIGNS
FOR
RURAL AND SUBURBAN
2-LANE ROADWAY
RESURFACING

PROJECT NO.	SHEET NO.	TOTAL NO.
2027CPT.10.04.20842	13	14

SUMMARY OF QUANTITIES

PROJECT NO	COUNTY	MAP NO	ROUTE	DESCRIPTION	TYP NO	LANES	LANE TYPE	LENGTH	WIDTH	BEGIN MP	END MP	1803500000-E ASPHALT SURFACE TREATMENT, DOUBLE SEAL	1820000000-E ASPHALT SURFACE TREATMENT, FOG SEAL	1838000000-E EMULSION FOR ASPHALT SURFACE TREATMENT	1838500000-N VACUUM TRUCK	2143000000-E BLOTTING SAND
								MI	FT			SY	SY	GAL	WK	TON
2027CPT.10.04.20842	Stanly	1	SR-1208 / BARRIER STORE RD	FROM SR 1206 FIVE POINTS RD TO THE CABARRUS COUNTY LINE	1	2	2WU	0.81	18	0.00	0.81	8,554		4,705	0.16	0.25
TOTAL FOR MAP NO. 1								0.81				8,554		4,705	0.16	0.25
2027CPT.10.04.20842	Stanly	2	SR-1209 / LEWIS RD	FROM SR 1208 BARRIER STORE RD TO THE CABARRUS COUNTY LINE	1	2	2WU	0.70	20	0.00	0.70	8,214		4,520	0.15	0.25
TOTAL FOR MAP NO. 2								0.70				8,214		4,520	0.15	0.25
2027CPT.10.04.20842	Stanly	3	SR-1228 / ROWLAND RD	FROM SR 1210 MISSION CHURCH RD TO SR 1236 OLD CONCORD RD	2	2	2WU	5.87	20	0.00	5.87	68,876	68,876	46,150	0.40	3.00
TOTAL FOR MAP NO. 3								5.87				68,876	68,876	46,150	0.40	3.00
2027CPT.10.04.20842	Stanly	4	SR-1229 / POLE RUNNING RD	FROM SR 1206 FIVE POINTS ROAD TO SR 1228 ROWLAND ROAD	1	2	2WU	1.73	18	0.00	1.73	18,270		10,050	0.14	0.40
TOTAL FOR MAP NO. 4								1.73				18,270		10,050	0.14	0.40
2027CPT.10.04.20842	Stanly	5	SR-1230 / POLE RUNNING RD	FROM SR 1228 ROWLAND ROAD TO SR 1231 BRIDGE ROAD	1	2	2WU	0.93	20	0.00	0.93	10,914		6,005	0.20	0.15
TOTAL FOR MAP NO. 5								0.93				10,914		6,005	0.20	0.15
2027CPT.10.04.20842	Stanly	6	SR-1233 / HERRIN GROVE RD	FROM SR 1232 LAMBERT ROAD TO SR 1231 BRIDGE ROAD	1	2	2WU	1.23	20	0.00	1.23	14,434		7,940	0.18	0.10
TOTAL FOR MAP NO. 6								1.23				14,434		7,940	0.18	0.10
2027CPT.10.04.20842	Stanly	7	SR-1237 / WATSON RD	FROM SR 1236 OLD CONCORD RD TO NC 73	1	2	2WU	0.15	20	0.00	0.15	1,760		970	0.05	0.05
TOTAL FOR MAP NO. 7								0.15				1,760		970	0.05	0.05
2027CPT.10.04.20842	Stanly	8	SR-1240 / FINK RD	FROM SR 1214 AUSTIN ROAD TO SR 1242 HATLEY FARM ROAD	2	2	2WU	2.55	20	0.70	3.25	29,920	29,920	20,050	0.05	0.75
TOTAL FOR MAP NO. 8								2.55				29,920	29,920	20,050	0.05	0.75
2027CPT.10.04.20842	Stanly	9	SR-1261 / RUTHERFORD RD	FROM SR 1249 CANTON ROAD TO SR 1262 PARKER ROAD	2	2	2WU	0.60	20	0.00	0.60	7,040	7,040	2,125	0.05	0.15
TOTAL FOR MAP NO. 9								0.60				7,040	7,040	2,125	0.05	0.15
2027CPT.10.04.20842	Stanly	10	SR-1262 / PARKER RD	FROM SR 1249 CANTON ROAD TO SR 1240 FINK ROAD	2	2	2WU	1.32	18	0.00	1.32	13,940	13,940	4,670	0.20	0.75
TOTAL FOR MAP NO. 10								1.32				13,940	13,940	4,670	0.20	0.75
2027CPT.10.04.20842	Stanly	11	SR-1264 / BURLESON RD	FROM SR 1249 CANTON ROAD TO SR 1240 FINK ROAD	2	2	2WU	1.74	18	0.00	1.74	18,376	18,376	12,315	0.35	1.00
TOTAL FOR MAP NO. 11								1.74				18,376	18,376	12,315	0.35	1.00
2027CPT.10.04.20842	Stanly	12	SR-1284 / HERRIN GROVE RD	FROM SR 1232 LAMBERT ROAD TO SR 1209 LEWIS ROAD	1	2	2WU	1.39	20	0.00	1.39	16,312		3,475	0.20	0.50
TOTAL FOR MAP NO. 12								1.39				16,312		3,475	0.20	0.50
2027CPT.10.04.20842	Stanly	13	SR-1299 / CILLE RD	FROM NC 73 TO DEAD END	1	2	2WU	0.41	18	0.00	0.41	4,330		2,385	0.05	0.20
TOTAL FOR MAP NO. 13								0.41				4,330		2,385	0.05	0.20
2027CPT.10.04.20842	Stanly	14	SR-1300 / KAREN RD	FROM SR 1301 HILLCREST RD TO SR 1237 WATSON ROAD	1	2	2WU	0.08	20	0.00	0.08	940		520	0.04	0.02
TOTAL FOR MAP NO. 14								0.08				940		520	0.04	0.02
2027CPT.10.04.20842	Stanly	15	SR-1301 / HILLCREST RD	FROM SR 1236 OLD CONCORD RD TO SR 1300 KAREN RD	1	2	2WU	0.15	20	0.00	0.15	1,760		970	0.04	0.10
TOTAL FOR MAP NO. 15								0.15				1,760		970	0.04	0.10
2027CPT.10.04.20842	Stanly	16	SR-1308 / POPLAR LANE RD	FROM SR 1299 CILLE RD TO SR 1299 CILLE RD	1	2	2WU	0.42	18	0.00	0.42	4,436		2,440	0.10	0.25
TOTAL FOR MAP NO. 16								0.42				4,436		2,440	0.10	0.25
2027CPT.10.04.20842	Stanly	17	SR-1315 / CECIL LN	FROM SR 1299 CILLE RD TO SR 1316 EAST LAKE RD	1	2	2WU	0.12	18	0.00	0.12	1,268		700	0.05	0.05
TOTAL FOR MAP NO. 17								0.12				1,268		700	0.05	0.05
2027CPT.10.04.20842	Stanly	18	SR-1319 / BEE TREE RD	FROM SR 1228 ROWLAND RD TO SR 1320 RED BARN TRAIL	1	2	2WU	0.17	18	0.00	0.17	1,796		990	0.05	0.10
TOTAL FOR MAP NO. 18								0.17				1,796		990	0.05	0.10
2027CPT.10.04.20842	Stanly	19	SR-1320 / RED BARN TRL	FROM EOM TO EOM	1	2	2WU	0.38	18	0.00	0.38	4,014		2,210	0.10	0.15
TOTAL FOR MAP NO. 19								0.38				4,014		2,210	0.10	0.15
2027CPT.10.04.20842	Stanly	20	SR-2039 / BIG BEAR RD	FROM SR 1968 ST. MARTIN ROAD TO EOM	1	2	2WU	0.56	21	0.00	0.56	6,900		3,795	0.10	0.25
TOTAL FOR MAP NO. 20								0.56				6,900		3,795	0.10	0.25
TOTAL FOR PROJ NO. 2027CPT.10.04.20842								21.31				242,054	138,152	136,985	2.66	8.47
GRAND TOTAL								21.31				242,054	138,152	136,985	2.66	8.47

PROJECT NO.	SHEET NO.	TOTAL NO.
2027CPT.10.04.20842	14	14

SUMMARY OF QUANTITIES

PROJECT NO	COUNTY	MAP NO	ROUTE	DESCRIPTION	TYP NO	LANES	LANE TYPE	LENGTH	WIDTH	BEGIN MP	END MP	4413000000-E	4457000000-N
												WORK ZONE ADVANCE/GENERAL WARNING SIGNING	TEMPORARY TRAFFIC CONTROL
								MI	FT			SF	LS
2027CPT.10.04.20842	Stanly	1	SR-1208 / BARRIER STORE RD	FROM SR 1206 FIVE POINTS RD TO THE CABARRUS COUNTY LINE	1	2	2WU	0.81	18	0.00	0.81	92	0.04
TOTAL FOR MAP NO. 1								0.81				92	0.04
2027CPT.10.04.20842	Stanly	2	SR-1209 / LEWIS RD	FROM SR 1208 BARRIER STORE RD TO THE CABARRUS COUNTY LINE	1	2	2WU	0.70	20	0.00	0.70	80	0.02
TOTAL FOR MAP NO. 2								0.70				80	0.02
2027CPT.10.04.20842	Stanly	3	SR-1228 / ROWLAND RD	FROM SR 1210 MISSION CHURCH RD TO SR 1236 OLD CONCORD RD	2	2	2WU	5.87	20	0.00	5.87	658	0.24
TOTAL FOR MAP NO. 3								5.87				658	0.24
2027CPT.10.04.20842	Stanly	4	SR-1229 / POLE RUNNING RD	FROM SR 1206 FIVE POINTS ROAD TO SR 1228 ROWLAND ROAD	1	2	2WU	1.73	18	0.00	1.73	194	0.08
TOTAL FOR MAP NO. 4								1.73				194	0.08
2027CPT.10.04.20842	Stanly	5	SR-1230 / POLE RUNNING RD	FROM SR 1228 ROWLAND ROAD TO SR 1231 BRIDGE ROAD	1	2	2WU	0.93	20	0.00	0.93	104	0.04
TOTAL FOR MAP NO. 5								0.93				104	0.04
2027CPT.10.04.20842	Stanly	6	SR-1233 / HERRIN GROVE RD	FROM SR 1232 LAMBERT ROAD TO SR 1231 BRIDGE ROAD	1	2	2WU	1.23	20	0.00	1.23	138	0.06
TOTAL FOR MAP NO. 6								1.23				138	0.06
2027CPT.10.04.20842	Stanly	7	SR-1237 / WATSON RD	FROM SR 1236 OLD CONCORD RD TO NC 73	1	2	2WU	0.15	20	0.00	0.15	18	0.02
TOTAL FOR MAP NO. 7								0.15				18	0.02
2027CPT.10.04.20842	Stanly	8	SR-1240 / FINK RD	FROM SR 1214 AUSTIN ROAD TO SR 1242 HATLEY FARM ROAD	2	2	2WU	2.55	20	0.70	3.25	80	0.12
TOTAL FOR MAP NO. 8								2.55				80	0.12
2027CPT.10.04.20842	Stanly	9	SR-1261 / RUTHERFORD RD	FROM SR 1249 CANTON ROAD TO SR 1262 PARKER ROAD	2	2	2WU	0.60	20	0.00	0.60	68	0.04
TOTAL FOR MAP NO. 9								0.60				68	0.04
2027CPT.10.04.20842	Stanly	10	SR-1262 / PARKER RD	FROM SR 1249 CANTON ROAD TO SR 1240 FINK ROAD	2	2	2WU	1.32	18	0.00	1.32	150	0.07
TOTAL FOR MAP NO. 10								1.32				150	0.07
2027CPT.10.04.20842	Stanly	11	SR-1264 / BURLESON RD	FROM SR 1249 CANTON ROAD TO SR 1240 FINK ROAD	2	2	2WU	1.74	18	0.00	1.74	196	0.11
TOTAL FOR MAP NO. 11								1.74				196	0.11
2027CPT.10.04.20842	Stanly	12	SR-1284 / HERRIN GROVE RD	FROM SR 1232 LAMBERT ROAD TO SR 1209 LEWIS ROAD	1	2	2WU	1.39	20	0.00	1.39	156	0.08
TOTAL FOR MAP NO. 12								1.39				156	0.08
2027CPT.10.04.20842	Stanly	13	SR-1299 / CILLE RD	FROM NC 73 TO DEAD END	1	2	2WU	0.41	18	0.00	0.41	46	0.01
TOTAL FOR MAP NO. 13								0.41				46	0.01
2027CPT.10.04.20842	Stanly	14	SR-1300 / KAREN RD	FROM SR 1301 HILLCREST RD TO SR 1237 WATSON ROAD	1	2	2WU	0.08	20	0.00	0.08	10	0.01
TOTAL FOR MAP NO. 14								0.08				10	0.01
2027CPT.10.04.20842	Stanly	15	SR-1301 / HILLCREST RD	FROM SR 1236 OLD CONCORD RD TO SR 1300 KAREN RD	1	2	2WU	0.15	20	0.00	0.15	18	0.01
TOTAL FOR MAP NO. 15								0.15				18	0.01
2027CPT.10.04.20842	Stanly	16	SR-1308 / POPLAR LANE RD	FROM SR 1299 CILLE RD TO SR 1299 CILLE RD	1	2	2WU	0.42	18	0.00	0.42	48	0.01
TOTAL FOR MAP NO. 16								0.42				48	0.01
2027CPT.10.04.20842	Stanly	17	SR-1315 / CECIL LN	FROM SR 1299 CILLE RD TO SR 1316 EAST LAKE RD	1	2	2WU	0.12	18	0.00	0.12	14	0.01
TOTAL FOR MAP NO. 17								0.12				14	0.01
2027CPT.10.04.20842	Stanly	18	SR-1319 / BEE TREE RD	FROM SR 1228 ROWLAND RD TO SR 1320 RED BARN TRAIL	1	2	2WU	0.17	18	0.00	0.17	20	0.01
TOTAL FOR MAP NO. 18								0.17				20	0.01
2027CPT.10.04.20842	Stanly	19	SR-1320 / RED BARN TRL	FROM EOM TO EOM	1	2	2WU	0.38	18	0.00	0.38	44	0.01
TOTAL FOR MAP NO. 19								0.38				44	0.01
2027CPT.10.04.20842	Stanly	20	SR-2039 / BIG BEAR RD	FROM SR 1968 ST. MARTIN ROAD TO EOM	1	2	2WU	0.56	21	0.00	0.56		0.01
TOTAL FOR MAP NO. 20								0.56					0.01
TOTAL FOR PROJ NO. 2027CPT.10.04.20842								21.31				2,134	1.00
GRAND TOTAL								21.31				2,134	1.00