PROJECT REFERENCE NO.	SHEET NO.
R-5755	SIGN-4

APPROVED: _____

DATE: _____

DOCUMENT NOT CONSIDERED FINAL UNLESS ALL SIGNATURES COMPLETED

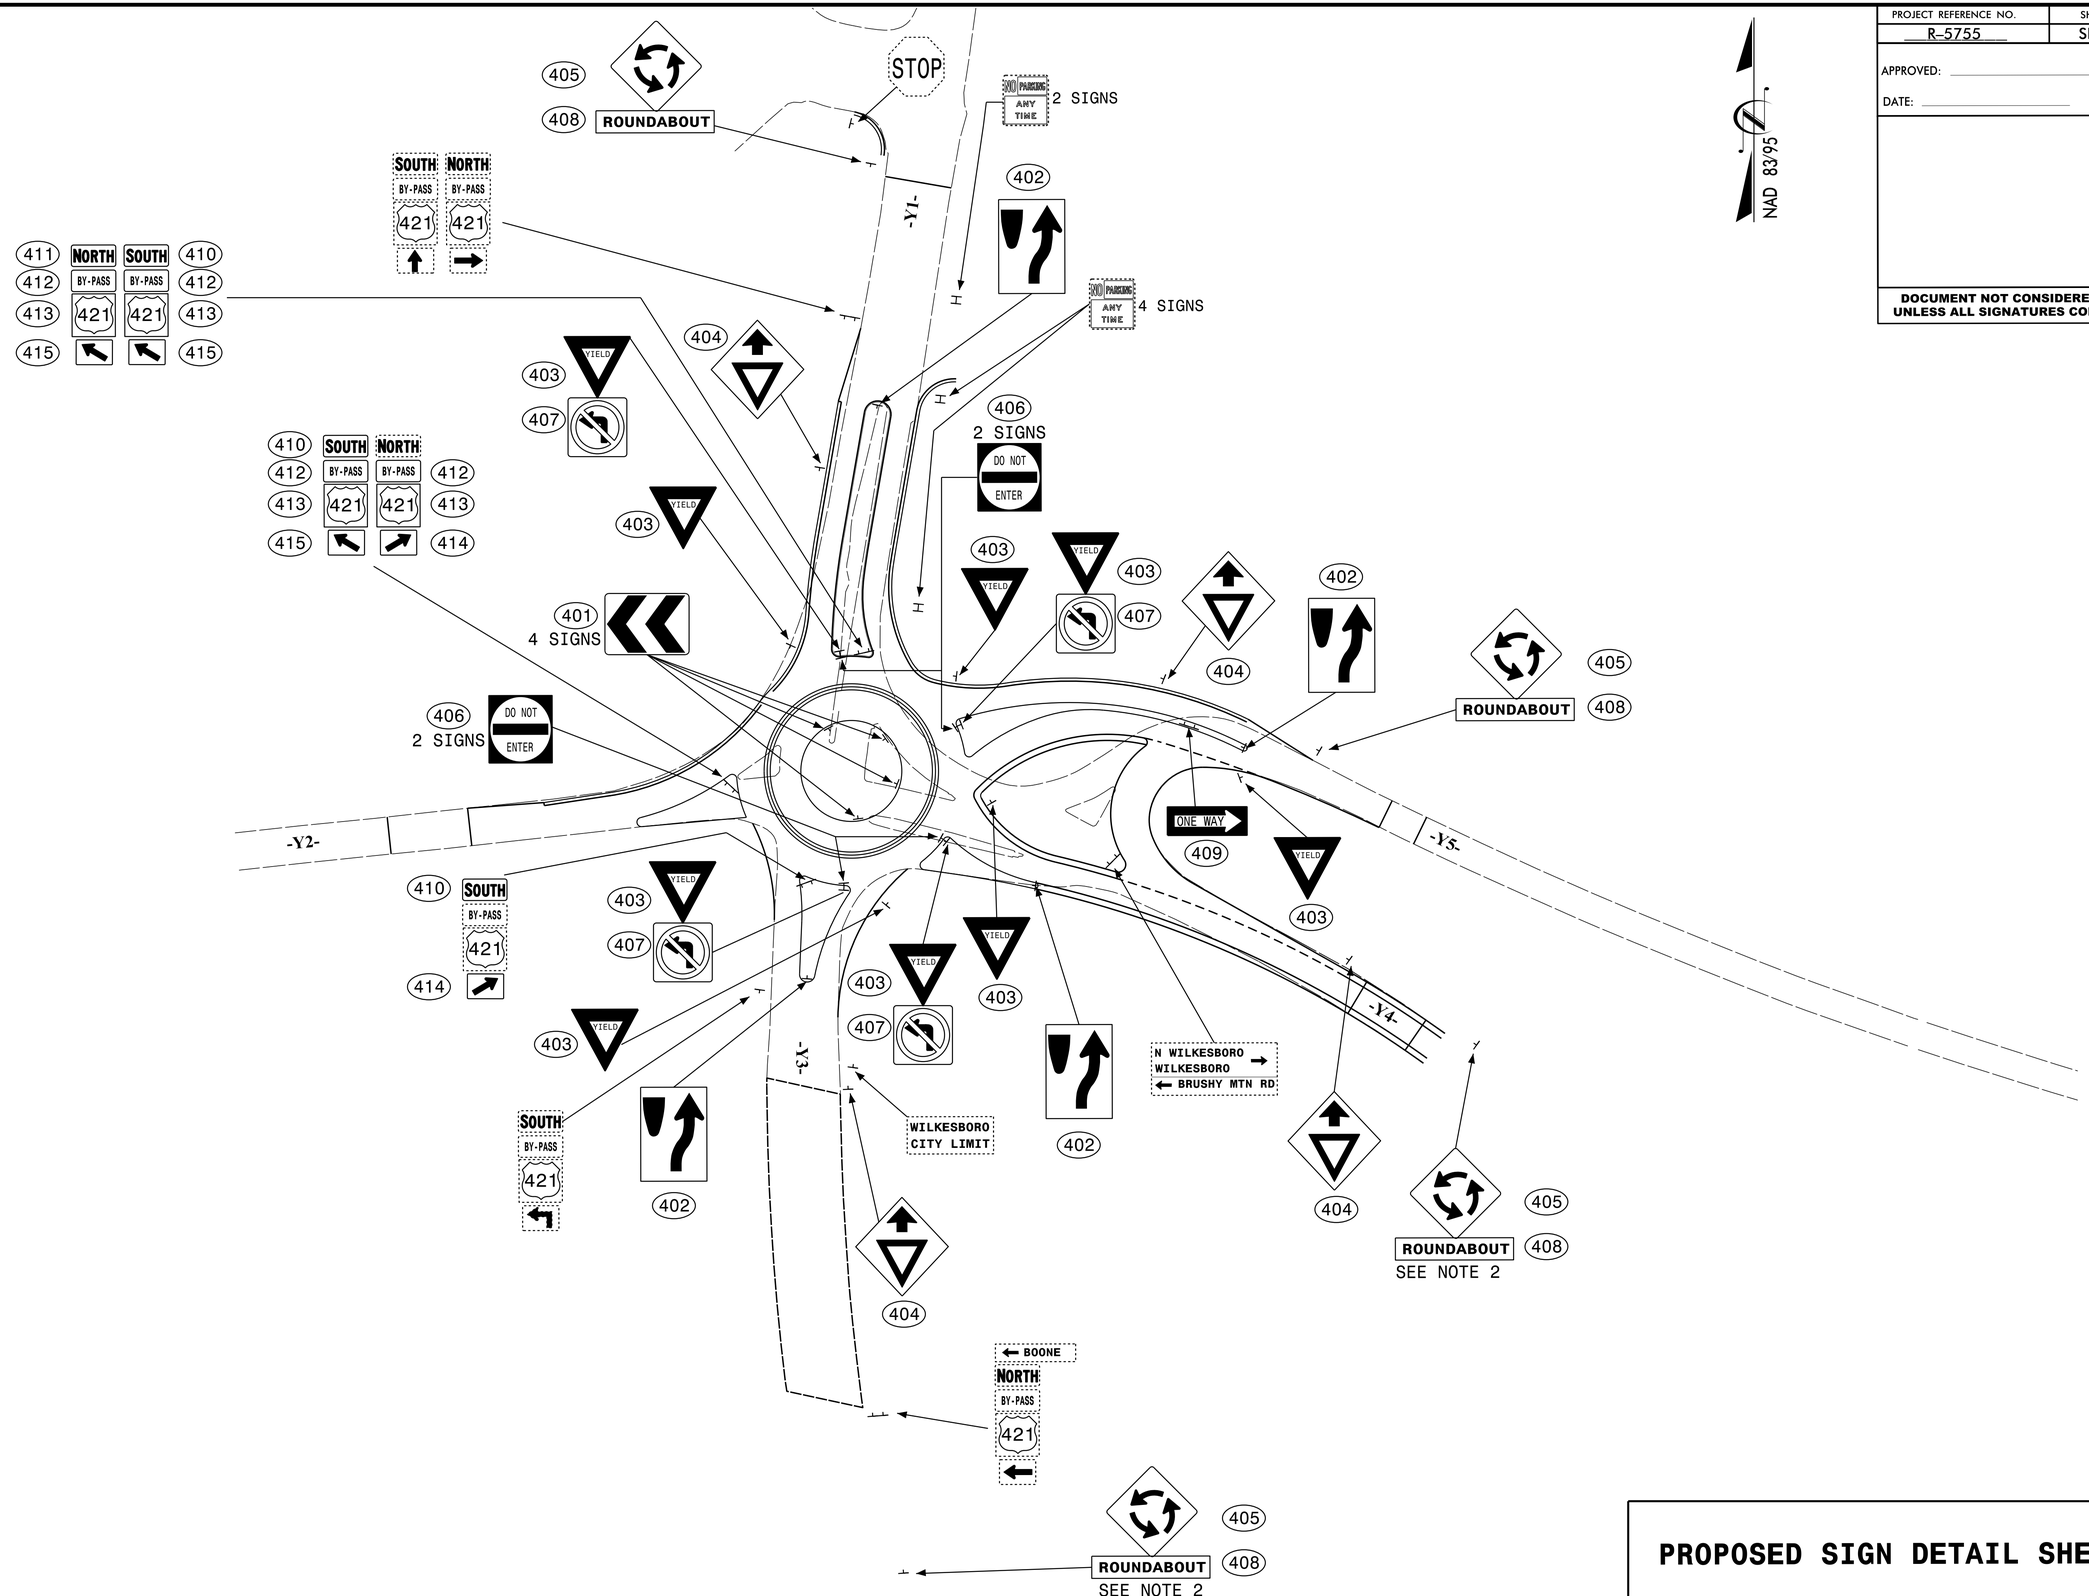

PROPOSED SIGN DETAIL SHEET

8/17/99

07-MAR-2017 07:57
R:\Traffic Control\Proj\Pavement & signs\R5755_DDC_SIGN-1-2-4.dgn
$$$$USER$$$$