PROJECT REFERENCE NO.	SHEET NO.
R-5755	5

ROADWAY DESIGN ENGINEER

NORTH CAROLINA PROFESSIONAL SEAL 028951 ENGINEER JOSEPH L. LAWS

DocuSigned by: Joseph L. Laws 3/8/2017

4113B5BEA3A5CA...

HYDRAULICS ENGINEER

DOCUMENT NOT CONSIDERED FINAL UNLESS ALL SIGNATURES COMPLETED

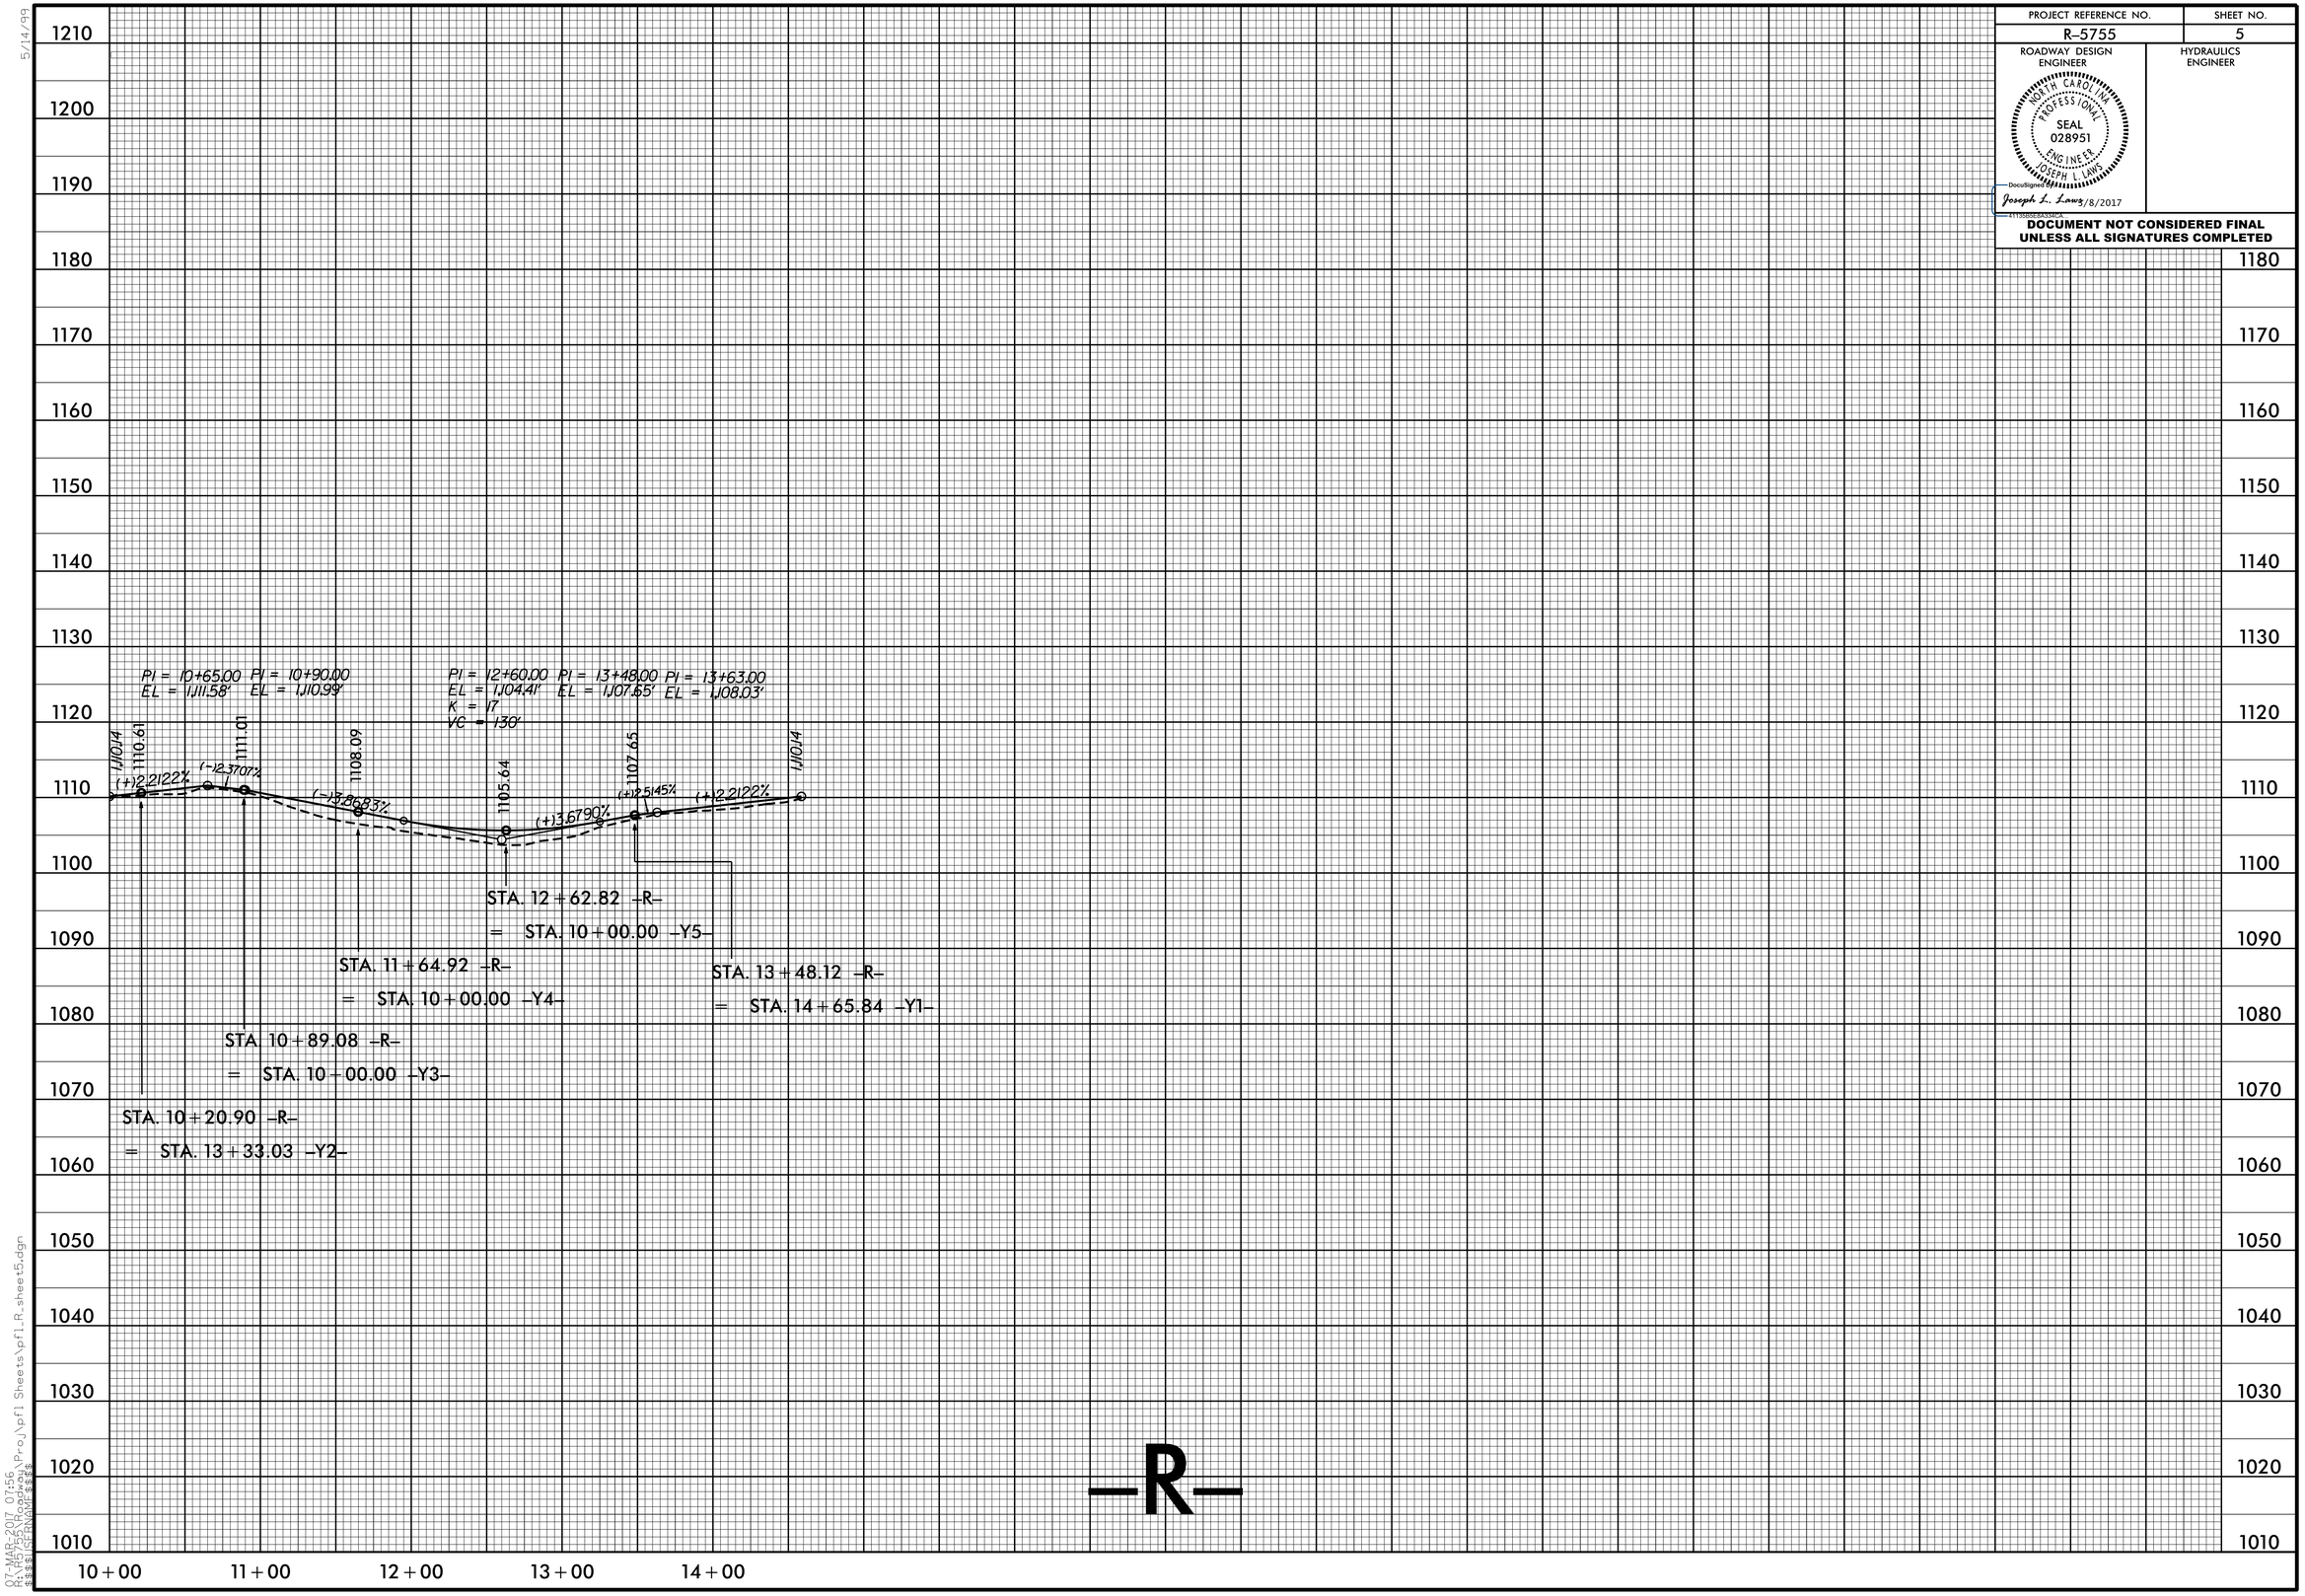

07-MAR-2017 07:56
R:\HYD\Roadway\Proj\pfl Sheets\pfl_R_sheet5.dgn
$$$$USERNAME$$$$

5/14/99