PROJECT REFERENCE NO.	SHEET NO.
R-5755	SIGN-3

APPROVED: _____

DATE: _____

DOCUMENT NOT CONSIDERED FINAL UNLESS ALL SIGNATURES COMPLETED

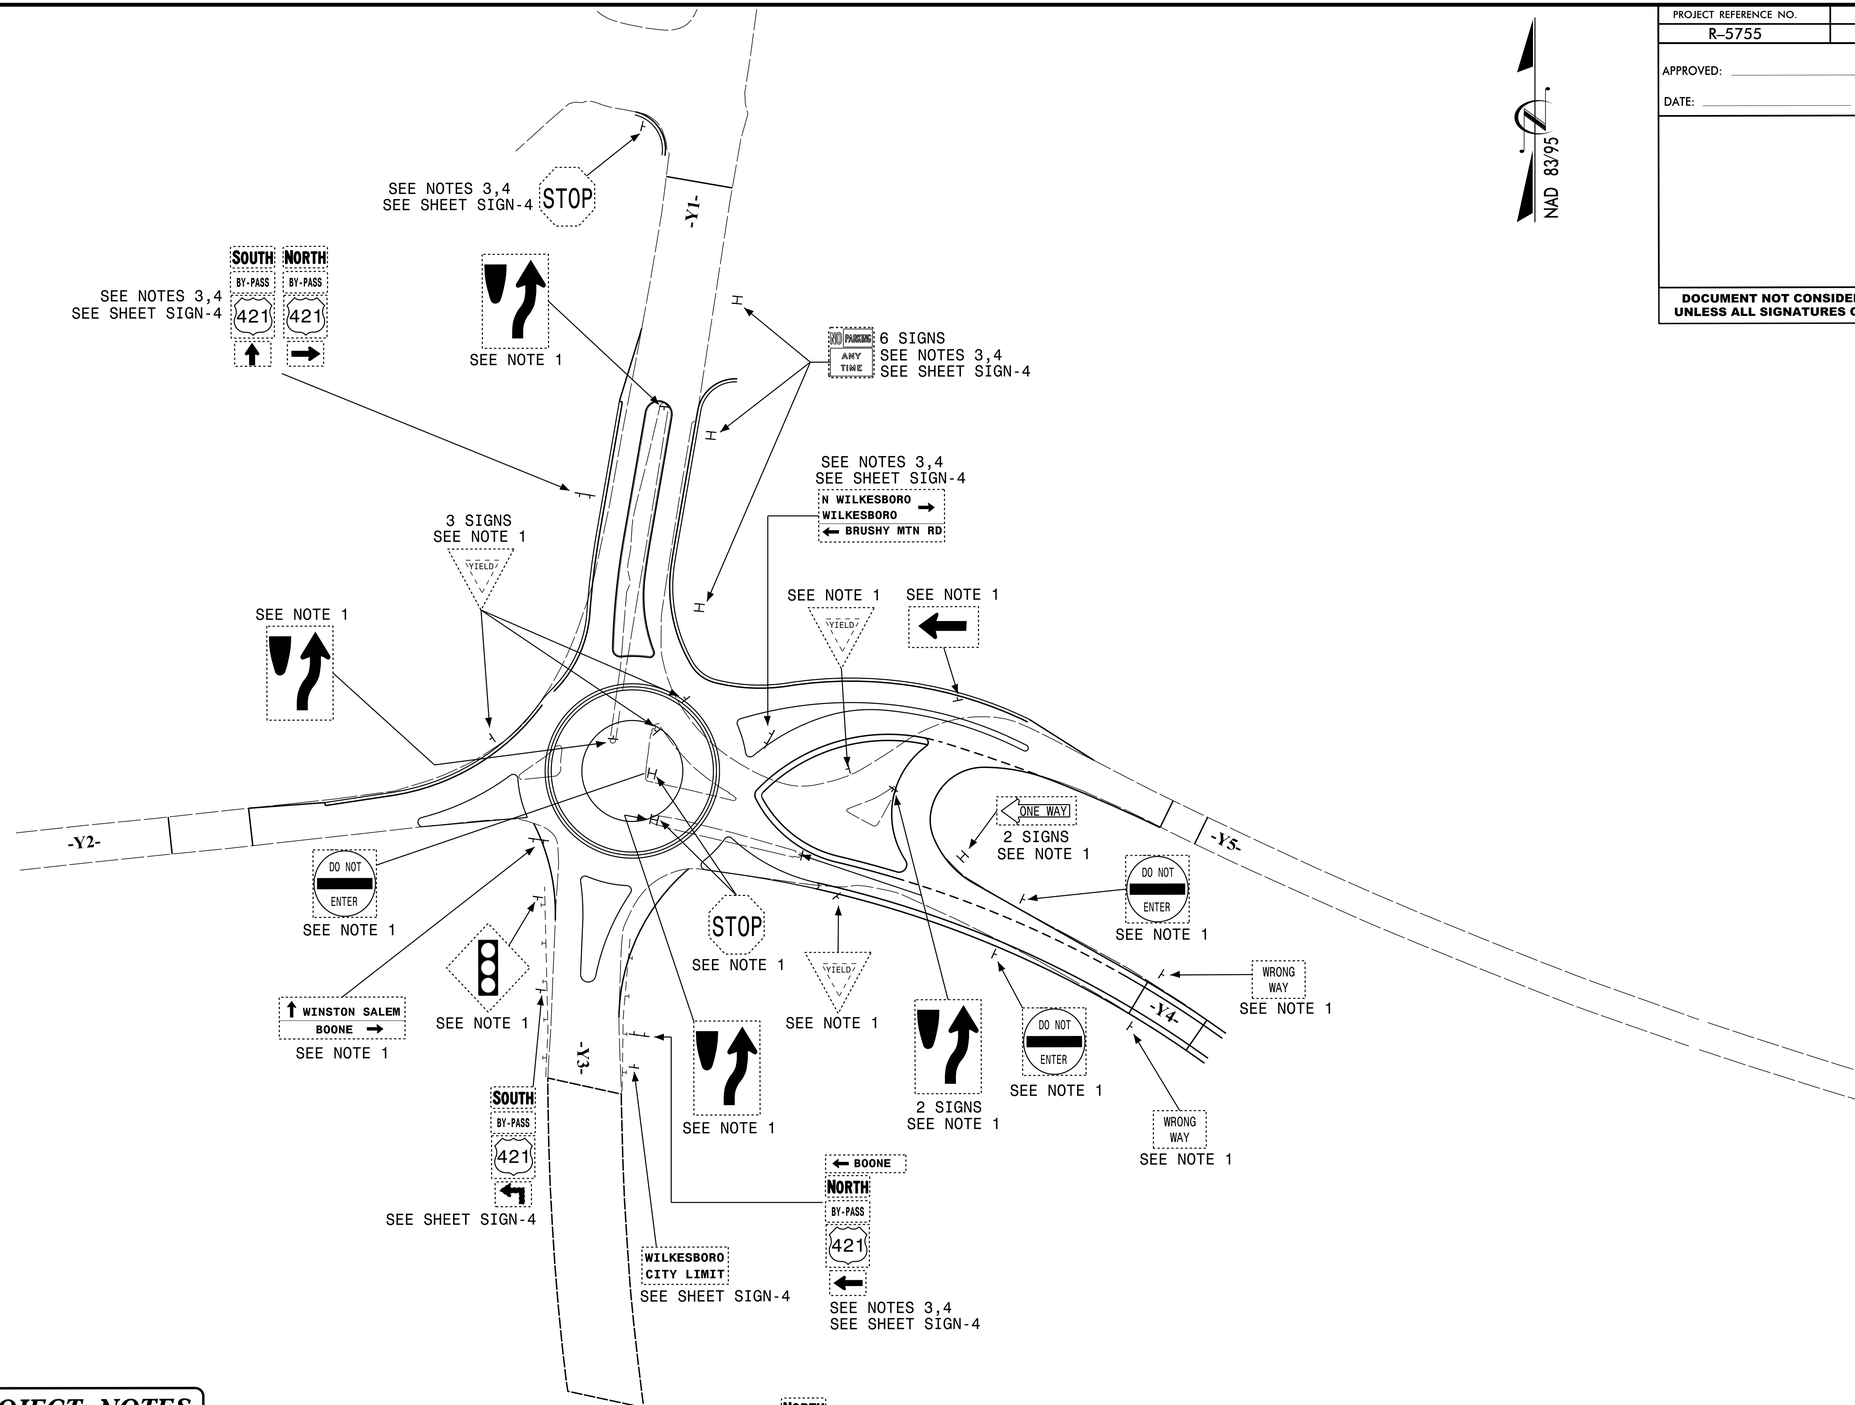

PROJECT NOTES

1. REMOVAL AND STOCKPILE OF SIGN SYSTEM, U-CHANNEL
2. ALL SIGNS NOT STATIONED OR DIMENSIONED ON PLANS SHALL BE FIELD LOCATED BY THE ENGINEER
3. SIGN ERECTION, RELOCATE SIGNS TYPE E AND F
4. DISPOSAL OF SUPPORT, U-CHANNEL

EXISTING SIGN DETAIL SHEET

8/17/99
07-MAR-2017 10:33
R:\Traffic\Projects\Proj\Pavement & signs\R5755_DDC_WORKING - SIGN-3.dgn
$$$$USER$$$$