PROJECT REFERENCE NO.	SHEET NO.
R-5755	EC-5/CONST.4
R/W SHEET NO.	
ROADWAY DESIGN ENGINEER	HYDRAULICS ENGINEER

NOTE:
UTILIZE FABRIC INSERT INLET PROTECTION IN LIEU OF ROCK INLET SEDIMENT TRAP TYPE-C AS DIRECTED BY ENGINEER.

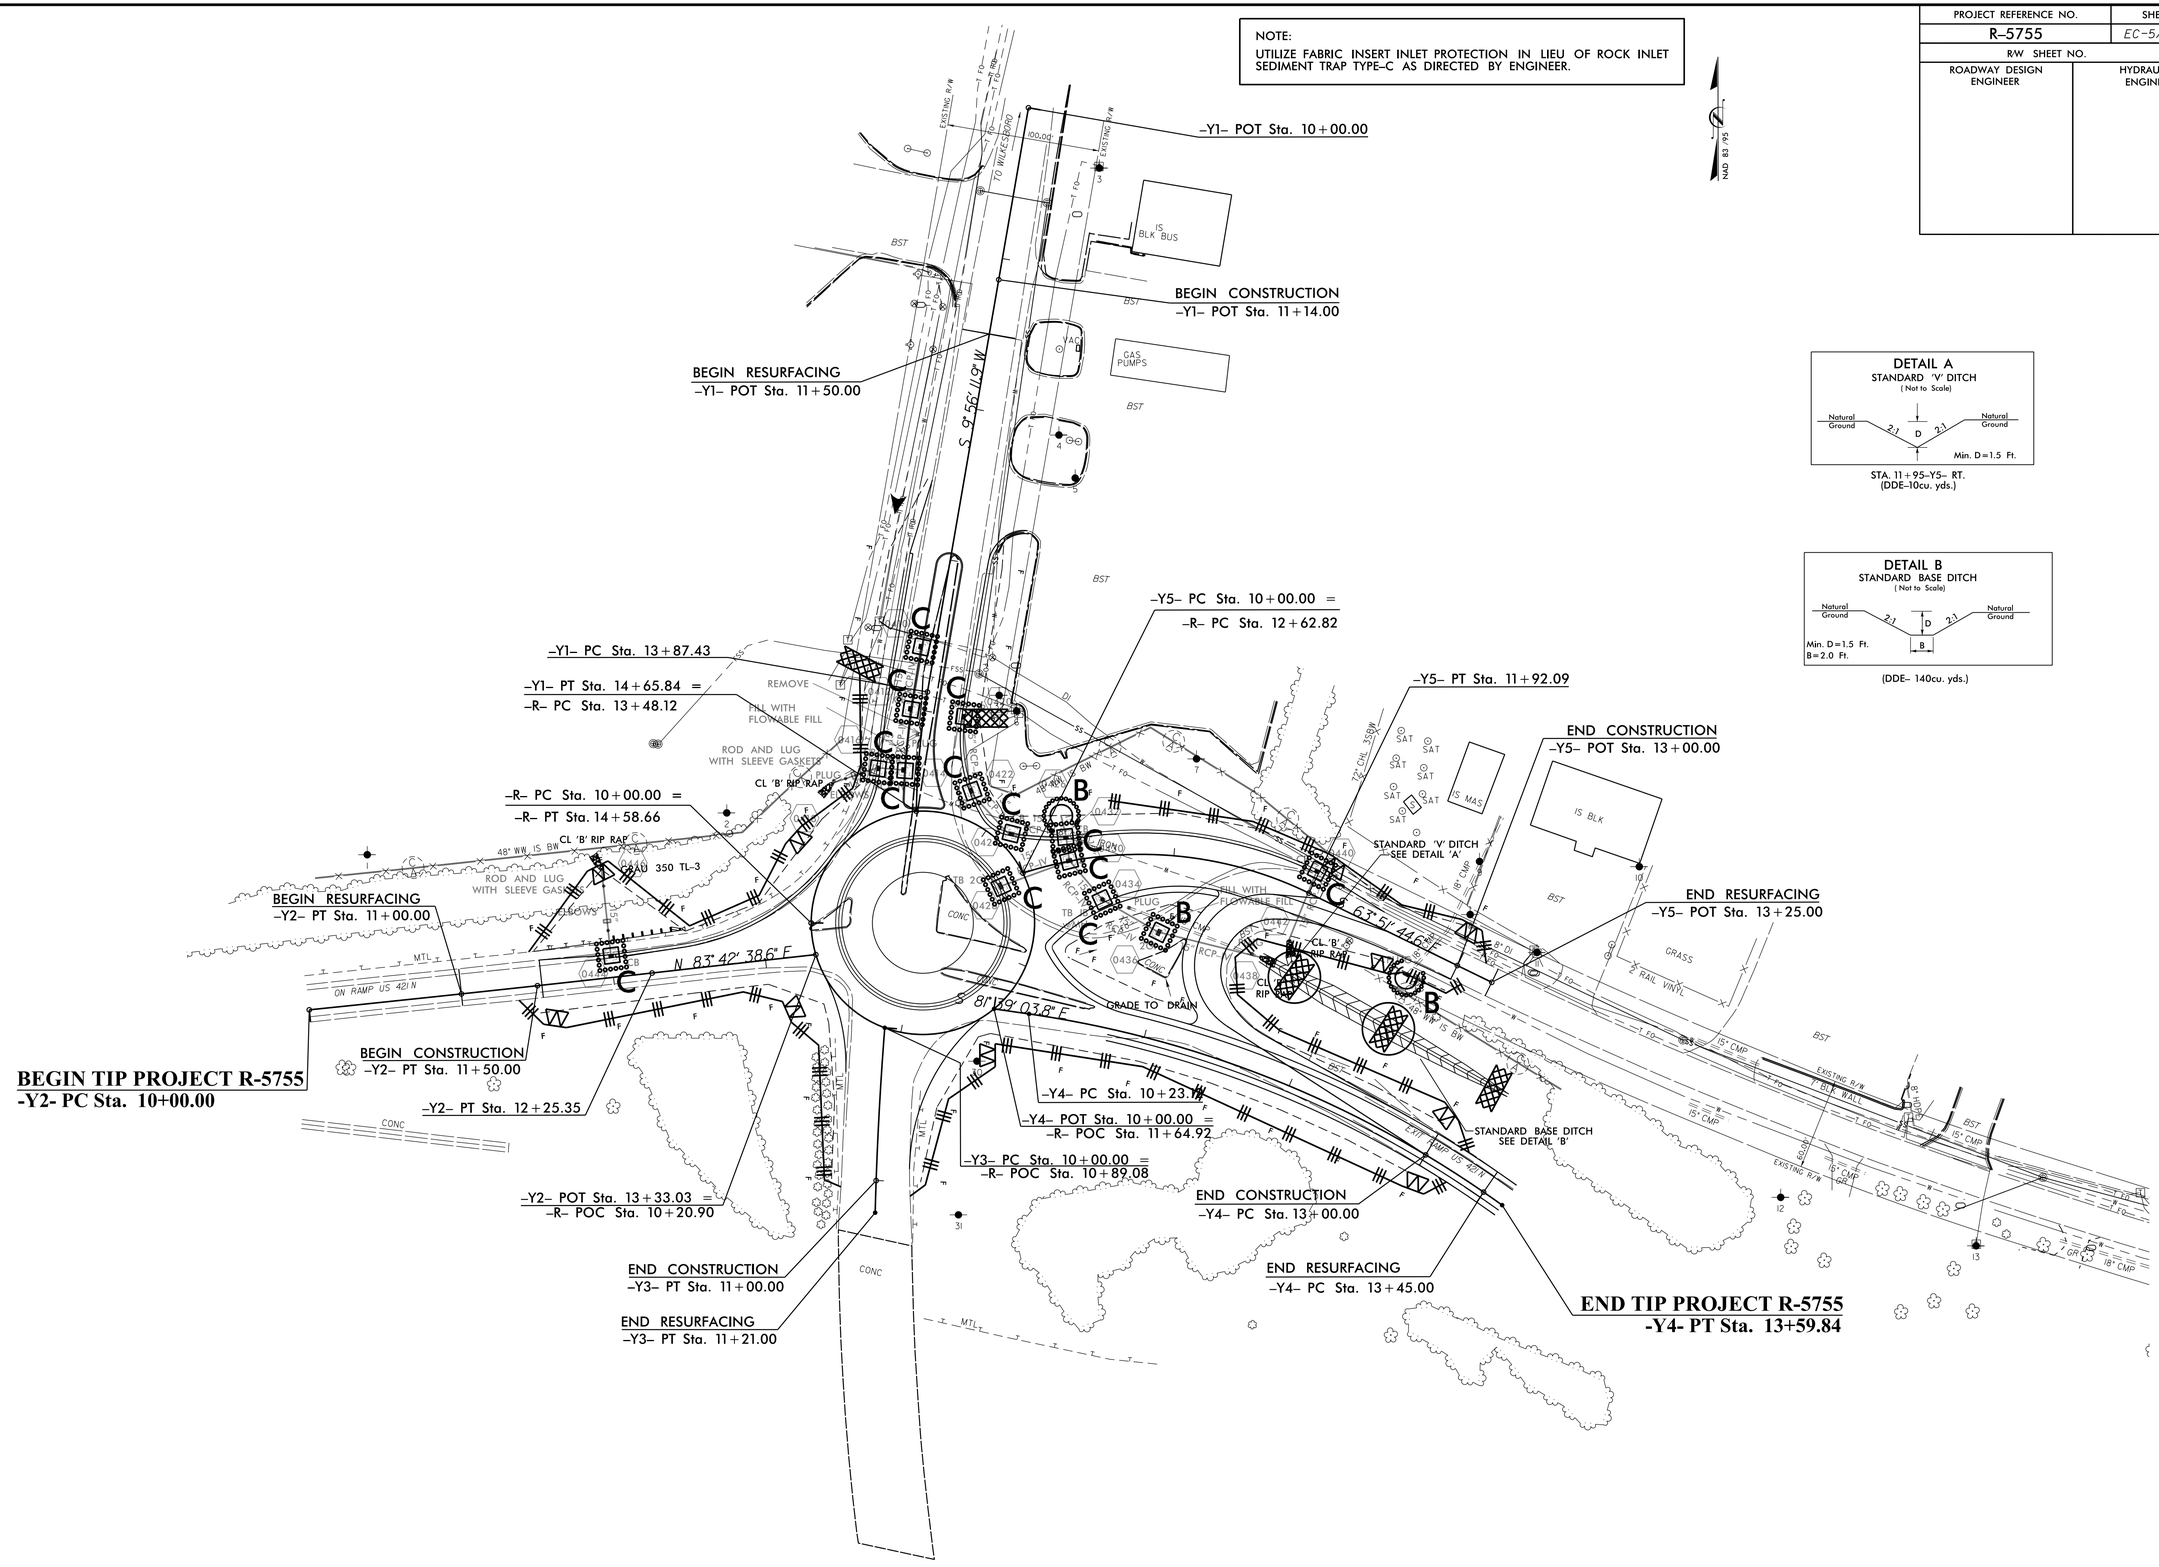

DETAIL A
STANDARD 'V' DITCH
(Not to Scale)

STA. 11+95-Y5- RT.
(DDE-10cu. yds.)

DETAIL B
STANDARD BASE DITCH
(Not to Scale)

(DDE- 140cu. yds.)

8/17/99

28-DEC-2016 09:15
R:\Environmental\Design\R-5755_EC_psh_4.dgn
$$computer$$ BENWZ7416