5/14/99

PROJECT REFERENCE NO.	SHEET NO.
R-5755	11

ROADWAY DESIGN ENGINEER

NORTH CAROLINA PROFESSIONAL SEAL 028951 ENGINEER JOSEPH L. LAWS

DocuSigned by: Joseph L. Laws 3/8/2017
4133BBDA8A3A4D4...

HYDRAULICS ENGINEER

DOCUMENT NOT CONSIDERED FINAL UNLESS ALL SIGNATURES COMPLETED

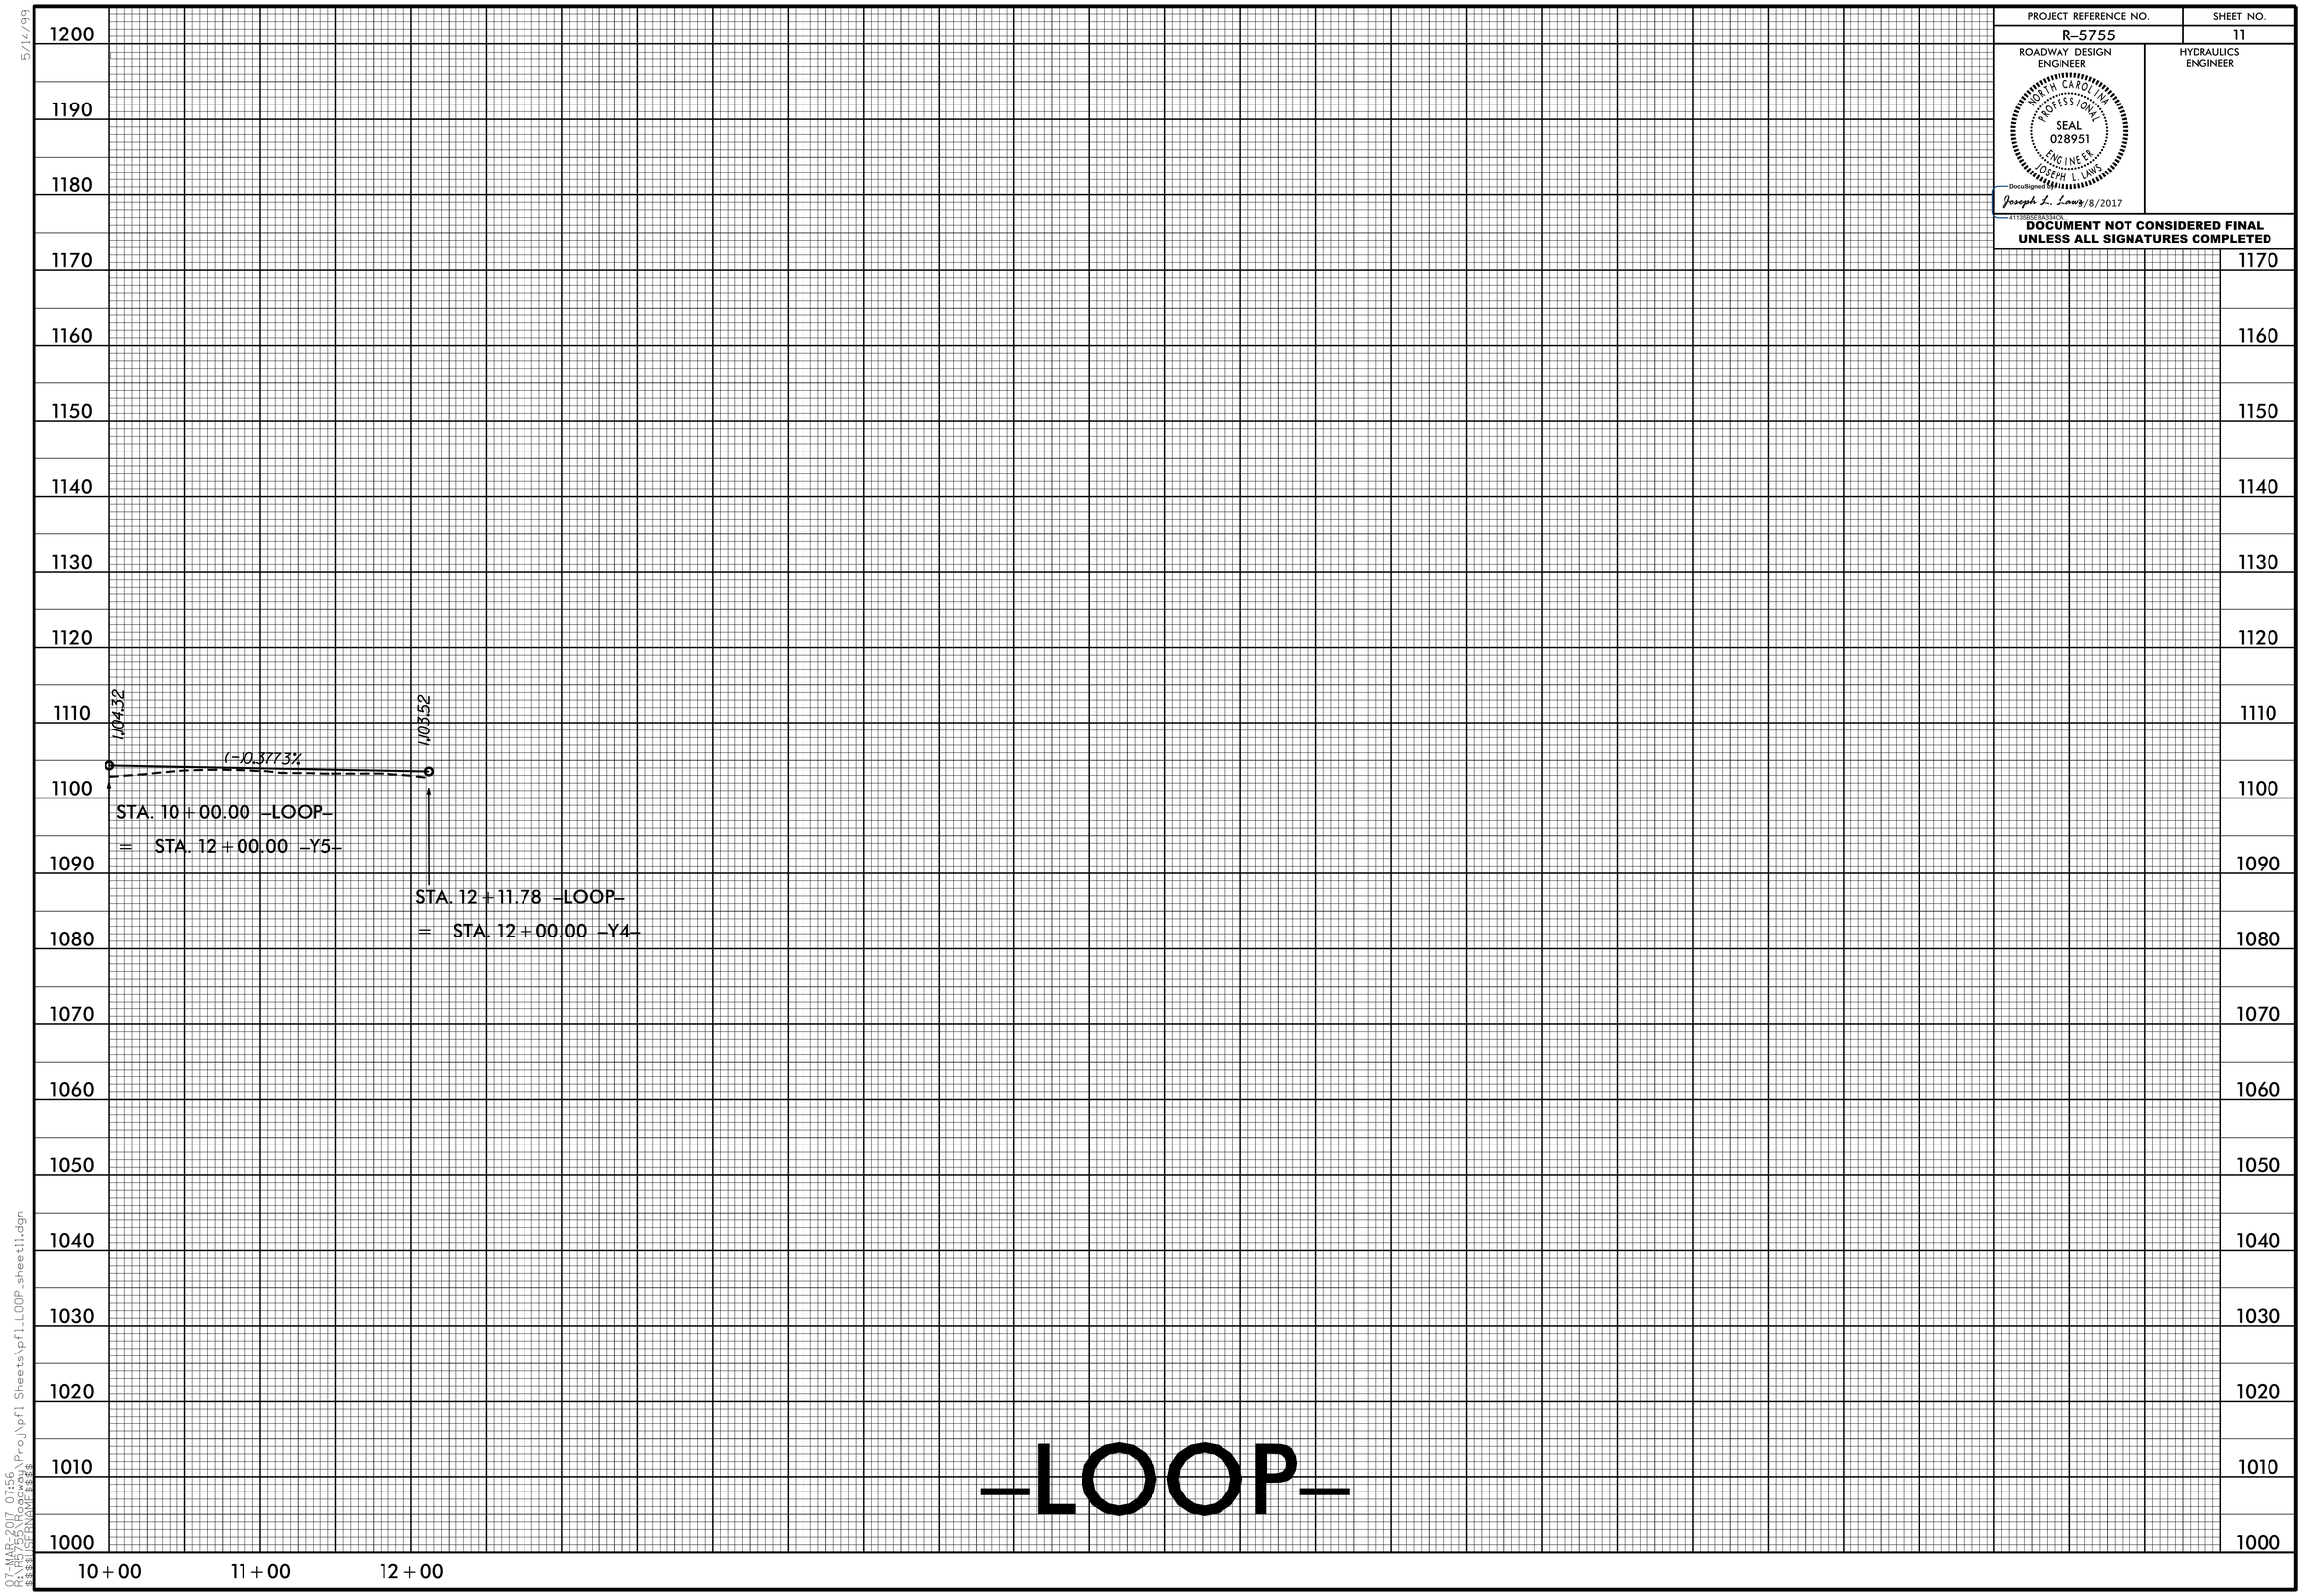

07-MAR-2017 07:56
R:\Hydro\Roadway\Proj\pfl Sheets\pfl_LOOP_sheet11.dgn
$$$$USER$$$$