5/14/99

PROJECT REFERENCE NO.	SHEET NO.
R-5755	8

ROADWAY DESIGN ENGINEER

NORTH CAROLINA PROFESSIONAL SEAL 028951 ENGINEER JOSEPH L. LAWS

DocuSigned by: Joseph L. Laws 3/8/2017

411388B2A4A3435...

DOCUMENT NOT CONSIDERED FINAL UNLESS ALL SIGNATURES COMPLETED

HYDRAULICS ENGINEER

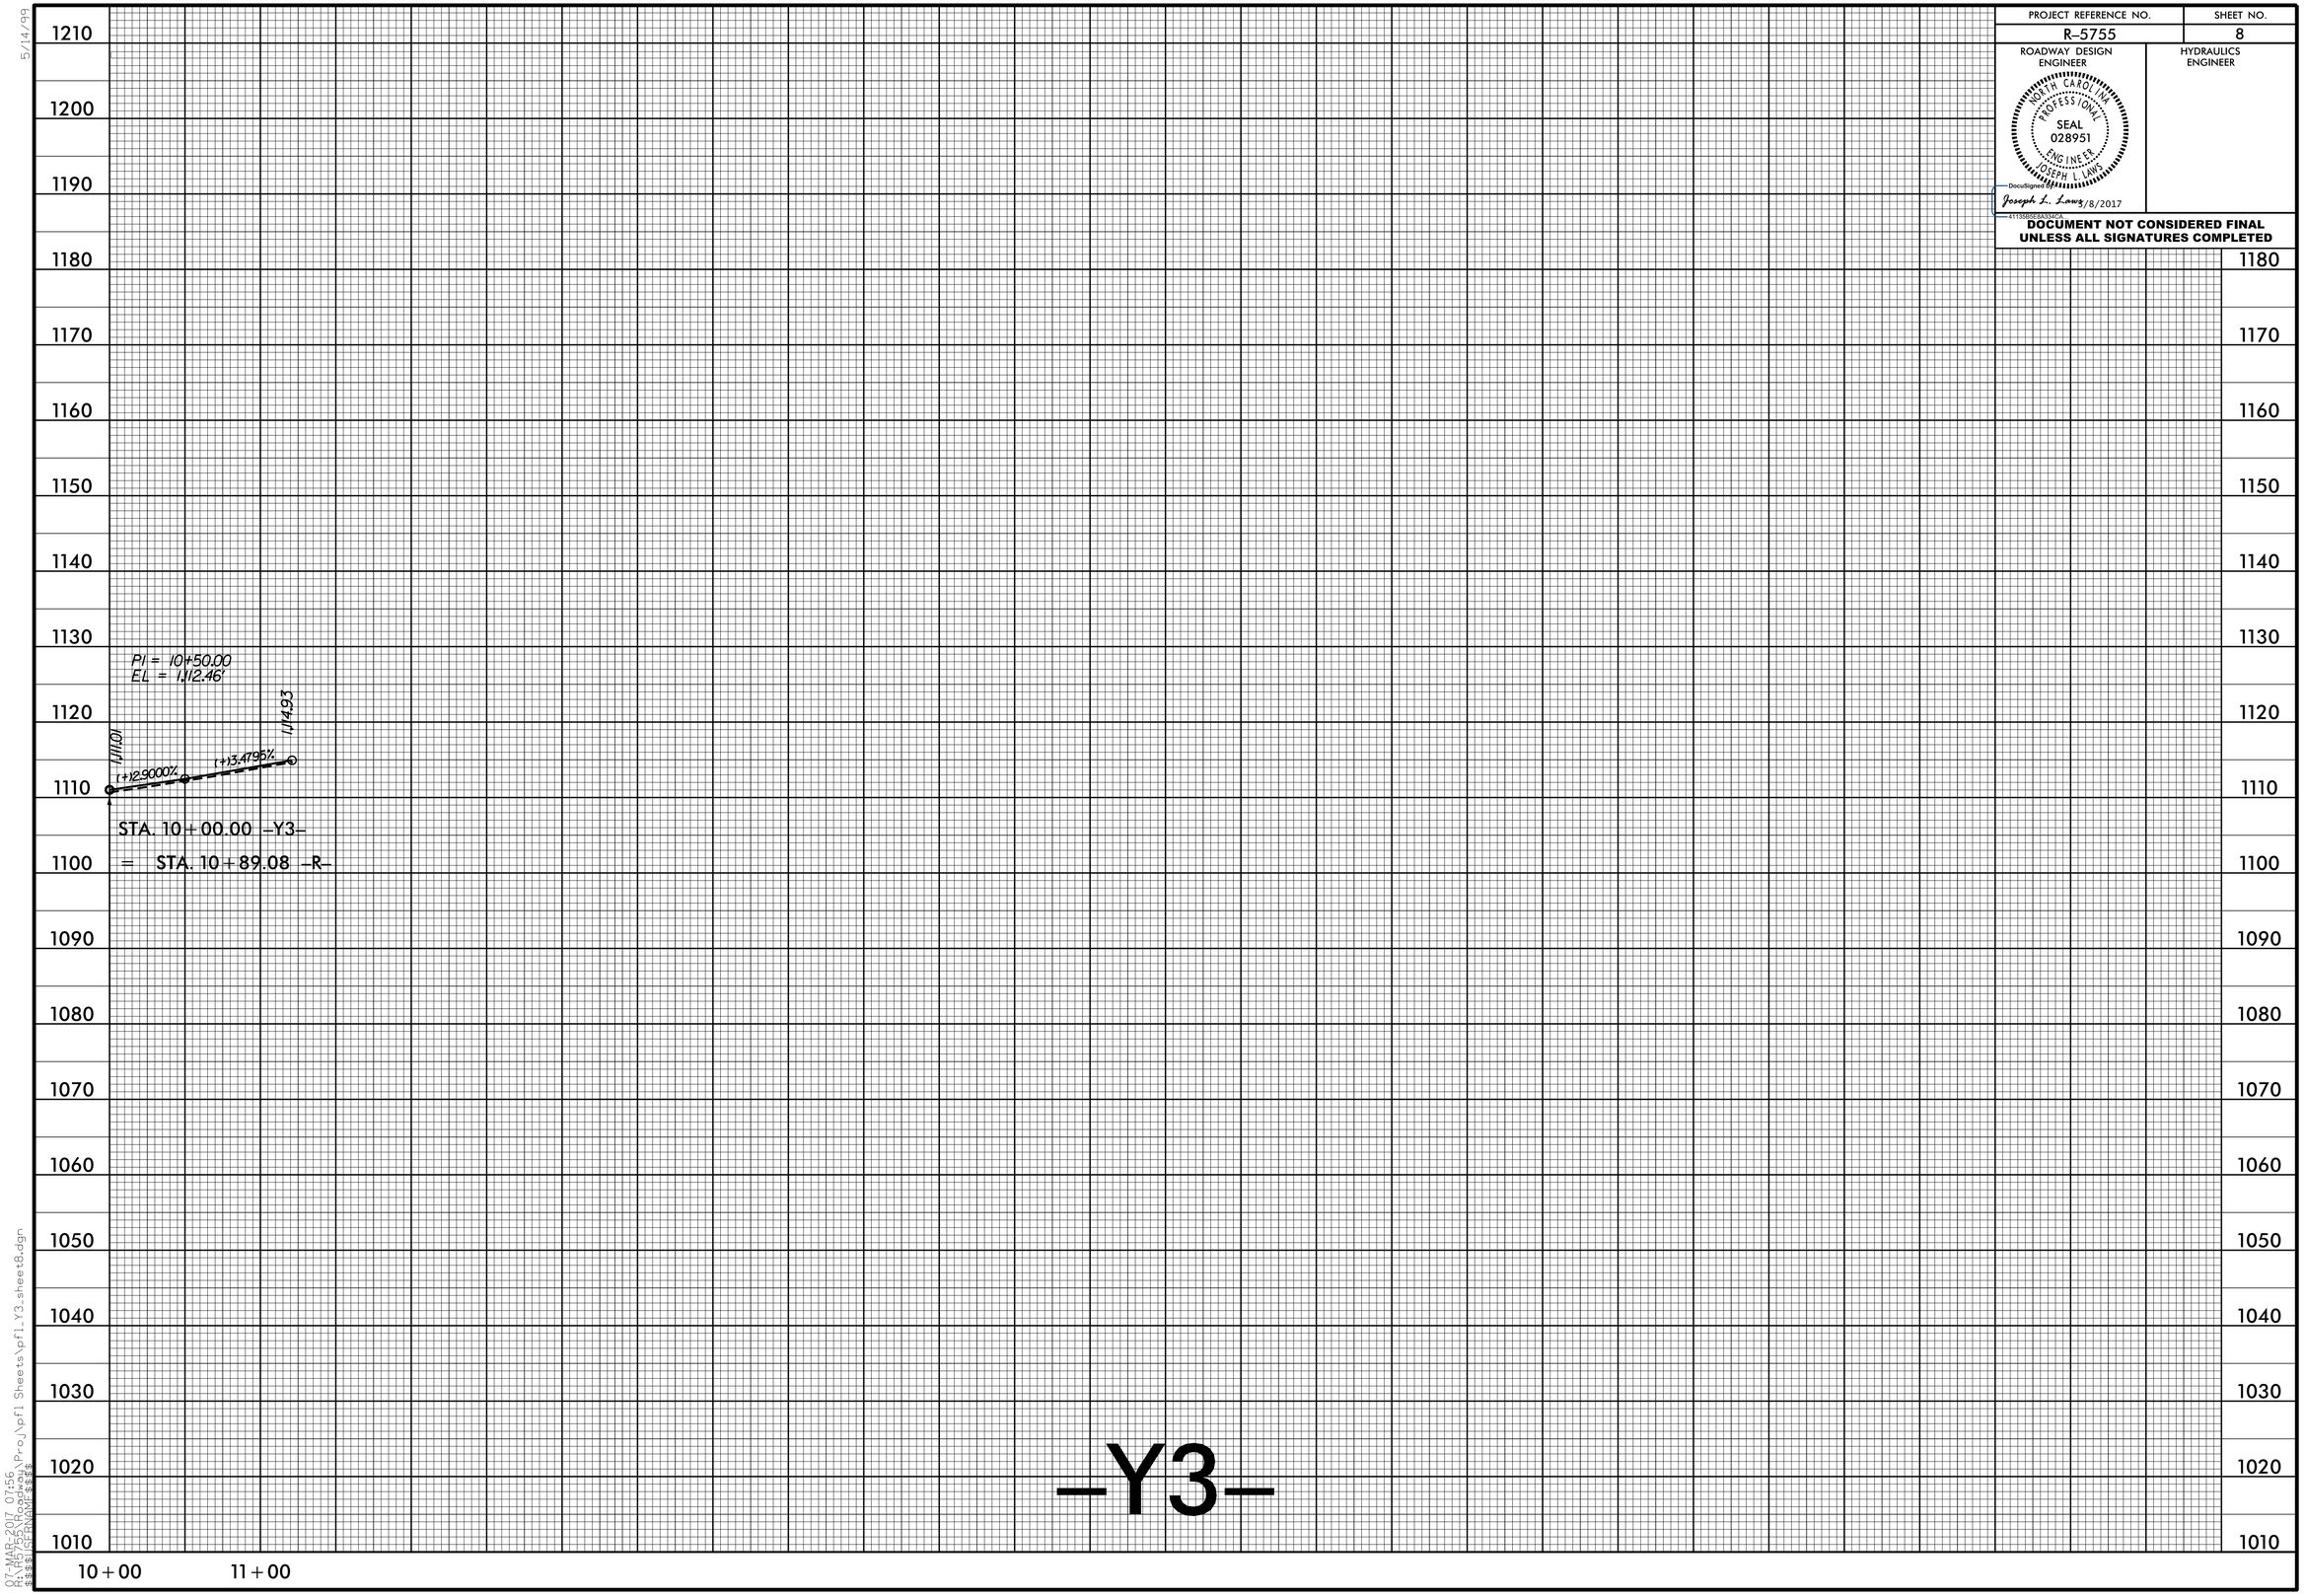

07-MAR-2017 07:56
R:\HYD\Roadway\Proj\pfl Sheets\pfl_Y3_sheet8.dgn
$$$$USERNAME$$