PROJECT REFERENCE NO.	SHEET NO.
R-5755	10

ROADWAY DESIGN ENGINEER

NORTH CAROLINA PROFESSIONAL SEAL 028951 ENGINEER JOSEPH L. LAWS

DocuSigned by: Joseph L. Laws 8/8/2017

4133B0DA4A3404...

HYDRAULICS ENGINEER

DOCUMENT NOT CONSIDERED FINAL UNLESS ALL SIGNATURES COMPLETED

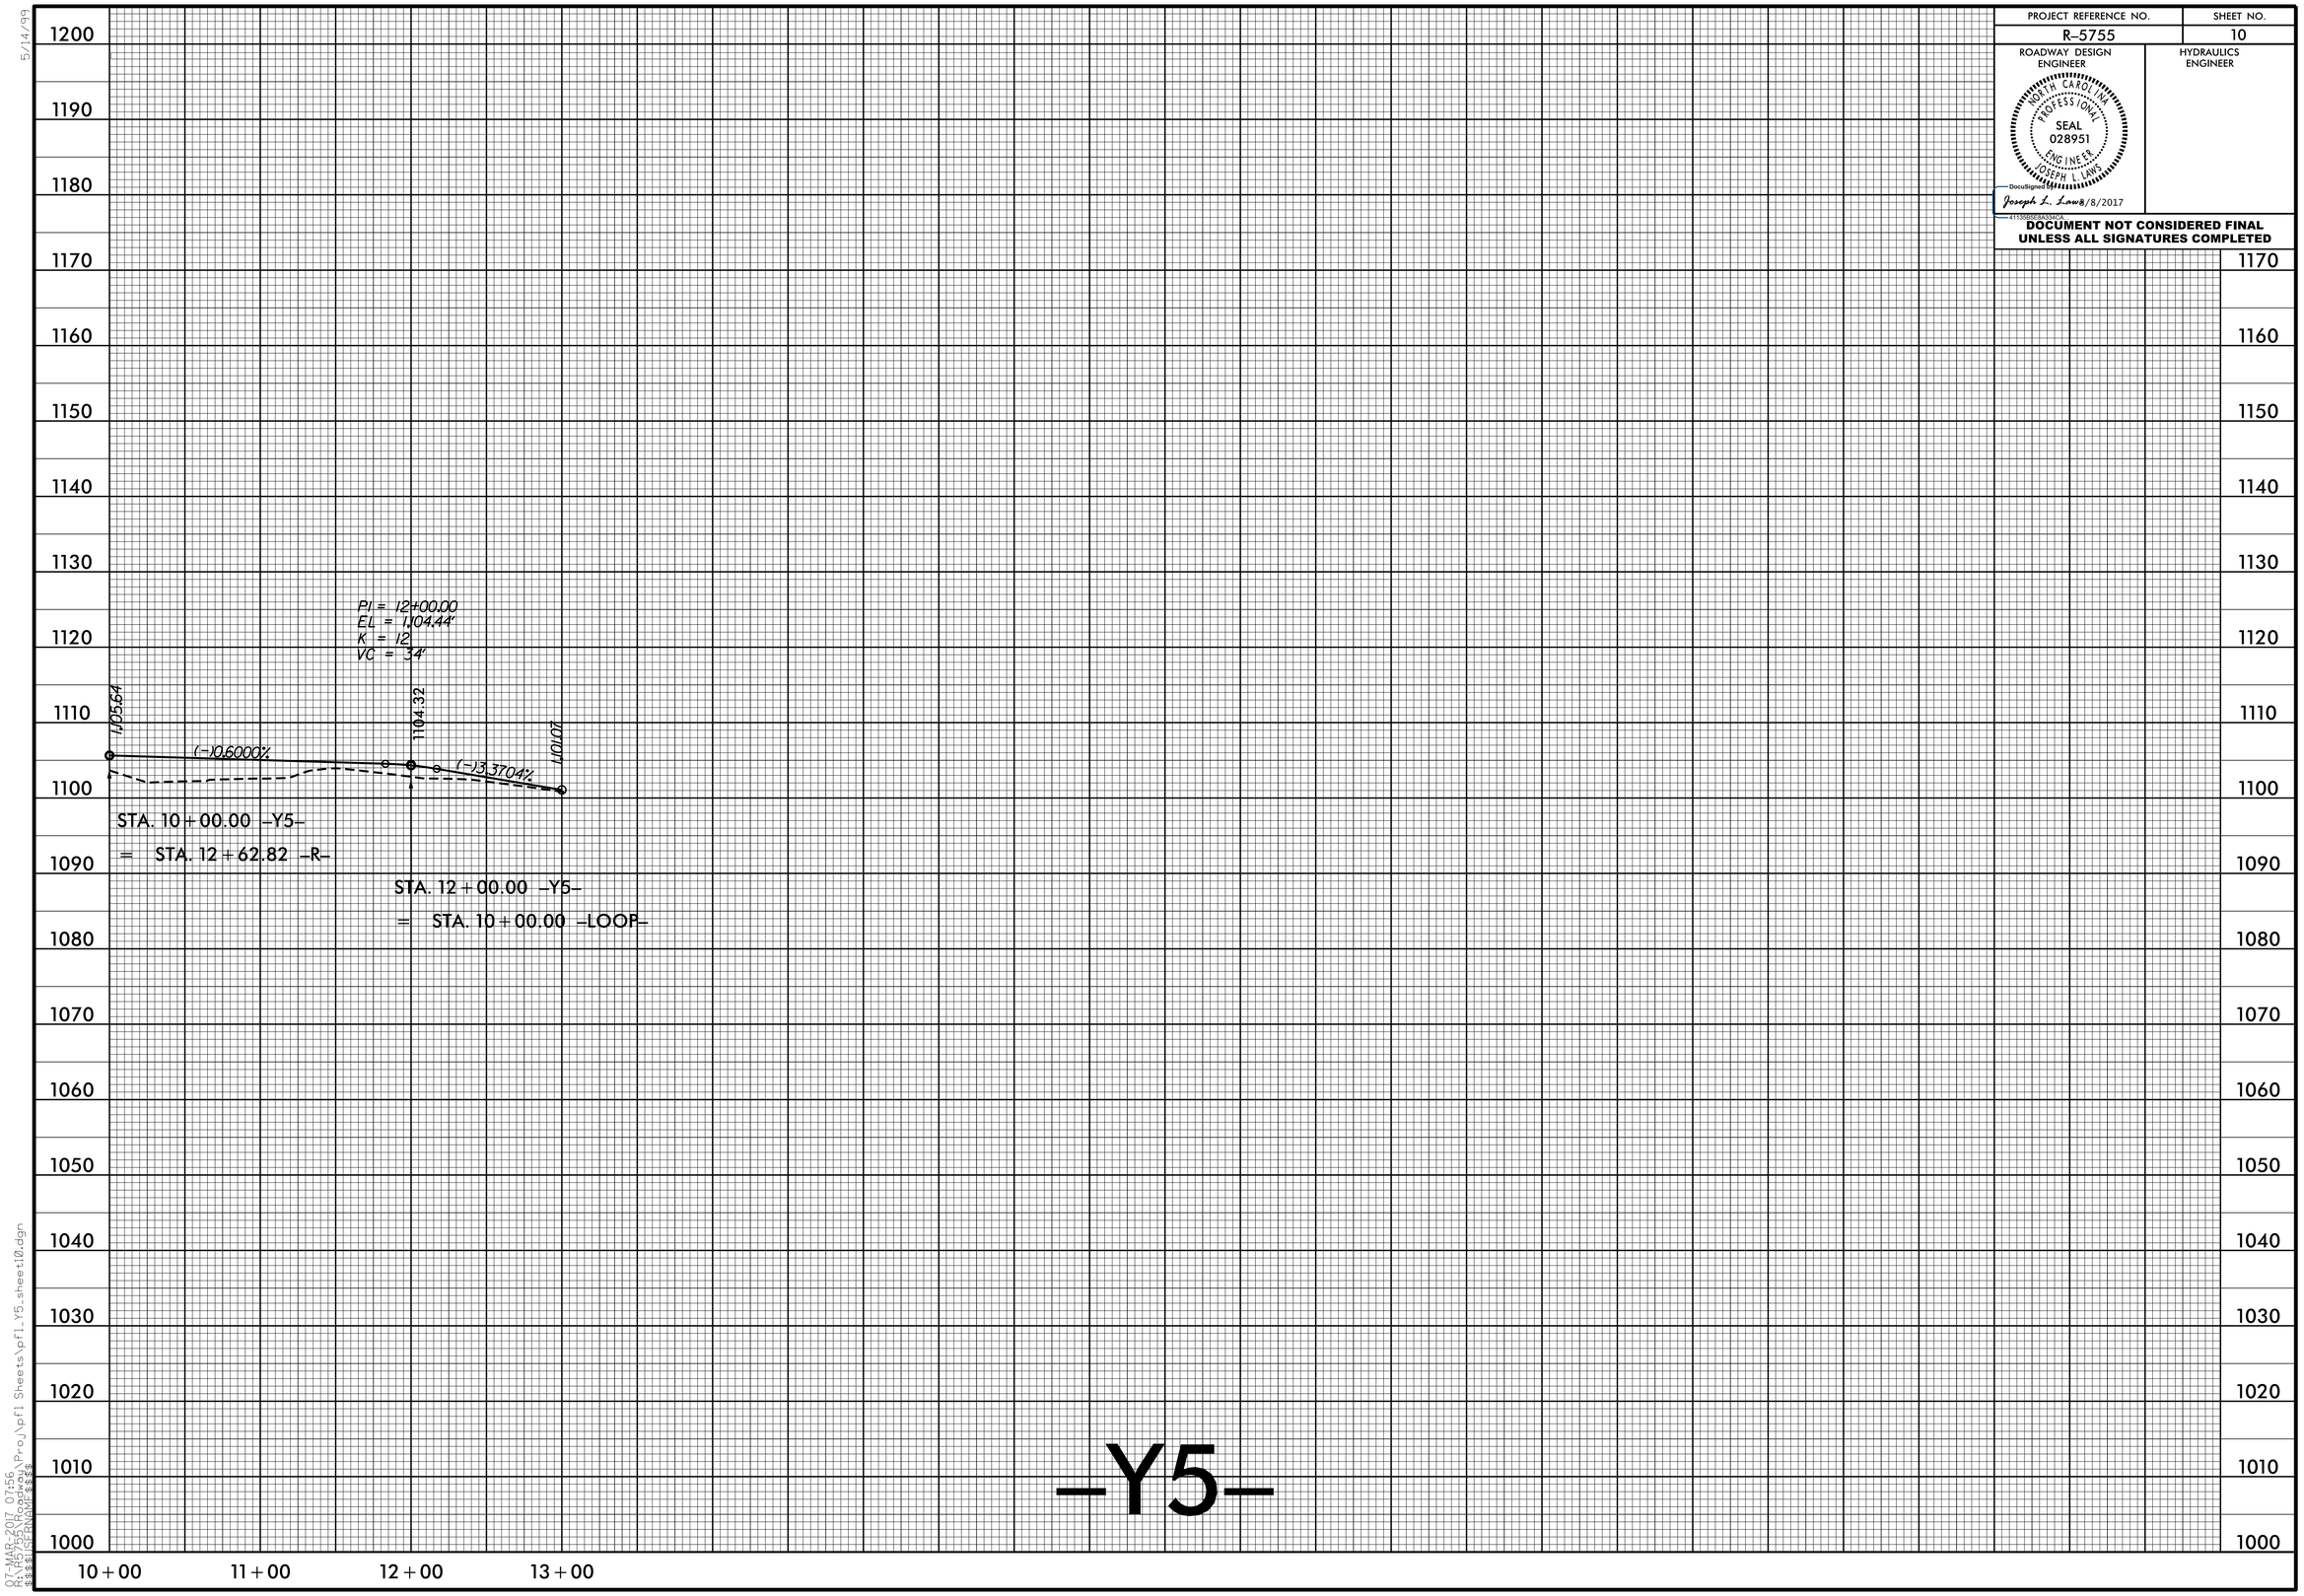

5/14/99

07-MAR-2017 07:56
R:\Hydraulics\Roadway\Proj\pfl Sheets\pfl_Y5_sheet10.dgn
$$$$USER$$$$