PROJECT REFERENCE NO.	SHEET NO.
R-5755	9

ROADWAY DESIGN ENGINEER

NORTH CAROLINA PROFESSIONAL SEAL 028951 ENGINEER JOSEPH L. LAWS

DocuSigned by: Joseph L. Laws 8/8/2017

4113BBDA8A3A4D4...

DOCUMENT NOT CONSIDERED FINAL UNLESS ALL SIGNATURES COMPLETED

HYDRAULICS ENGINEER

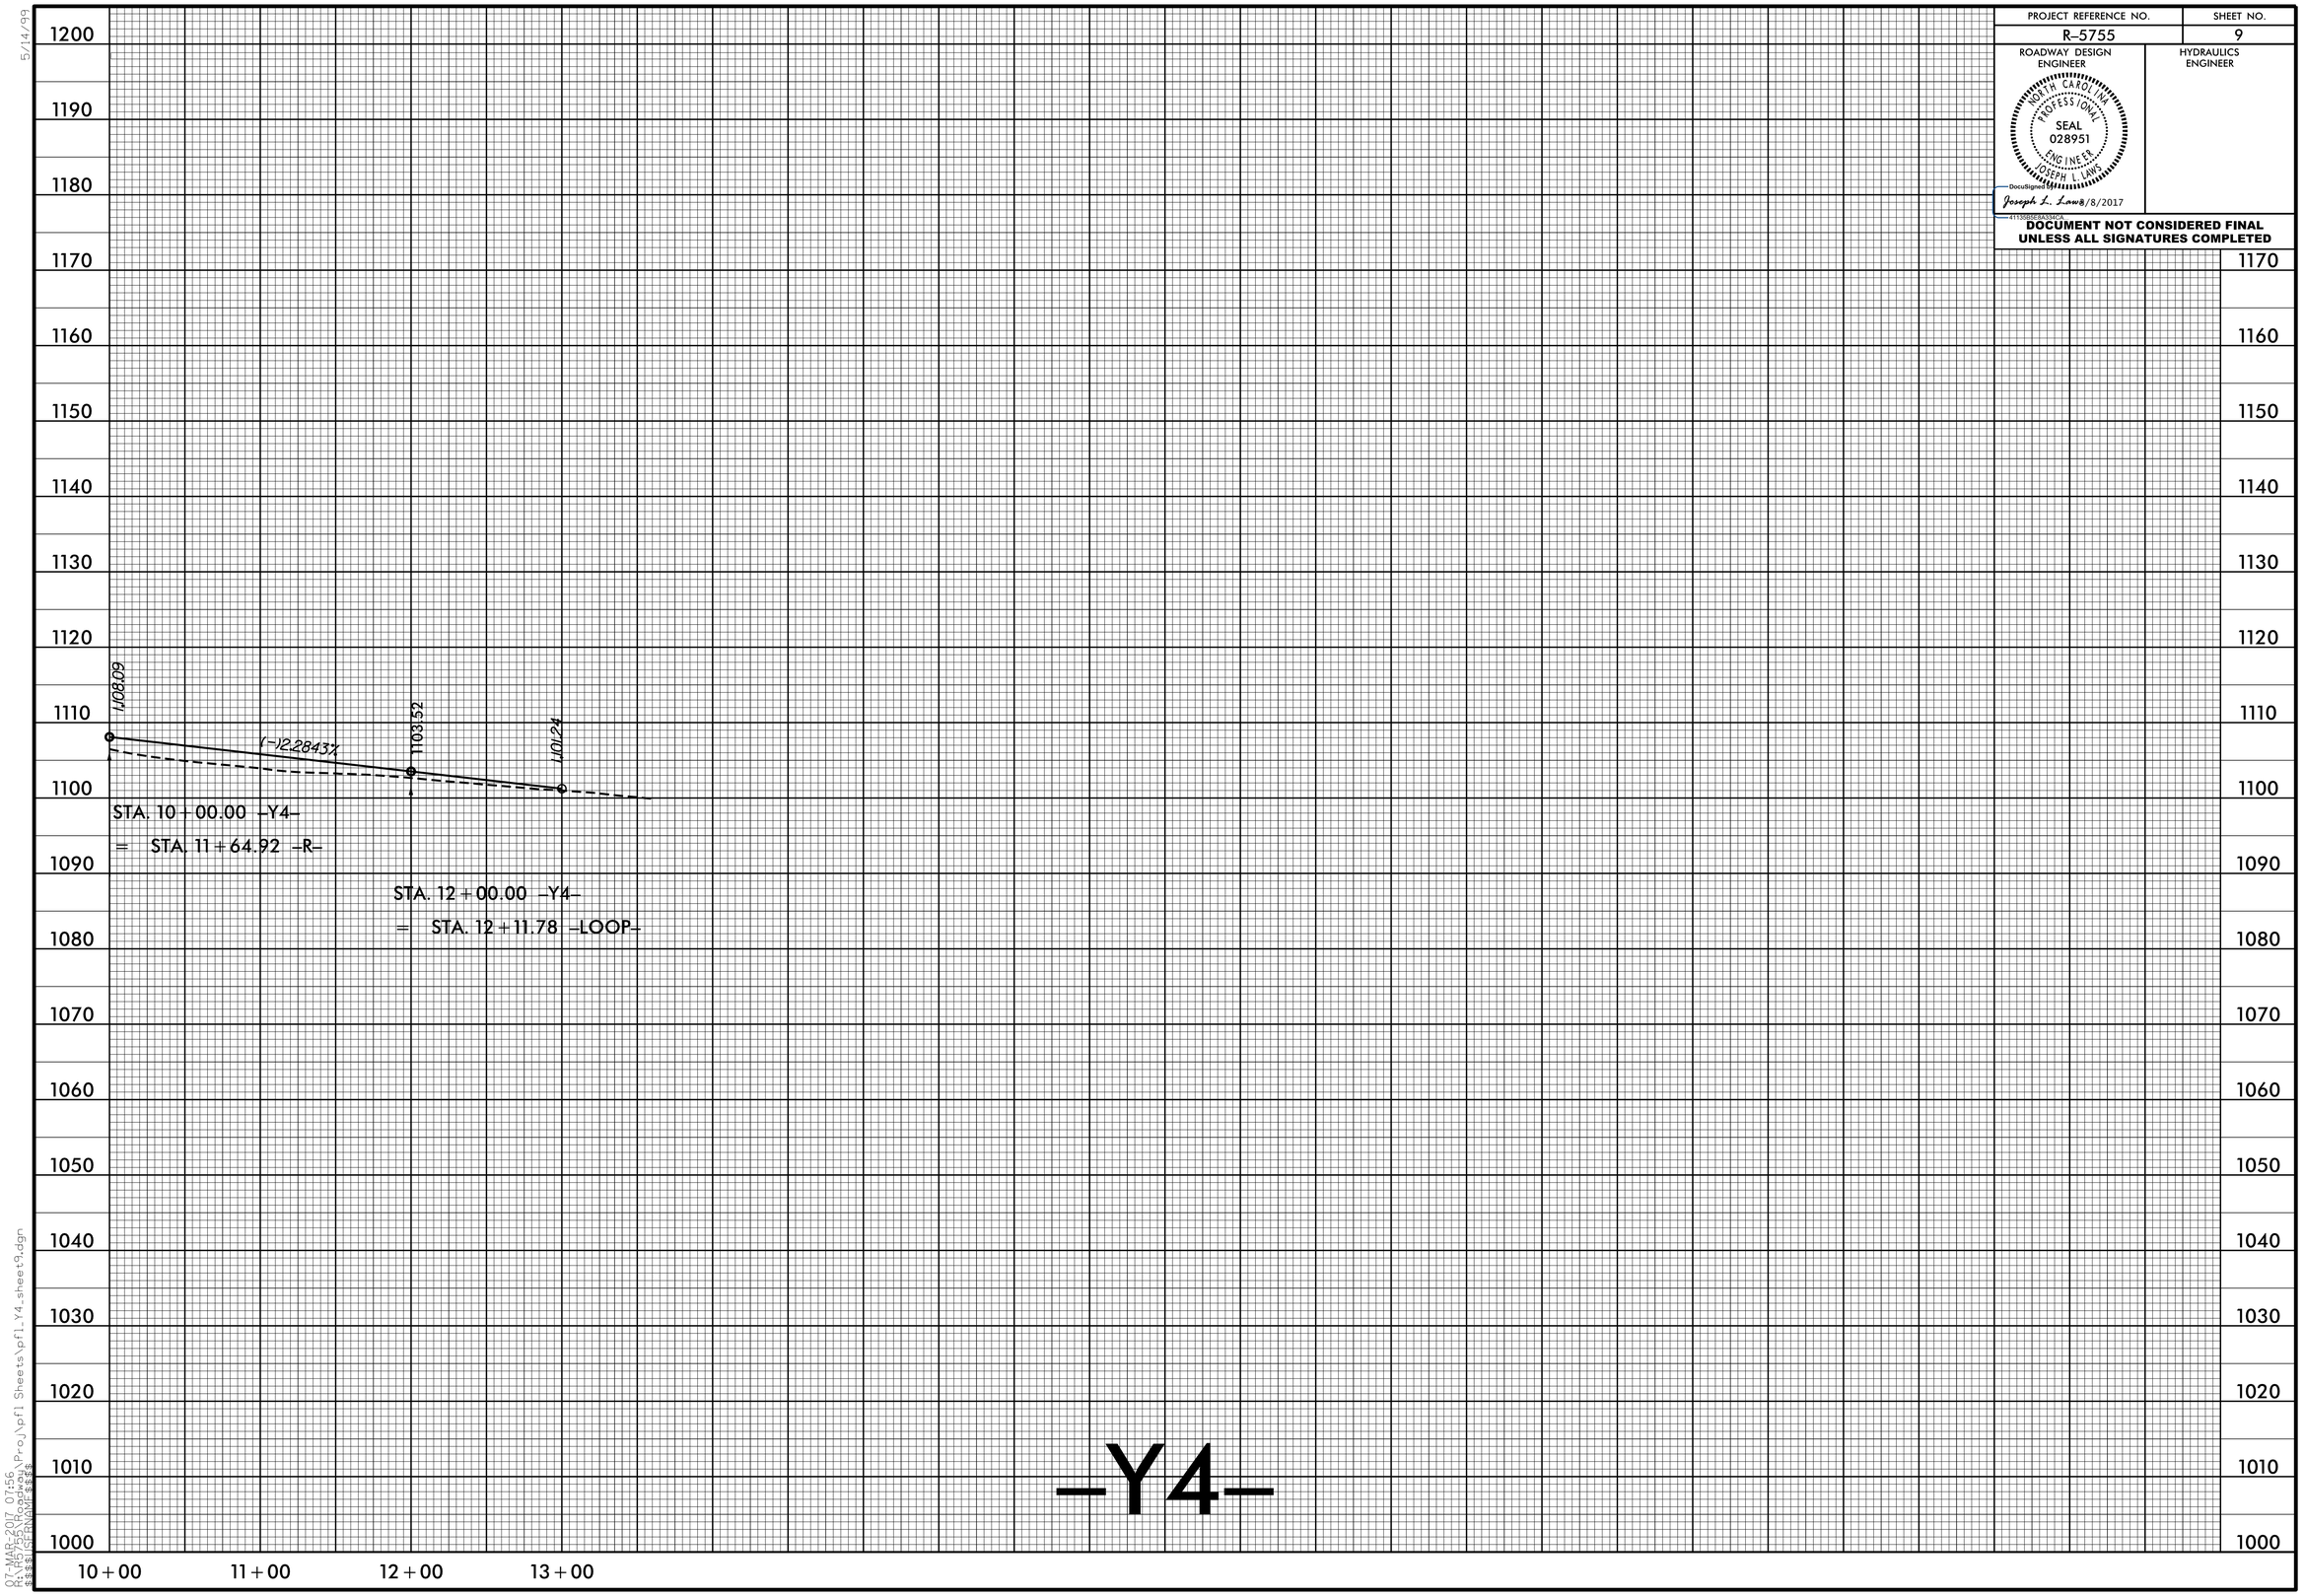

5/14/99

07-MAR-2017 07:56
R:\Roadway\Proj\pfl Sheets\pfl_Y4_sheet9.dgn
$$$$USERNAME$$$$