PROJECT REFERENCE NO.	SHEET NO.
R-5755	2C
R/W SHEET NO.	

ROADWAY DESIGN ENGINEER

NORTH CAROLINA PROFESSIONAL SEAL 028951 ENGINEER JOSEPH L. LAWS

DocuSigned by: Joseph L. Laws 8/8/2017

DOCUMENT NOT CONSIDERED FINAL UNLESS ALL SIGNATURES COMPLETED

NAD 83/95

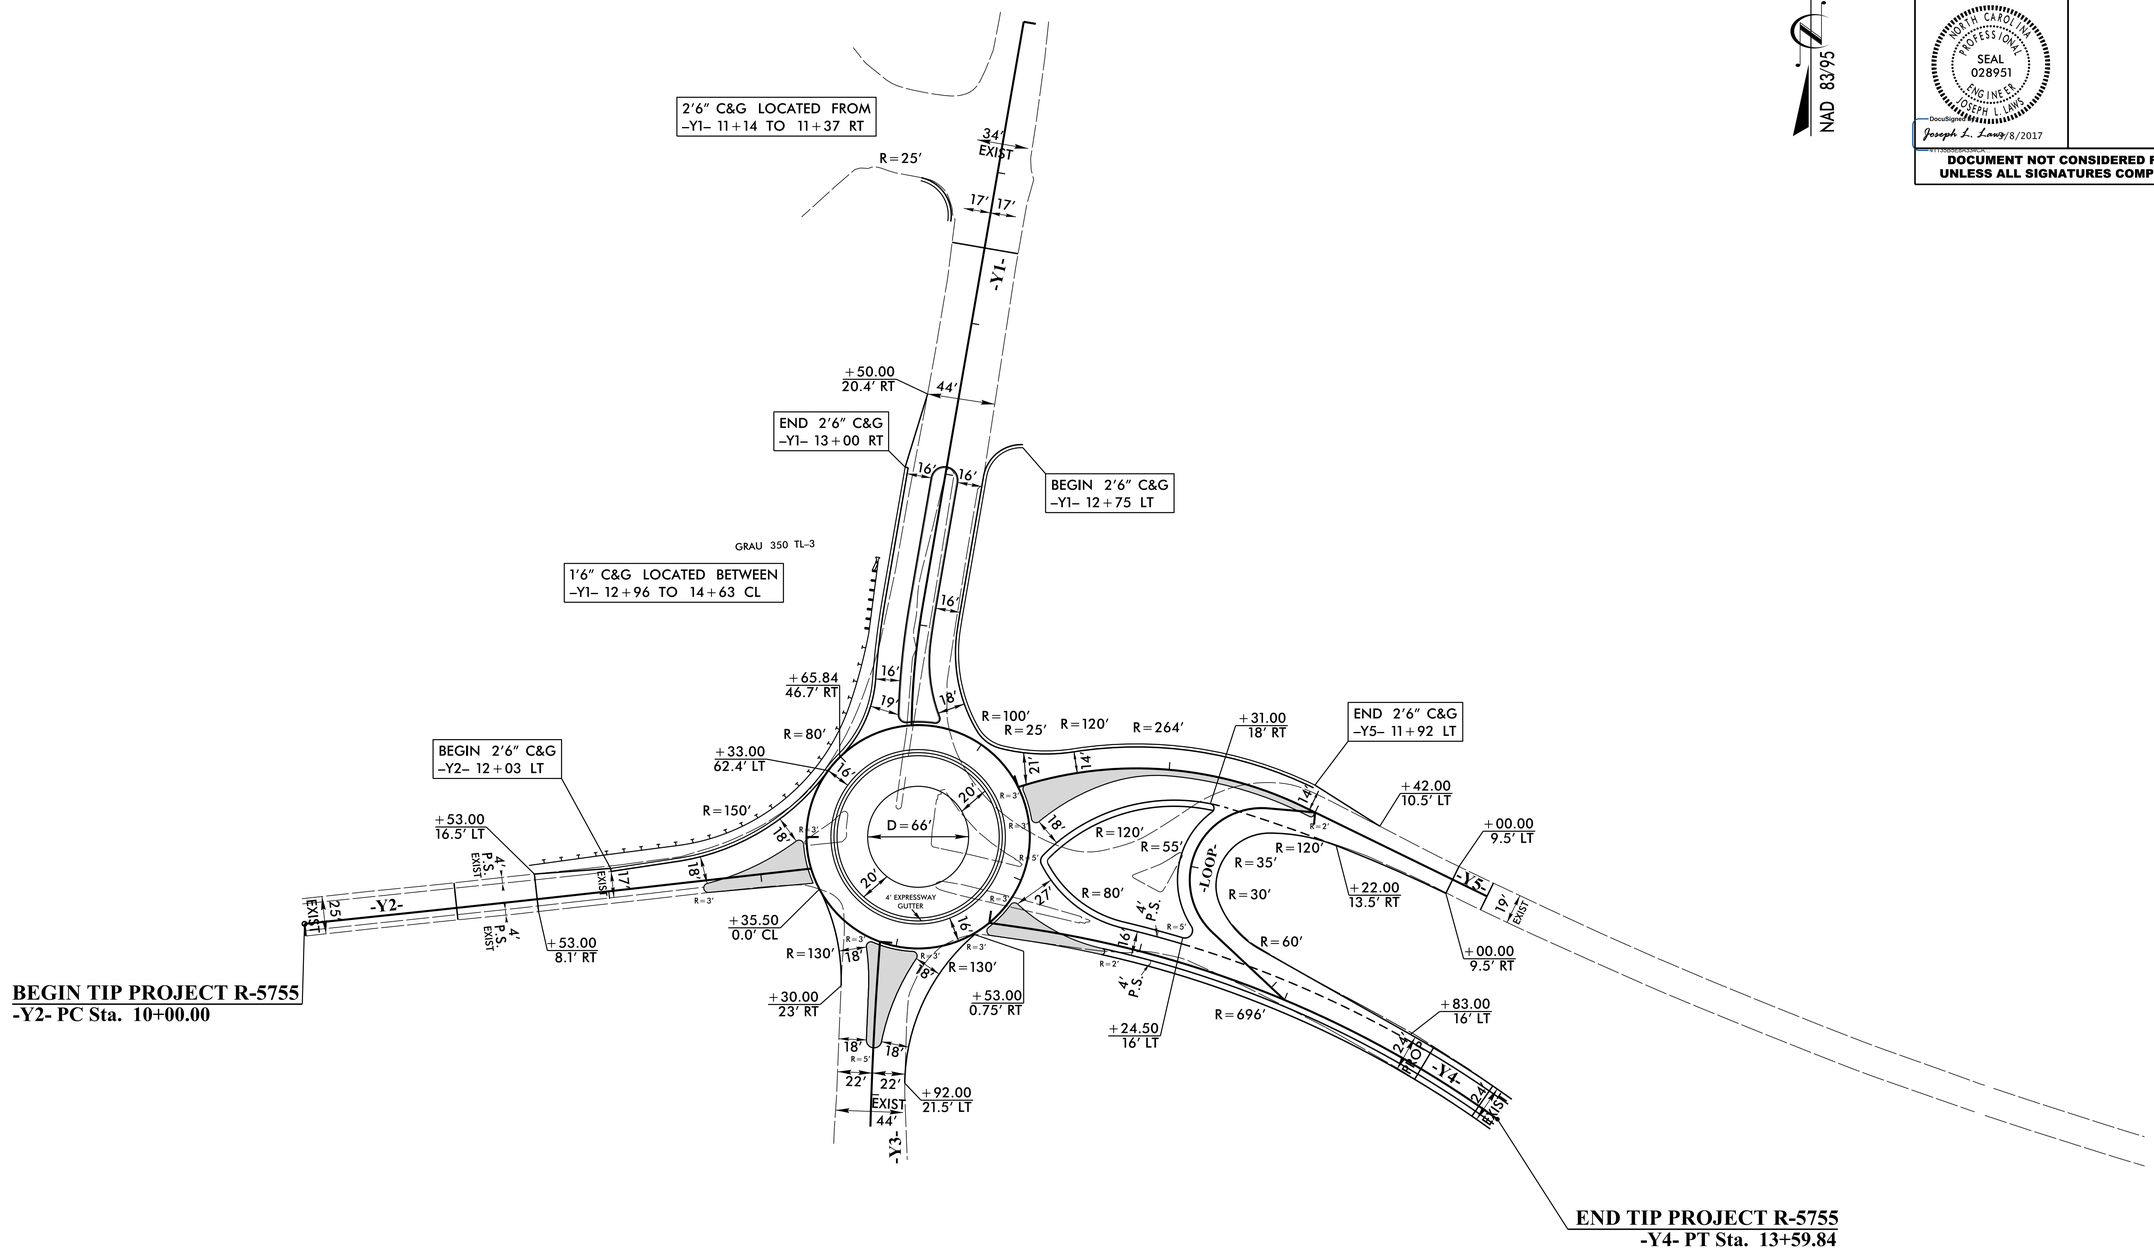

50 25 0 50 100

GRAPHIC SCALE

ROUNDABOUT DETAIL SHEET

8/17/99

01-MAR-2017 07:56
R:\Roadway\Proj\R5755_DOC_2C_RNDBTdetail.dgn
$$$$USERNAME$$$$