PROJECT REFERENCE NO.	SHEET NO.
R-5755	6

ROADWAY DESIGN ENGINEER

NORTH CAROLINA PROFESSIONAL SEAL 028951 ENGINEER JOSEPH L. LAWS

DocuSigned by: Joseph L. Laws 7/8/2017

HYDRAULICS ENGINEER

DOCUMENT NOT CONSIDERED FINAL UNLESS ALL SIGNATURES COMPLETED

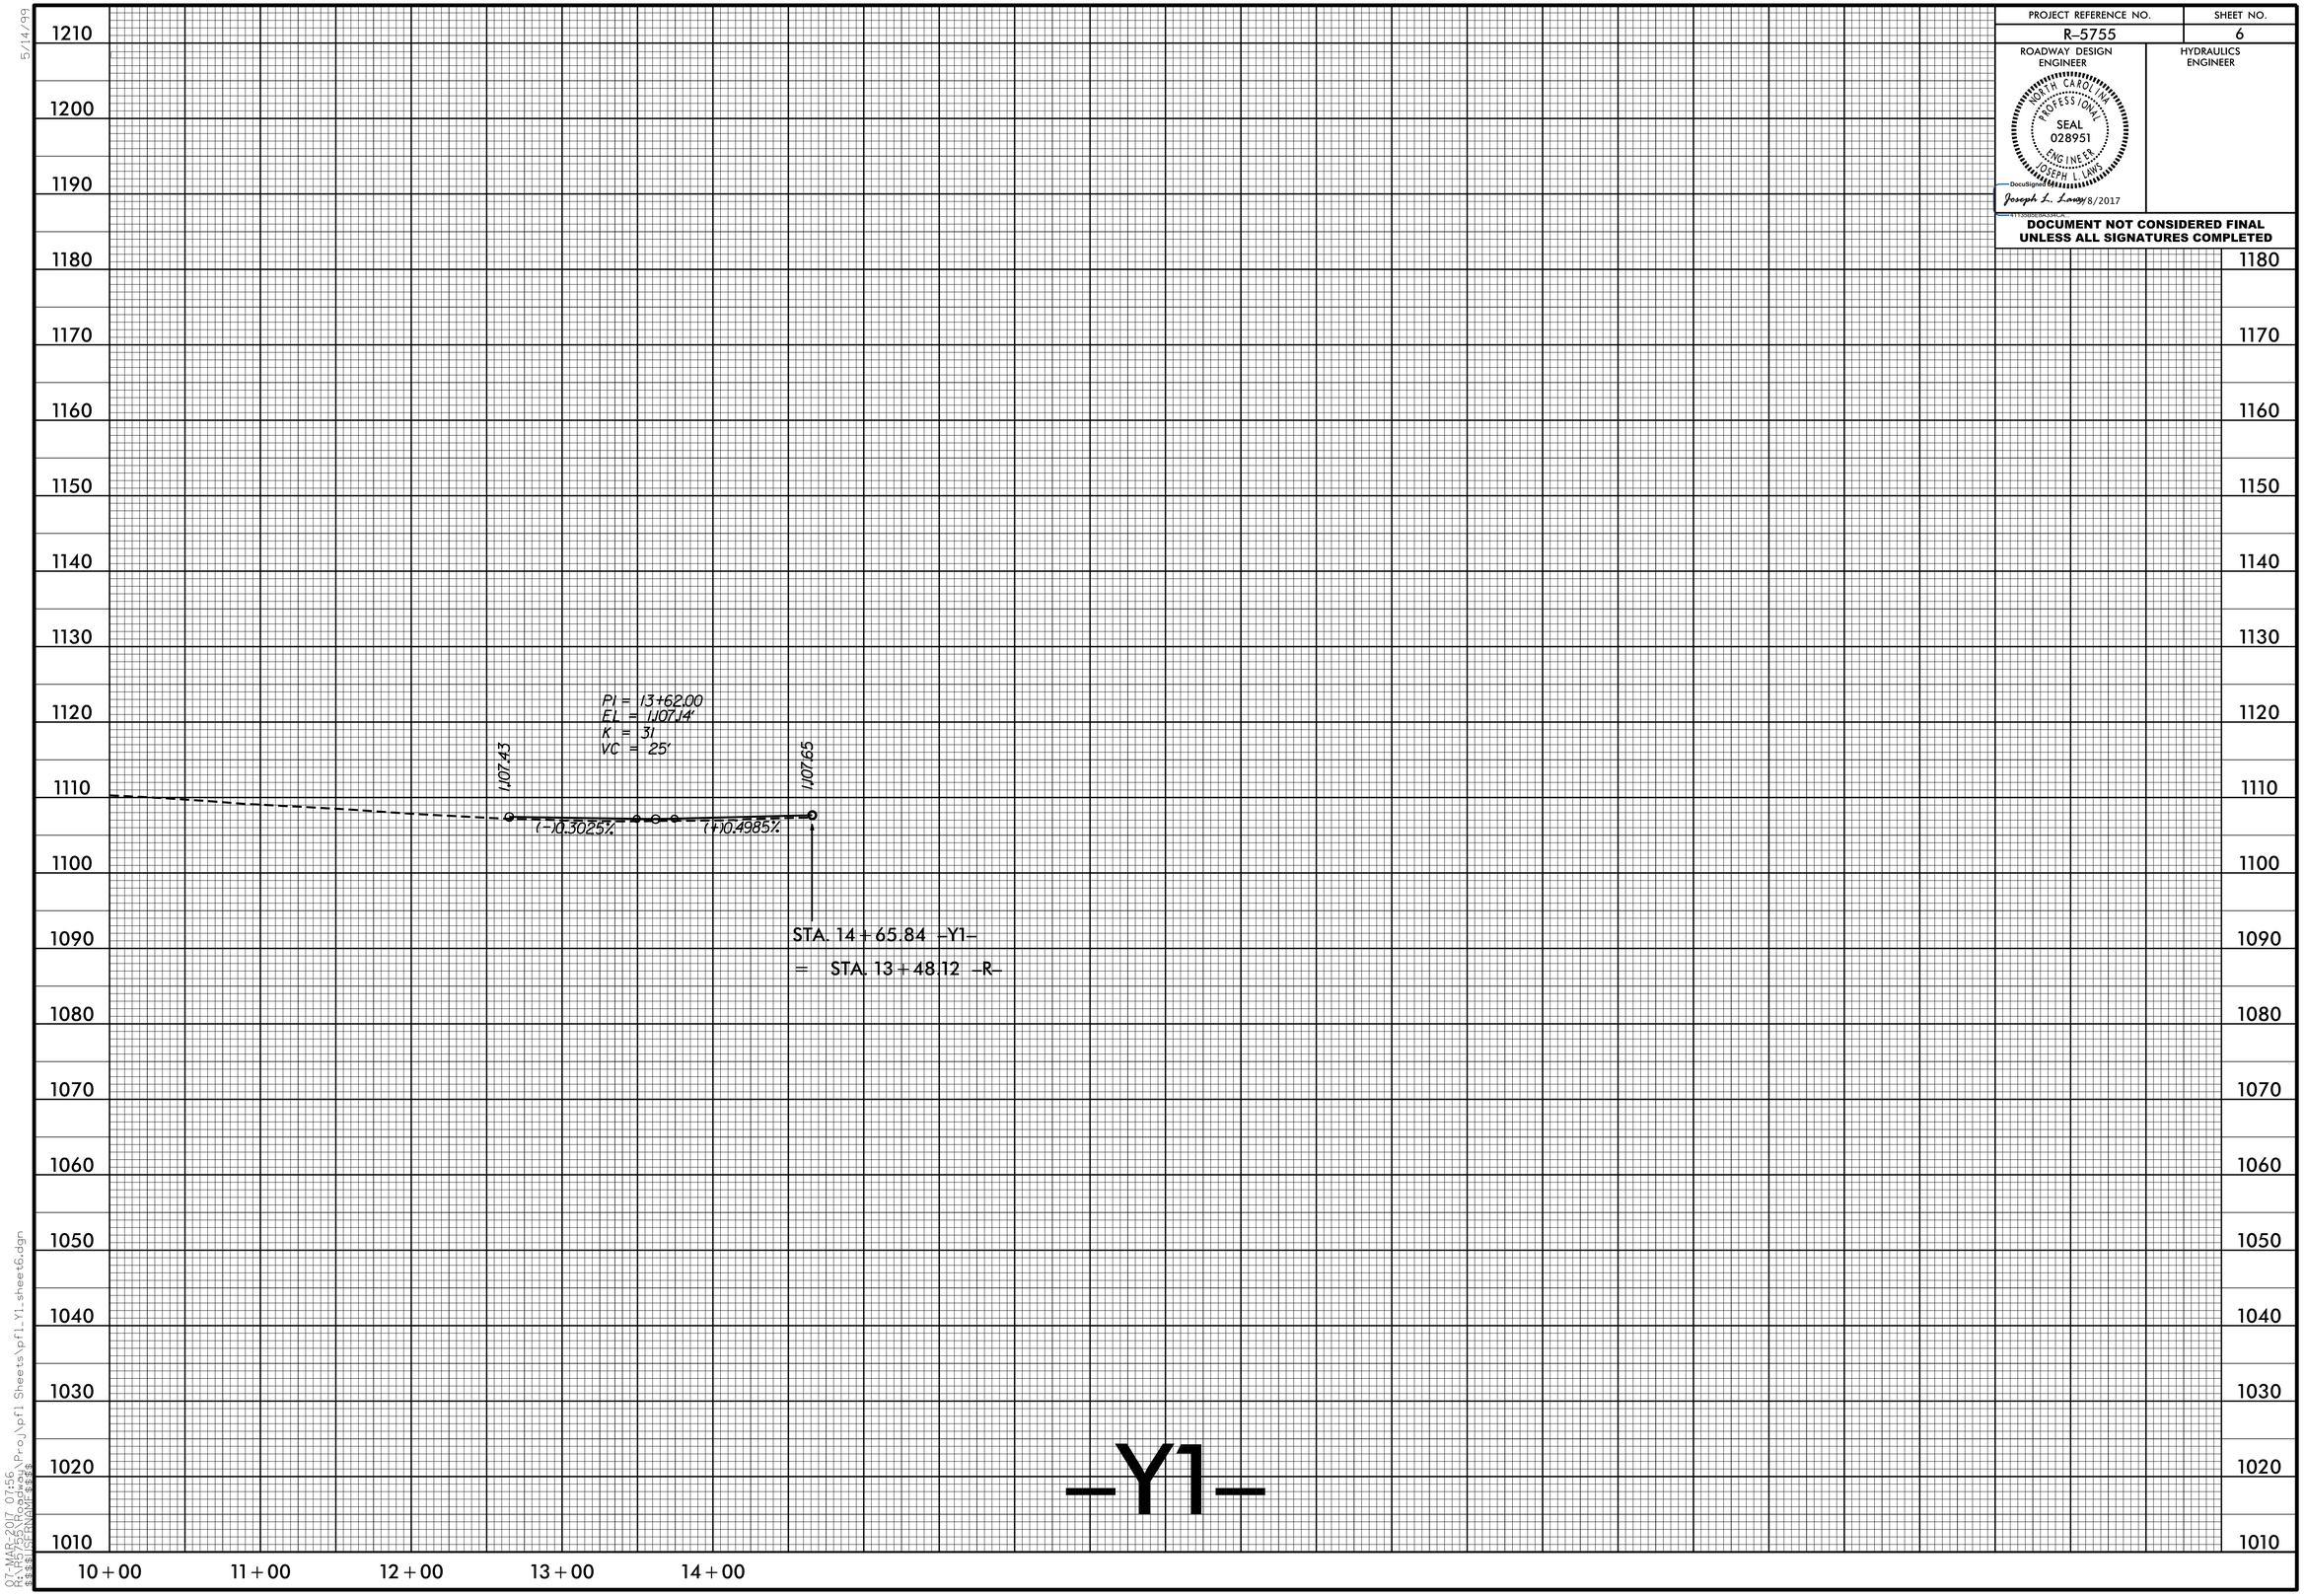

5/14/99

07-MAR-2017 07:56
R:\Hydro\Roadway\Proj\pfl Sheets\pfl_Y1_sheet6.dgn
$$USER$$