PAVEMENT MARKING DETAIL SHEET

PROJECT REFERENCE NO.	SHEET NO.
R-5755	PMP-2

TRAFFIC ENGINEER

DOCUMENT NOT CONSIDERED FINAL UNLESS ALL SIGNATURES COMPLETED

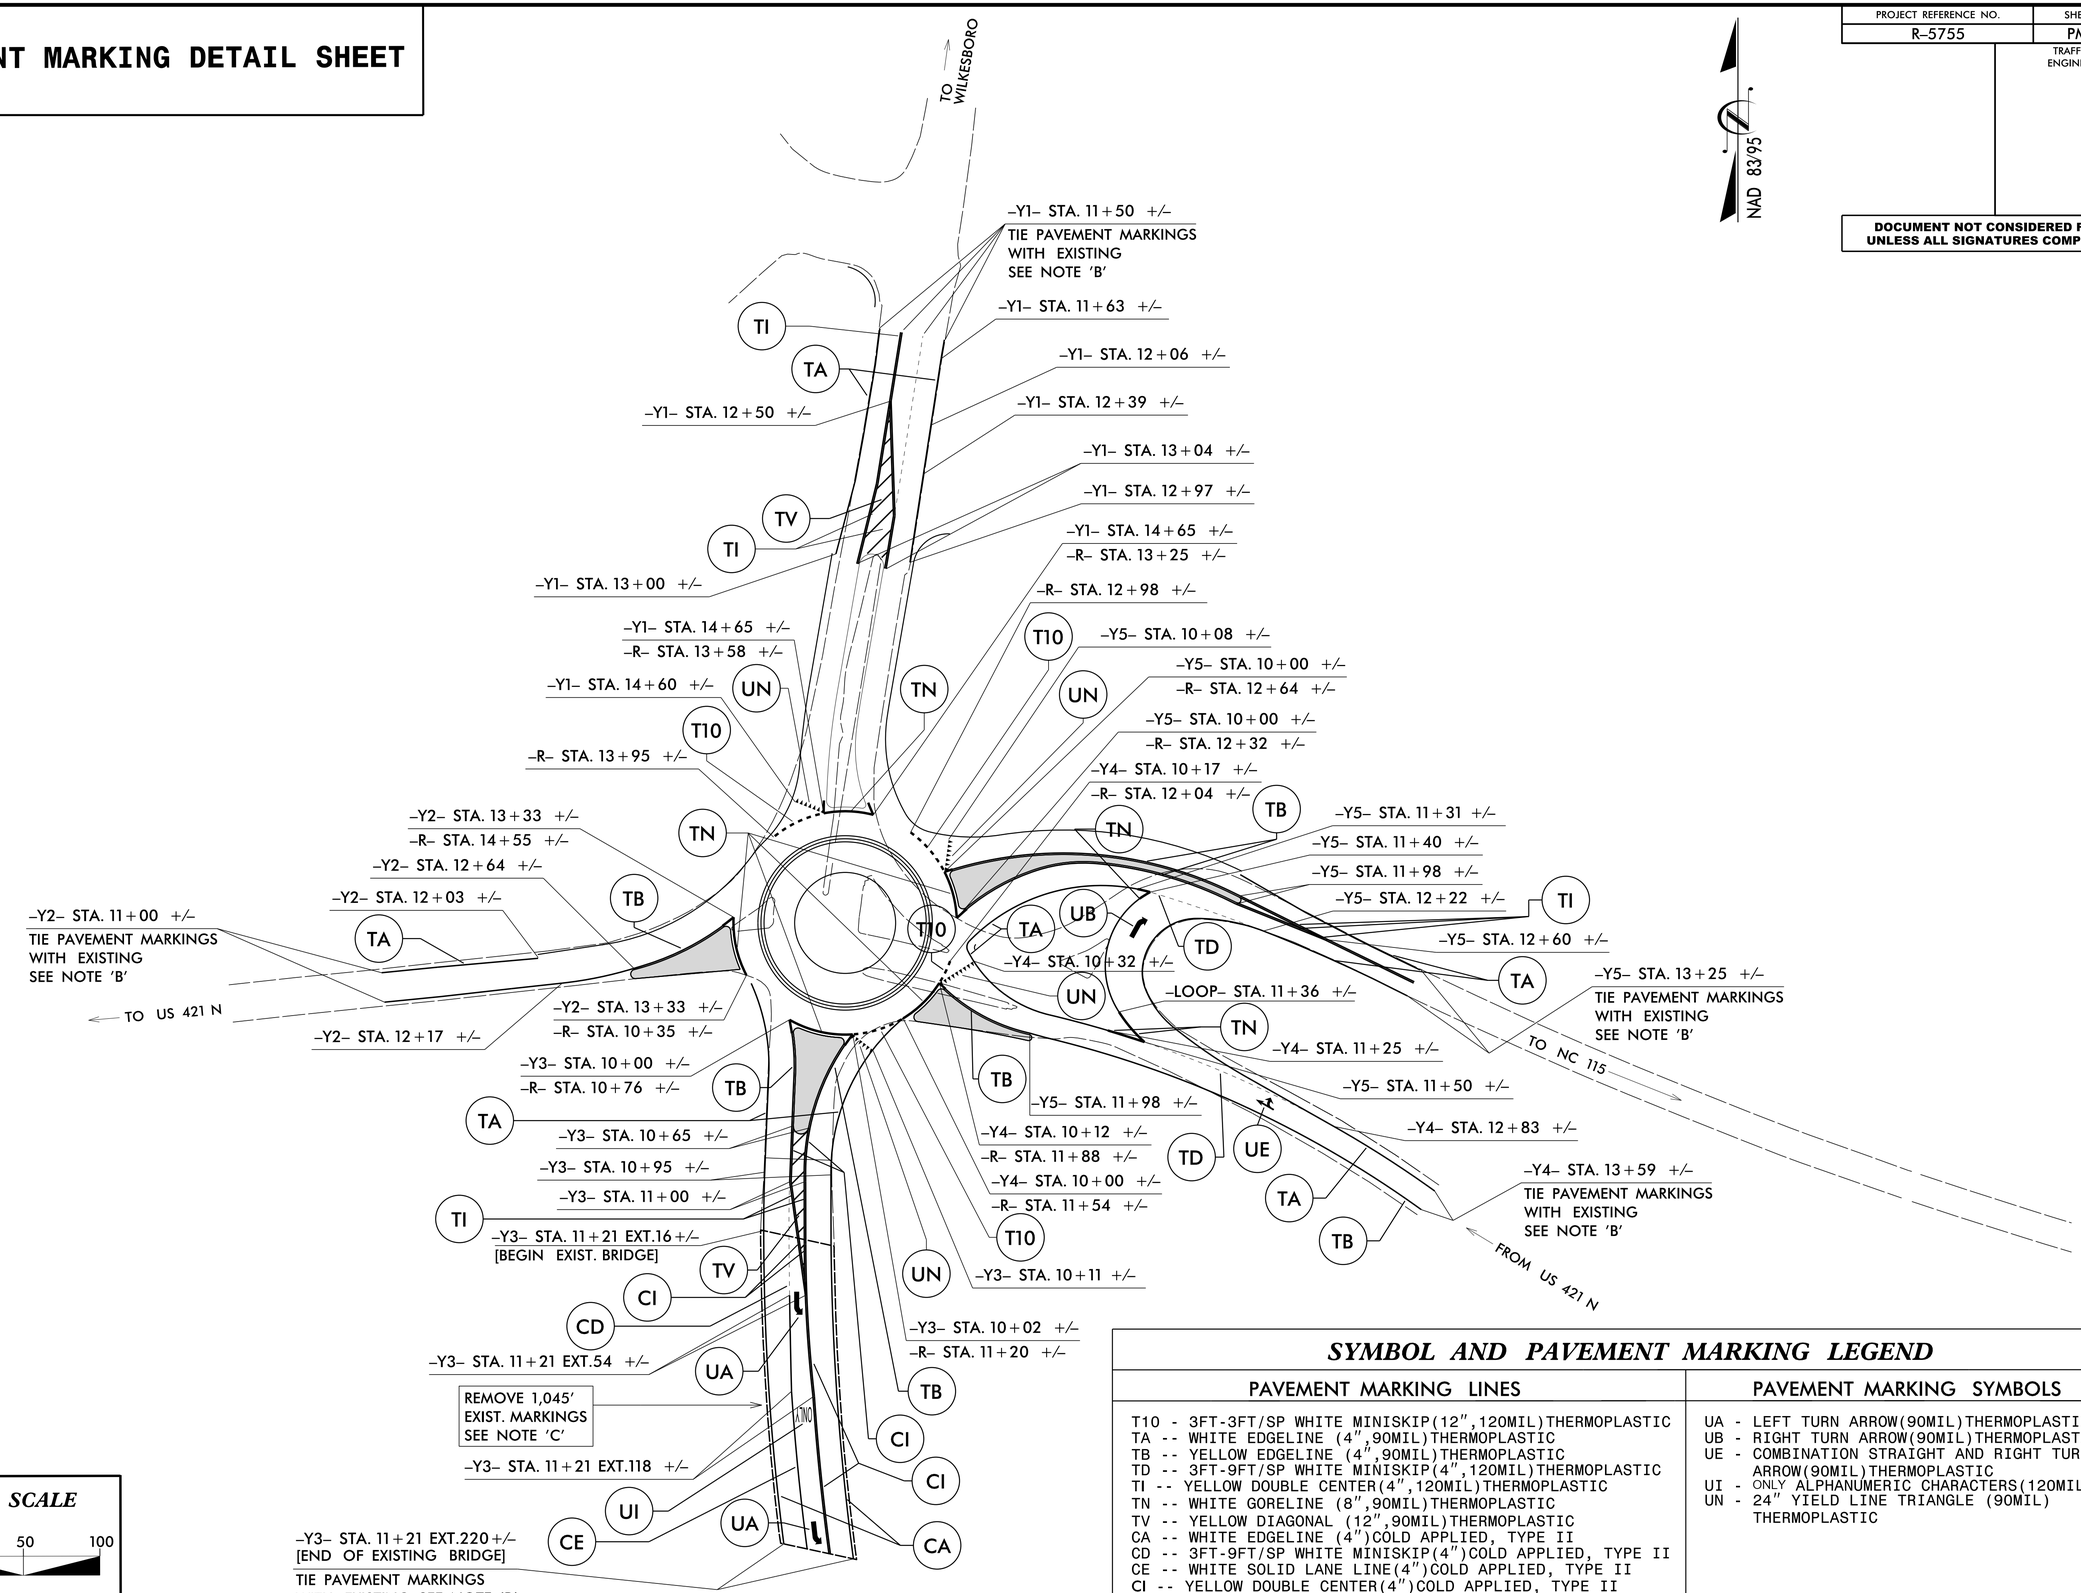

GRAPHIC SCALE

50 25 0 50 100

SYMBOL AND PAVEMENT MARKING LEGEND

PAVEMENT MARKING LINES

T10 - 3FT-3FT/SP WHITE MINISKIP(12",120MIL)THERMOPLASTIC
TA -- WHITE EDGELINE (4",90MIL)THERMOPLASTIC
TB -- YELLOW EDGELINE (4",90MIL)THERMOPLASTIC
TD -- 3FT-9FT/SP WHITE MINISKIP(4",120MIL)THERMOPLASTIC
TI -- YELLOW DOUBLE CENTER(4",120MIL)THERMOPLASTIC
TN -- WHITE GORELINE (8",90MIL)THERMOPLASTIC
TV -- YELLOW DIAGONAL (12",90MIL)THERMOPLASTIC
CA -- WHITE EDGELINE (4")COLD APPLIED, TYPE II
CD -- 3FT-9FT/SP WHITE MINISKIP(4")COLD APPLIED, TYPE II
CE -- WHITE SOLID LANE LINE(4")COLD APPLIED, TYPE II
CI -- YELLOW DOUBLE CENTER(4")COLD APPLIED, TYPE II

PAVEMENT MARKING SYMBOLS

UA - LEFT TURN ARROW(90MIL)THERMOPLASTIC
UB - RIGHT TURN ARROW(90MIL)THERMOPLASTIC
UE - COMBINATION STRAIGHT AND RIGHT TURN ARROW(90MIL)THERMOPLASTIC
UI - ONLY ALPHANUMERIC CHARACTERS(120MIL)
UN - 24" YIELD LINE TRIANGLE (90MIL) THERMOPLASTIC

8/17/99
07-MAR-2017 07:56
$$$$USERNAME$$$$
$$$$DGN$$$$