DocuSign Envelope ID: FF213612-8FB5-462B-8685-7FC0674D484B

PROJ. REFERENCE NO.	SHEET NO.
I-5909	TMP-2

KCA KISINGER CAMPO & ASSOCIATES
Kisinger Campo & Associates Corp.
4800 Six Forks Rd.,
Suite 120
Raleigh, NC 27609
Jacob H. Duke, PE No. 043777

DIVIDED MEDIANS WITH WIDTHS 46′ OR GREATER

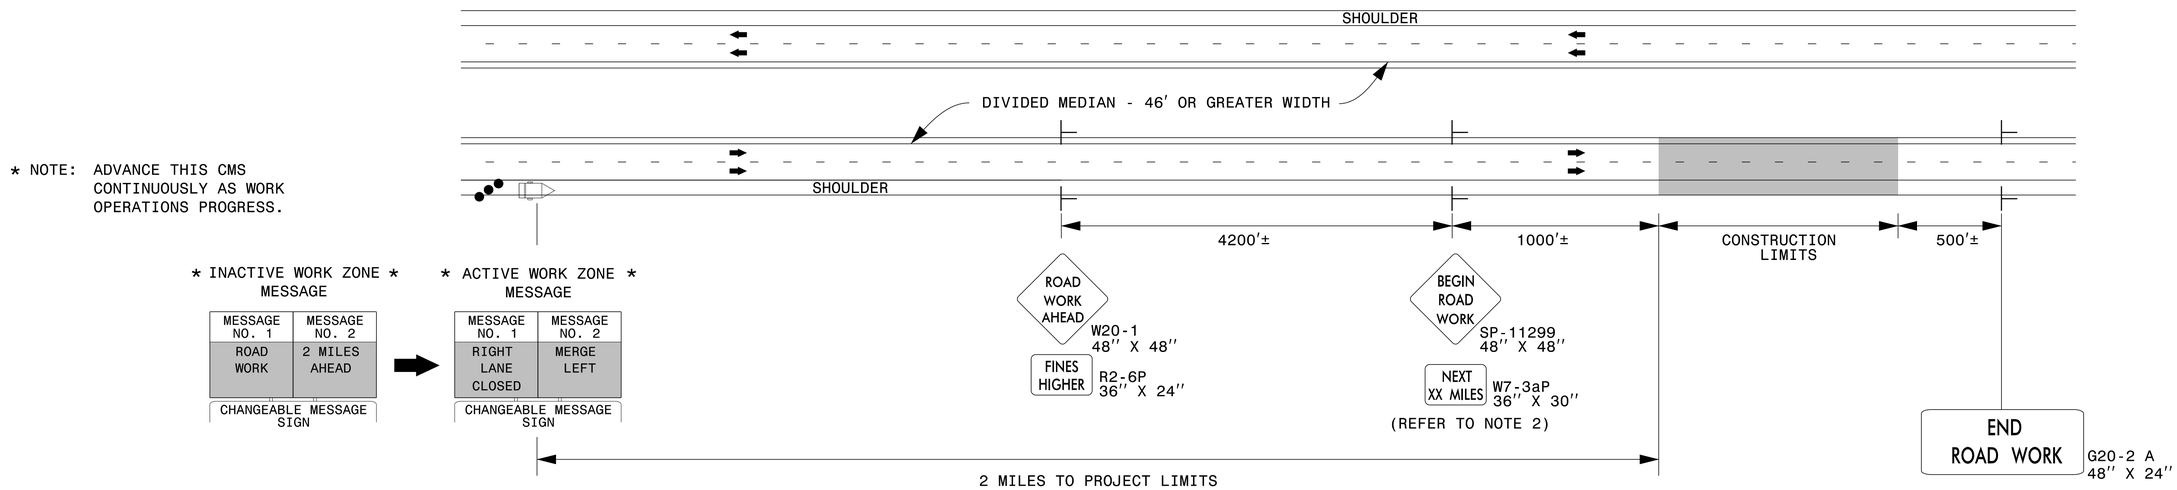

LEGEND

- CHANGEABLE MESSAGE SIGN (CMS)
- STATIONARY SIGN
- DIRECTION OF TRAFFIC FLOW
- TRAFFIC DRUM

NOTES:

1. **THIS DRAWING IS TO BE USED IN CONJUNCTION WITH THE WORK ZONE VARIABLE SPEED LIMIT USING DIGITAL SPEED LIMIT SIGNS FOR INTERSTATE/FREEWAY RESURFACING PROJECTS DETAIL.**
2. **FOR SIGN W7-3aP, ROUND TO THE NEAREST MILE.**
3. **FOR ADDITIONAL NOTES, REFER TO RSD 1101.01, SHEET 1.**

APPROVED: DocuSigned by: Jacob H. Duke
9CD53ADC06D6400...
DATE: 1/31/2018

NORTH CAROLINA PROFESSIONAL SEAL 043777 ENGINEER JACOB H DUKE

DOCUMENT NOT CONSIDERED FINAL UNLESS ALL SIGNATURES COMPLETED

DIVISION OF HIGHWAYS · STATE OF NORTH CAROLINA · DEPARTMENT OF TRANSPORTATION · WORK ZONE TRAFFIC CONTROL

STATIONARY ADVANCE WARNING SIGNS FOR INTERSTATE RESURFACING PROJECTS

1/31/2018
G:\Division-GESC\Division-11\4_I-5909_I-77_MM86.9-91\Traffic\TrafficControl\TCP\200_10_I-5909_TC_TMP_2_Resurfacing_AdvWarn_HSpd.dgn
User:jduke