DocuSign Envelope ID: ECEFE6E2-C243-41B2-BD17-A949A4274EE7

PROJ. REFERENCE NO.	SHEET NO.
I-5830	TMP-42

KCA KISINGER CAMPO & ASSOCIATES
Kisinger Campo & Associates Corp.
4800 Six Forks Rd.,
Suite 120
Raleigh, NC 27609
John P. Mazeres, PE No. 043635

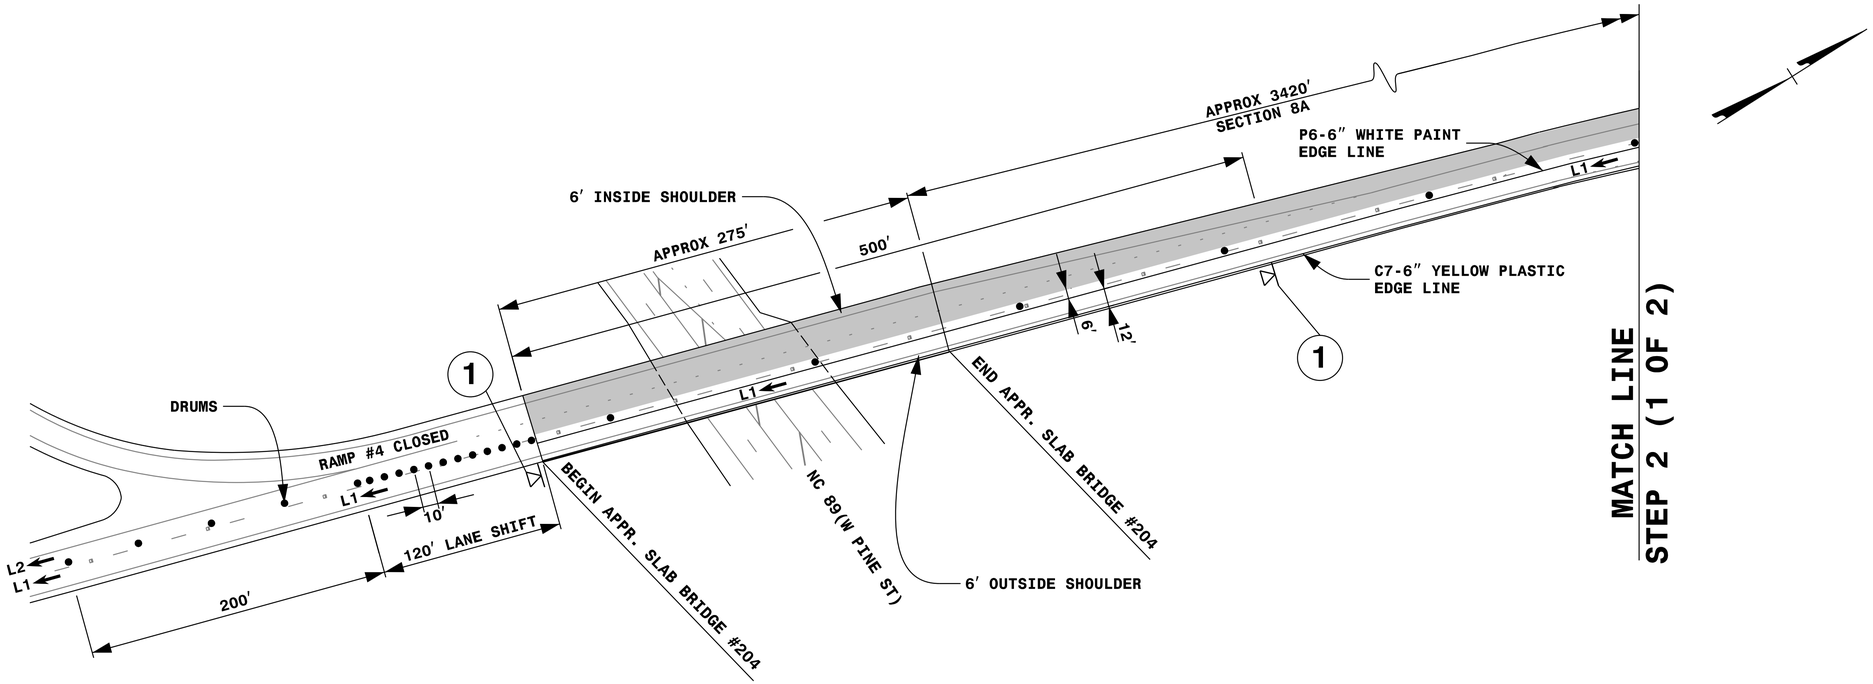

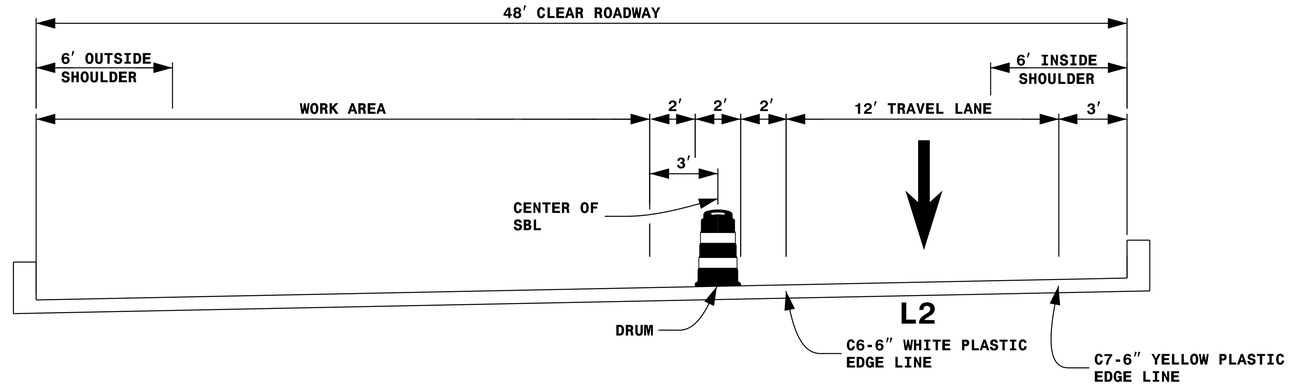

TYPICAL SECTION
BRIDGE #204

LEGEND

- PORTABLE SIGN
- WORK AREA
- DIRECTION OF TRAFFIC FLOW
- TRAFFIC DRUM

NOTES:

1. THIS DRAWING IS TO BE USED IN CONJUNCTION WITH TMP-10 (OFFSITE DETOUR #4), TMP-14 (OFFSITE DETOUR #8) AND RSD 1101.02 SHEET 4 OF 15.
2. FOR ENTRANCE AND EXIT RAMPS SIGNING, REFER TO RSD 1101.01, SHEET 2, DETAIL B & C.
3. FOR ADDITIONAL NOTES, REFER TO RSD 1101.01, SHEET 2.
4. SEE TMP-3 (VICINITY MAP-CONCRETE PAVEMENT PRESERVATION) FOR SECTION LOCATION.
5. TRAFFIC CONTROL DEVICE (1) SHALL BE INSTALLED AS PER ENGINEER'S INSTRUCTION.

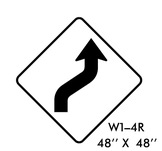

1

APPROVED: DocuSigned by: John P. Mazeres B63CD00083A54AF...
DATE: 6/29/2017
SEAL

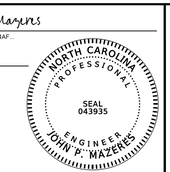

DOCUMENT NOT CONSIDERED FINAL UNLESS ALL SIGNATURES COMPLETED

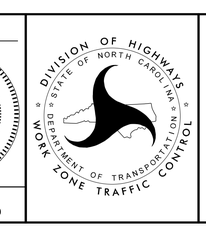

CONCRETE PRESERVATION
SECTION 8A SOUTHBOUND
STEP 2 OF 2 (2 OF 2)

6/29/2017
G:\Division-GESC\Division-IN\-77 TMP\200_42_I5830_TMP-42_8A_STEP 2 OF 2 (2 OF 2).dgn
User:tku