DocuSign Envelope ID: ECEFE6E2-C243-41B2-BD17-A949A4274EE7

PROJ. REFERENCE NO.	SHEET NO.
I-5830	TMP-8

KCA KISINGER CAMPO & ASSOCIATES
Kisinger Campo & Associates Corp.
4800 Six Forks Rd.,
Suite 120
Raleigh, NC 27609
John P. Mazeres, PE No. 043635

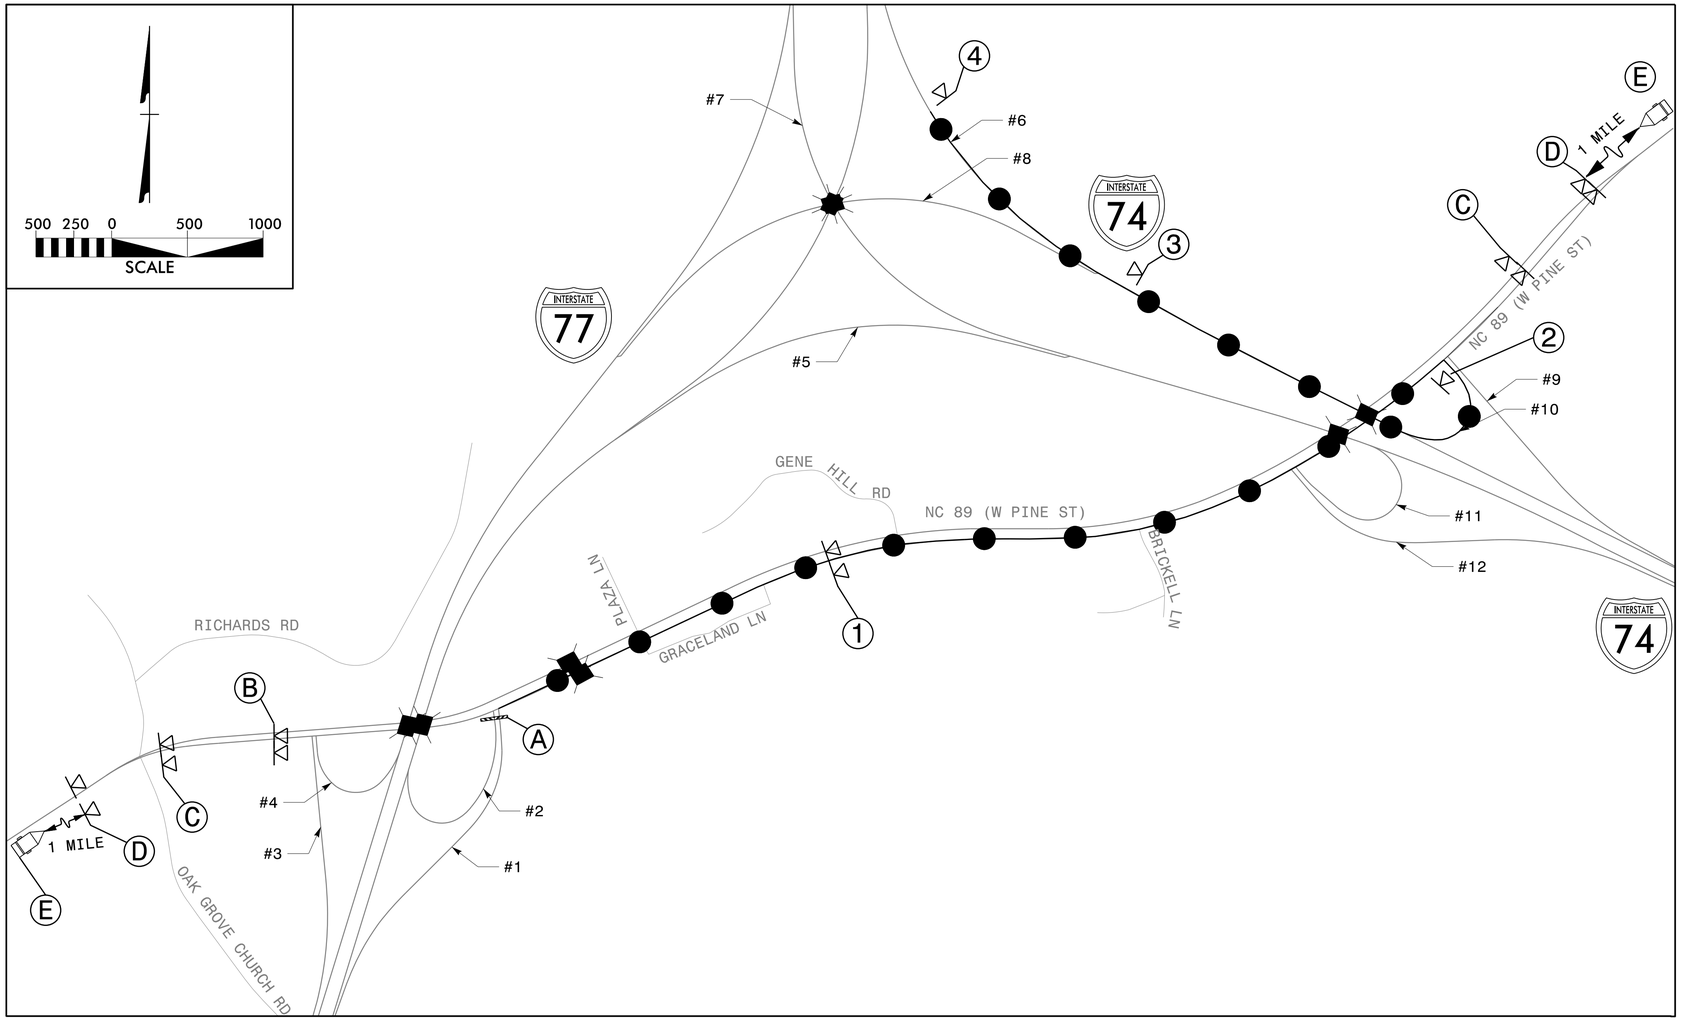

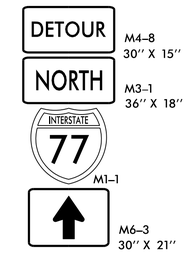

1

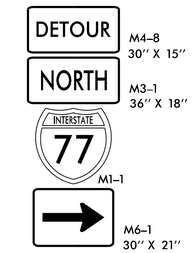

2

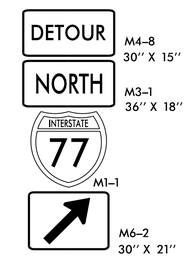

3

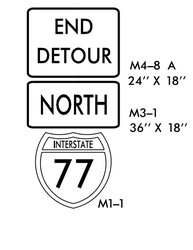

4

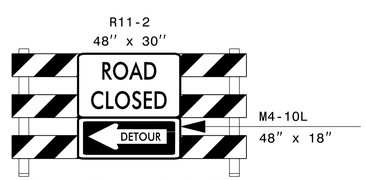

TYPE III BARRICADE

A

B

C

D

MESSAGE NO. 1	MESSAGE NO. 2
I-77 ON RAMP CLOSED	FOLLOW I-74 NB DETOUR

CHANGEABLE MESSAGE SIGN

E

DETOUR ROUTE

DETOUR DESCRIPTION:
NC 89 (W PINE ST) TO I-74 WB ENTRANCE RAMP TO I-77 NB

NOTES:
TRAFFIC CONTROL DEVICES 1 THRU 4 AND A THRU E SHALL BE INSTALLED AS PER ENGINEER'S INSTRUCTIONS.

APPROVED: DocuSigned by: John P. Mazeres B63CD00083A54AF...
DATE: 6/29/2017
SEAL

DOCUMENT NOT CONSIDERED FINAL UNLESS ALL SIGNATURES COMPLETED

OFFSITE DETOUR 2 SIGNING AND ROAD CLOSURE SIGNING

6/29/2017
G:\Division-GESC\Division-IN\I-77 TMP\200_08_I5830_TMP-08_OFFSITE DETOUR 02.dgn
User:tkU