DocuSign Envelope ID: ECEFE6E2-C243-41B2-BD17-A949A4274EE7

PROJ. REFERENCE NO.	SHEET NO.
I-5830	TMP-10

KCA KISINGER CAMPO & ASSOCIATES
Kisinger Campo & Associates Corp.
4800 Six Forks Rd.,
Suite 120
Raleigh, NC 27609
John P. Mazeres, PE No. 043635

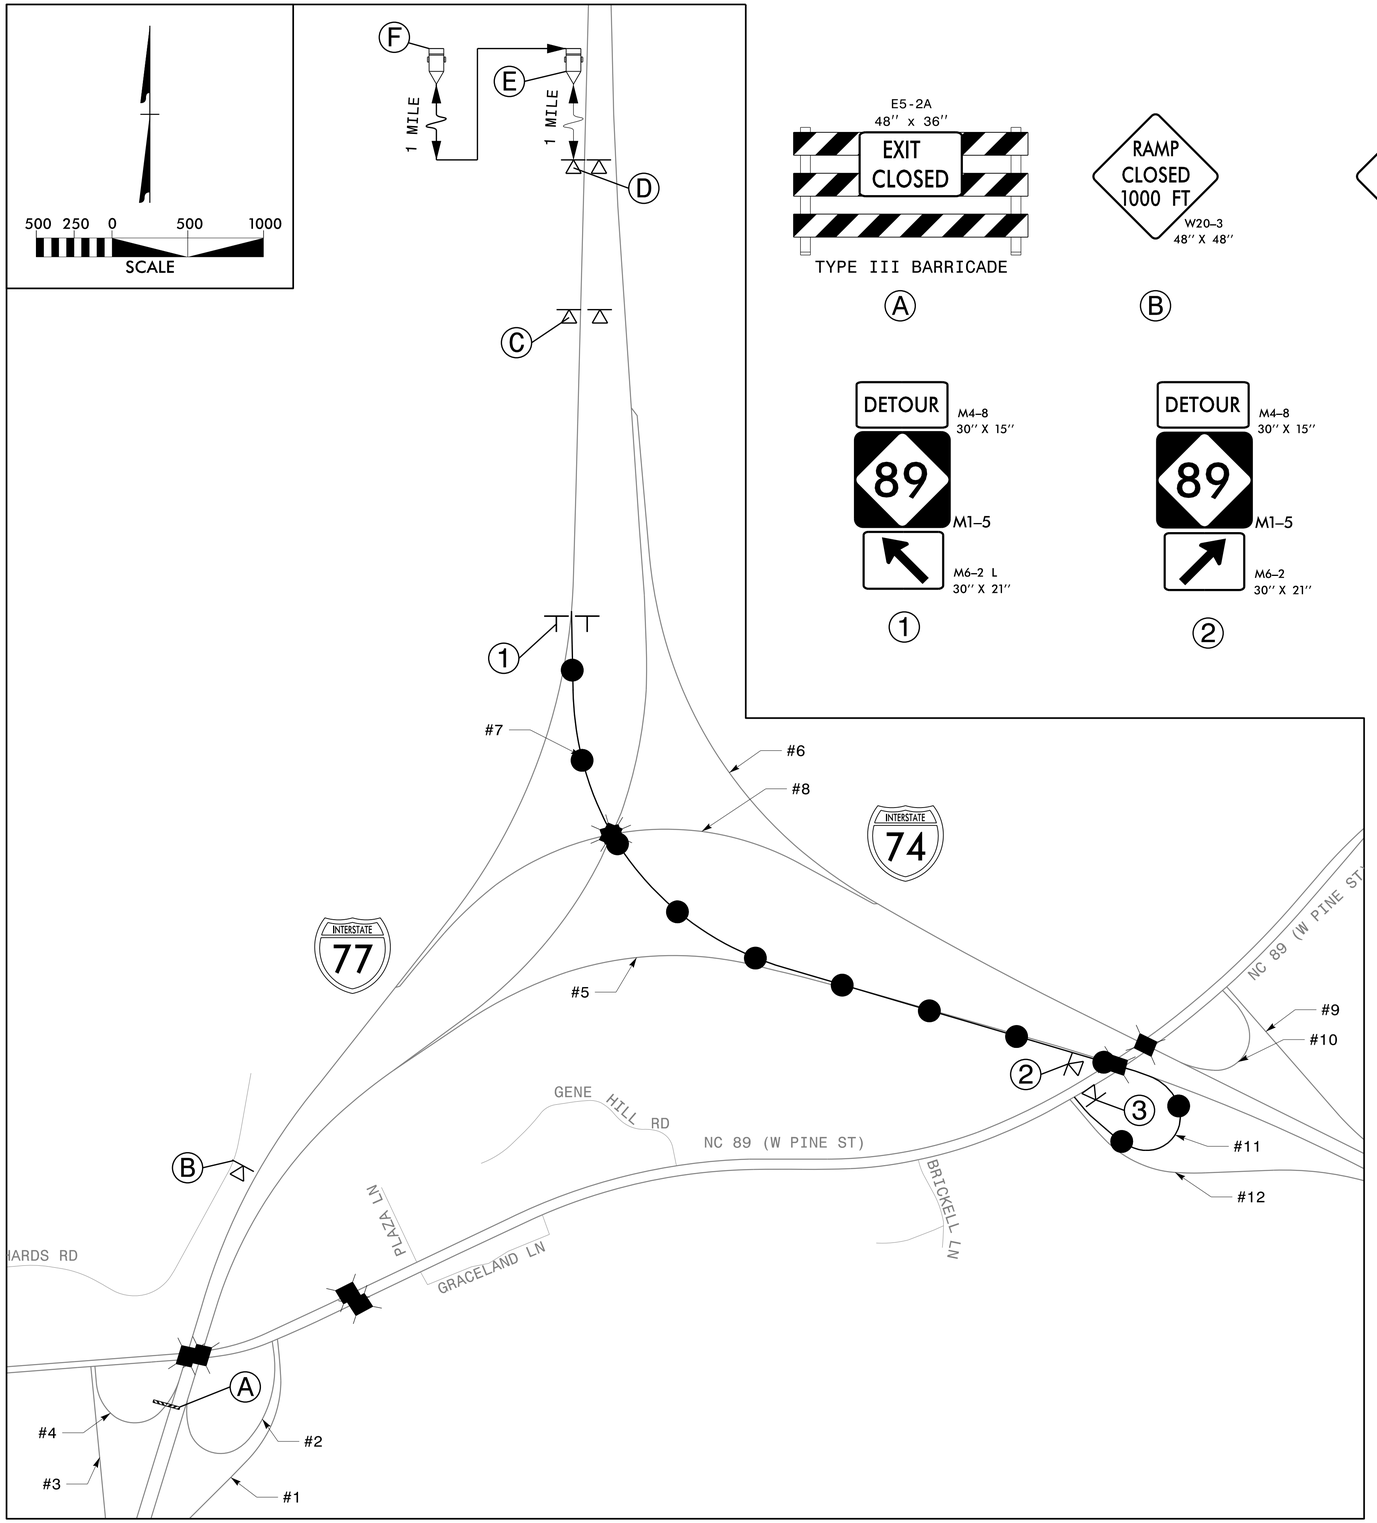

A

B

C

D

MESSAGE NO. 1	MESSAGE NO. 2
EXIT 100 CLOSED AHEAD	FOLLOW NC 89 DETOUR

CHANGEABLE MESSAGE SIGN

E

MESSAGE NO. 1	MESSAGE NO. 2
I-77 EB TO NC 89	FOLLOW NC 89 DETOUR

CHANGEABLE MESSAGE SIGN

F

1

2

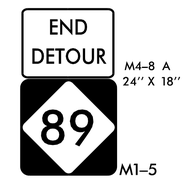

3

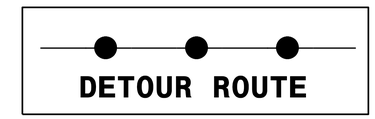

DETOUR DESCRIPTION:

I-74 EB TO NC 89 (W PINE ST) EXIT RAMP

NOTES:

TRAFFIC CONTROL DEVICES 1 THRU 3 AND A THRU F SHALL BE INSTALLED AS PER ENGINEER'S INSTRUCTIONS.

APPROVED: DocuSigned by: John P. Mazeres B63CD00083A54AF...

DATE: 6/29/2017

SEAL

NORTH CAROLINA PROFESSIONAL SEAL 043935 ENGINEER JOHN P. MAZERES

DIVISION OF HIGHWAYS STATE OF NORTH CAROLINA DEPARTMENT OF TRANSPORTATION WORK ZONE TRAFFIC CONTROL

DOCUMENT NOT CONSIDERED FINAL UNLESS ALL SIGNATURES COMPLETED

OFFSITE DETOUR 4 SIGNING AND ROAD CLOSURE SIGNING

6/29/2017
G:\Division-GESC\Division-IN\-77 TMP\200_I0_I5830_TMP-I0_OFFSITE DETOUR 04.dgn
Usertku